

This is a "PROVISIONAL BUILDING PLAN" approved only for the purpose of inviting objections from the general public.

STP (HQ)
CTD (PA)
Member
BPAAC

STP (HQ)
CTD (PA)
Member
BPAAC

TO BE READ WITH THIS OFFICE MEMO NO. DATED:

STP (HQ)
CTD (PA)
Member
BPAAC

STP (HQ)
CTD (PA)
Member
BPAAC

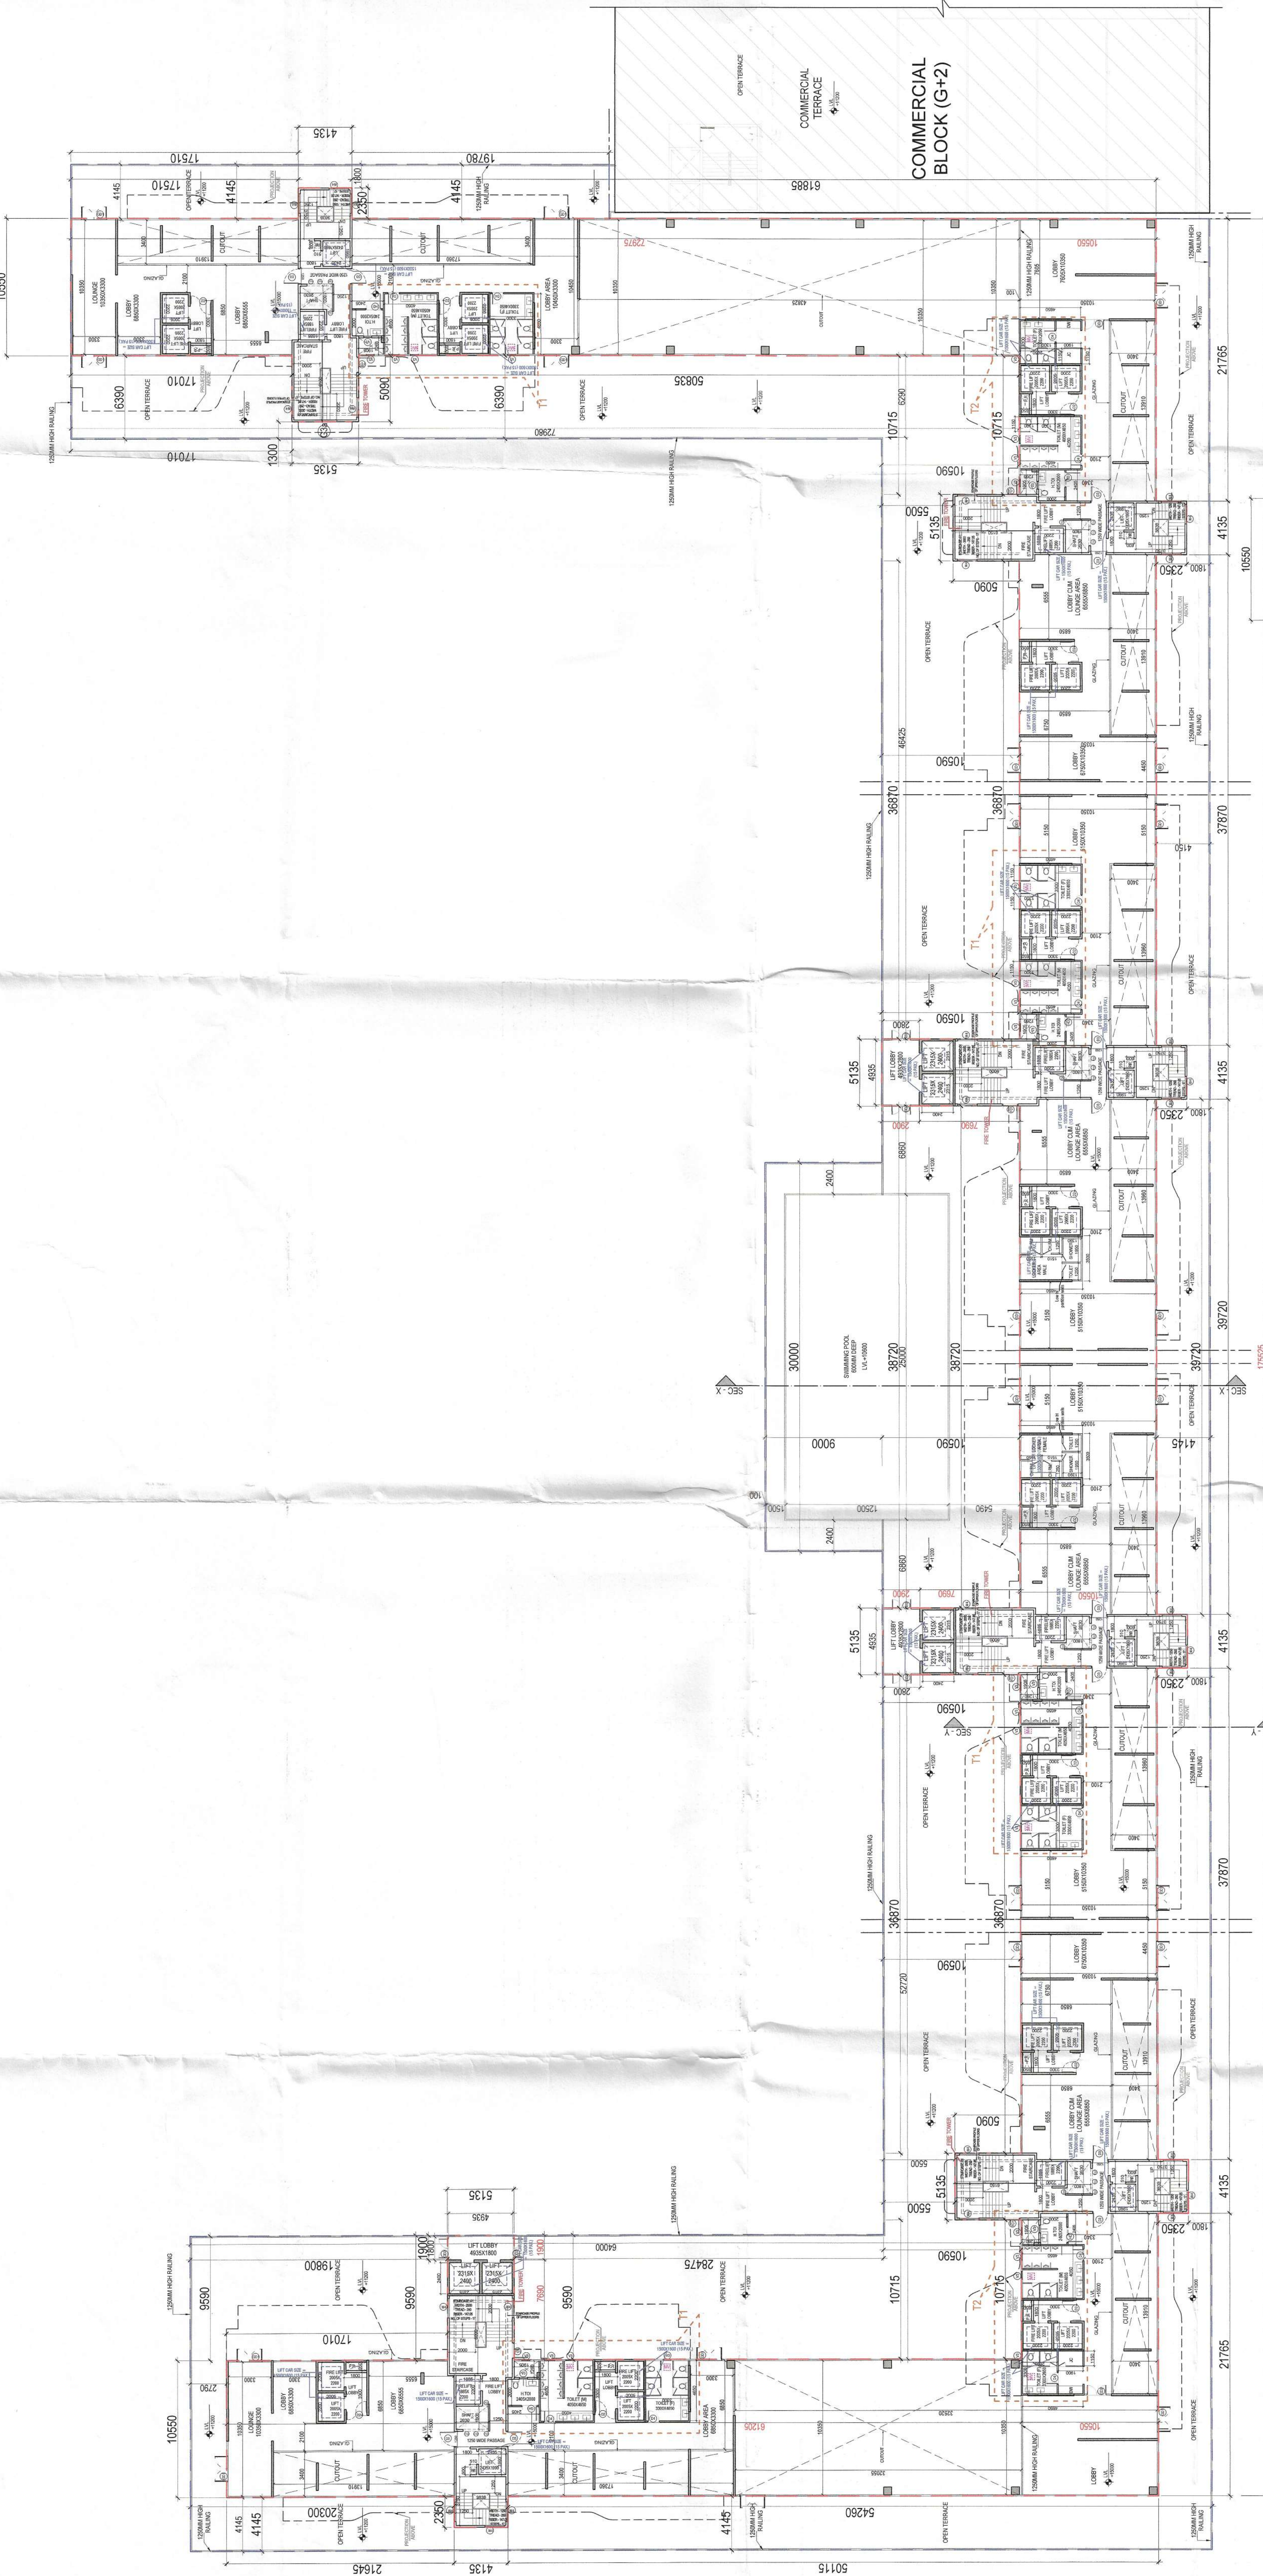


1. FOURTH FLOOR PLAN

NAME	WIDTH (MM)	HEIGHT (MM)	FORMULA	NO. S	AREA (SQ. M)
C1	1790	X	3400	LXB	6
C2	1790	X	3400	LXB	1
C3	1790	X	3400	LXB	24
C4	1800	X	650	LXB	12
C5	2315	X	2400	LXB	6
C6	1905	X	1250	LXB	6
C7	3035	X	3750	LXB	6
C8	5135	X	6000	LXB	3
C9	5135	X	6000	LXB	3
C10	19800	X	3400	LXB	4
C11	25555	X	3400	LXB	1
C12	40500	X	10350	LXB	1
TOTAL AREA (CD)					1914.352
TOTAL AREA - (CC-CD) = F2					1647.755

NAME	WIDTH (MM)	HEIGHT (MM)	FORMULA	NO. S	AREA (SQ. M)
C1	1790	X	3400	LXB	6
C2	1790	X	3400	LXB	1
C3	1790	X	3400	LXB	24
C4	1800	X	650	LXB	12
C5	2315	X	2400	LXB	6
C6	1905	X	1250	LXB	6
C7	3035	X	3750	LXB	6
C8	5135	X	6000	LXB	3
C9	5135	X	6000	LXB	3
C10	19800	X	3400	LXB	4
C11	25555	X	3400	LXB	1
C12	40500	X	10350	LXB	1
TOTAL AREA (CD)					1914.352
TOTAL AREA - (CC-CD) = F2					1647.755




TYPICAL TOILET LAYOUT (T1)

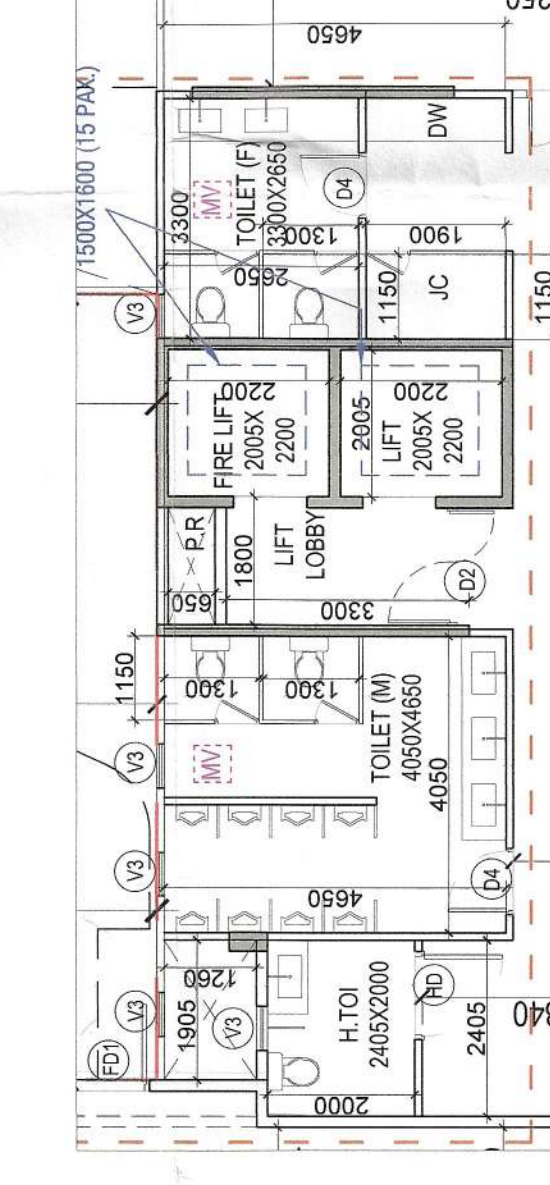

TYPICAL TOILET LAYOUT (T2)

NAME	WIDTH (MM)	HEIGHT (MM)	FORMULA	NO. S	AREA (SQ. M)
C1	1790	X	3400	LXB	6
C2	1790	X	3400	LXB	1
C3	1790	X	3400	LXB	24
C4	1800	X	650	LXB	12
C5	2315	X	2400	LXB	6
C6	1905	X	1250	LXB	6
C7	3035	X	3750	LXB	6
C8	5135	X	6000	LXB	3
C9	5135	X	6000	LXB	3
C10	19800	X	3400	LXB	4
C11	25555	X	3400	LXB	1
C12	40500	X	10350	LXB	1
TOTAL AREA (CD)					1914.352
TOTAL AREA - (CC-CD) = F2					1647.755

NOTE - ALL TOILETS ARE MECHANICALLY VENTILATED (MV)

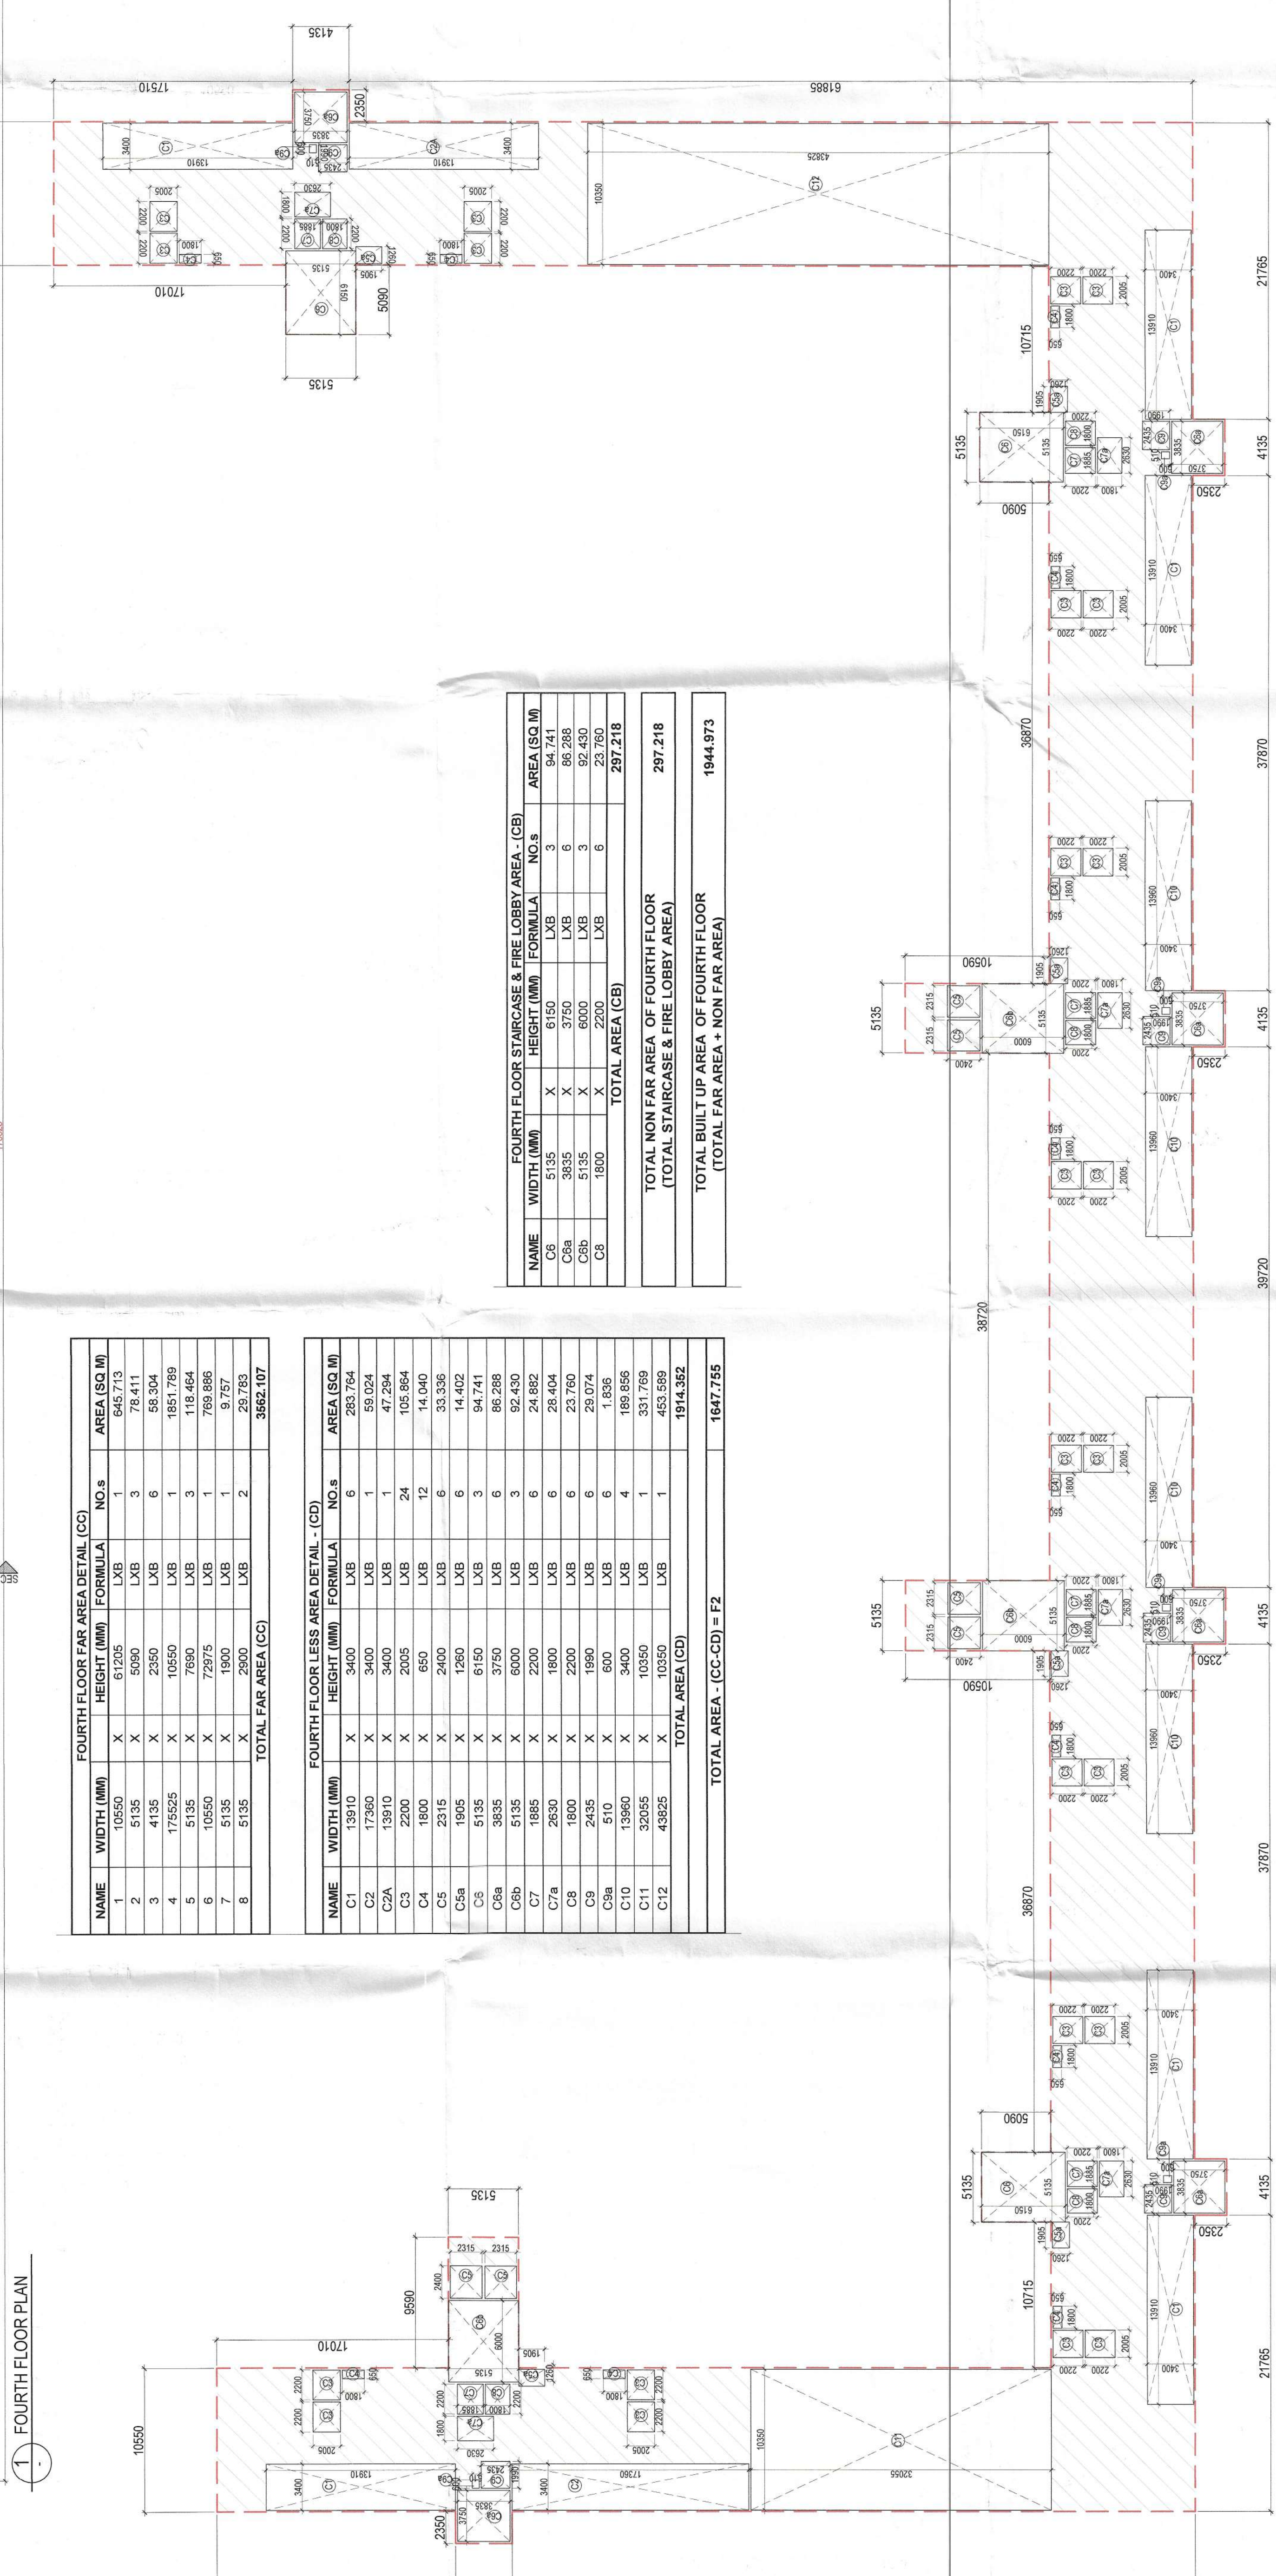

3. LESS AREA DETAIL FOURTH FLOOR

NO.	TYPE	WIDTH (MM)	HEIGHT (MM)	FORMULA	NO. S	AREA (SQ. M)
1	GD1	2000	450	LXB	2	1800.000
2	DD	1800	450	LXB	1	810.000
3	DD	1800	450	LXB	1	810.000
4	DD	1800	450	LXB	1	810.000
5	DD	1800	450	LXB	1	810.000
6	DD	1800	450	LXB	1	810.000
7	DD	1800	450	LXB	1	810.000
8	DD	1800	450	LXB	1	810.000
9	DD	1800	450	LXB	1	810.000
10	DD	1800	450	LXB	1	810.000

PROJECT TITLE

REVISED BUILDING PLANS FOR MIXED LAND USE COLONY 95% RESIDENTIAL COMPONENT & 5% COMMERCIAL COMPONENT UNDER THE PROVISIONAL BUILDING PLAN FOR THE AREA MEASURING 8.24275 ACRES LICENSE NO. 127 OF 2023 DATED 16/06/2023 IN SECTOR-84, GURUGRAM MANESAR URBAN COMPLEX BEING DEVELOPED BY GANGA GLOBAL HOMES PVT. LTD.

OWNERS SIGNATURE

LC - 4946

ARCHITECT'S SIGNATURE

Avanika Vashishth

CA/2018/01670

DRAWING TITLE

COMBINED BLOCK (TOWER-1-8) FOURTH FLOOR PLAN WITH AREA-0.714

ARCHITECT

GANGA REALTY - DESIGN TEAM

Avanika Vashishth

CA/2018/01670

DATE

JULY 2025

SCALE

1:250

CHECKED

DA

3. LESS AREA DETAIL FOURTH FLOOR