

34

This is a "PROVISIONAL BUILDING PLAN" approved only for the purpose of inviting Objections from the general public

S.T.P. (HQ) Member Secretary B.P.A.C.  
S.T.P. (G) Member B.P.A.C.  
C.T.P. (HR) Chairman B.P.A.C.


DTP (HQ)  
ATP (HQ)

DINESH KUMAR PA (HQ)


ATP

JDT (HQ) Member B.P.A.C.


TO BE READ WITH THIS OFFICE MEMO NO. DATED :

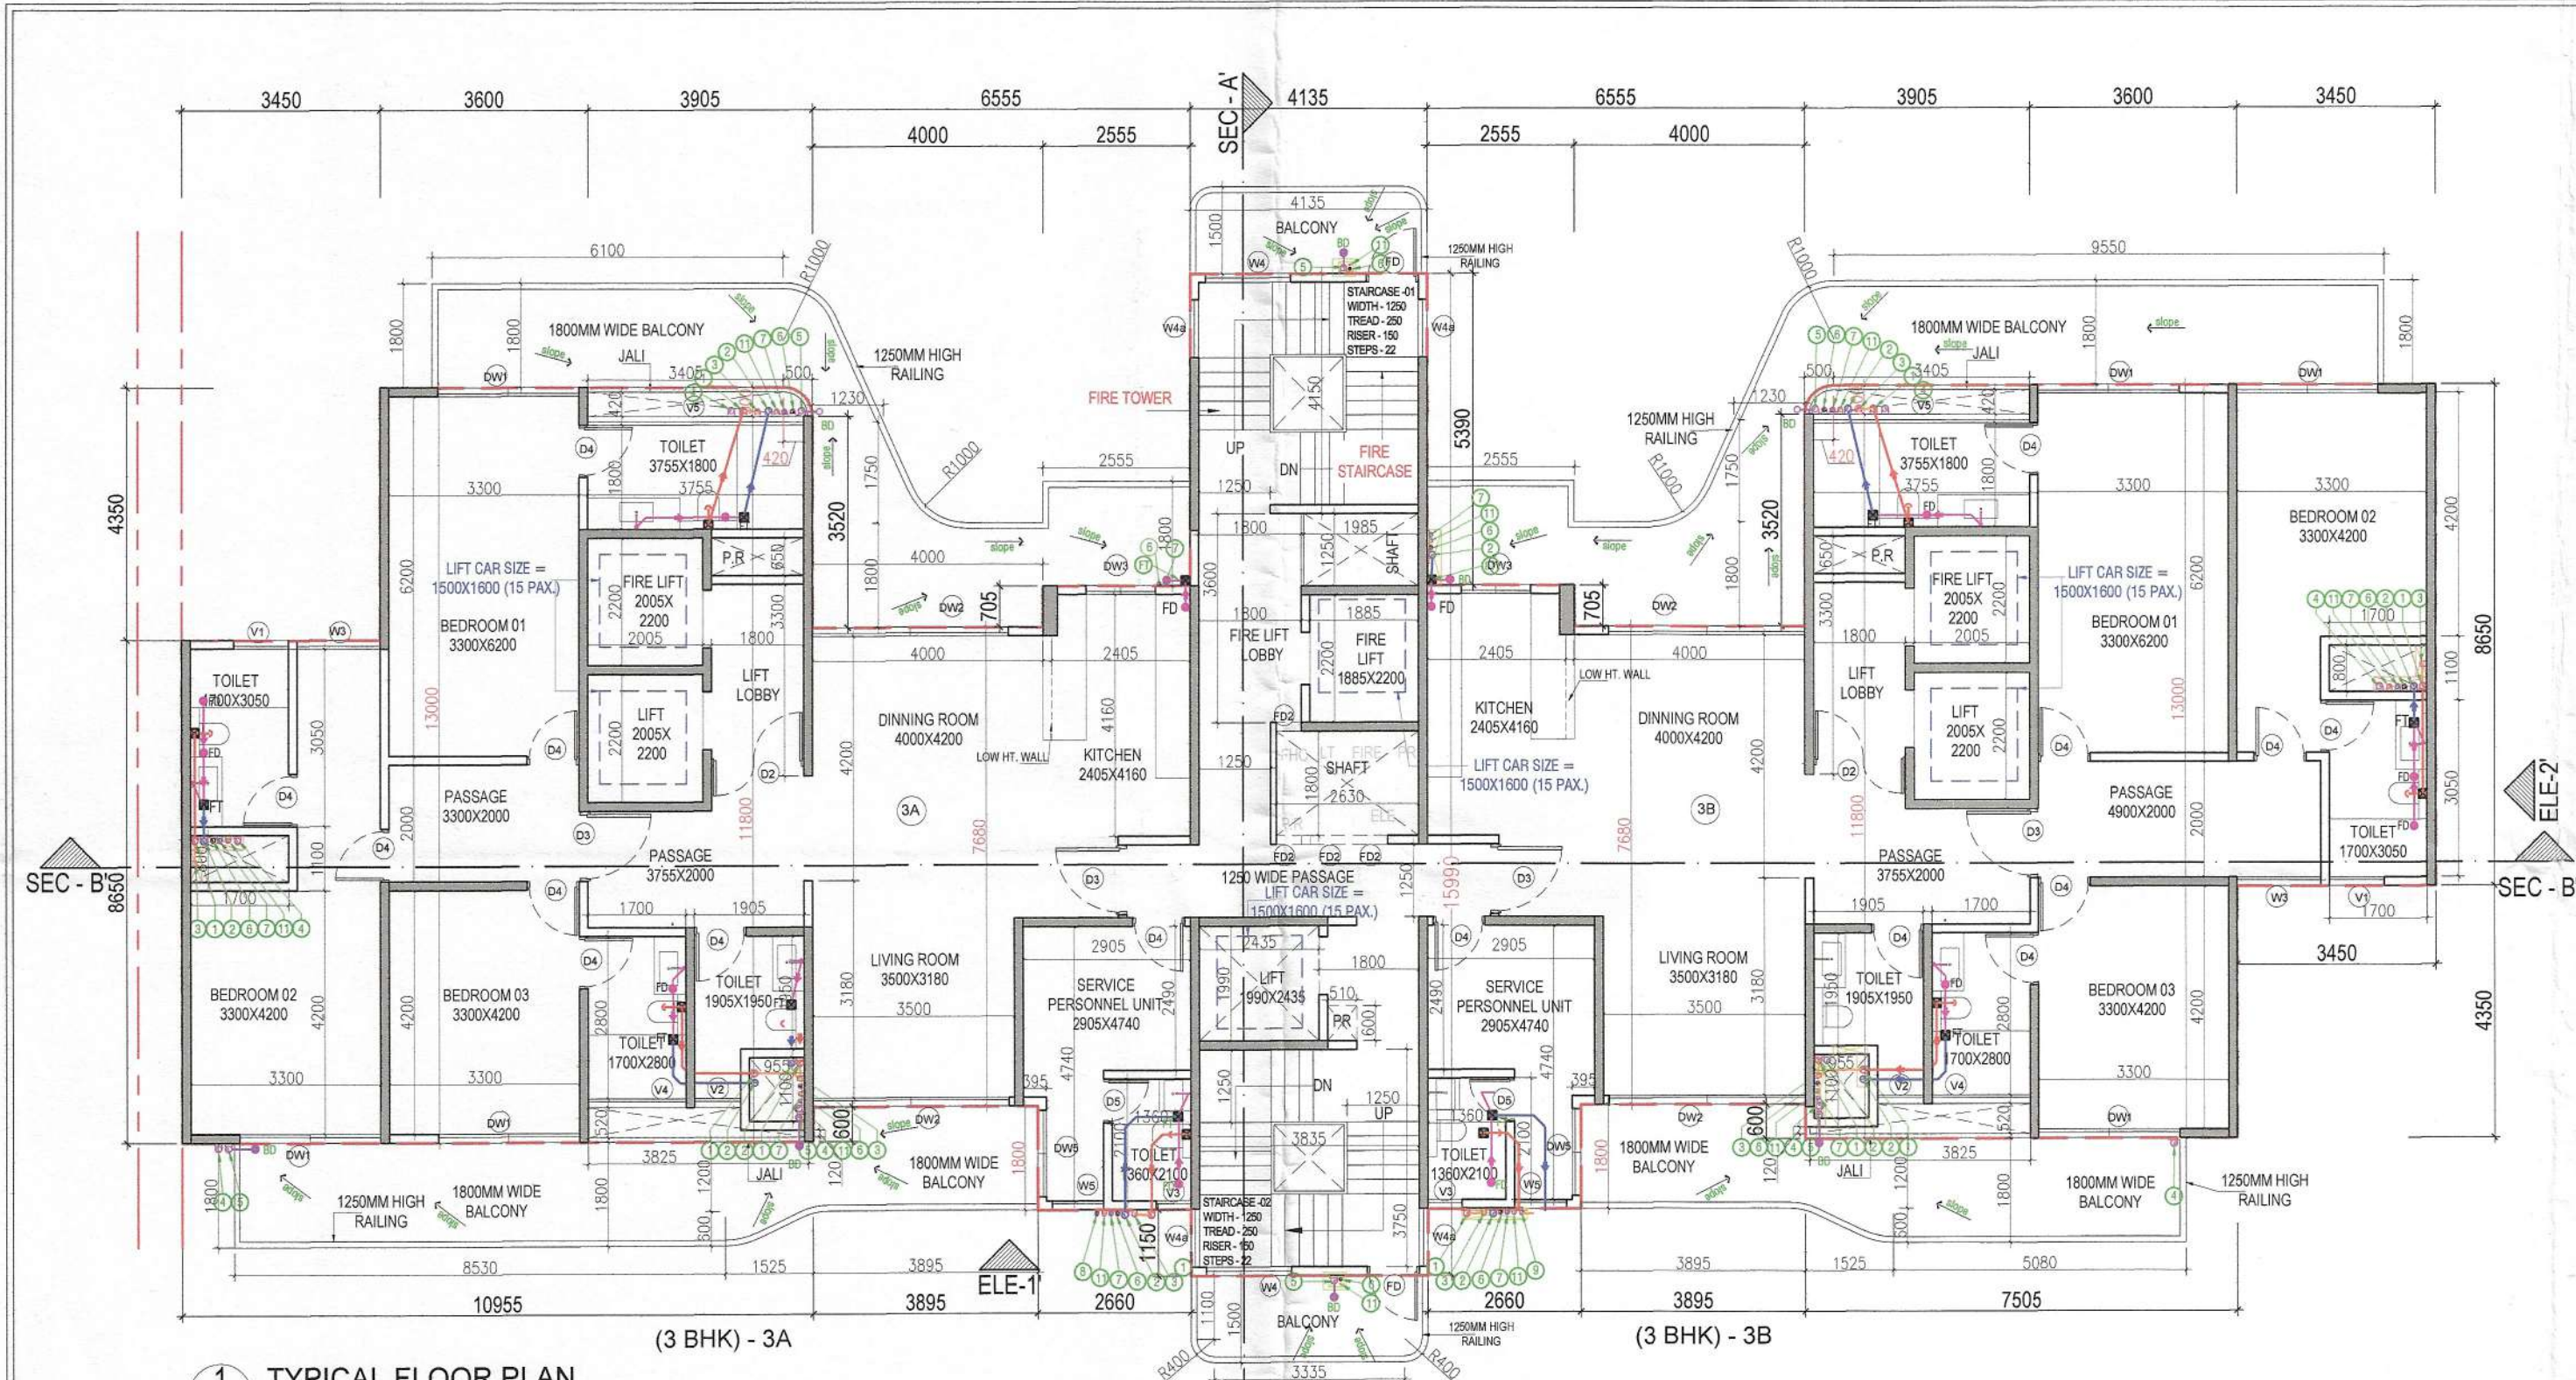

1 TYPICAL FLOOR PLAN (5th-12th, 14th & 15th FLOOR) (TOWER - 6)

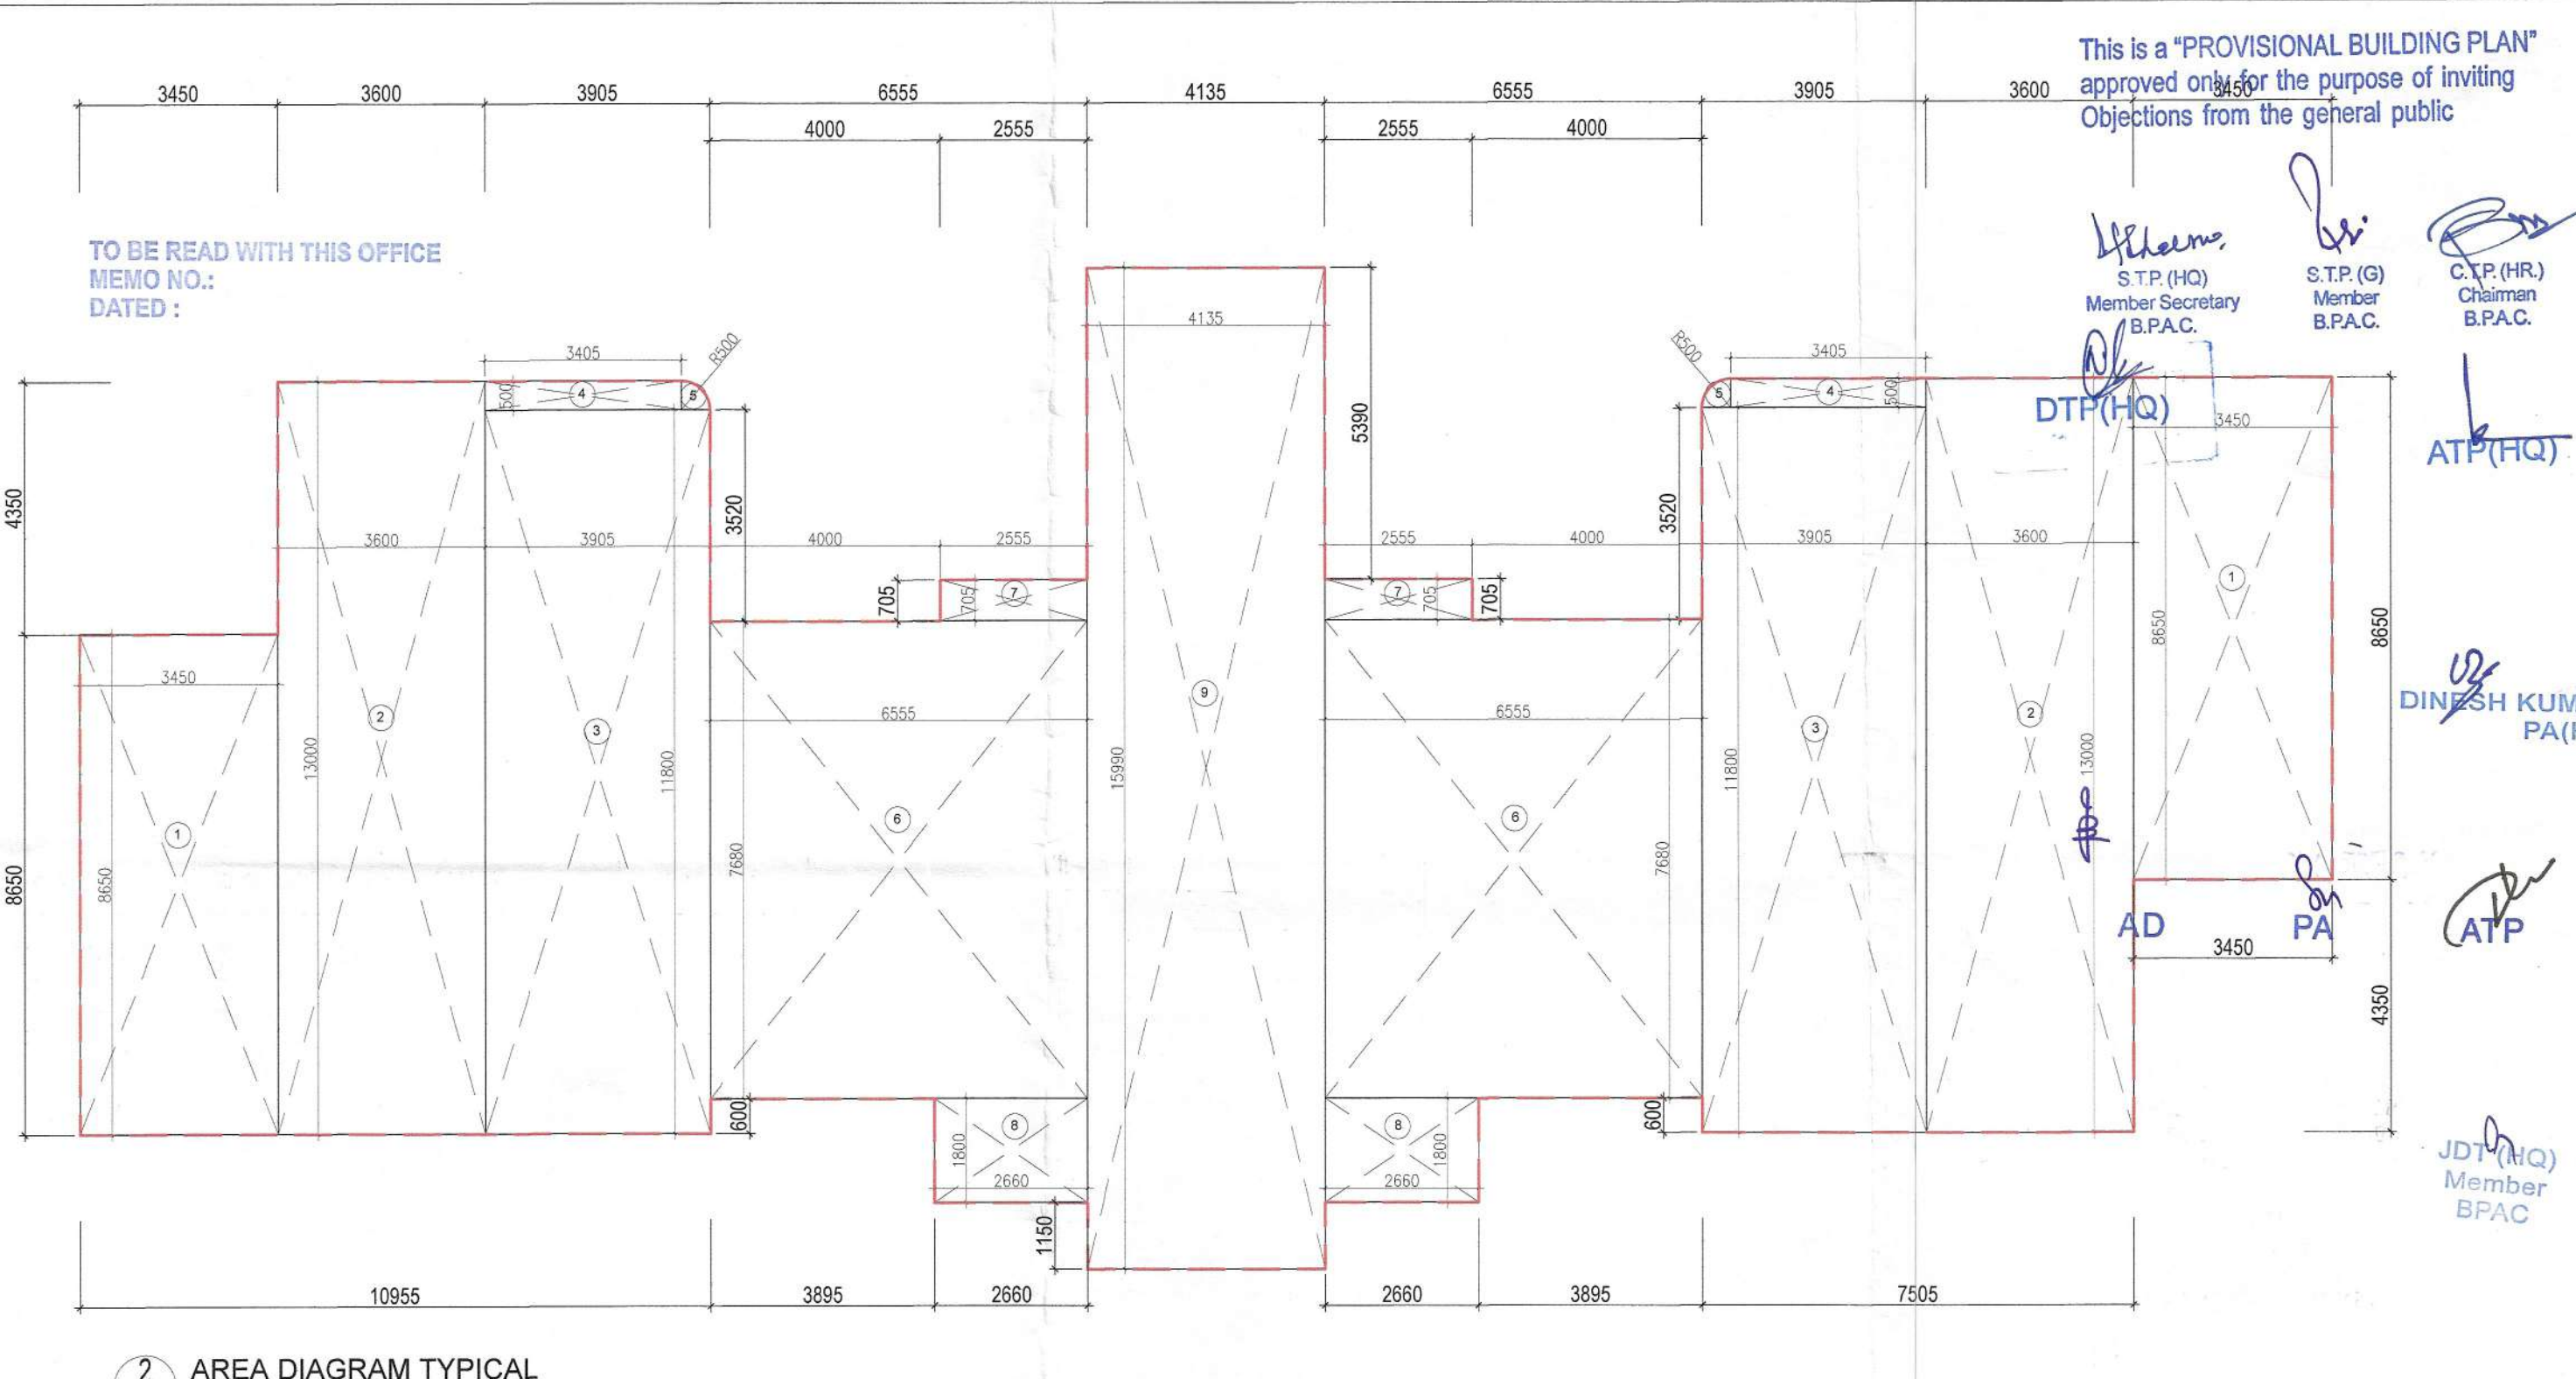


2 AREA DIAGRAM TYPICAL (5th-12th, 14th & 15th FLOOR)

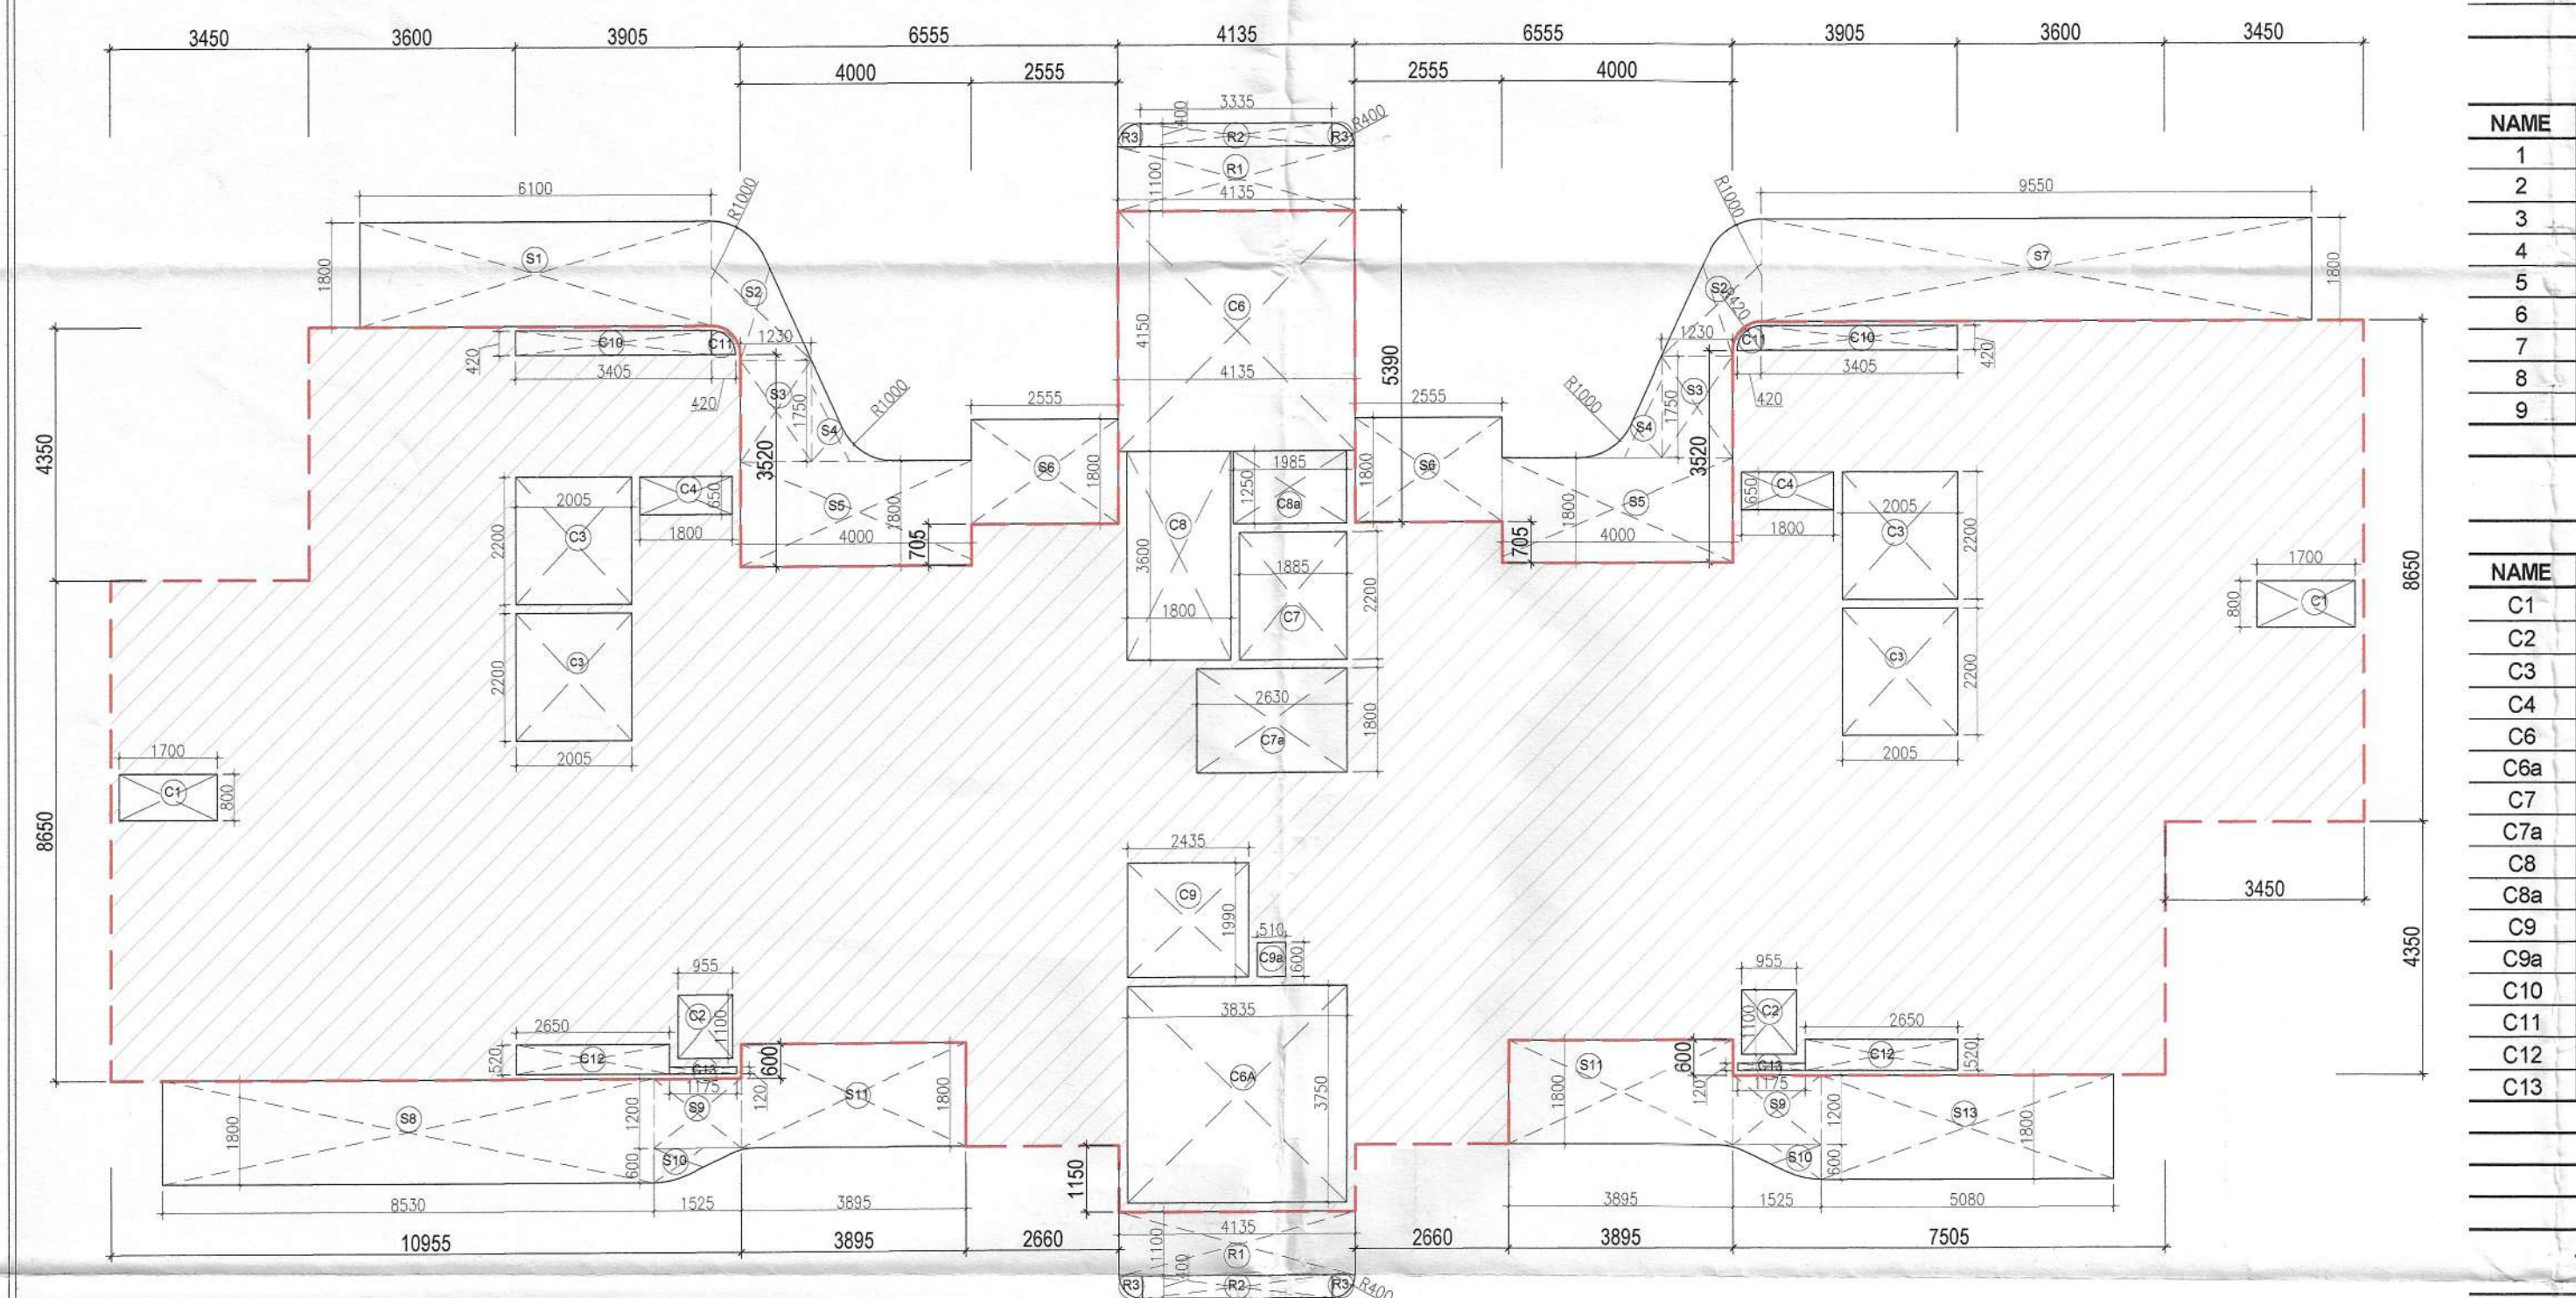

3 LESS AREA & BALCONY DETAIL TYPICAL (5th-12th, 14th & 15th FLOOR)

| SERVICE PERSONNEL |            |   |             |         |      |             |
|-------------------|------------|---|-------------|---------|------|-------------|
| NAME              | WIDTH (MM) |   | HEIGHT (MM) | FORMULA | NO.s | AREA (SQ M) |
| 1                 | 2005       | X | 2940        | LXB     | 1    | 5.941       |
| 2                 | 2910       | X | 1800        | LXB     | 1    | 4.518       |
| 3                 | 900        | X | 150         | LXB     | 1    | 0.135       |
| 4                 | 750        | X | 150         | LXB     | 1    | 0.113       |
| TOTAL AREA        |            |   |             |         |      | 13.308      |

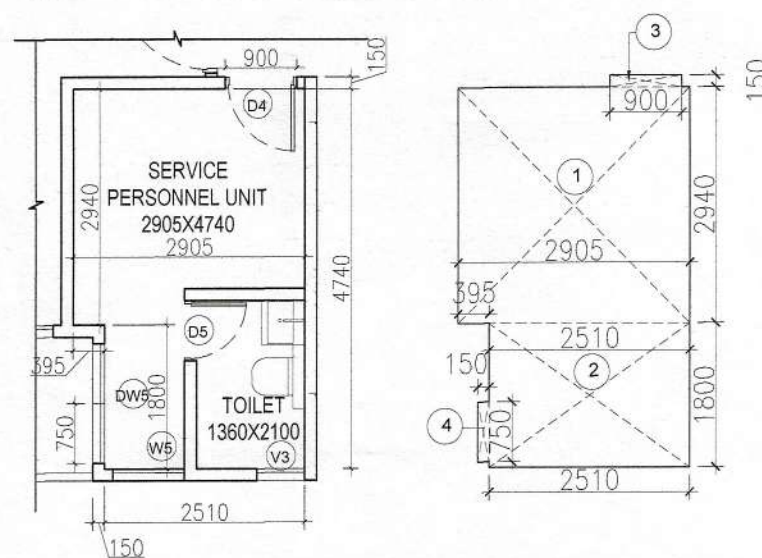

1 SERVICE PERSONNEL AREA

| 3 BHK                            |                 |   |             |             |      |             |
|----------------------------------|-----------------|---|-------------|-------------|------|-------------|
| TYPICAL FLOOR AREA DETAIL - (A1) |                 |   |             |             |      |             |
| NAME                             | WIDTH (MM)      |   | HEIGHT (MM) | FORMULA     | NO.s | AREA (SQ M) |
| 1                                | 3450            | X | 8650        | LXB         | 2    | 59.685      |
| 2                                | 3600            | X | 13000       | LXB         | 2    | 93.600      |
| 3                                | 3905            | X | 11800       | LXB         | 2    | 92.158      |
| 4                                | 3405            | X | 500         | LXB         | 2    | 3.405       |
| 5                                | AS/SIZE (R-500) |   |             | $\pi r^2/4$ | 2    | 0.393       |
| 6                                | 6555            | X | 7680        | LXB         | 2    | 100.685     |
| 7                                | 2555            | X | 705         | LXB         | 2    | 3.603       |
| 8                                | 2660            | X | 1800        | LXB         | 2    | 9.576       |
| 9                                | 4135            | X | 15990       | LXB         | 1    | 66.119      |
| TOTAL AREA (A1)                  |                 |   |             |             |      | 429.223     |

| TYPICAL FLOOR LESS AREA - (L1) DETAIL (SHAFTS & STAIRCASE) |                 |   |             |             |      |             |
|------------------------------------------------------------|-----------------|---|-------------|-------------|------|-------------|
| NAME                                                       | WIDTH (MM)      |   | HEIGHT (MM) | FORMULA     | NO.s | AREA (SQ M) |
| C1                                                         | 1700            | X | 800         | LXB         | 2    | 2.720       |
| C2                                                         | 955             | X | 1100        | LXB         | 2    | 2.101       |
| C3                                                         | 2005            | X | 2200        | LXB         | 4    | 17.644      |
| C4                                                         | 1800            | X | 650         | LXB         | 2    | 2.340       |
| C6                                                         | 4135            | X | 4150        | LXB         | 1    | 17.160      |
| C6a                                                        | 3835            | X | 3750        | LXB         | 1    | 14.381      |
| C7                                                         | 1885            | X | 2200        | LXB         | 1    | 4.147       |
| C7a                                                        | 2630            | X | 1800        | LXB         | 1    | 4.734       |
| C8                                                         | 1800            | X | 3600        | LXB         | 1    | 6.480       |
| C8a                                                        | 1985            | X | 1250        | LXB         | 1    | 2.481       |
| C9                                                         | 2435            | X | 1990        | LXB         | 1    | 4.846       |
| C9a                                                        | 510             | X | 600         | LXB         | 1    | 0.306       |
| C10                                                        | 3405            | X | 420         | LXB         | 2    | 2.860       |
| C11                                                        | AS/SIZE (R-420) |   |             | $\pi r^2/4$ | 2    | 0.277       |
| C12                                                        | 2650            | X | 520         | LXB         | 2    | 2.756       |
| C13                                                        | 1175            | X | 120         | LXB         | 2    | 0.282       |
| TOTAL AREA- (L1)                                           |                 |   |             |             |      | 85.516      |

|                                              |  |  |  |  |          |
|----------------------------------------------|--|--|--|--|----------|
| TOTAL AREA - (A1 - L1) = F1                  |  |  |  |  | 343.707  |
| TOTAL FAR AREA OF TYPICAL FLOOR (343.707X10) |  |  |  |  | 3437.070 |

| TYPICAL BALCONY AREA DETAIL - (B1) |            |   |             |         |      |             |
|------------------------------------|------------|---|-------------|---------|------|-------------|
| NAME                               | WIDTH (MM) |   | HEIGHT (MM) | FORMULA | NO.s | AREA (SQ M) |
| S1                                 | 6100       | X | 1800        | LXB     | 1    | 10.980      |
| S2                                 | AS/SIZE    |   |             | LXB     | 2    | 5.060       |
| S3                                 | 1230       | X | 1750        | LXB     | 2    | 4.305       |
| S4                                 | AS/SIZE    |   |             |         | 2    | 1.538       |
| S5                                 | 4000       | X | 1800        | LXB     | 2    | 14.400      |
| S6                                 | 2555       | X | 1800        | LXB     | 2    | 9.198       |
| S7                                 | 9550       | X | 1800        | LXB     | 1    | 17.190      |
| S8                                 | 8530       | X | 1800        | LXB     | 1    | 15.354      |
| S9                                 | 1525       | X | 1200        | LXB     | 2    | 3.660       |
| S10                                | AS/SIZE    |   |             |         | 2    | 1.108       |
| S11                                | 3895       | X | 1800        | LXB     | 2    | 14.022      |
| S13                                | 5080       | X | 1800        | LXB     | 1    | 9.144       |
| TOTAL AREA (B1)                    |            |   |             |         |      | 105.959     |

| TYPICAL FLOOR STAIRCASE & FIRE LOBBY AREA - (B2) |            |   |             |         |      |             |
|--------------------------------------------------|------------|---|-------------|---------|------|-------------|
| NAME                                             | WIDTH (MM) |   | HEIGHT (MM) | FORMULA | NO.s | AREA (SQ M) |
| C6                                               | 4135       | X | 4150        | LXB     | 1    | 17.160      |
| C6a                                              | 3835       | X | 3750        | LXB     | 1    | 14.381      |
| C8                                               | 1800       | X | 3600        | LXB     | 1    | 6.480       |
| TOTAL AREA- (B2)                                 |            |   |             |         |      | 38.022      |

| PLUMBING NOTES:- |                                                            |
|------------------|------------------------------------------------------------|
| 1.               | WASH BASIN TO FLOOR TRAP (FT) 40 OD UPVC PIPE.             |
| 2.               | KITCHEN SINK TO FLOOR TRAP (FT) FLEXIBLE PIPE.             |
| 3.               | FLOOR DRAIN (FD) TO FLOOR TRAP (FT) 63 OD UPVC WASTE PIPE. |
| 4.               | 110 OD UPVC PIPE USED FOR SOIL & WASTE.                    |
| 5.               | 110 OD UPVC PIPE USED FOR TERRACE RAIN WATER.              |
| 6.               | 90 OD UPVC PIPE USED FOR BALCONY.                          |

| SCHEDULE OF PIPES :- |                                                       |
|----------------------|-------------------------------------------------------|
| PIPE NO.             | DESCRIPTION                                           |
| 1                    | 110 OD UPVC SOIL & VENT PIPE                          |
| 2                    | 110 OD UPVC WASTE & VENT PIPE                         |
| 3                    | 110 OD UPVC WASTE PIPE FOR KIT.                       |
| 4                    | 75 OD UPVC ANTI-SYPHONAGE PIPE                        |
| 5                    | 110 OD UPVC TERRACE RAIN WATER PIPE                   |
| 6                    | 110 OD UPVC BALCONY RAIN WATER PIPE                   |
| 7                    | DOMESTIC WATER SUPPLY DN TAKE PIPE *                  |
| 8                    | FLUSHING WATER SUPPLY DN TAKE PIPE *                  |
| 9                    | DOMESTIC WATER SUPPLY RISER *                         |
| 10                   | FLUSHING WATER SUPPLY RISER *                         |
| 11                   | DOMESTIC WATER SUPPLY DN TAKE PIPE FOR TOP FOUR FLOOR |
| 12                   | FLOOR TRAP (110x10) MM                                |
| 13                   | FLOOR DRAIN (110x60) MM                               |
| 14                   | OUTLET SIZE - (150 x 150) MM                          |
| 15                   | BALCONY DRAIN (110x60) MM                             |
| 16                   | OUTLET SIZE - (150 x 150) MM                          |
| 17                   | OUTER DIA OF PIPE                                     |

| DOOR/WINDOW SCHEDULE                                       |      |            |              |            |
|------------------------------------------------------------|------|------------|--------------|------------|
| S. No.                                                     | TYPE | WIDTH (MM) | CLL (MM)     | UNTEL (MM) |
| 1                                                          | D2   | 1800       | +0.0         | +2400      |
| 2                                                          | D3   | 1200       | +0.0         | +2400      |
| 3                                                          | D4   | 900        | +0.0         | +2400      |
| 4                                                          | D5   | 750        | +0.0         | +2400      |
| 5                                                          | DW1  | 2450       | +0.0         | +2400      |
| 6                                                          | DW2  | 3400       | +0.0         | +2400      |
| 7                                                          | DW3  | 1200       | +0.0         | +2400      |
| 8                                                          | DW5  | 1500       | +0.0         | +2400      |
| 9                                                          | FD   | 900        | +0.0         | +2400      |
| 10                                                         | FD2  | 550        | +0.0         | +2100      |
| 11                                                         | FD1  | 1200       | +0.0         | +2100      |
| 12                                                         | G1   | 800        | +0.0         | +2400      |
| 13                                                         | W1   | 2000       | +900         | +2400      |
| 14                                                         | W2   | 2450       | +900         | +2400      |
| 15                                                         | W4   | 1500       | AS/ELEVATION |            |
| 16                                                         | W4a  | 1000       | AS/ELEVATION |            |
| 17                                                         | W5   | 900        | +900         | +2400      |
| 18                                                         | V1   | 950        | +1500        | +2400      |
| 19                                                         | V2   | 800        | +1500        | +2400      |
| 20                                                         | V3   | 600        | +1500        | +2400      |
| 21                                                         | V4   | 1700       | +1500        | +2400      |
| 22                                                         | V5   | 3755       | +1500        | +2400      |
| NOTE :- UNTEL LEVEL OF 13th / SERVICE FLOOR WILL BE 2400mm |      |            |              |            |
| D3 IS 1HR. FIRE RATED & FD, FD2 & FD2 ARE 2 HR. FIRE RATED |      |            |              |            |

|   |  |          |
|---|--|----------|
| TOTAL NON FAR AREA OF 1 TYPICAL FLOOR (TOTAL BALCONY AREA + STAIRCASE & FIRE LOBBY AREA)              |  | 143.981  |
| TYPICAL FLOOR TOTAL NON FAR AREA (TOTAL BALCONY AREA + STAIRCASE & FIRE LOBBY AREA) X 10 (143.981X10) |  | 1439.81  |
| TOTAL BUILT UP AREA OF 1 FLOOR (TOTAL FAR AREA + NON FAR AREA)                                        |  | 487.687  |
| TYPICAL FLOOR TOTAL BUILT UP AREA (TOTAL FAR AREA + NON FAR AREA) X 10                                |  | 4876.875 |

|   |  |                                                           |  |
|---|--|-----------------------------------------------------------|--|
| Checked and found ok for Public Health (Internal) Services and comments in in forwarding letter No. 223344...Dt. 10/1/25 |  | DRAWING TITLE TOWER - 6 TYPICAL FLOOR PLAN & AREA SUMMARY |  |
| ARCHITECT (HQ) NORTH   |  | GANGA REALTY - DESIGN TEAM                                |  |
| Chief Engineer, HSPV, Pandharpur                                                                                         |  | GANGA REALTY - DESIGN TEAM                                |  |
| DATE   |  | JULY, 2025                                                |  |
| SCALE   |  | NTS                                                       |  |
| DEALT   |  | AG                                                        |  |
| CHECKED   |  | DA                                                        |  |
|   |  | S - 315                                                   |  |