
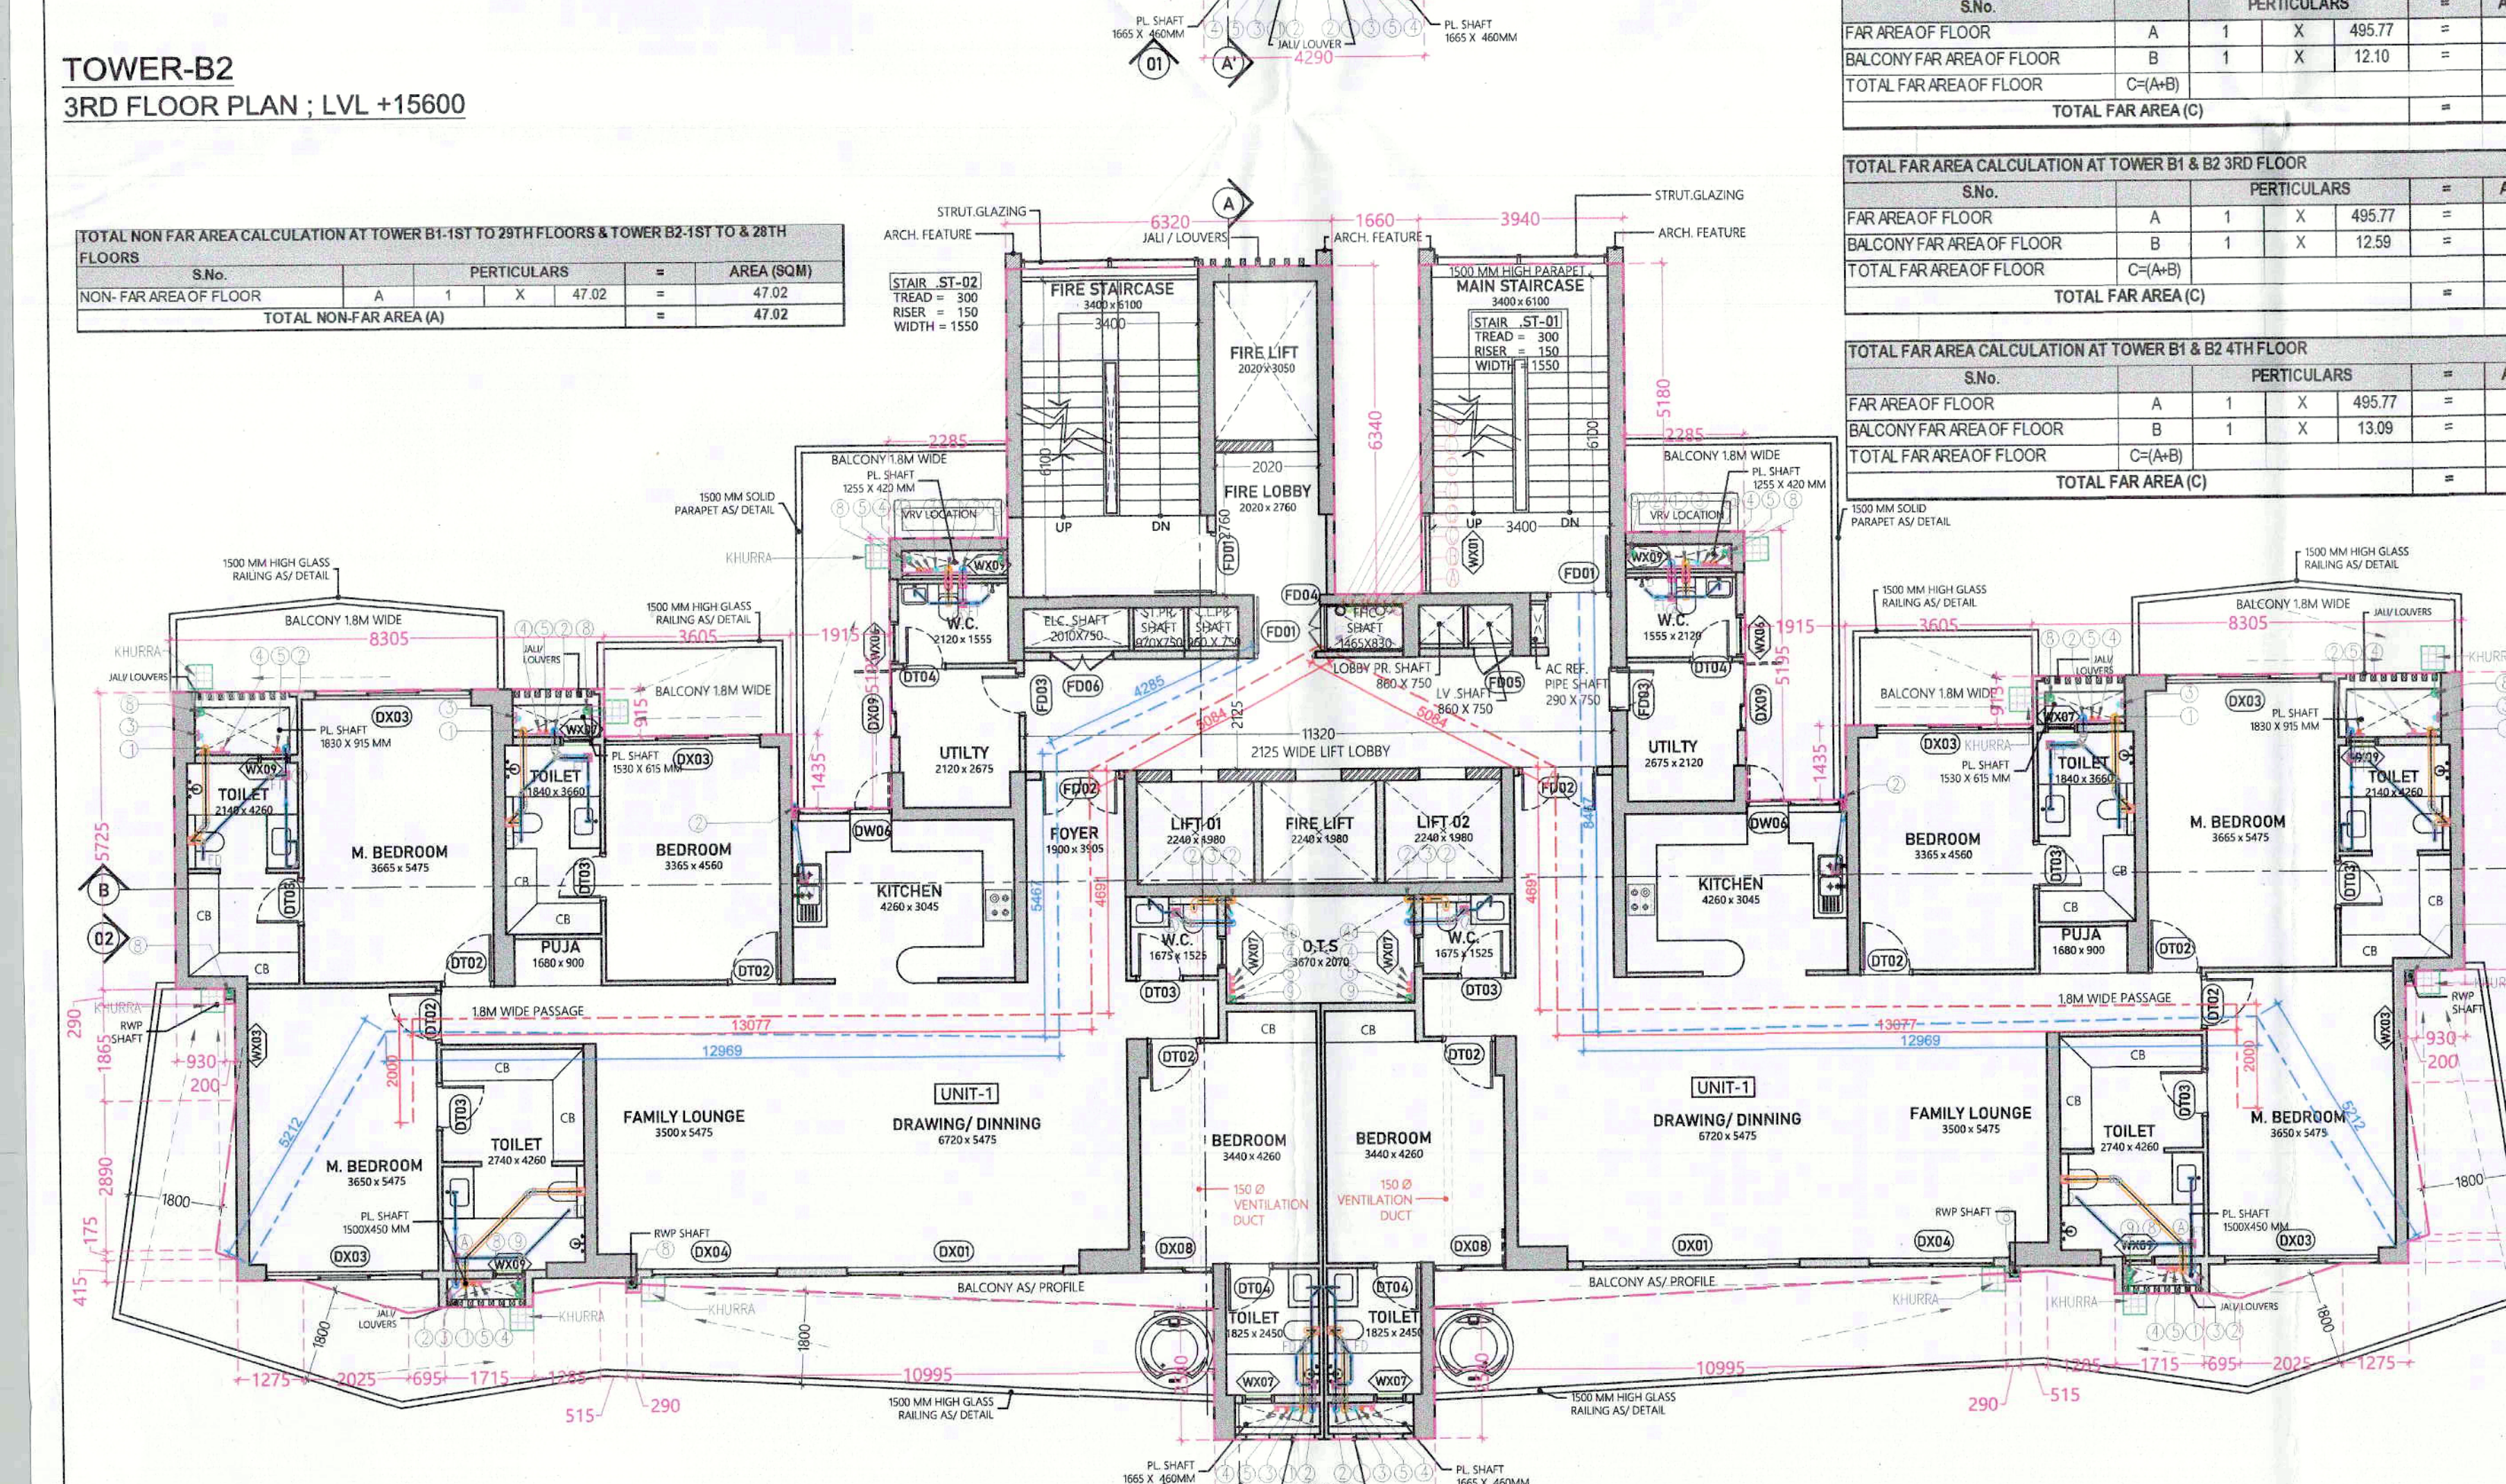
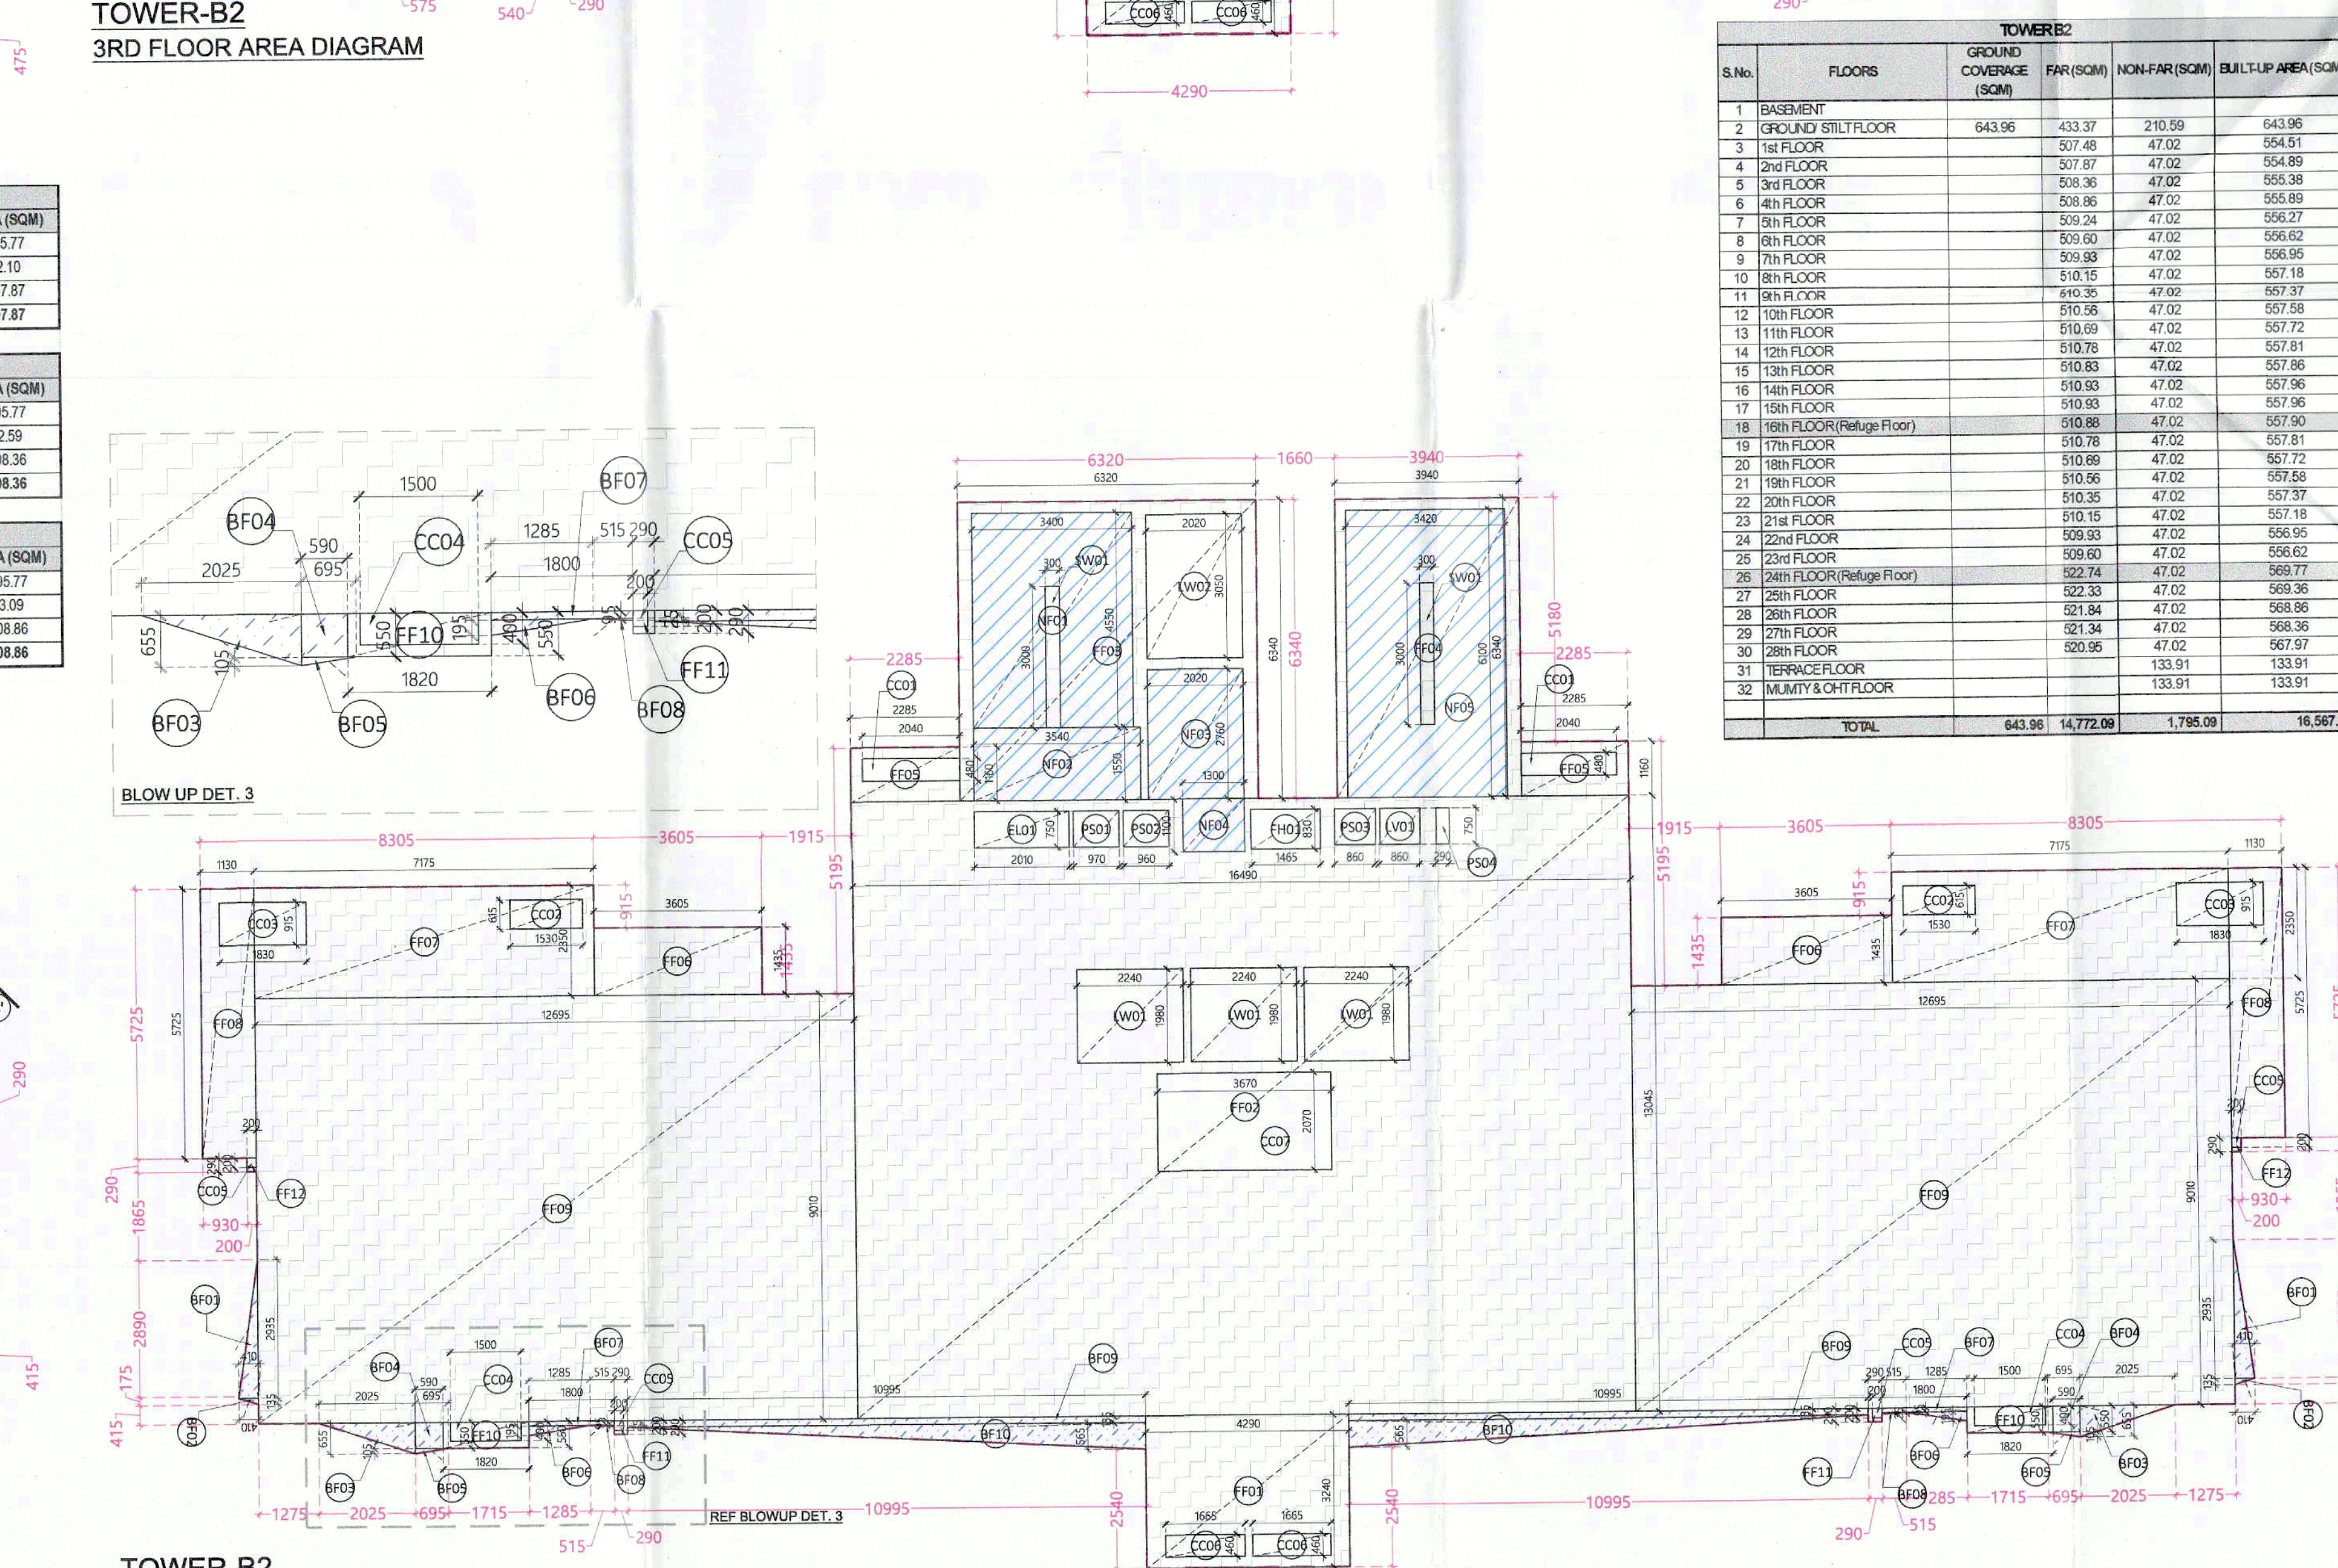
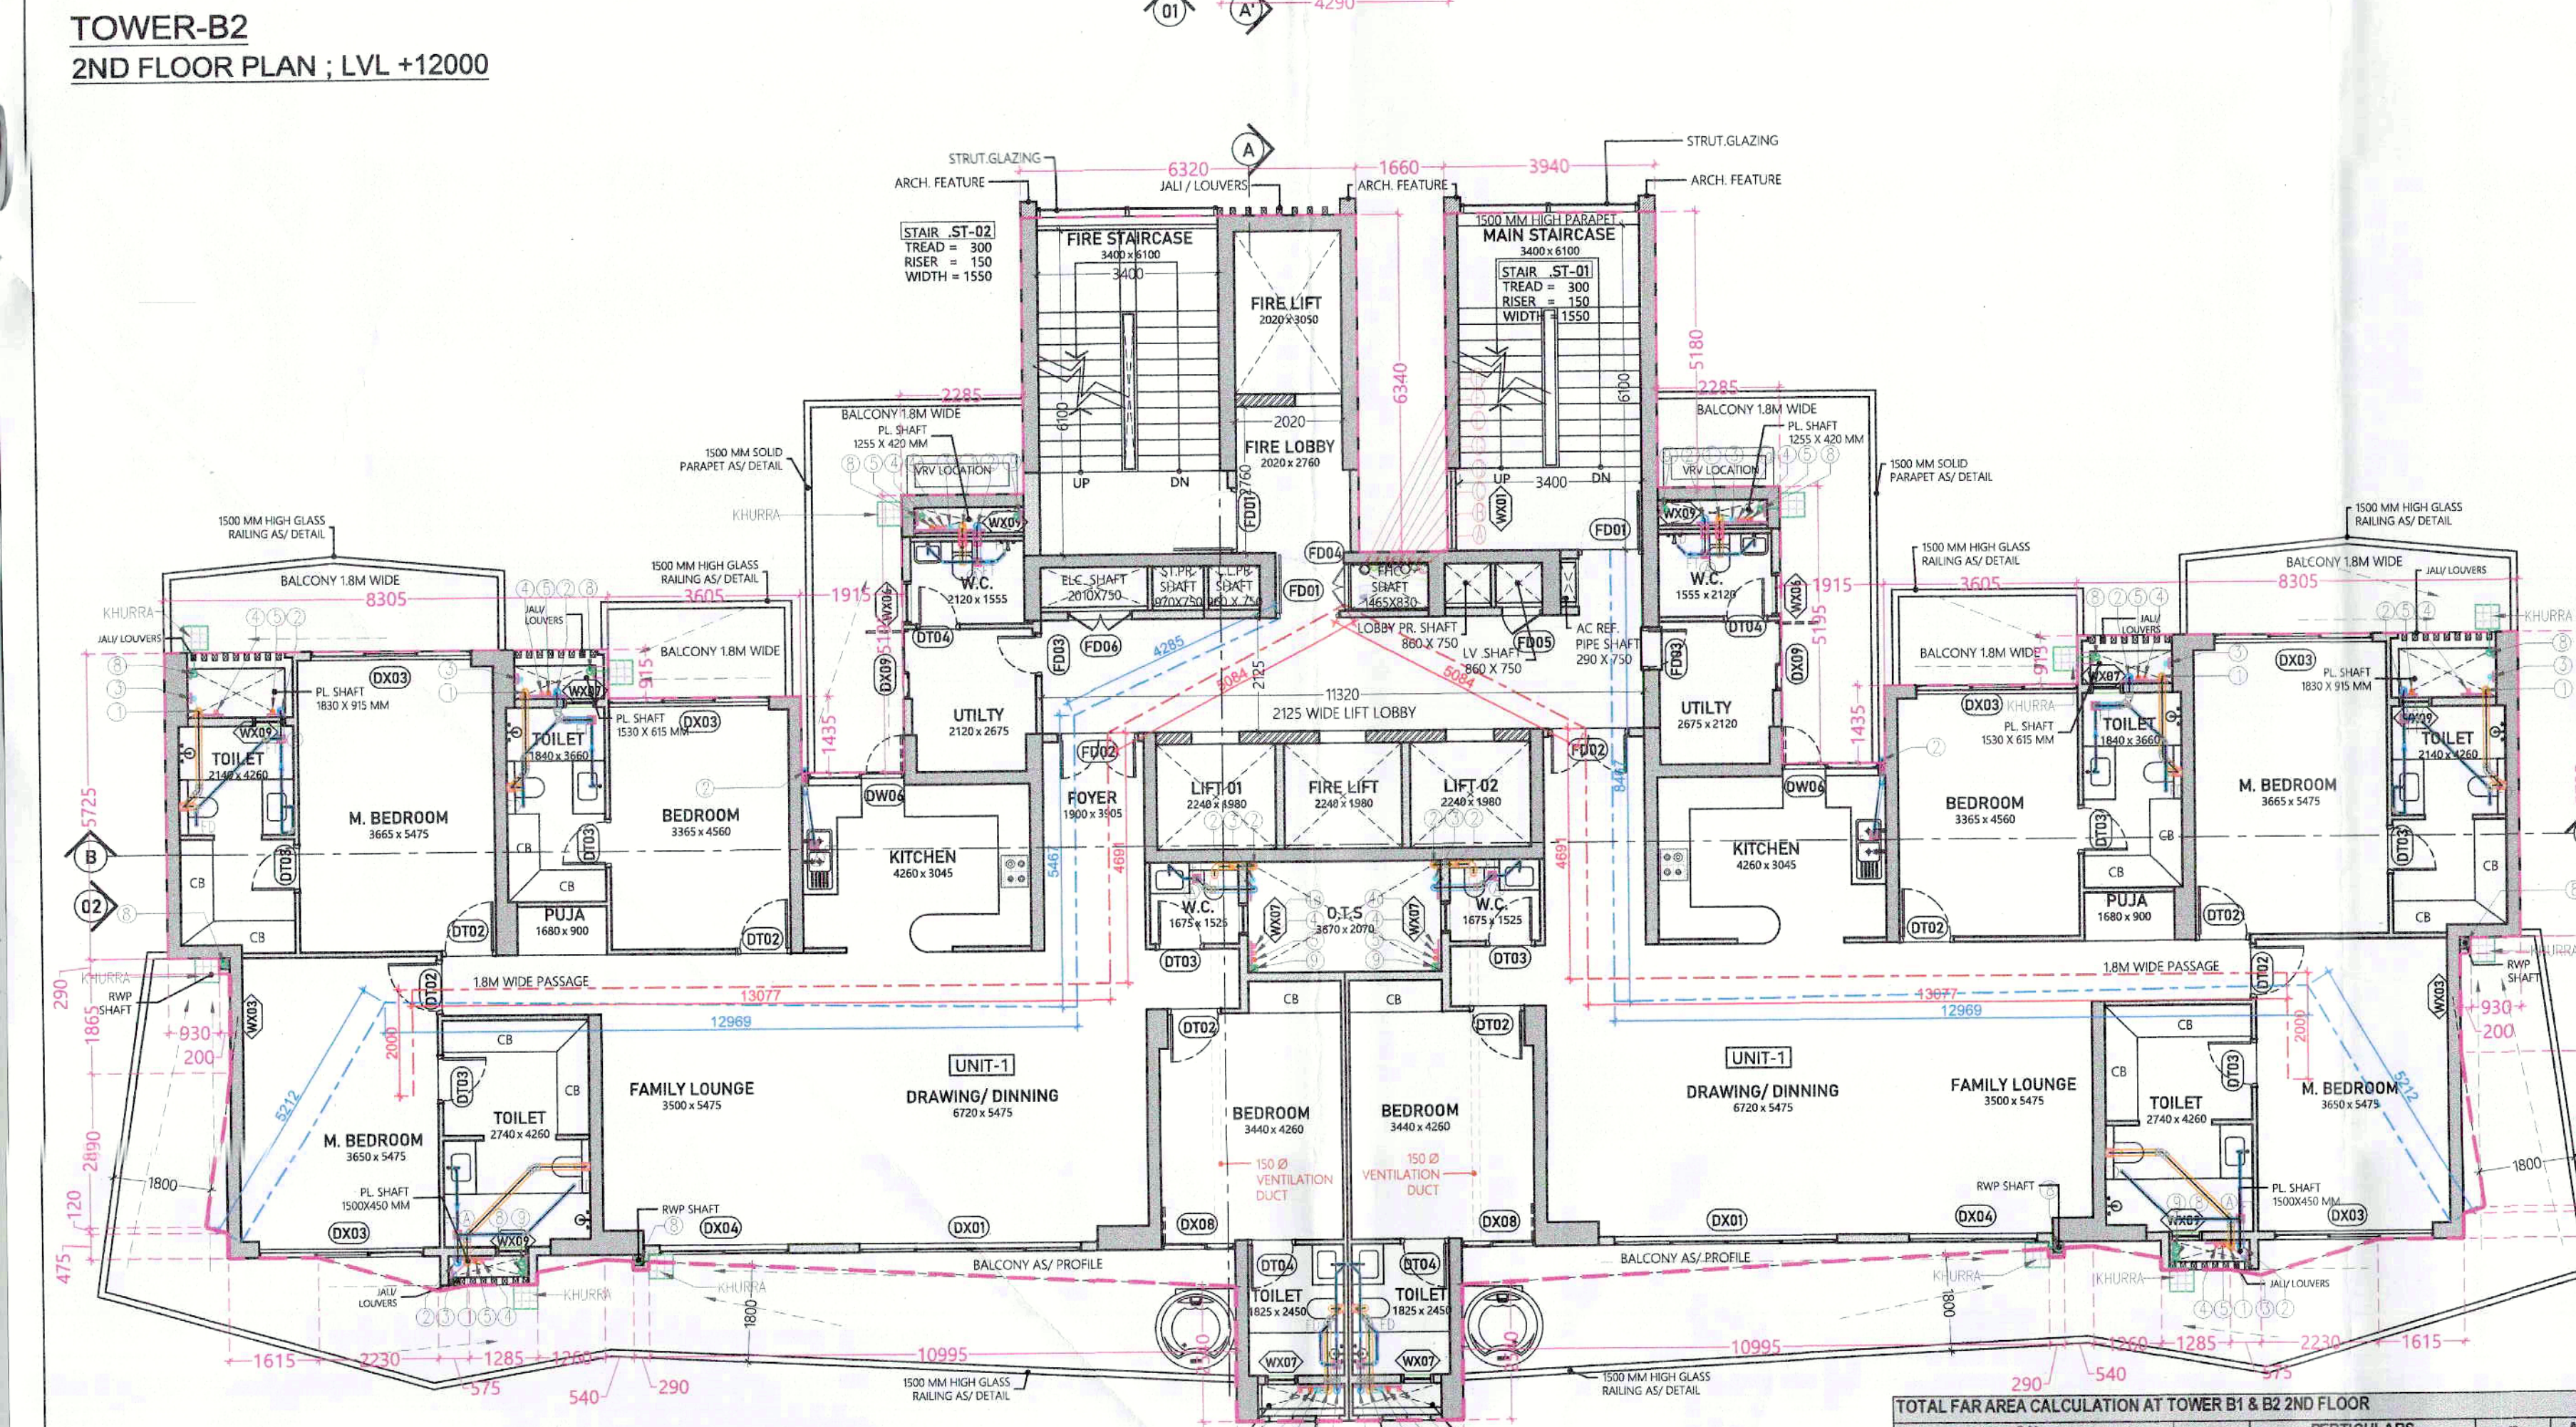
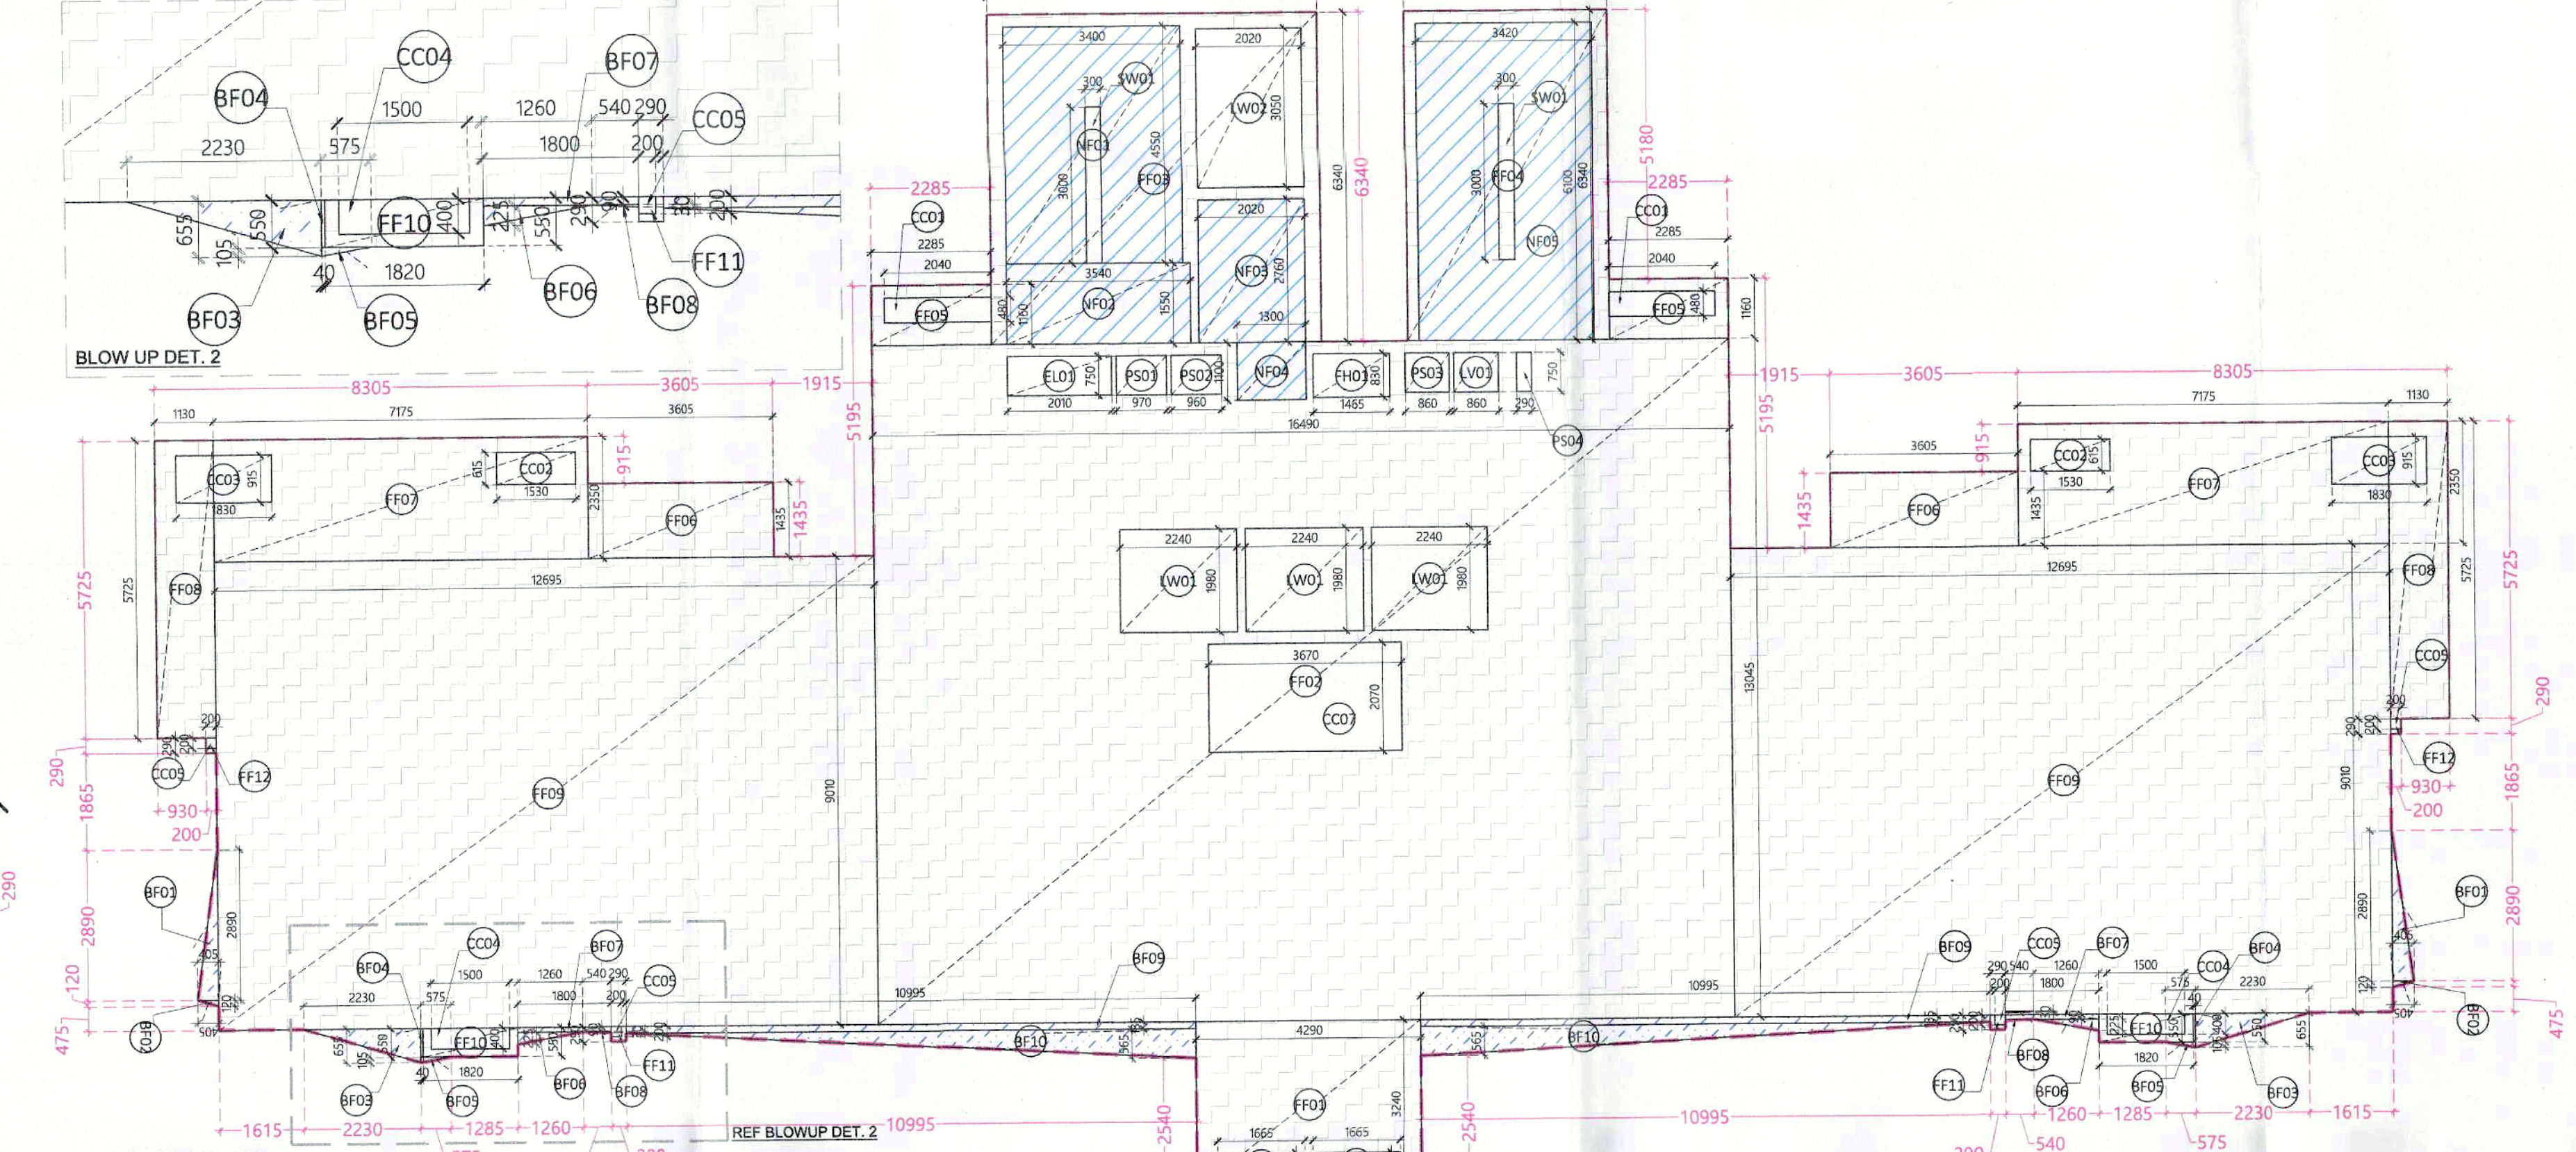
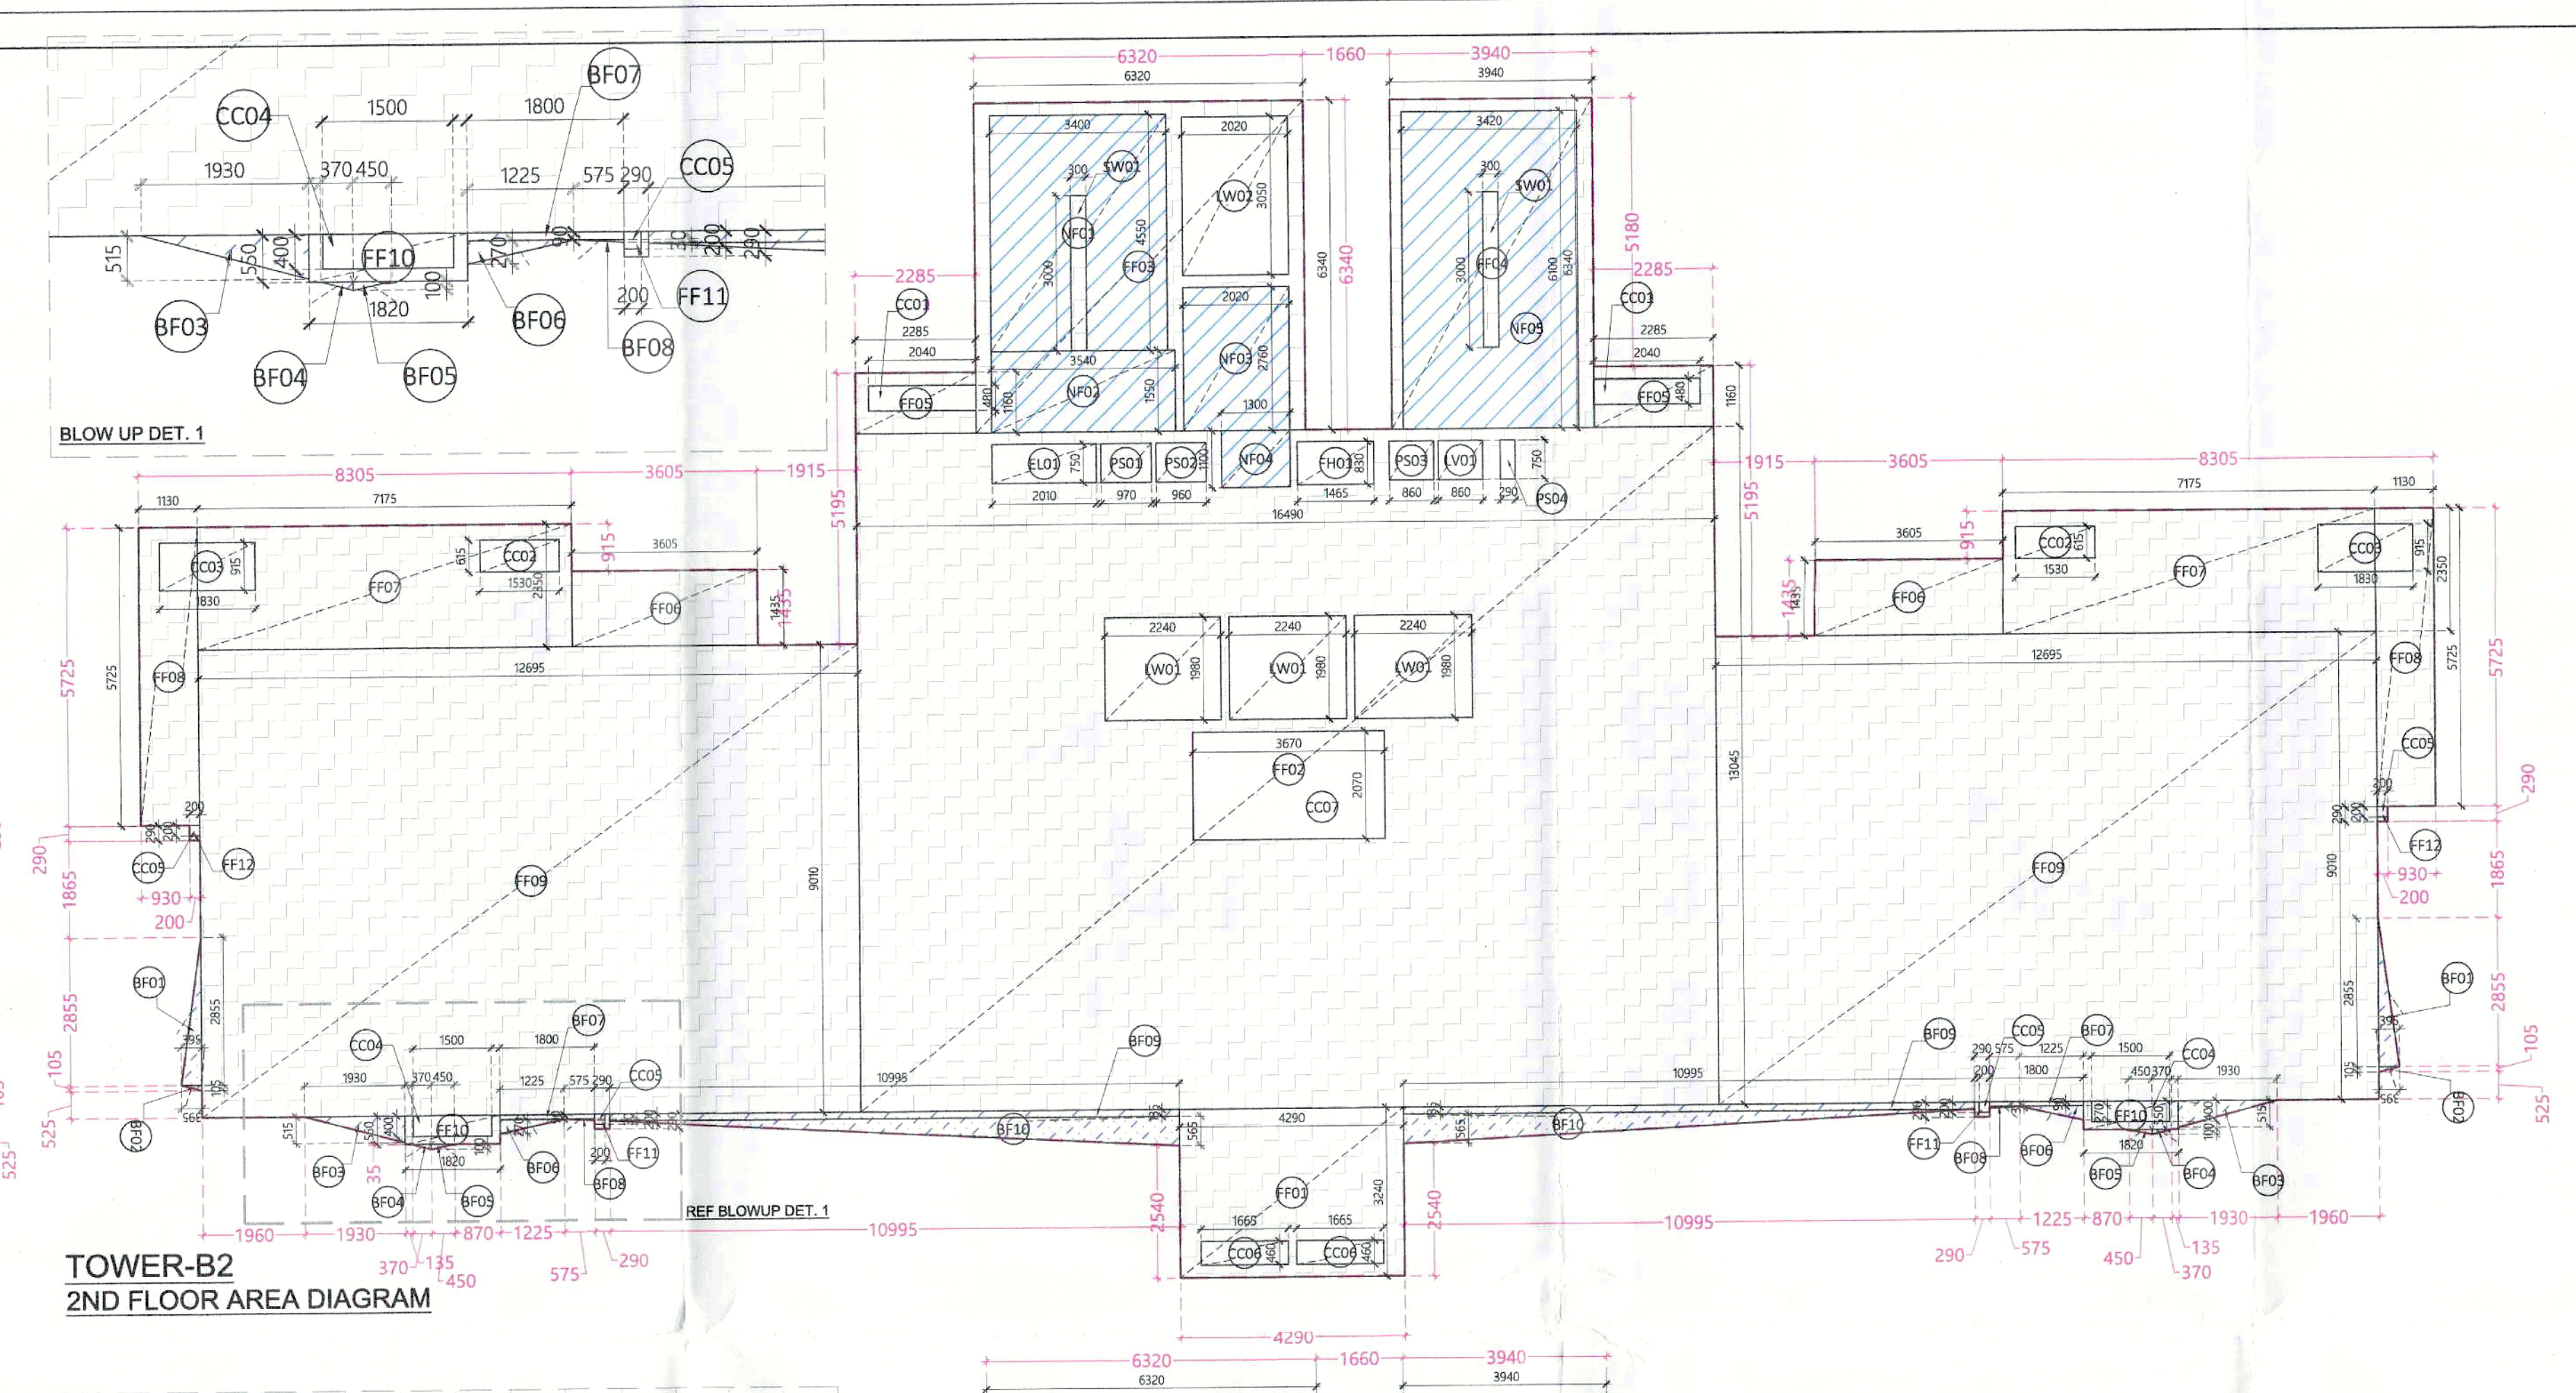


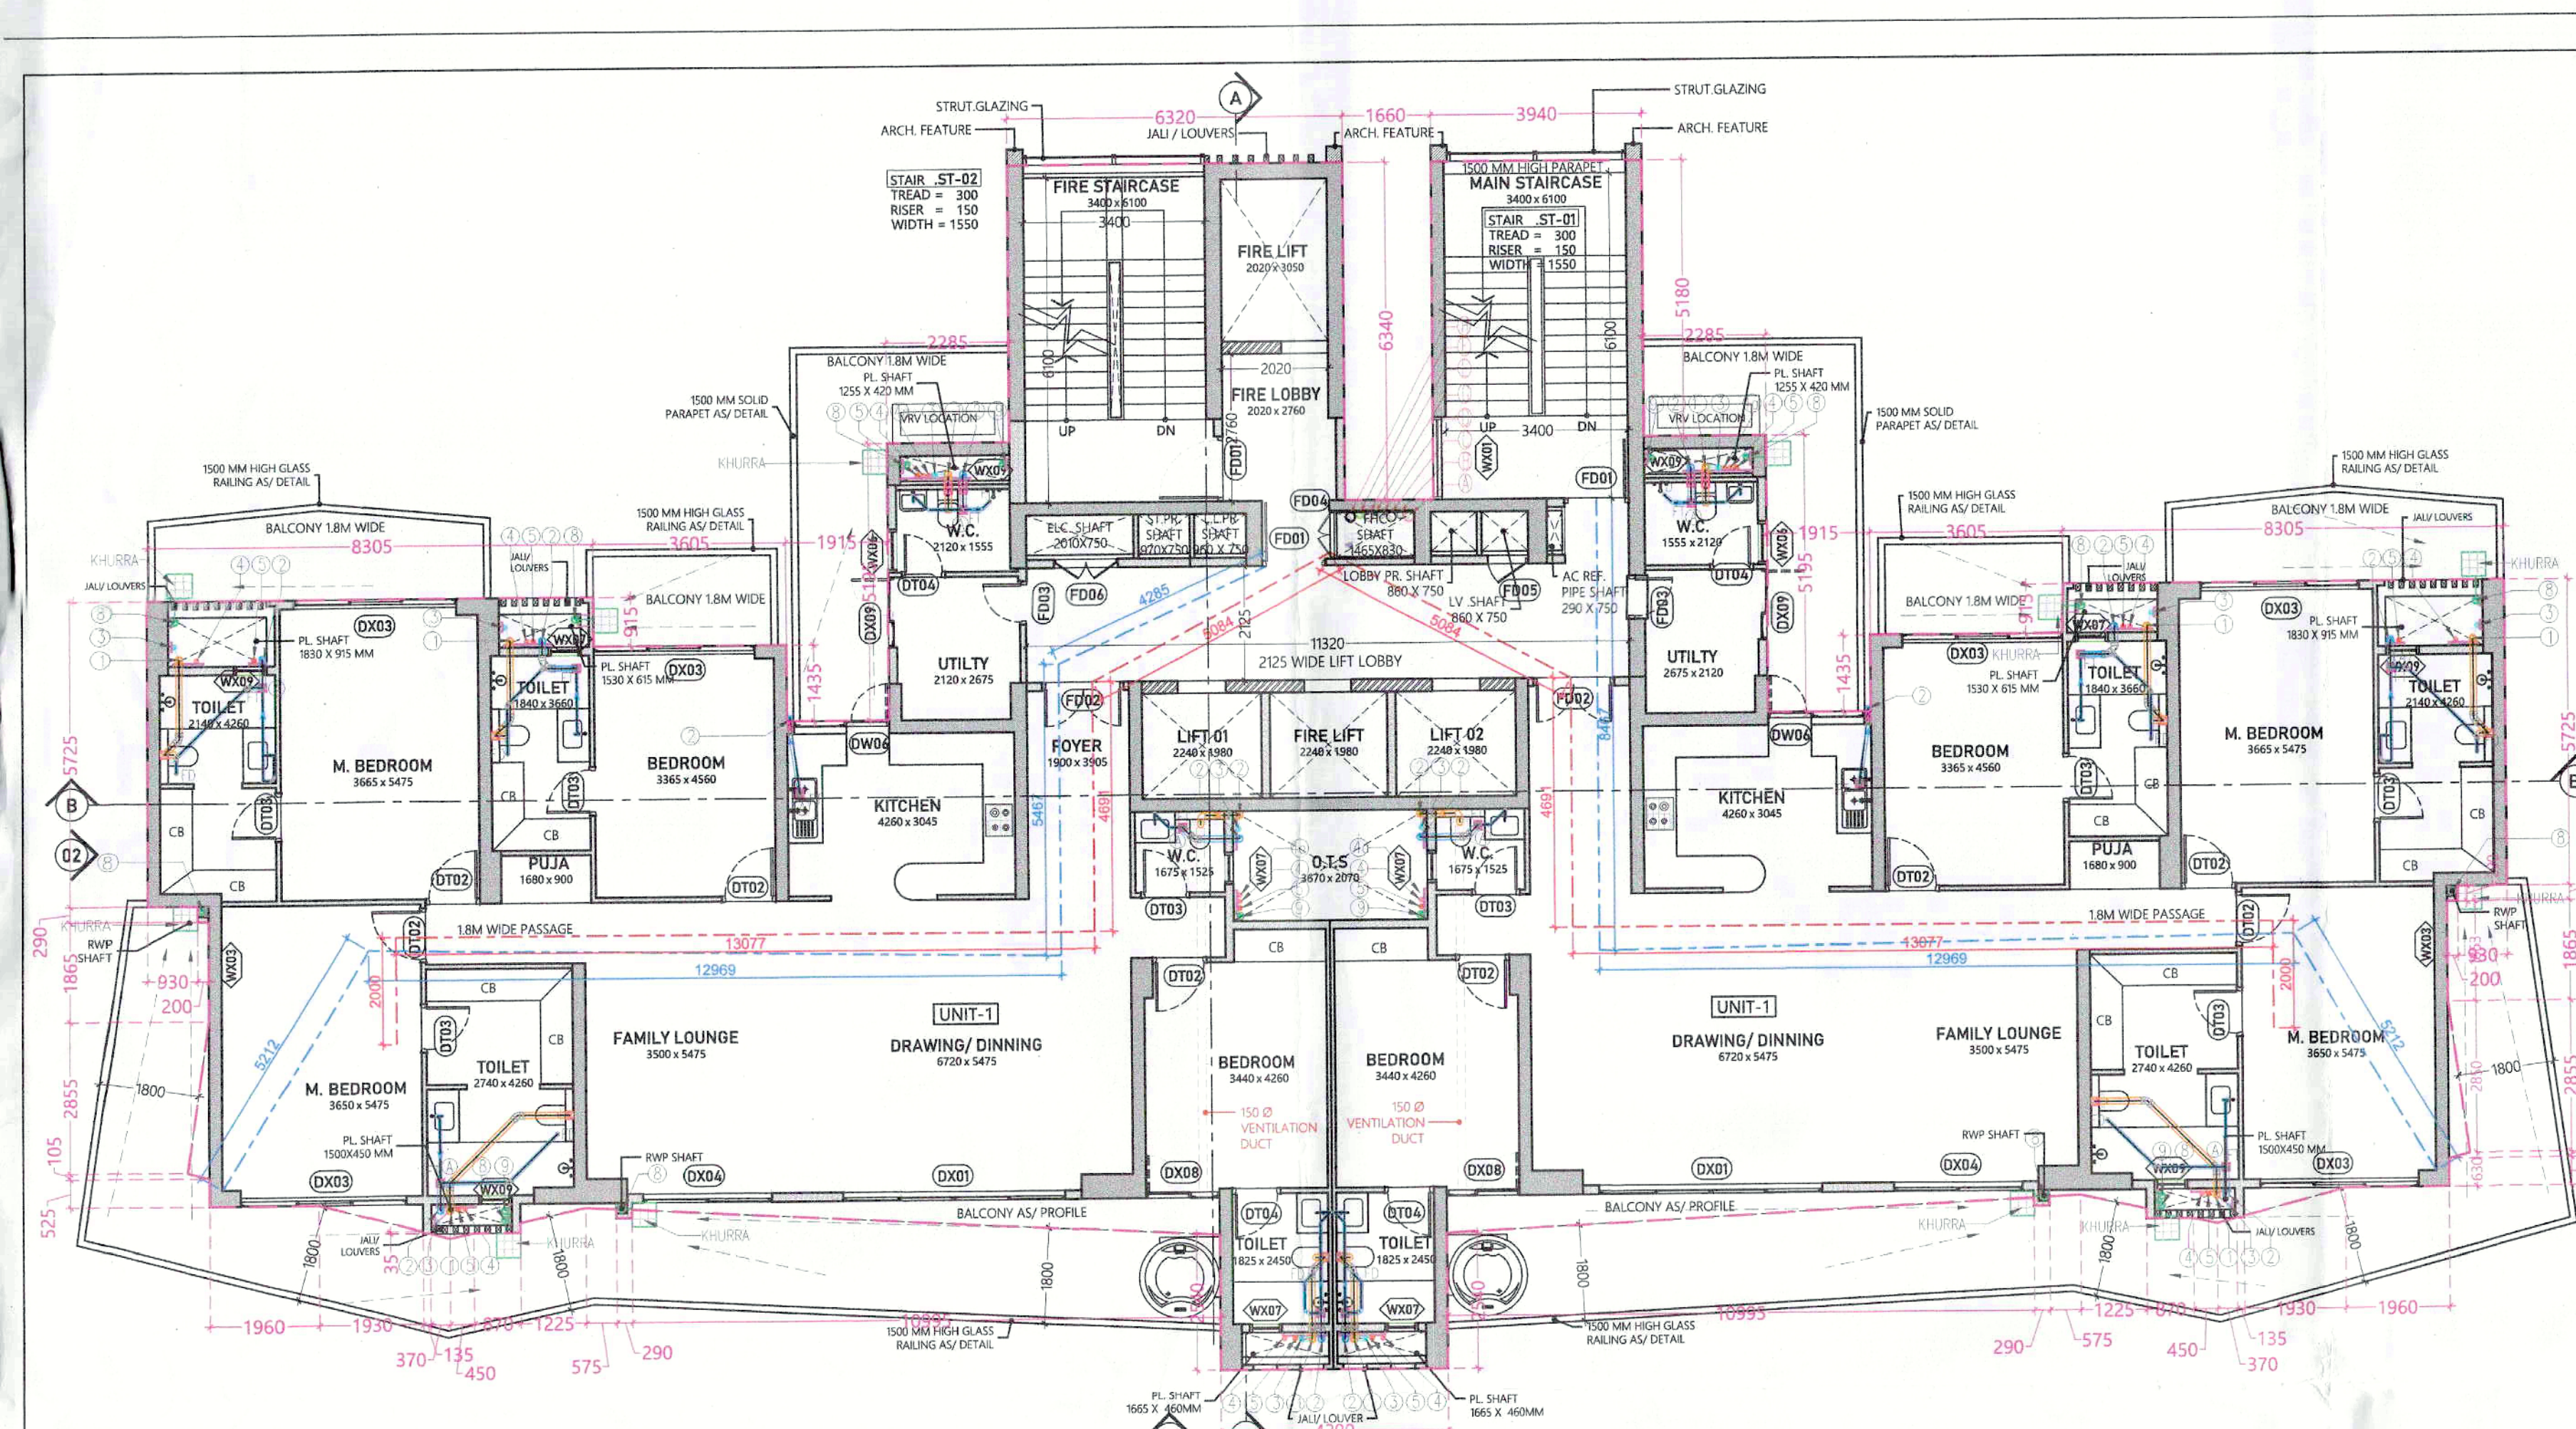

B1 & B2-TYP. FLOOR FAR				
ID	X	Y	Multi x Count	Area
(m)	(m)	(m)	(nos)	(sqm)
A COVERED AREA				
FF01	4.20	3.24	1.0	1.39
FF02	16.40	13.04	1.0	215.11
FF03	6.30	6.30	1.0	4.00
FF04	3.94	6.34	1.0	2.48
FF05	2.28	1.16	1.0	2.66
FF06	3.65	1.43	1.0	5.30
FF07	7.17	2.30	1.0	10.35
FF08	1.13	5.72	1.0	3.72
FF09	12.65	8.01	1.0	12.54
FF10	1.82	0.50	1.0	2.00
FF11	0.26	0.26	1.0	0.17
FF12	0.26	0.26	1.0	0.12
TOTAL AREA "A"				587.42
B AREA SUBTRACTION				
CC01	2.04	0.48	1.0	1.96
CC02	1.50	0.61	1.0	1.89
CC03	1.60	0.61	1.0	3.35
CC04	1.50	0.40	1.0	1.20
CC05	0.20	0.20	1.0	0.16
CC06	1.65	0.48	1.0	1.53
CC07	3.67	2.07	1.0	7.60
CC08	2.01	0.70	1.0	1.51
CC09	1.45	0.80	1.0	1.23
CC10	0.80	0.70	1.0	0.65
CC11	2.24	1.98	1.0	13.31
CC12	2.02	0.50	1.0	6.16
CC13	3.40	4.50	1.0	15.47
CC14	3.54	1.50	1.0	5.49
CC15	2.02	2.70	1.0	5.58
CC16	3.30	1.10	1.0	1.43
CC17	3.42	6.10	1.0	20.86
CC18	0.97	0.70	1.0	0.73
CC19	0.96	0.70	1.0	0.73
CC20	0.96	0.70	1.0	0.65
CC21	0.26	0.26	1.0	0.22
TOTAL AREA "B"				91.65
NET AREA "A" B1 & B2-TYP. FLOOR FAR				495.77

B1 & B2-TYP. FLOOR NON-FAR				
ID	X	Y	Multi x Count	Area
(m)	(m)	(m)	(nos)	(sqm)
A COVERED AREA				
FF01	4.20	4.50	1.0	1.13
FF02	3.54	1.50	1.0	5.49
FF03	2.02	2.70	1.0	2.58
FF04	1.30	1.10	1.0	1.43
FF05	3.42	6.10	1.0	20.86
TOTAL AREA "A"				48.82
B AREA SUBTRACTION				
SW01	0.30	3.00	1.0	1.80
TOTAL AREA "B"				1.80
NET AREA "A" B1 & B2-TYP. FLOOR NON-FAR				47.02

B1 & B2-2ND FLOOR BALCONY FAR				
ID	X	Y	Multi x Count	Area
(m)	(m)	(m)	(nos)	(sqm)
A COVERED AREA				
BF01	2.85	0.39	0.5	1.13
BF02	0.10	0.39	0.5	1.04
BF03	1.50	0.15	0.5	0.99
BF04	0.37	0.10	0.5	0.24
BF05	0.45	0.10	0.5	0.05
BF06	1.22	0.20	0.5	0.33
BF07	1.80	0.90	1.0	0.32
BF08	0.75	0.03	0.5	0.02
BF09	10.95	0.13	1.0	2.97
BF10	10.95	0.95	0.5	6.21
TOTAL AREA "A"				12.10

B1 & B2-3RD FLOOR BALCONY FAR				
ID	X	Y	Multi x Count	Area
(m)	(m)	(m)	(nos)	(sqm)
A COVERED AREA				
BF01	2.89	0.40	0.5	1.17
BF02	0.13	0.40	0.5	1.05
BF03	2.23	0.65	0.5	1.46
BF04	0.40	0.50	1.0	0.04
BF05	0.75	0.10	0.5	0.02
BF06	1.50	0.25	0.5	0.36
BF07	1.80	0.90	1.0	0.32
BF08	0.54	0.03	0.5	0.02
BF09	10.95	0.13	1.0	2.97
BF10	10.95	0.95	0.5	6.21
TOTAL AREA "A"				12.59

B1 & B2-4TH FLOOR BALCONY FAR				
ID	X	Y	Multi x Count	Area
(m)	(m)	(m)	(nos)	(sqm)
A COVERED AREA				
BF01	2.93	0.41	0.5	1.20
BF02	0.13	0.41	0.5	1.06
BF03	2.02	0.65	0.5	1.33
BF04	0.50	0.50	1.0	0.05
BF05	0.65	0.10	0.5	0.02
BF06	1.25	0.16	0.5	0.34
BF07	1.80	0.90	1.0	0.32
BF08	0.51	0.02	0.5	0.01
BF09	10.95	0.13	1.0	2.97
BF10	10.95	0.95	0.5	6.21
TOTAL AREA "A"				13.09

BUILDING IS CENTRALIZED MECHANICALLY VENTILATED ON ALL FLOOR & 100% POWER BACK UP

This is a "PROVISIONAL BUILDING PLAN" approved only for the purpose of inviting objections from the general public.

OWNER SIGN:

ARCHITECT SIGN:

TO BE READ WITH THIS OFFICE:

This drawing is a "COPYRIGHT" contents of this drawing or part thereof may not be used or reproduced without the permission of the Architect.

OWNER SIGN:

ARCHITECT SIGN:

D/W ID:

WIDTH	CELL	LEVEL	HEIGHT	LOCATION
DT01	1000	0	2700	Drawing room
DT02	1000	0	2600	Bedroom
DT03	1000	0	2600	Bedroom
DT04	800	0	2600	Bedroom
DT05	1000	0	2700	Lobby
DT06	1000	0	2700	Charging room/Cafe
DT07	1000	0	2700	Room/Shop area
DT08	800	0	2700	Bedroom
DT09	1000	0	2700	Public Staircase
DT10	1000	0	2700	Drawing room, Bedroom
DT11	1000	0	2700	Drawing room
DT12	1000	0	2700	Bedroom
DT13	1000	0	2700	Bedroom
KEY PLAN:

SUBMISSION DRAWING

OWNER SIGN:

M/S ASHIANA LANDSCAPE REALTY PVT. LTD.

PROJECT:

REVISED-BUILDING PLAN FOR GROUP HOUSING COLONY OVER AN AREA MEASURING 24.125 ACRES (LICENCE NO.42 OF 2013 DATED 06.06.2013 & LICENCE NO.44 OF 2013 DATED 08.06.2013) IN THE REVENUE ESTATE OF VILLAGE HARSARU, SECTOR - 88A, GURUGRAM

SCALE: 1/100

DATE: 12.09.2025

DRAWING TITLE: 2nd, 3rd & 4th FLOOR PLAN & AREA DIAGRAM

TOWER B2

ARCHITECTS:

CONFLUENCE

CONFLUENCE CONSULTANCY SERVICES

P.L. First Floor, Main Corporate Building, Sector 88, Gurgaon, Haryana

www.confluenceworld.in | info@confluenceworld.in

Member of IBC (ISO 9001:2015) & ISO 14001:2015

DRAWING NO. S-TB2-102

REVISION R0