


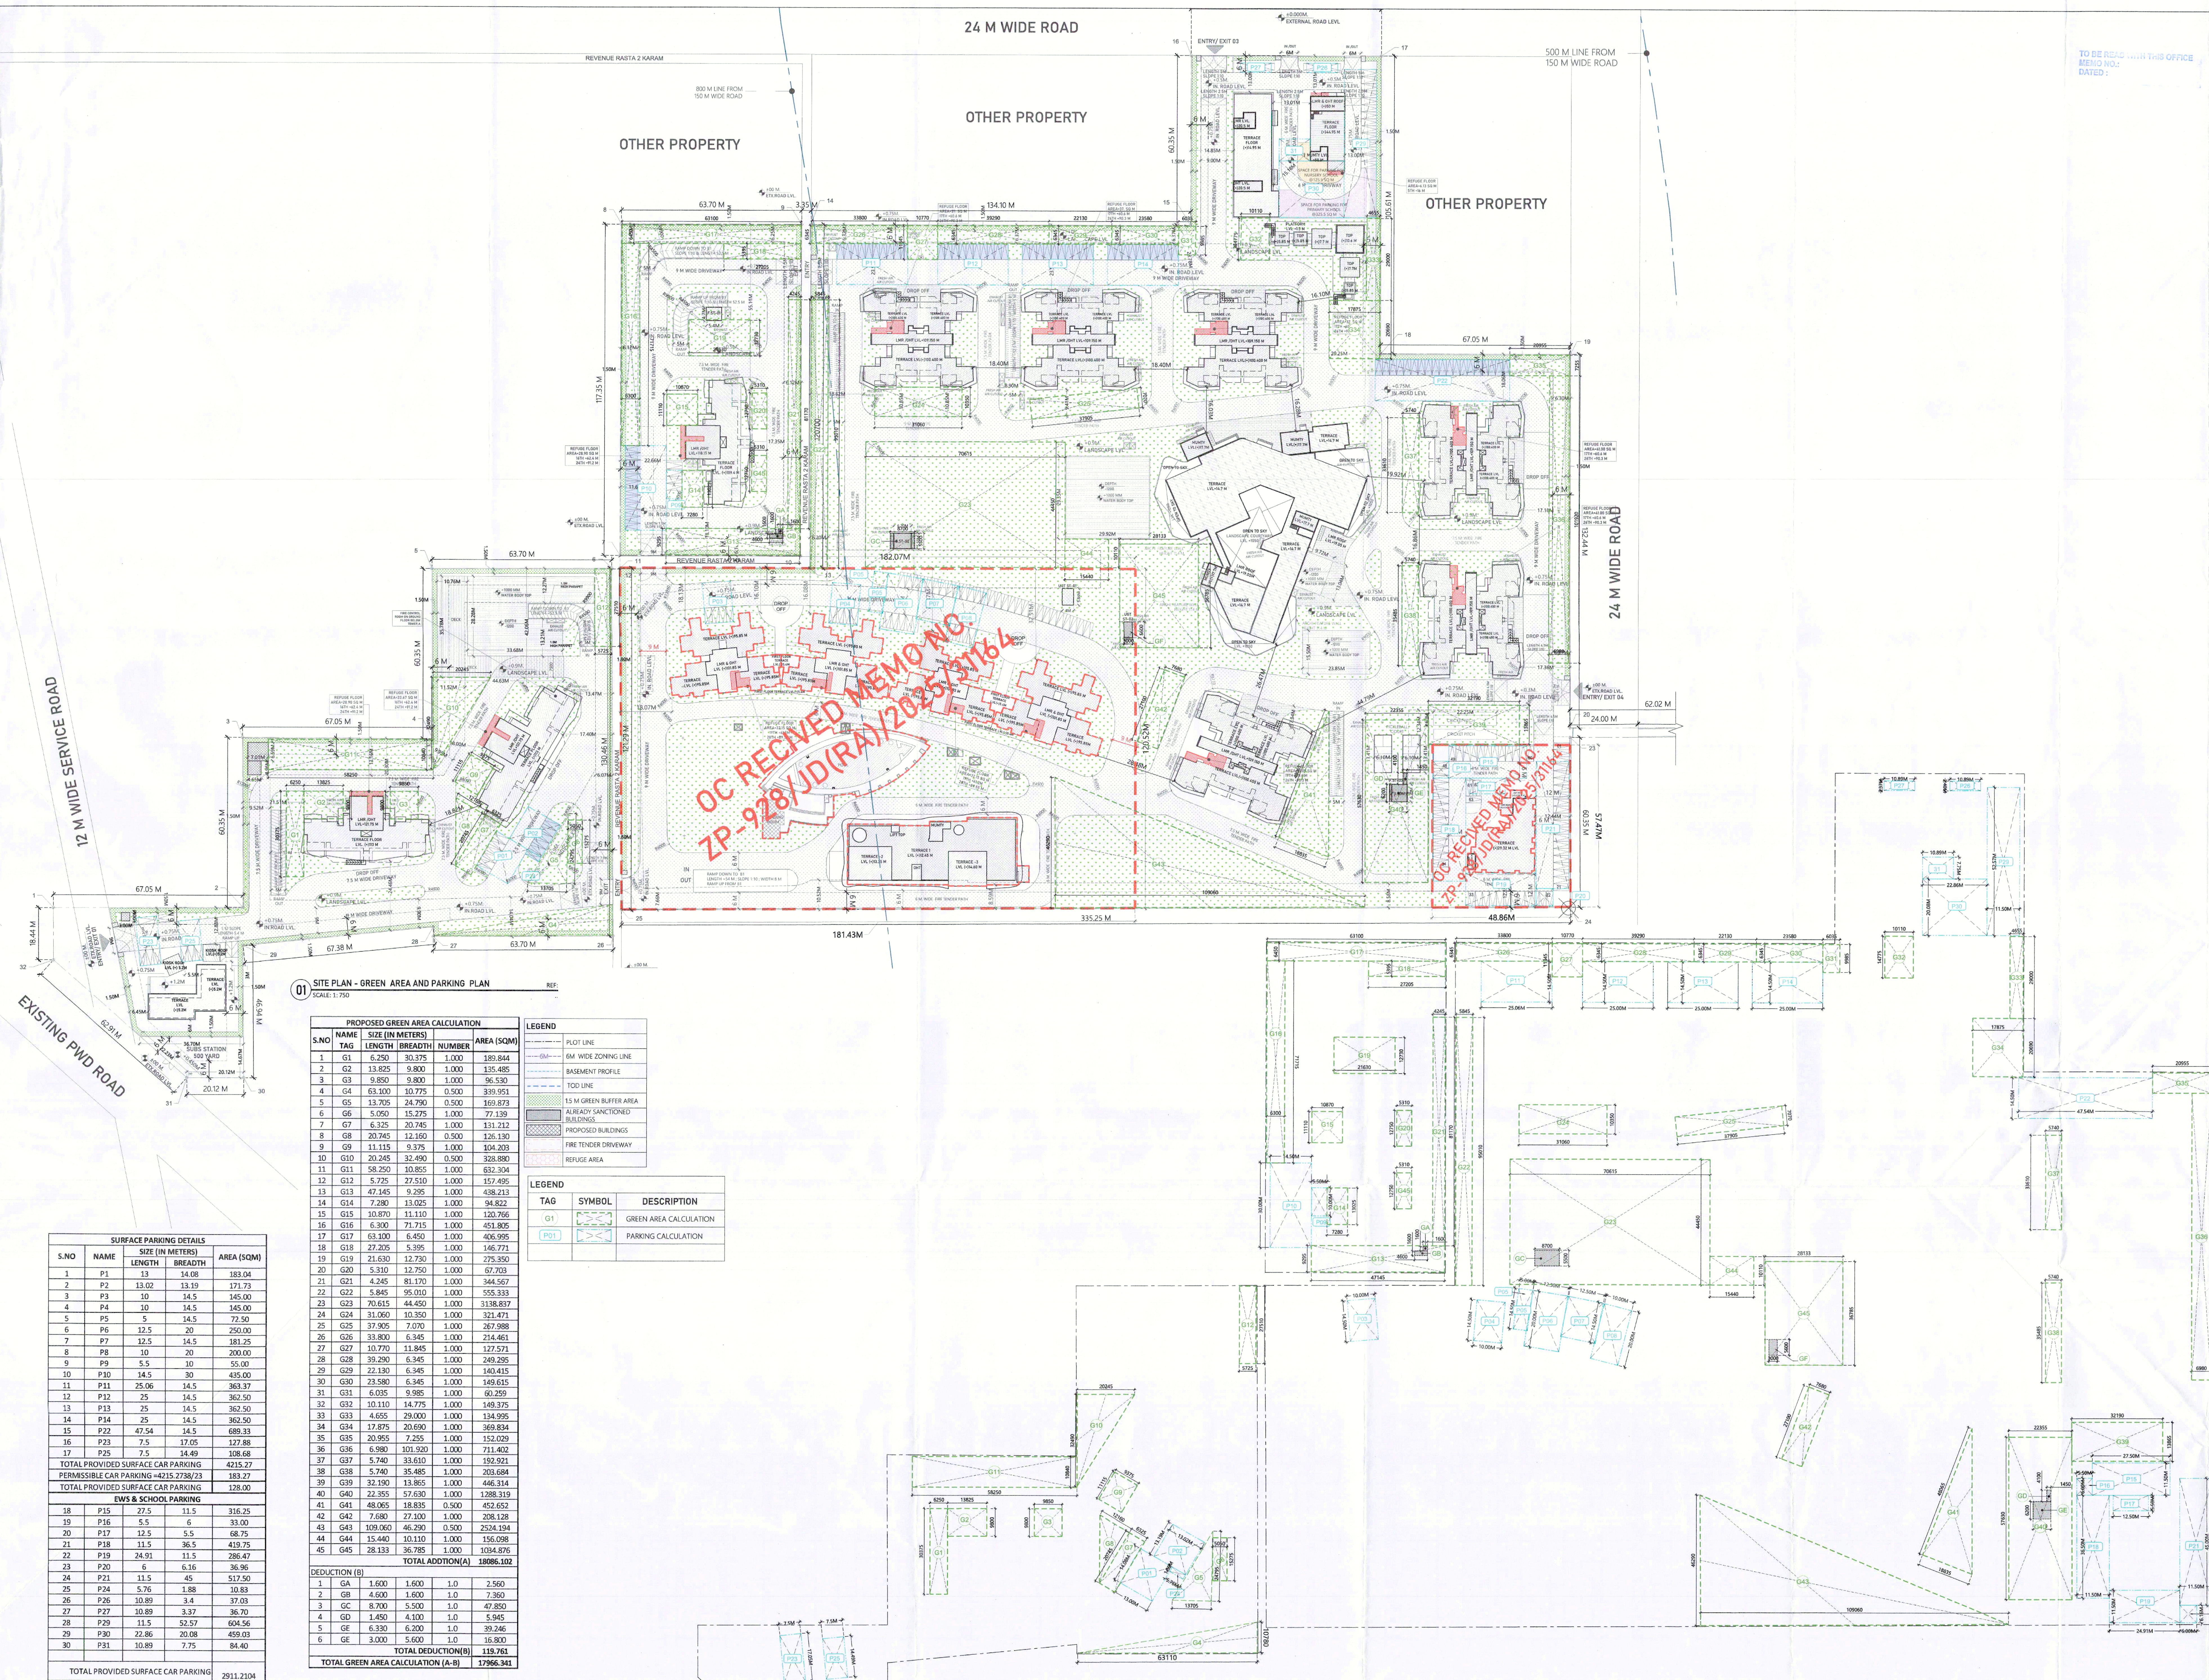

01 SITE PLAN - GREEN AREA AND PARKING PLAN
SCALE: 1:750

PROPOSED GREEN AREA CALCULATION				
S.NO	NAME	SIZE (IN METERS)	NUMBER	AREA (SQM)
1	G1	6.250 30.375	1.000	189.844
2	G2	13.825 9.800	1.000	135.485
3	G3	9.850 9.800	1.000	96.530
4	G4	63.100 10.775	0.500	339.951
5	G5	13.705 24.790	0.500	169.873
6	G6	5.050 15.275	1.000	77.139
7	G7	6.325 20.745	1.000	131.212
8	G8	20.745 12.160	0.500	126.130
9	G9	11.115 9.375	1.000	104.203
10	G10	20.245 32.450	0.500	328.980
11	G11	58.250 10.855	1.000	632.304
12	G12	5.725 27.510	1.000	157.495
13	G13	47.145 9.295	1.000	438.213
14	G14	7.280 13.025	1.000	94.822
15	G15	10.870 11.110	1.000	120.766
16	G16	6.300 71.715	1.000	451.805
17	G17	63.100 6.450	1.000	406.995
18	G18	27.205 5.395	1.000	146.771
19	G19	21.630 12.750	1.000	275.950
20	G20	5.310 12.750	1.000	67.703
21	G21	4.245 81.170	1.000	344.567
22	G22	5.845 95.010	1.000	555.333
23	G23	70.615 44.450	1.000	3136.637
24	G24	31.060 10.350	1.000	321.471
25	G25	37.905 7.070	1.000	267.988
26	G26	33.800 6.345	1.000	214.461
27	G27	10.770 11.845	1.000	127.571
28	G28	39.290 6.345	1.000	249.295
29	G29	22.130 6.345	1.000	140.415
30	G30	23.580 6.345	1.000	149.615
31	G31	6.035 9.985	1.000	60.259
32	G32	10.110 14.775	1.000	149.375
33	G33	4.655 29.000	1.000	134.955
34	G34	17.875 20.690	1.000	369.834
35	G35	20.955 7.255	1.000	152.029
36	G36	6.980 101.920	1.000	711.402
37	G37	5.740 33.610	1.000	192.921
38	G38	5.740 35.485	1.000	203.684
39	G39	32.190 13.865	1.000	446.314
40	G40	22.955 57.630	1.000	1288.319
41	G41	48.065 18.835	0.500	452.652
42	G42	7.680 27.100	1.000	208.128
43	G43	109.060 46.290	0.500	2524.194
44	G44	15.440 10.110	1.000	156.098
45	G45	28.133 36.785	1.000	1034.876
TOTAL ADDITION(A)				18986.102
DEDUCTION (B)				
1	GA	1.600 1.600	1.0	2.560
2	GB	4.600 1.600	1.0	7.360
3	GC	8.700 5.500	1.0	47.850
4	GD	1.450 4.100	1.0	5.945
5	GE	6.330 6.300	1.0	39.246
6	GE	3.000 5.600	1.0	16.800
TOTAL DEDUCTION(B)				119.761
TOTAL GREEN AREA CALCULATION (A-B)				17966.341

SURFACE PARKING DETAILS			
S.NO	NAME	SIZE (IN METERS)	AREA (SQM)
		LENGTH BREADTH	
1	P1	12 14.08	169.04
2	P2	13.02 13.19	171.73
3	P3	10 14.5	145.00
4	P4	10 14.5	145.00
5	P5	5 14.5	72.50
6	P6	12.5 20	250.00
7	P7	12.5 14.5	181.25
8	P8	10 20	200.00
9	P9	5.5 10	55.00
10	P10	14.5 30	435.00
11	P11	25.06 14.5	363.37
12	P12	25 14.5	362.50
13	P13	25 14.5	362.50
14	P14	25 14.5	362.50
15	P22	47.54 14.5	689.33
16	P23	7.5 17.05	127.88
17	P25	7.5 14.49	108.68
TOTAL PROVIDED SURFACE CAR PARKING			4215.27
PERMISSIBLE CAR PARKING -4215.27/23			183.27
TOTAL PROVIDED SURFACE CAR PARKING			128.00
EWS & SCHOOL PARKING			
18	P15	27.5 11.5	316.25
19	P16	5.5 6	33.00
20	P17	12.5 5.5	68.75
21	P18	11.5 36.5	419.75
22	P19	24.91 11.5	286.47
23	P20	6 6.16	36.96
24	P21	11.5 45	517.50
25	P24	5.76 1.88	10.83
26	P26	10.89 3.4	37.03
27	P27	10.89 3.37	36.70
28	P29	11.5 52.57	604.56
29	P30	22.86 20.08	459.03
30	P31	10.89 7.75	84.40
TOTAL PROVIDED SURFACE CAR PARKING			2911.2104
PERMISSIBLE CAR PARKING -2911.2104/23			126.57
TOTAL PROVIDED SURFACE CAR PARKING			92.00

02 SITE PLAN - GREEN AREA AND PARKING AREA DIAGRAM
SCALE: 1:N.T.S

TO BE RECD WITH THIS OFFICE
MEMO NO. :
DATED :

This is a "PROVISIONAL BUILDING PLAN"
approved only for the purpose of inviting
objections from the general public

S.T.P (H)
Member Secretary
B.P.A.C.

S.T.P (C)
Member
B.P.A.C.

C.T.P (H)
Chairman
B.P.A.C.

AD

PA

ATP

Resh Dutt
SO(HQ)

This drawing is a "COPYRIGHT" contents of this drawing or part
thereof may not be used or reproduced without the permission of
the Architect.

OWNER SIGN

ARCHITECT SIGN

KEY PLAN

SECTOR - 88A

SECTOR - 88

SUBMISSION DRAWING

OWNER

M/S ASHIANA LANDSCAPE REALTY Pvt. Ltd.

PROJECT

REVISED BUILDING PLAN FOR GROUP HOUSING
COLONY OVER AN AREA MEASURING 24.125 ACRES
(LICENCE NO.42 OF 2013 DATED 06.06.2013 &
LICENCE NO.44 OF 2013 DATED 08.06.2013) IN THE
REVENUE ESTATE OF VILLAGE HARSARU,SECTOR
-88A,GURUGRAM

SCALE

1:750

DATE

12.09.2025

DRAWING TITLE

GREEN AREA & PARKING
AREA CALCULATION

SITE PLAN & TOWERS

ARCHITECTS

Confluence

CONFLUENCE CONSULTANCY SERVICES

F-1, First Floor, Mini Corporate Bldg., Sector 13, Gurgaon-122001
www.confluenceindia.in | con@confluence.com
+91 9886833151 | +91 9886833152

Member of IBCI ISO - 9001:2008

architecture urban design hospitality interiors

DRAWING NO.

S-SITE PLAN-102

REVISION

R0