

This is a PROVISIONAL DRAWING PLANT  
It is not to be used for construction  
without the approval of the  
Engineer in Charge of the project  
This is a PROVISIONAL DRAWING PLANT  
It is not to be used for construction  
without the approval of the  
Engineer in Charge of the project

NOTES: -  
1. ALL DIMENSIONS ARE IN MM UNLESS OTHERWISE SPECIFIED.  
2. ALL BUILDING EXCLUDING BASEMENTS FULLY AIR  
CONDITIONED AS PER N.B.C. NORMS.  
3. ALL BASEMENTS ARE MECHANICALLY LIGHTED AND  
VENTILATED AS PER N.B.C. NORMS.  
4. AS PER N.B.C. NORMS.  
5. ALL TOILETS ARE MECHANICALLY VENTILATED AND LIGHTED.

| S. No. | Trig | Width | Height | Unit | Remarks  |
|--------|------|-------|--------|------|----------|
| 1      | 01   | 3000  | 2400   | 2400 | DOOR     |
| 2      | 02   | 3000  | 2400   | 2400 | DOOR     |
| 3      | 03   | 1500  | 2400   | 2400 | PAN DOOR |
| 4      | 04   | 1500  | 2400   | 2400 | PAN DOOR |
| 5      | 05   | 1500  | 2400   | 2400 | DOOR     |
| 6      | 06   | 1500  | 2400   | 2400 | DOOR     |
| 7      | 07   | 1500  | 2400   | 2400 | DOOR     |
| 8      | 08   | 1500  | 2400   | 2400 | DOOR     |
| 9      | 09   | 1500  | 2400   | 2400 | DOOR     |
| 10     | 10   | 1500  | 2400   | 2400 | DOOR     |
| 11     | 11   | 1500  | 2400   | 2400 | DOOR     |
| 12     | 12   | 1500  | 2400   | 2400 | DOOR     |
| 99     | 99   | 1500  | 2400   | 2400 | DOOR     |
| 100    | 100  | 1500  | 2400   | 2400 | DOOR     |

OWNERS SIGNATURE



ARCHITECTS SIGNATURE  
CA92/14687

OWNER:-

PROJECT:-  
Revised Building Plans of IT Park Cyber Park colony over  
an area measuring 6.137 acres falling in the revenue estate  
of village Maidaw, sector-66 Gurgaon, being  
developed by Advance India Projects limited under  
License No 112 of 2012 dated 27.10.2012

DRG. TITLE:-  
TWELTH FLOOR PLAN  
AREA DIAGRAM AND CALCULATION

DRG. NO.:  
S-14  
SCALE  
1:250  
DATE  
08.05.25

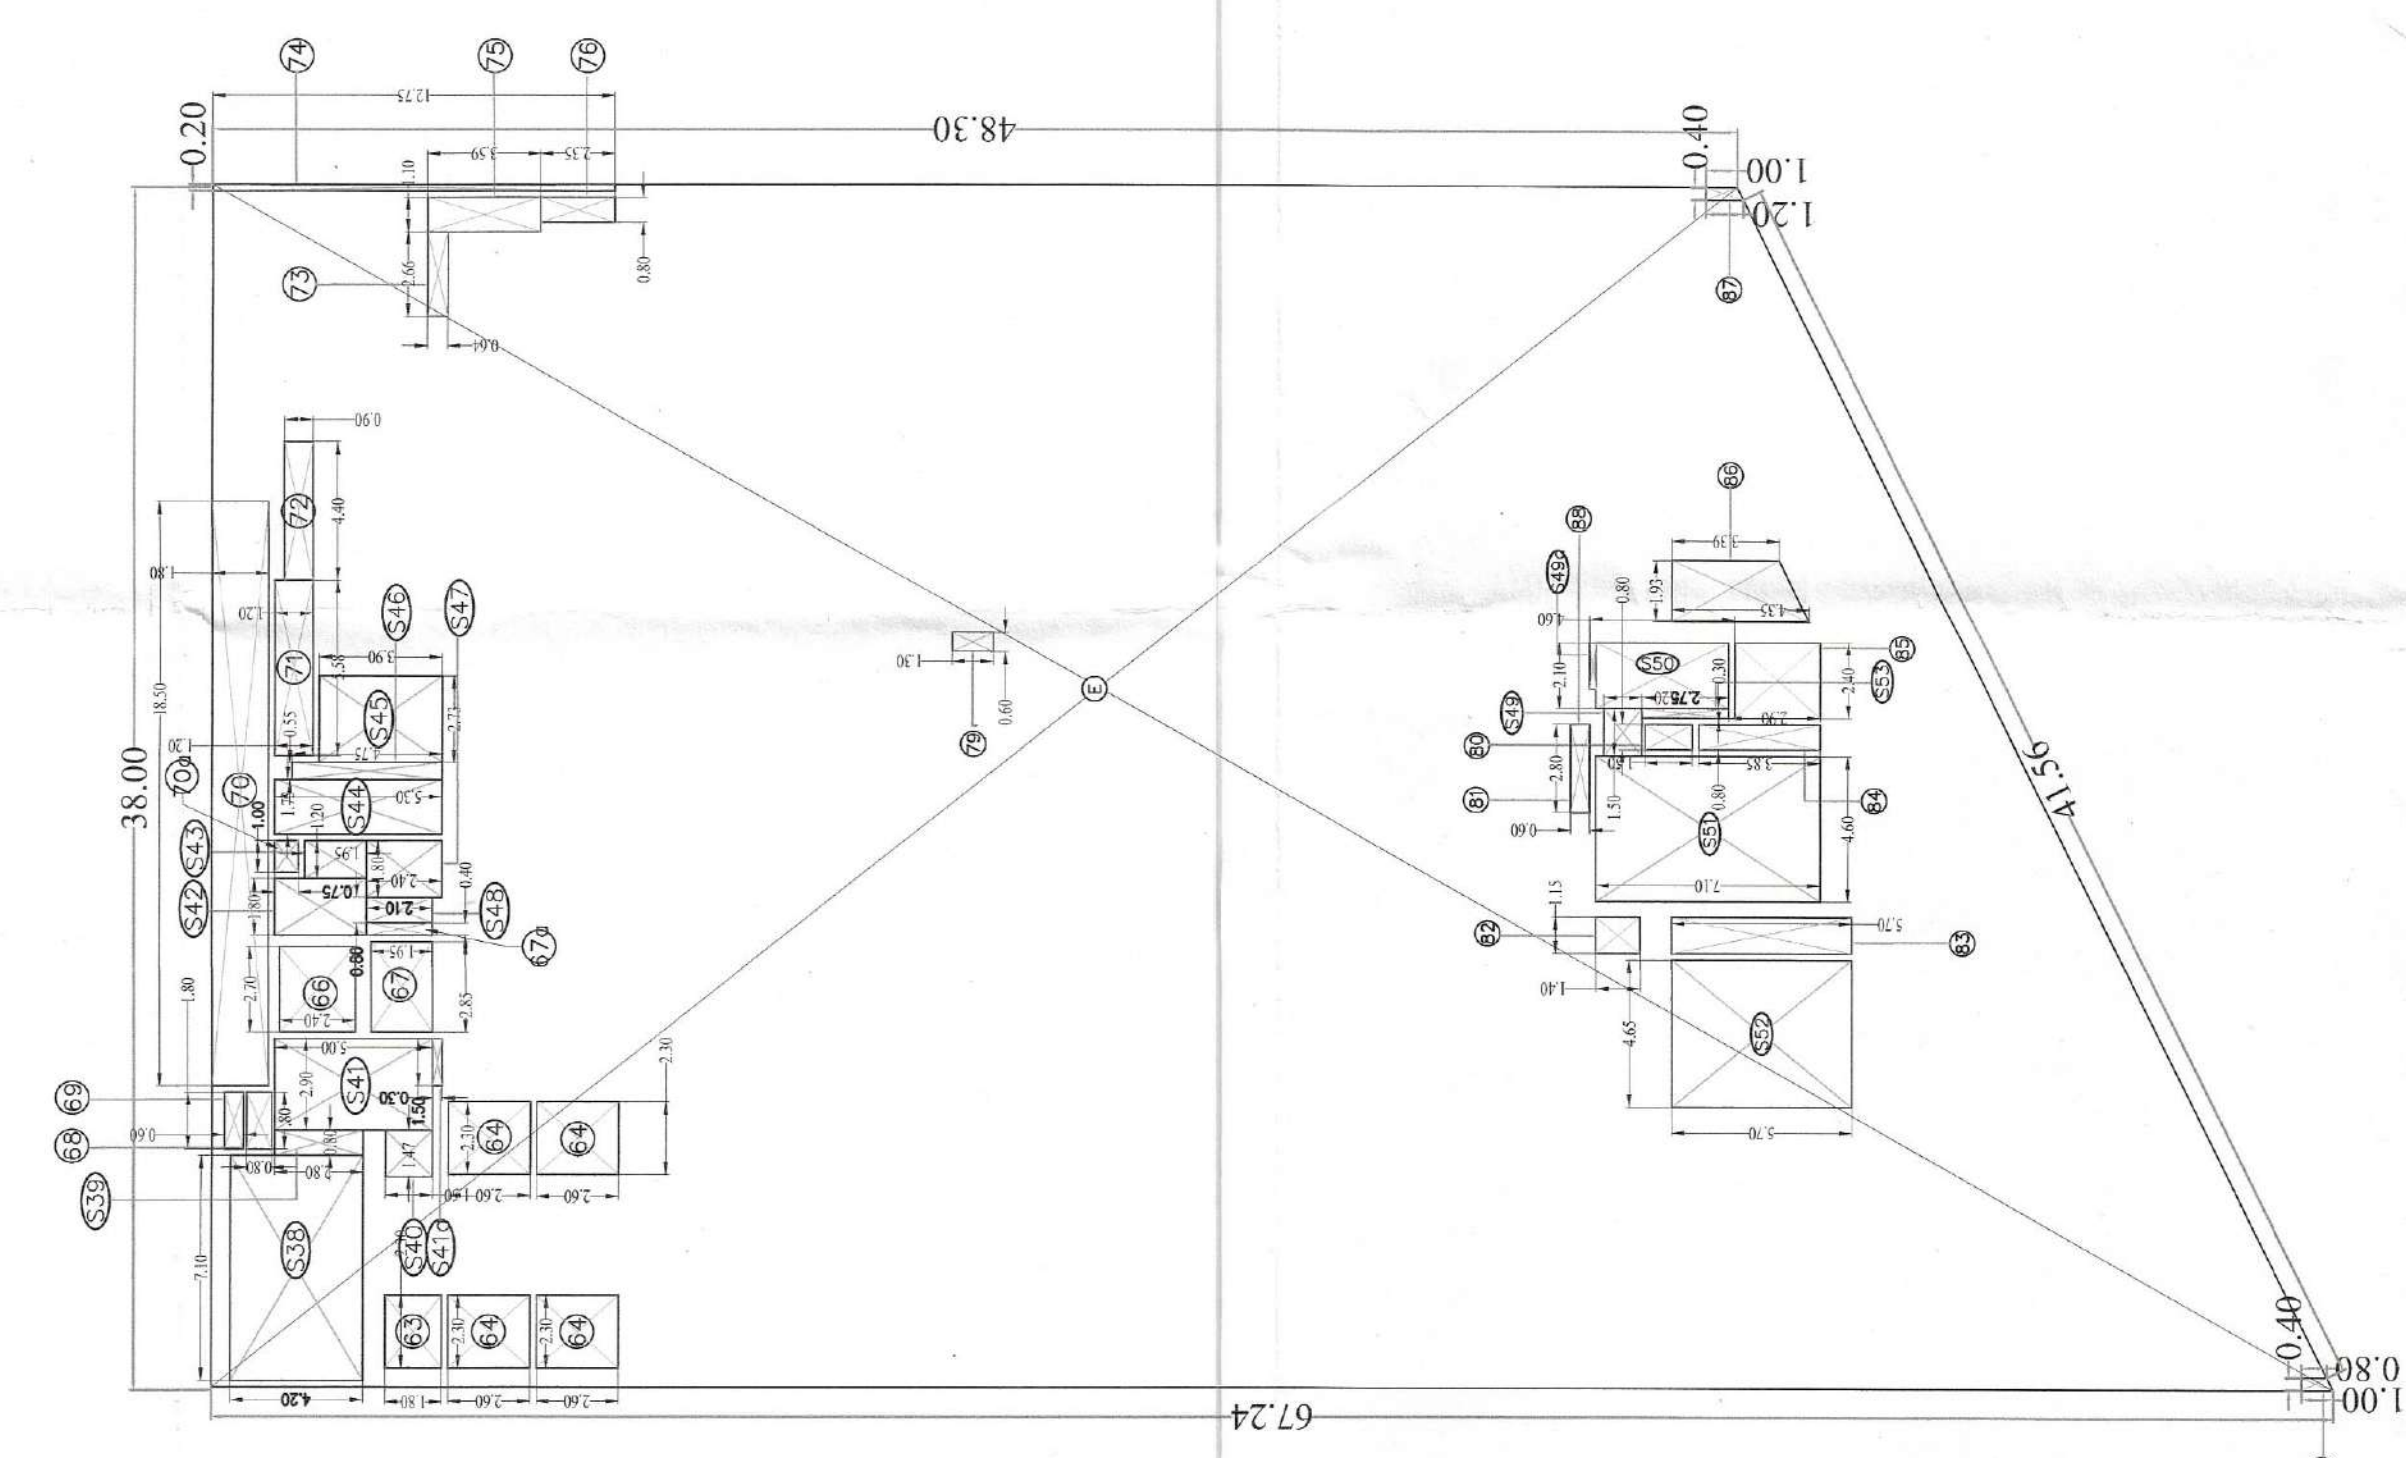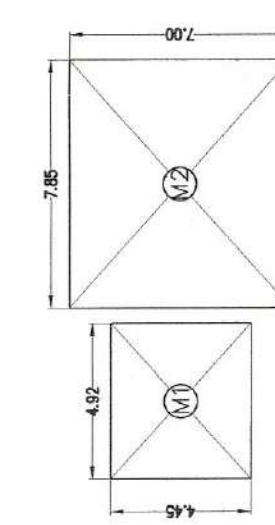

AREA DIAGRAM  
TWELTH FLOOR PLAN

| SHEET OF MATERIAL QUANTITY TAKE OFF |               |          |          |       |       |       |        |         |      |
|-------------------------------------|---------------|----------|----------|-------|-------|-------|--------|---------|------|
| Description                         | Type          | Material | Quantity |       | Unit  | Rate  | Amount | Remarks | %    |
|                                     |               |          | Quantity | Unit  |       |       |        |         |      |
| A                                   | Reinforcement | 1        | 82.24    | 34.44 | 38.30 | 34.00 | 124.50 |         | 100% |
| E                                   | Reinforcement | 1        | 82.24    | 43.36 | 34.00 | 34.00 | 214.50 |         | 100% |
| Subtotal                            |               |          |          |       |       | 34.00 | 6.69   |         | 100% |
| Grand Total                         |               |          |          |       |       | 34.00 | 6.69   |         | 100% |

| SHEET OF MATERIAL QUANTITY TAKE OFF |               |          |          |       |       |       |        |         |      |
|-------------------------------------|---------------|----------|----------|-------|-------|-------|--------|---------|------|
| Description                         | Type          | Material | Quantity |       | Unit  | Rate  | Amount | Remarks | %    |
|                                     |               |          | Quantity | Unit  |       |       |        |         |      |
| A                                   | Reinforcement | 1        | 82.24    | 34.44 | 38.30 | 34.00 | 124.50 |         | 100% |
| E                                   | Reinforcement | 1        | 82.24    | 43.36 | 34.00 | 34.00 | 214.50 |         | 100% |
| Subtotal                            |               |          |          |       |       | 34.00 | 6.69   |         | 100% |
| Grand Total                         |               |          |          |       |       | 34.00 | 6.69   |         | 100% |