




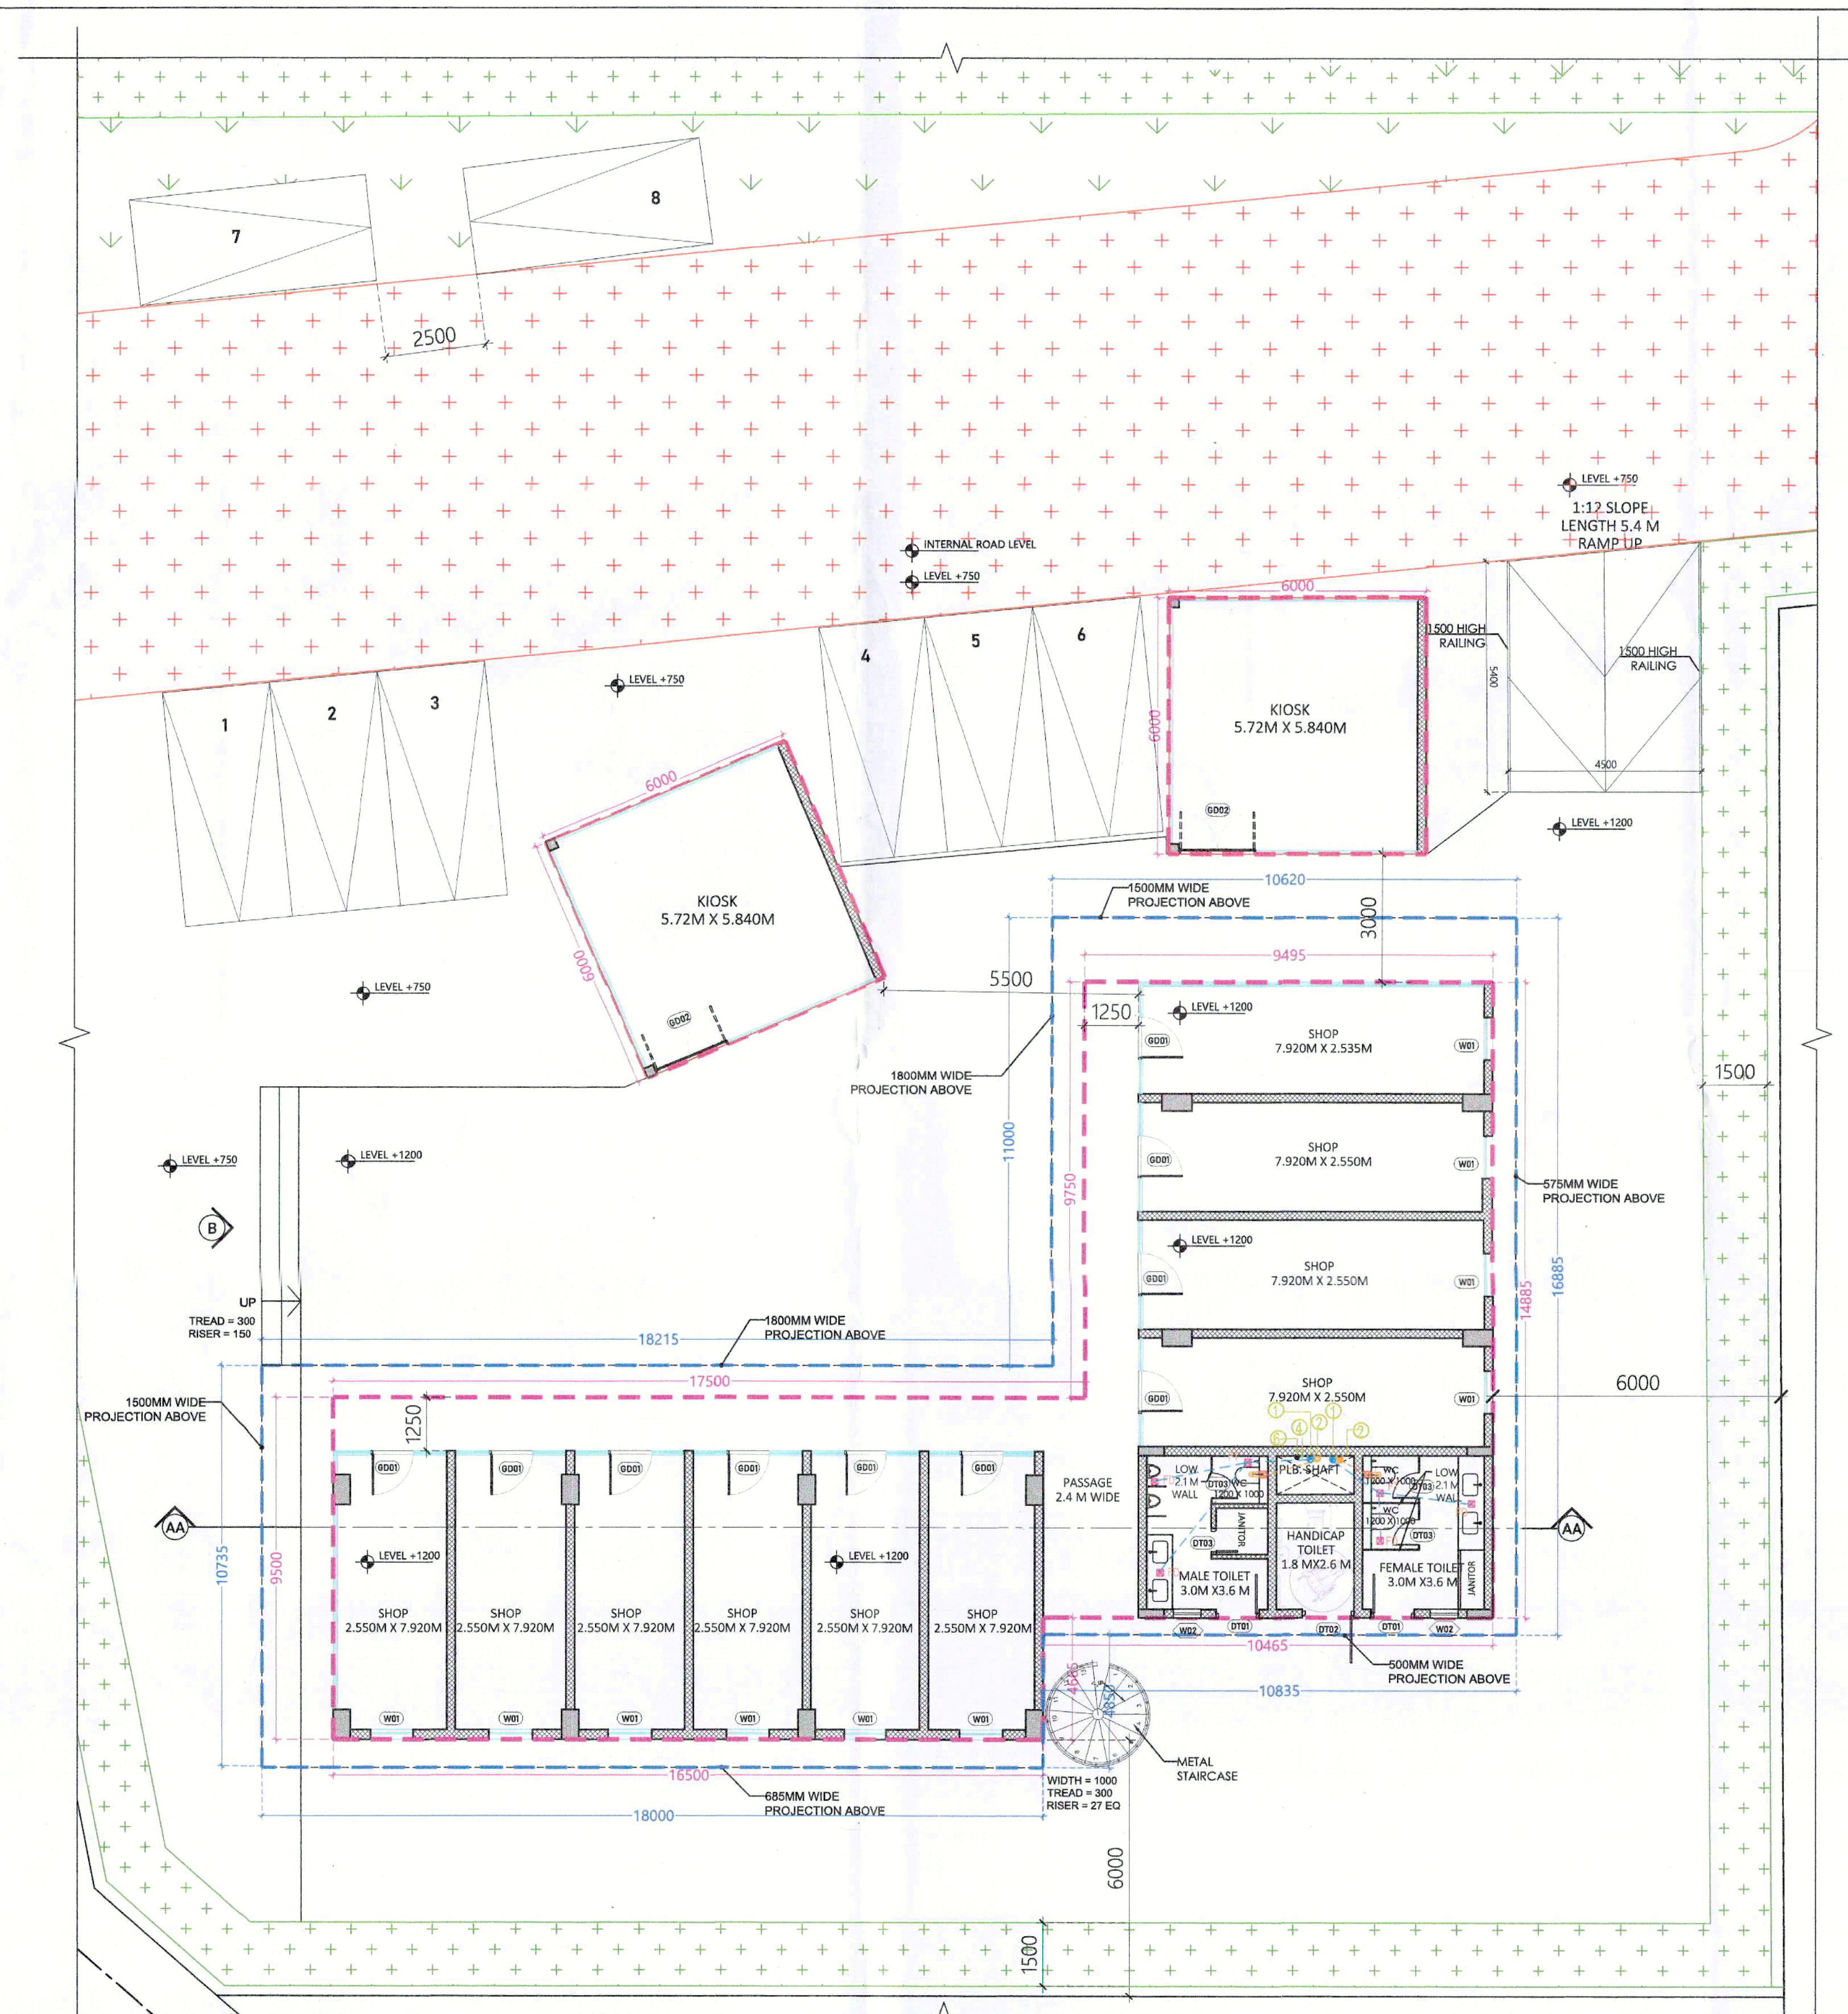


GROUND FLOOR PLAN

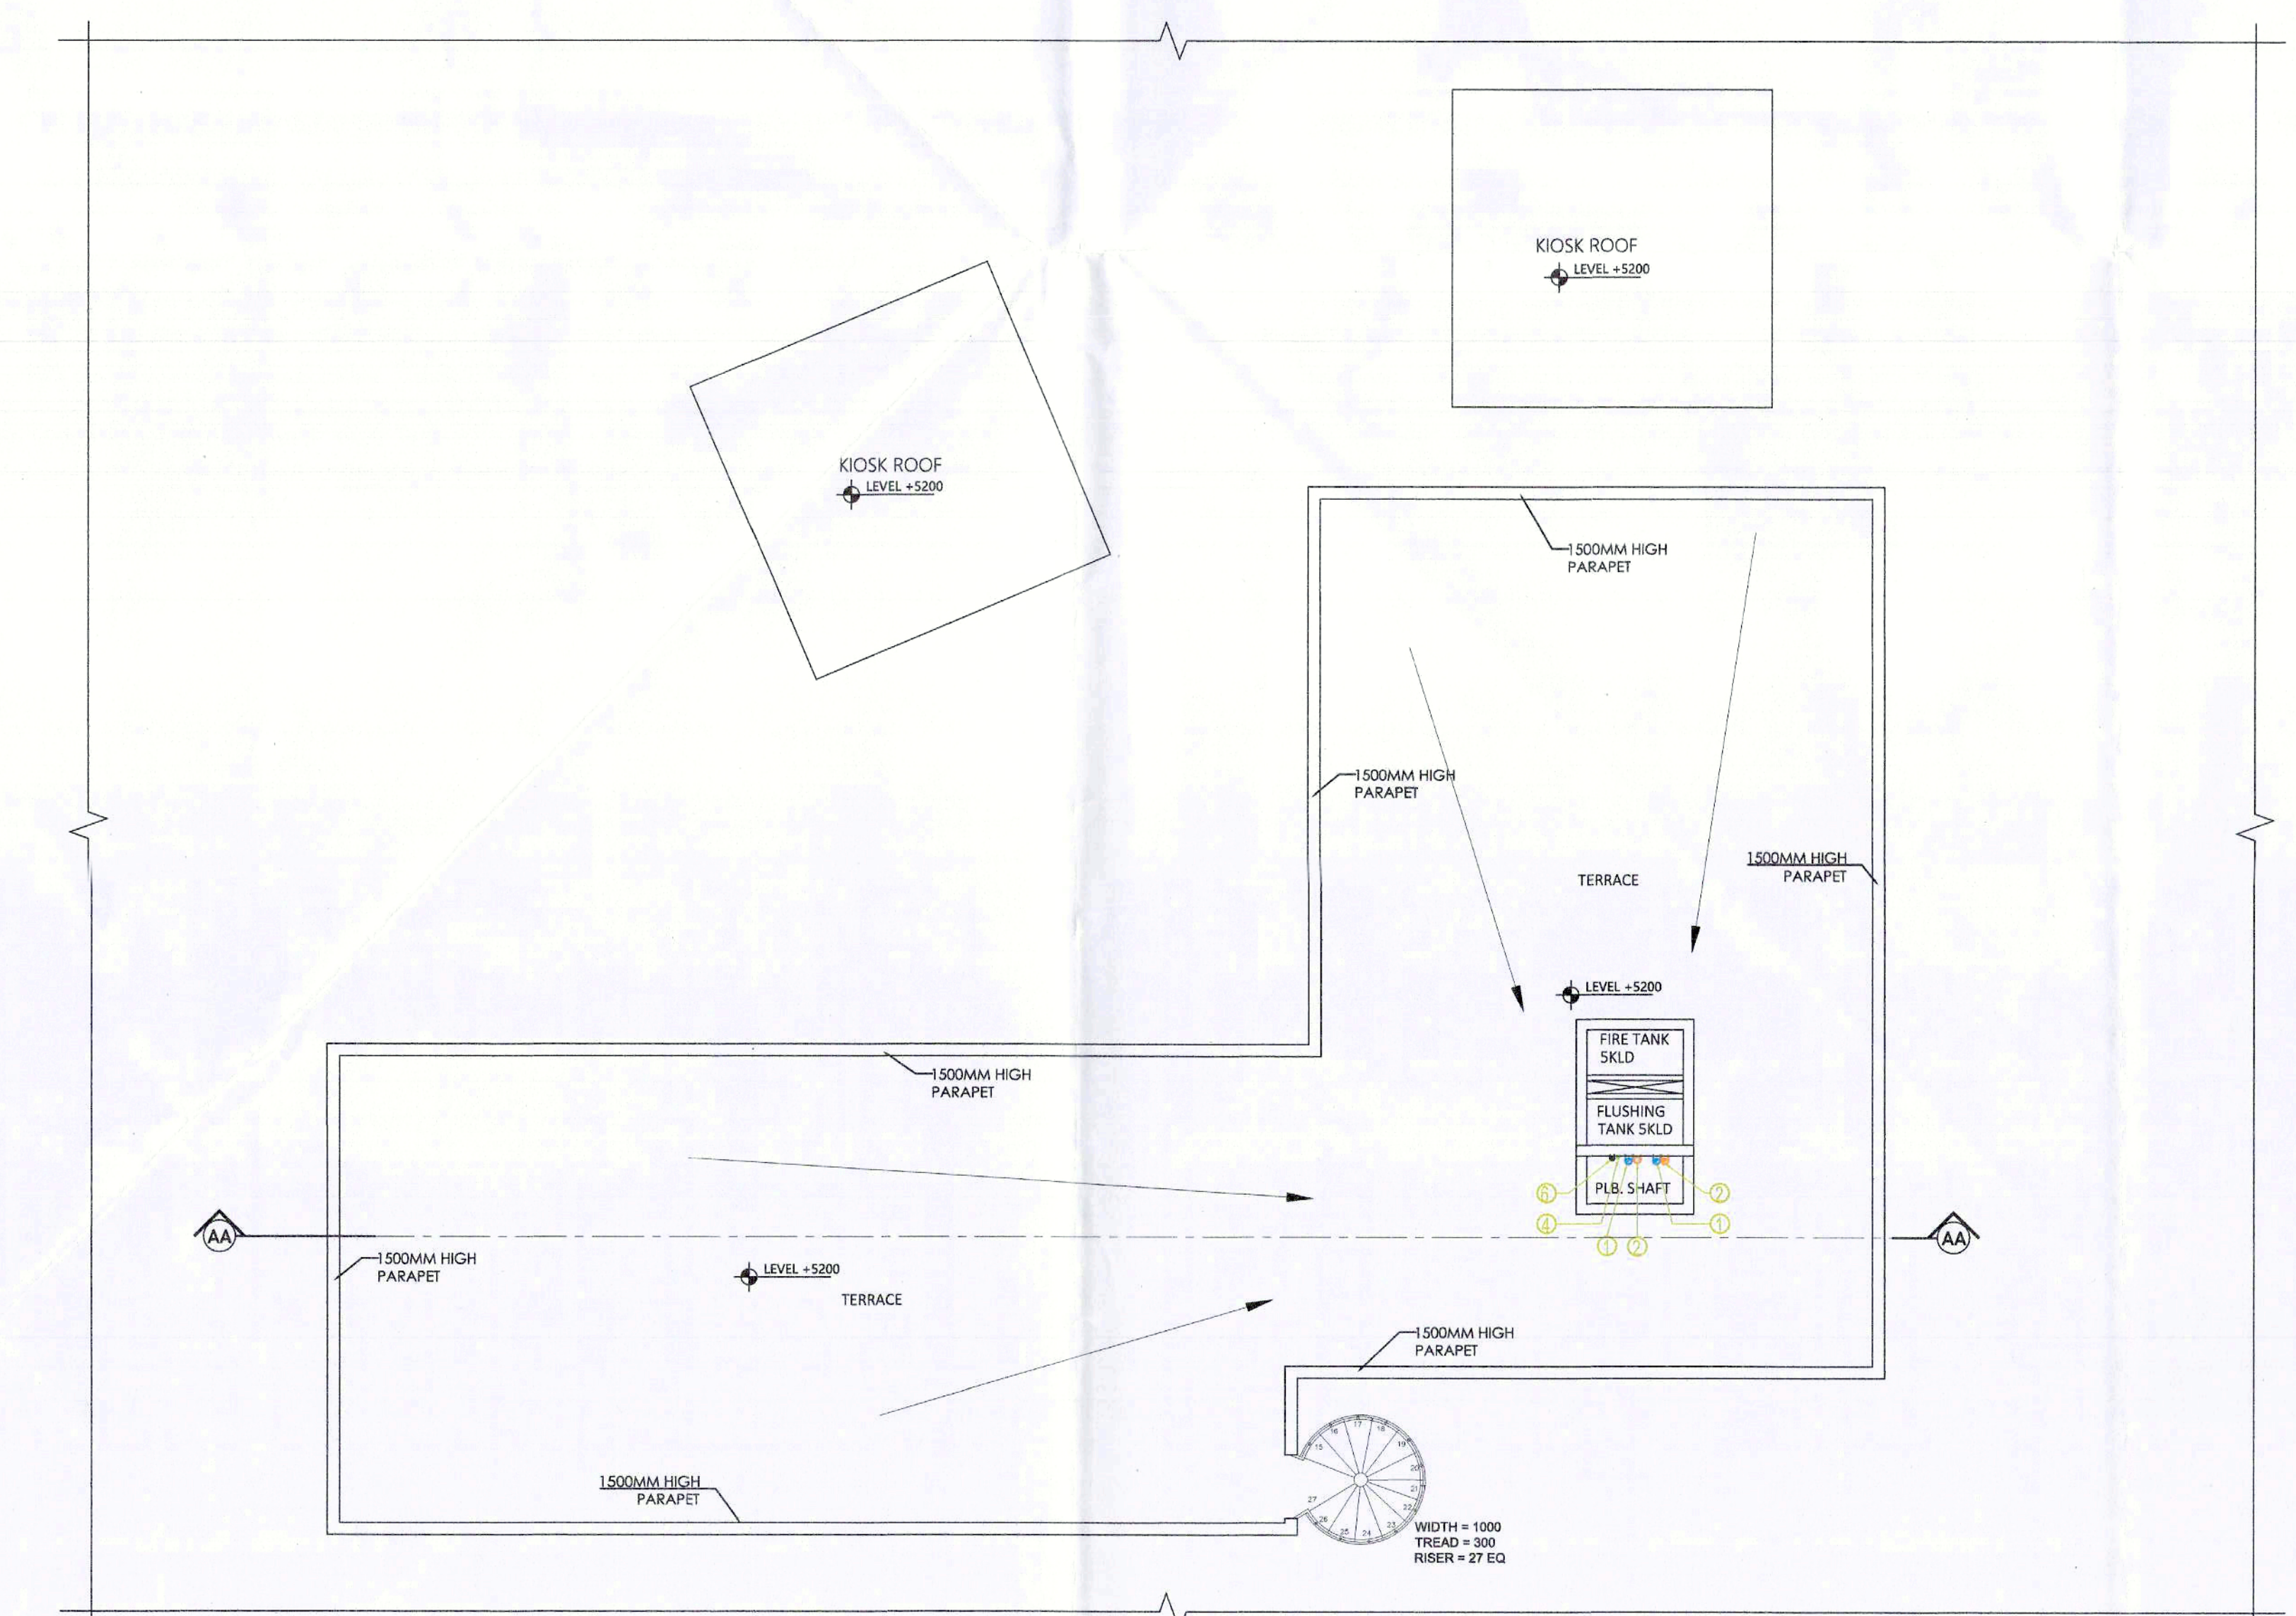


TERRACE PLAN

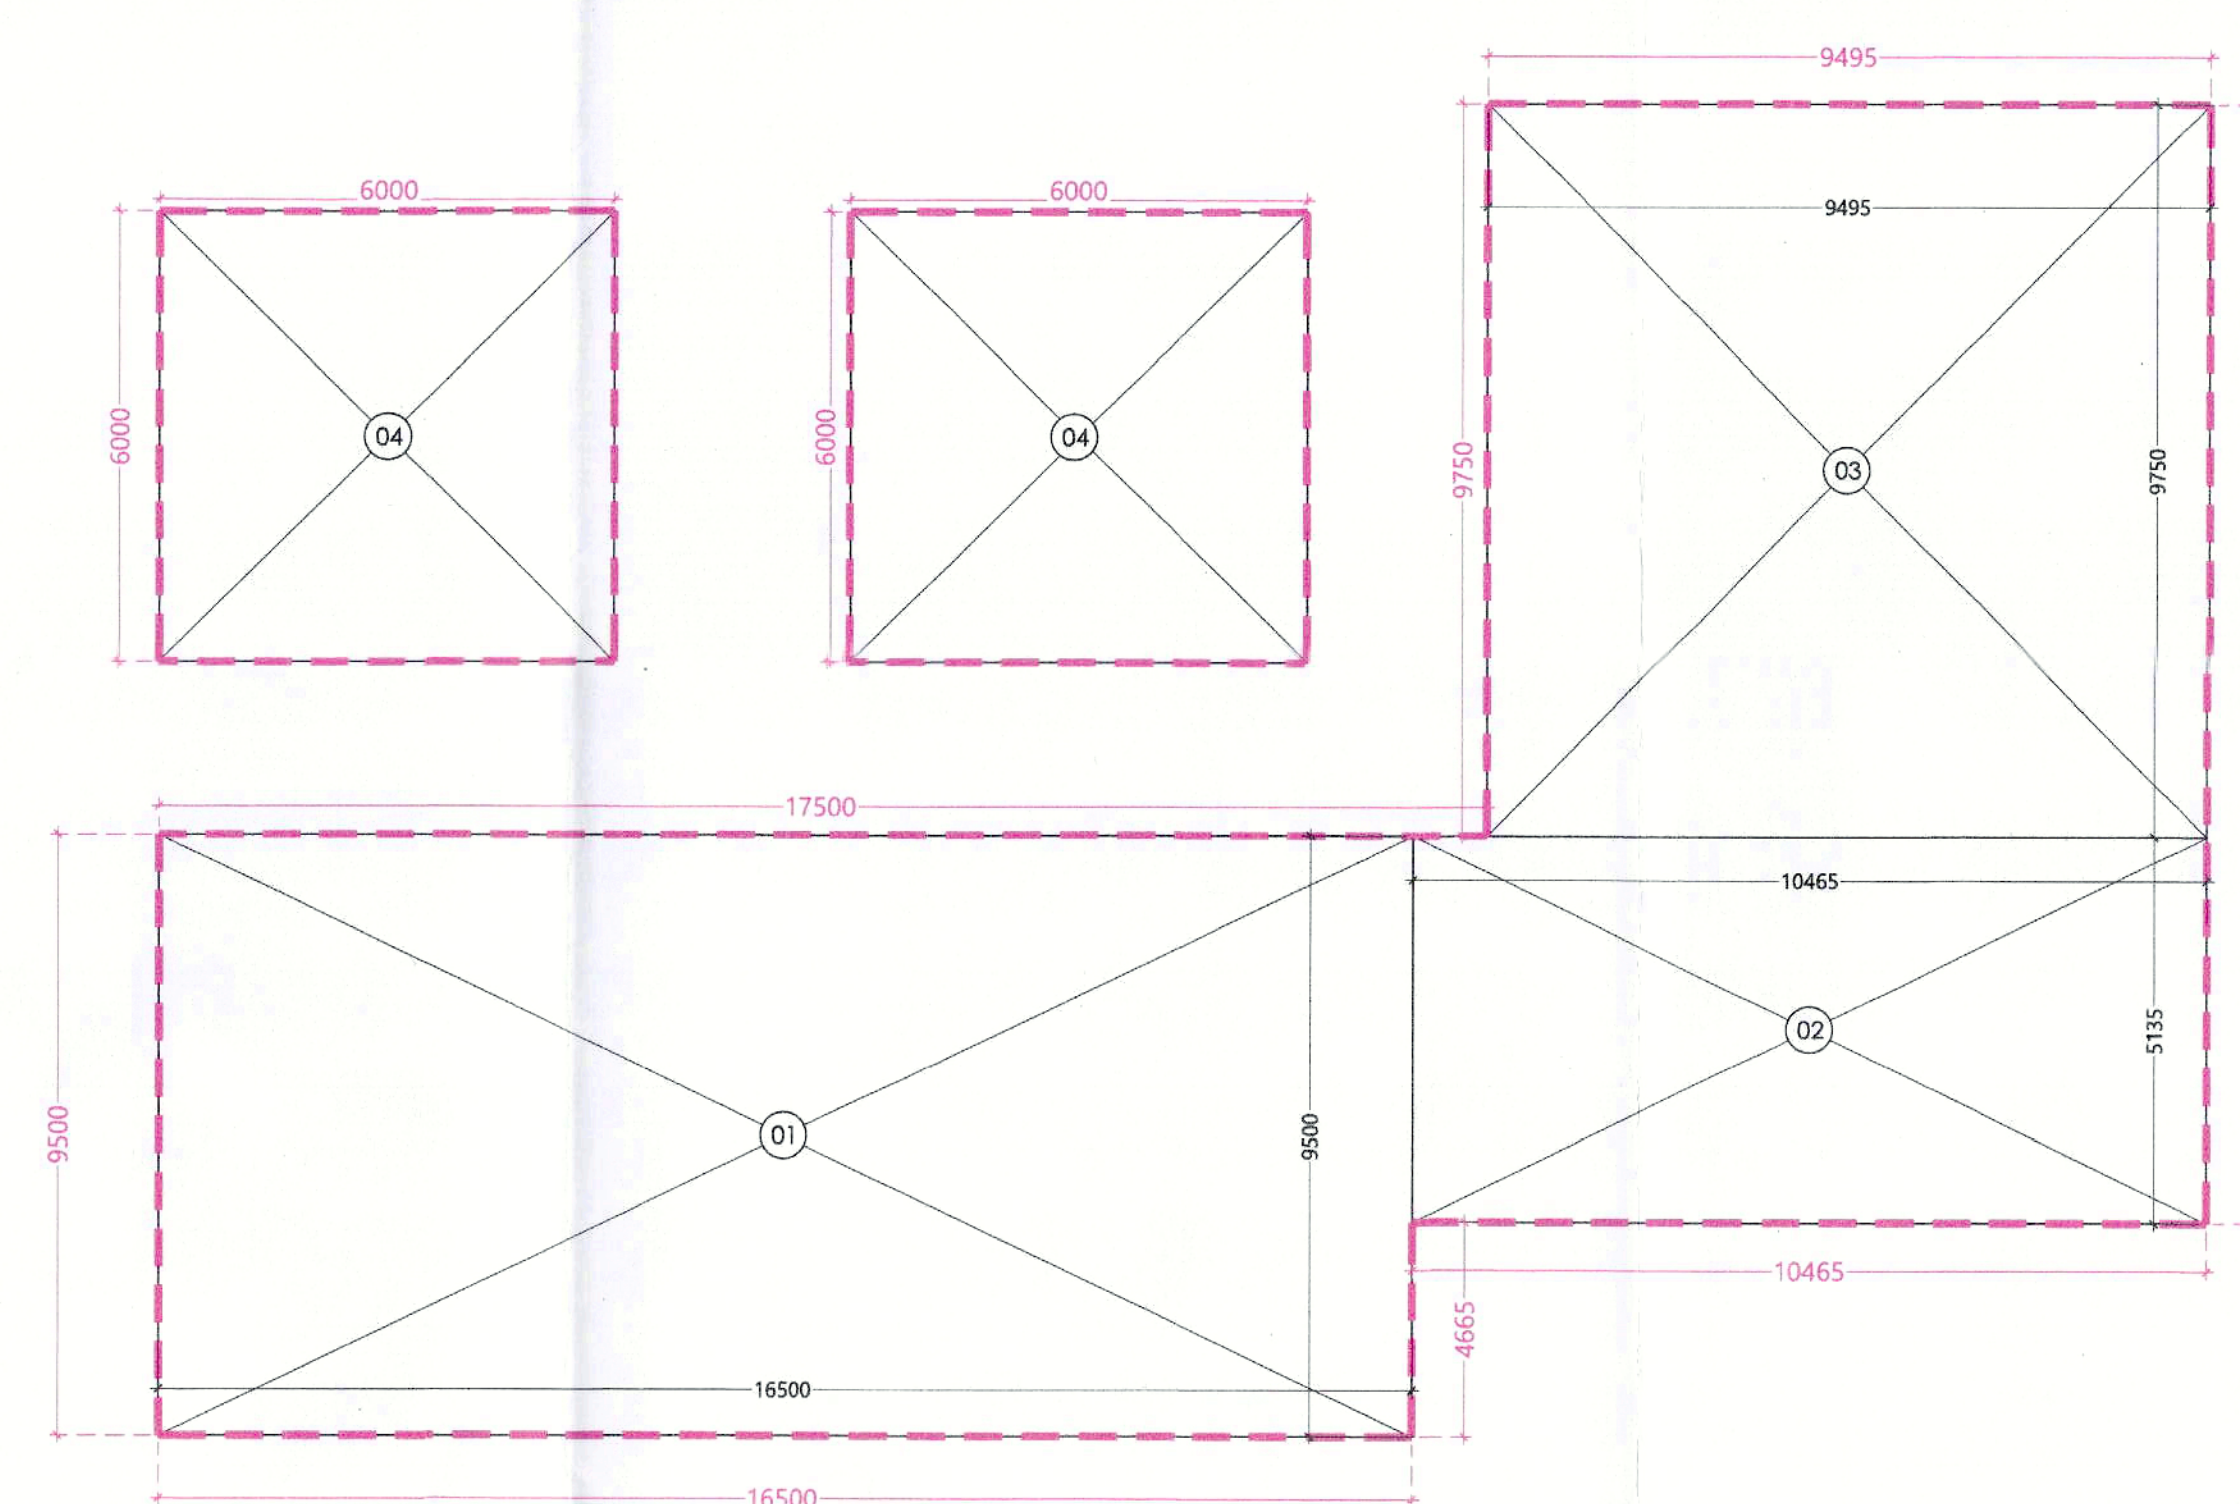


GROUND FLOOR FAR CALCULATION PLAN

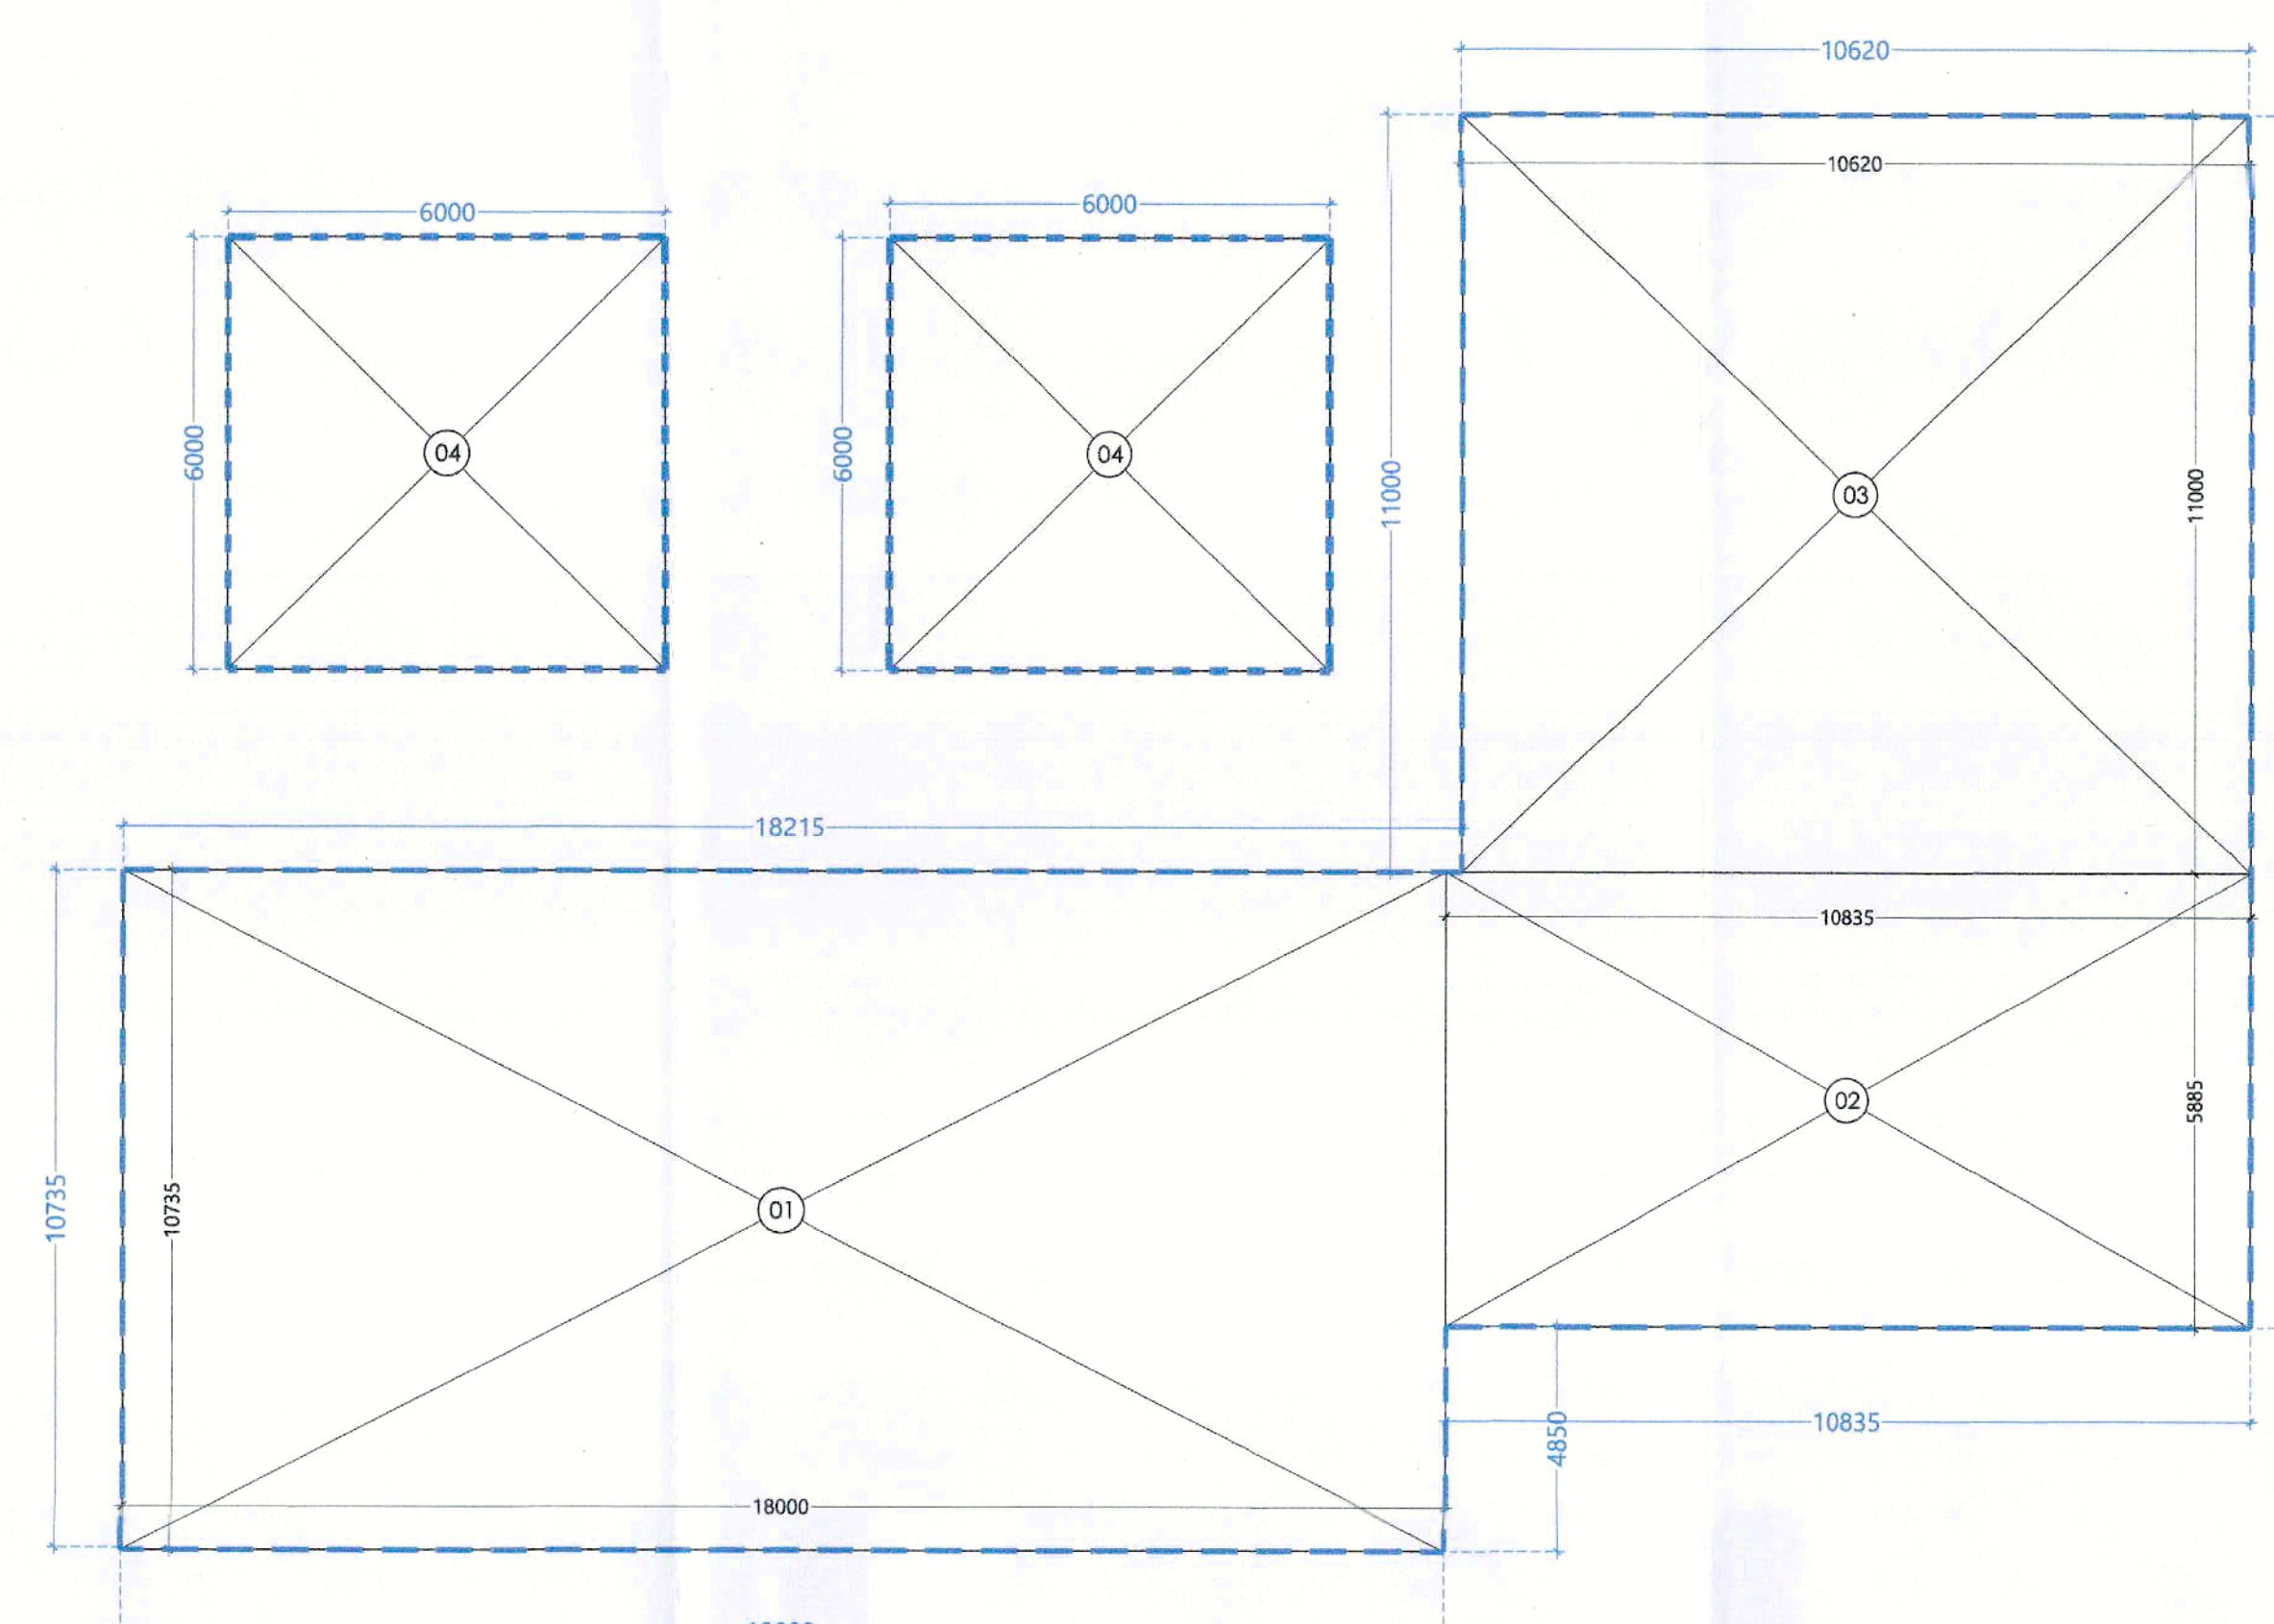

GROUND COVERAGE AREA CALCULATION PLAN

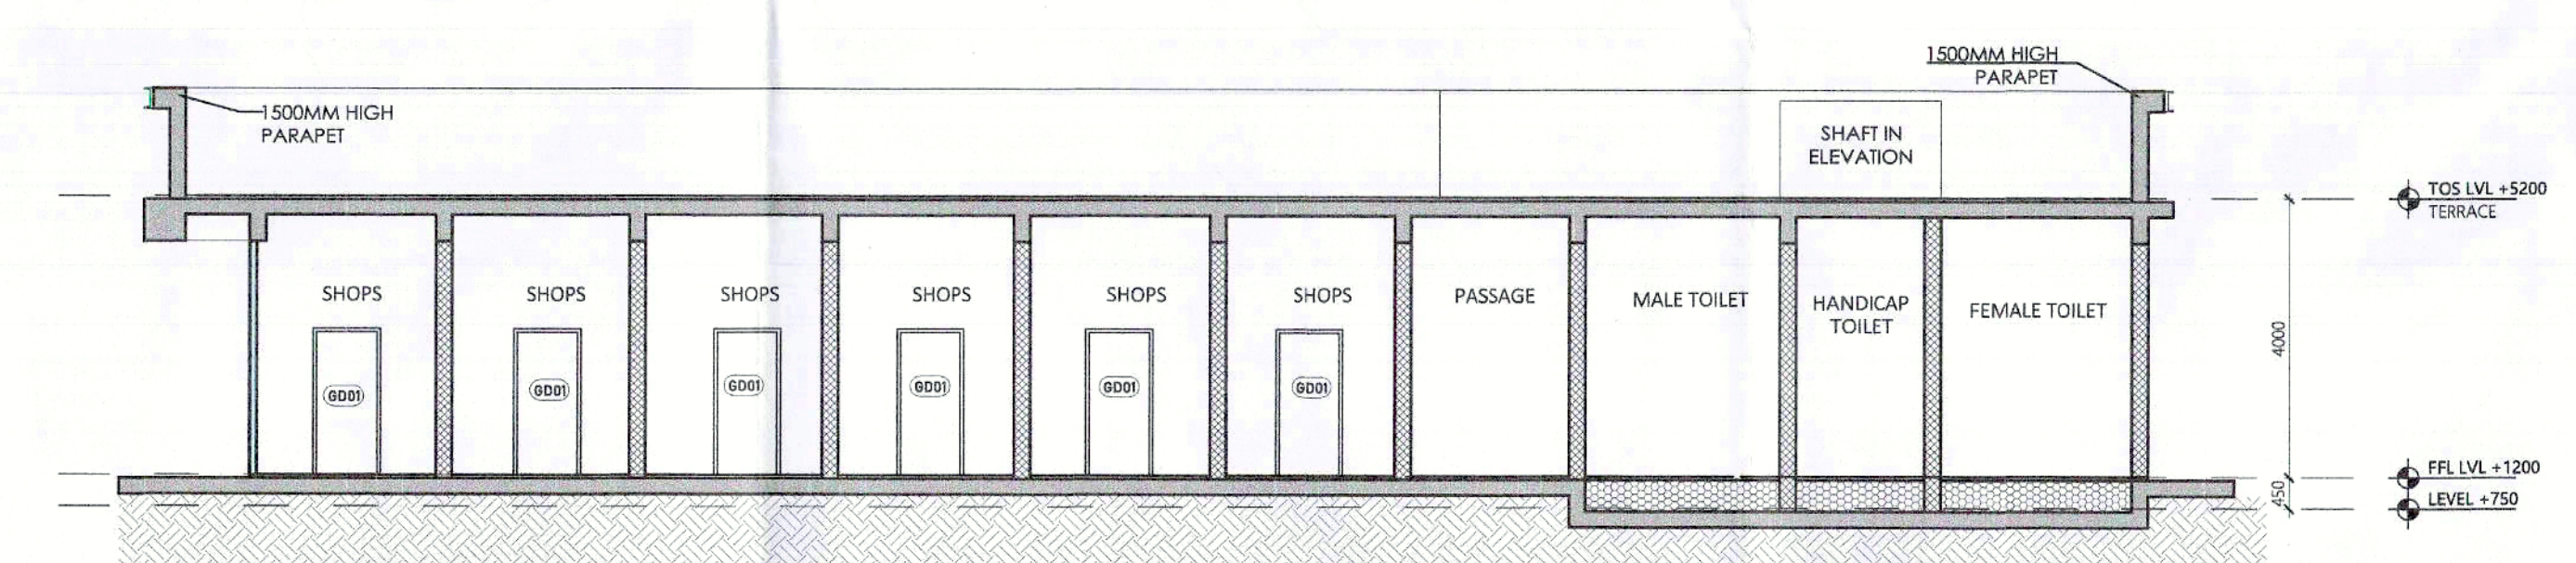

SECTION - AA'

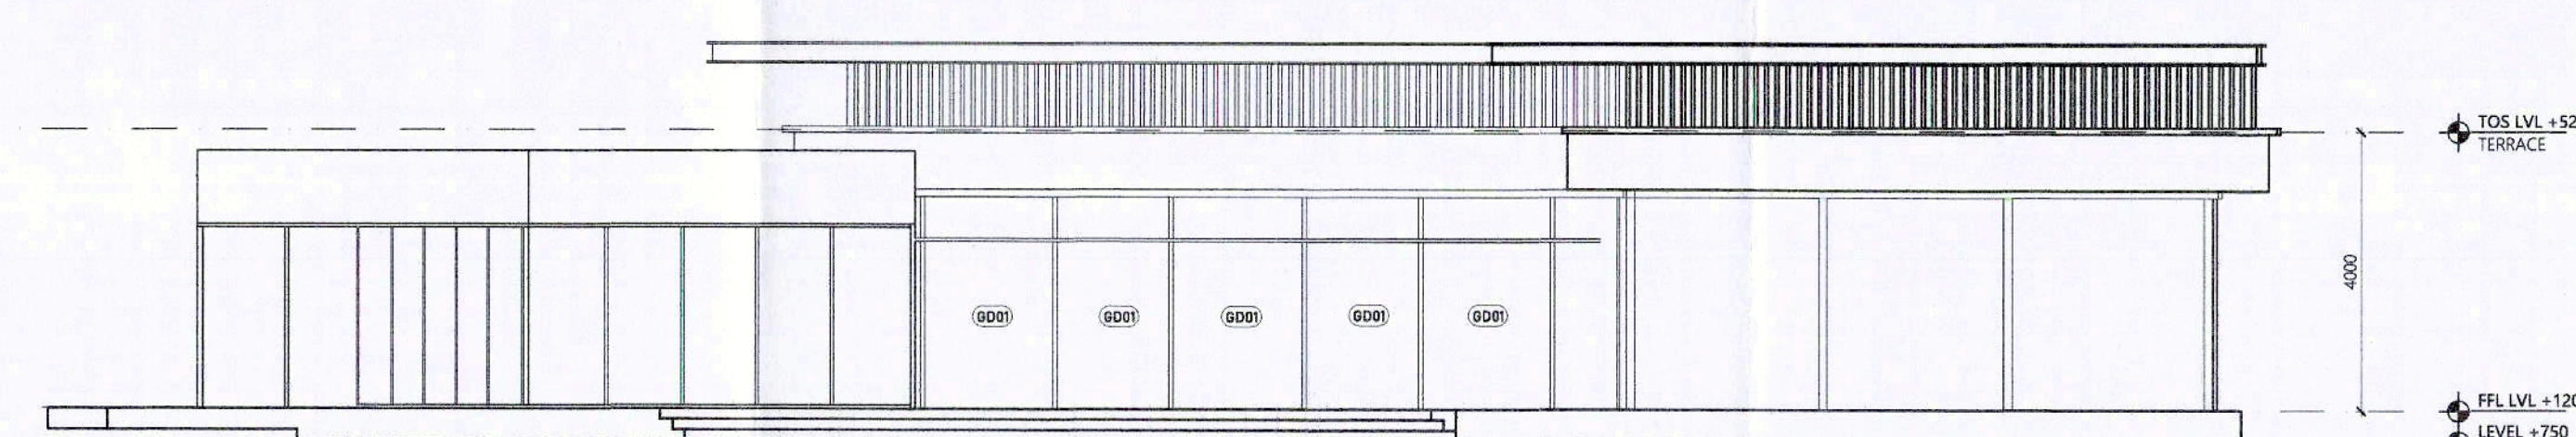

ELEVATION - B


GROUND FLOOR FAR AREA CALCULATION				
COVERED AREA				
S.No.	Length	Breadth	Number	Area (sq
1	16.500	9.500	1,000	156.75
2	10.465	5.135	1,000	53.73
3	9.495	9.750	1,000	92.57
4	6.000	6.000	2,000	72.00
TOTAL FAR				375.04

GROUND COVERAGE AREA CALCULATION				
COVERED AREA				
S.No.	Length	Breadth	Number	Area (sq)
1	18.000	10.735	1.000	193.230
2	10.835	5.885	1.000	63.764
3	10.620	11.000	1.000	116.820
4	6.000	6.000	2.000	72.000
TOTAL GROUND COVERAGE				445.814

D\WID	FINISHED FRAME				LOCATION
	WIDTH	CILL	LINTEL	HEIGHT	
	mm	mm	mm	mm	
G001	1200	0	3600	3500	SHOPS
G002	5540	0	3600	3600	KIOGK
DT01	1000	0	2400	2400	TOILET
DT02	1200	0	2400	2400	TOILET
DT03	600	0	2400	2400	TOILET
W01	1000	900	2400	1500	SHOPS
W02	600	2400	2400	300	TOILET

PLUMBING LEGEND

①	110 OD SWR PVC SOIL & VENT PIPE
②	110 OD SWR PVC WASTE & VENT PIPE
③	90 OD UPVC ANTI-SYPHONAGE PIPE
④	DOMESTIC WATER SUPPLY DN. TAKE PIPE
⑤	DOMESTIC WATER SUPPLY DN. TAKE PIPE FOR UPPER FLOOR
⑥	FLUSHING WATER SUPPLY DN. TAKE PIPE
⑦	DOMESTIC WATER SUPPLY RIDER PIPE FOR O.H.T. FILLING
⑧	FLUSHING WATER SUPPLY RIDER PIPE FOR O.H.T. FILLING
⑨	110 OD UPVC RAIN WATER PIPE BALCONY
⑩	110 OD UPVC RAIN WATER PIPE FOR TERRACE

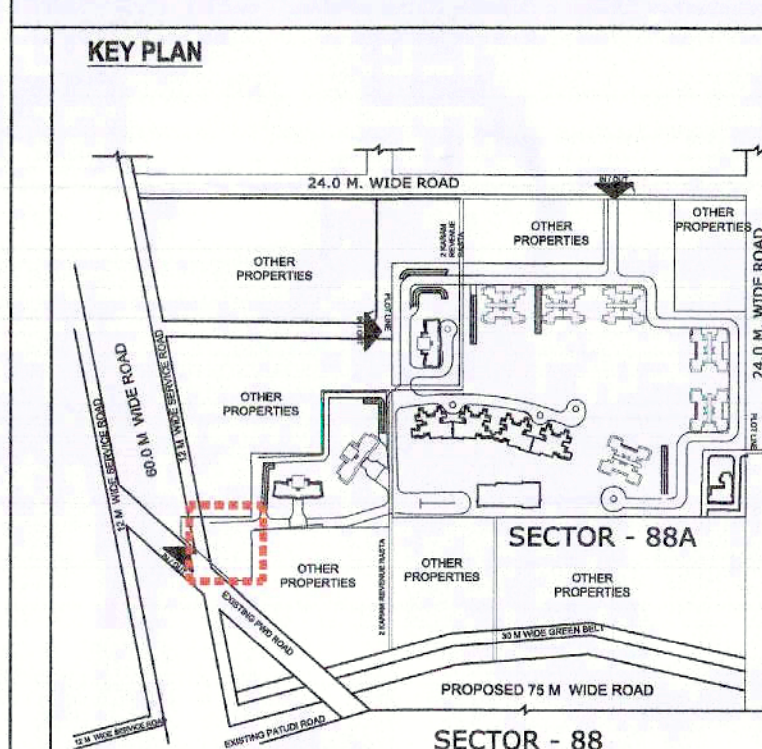

SUBMISSION DRAWING

OWNER
M/S ASHIANA LANDCRAFT REALTY Pvt. Ltd

PROJECT	
---------	--

REVISED BUILDING PLAN FOR GROUP HOUSING
COLONY OVER AN AREA MEASURING 24.125 ACRES
(LICENCE NO.42 OF 2013 DATED 06.06.2013 &
LICENCE NO.46 OF 2013 DATED 08.06.2013) IN THE
REVENUE ESTATE OF VILLAGE HARSARU, SECTOR
-88A, GURUGRAM

SCALE	DATE	
5-100	12.00.2026	

1.100	10.00000	
DRAWING TITLE		

DRAWING TITLE

FLOOR PLANS, SECTION & ELEVATIONS

CONVENIENT SHOPPING

ARCHITECTS

Confluence
CONFLUENCE CONSULTANCY SERVICES
F-1, First Floor, Mira Corporate Suites, Ishwar Nagar, New Delhi-65
www.confluenceworld.in | ccs@confluence.com
+91 11 41684508 | +91 11 41635105
Member of IGBC | ISO - 9001:2008

architecture urban design hospitality interiors

DRAWING NO.	REVISION
-------------	----------