
REVIEWED FOR COMM. COMMENTS 10/28/752

NORTH:

10/11/2019

64093.485

[illegible]


SITE PLAN

OTHERS LAND

PAVING AREA CALCULATION






1	2	
---	---	---	---	---	---	---	---	---	----	----	-----	-----	

 


100

DESIGN CREATIONS
AMARDEEP GUPTA
(ARCH. AIA, FIIV)
116 - AKD TOWER
SECTOR-14 GURGAON
PH-2325666, 9810352519

PROPOSED BUILDING PLAN OF IT PARK COLONY MEASURING
5.056 ACRES (LICENCE NO. 179 OF 2008 DATED 11.10.2008) IN
SECTOR-89, GURGOON MANESAR URBAN COMPLEX BEING
DEVELOPED BY M/S NINANTYA ESTATES LTD.

   DRG. TITLE: PLAN (BLOCK-2)
DRG. NO.-2
APPLICANT'S SIGN: 
ARCHITECT'S SIGN: 
SCALE: 1:200
NORTH: 

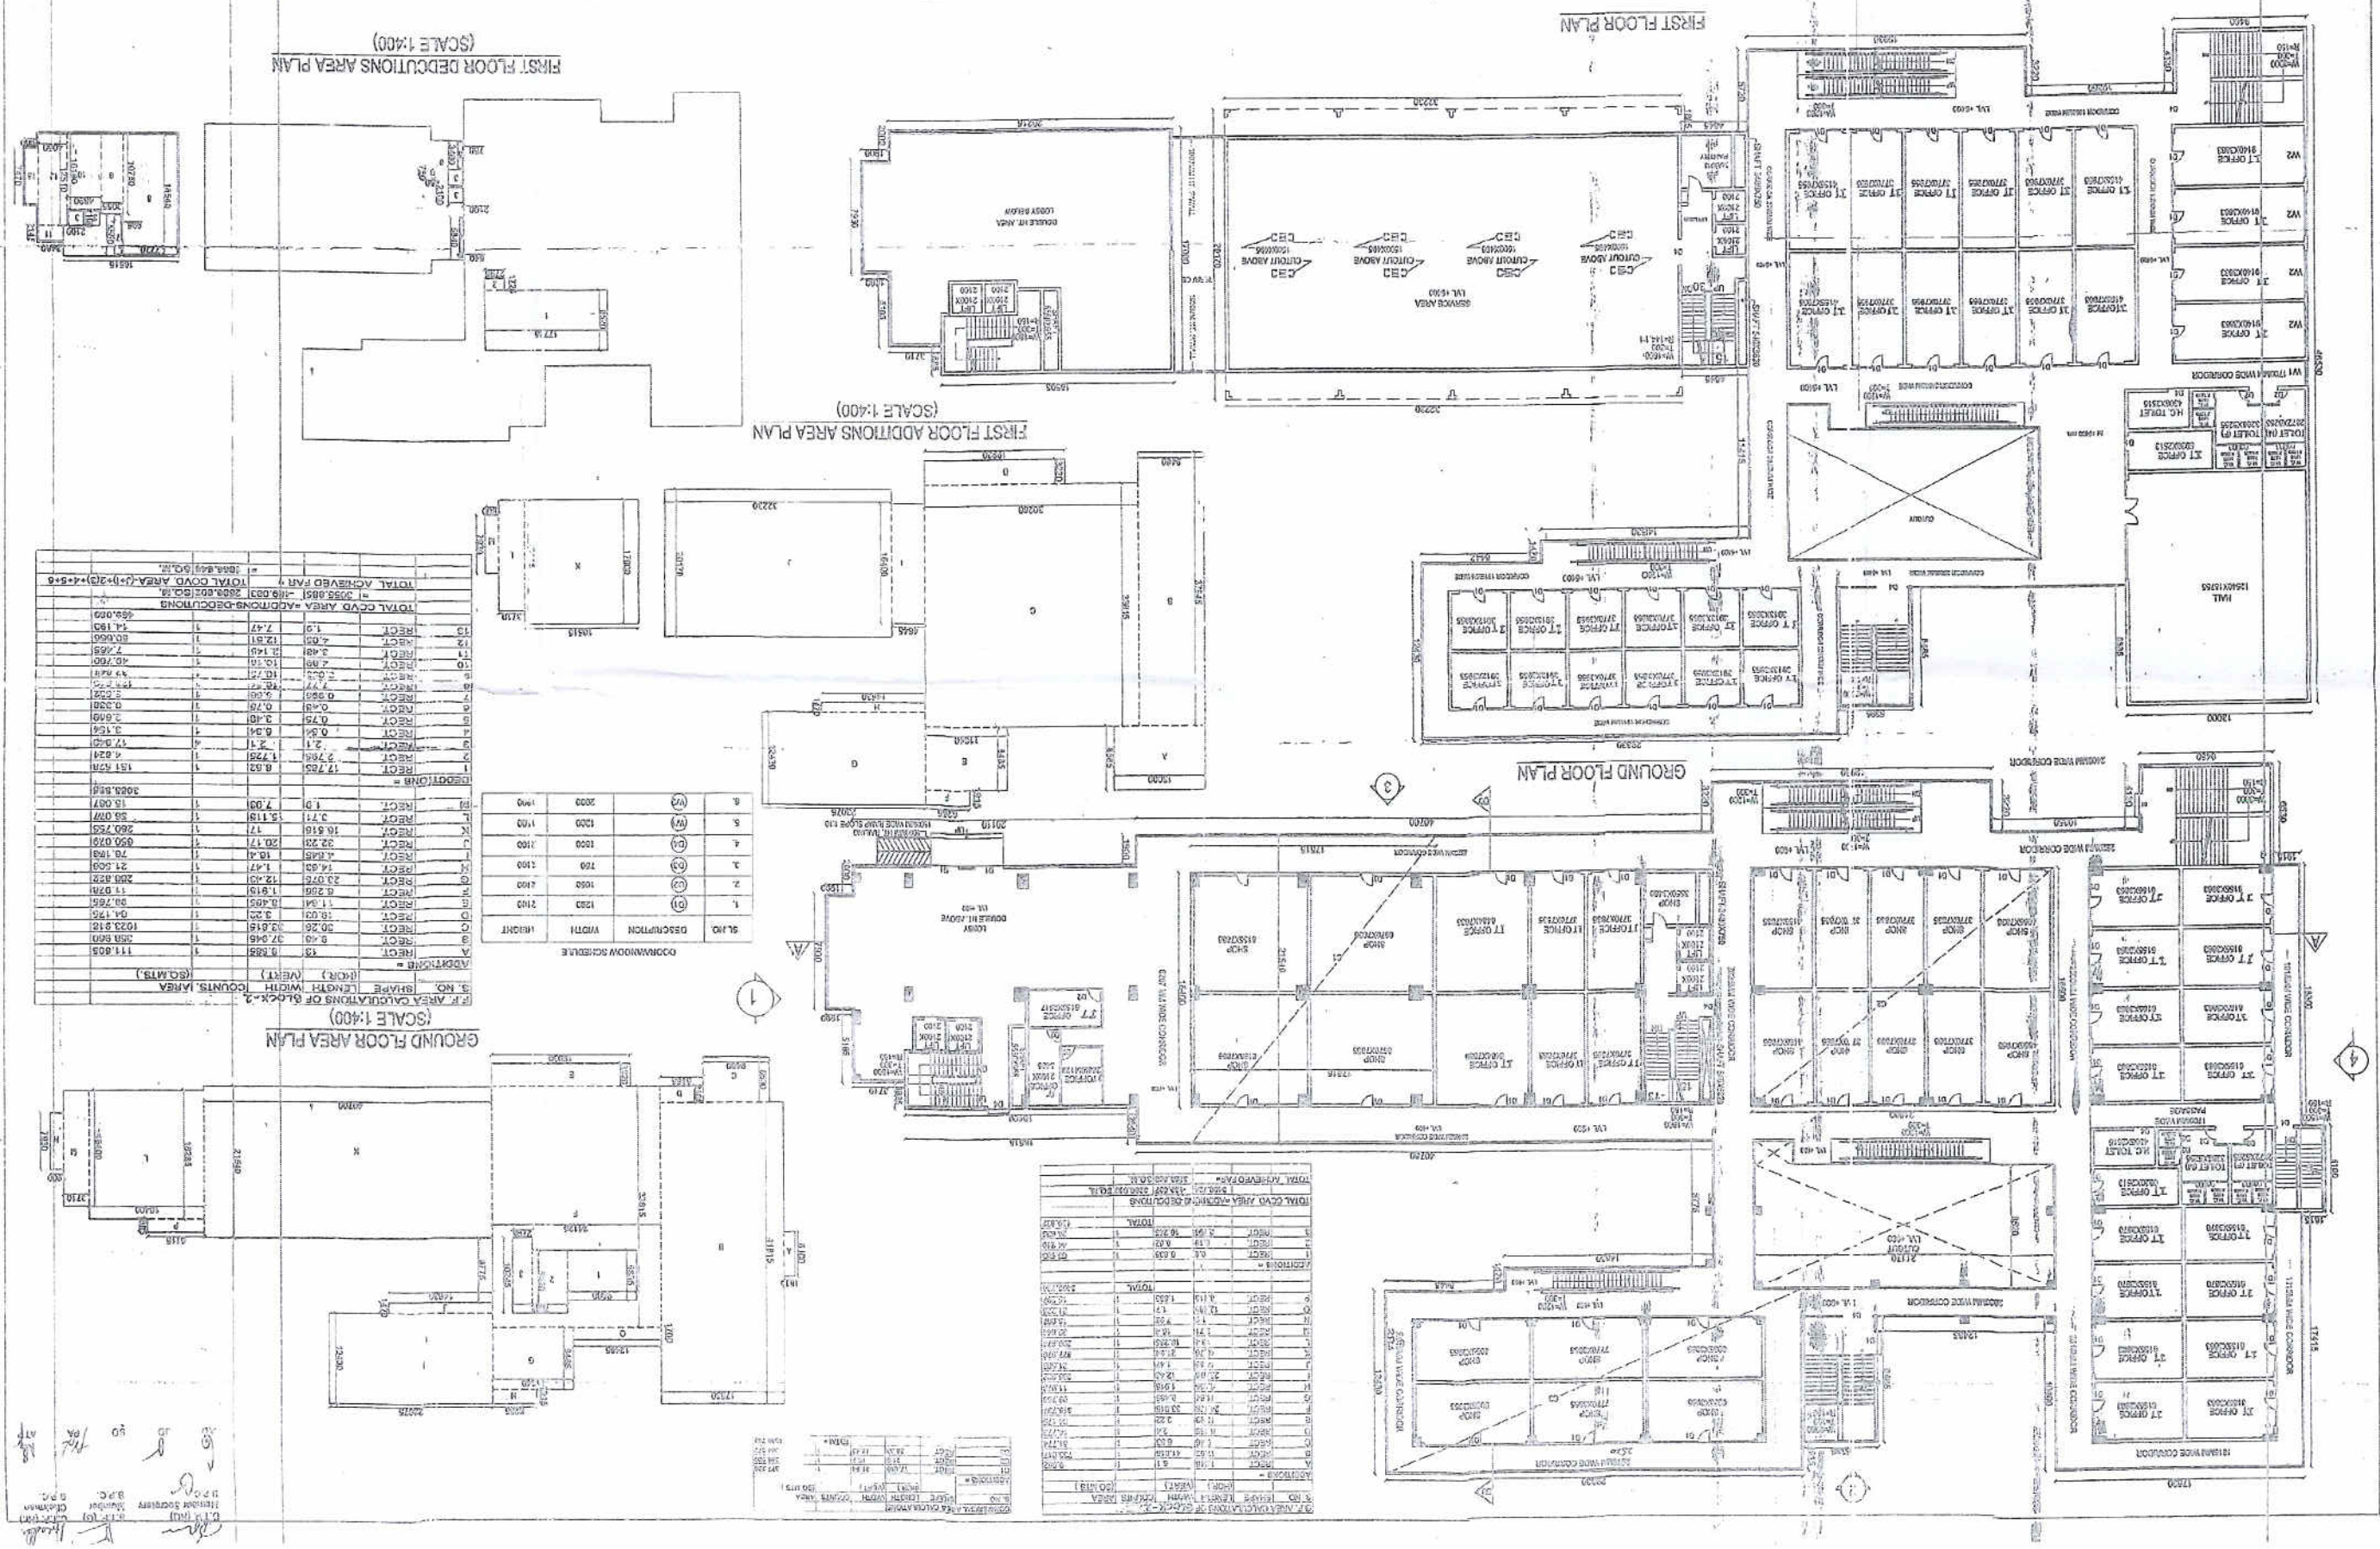



[illegible][illegible]

NO	SHAPE	LENGTH	WIDTH	AREA	(SQ.MTRS.)
1	RECT	26.71	18.57	495.0	1
2	RECT	32.53	26.71	868.9	1
3	RECT	18.57	18.57	344.6	1
4	RECT	3.77	1.95	7.4	1
5	RECT	0.75	1.95	1.5	1
6	RECT	3.77	2.26	8.5	1
7	RECT	1.5	0.65	1.0	1
8	RECT	0.75	0.65	0.5	1
9	RECT	2.1	5.84	12.3	1
10	RECT	2.1	2.1	4.4	1
11	RECT	1.5	0.65	1.0	1
12	RECT	0.65	0.65	0.4	1
13	RECT	0.65	0.75	0.5	1
14	RECT	0.65	0.65	0.4	1
15	RECT	0.65	0.65	0.4	1
70	RECT	0.65			


Mr. Amundson (R. Arch)
CAZ000125845
161 AKD Tower, Sec. 14, Garrison
PH 0010352510, 2125585

[illegible]


AREA	SHAPE	LENGTH	WIDTH	NO.	SECTION
1	RECT	14.8	6.859	101	SECTION
2	RECT	3.66	6.793	30	
3	RECT	35.619	35.619	1208	
4	RECT	4.13	4.13	30	
5	RECT	5.76	33.819	195.451	
6	RECT	4.945	16.4	70	
7	RECT	32.23	30.17	650	
8	RECT	16.516	16.285	301.977	
9	RECT	3.71	16.4	60.644	
10	RECT	1.0	7.91	13.057	
11	RECT	9.2	6.859	60.593	
12	RECT	3.19	3.32	44.216	
13	RECT	2.1	2.1	17.540	
14	RECT	0.54	5.28	3.161	
15	RECT	0.76	0.76	2.610	
16	RECT	0.48	0.76	0.935	
17	RECT	10.267	10.267	169.119	
18	RECT	169.119	169.119	169.119	
TOTAL COORD AREA ADDITIONS=					2026.859 SQ. FT.
TOTAL ACHIEVED F/R =					2026.859 SQ. FT.
TOTAL COORD AREA=					169.119

11
S.P. (HO)
Member Secretary
B.P.C.
B.P.C.
Chairman
C.T.P.
B.P.C.

PROPOSED BUILDING PLAN OF IT PARK COLONY MEASURING 5.056 ACRES (LICENCE NO. 179 OF 2008 DATED 11.10.2008) IN SECTOR - 89, GURGOON MANESAR URBAN COMPLEX BEING DEVELOPED BY M/S NINANTA ESTATES LTD.

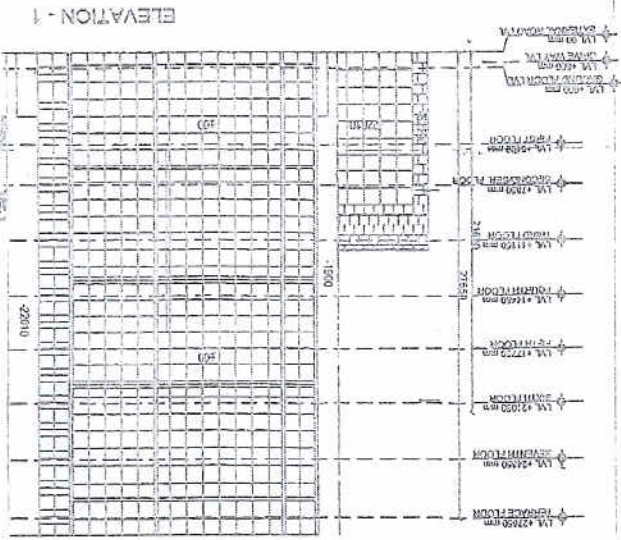

BASEMENT-1&2-AREA PLAN

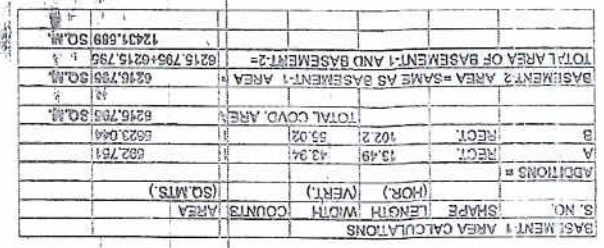


SL.NO.	DESCRIPTION	WIDTH	HEIGHT
1.	(01)	1200	2.00
2.	(02)	1600	2.00
3.	(03)	750	2.00
4.	(04)	1500	2.00
5.	(05)	1200	1500
6.	(06)	2000	1500

DTP (60) _____
 Member Secretary _____
 S.T.P. (M) _____
 Member _____
 S.P.C. _____
 Chairman _____
 C.T.P. (H) _____

DESIGN CREATIONS
AMANDEEP GUPTA
(BARCH, AIA, FIV)
116 - AKD TOWER
SECTOR-14 GURGAON,
PH-2325565, 9810352510
archmandeep@gmail.com


PROPOSED BUILDING PLAN OF IT PARK COLONY MEASURING
5.056 ACRES (LICENCE NO. 179 OF 2008 DATED 11.10.2008) IN
SECTOR -89, GURGON MANESAR URBAN COMPLEX BEING
DEVELOPED BY M/S NINANYA ESTATES LTD.

SCALE: 1:200
NORTH:
APPLICANT'S SIGN:
DRG. TITLE: PLAN (BLOCK-2)
DRG. NO.: 6

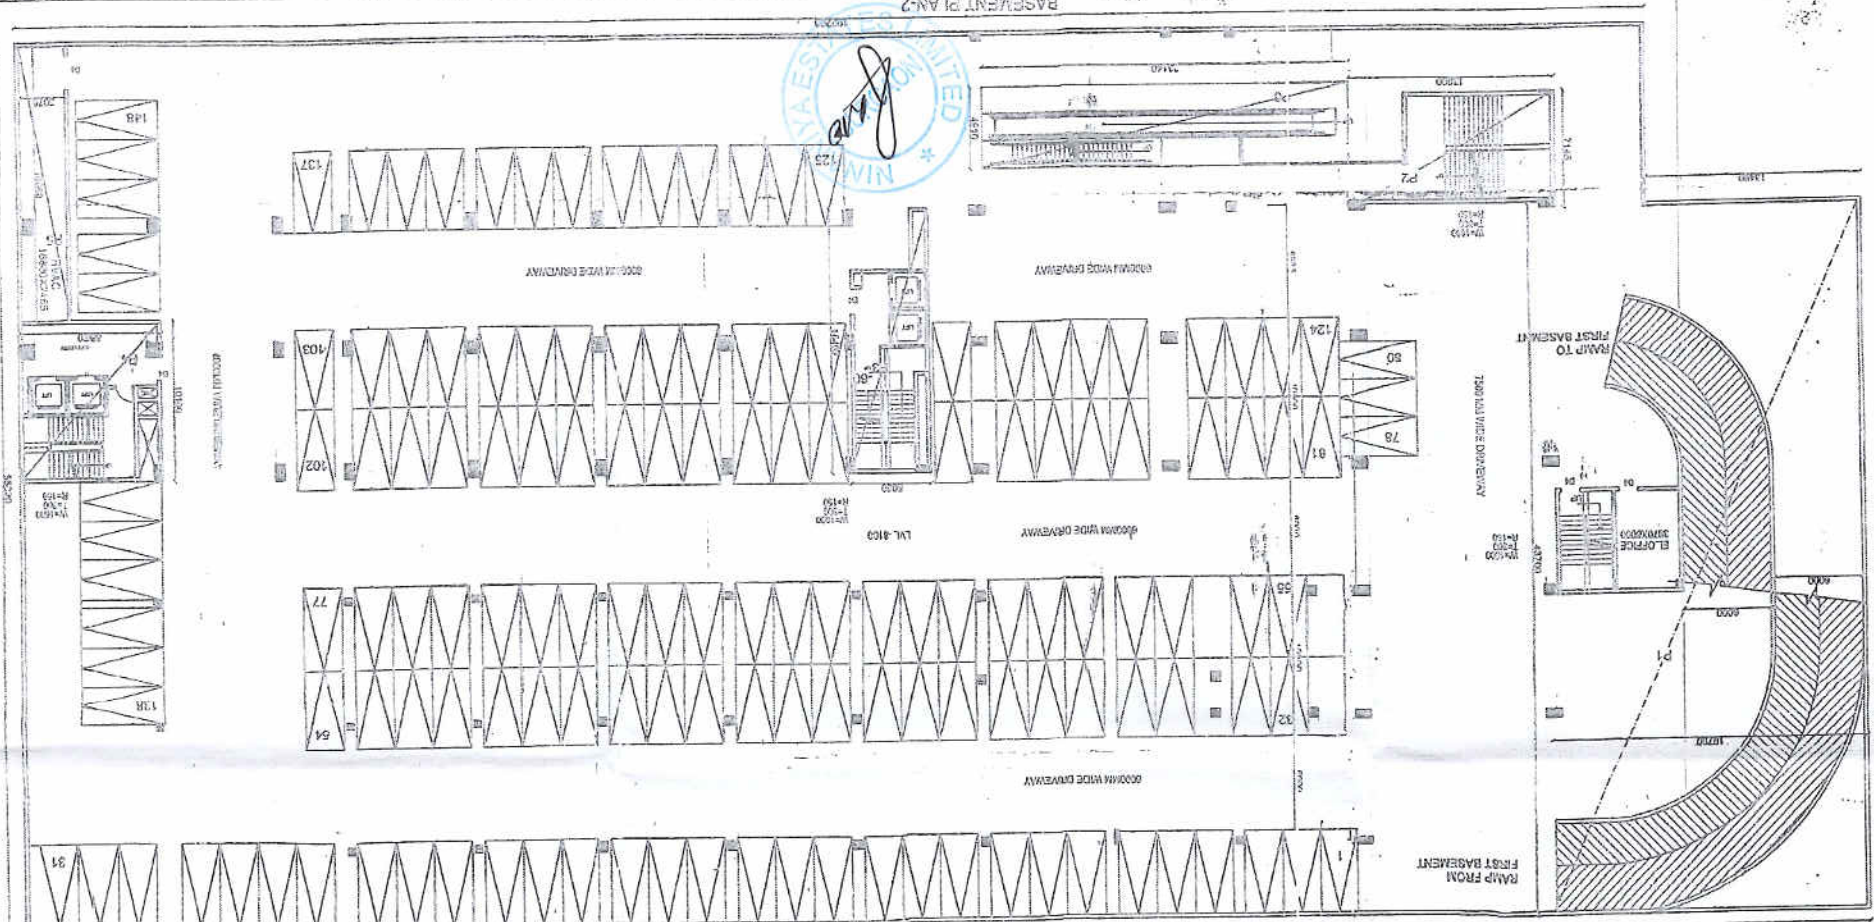

SEVENTH FLOOR AREA CALCULATIONS OF BLOCK-2

S. NO.	SHAPE	LENGTH	WIDTH	COUNTS	AREA
1	RECT.	18.4	1.7	1	31.28
2	RECT.	18.4	1.7	1	31.28
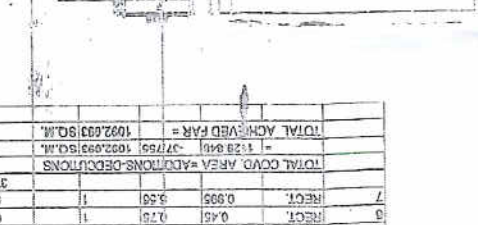

S. NO.	SHAPE	LENGTH	WIDTH	COUNTS	AREA
1	RECT.	18.4	1.7	1	31.28
2	RECT.	18.4	1.7	1	31.28
PROPOSED BUILDING PLAN OF TTPARK COLONY MEASURING


SCALP:

Mr. Amundson (B.Arch)
CAZ0002645
18 AKD TOWER, SAC-14, GUNSAON
Ph 5810362510 212565

Architectural floor plan of the 19th floor of the Empire State Building. The plan shows a large rectangular layout with a central corridor labeled '1911'. To the left is a large rectangular area, and to the right is a large rectangular area. The plan is oriented with North at the top. The drawing is a technical architectural sketch with various lines and labels.

D.P. (MO) Member Secretary S.P. (S) Member C.P. (M) Chairman B.P.	D.P. (MO) Member Secretary S.P. (S) Member C.P. (M) Chairman B.P.
---	---

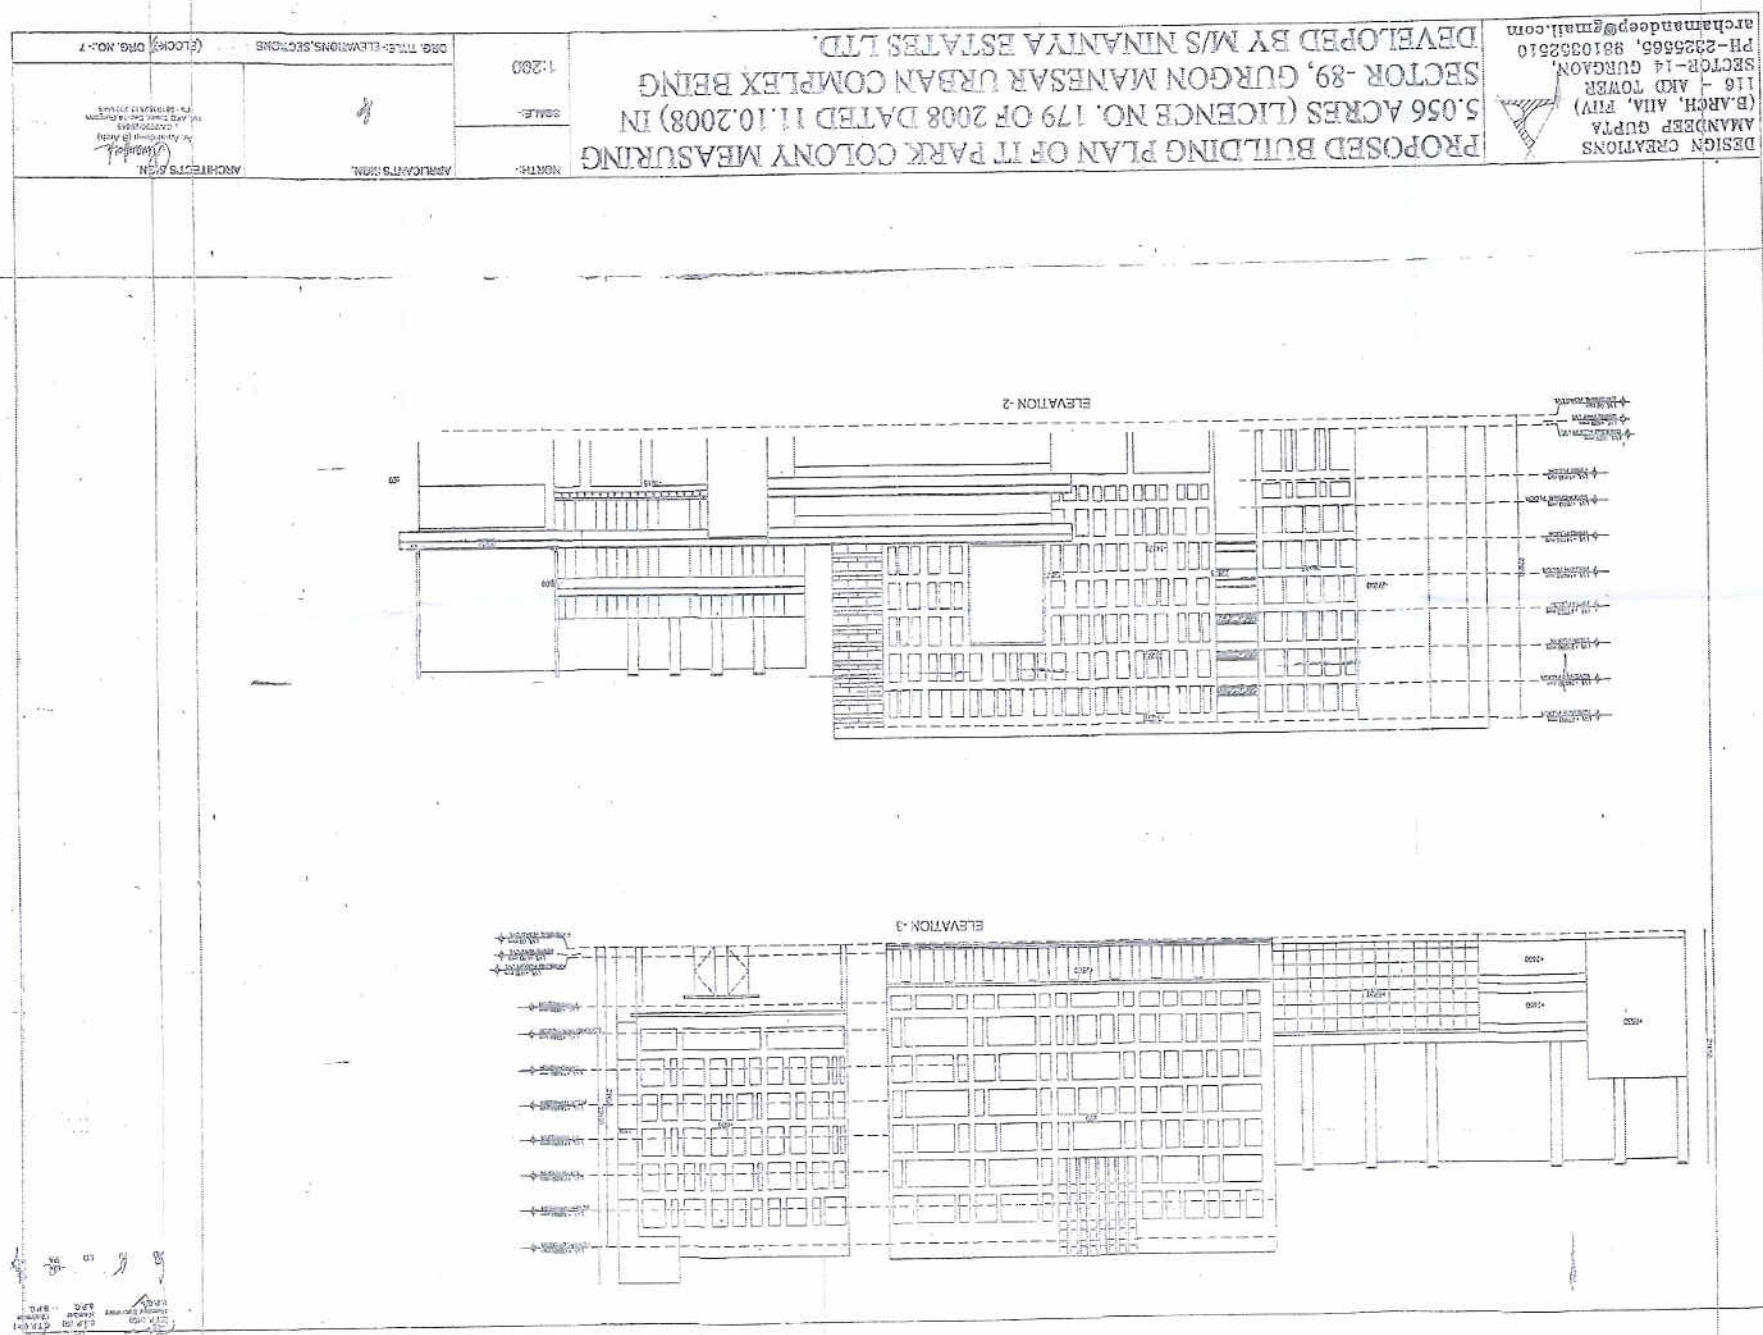


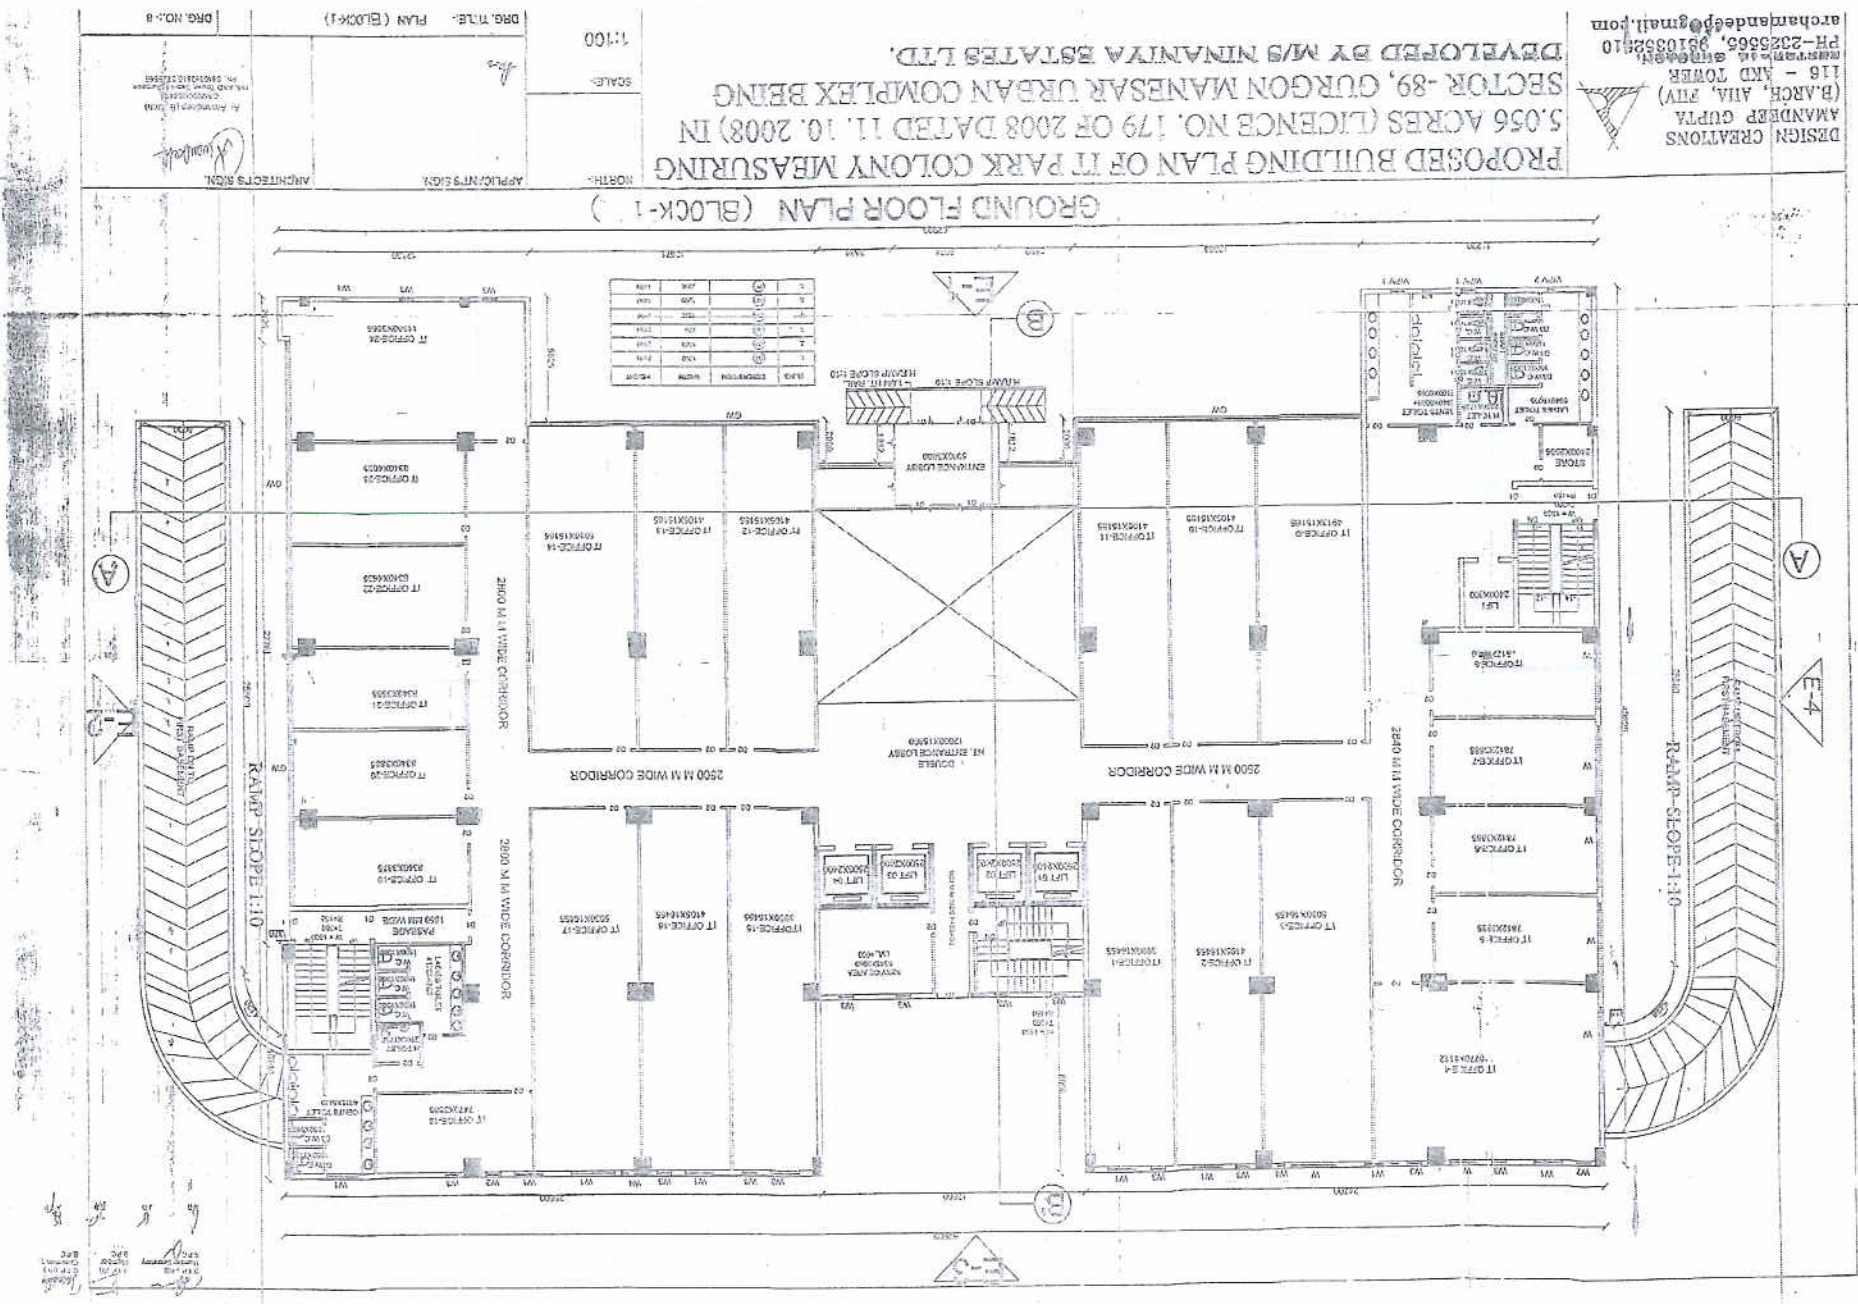

PROPOSED BUILDING PLAN OF IT PARK COLONY MEASURING 5.056 ACRES (LICENCE NO. 179 OF 2008 DATED 11. 10. 2008) IN SECTOR -89, GURGON MANESAR URBAN COMPLEX BEING DEVELOPED BY M/S NINANIYA ESTATES LTD.

1:100	SCALE:	
DRG. TITLE: PLAN (BLOCK-1)	DRG. NO.-9	APPLICANT'S SIGN. _____ ARCHITECT'S SIGN. _____ At Abundant (Company) CA/2002/1013 116, AOT, Lower Site, Klongkum Ph. 941032510, 2374565

FIRST FLOOR PLAN BLOCK-1

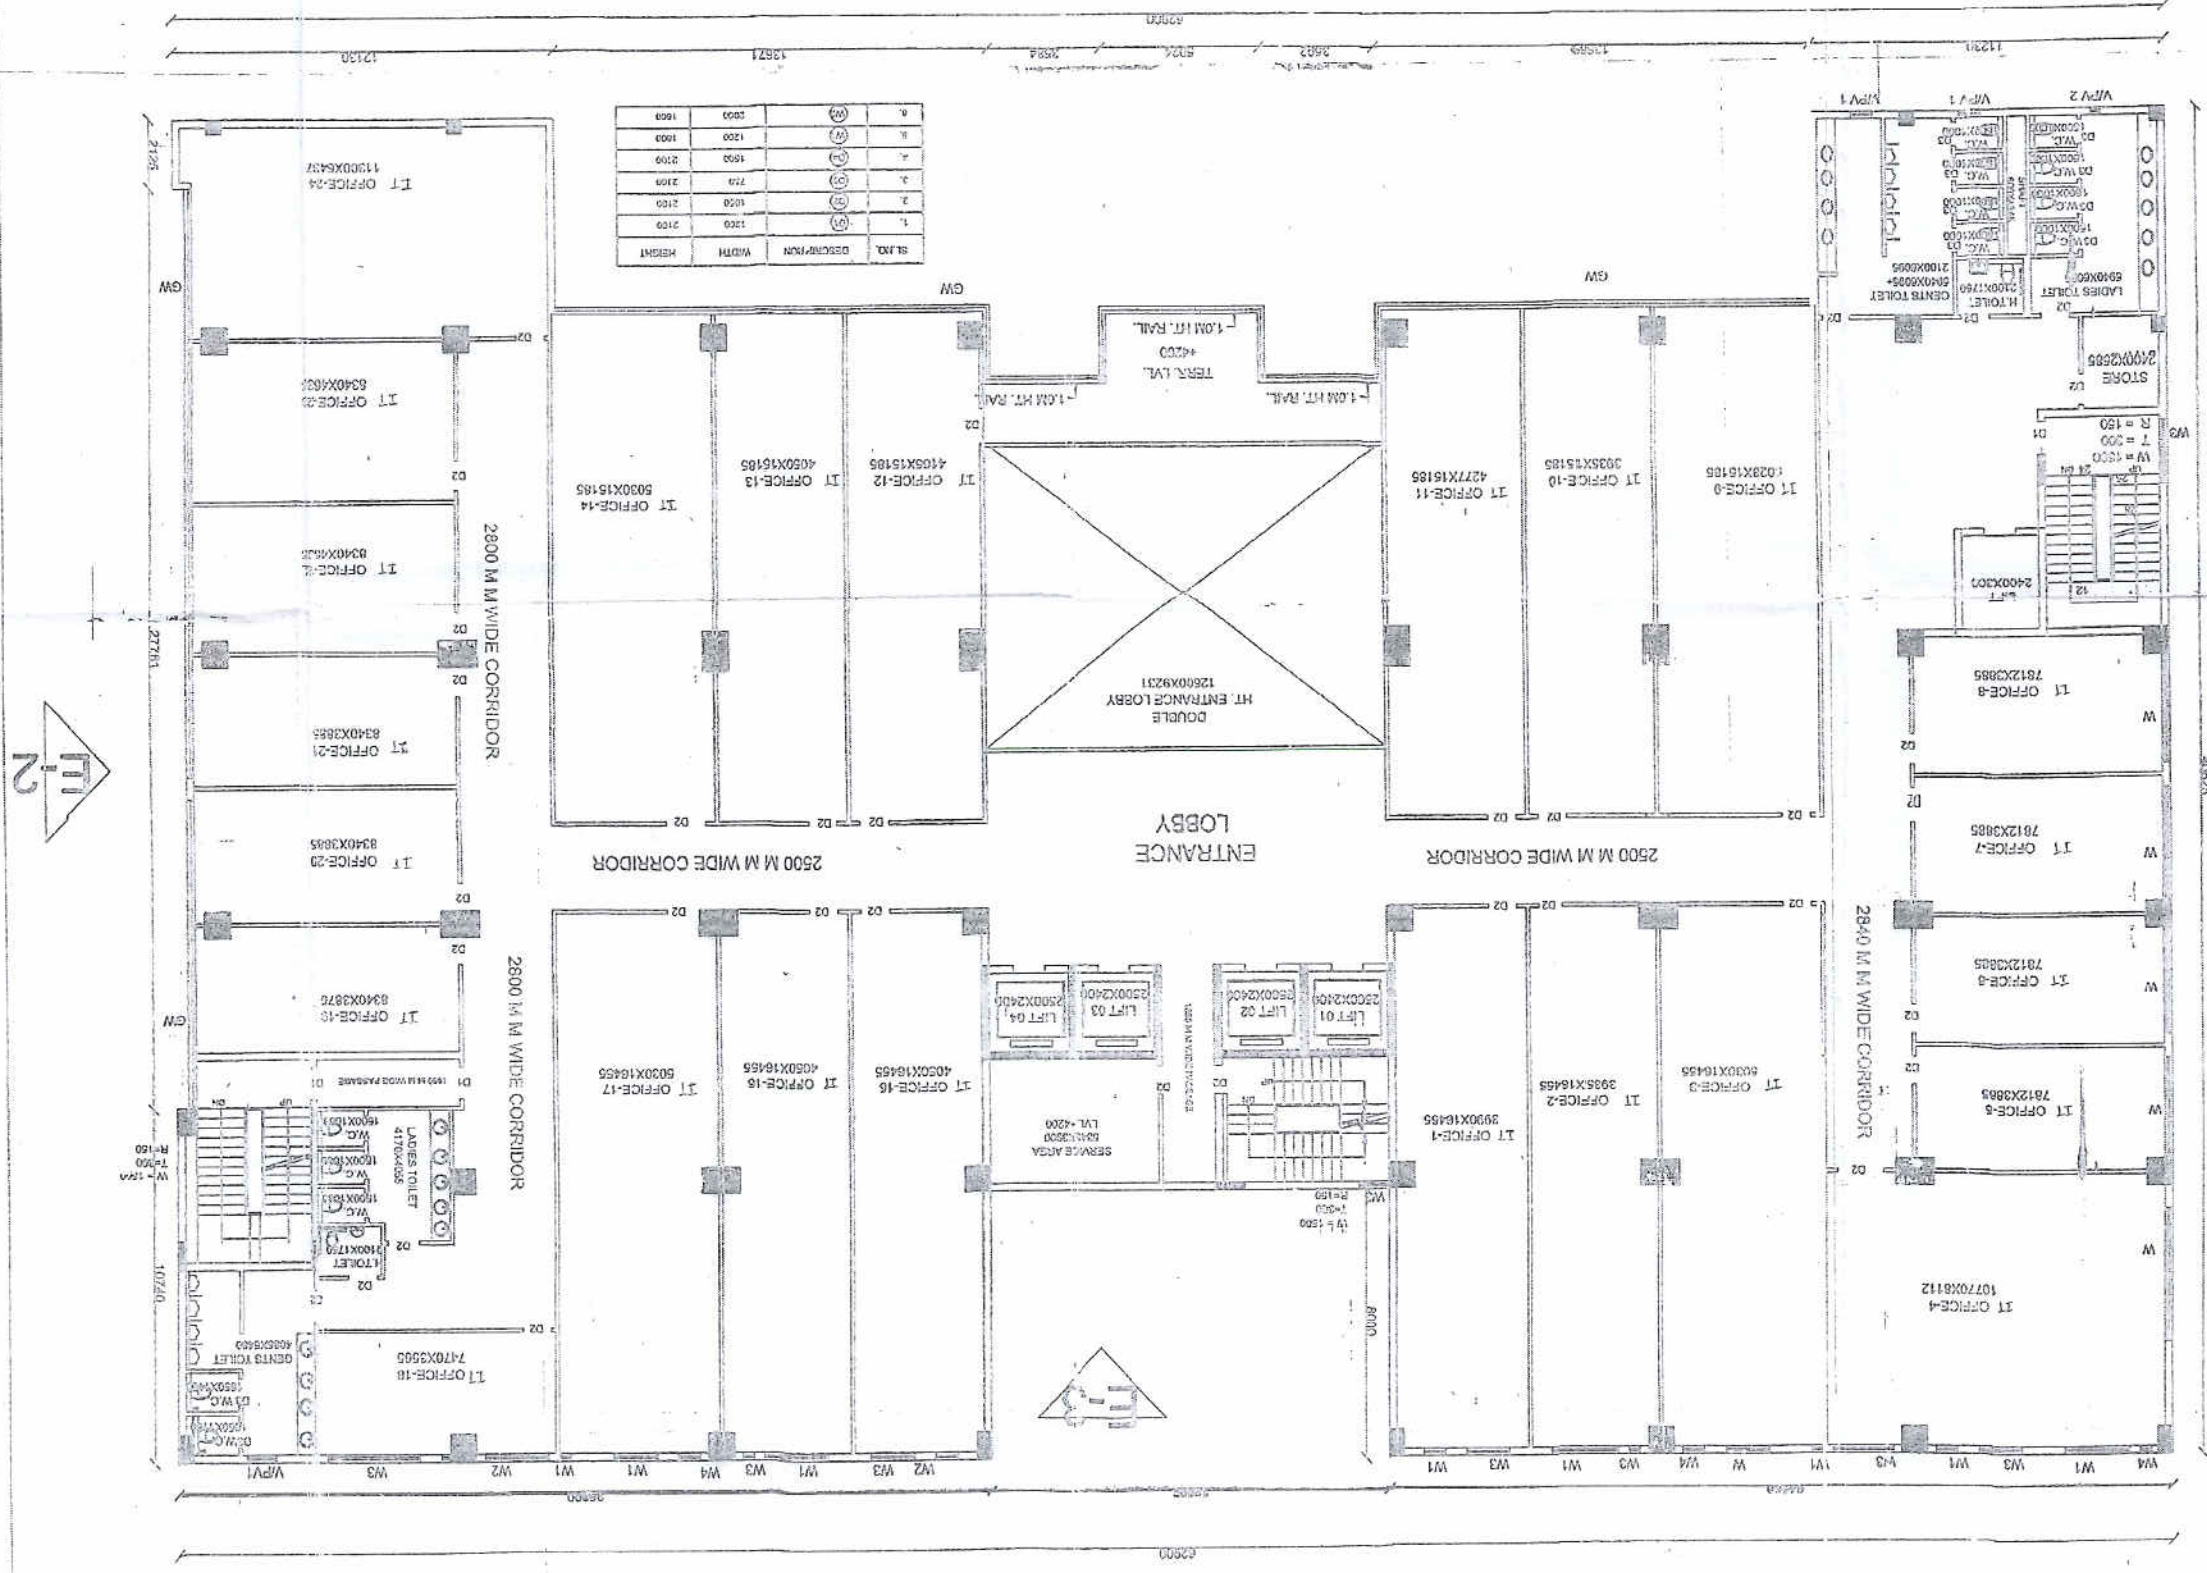

[Handwritten signatures and initials are present over the typed names.]


D.P. (Hq)	Member Secretary	B.P.C.
S.P. (H)	Member	B.P.C.
CIP (H)	Chairman	B.P.C.

DESIGN CREATIONS
AMANDEEP GUPTA
(B.ARCH, AIA, FIV)
116 - AKD TOWER
SECTOR-14 GURGAON,
HARYANA-122002

PROPOSED BUILDING PLAN OF IT PARK COLONY MEASURING
5.056 ACRES (LICENCE NO. 179 OF 2008 DATED 11.10.2008) IN
SECTOR-89, GURGON MANESAR URBAN COMPLEX BEING
DEVELOPED BY M/S NINANIYA ESTATES LTD.

ARCHITECT'S SIGN. _____
APPLICANT'S SIGN. _____
NORTH: _____
SCALE: _____

SECOND FLOOR PLAN (BLOCK-1)

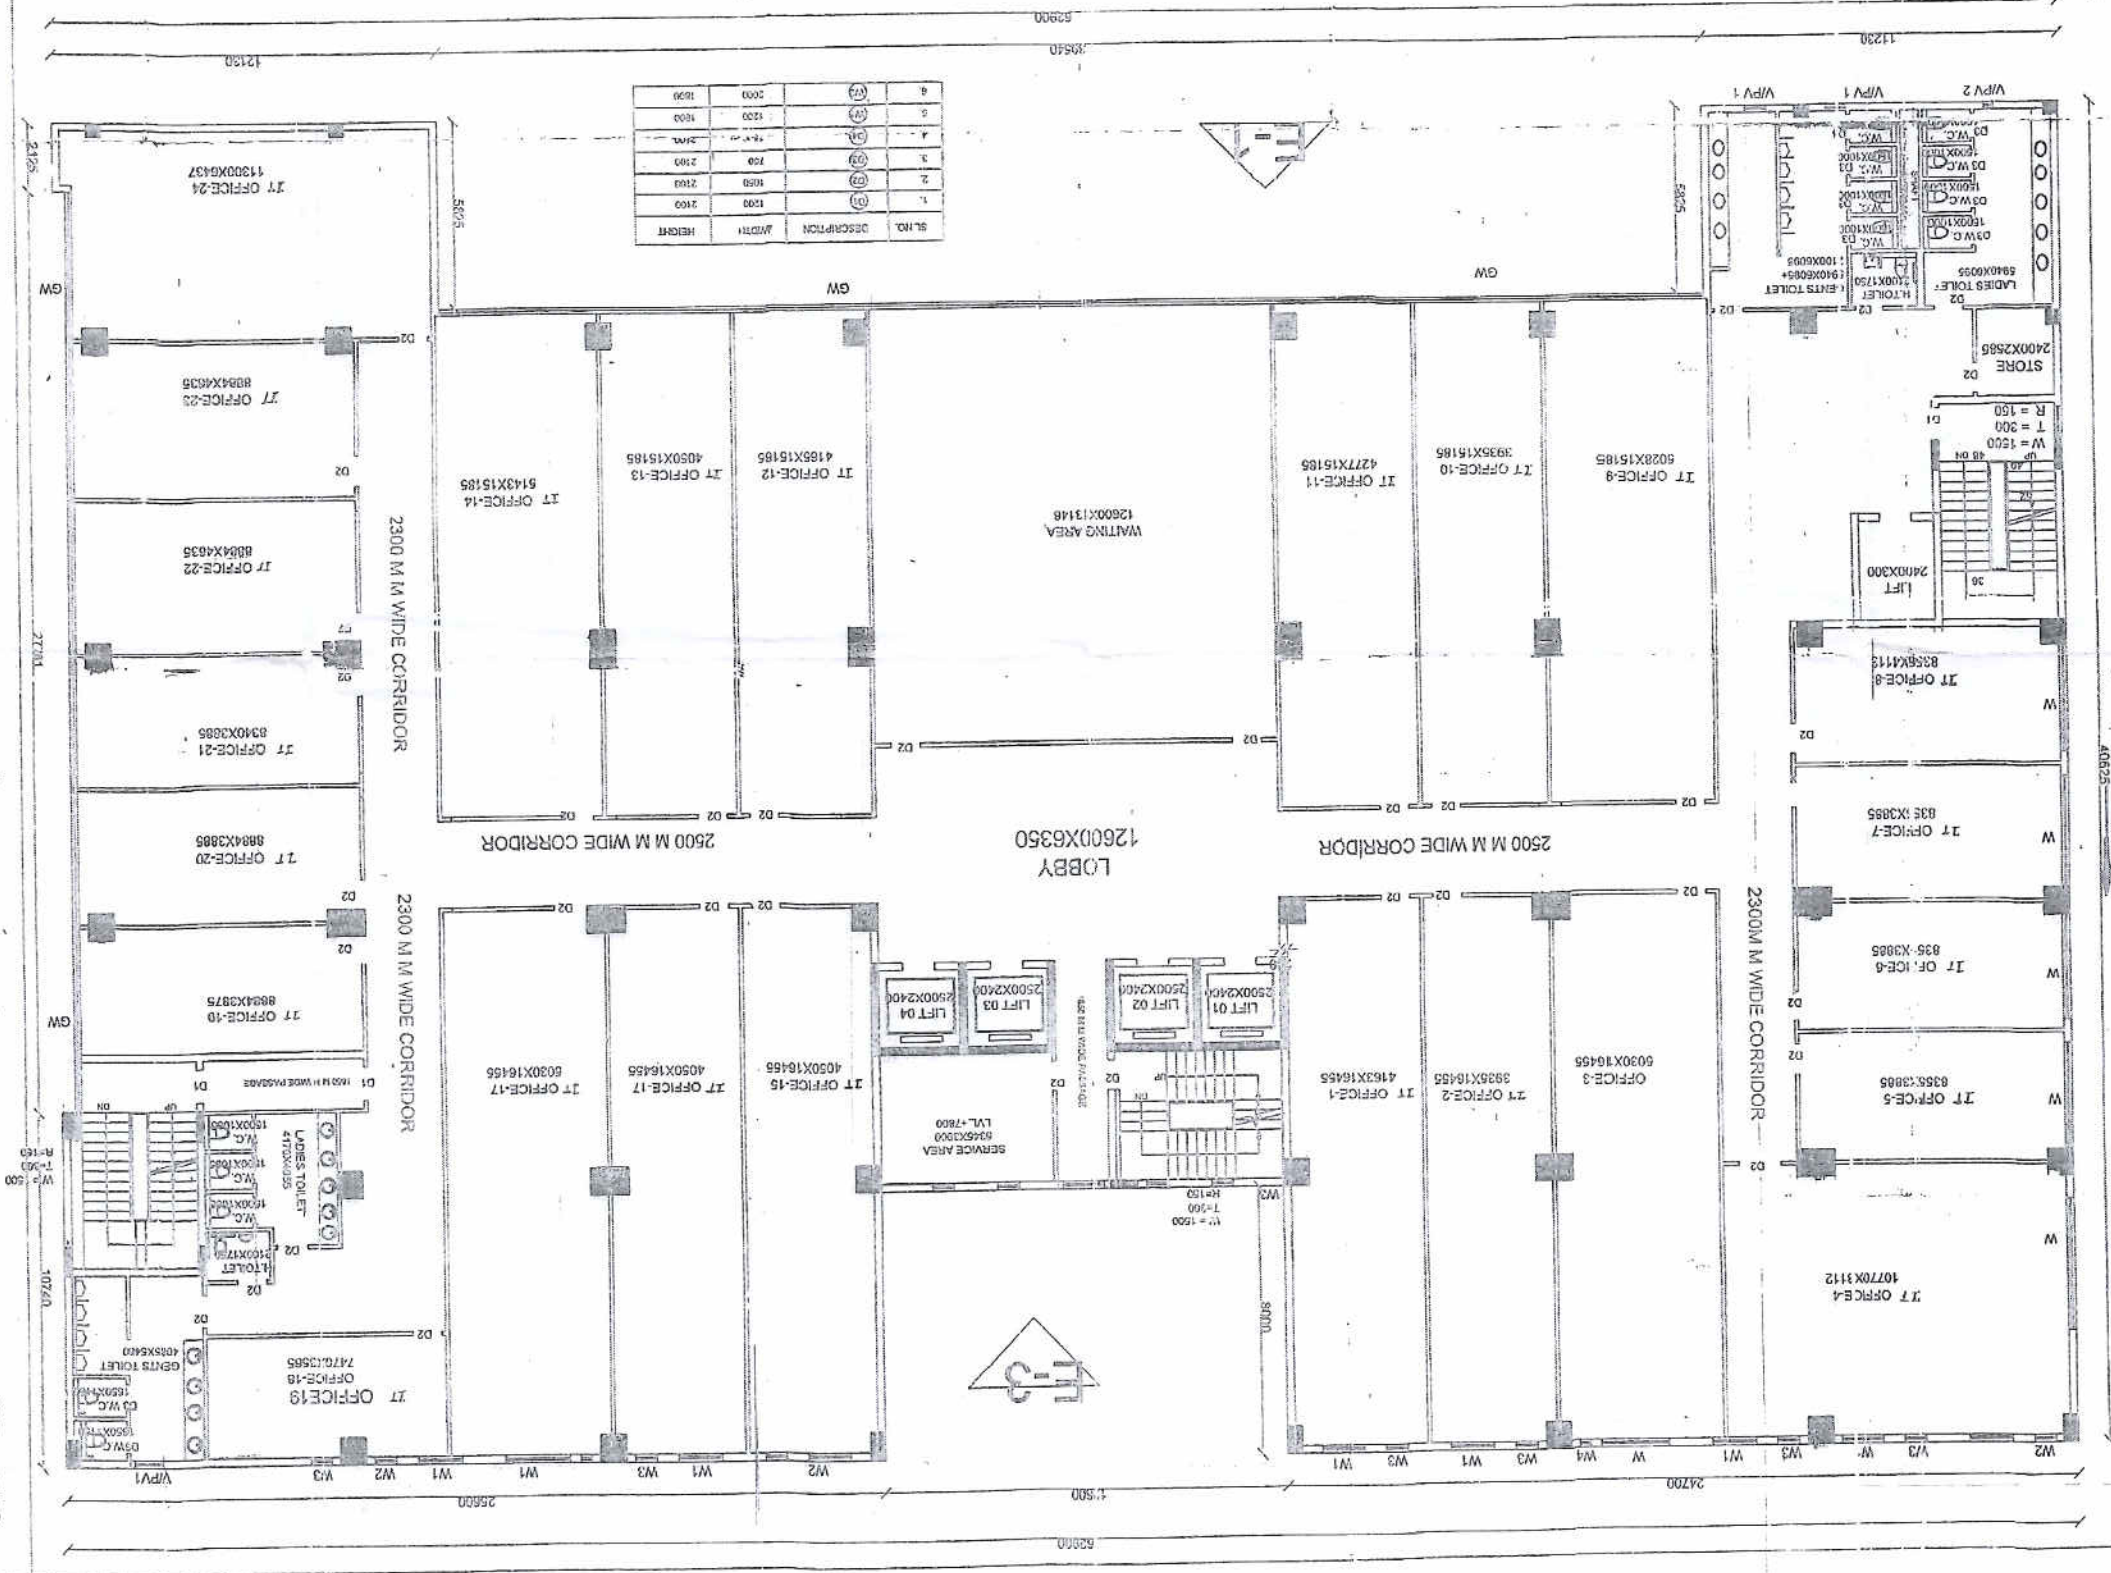

E-2

E-3

E-4

DATE: _____
BY: _____
FOR: _____


DESIGN CREATIONS
 AMANDEEP GUPTA
 (B. ARCH, AIA, PIV)
 116 - AKD TOWER
 SECTOR-14 GURGAON,
 PH-2325565, 9810352510
 archmandeep@gmail.com

PROPOSED BUILDING PLAN OF IT PARK COLONY MEASURING
 5.056 ACRES (LICENCE NO. 179 OF 2008 DATED 11. 10. 2008) IN
 SECTOR -89, GURGON MANESAR URBAN COMPLEX BEING
 DEVELOPED BY M/S NINANIYA ESTATES LTD.

SCALE: 1:100
 NORTH:

DRG. TITLE: PLAN BLOCK-1
 DRG. NO.: 11
 ARCHITECT'S SIGN:
 APPLICANT'S SIGN:

TYPICAL THIRD, FIFTH, SEVENTH FLOOR PLAN BLOCK-1

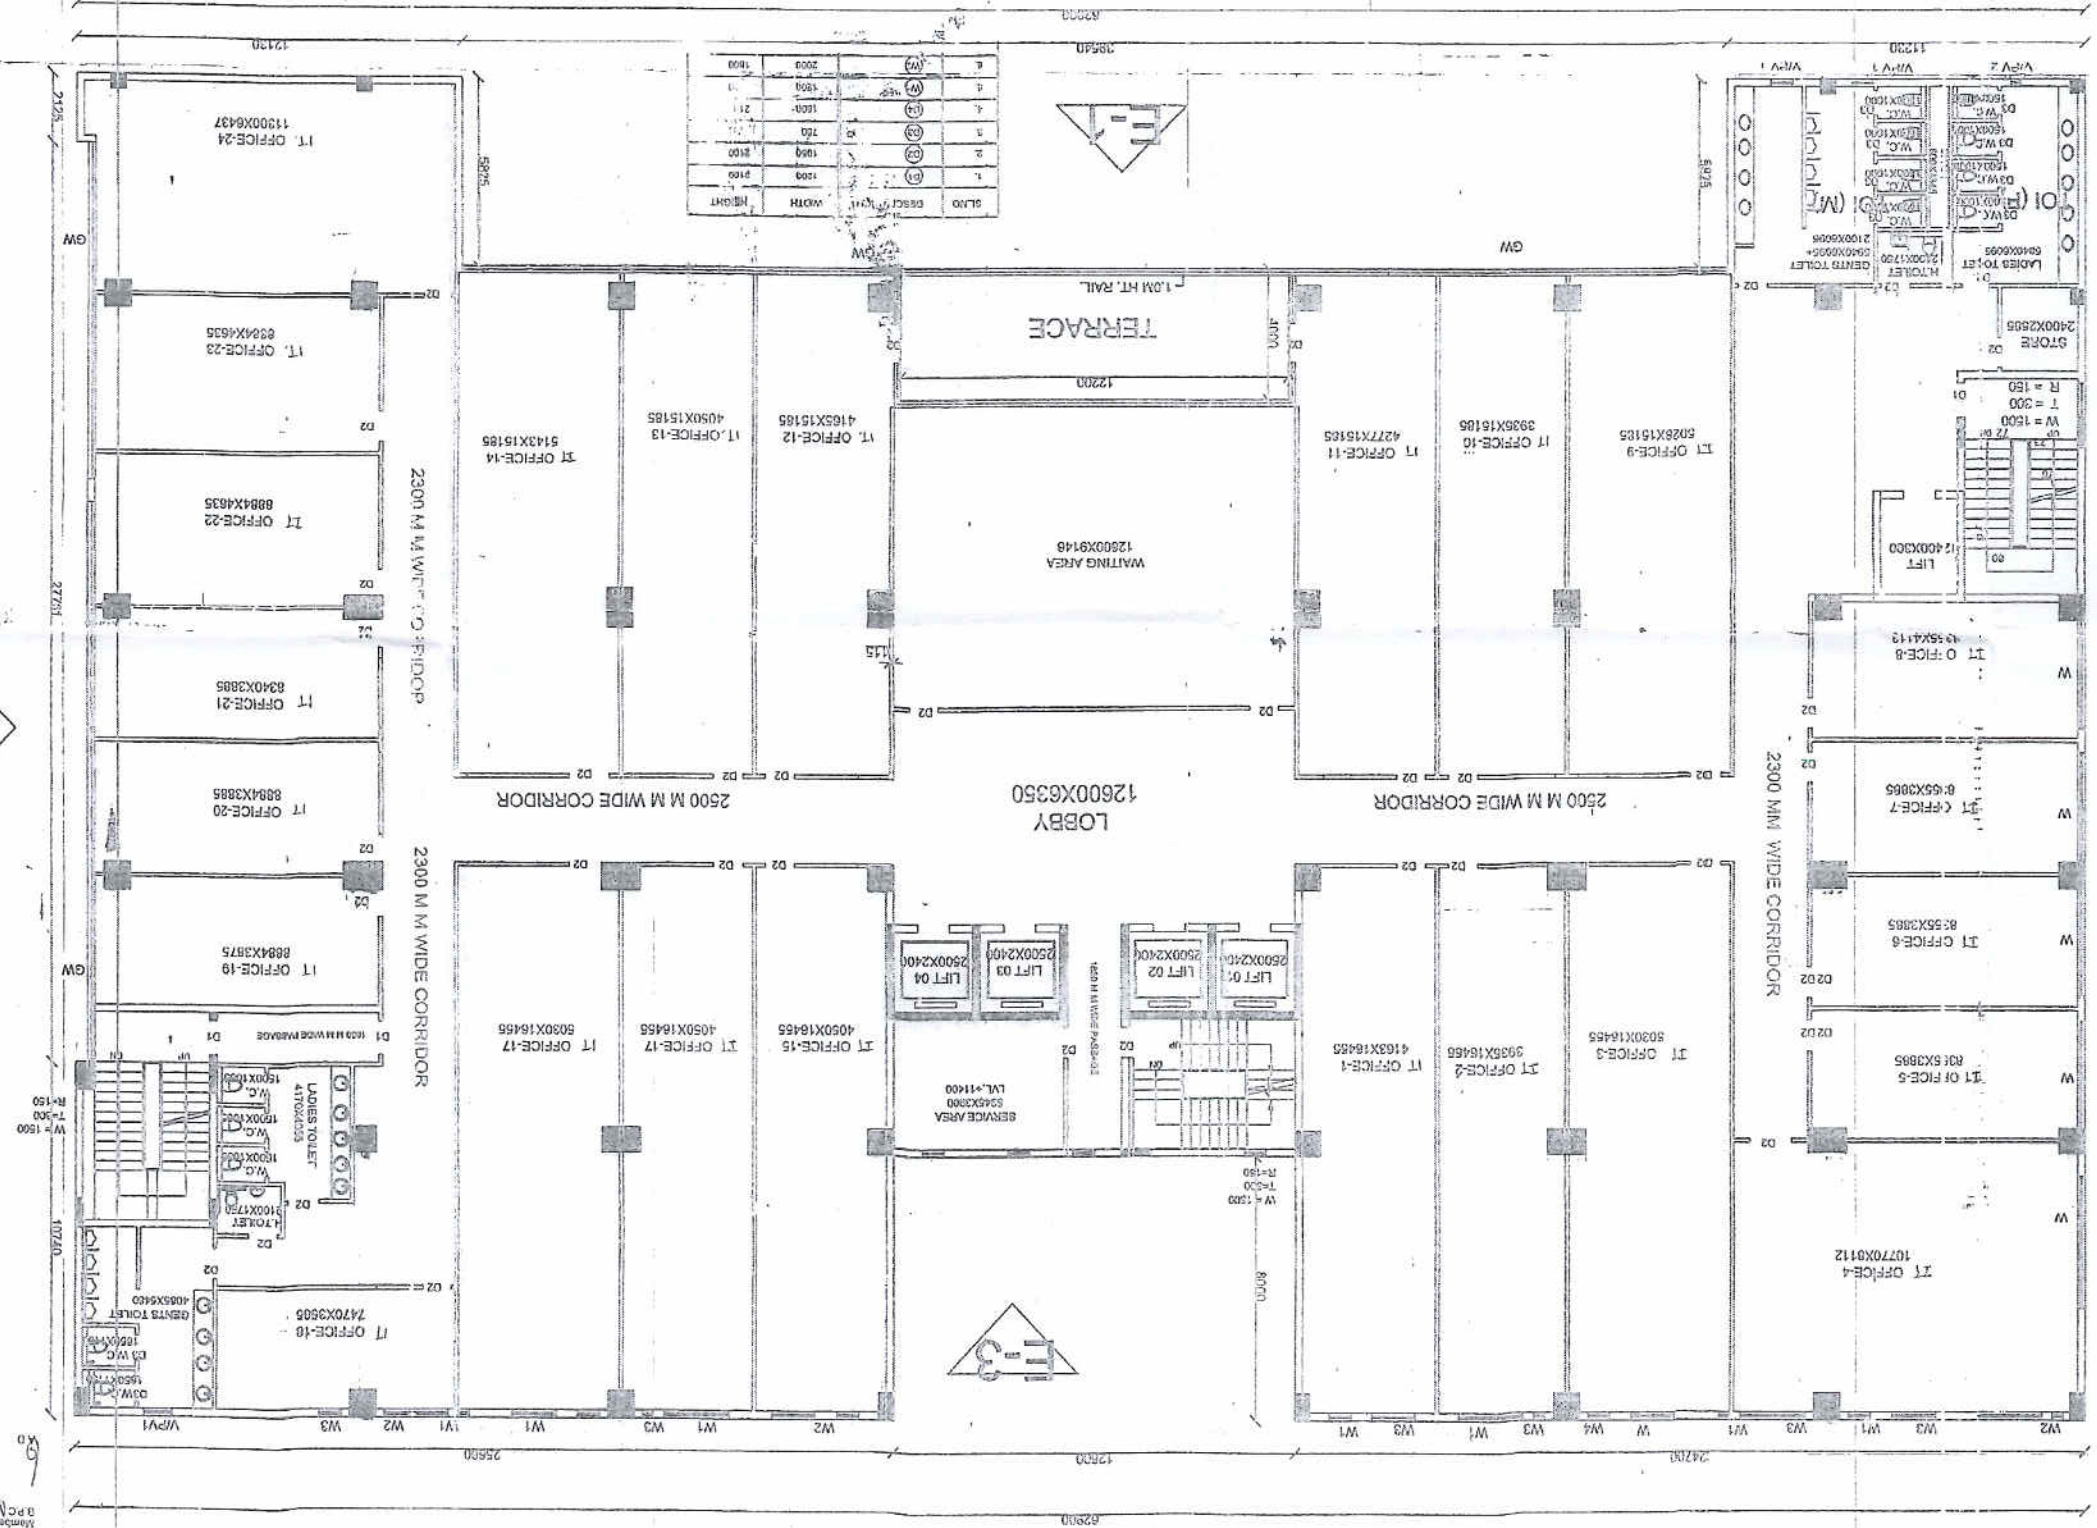

SL.NO	DESC.	W.DTH	H.GHT
1	(1)	1000	2100
2	(2)	1000	2100
3	(3)	1000	2100
4	(4)	1000	2100
5	(5)	1000	2100
6	(6)	1000	2100
7	(7)	1000	2100
8	(8)	1000	2100
9	(9)	1000	2100
10	(10)	1000	2100




DRG. NO.: 11
 ARCHITECT'S SIGN:
 APPLICANT'S SIGN:

DESIGN CREATIONS
AMANDEEP GUPTA
(B. ARCH, AIA, FIV)
116 - AKD TOWER
SECTOR-14 GURGAON,
PH-2325565, 9810352510
archamandeep@gmail.com

PROPOSED BUILDING PLAN OF IT PARK COLONY MEASURING
5.056 ACRES (LICENCE NO. 179 OF 2008 DATED 11.10.2008) IN
SECTOR -89, GURGON MANESAR URBAN COMPLEX BEING
DEVELOPED BY M/S NINANTYA ESTATES LTD.

SCALE: 1:100
NORTH:
APPLICANT'S SIGN.
ARCHITECT'S SIGN.
DRG. NO.: 12

TYPICAL FOURTH & SIXTH PLAN BLOCK-1

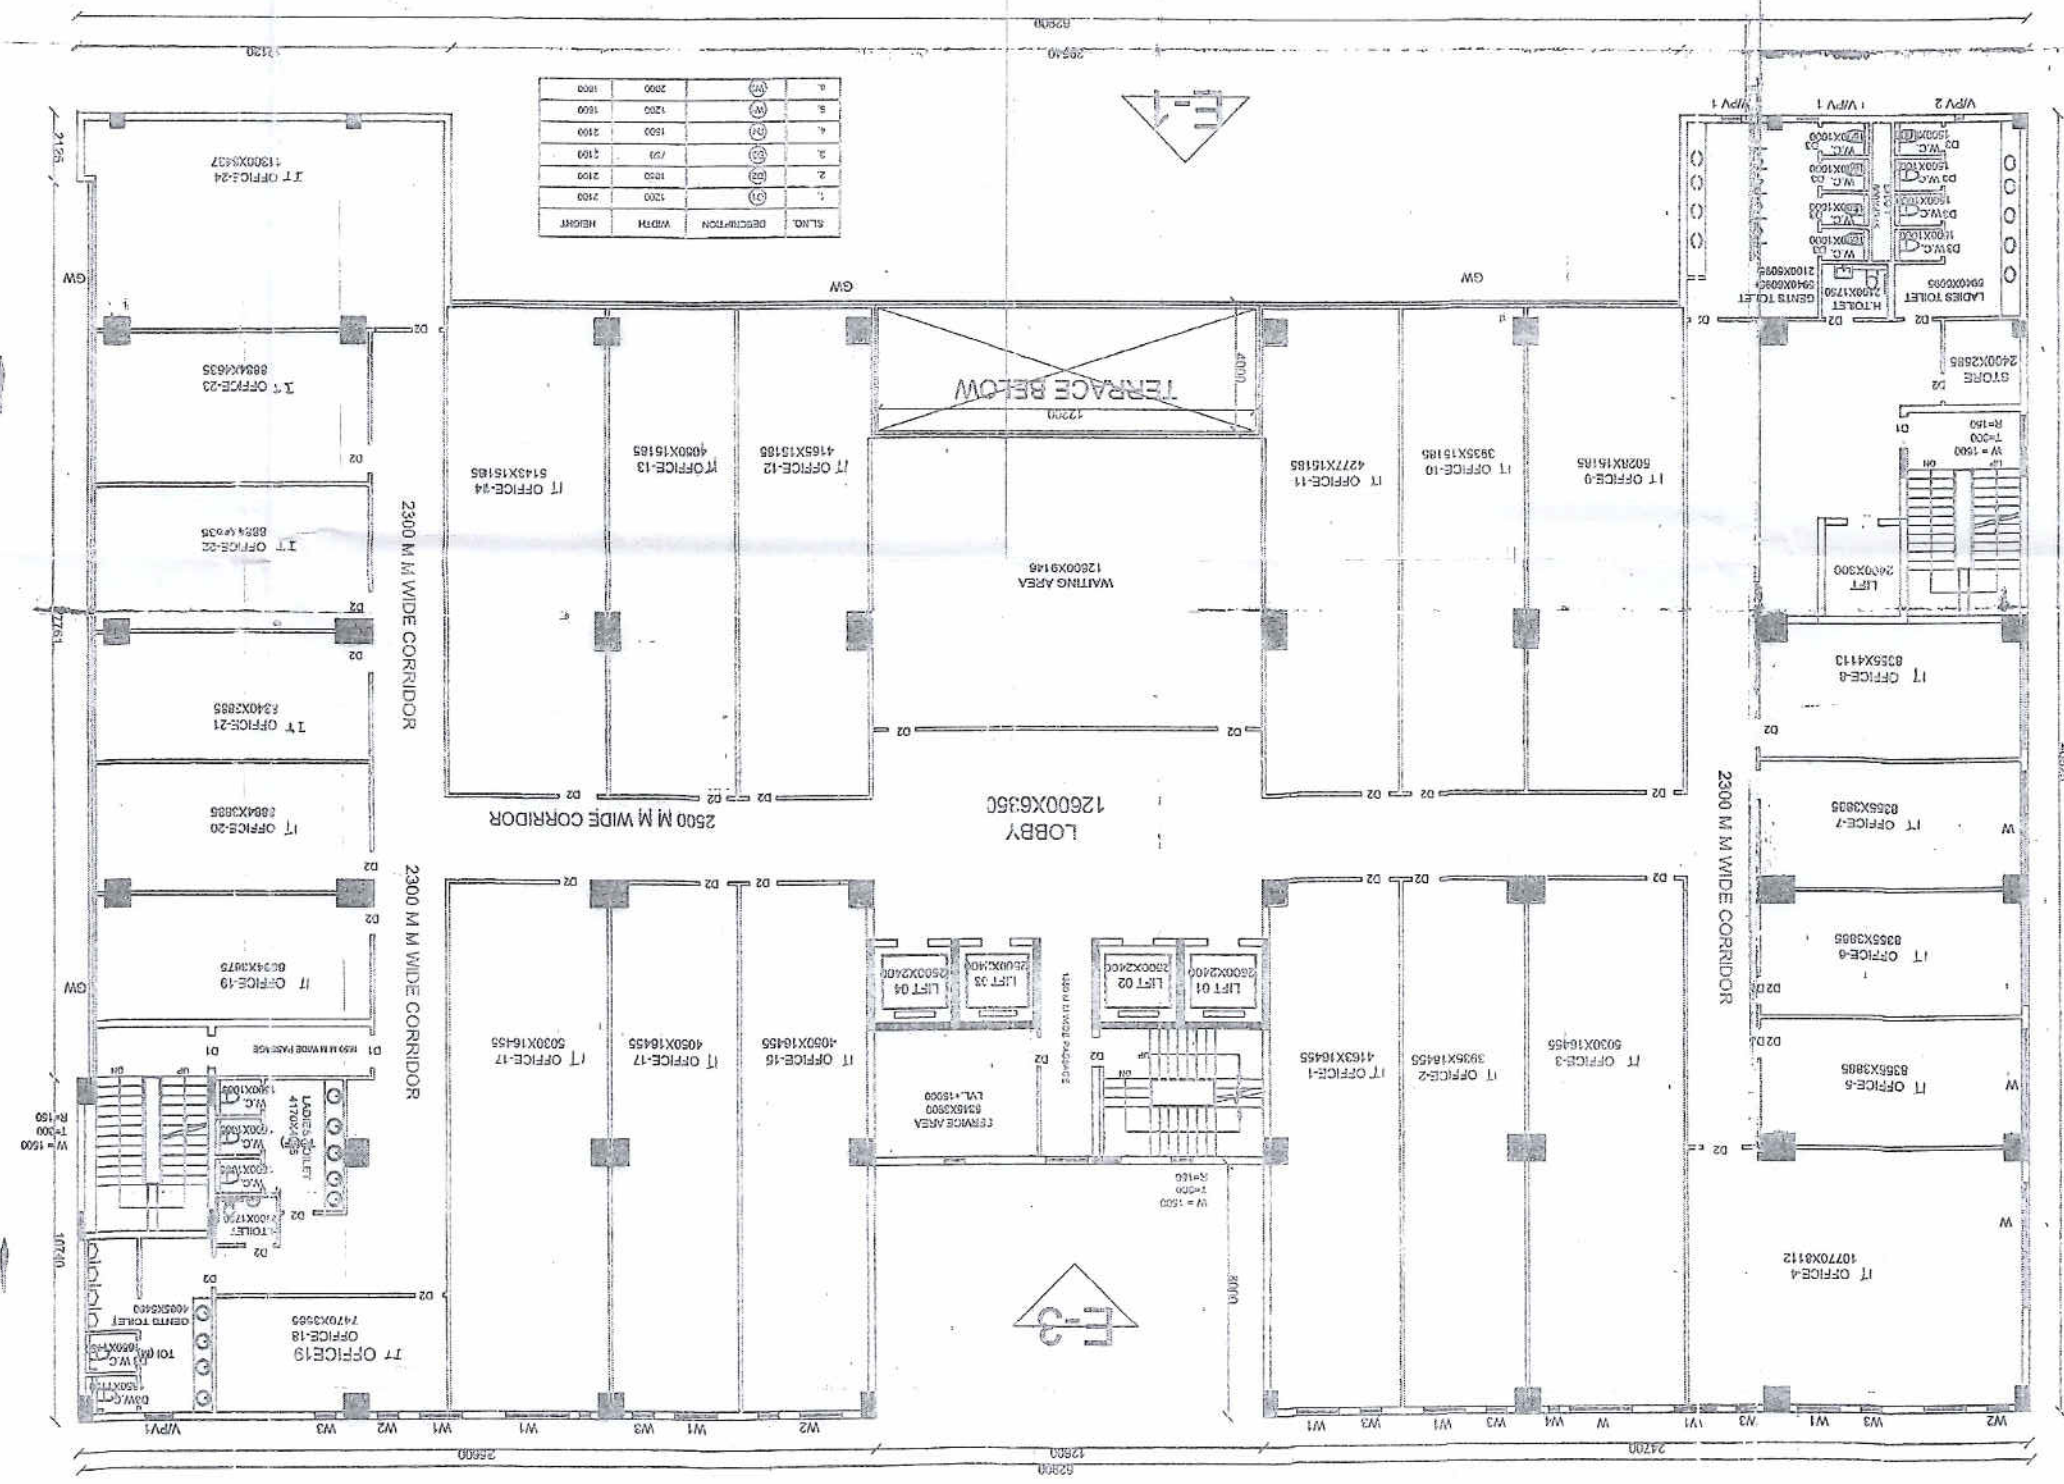

S.L.NO.	DESCRIPTION	WIDTH	HEIGHT
1.	(1)	1000	2100
2.	(2)	1000	2100
3.	(3)	1000	2100
4.	(4)	1000	2100
5.	(5)	1000	2100
6.	(6)	1000	2100

E-2

E-4

E-3

60
S.P. (g)
Member Secretary
B.P.C.
C.P. (g)
Chairman
B.P.C.

52510
N
NHL.COM

1:00

NORTH-

ARCHITECTS' SIGN.

000293-017300104


[illegible]

DESIGN CREATIONS
 AMANDEEP GUPTA
 (B. ARCH, AMU, PUNJ)
 119 - AKD TOWER
 SECTOR-14 GURGAON,
 PH-2325566, 9810352510
 archmandeep@gmail.com

PROPOSED BUILDING PLAN OF IT PARK COLONY MEASURING
 5.056 ACRES (LICENCE NO. 179 OF 2008 DATED 11.10.2008) IN
 SECTOR-89, GURGAON MANESAR URBAN COMPLEX BEING
 DEVELOPED BY M/S NINANIYA ESTATES LTD.

SCALE: 1:100
 NORTH:
 APPLICANT'S SIGN:
 ARCHITECT'S SIGN:
 DRG. NO.: 14 (BLOCK-1)

TYPICAL SECOND & THIRD, FIFTH, SEVENTH FLOOR AREA PLAN (SCALE 1:200) BLOCK-1

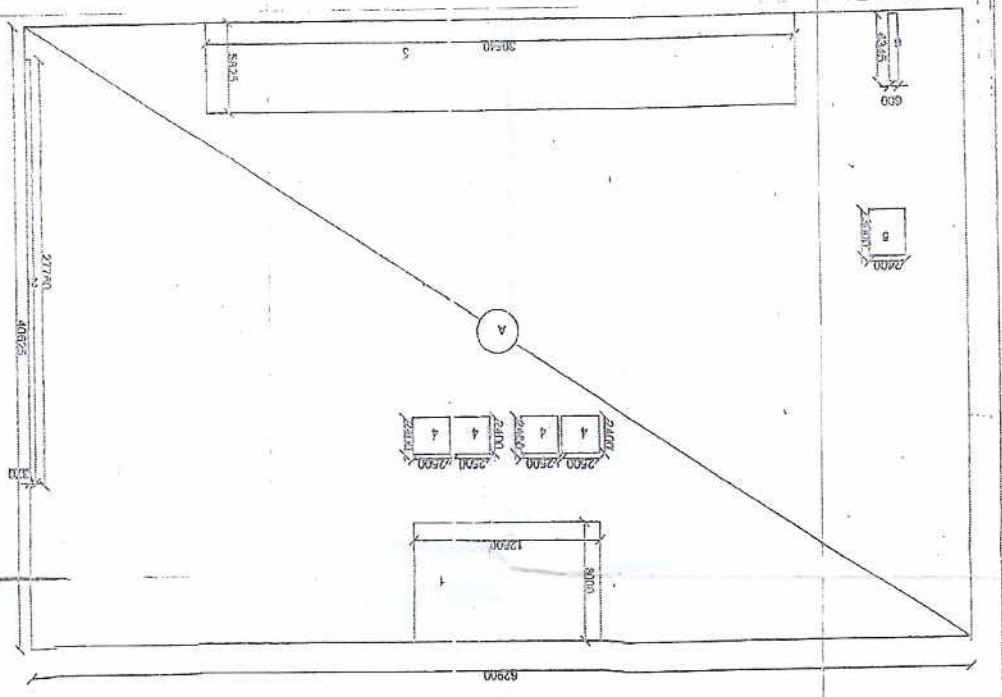

AREA CALCULATIONS OF FOURTH, SIXTH FLOOR

S. NO.	SHAPE	LENGTH	WIDTH	COUNTS	AREA
1	RECT.	12.6	0.37	1	100.800
2	RECT.	27.76	0.37	1	10.271
3	RECT.	39.54	0.37	1	230.321
4	RECT.	2.4	0.37	1	0.888
5	RECT.	12.6	0.37	1	100.800
6	RECT.	2.4	0.37	1	0.888
7	RECT.	12.6	0.37	1	100.800
SCALE:-

At: 11/11/2000 (B. Smith)
04/23/2002 (B. Smith)
B. Smith Tower, Sec. 14, (Graham)
IN 9810352510 2125735

APPLICANT'S SIGN.

—

The diagram shows a rectangle with a diagonal line from the top-left corner to the bottom-right corner. A point labeled 'A' is located on this diagonal line. The rectangle is divided into four quadrants by a vertical line and a horizontal line. The vertical line is labeled 'Z' at the bottom, and the horizontal line is labeled 'Z' at the right. The diagonal line is labeled 'Z' at the top-left corner. The point 'A' is located in the bottom-right quadrant.

[illegible]

Architectural floor plan of the first floor of the National Archives building. The plan shows a central corridor system with multiple wings. Key areas include: 'ENTRANCE' at the top center; 'RECEPTION' and 'OFFICE' areas below the entrance; 'STORAGE' and 'COPY' areas on the left; 'RESTROOMS' and 'ELEVATOR' areas on the right; and 'RAILROAD STATION' at the bottom. The plan is labeled with 'FLOOR 1' and 'ARCHIVES BUILDING'.

[Handwritten signatures and initials are present over the typed names.]

00-1:1

SCALE:

CHILDREN

DRG. TITLE: ELEVATION (BLOCK-1)

ARCHITECT'S SIGN.

APPLICANT'S SIGN.

FRONT SIDE ELEVATION - 1
BLOCK-1



[Handwritten signatures and initials are present over the typed names.]

A diagram of a triangle with a shaded region. The shaded region is a smaller triangle formed by the intersection of the triangle's sides and a line segment parallel to the base. The shaded region is filled with diagonal lines.

PROPOSED BUILDING PLAN OF IT PARK COLONY MEASURING

SCALE:-

APPLICANT'S SIGN.

DRG. NO.: 17

ARCHITECTS SIGN.

Attest: _____
 AL. W. HARRIS (B. A. H. C.)
 115 AND TOWER, NEW YORK, N. Y.
 PH 68-1032510-2275

REAR SIDE ELEVATION E-3 BLOCK-1



NO	JO	SD	PA	ATP
O.P. (M) S.P.C. Member Secretary	

DESIGN CREATIONS
 AMANDEEP GUPTA
 (ARCH, CIVIL)
 116 - AKD TOWER
 SECTOR-14 GURGAON,
 PH-2325565, 9810352510
 archmandeep@gmail.com

PROPOSED BUILDING PLAN OF IT PARK COLONY MEASURING
 5.056 ACRES (LICENCE NO. 179 OF 2008 DATED 11. 10. 2008) IN
 SECTOR -89, GURGON MANESAR URBAN COMPLEX BEING
 DEVELOPED BY M/S NINANIYA ESTATES LTD.


NORTH:-
 SCALE:-
 1:100

DRG. TITLE:- ELEVATION - BLOCK-1
 DRG. NO:- 18

APPLICANT'S SIGN.
 ARCHITECT'S SIGN.
 AMANDEEP GUPTA
 CIVIL ARCHITECT
 PH. 9810352510, 2325565



LEFT SIDE ELEVATION E-4 BLOCK-1

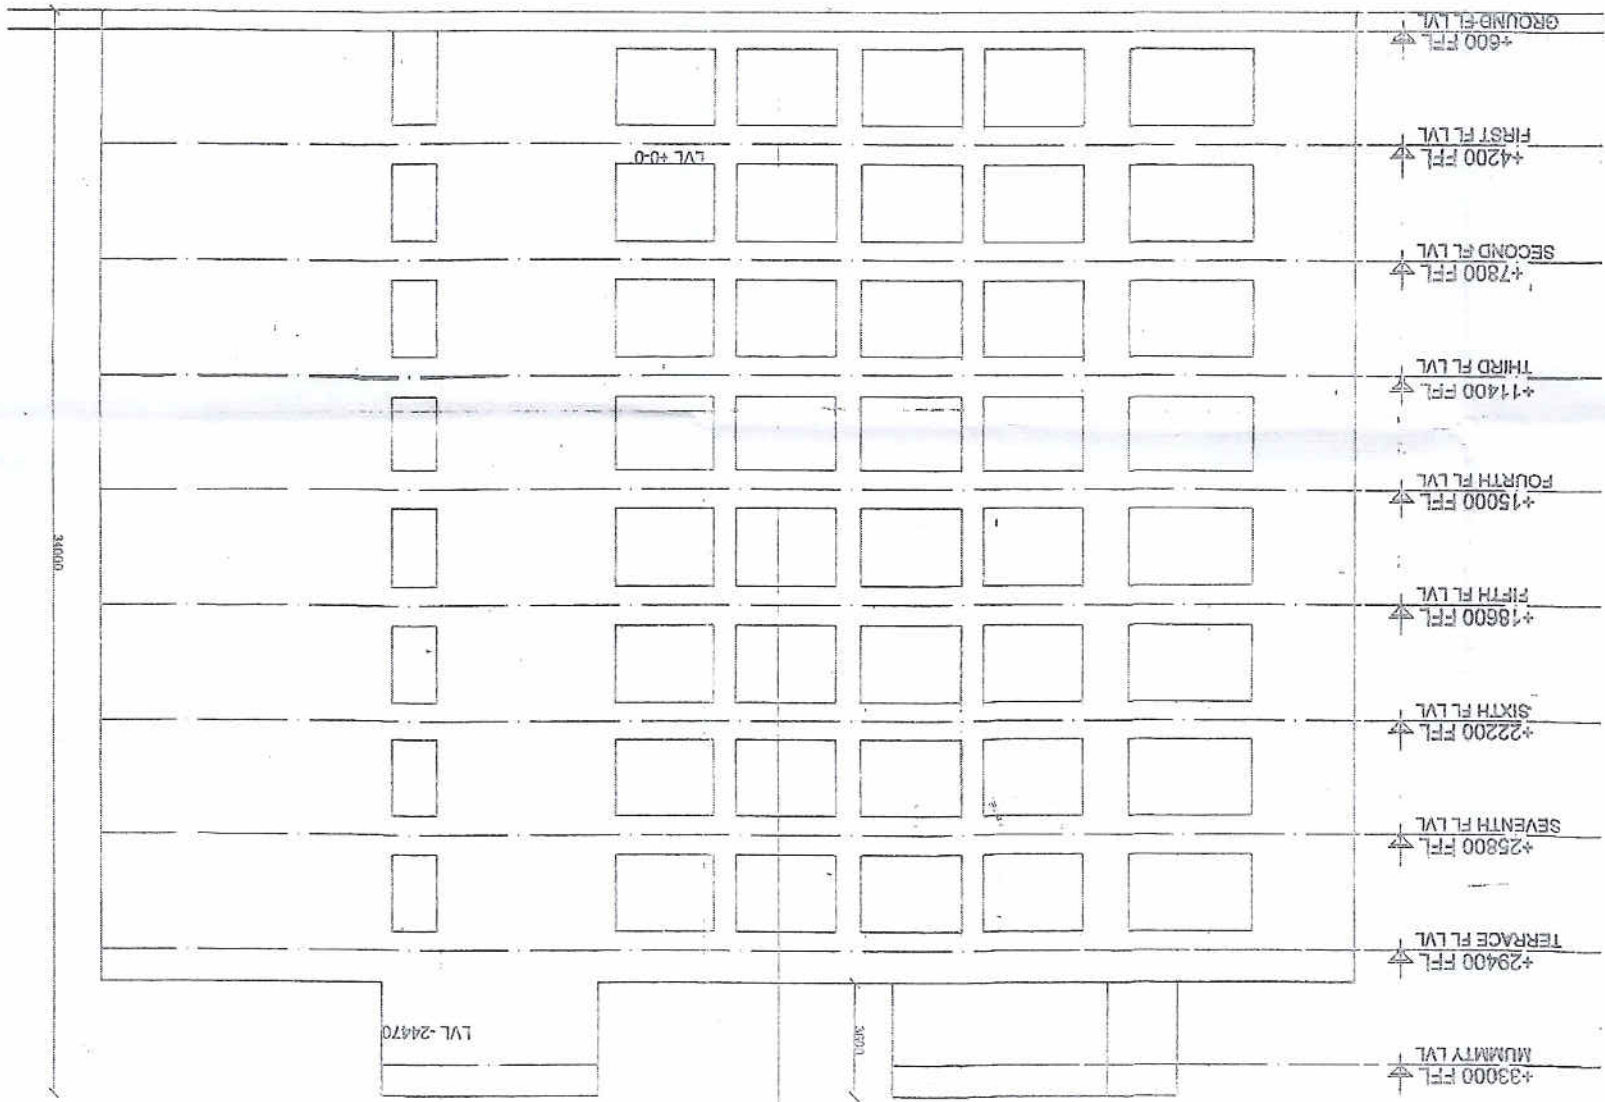

LVL +0-0
 LVL +0-0

APPROVED
 SO
 BY
 FOR
 S.P. (G)
 Member Secretary
 A.P.C.
 C.P. (H)
 A.P.C.
 Chairman



DESIGN CREATIONS
AMANDEEP GUPTA
(ARCH, CIVIL, ENV)
118 - AKD TOWER
SECTOR-14 GURGAON,
PH-2325665, 9810352510
archamandeep@gmail.com

PROPOSED BUILDING PLAN OF IT PARK COLONY MEASURING
5.056 ACRES (LICENCE NO. 179 OF 2008 DATED 11.10.2008) IN
SECTOR-89, GURGAON MANESAR URBAN COMPLEX BEING
DEVELOPED BY M/S NINAYA ESTATES LTD.

1:100

SCALE:

NORTH:

DRG. TITLE: ELEVATION (BLOCK-1)

DRG. NO.: 19


118 AKD Tower, Sector-14, Gurgaon
GZ-202002953
PH-9810352510, 2325665

At Amandeep (Gupta)

ARCHITECT'S SIGN.

APPLICANT'S SIGN.

ELEVATION E-2 BLOCK-1

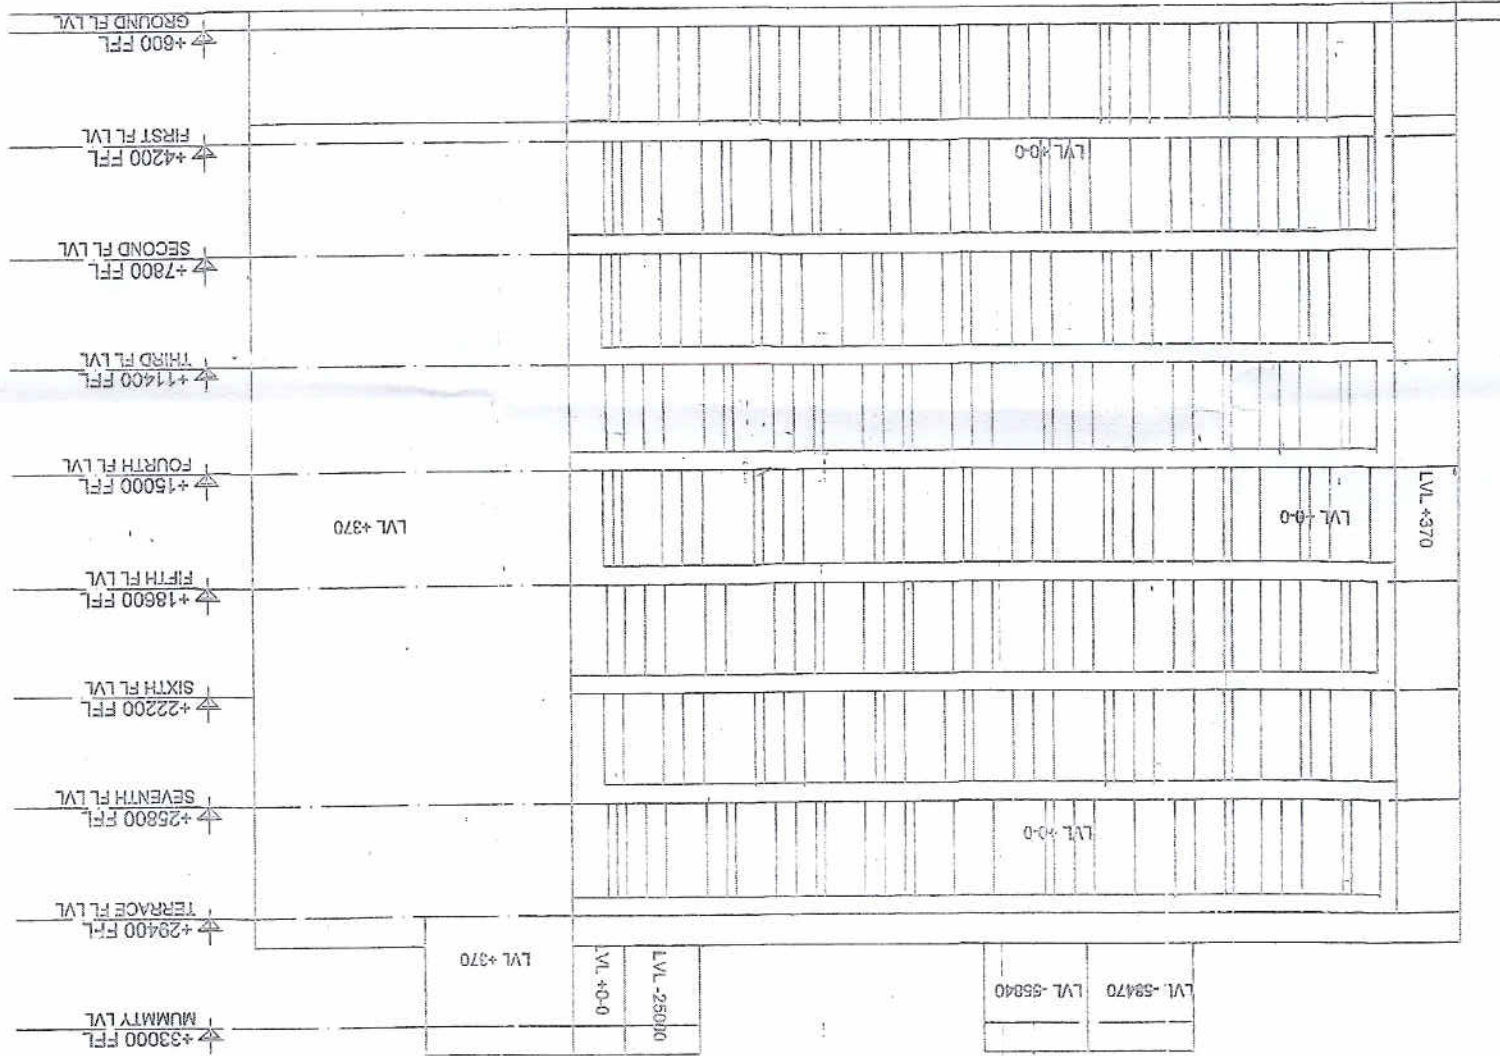

Level: +600
PH-2325665
Sector-14
AKD Tower
Gurgaon
GZ-202002953
PH-9810352510


At Amandeep (Gupta)
ARCHITECT'S SIGN.
APPLICANT'S SIGN.

DESIGN CREATIONS
 AMANDEEP GUPTA
 (B. ARCH, MIA, CIV)
 116 - AKI TOWER
 SECTOR-14 GURGAON,
 PH-232565, 98103522510
 archamandeep@gmail.com

PROPOSED BUILDING PLAN OF IT PARK COLONY MEASURING
 5.056 ACRES (LICENCE NO. 179 OF 2008 DATED 11.10.2008) IN
 SECTOR-89, GURGAON MANASAR URBAN COMPLEX BEING
 DEVELOPED BY M/S NINANIYA ESTATES LTD.

SCALE: 1:100
 NORTH:
 APPLICANT'S SIGN.
 ARCHITECT'S SIGN.
 DRG. NO.-20
 BLOCK-1

SECTION A-A
 BLOCK-1

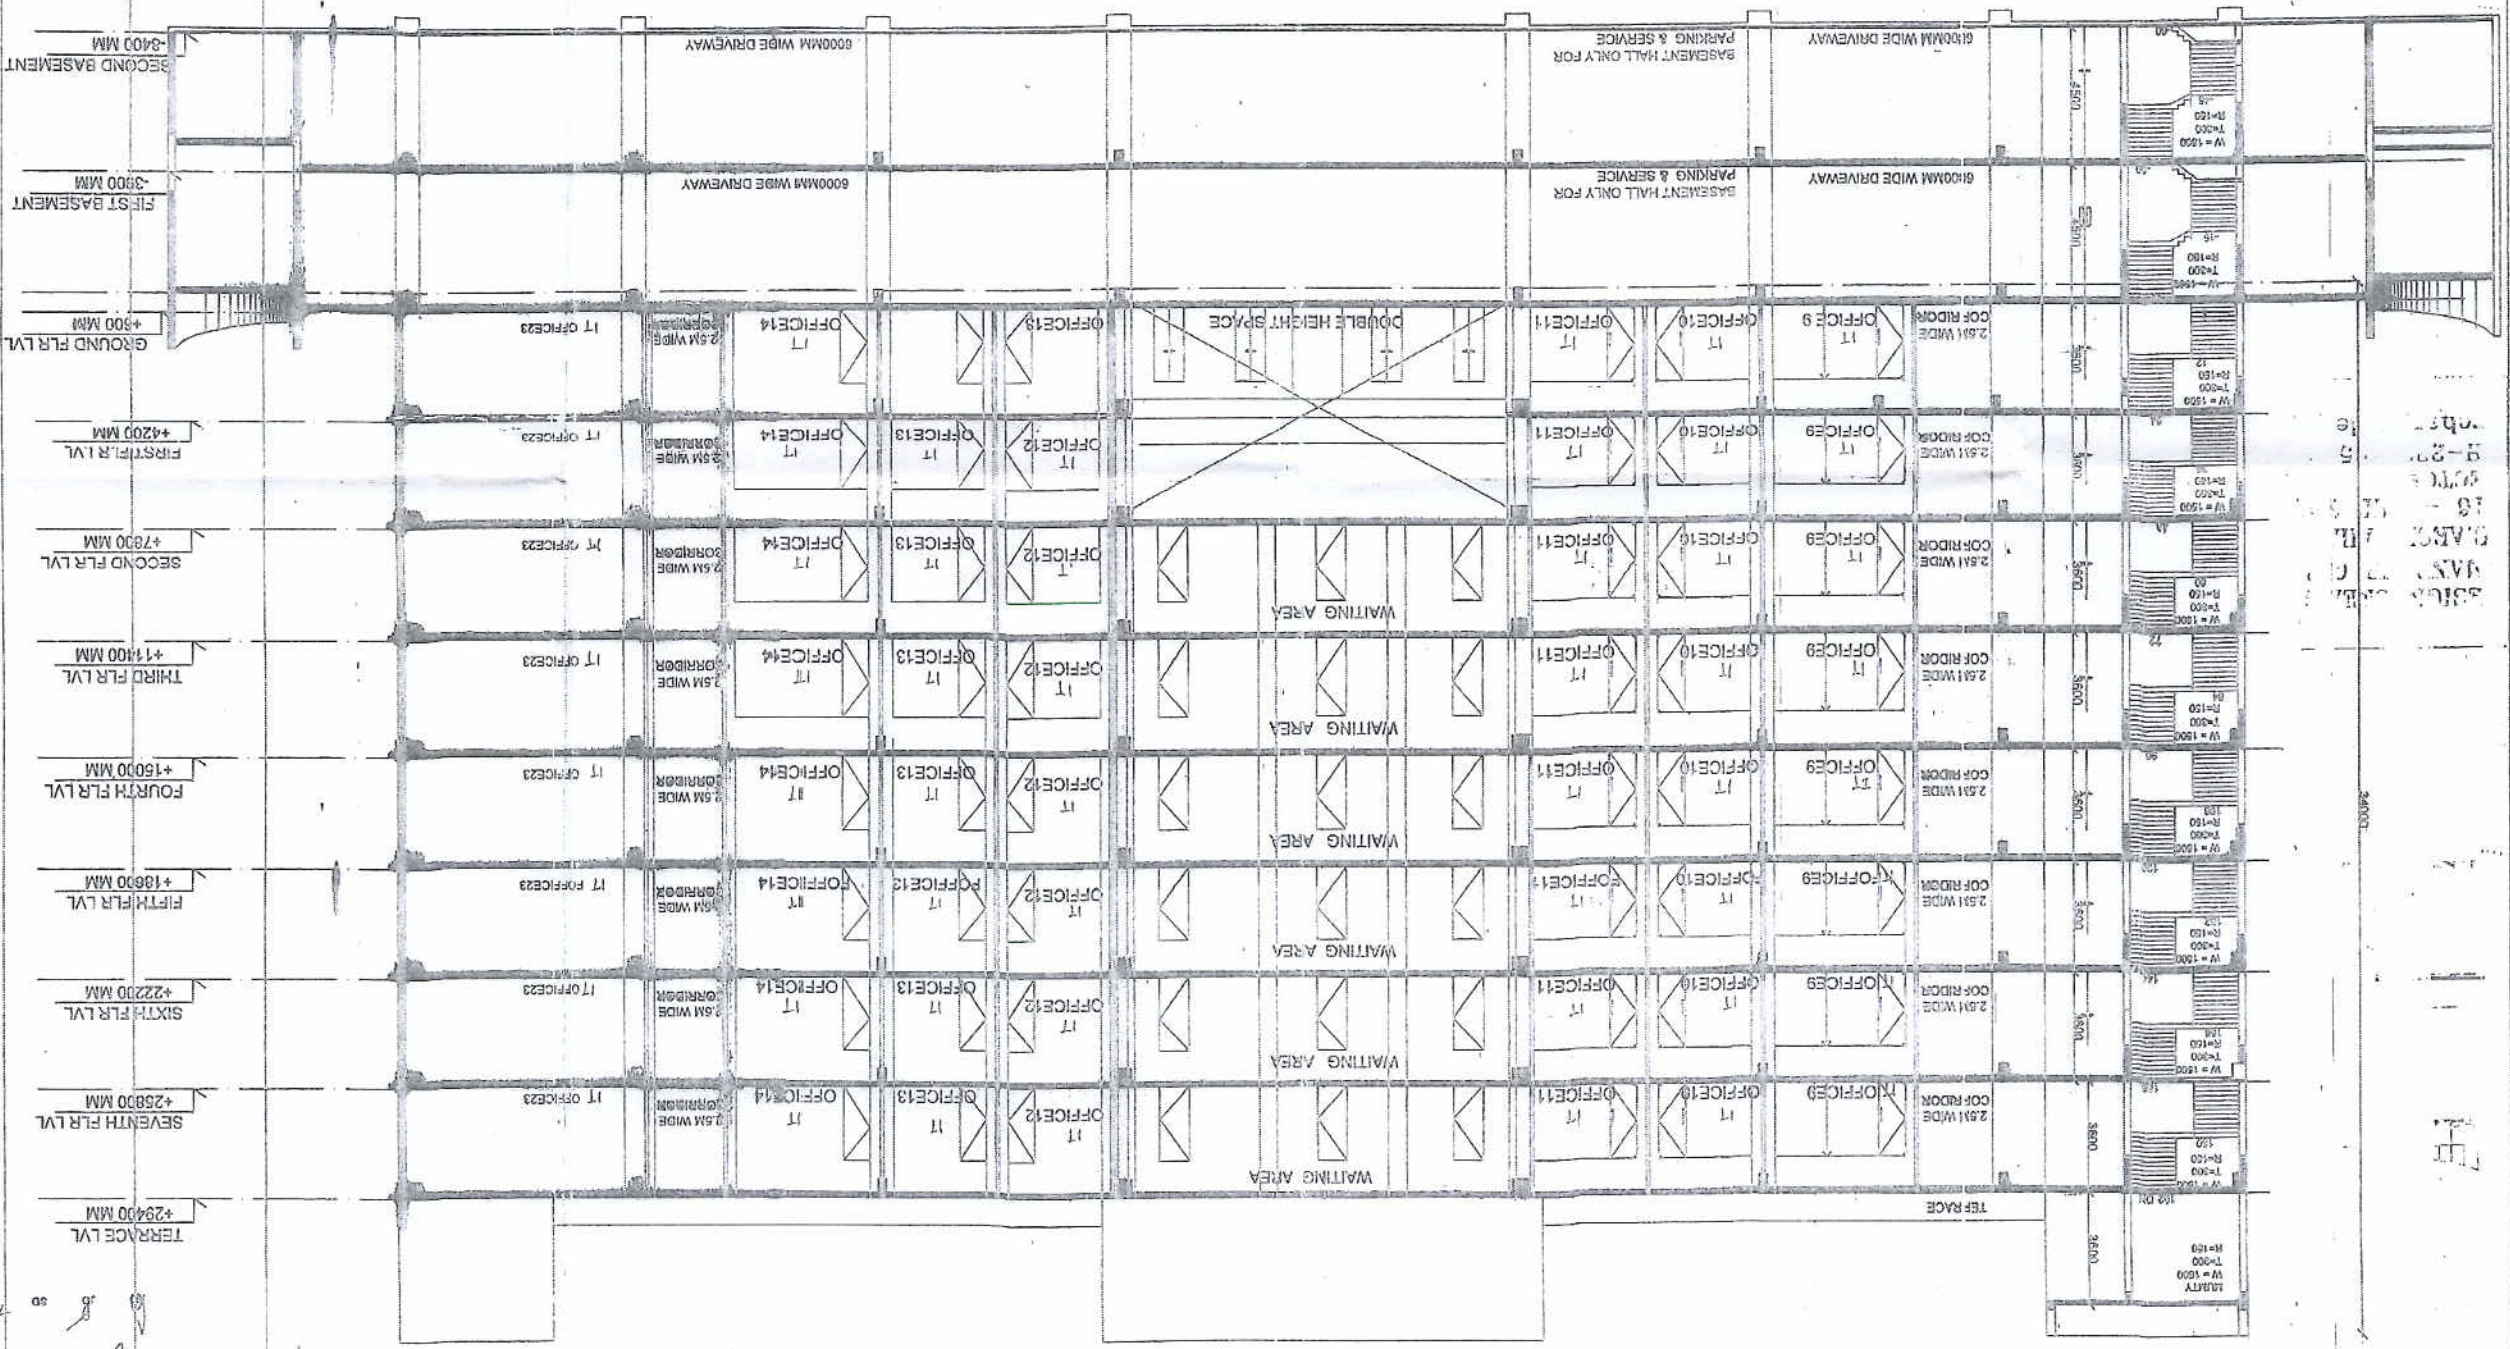

APPROVED
 07.08.2008
 B.P.C.
 Chairman
 B.P.C.
 B.P.C.
 B.P.C.

NII

1938

CHLZON

APPLICANT'S SIGN.

ARCHITECT'S SIGN.

[illegible]

CAZEC02085
116, AKD Tower, Smt. 14, Ourgbon
PH : 98102525 : 0, 2328555

[illegible]

Pt. - 10-10-10
10-10-10
10-10-10
10-10-10
10-10-10

AD	JD	SD	PA	MA
C.P. (a)	C.P. (a)	S.P. (a)	S.P. (a)	C.P. (a)
Member Secretary	Member Secretary	Member Secretary	Member Secretary	Member Secretary
8 P.C.	8 P.C.	8 P.C.	8 P.C.	8 P.C.