



SHEET NO.
01/22

PART-01

PART-02

PART-02

SITE PLAN

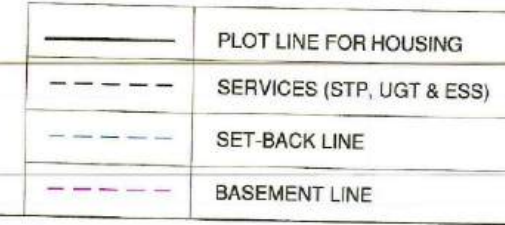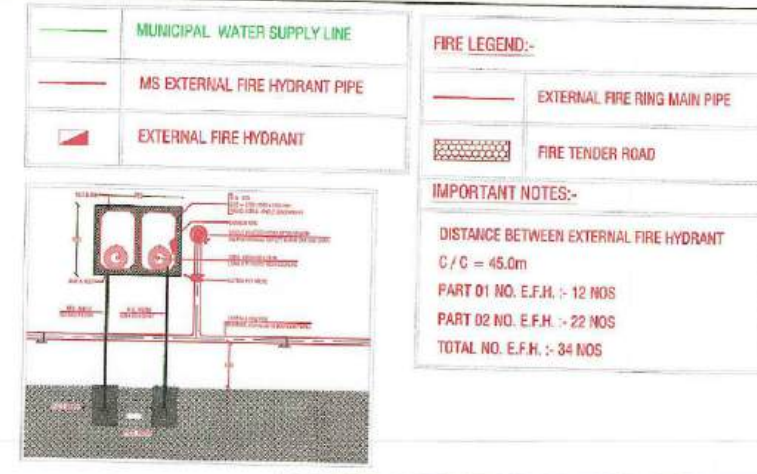

GROUP HOUSING, SECTOR- 105, GURUGRAM			
PROPOSED ABSTRACT			
Site Area Licensed	=	13.0780 Acres	52824.70 sqm
NET PLANNED AREA	=	13.725 Acres	51436.17 sqm
Land under FAR @ 2.5 (TOD Granted area)	=	6.8433 Acres	27693.81 sqm
Land under FAR @ 1.75 (Non TOD area)	=	5.8817 Acres	23802.36 sqm
Green Building FAR @15%	=		41654.13 sqm
(For IGBC Platinum rating Pre certification)	=	12.725 Acres	51496.17 sqm
TOTAL FAR PERMISSIBLE	=		118613.07 sqm
Permissible FAR @ 1 for commercial on land under Non-TOD zone (5.8817 acres)	=	0.5% OF	23802.36 sqm
Permissible FAR @ 2.5 for Commercial on Land under Transit zone (6.8433 acres)	=	12.0% OF	69234.52 sqm
Total FAR permissible for Commercial	=		8308.14 sqm
PROPOSED FAR FOR COMMERCIAL	=		8427.15 sqm
FAR AVAILABLE FOR GROUP HOUSING	=		110306.54 sqm
PROPOSED FAR FOR GROUP HOUSING	=		110286.20 sqm

This is a "PROVISIONAL BUILDING PLAN" approved only for the purpose of inviting objections from the general public.

Consultant Architect: *[Signature]* ATP(HQ)

TO BE READ WITH THIS OFFICE NOTED NO. 10-749 DATED: 23-2-24

PARAMETERS			
PARAMETER	PERMISSIBLE/REQUIRED	PROPOSED	
Ground Coverage	@35% of 5.8817 acres = 8330.83 sqm	16616.29 sqm	
F.A.R.	@60% of 6.8433 acres = 24947.12 sqm	8281.25 sqm	
No. of Main Units	118613.07 sqm	118592.73 sqm	
No. of EWS units	(15% of Main D.U.'s) = 131 nos.	131 nos.	
TOTAL UNITS (MAINS + EWS)	740 nos.	871 nos.	
No. of Service Personnel	(10% of Main D.U.'s) = 74 nos.	74 nos.	
Population	Minimum 3237, Maximum 5001 nos.	4110 nos.	
Organised Greens	@15% of 12.725 Acres (51496.17 sq.m.) = 7724.4 sqm	16481.34 sqm	
Car Parking	722 nos.	1299 ECS	
Covered Car Parking	722 nos.	1171 ECS	
Commercial FAR	8427.15	8306.53 sqm	

DENSITY PERMISSIBLE			
PPA	Area in Acres	Min. Density	Max. Density
430±10%	6.8433	2648	3237
100-300	5.8817	588	1765
TOTAL	12.7250	3237	5001

PROPOSED POPULATION			
UNITS	Population of Main Units	@ 5 person per unit	3700 persons
740	Population of Service Personnel	@ 2 person per unit	148 persons
74	Population of EWS Units	@ 2 person per unit	262 persons
131	TOTAL POPULATION		4110 persons

PARKING REQUIREMENT CALCULATION			
UNIT TYPE	CARPET AREA (SQ.M.)	ECS REQUIRED	NO OF PARKINGS REQUIRED
PARKING REQUIRED FOR DU'S PROPOSED IN 5.8817 ACRE NON-TOD ZONE			
TYPE-A (TOWER-2, 3, 5 & 6)	145.4	276	1.5
TYPE-B (TOWER-4)	95.84	70	1.5
TOTAL			105
PARKING REQUIRED FOR DU'S PROPOSED IN 6.8433 ACRE TOD ZONE			
TYPE-B (TOWER-1, 7, 8, 9, 10 & 11)	95.84	388	0.5
ROW HOUSE (RH-1 TO 6) ALL FLOORS	161.04	6	1.5
TOTAL NO OF PARKINGS REQUIRED IN GROUP HOUSING			722
PARKING REQUIRED FOR COMMERCIAL			
COMMERCIAL BLOCK (ALL FLOORS)	8306.53	1ECS/50 SQ.M.	166

PARKING SUMMARY			
FOR 13.078 ACRES			
PARKING for Dwelling Units	REQUIRED	PROPOSED	
PARKING for Commercial	722 ECS	1125 ECS	
TOTAL	166 ECS	1791 ECS	
5% PARKING OF MAIN D.U.'S (RESERVED FOR EWS)			
STILT, TOTAL = 38 NOS.	Surface=28	Stilt=10	ECS
EWS PARKING NO. - 1 TO 28 & 5% TO 5% EWS			
COVERED PARKING IN BASEMENT & STILT			
Parking on SURFACE			
TOTAL			1299 ECS

DETAILS OF PARKING & BASEMENT (not included in FAR)			
FLOORS	PARKING AREA	AREA FOR (2 WHEELER) IN SQ. MT.	NO. OF ECS PROPOSED
Surface	2961.40	2944.00 sqm	23
Stilt	370.34	280.00 sqm	28
Basement-1	24081.98	16896.00 sqm	32
Basement-2	27411.72	20256.00 sqm	32
Total			1299

DETAILS OF MAIN D.U.'S PROPOSED															
TOWER-1	TOWER-2	TOWER-3	TOWER-4	TOWER-5	TOWER-6	TOWER-7	TOWER-8	TOWER-9	TOWER-10	TOWER-11	ROW HOUSE-1	ROW HOUSE-2	ROW HOUSE-3	ROW HOUSE-4	ROW HOUSE-5
70	70	70	70	68	68	64	62	64	64	64	1	1	1	1	1
Total	70	70	70	68	68	64	62	64	64	64	1	1	1	1	1

FAR AREA STATEMENT															
BUILDING DESCRIPTION	TOWER-1	TOWER-2	TOWER-3	TOWER-4	TOWER-5	TOWER-6	TOWER-7	TOWER-8	TOWER-9	TOWER-10	TOWER-11	ROW HOUSE-1	ROW HOUSE-2	ROW HOUSE-3	ROW HOUSE-4
Ground Floor	322.61	464.74	322.61	322.61	322.61	322.61	322.61	322.61	322.61	322.61	322.61	104.24	104.24	104.24	104.24
1st Floor	241.00	351.92	241.00	241.00	241.00	241.00	241.00	241.00	241.00	241.00	241.00	81.52	81.52	81.52	81.52
2nd Floor	241.00	351.92	241.00	241.00	241.00	241.00	241.00	241.00	241.00	241.00	241.00	34.11	34.11	34.11	34.11
3rd Floor	241.00	351.92	241.00	241.00	241.00	241.00	241.00	241.00	241.00	241.00	241.00				
4th Floor	241.00	351.92	241.00	241.00	241.00	241.00	241.00	241.00	241.00	241.00	241.00				
5th Floor	241.00	351.92	241.00	241.00	241.00	241.00	241.00	241.00	241.00	241.00	241.00				
6th Floor	241.00	351.92	241.00	241.00	241.00	241.00	241.00	241.00	241.00	241.00	241.00				
7th Floor	241.00	351.92	241.00	241.00	241.00	241.00	241.00	241.00	241.00	241.00	241.00				
8th Floor	241.00	351.92	241.00	241.00	241.00	241.00	241.00	241.00	241.00	241.00	241.00				
9th Floor	241.00	351.92	241.00	241.00	241.00	241.00	241.00	241.00	241.00	241.00	241.00				
10th Floor	241.00	351.92	241.00	241.00	241.00	241.00	241.00	241.00	241.00	241.00	241.00				
11th Floor	241.00	351.92	241.00	241.00	241.00	241.00	241.00	241.00	241.00	241.00	241.00				
12th Floor	241.00	351.92	241.00	241.00	241.00	241.00	241.00	241.00	241.00	241.00	241.00				
13th Floor	241.00	351.92	241.00	241.00	241.00	241.00	241.00	241.00	241.00	241.00	241.00				
14th Floor	241.00	351.92	241.00	241.00	241.00	241.00	241.00	241.00	241.00	241.00	241.00				
15th Floor	241.00	351.92	241.00	241.00	241.00	241.00	241.00	241.00	241.00	241.00	241.00				
16th Floor	241.00	351.92	241.00	241.00	241.00	241.00	241.00	241.00	241.00	241.00	241.00				
17th Floor	241.00	351.92	241.00	241.00	241.00	241.00	241.00	241.00	241.00	241.00	241.00				
18th Floor	241.00	351.92	241.00	241.00	241.00	241.00	241.00	241.00	241.00	241.00	241.00				
19th Floor	241.00	351.92	241.00	241.00	241.00	241.00	241.00	241.00	241.00	241.00	241.00				
20th Floor	241.00	351.92	241.00	241.00	241.00	241.00	241.00	241.00	241.00	241.00	241.00				
21st Floor (Refuge Floor)	241.00	351.92	241.00	241.00	241.00	241.00	241.00	241.00	241.00	241.00	241.00				
22nd Floor	241.00	351.92	241.00	241.00	241.00	241.00	241.00	241.00	241.00	241.00	241.00				
23rd Floor	241.00	351.92	241.00	241.00	241.00	241.00	241.00	241.00	241.00	241.00	241.00				
24th Floor	241.00	351.92	241.00	241.00	241.00	241.00	241.00	241.00	241.00	241.00	241.00				
25th Floor	241.00	351.92	241.00	241.00	241.00	241.00	241.00	241.00	241.00	241.00	241.00				
26th Floor	241.00	351.92	241.00	241.00	241.00	241.00	241.00	241.00	241.00	241.00	241.00				
27th Floor	241.00	351.92	241.00	241.00	241.00	241.00	241.00	241.00	241.00	241.00	241.00				
28th Floor	241.00	351.92	241.00	241.00	241.00	241.00	241.00	241.00	241.00	241.00	241.00				
29th Floor	241.00	351.92	241.00	241.00	241.00	241.00	241.00	241.00	241.00	241.00	241.00				
30th Floor (Refuge Floor)	241.00	351.92	241.00	241.00	241.00	241.00	241.00	241.00	241.00	241.00	241.00				
31st Floor	241.00	351.92	241.00	241.00	241.00	241.00	241.00	241.00	241.00	241.00	241.00				
32nd Floor	241.00	351.92	241.00	241.00	241.00	241.00	241.00	241.00	241.00	241.00	241.00				
33rd Floor	241.00	351.92	241.00	241.00	241.00	241.00	241.00	241.00	241.00	241.00	241.00				
34th Floor	241.00	351.92	241.00	241.00	241.00	241.00	241.00	241.00	241.00	241.00	241.00				
35th Floor	241.00	351.92	241.00	241.00	241.00	241.00	241.00	241.00	241.00	241.00	241.00				
TOTAL	8516.61	12480.02	12480.00	8516.61	12078.10	12078.10	7793.61	7552.61	7793.61	7793.61	7793.61	219.87	219.87	219.87	219.87

TOTAL BUILT-UP AREA															
TOWERS+ROW HOUSE+COMMUNITY BLOCK+SWIMMING POOL+EWS+COMM. TOTAL (A)	10076.85	14093.48	14093.48	10076.85	13697.25	13697.25	9228.9	8946.25	9228.9	9228.9	9228.9	243.65	243.65	243.65	243.65
BASEMENT-1															
BASEMENT-2															
NURSERY SCHOOL															
GRAND TOTAL (A+B+C+D)															

NOTE: 13TH NUMBER FLOOR HAVE BEEN OMITTED FOR CALCULATION PURPOSE

Checked and Signed by Public Health (Municipal) Officer only to be connected to the sewerage system.

By: *[Signature]* Date: 23/02/24

- NOTES
1. DIMENSIONS ARE NOT TO BE SCALED.
 2. ALL DIMENSIONS ARE IN METERS.
 3. ALL ELECTRICAL INSTALLATIONS SHALL BE AS PER PROVISIONS OF NBC.
 4. FIRE FIGHTING SAFETY PROVISIONS WILL BE AS PER RELEVANT NBC PROVISIONS.
 5. BOUNDARY WALL AND GATE AS PER STANDARDS.
 6. ALL WALLS ARE 230/115 MM THK. BRICK WALL.
 7. RAIN WATER HARVESTING SYSTEM SHALL BE PROVIDED AS PER CENTRAL GROUND WATER AUTHORITY NORMS/HARYANA GOVT.
 8. ALL WINDOWS & VENTILATORS ARE OPENABLE.
 9. ALL MECHANICALLY VENTILATED & ARTIFICIALLY LIT TOILET PROVIDED WITH 24HR POWER BACKUP.

REVISED SUBMISSION DRAWING

PROJECT:

REVISED BUILDING PLAN OF MIX LAND USE COLONY (88% RESIDENTIAL COMPONENT & 12% COMMERCIAL COMPONENT) UNDER TRANSIT ORIENTED DEVELOPMENT (TOD) POLICY FOR THE AREA MEASURING 7.0555 ACRES (FALLING WITHIN TRANSITION ZONE) PART OF GROUP HOUSING COLONY MEASURING 13.078 ACRES (LICENCE NO. 127 OF 2012 DATED 27.12.2012) IN SECTOR- 105, GURUGRAM MANEGAR URBAN COMPLEX BEING DEVELOPED BY SH. KANWAR SINGH & OTHERS IN COLLABORATION WITH 1000 TREES HOUSING PRIVATE LIMITED.

DRAWING TITLE:

MASTER SITE LAYOUT

DEALT BY: SCALE: 1:500

CHECKED BY: DATE: 04-04-2023

THROUGH: AUTHORISED SIGNATORY

DATE: 01/22

1000 Trees Housing Pvt Ltd

ARCHITECT: KAUSHIK KUMAR MOGI

GAZ008/08667


OWNER'S SIGN

ARCHITECT'S SIGN

NOTE: DISTANCE BETWEEN REFUGE AREA AND FIRE TENDER ROAD IN NOT MORE THAN 11M.

SHEET NO. 01/22


PLUMBING LEGEND:-
IRRIGATION WATER SUPPLY LINE
GARDEN HYDRANT

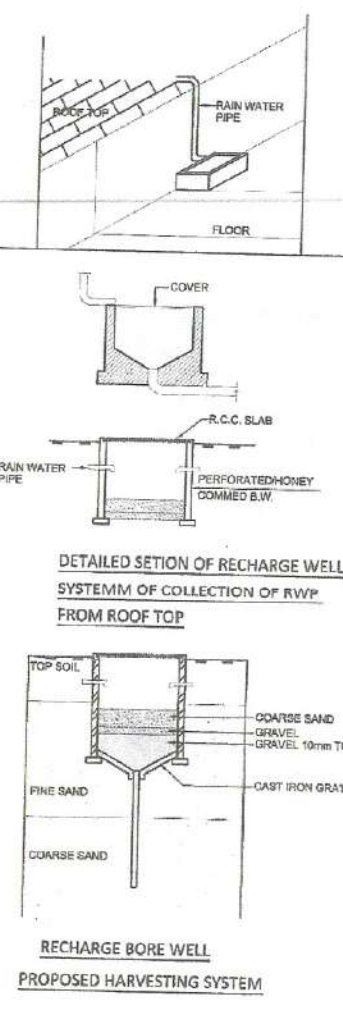

PART-01
240 M. WIDE PROPOSED ROAD

PART-02
240 M. WIDE PROPOSED ROAD

SITE PLAN

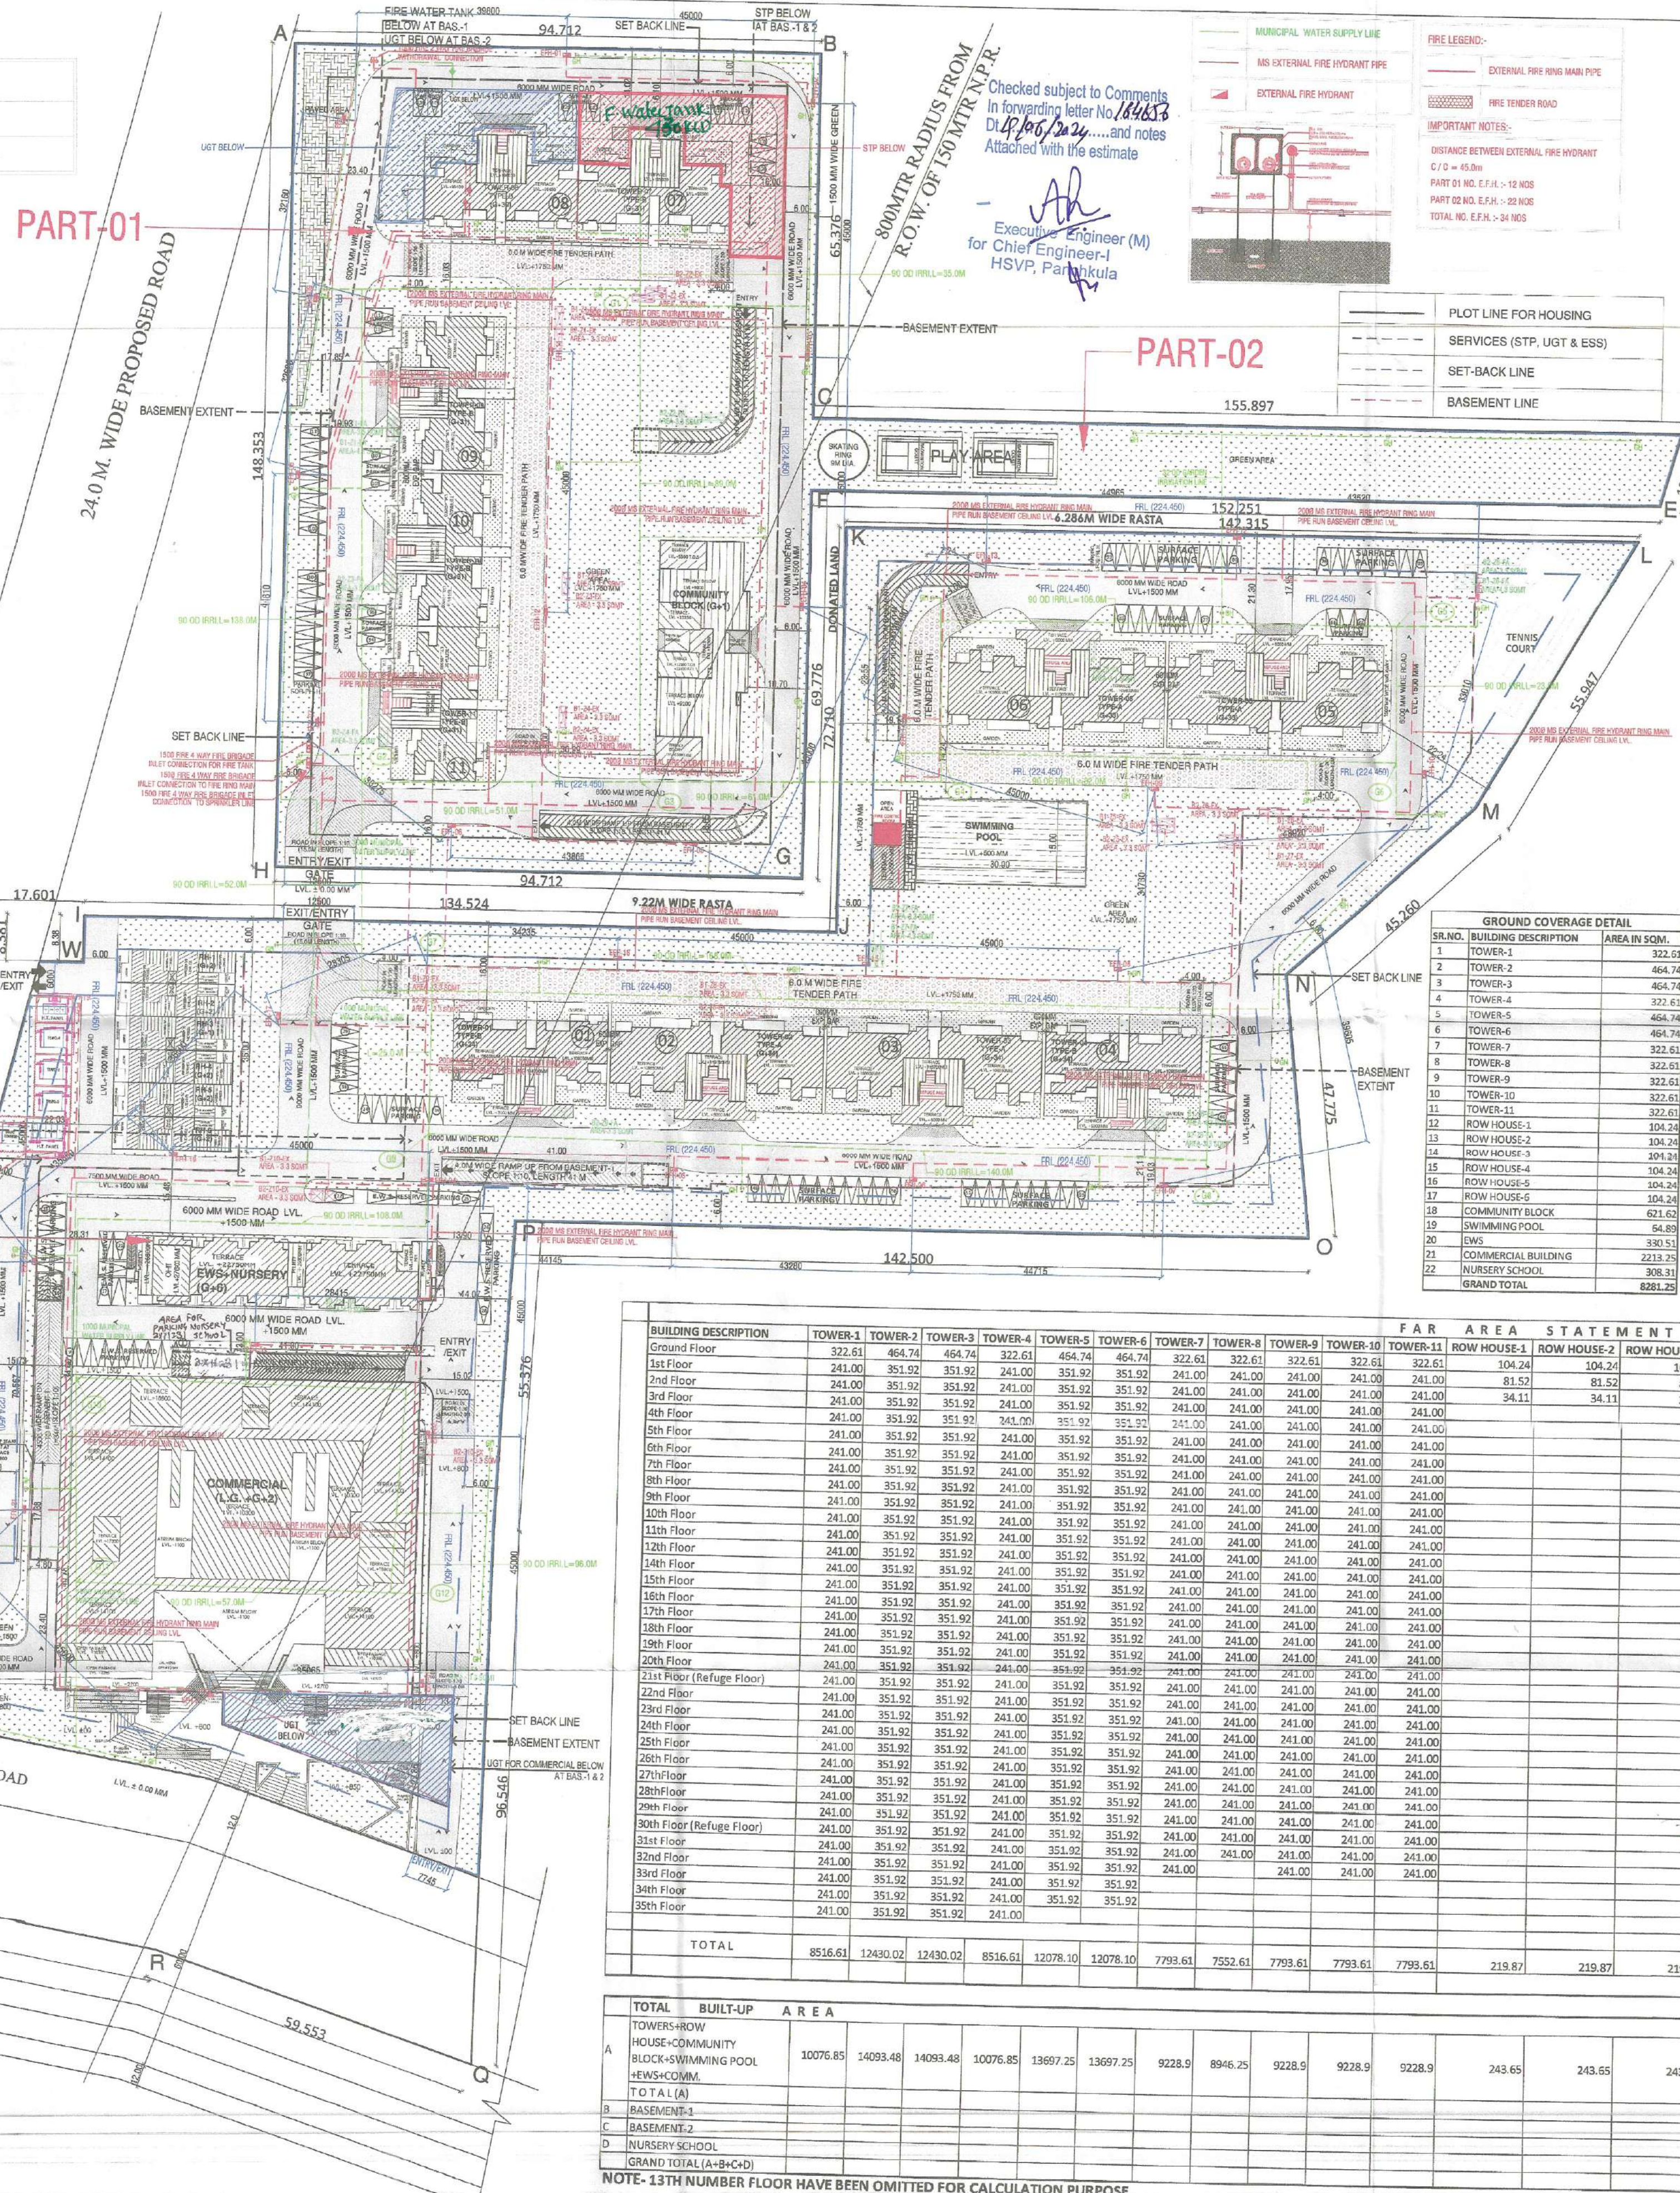

PART-02
155.897

GROUND COVERAGE DETAIL

SR.NO.	BUILDING DESCRIPTION	AREA IN SQ.M.
1	TOWER-1	322.61
2	TOWER-2	464.74
3	TOWER-3	464.74
4	TOWER-4	464.74
5	TOWER-5	464.74
6	TOWER-6	464.74
7	TOWER-7	464.74
8	TOWER-8	464.74
9	TOWER-9	464.74
10	TOWER-10	464.74
11	TOWER-11	464.74
12	ROW HOUSE-1	104.24
13	ROW HOUSE-2	104.24
14	ROW HOUSE-3	104.24
15	ROW HOUSE-4	104.24
16	ROW HOUSE-5	104.24
17	ROW HOUSE-6	104.24
18	COMMUNITY BLOCK	631.62
19	SWIMMING POOL	64.89
20	EWS	2213.39
21	COMMERCIAL BUILDING	306.31
22	NURSERY SCHOOL	306.31
GRAND TOTAL		8281.25

GROUP HOUSING, SECTOR-105, GURUGRAM

PROPOSED ABSTRACT

Site Area Licensed	NET PLANNED AREA	ON LAND AREA	FAR
13.0780 Acres	52924.70 sqm	12.125 Acres	51496.17 sqm
Land under FAR @ 2.5 (TOD Granted area)	6.8433 Acres	27693.81 sqm	69234.52 sqm
Land under FAR @ 1.75 (Non TOD area)	5.8817 Acres	23802.36 sqm	41654.13 sqm
Green Building FAR @ 15%			
(For IGBC Platinum rating Pre certification)	12.725 Acres	51496.17 sqm	77242.42 sqm
TOTAL FAR PERMISSIBLE			118613.07 sqm
Permissible FAR @ 1 for commercial on land under Non-TOD zone (5.8817 acres)	0.5% OF	23802.36 sqm	119.01 sqm
Permissible FAR @ 2.5 for Commercial on Land under Transit zone (6.8433 acres)	12.0% OF	69234.52 sqm	8308.14 sqm
Total FAR permissible for Commercial			8427.15 sqm
PROPOSED FAR FOR COMMERCIAL			8306.53 sqm
FAR AVAILABLE FOR GROUP HOUSING			110306.54 sqm
PROPOSED FAR FOR GROUP HOUSING			110286.20 sqm

PARAMETERS

PARAMETER	PERMISSIBLE/REQUIRED	PROPOSED
Ground Coverage	@ 35% of 5.8817 acres = 8330.83 sqm	8281.25 sqm
F.A.R.	24947.11	118613.07 sqm
No. of Main Units	151	740 nos.
No. of EWS units	(15% of Main D.U.'s) = 11	131 nos.
TOTAL UNITS (MAINS + EWS)		871 nos.
No. of Service Personnel	(10% of Main D.U.'s) = 15	74 nos.
Population	Minimum 3237, Maximum 5001	4110 nos.
Organised Greens	@ 15% of 12.725 Acres (51496.17 sqm) = 7724.4 sqm	16481.34 sqm
Car Parking	8427.15	1299 ECS
Covered Car Parking	8306.53	1171 ECS
Commercial FAR	8427.15	8306.53 sqm

DENSITY PERMISSIBLE

PPA	Area in Acres	Min. Density	Max. Density
430±10%	6.8433	2648	3237
100-300	5.8817	588	1765
TOTAL	12.7250	3237	5001

PROPOSED POPULATION

UNITS	Population of Main Units	@ 5 person per unit	3700 persons
740	Population of Service Personnel	@ 2 person per unit	148 persons
74	Population of EWS Units	@ 2 person per unit	262 persons
131	TOTAL POPULATION		4110 Persons

PARKING REQUIREMENT CALCULATION

UNIT TYPE	CARPET AREA (SQ.M.)	TOTAL NO. OF UNITS	ECS REQUIRED	NO OF PARKINGS REQUIRED
PARKING REQUIRED FOR DU'S PROPOSED IN 5.8817 ACRE NON-TOD ZONE				
TYPE-A (TOWER-2, 3, 5 & 6)	145.4	276	1.5	414
TYPE-B (TOWER-4)	95.84	70	1.5	105
PARKING REQUIRED FOR DU'S PROPOSED IN 6.8433 ACRE TOD ZONE				
TYPE-B (TOWER-1, 7, 8, 9, 10 & 11)	95.84	388	0.5	194
ROW HOUSE (RH-1 TO 6) ALL FLOORS	161.04	6	1.5	9
TOTAL NO OF PARKINGS REQUIRED IN GROUP HOUSING				722
PARKING REQUIRED FOR COMMERCIAL				
COMMERCIAL BLOCK (ALL FLOORS)	8306.53		1ECS/50 SQ.M.	166

DETAILS OF PARKING & BASEMENT (not included in FAR)

FLOORS	PARKING AREA	AREA FOR (2 WHEELER) IN SQ. MT.	AREA FOR (4 WHEELER) IN SQ. MT.	ECS @ (in sqm)	NO. OF ECS PROPOSED
Surface	2961.40	2964.00	5928.00	23	128
Shit	370.34	90.34	280.00	28	10
Basement-1	24081.98	7185.98	16896.00	32	528
Basement-2	27411.72	7155.72	20256.00	32	633
Total					1299

DETAILS OF MAIN D.U.'S PROPOSED

TOWER-1	TOWER-2	TOWER-3	TOWER-4	TOWER-5	TOWER-6	TOWER-7	TOWER-8	TOWER-9	TOWER-10	TOWER-11	ROW HOUSE-1	ROW HOUSE-2	ROW HOUSE-3	ROW HOUSE-4	ROW HOUSE-5	ROW HOUSE-6	COMMUNITY BLOCK	SWIMMING POOL	EWS	COMMERCIAL BUILDING
70	70	70	70	70	68	68	64	62	64	64	1	1	1	1	1	1	1	1	740	37

BUILDING DESCRIPTION	TOWER-1	TOWER-2	TOWER-3	TOWER-4	TOWER-5	TOWER-6	TOWER-7	TOWER-8	TOWER-9	TOWER-10	TOWER-11	FAR AREA STATEMENT									
												ROW HOUSE-1	ROW HOUSE-2	ROW HOUSE-3	ROW HOUSE-4	ROW HOUSE-5	ROW HOUSE-6	COMMUNITY BLOCK	SWIMMING POOL	EWS	COMMERCIAL BUILDING
Grand Floor	322.61	464.74	464.74	322.61	464.74	464.74	322.61	322.61	322.61	322.61	322.61	104.24	104.24	104.24	104.24	104.24	104.24	671.62	64.89	87.79	2680.22
1st Floor	241.00	351.92	351.92	241.00	351.92	351.92	241.00	351.92	241.00	241.00	241.00	81.52	81.52	81.52	81.52	81.52	81.52	377.60		509.44	2213.25
2nd Floor	241.00	351.92	351.92	241.00	351.92	351.92	241.00	351.92	241.00	241.00	241.00	34.11	34.11	34.11	34.11	34.11	34.11			509.44	2076.99
3rd Floor	241.00	351.92	351.92	241.00	351.92	351.92	241.00	351.92	241.00	241.00	241.00	34.11	34.11	34.11	34.11	34.11	34.11			509.44	1336.11
4th Floor	241.00	351.92	351.92	241.00	351.92	351.92	241.00	351.92	241.00	241.00	241.00										
5th Floor	241.00	351.92	351.92	241.00	351.92	351.92	241.00	351.92	241.00	241.00	241.00									509.44	
6th Floor	241.00	351.92	351.92	241.00	351.92	351.92	241.00	351.92	241.00	241.00	241.00									509.44	
7th Floor	241.00	351.92	351.92	241.00	351.92	351.92	241.00	351.92	241.00	241.00	241.00									491.37	
8th Floor	241.00	351.92	351.92	241.00	351.92	351.92	241.00	351.92	241.00	241.00	241.00										
9th Floor	241.00	351.92	351.92	241.00	351.92	351.92	241.00	351.92	241.00	241.00	241.00										
10th Floor	241.00	351.92	351.92	241.00	351.92	351.92	241.00	351.92	241.00	241.00	241.00										
11th Floor	241.00	351.92	351.92	241.00	351.92	351.92	241.00	351.92	241.00	241.00	241.00										
12th Floor	241.00	351.92	351.92	241.00	351.92	351.92	241.00	351.92	241.00	241.00	241.00										
13th Floor	241.00	351.92	351.92	241.00	351.92	351.92	241.00	351.92	241.00	241.00	241.00										
14th Floor	241.00	351.92	351.92	241.00	351.92	351.92	241.00	351.92	241.00	241.00	241.00										
15th Floor	241.00	351.92	351.92	241.00	351.92	351.92	241.00	351.92	241.00	241.00	241.00										
16th Floor	241.00	351.92	351.92	241.00	351.92	351.92	241.00	351.92	241.00	241.00	241.00										
17th Floor	241.00	351.92	351.92	241.00	351.92	351.92	241.00	351.92	241.00	241.00	241.00										
18th Floor	241.00	351.92	351.92	241.00	351.92	351.92	241.00	351.92	241.00	241.00	241.00										
19th Floor	241.00	351.92	351.92	241.00	351.92	351.92	241.00	351.92	241.00	241.00	241.00										
20th Floor	241.00	351.92	351.92	241.00	351.92	351.92	241.00	351.92	241.00	241.00	241.00										
21st Floor (Refuge Floor)	241.00	351.92	351.92	241.00	351.92	351.92	241.00	351.92	241.00	241.00	241.00										
22nd Floor	241.00	351.92	351.92	241.00	351.92	351.92	241.00	351.92	241.00	241.00	241.00										
23rd Floor	241.00	351.92	351.92	241.00	351.92	351.92	241.00	351.92	241.00	241.00	241.00										
24th Floor	241.00	351.92	351.92	241.00	351.92	351.92	241.00	351.92	241.00	241.00	241.00										
25th Floor	241.00	351.92	351.92	241.00	351.92	351.92	241.00	351.92	241.00	241.00	241.00										
26th Floor	241.00	351.92	351.92	241.00	351.92	351.92	241.00	351.92	241.00	241.00	241.00										
27th Floor	241.00	351.92	351.92	241.00	351.92	351.92	241.00	351.92	241.00	241.00	241.00										
28th Floor	241.00	351.92	351.92	241.00	351.92	351.92	241.00	351.92	241.00	241.00	241.00										
29th Floor	241.00	351.92	351.92	241.00	351.92	351.92	241.00	351.92	241.00	241.00	241.00										
30th Floor (Refuge Floor)	241.00	351.92	351.92	241.00	351.92	351.92	241.00	351.92	241.00	241.00	241.00										
31st Floor	241.00	351.92	351.92	241.00	351.92	351.92	241.00	351.92	241.00	241.00	241.00										
32nd Floor	241.00	351.92	351.92	241.00	351.92	351.92	241.00	351.92	241.00	241.00	241.00										
33rd Floor	241.00	351.92	351.92	241.00	351.92	351.92	241.00	351.92	241.00	241.00	241.00										
34th Floor	241.00	351.92	351.92	241.00	351.92	351.92	241.00	351.92	241.00	241.00	241.00										
35th Floor	241.00	351.92	351.92	241.00	351.92	351.92	241.00	351.92	241.00	241.00	241.00										
TOTAL	8516.61	12430.02	12430.02	8516.61	12078.10	12078.10	7793.61	7552.61	7793.61	7793.61	7793.61	219.87	219.87	219.87	219.87	219.87	219.87	800.73	64.89	87.79	2680.22
												FOR 1000 TREES HOUSING PVT. LTD.									
												Authorized Signatory									
																					