




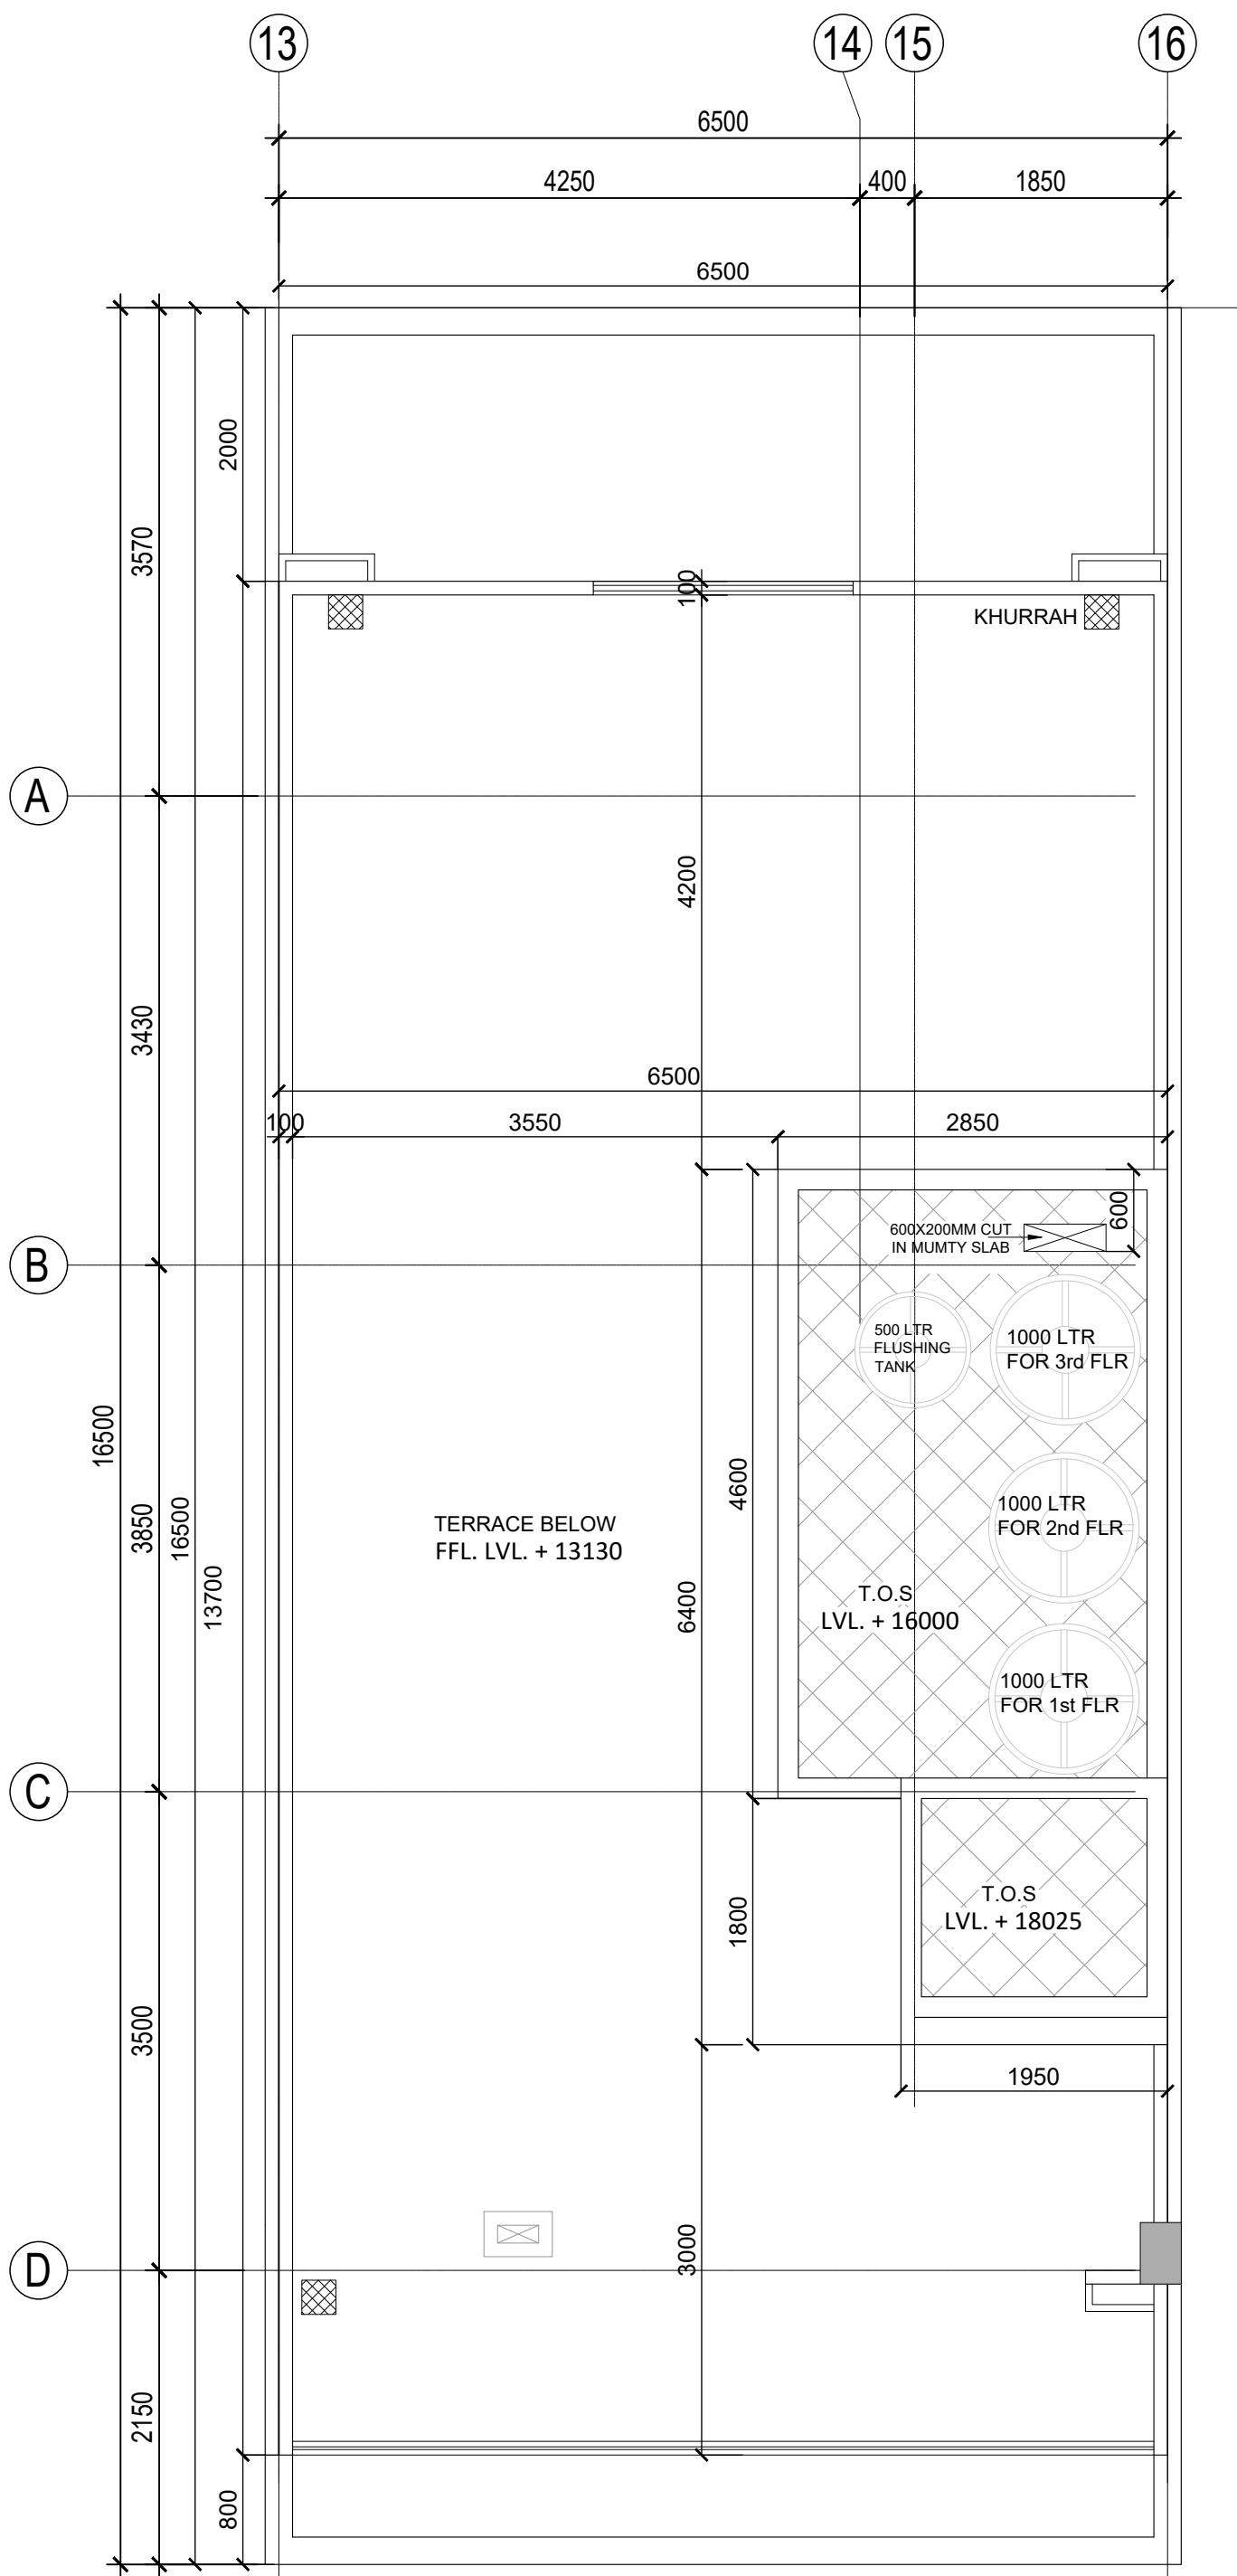

MUMTY FLOOR PLAN

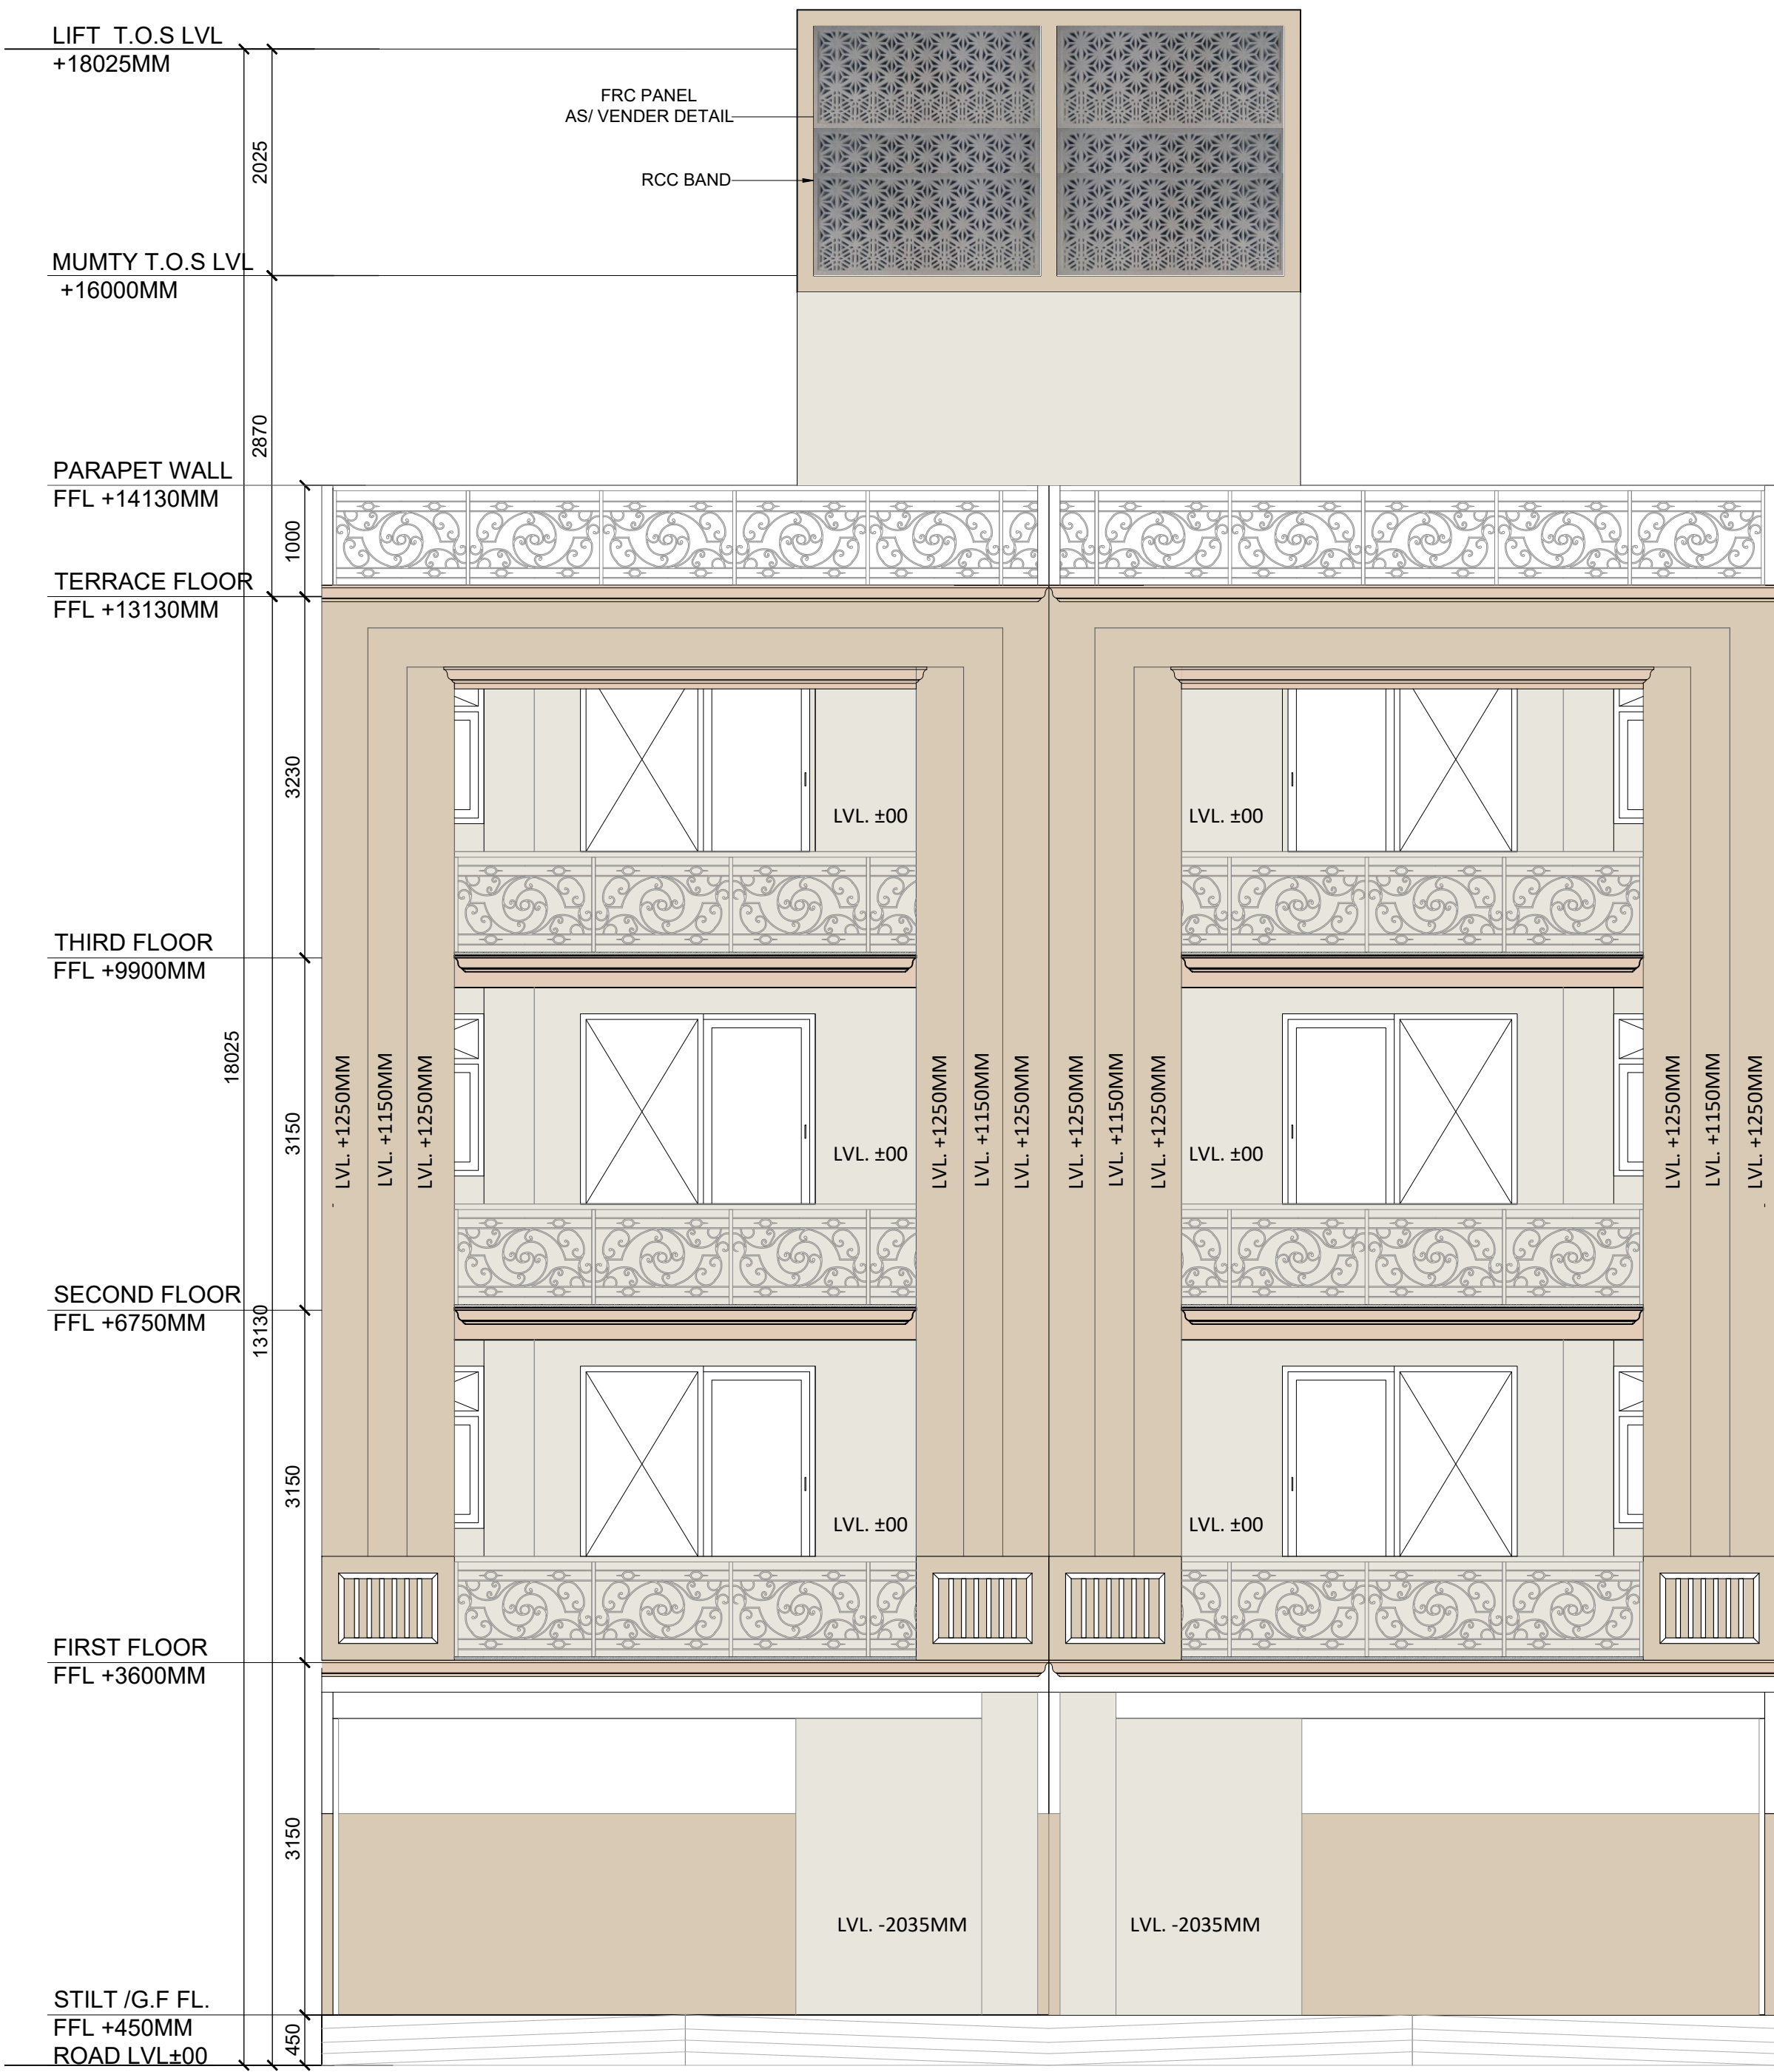

FRONT ELEVATION
OPTION -3

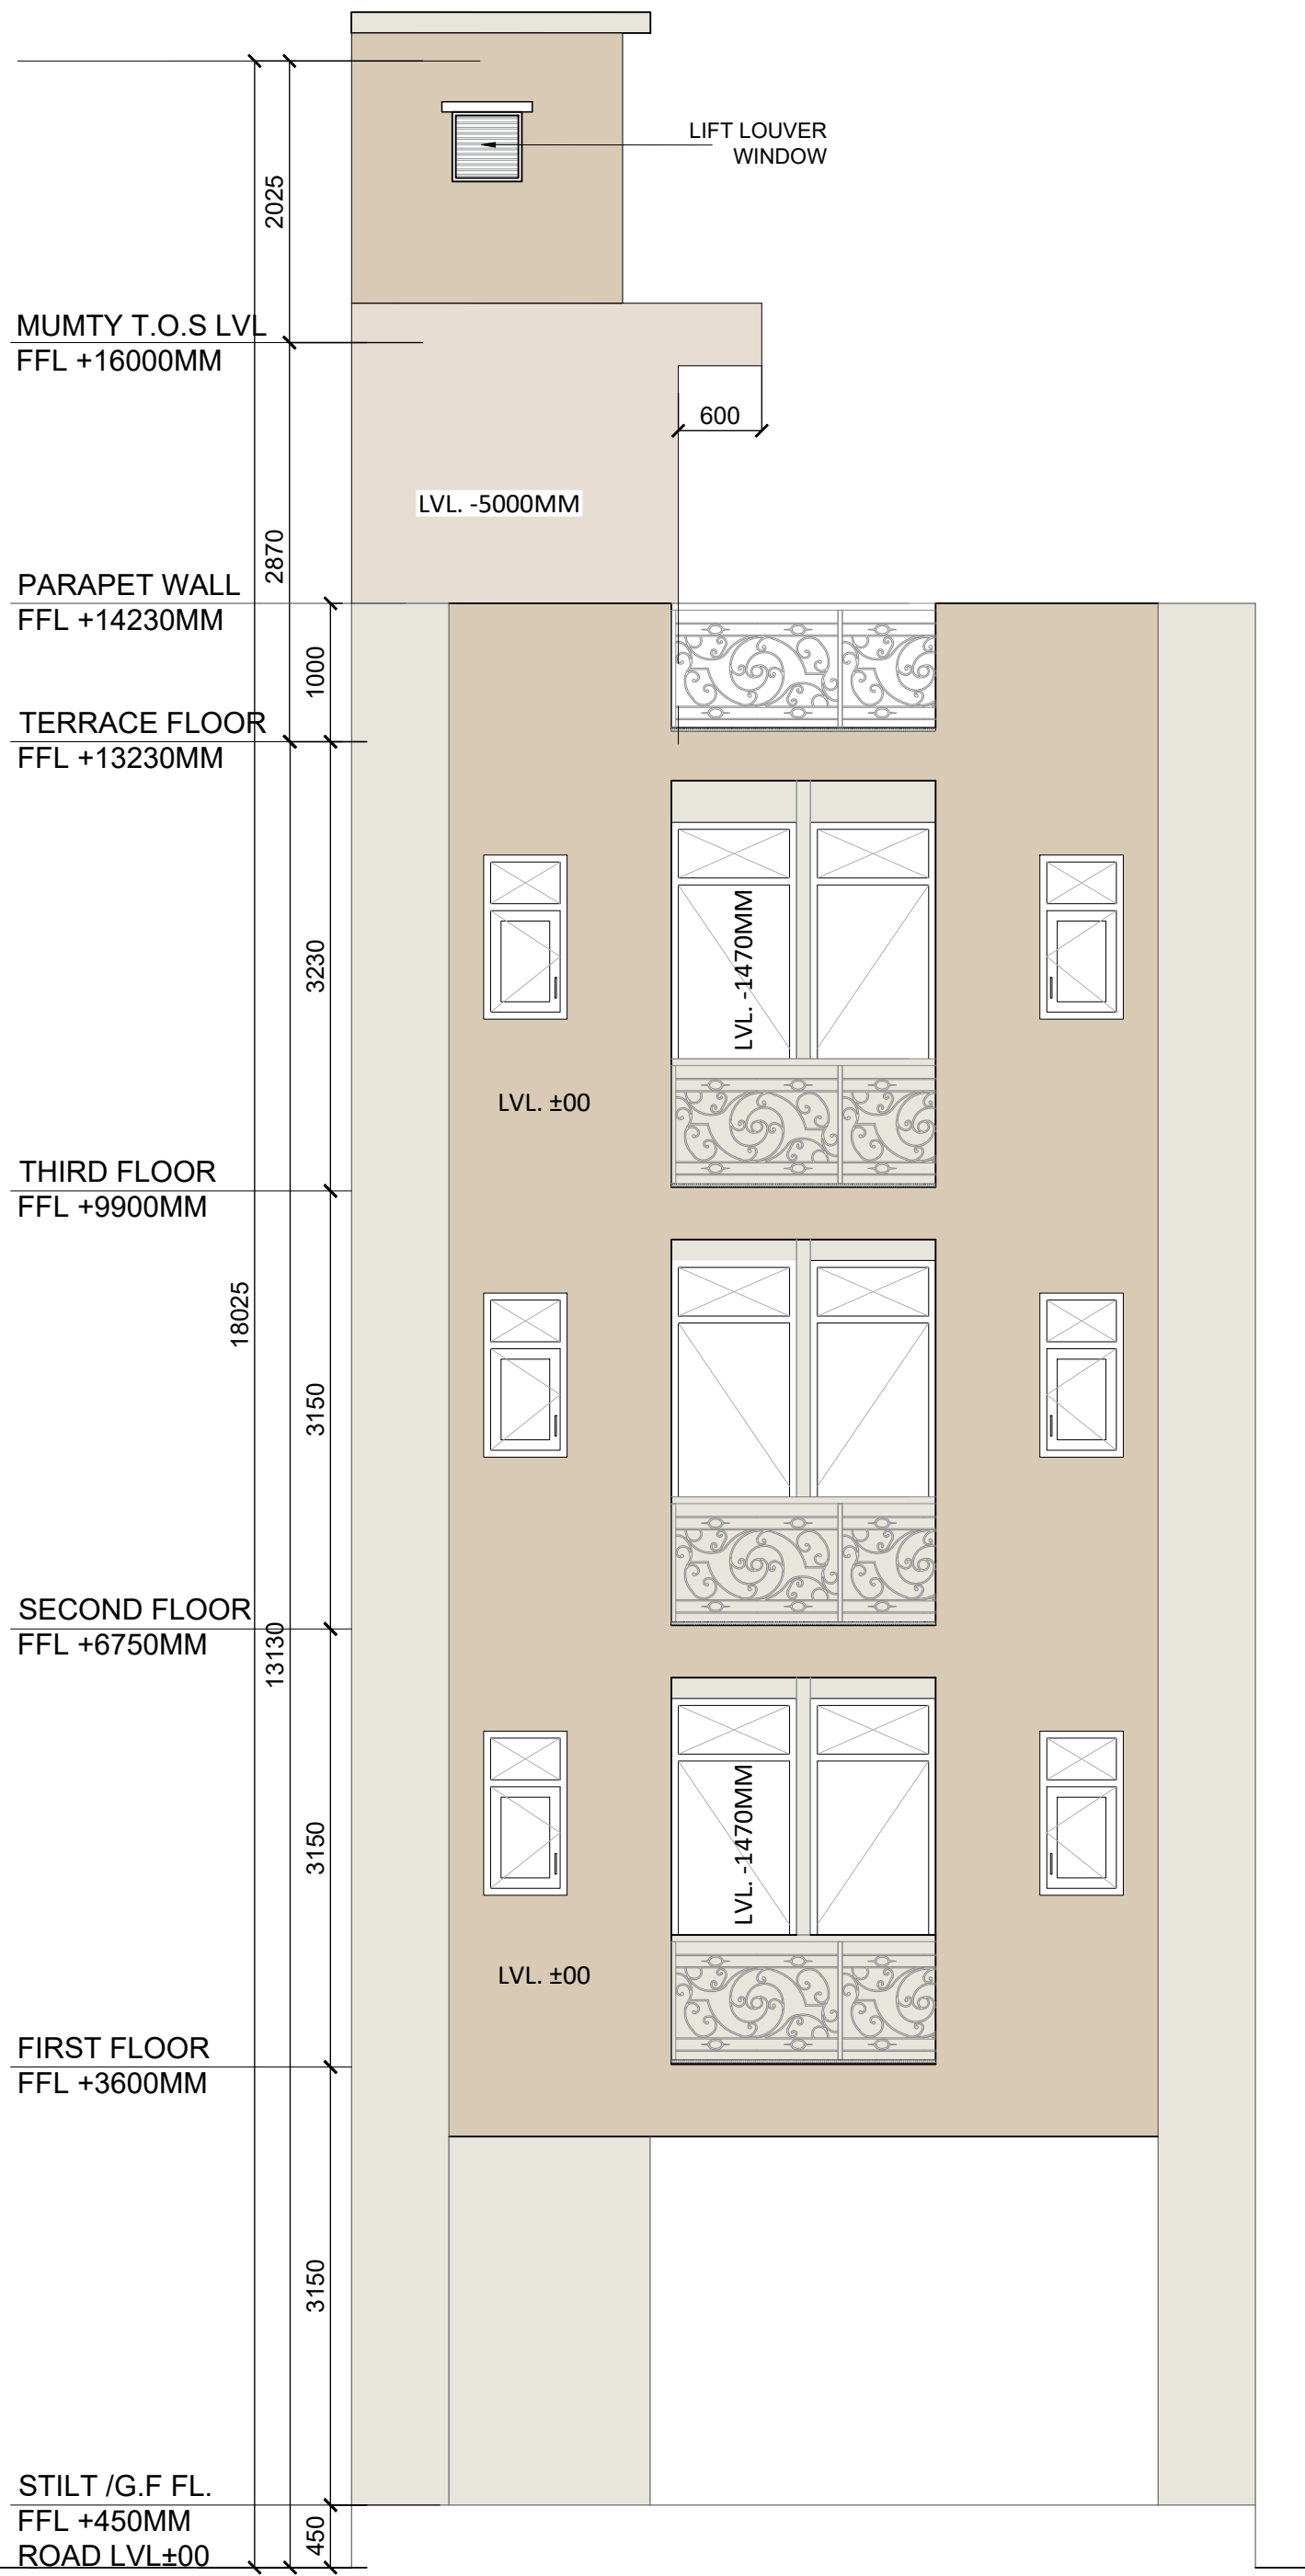

REAR SIDE ELEVATION

GENERAL NOTES :

1. THIS DRAWING AND DESIGN IS THE PROPERTY OF THE DESIGNERS. NO PORTION MAY BE USED OR REPRODUCED WITHOUT THEIR WRITTEN PERMISSION
2. ALL DIMENSIONS ARE TO BE VERIFIED ONSITE BY THE CONTRACTOR. ANY DISCREPANCIES ARE TO BE REPORTED TO THE DESIGNERS IMMEDIATELY.
3. THIS DRAWING IS TO BE READ IN CONJUNCTION WITH THE DESIGNERS SPECIFICATIONS AND CONDITIONS OF CONTRACT.
4. DRAWINGS NOT SHOWING THE LATEST REVISIONS ARE TO BE CANCELLED.
5. ALL DIMENSIONS ARE TO BE READ NOT SCALED.
6. ALL INDICATED LEVELS ARE FINISHED FLOOR LEVELS UNLESS NOTED OTHERWISE.
7. DRAWINGS ARE TO BE READ IN CONJUNCTION WITH ALL OTHER RELEVANT I.E.MEP/STRUCTURAL/INTERIOR /LANDSCAPING ETC.

R2	08-06-2026	LIFT CHAJJA REMOVE
R1	10-04-2026	BRICK WORK
REV.NO	DATE	DESCRIPTION

CLIENT:

SUPREMEVISION INFRABUILD PVT. LTD.
478 PUNJABI BAGH WEST
NEW DELHI 110026

ARCHITECTS:

POSITIVE SPACE AURA PVT LTD
C-411 M3M URBANA Sector-67, Gurgaon-122101
Ph : +91(124) 4103443
Email : info@positivespaceaura.in psagurgaon1@gmail.com

SERVICES CONSULTANTS:

STRUCTURAL CONSULTANT:

PMC:

PROJECT:

PROPOSED ZONING PLAN OF PLOTTED COLONY UNDER
DEEN DAYAL JAN AWAS YOJNA IN SECTOR-35,SHONA,
GURGAON DEVELOPED BY FAITH BUILDTECH PVT.LTD.
LAND MEASURING 30.81736 ACRES

DRAWING TITLE :

**ELEVATIONS- WORKING DRGS
(PLOT NO-245 TO 249)**

DATE :	23-09-25	REVISION
DEALT BY	MK	
CHKD BY	NS	
DESIGN BY	NS	
SCALE :	1: 50	DRAWING NO.
PRINT-ST :	A1-1/1	PSA-RESI-A-200