

THIS DRAWING IS THE PROPERTY OF JRM AND NOT TO BE COPIED OR USED WITHOUT THEIR WRITTEN PERMISSION.



KEY PLAN

DOWNER

CONSOLIDATE REALTOR PVT. LTD.

CONSULTANTS

Architects:
DESIGNPLUS ASSOCIATES SERVICE PVT. LTD.


E-145, Chandra Industrial Estate, Phase 3,
New Delhi

Structural Consultant:
WATTECH CONSULTANTS

C-36, Panchsheel Enclave, Greater Kailash-I,
New Delhi

Plumbing & Fire Consultant:
C.P. VIDYA & ASSOCIATES

212A, United Arcade,
South City-4, Sector-48,

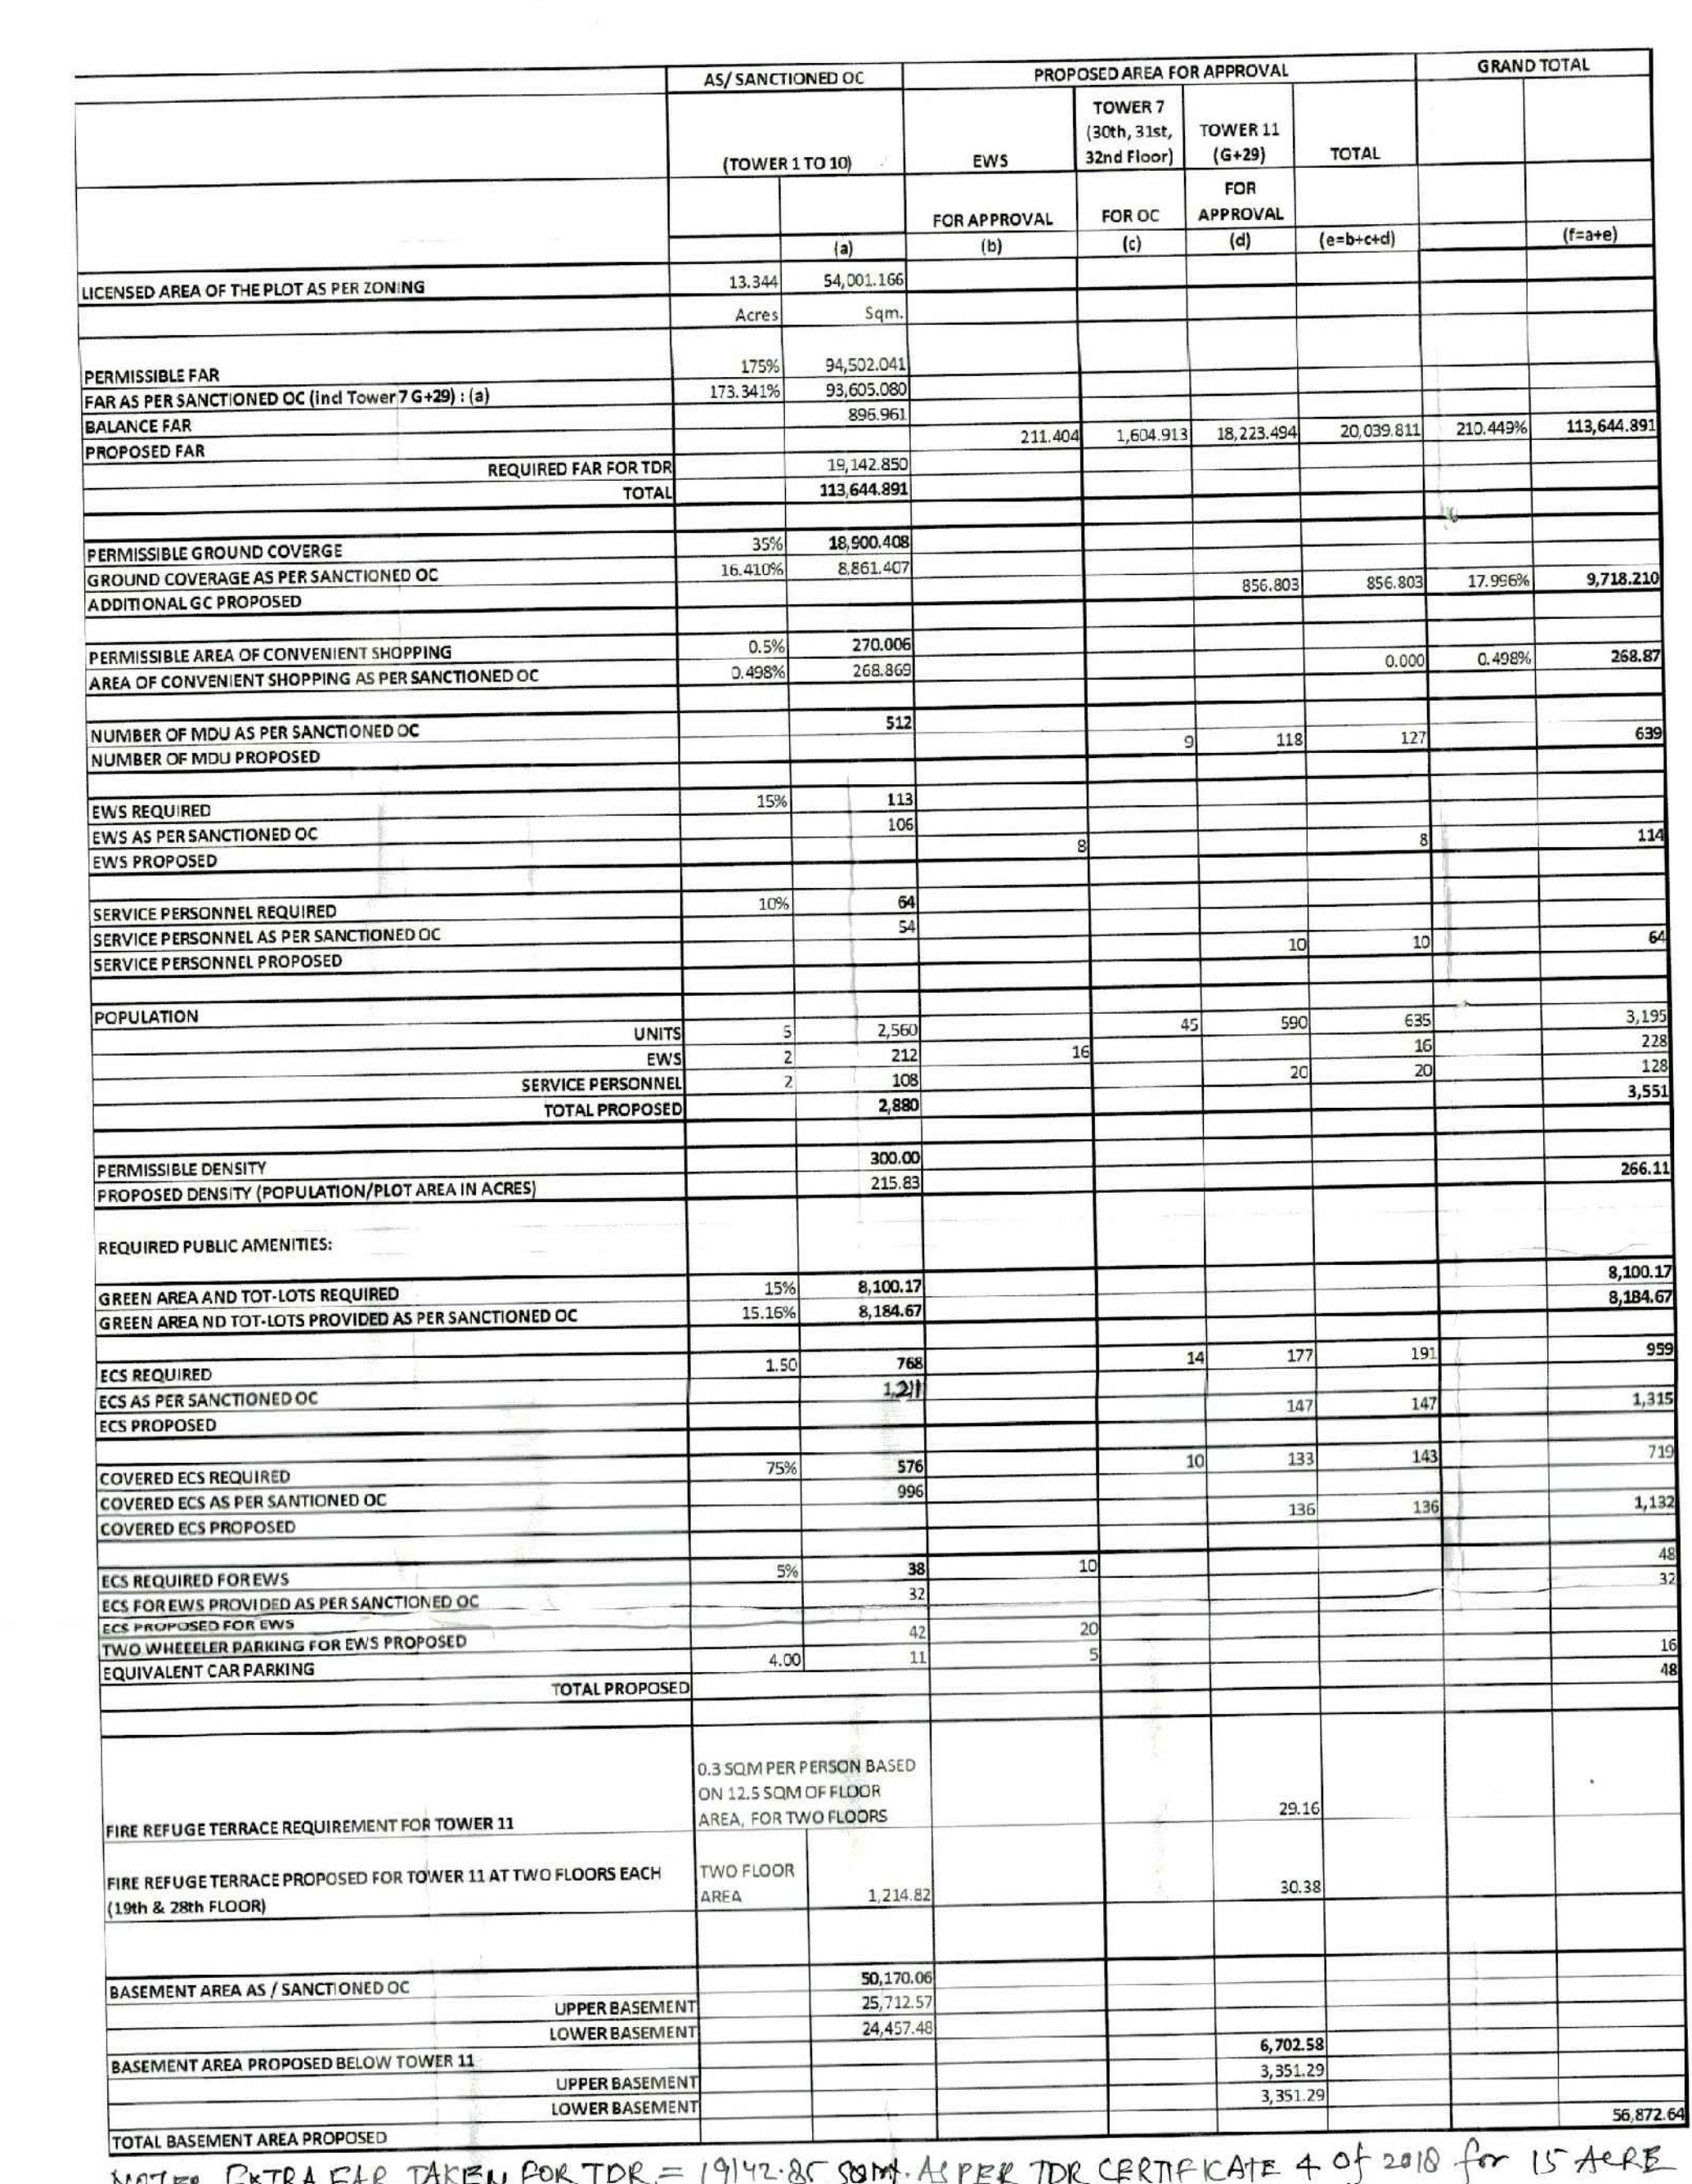

	UPPER BASEMENT				3,351.79		
	LOWER BASEMENT						56,872.64
TOTAL BASEMENT AREA PROPOSED							

Structure: Pktd & Cldr. Taken for TDR = 1942.88 sqm. As per TDR Certificate 4 of 2010 for 15 Acre

PROPOSED BUILDING

EXISTING BUILDING AS PER
OC SANCTIONED

TOWER NO-7
ALREADY SANCTIONED AND O.C. GRANT
(FOR A PLOT OF 3000 SQ. FT.)

LEGEND :	
SYMBOL	DESCRIPTION
	ROAD

[illegible]

PROJECT NAME	
Proposed Addition of Tower 11 in Group Housing Complex measuring 13.344 Acres (License No. 53 of 2011, Dated 10.06.2011)	
Sect: 687, Gurugram Manesar Urban Complex using developed by Conservators Housing Pvt. Ltd.	
DRAWING STATUS	
SUBMISSION DRAWING	
DRAWING TITLE	
TOWER-11 SITE PLAN ROAD LAYOUT	
ARCHITECT'S SIGN	
APPROVAL BY MUNICIPALITY Date: _____ Signature: _____ DATE	
SCALE	NORTH
1:500	
DRAWING NUMBER	REVISION
A-001	