



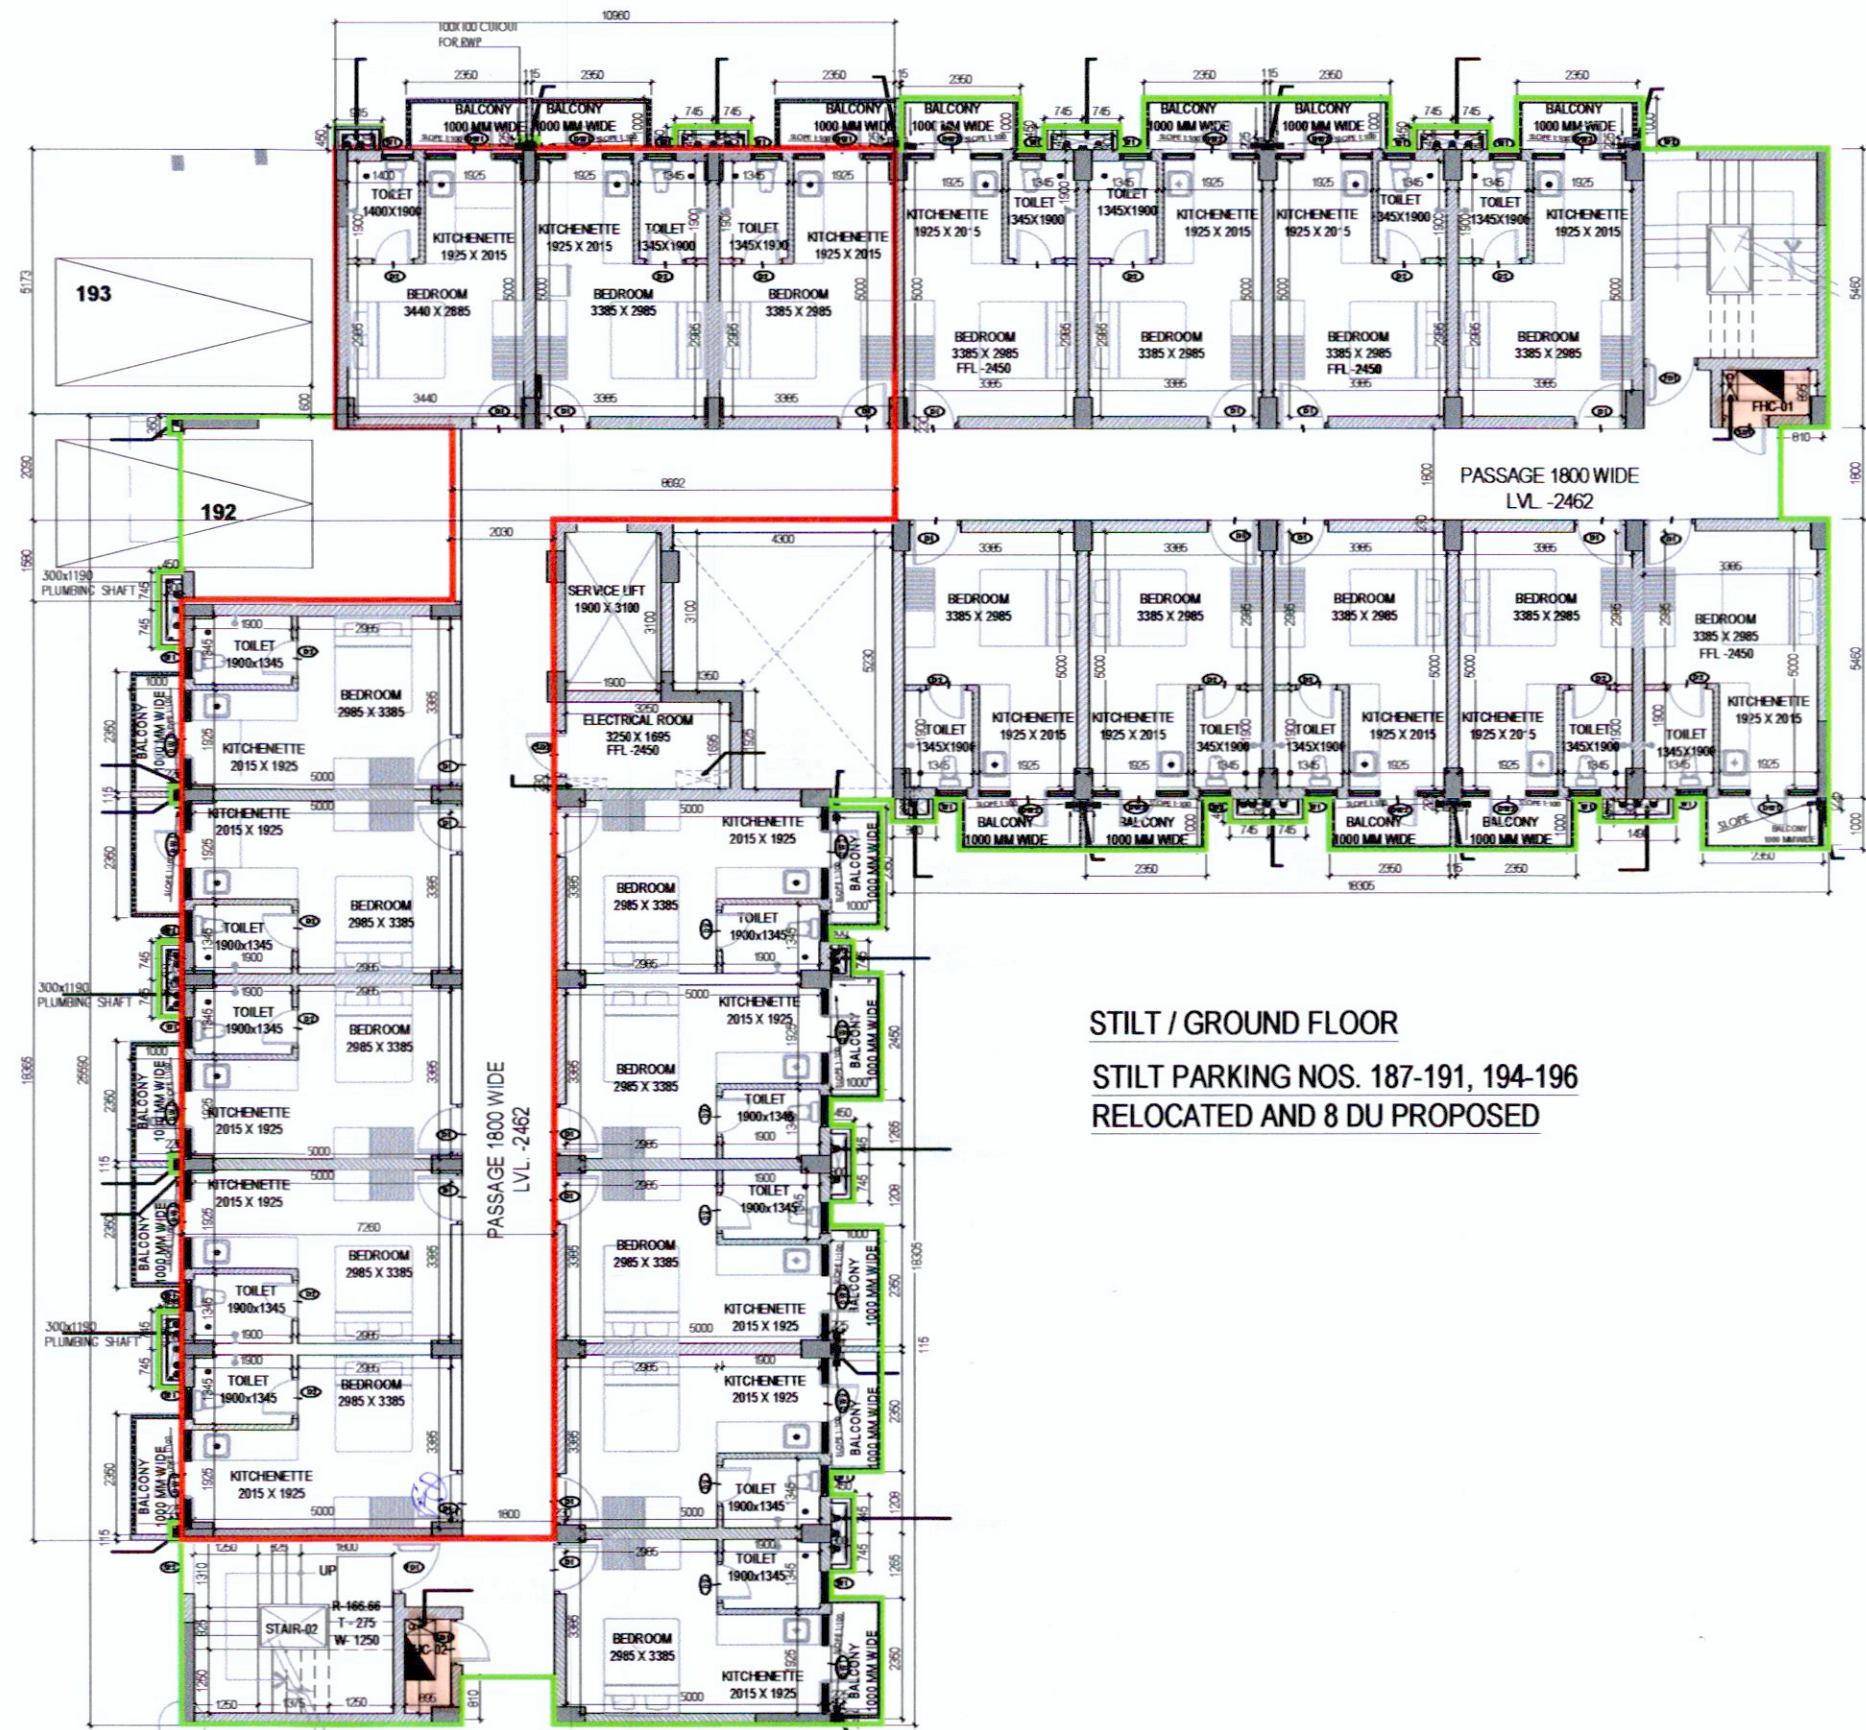

STILT / GROUND FLOOR
STILT PARKING NOS. 187-191, 194-196
RELOCATED AND 8 DU PROPOSED

TYPE	SIZE	CELL NO.	LOC.	LOC.	LOC.
DOOR	2100	10	DOOR	2100	10
DOOR	2100	11	DOOR	2100	11
DOOR	2100	12	DOOR	2100	12
DOOR	2100	100	DOOR	2100	100

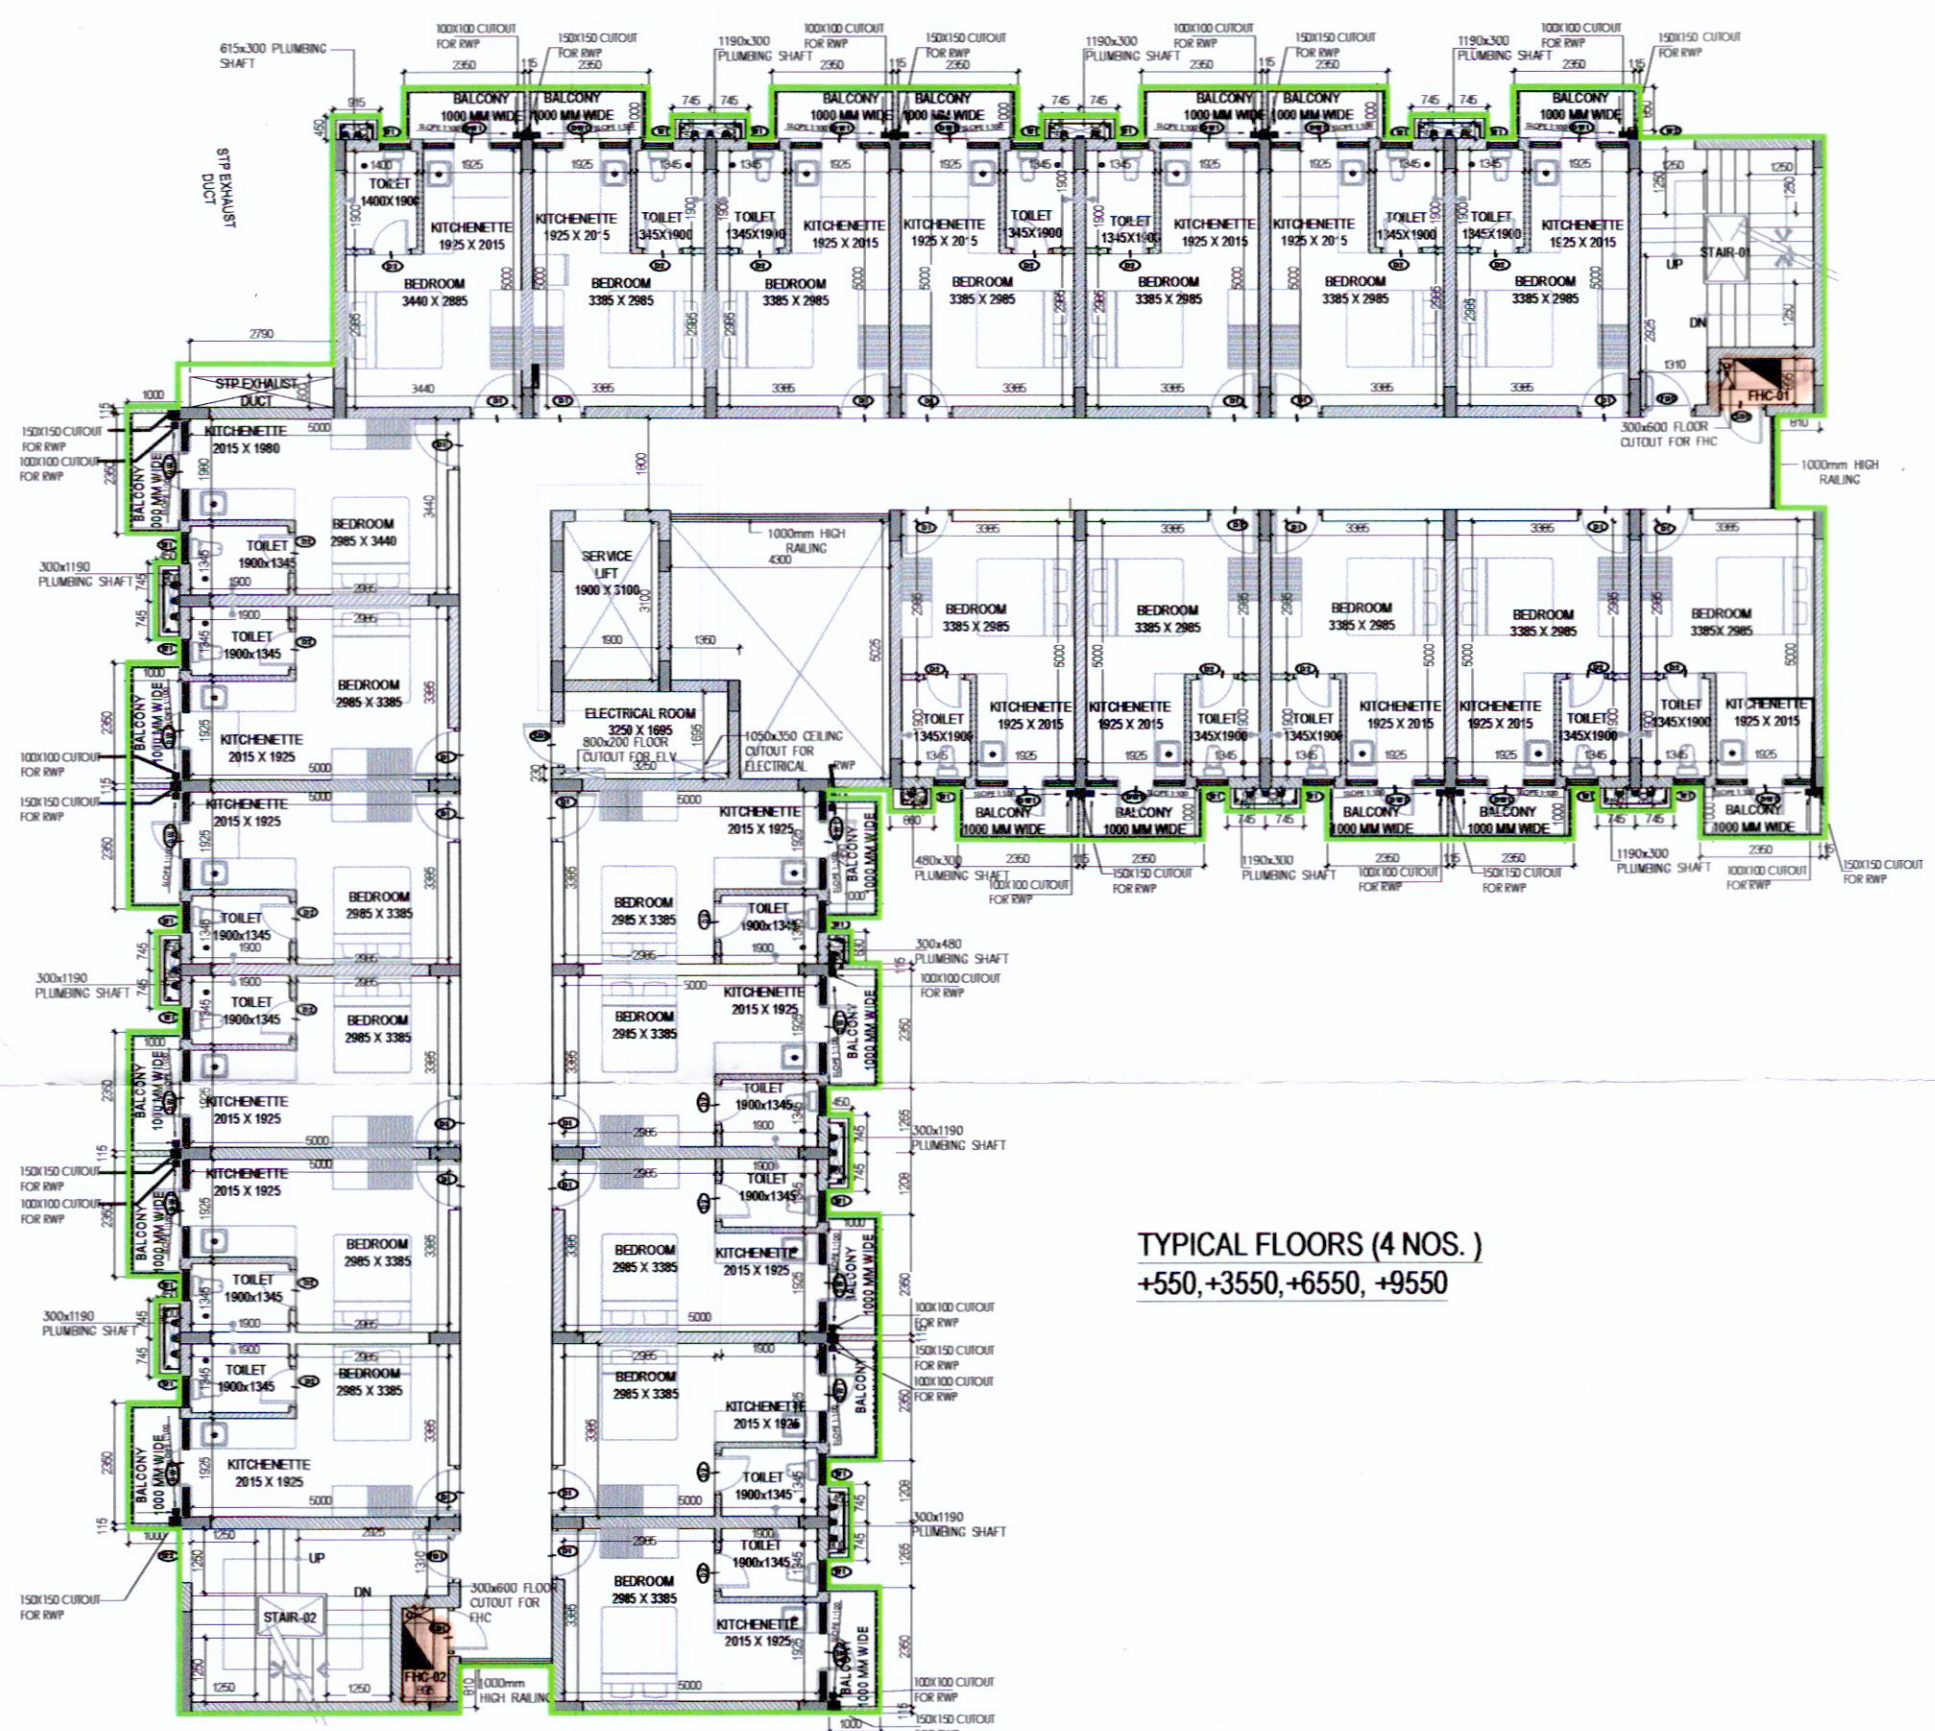

TYPICAL FLOORS (4 NOS.)
+550,+3550,+6550,+9550

- PROPOSED AREA WITHIN STILT
- EXISTING BUILDING AS PER OC SANCTIONED


This is only for the purpose of inviting objections from the general public.

A.D.F.O. (HQ)
D.F.S. PKL
Member B.P.C.


Rajesh Dutt
JD(HQ)

Checked and fr-ud ok for Public Health (Internal) Services G.P.D. subject to comments in forward letter No. SE(HQ) dated 24/7/19.

Superintending Engineer (H.C.)
HSVP, Pandya
19/8/19

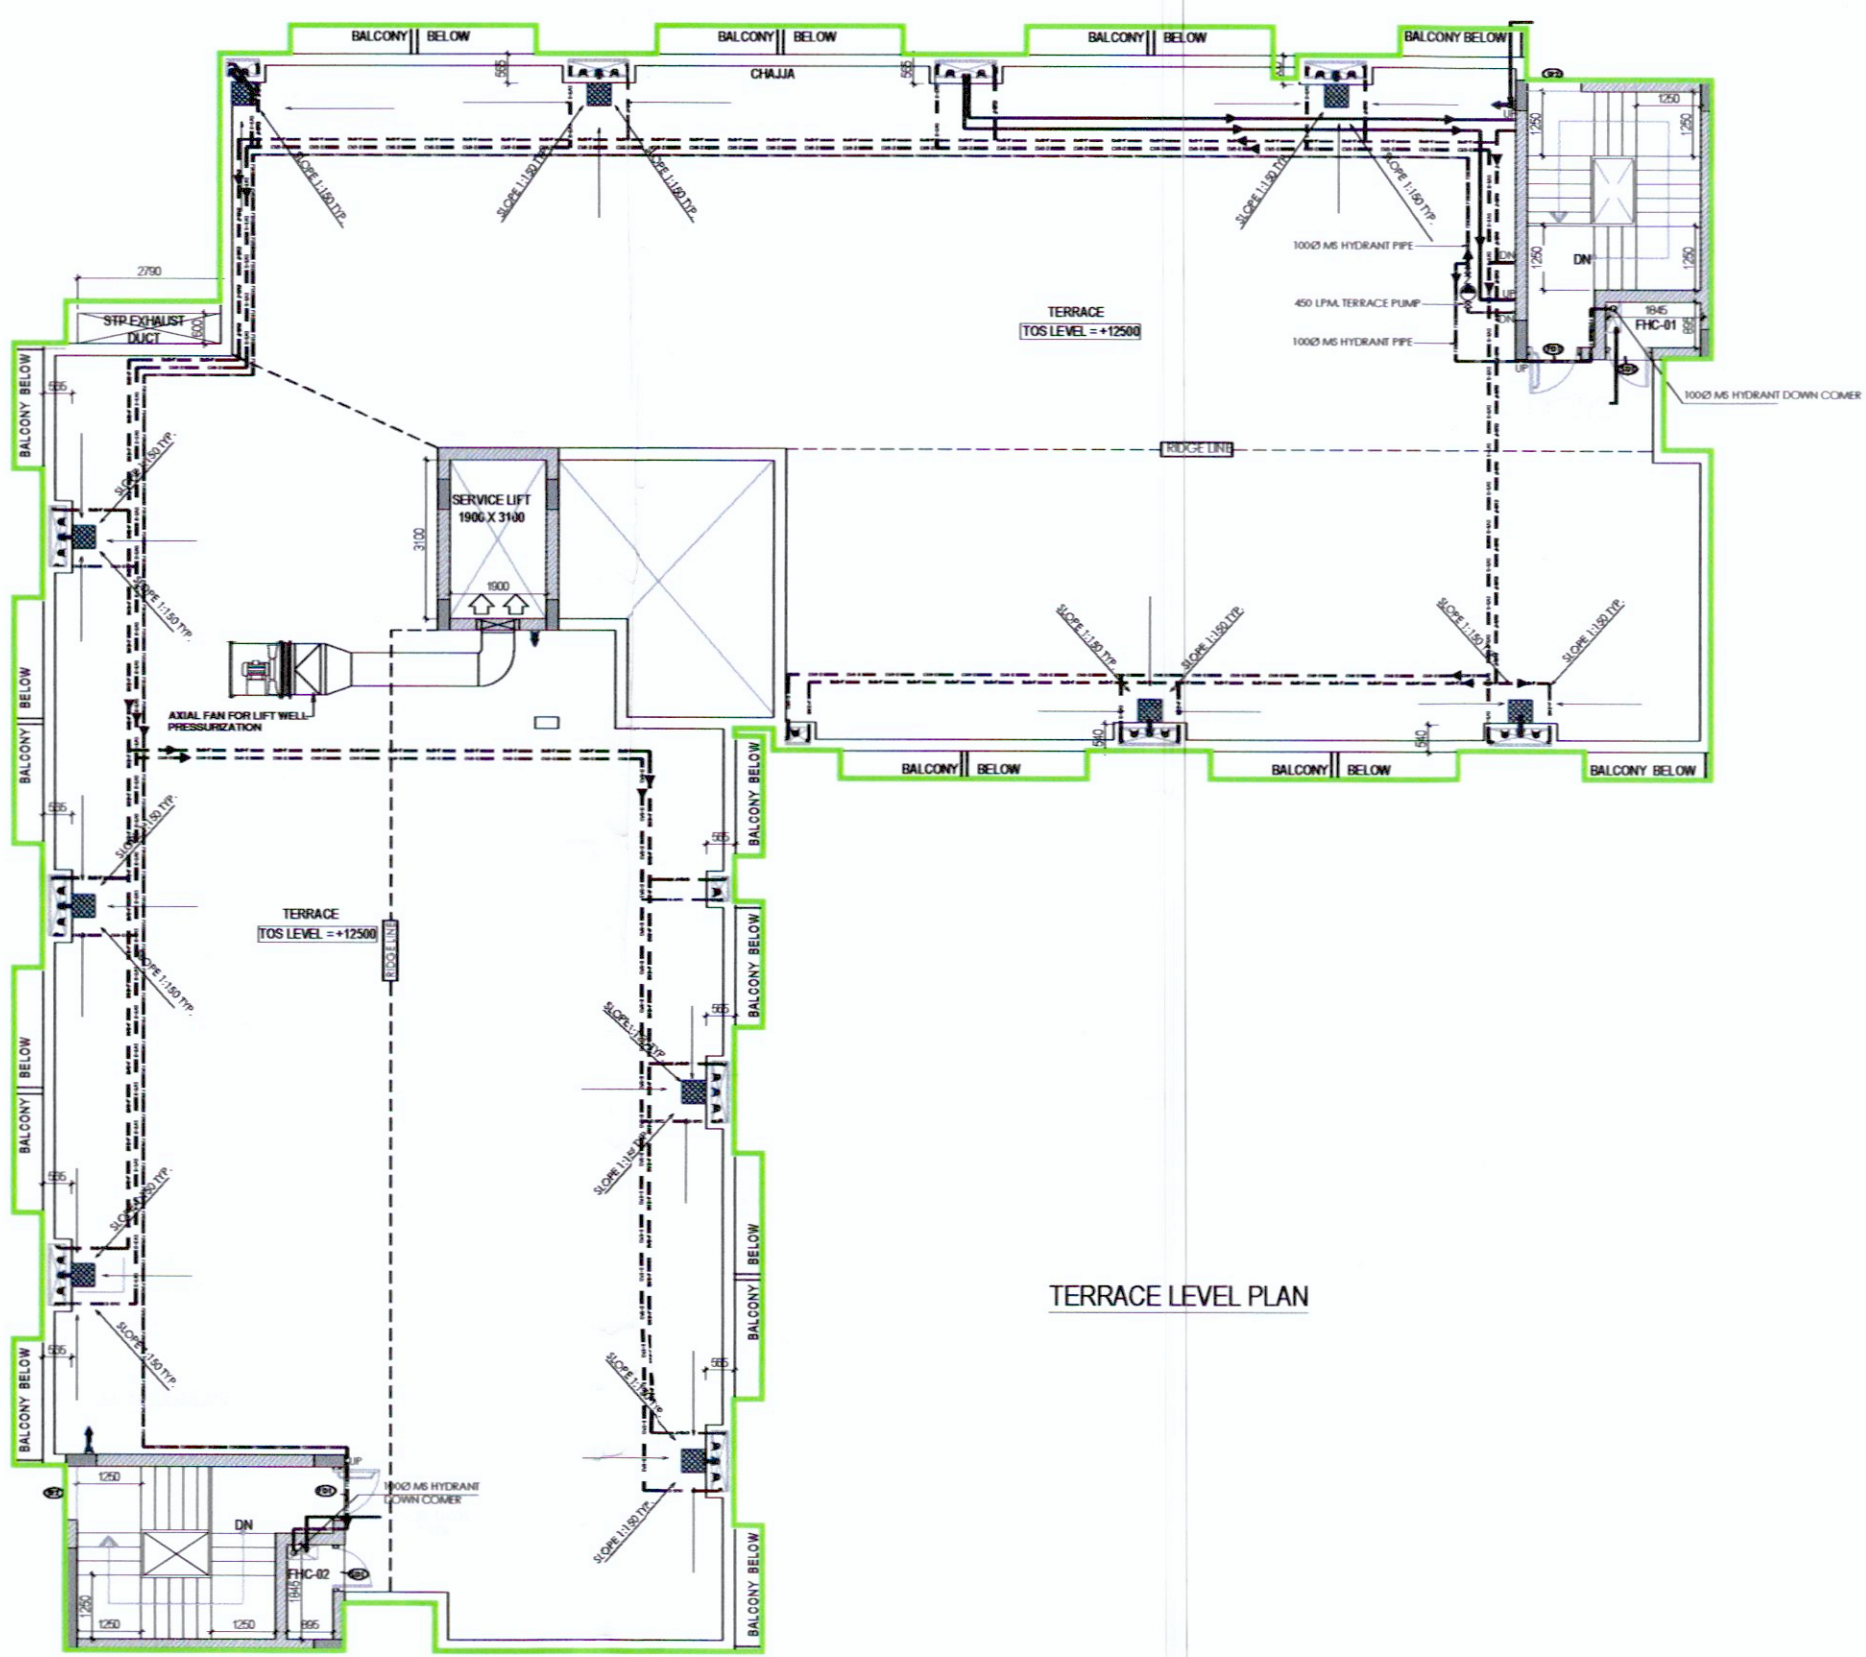

TERRACE LEVEL PLAN

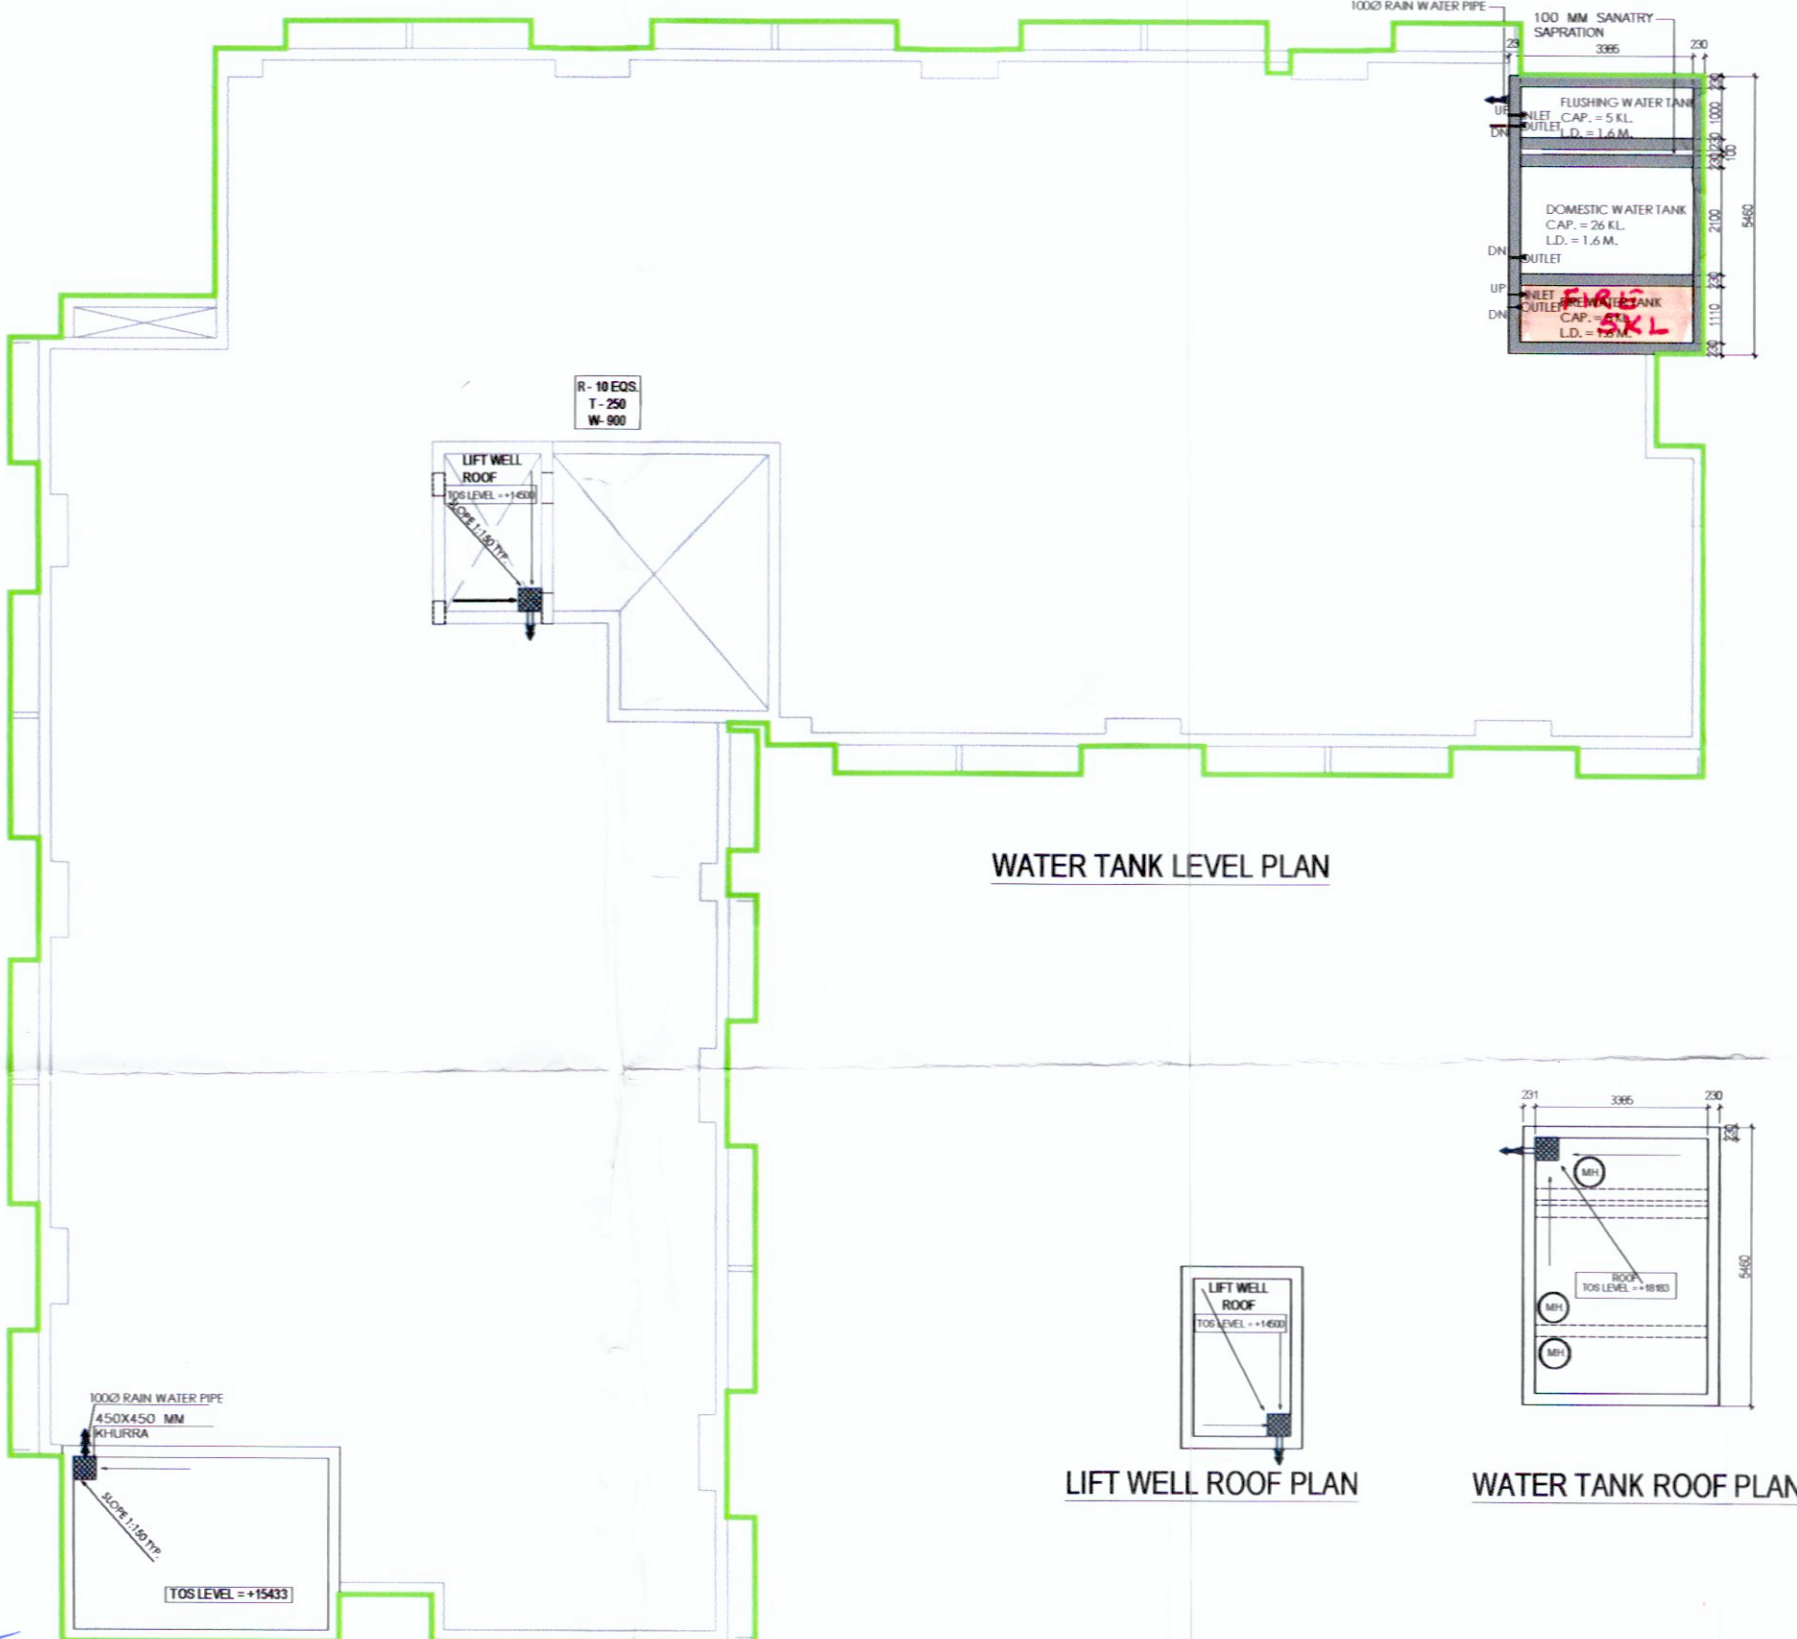

WATER TANK LEVEL PLAN

LIFT WELL ROOF PLAN

WATER TANK ROOF PLAN

SHEFALI GULATI
Registered Architect
COA
R. No. CA/99/24476

Project Name
Proposed Addition of Tower 11
in Group Housing Colony
measuring 13.344 Acres
(License No. 53 of 2011, Dated
10.06.2011)

Location
Sector 67, Gurgaon, Haryana
Complex being developed by
Consolidate Realtors Pvt. Ltd.

Submission Drawing

Drawing Title

EWS Floor Layout

Architect's Sign

Client's Sign

Scale

North

Drawing Number

E-101