
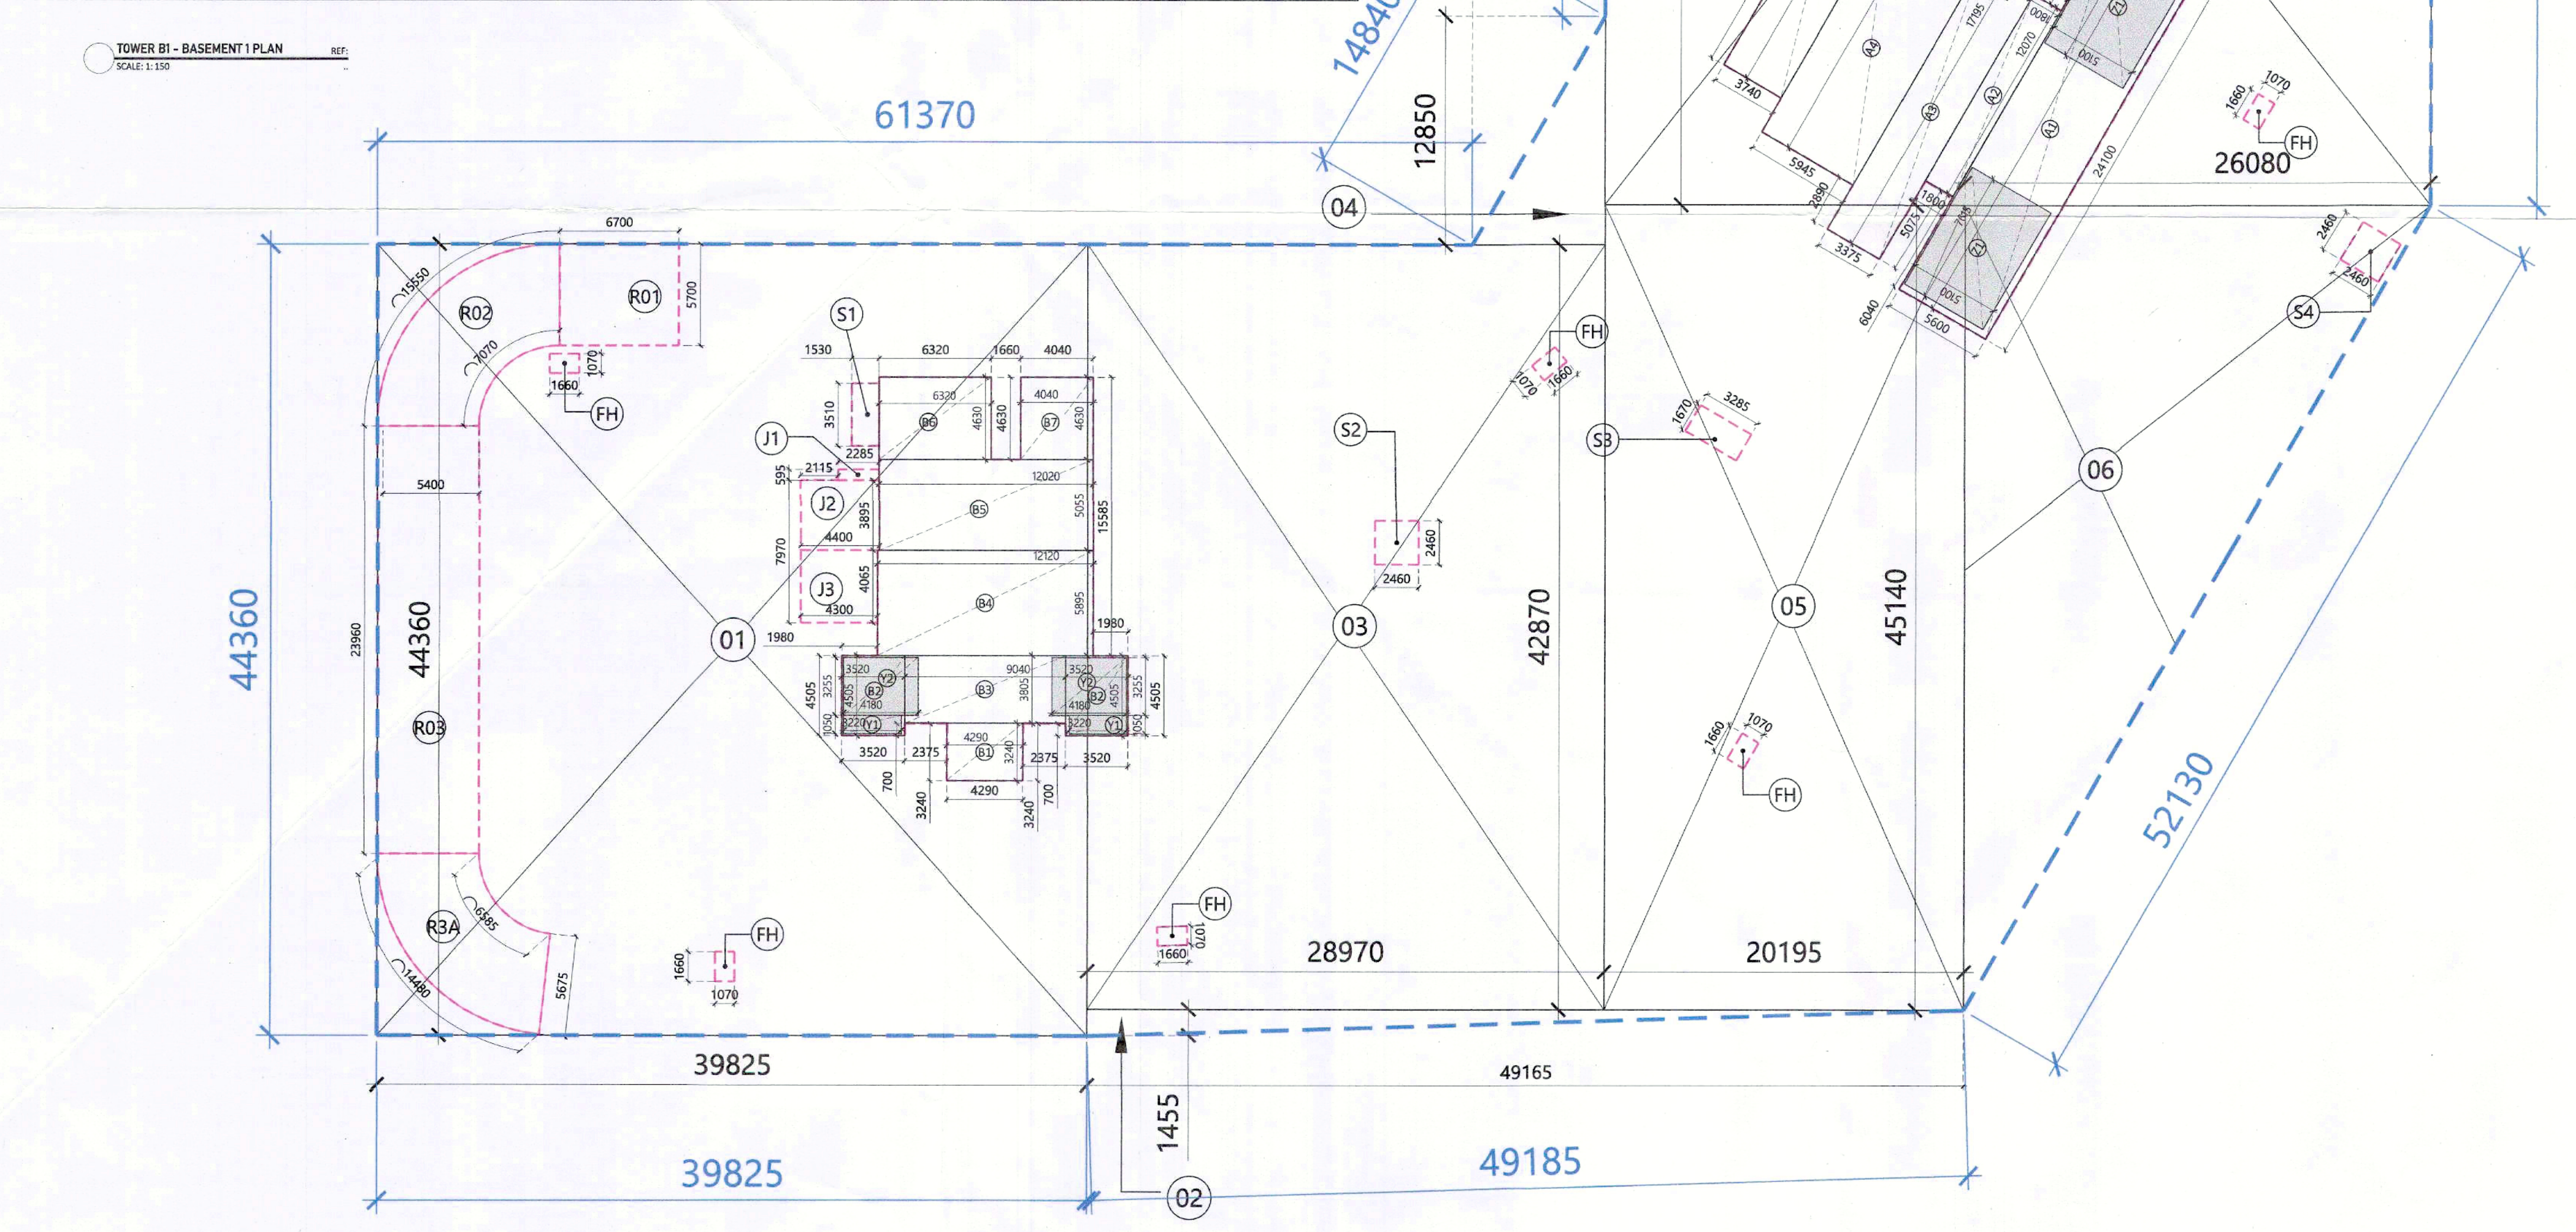


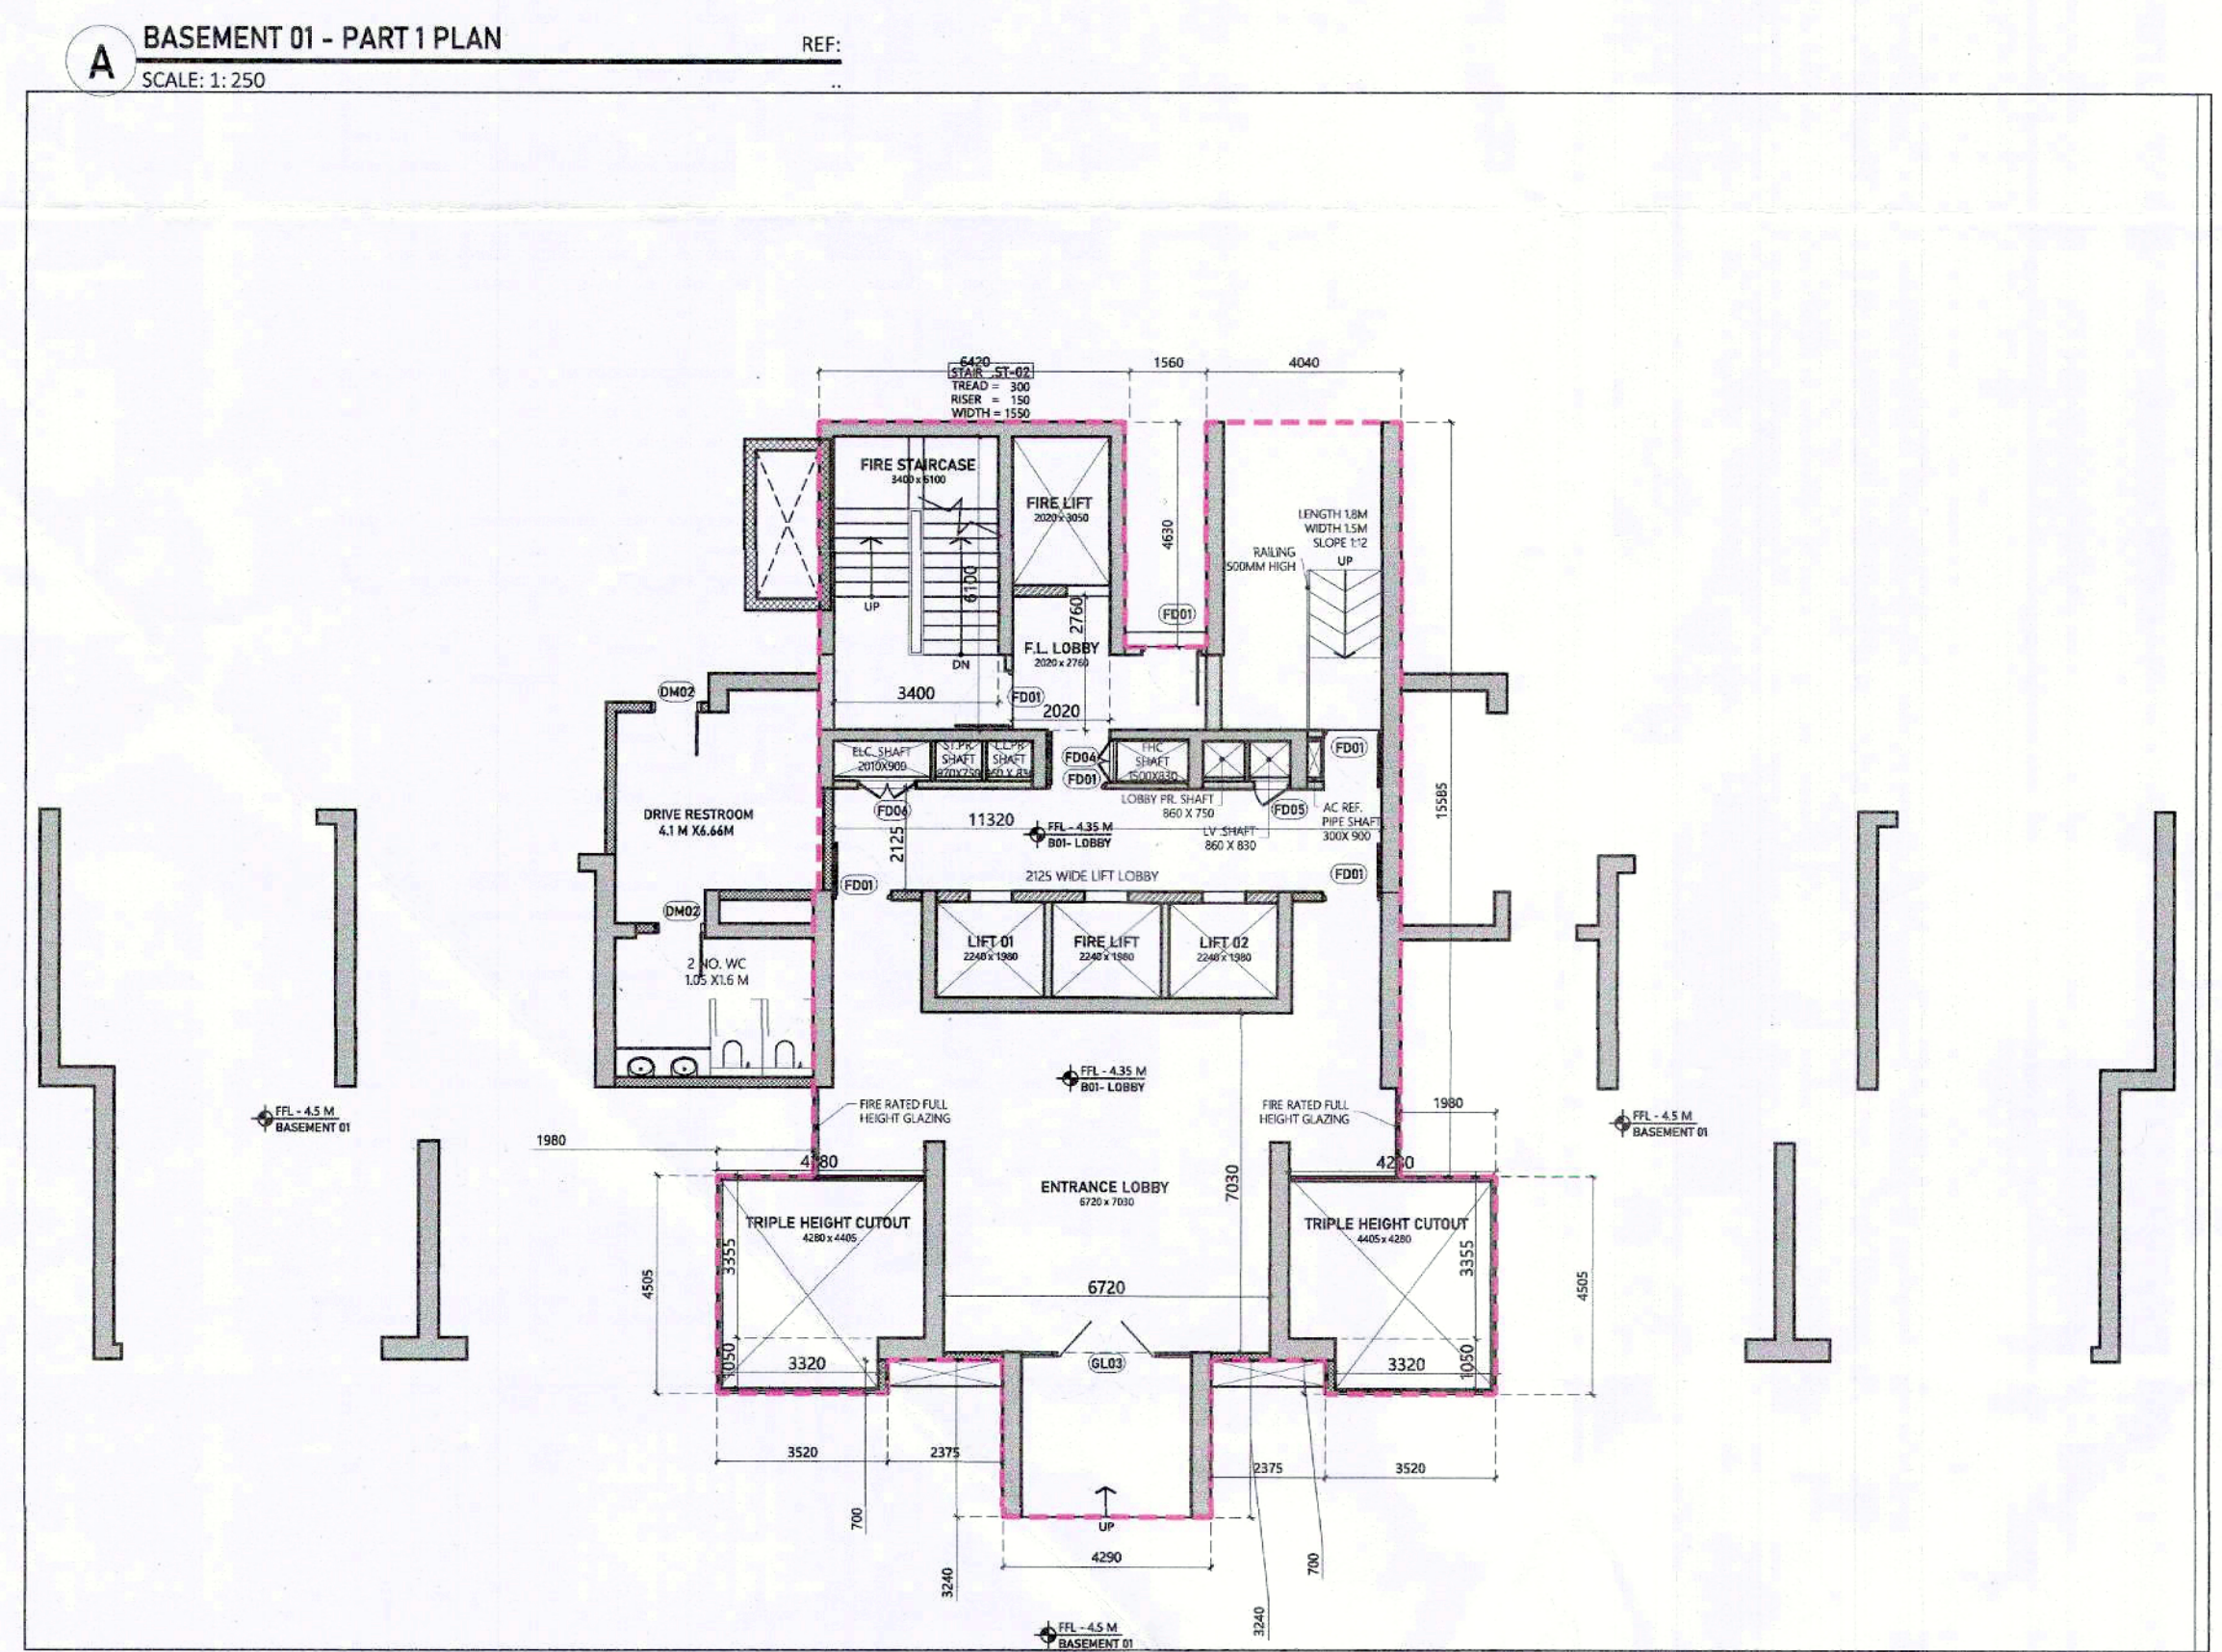

PROPOSED BASEMENT 01 AREA CALCULATION				
COVERED AREA				
Sr No.	Length (M)	Breadth (M)	Number	Area (Sq.m)
1	39.825	44.360	1	1766.637
2	49.165	1.455	0.5	35.768
3	28.970	42.870	1	1241.944
4	7.425	12.850	0.5	47.706
5	20.195	45.140	1	911.402
6	26.080	45.140	0.5	588.626
7	46.270	39.585	1	1830.936
TOTAL COVERED AREA (A)				7262.928
DEDUCTION (TRIPLE/ DOUBLE HEIGHT CUTOFF IN SLAB)				
Sr No.	Length (M)	Breadth (M)	Number	Area (Sq.m)
Z1	7.615	5.100	2	77.673
Y1	3.22	1.05	2	6.742
Y2	4.18	3.255	2	27.212
TOTAL DEDUCTION (B)				111.627
TOTAL AREA IN BASEMENT 01 (A-B)				7151.301
PROPOSED BASEMENT 01 AREA CALCULATION				
AREA UNDER SERVICES				
Sr No.	Length (M)	Breadth (M)	Number	Area (Sq.m)
TOWER A LOBBY				
COVERED AREA				
A1	24.100	5.600	1	134.960
A2	12.07	1.800	1	21.726
A3	17.195	3.375	1	58.033
A4	14.305	5.945	1	85.043
A5	12.120	3.740	1	45.329
TOTAL ADDITION(A)				345.091
FLOOR DEDUCTION				
Z1	7.615	5.100	2	77.673
TOTAL DEDUCTION(B)				77.673
TOTAL AREA OF TOWER A LOBBY				267.418
TOWER B LOBBY				
COVERED AREA				
B1	4.290	3.240	1	13.900
B2	3.520	4.505	2	31.715
B3	7.040	3.805	1	34.377
B4	12.120	5.895	1	71.447
B5	12.020	5.055	1	60.761
B6	6.320	4.430	1	28.262
B7	4.040	4.430	1	18.705
TOTAL ADDITION(A)				240.187
FLOOR DEDUCTION				
Y1	3.22	1.05	2	6.742
Y2	4.18	3.255	2	27.212
TOTAL DEDUCTION(B)				33.954
TOTAL AREA OF TOWER B LOBBY				206.233
ROOMS				
Sr No.	Length (M)	Breadth (M)	Number	Area (Sq.m)
J1	2.115	0.915	1,000	1,928
J2	4.400	3.895	1,000	17,138
J3	4.300	4.065	1,000	17,480
J4	6.175	6.370	1,000	39,335
J5	3.970	3.945	1,000	14,054
J6	2.930	1.900	1,000	5,567
TOTAL AREA OF ROOMS				94,561
RAMPS AREA				
R01	6.700	6.700	1,000	32,190
R02	AS PER CURVE			65,828
R03	5.400	23.960	1,000	129,384
R04	AS PER CURVE			61,319
R05	AS PER CURVE			67,494
R06	27.870	5.700	1,000	158,859
TOTAL AREA OF RAMPS				586,873
SHAFTS				
S1	1.530	3.510	1,000	5,370
S2	2.460	2.460	1,000	6,052
S3	1.670	3.285	1,000	5,486
S4	2.460	2.460	1,000	6,052
S5	3.285	1.480	1,000	4,862
S6	1.700	3.300	1,000	5,610
TOTAL SHAFT AREA				33,431
PHC				
PH	1.070	1.660	8,000	14,210
TOTAL SHAFT AREA				14,210
GRAND TOTAL AREA UNDER SERVICES (A+B+C+D+E+F)				1223.007

This is a "PROVISIONAL BUILDING PLAN" approved only for the purpose of inviting objections from the general public.

TO BE READ WITH THIS OFFICE MEMO NO. : DATED :

OWNER SIGN:

ARCHITECT SIGN:

AD:

PA:

ATP:

RAJESH DUTT 8010101

This drawing is a "COPYRIGHT" contents of this drawing or part thereof may not be used or reproduced without the permission of the Architect.

OWNER SIGN:

ARCHITECT SIGN:


RAJESH DUTT 8010101

D/W NO.	FINISHED FRAME	LOCATION
WIDTH	HEIGHT	
mm	mm	
DF35	750	Toilets
DM03	1200	Store
DM03	1200	Store
DM03	1200	Store
DM04	2400	Store
DM05	2400	Store
DM06	1500	Store
DM07	1350	Store
FD01	1200	Store
FD06	1200	Store
FD04	900	Store
FD05	1200	Store
FD06	1200	Store
ALL FULL HEIGHT GLAZING IN TOWER ENTRANCE LOBBIES ARE 2 HOUR FIRE RATED

TAG	RECEIVED (sq)	PROPOSED AREA
PARKING	340	730
RAMP/STAIR	18	18
GRAND TOTAL	340	748

LEGEND	
---	FIRE TRAVEL DISTANCE
---	PHC TRAVEL DISTANCE
---	FIRST CAR PARKING
---	LAST CAR PARKING

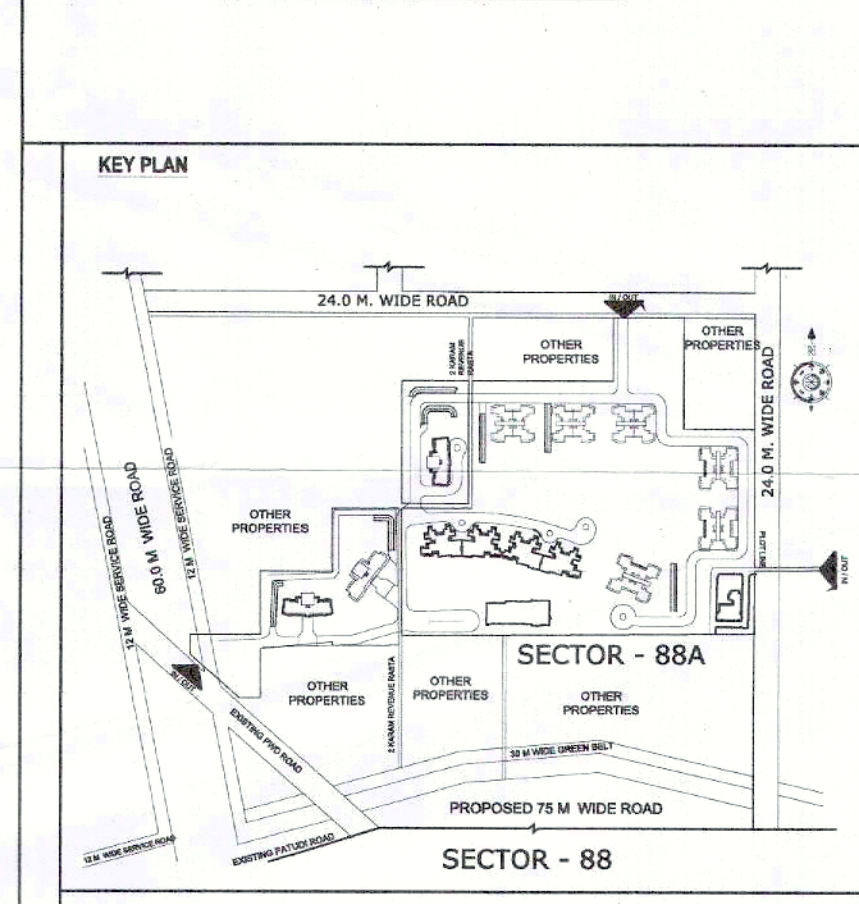

SUBMISSION DRAWING

OWNER: M/S ASHIANA LANDSCAPE REALTY PVT. LTD.

PROJECT: REVISED BUILDING PLAN FOR GROUP HOUSING COLONY OVER AN AREA MEASURING 24.125 ACRES (LICENCE NO.42 OF 2013 DATED 06.06.2013 & LICENCE NO.46 OF 2013 DATED 08.06.2013) IN THE REVENUE ESTATE OF VILLAGE HARSARU, SECTOR - 88A, GURUGRAM

SCALE: AD/1250 DATE: 12-09-2025

DRAWING TITLE: PART 1 FLOOR PLAN (LVL -4500)

BASEMENT 01

CONFLUENCE

CONFLUENCE CONSULTANCY SERVICES
F-1, First Floor, Arora Complex, Sector 14, Gurgaon, Haryana - 122001
www.confluenceworld.in | contact@confluence.com
+91 9896081111 | 9896081111

DRAWING NO. S-B1-105A REVISION R0