



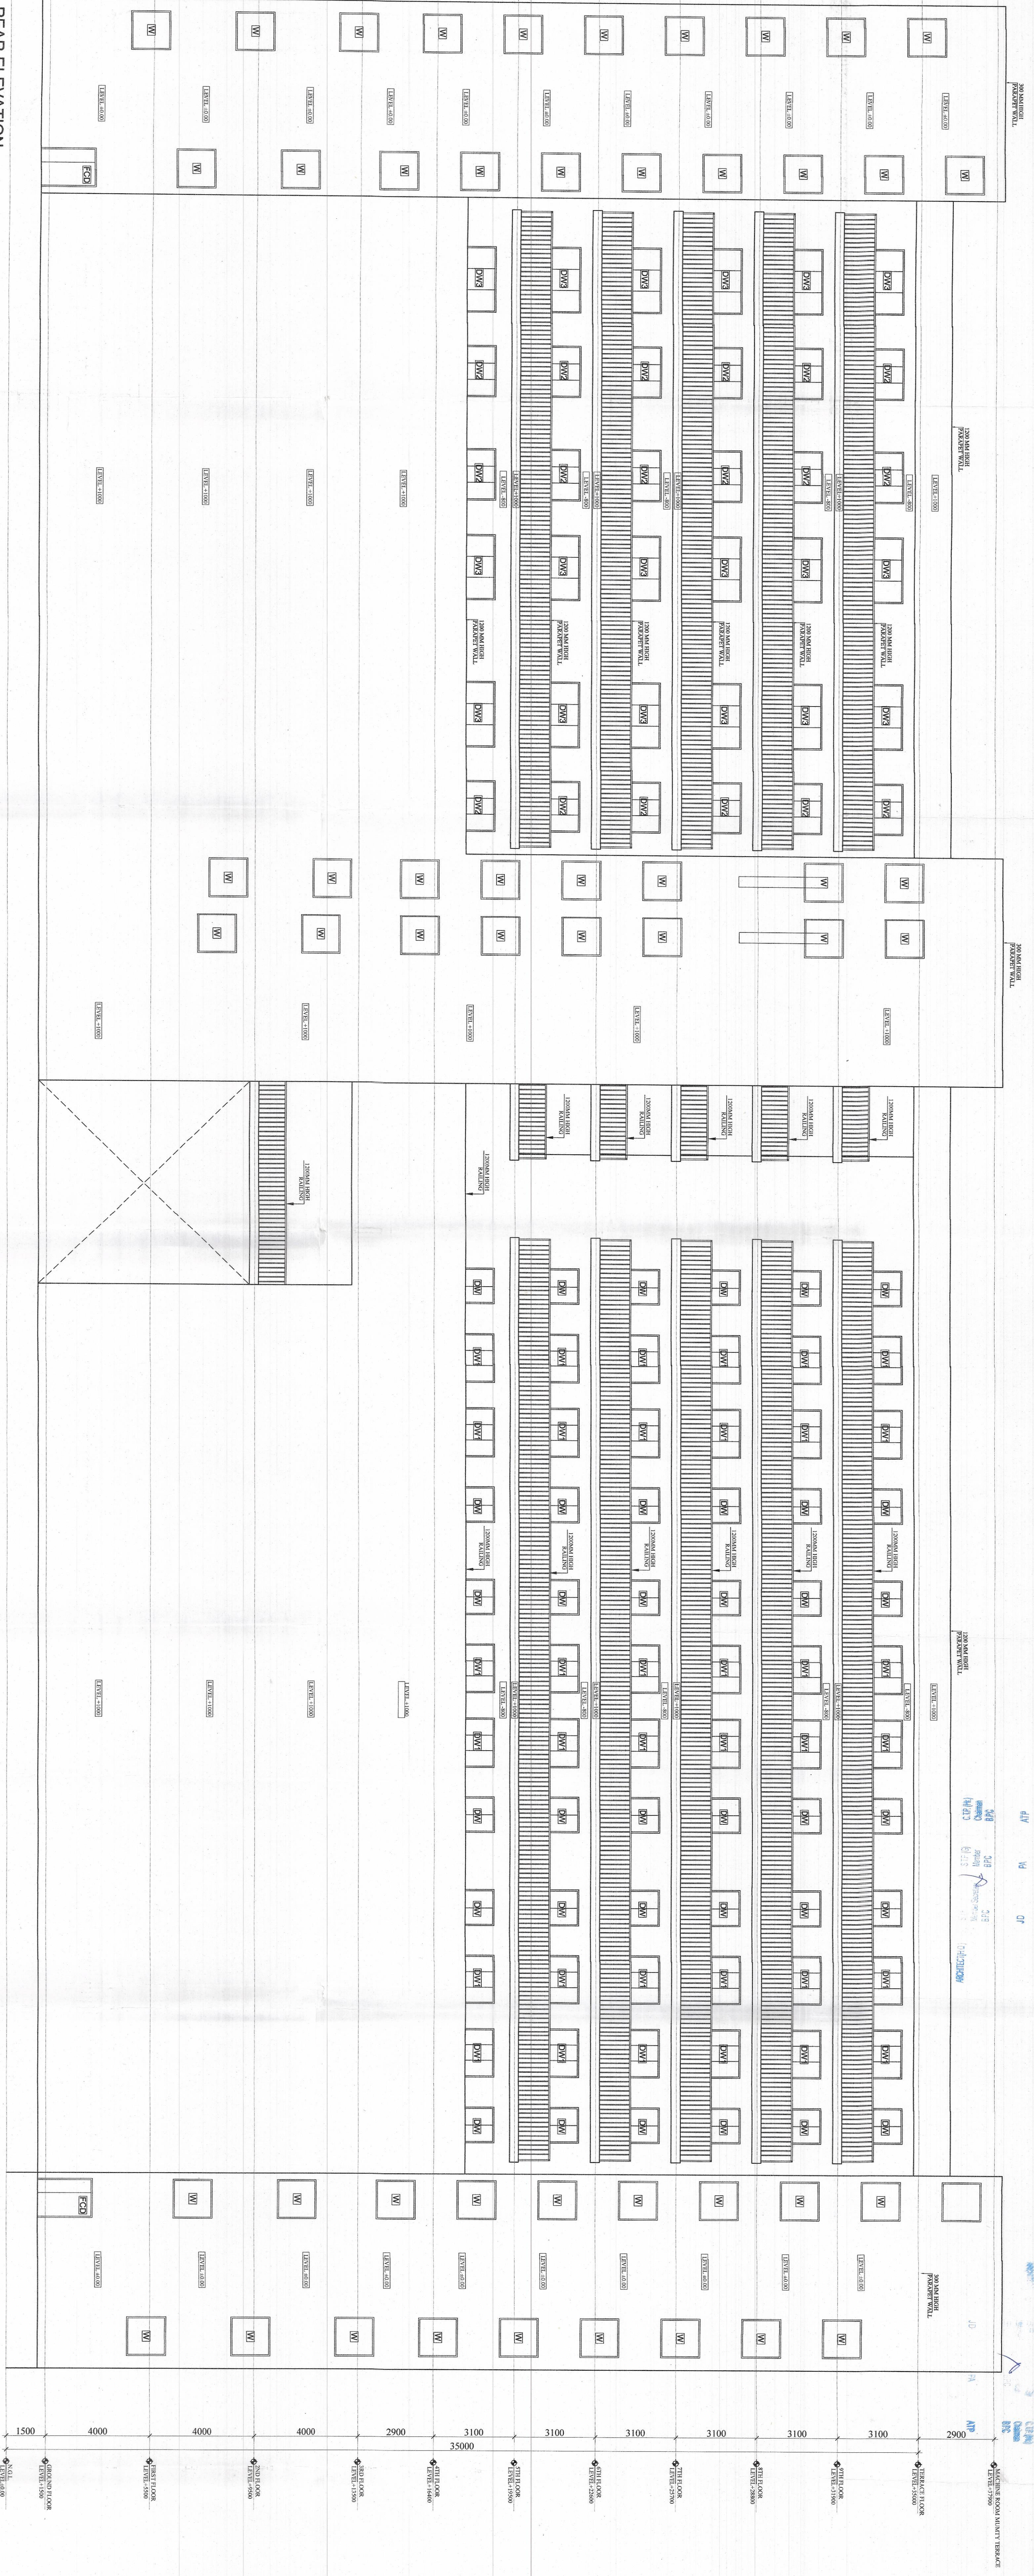

REAR ELEVATION

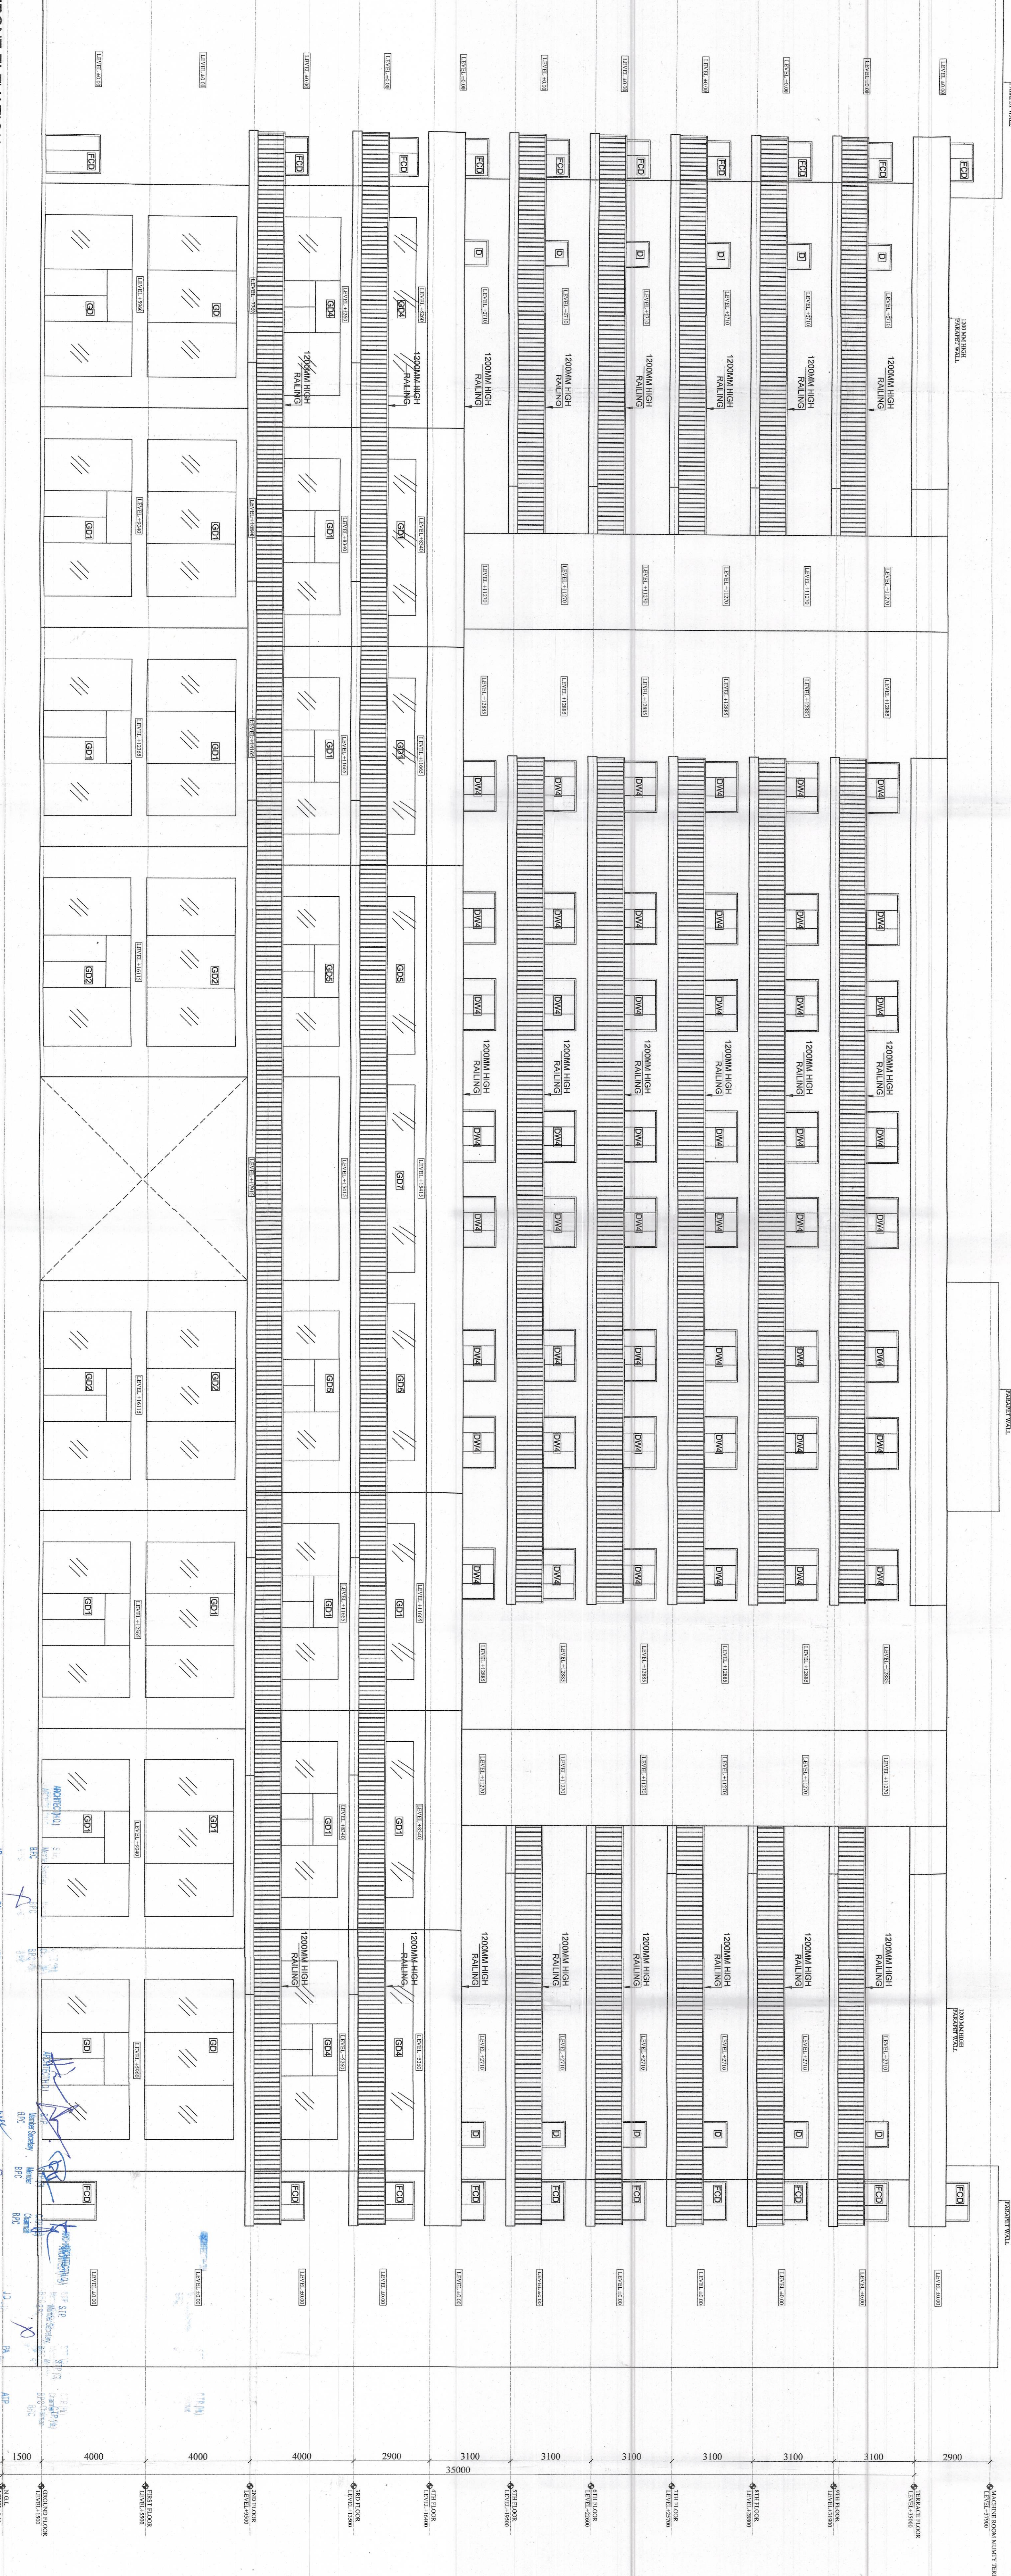

FRONT ELEVATION

- NOTES / LEGEND-**
1. ALL DIMENSIONS ARE IN MILLIMETRES
 2. DIMENSIONS ARE TO BE READ AND NOT TO BE SCALED.
 3. THE CONTRACTOR MUST VERIFY ALL DIMENSIONS ON SITE AND REFER RELEVANT STRUCTURAL AND OTHER CONSULTANT'S DRAWINGS BEFORE COMMENCING ANY WORK OR PREPARING ANY SHOP DRAWING AND INCASE ANY DISCREPANCY IS NOTICED THE SAME SHALL BE BROUGHT TO THE NOTICE OF ARCHITECT AND CLARIFIED BEFORE EXECUTION OF WORK
 4. BUILDING ARE FULLY SPRINKLER.

PROJECT TITLE:
Commercial Area Measuring 0.075 Acre (Licence NO. 17 of 2012 Dated 06/02/2012 in steady Licence Commercial Copy and Measuring 2.85 Acre (Licence NO. 31 of 2011 Dated 06/04/2011 and Area Measuring 2.85 Acre Licence NO. 42 of 2011 Dated 13/05/2011) Total 5.775 acres in Sector - 42 Gurgaon, Manesar urban complex being Developed by Bestech India PVT. LTD.

OWNER:
BESTECH INDIA PVT. LTD
GURGAON, HARYANA

OWNERS SIGN:

ARCHITECTS SIGN:
A/154, Lower Ground Floor, Saffroning Enclave, New Delhi - 110029
Tel: + 91 - 11 - 26177973
Fax: + 91 - 11 - 26179794

ARCHITECTS:
Chapman Taylor India LLP
GLOBAL ARCHITECTS & MASTER PLANNERS
A/154, Lower Ground Floor, Saffroning Enclave
New Delhi - 110029
Tel: + 91 - 11 - 26177973
Fax: + 91 - 11 - 26179794

SUBMISSION DRAWING

DRAWING TITLE: BLOCK-2 ELEVATION		NORTH N	
ISSUE DATE 15-09-2018	REV. NO. P-20	DESIGNED BY VINOOD	CHECKED BY S.K.
SCALE 1:100	SHEET NO. A/SEC-2/COM-033	APP BY	S.K.