



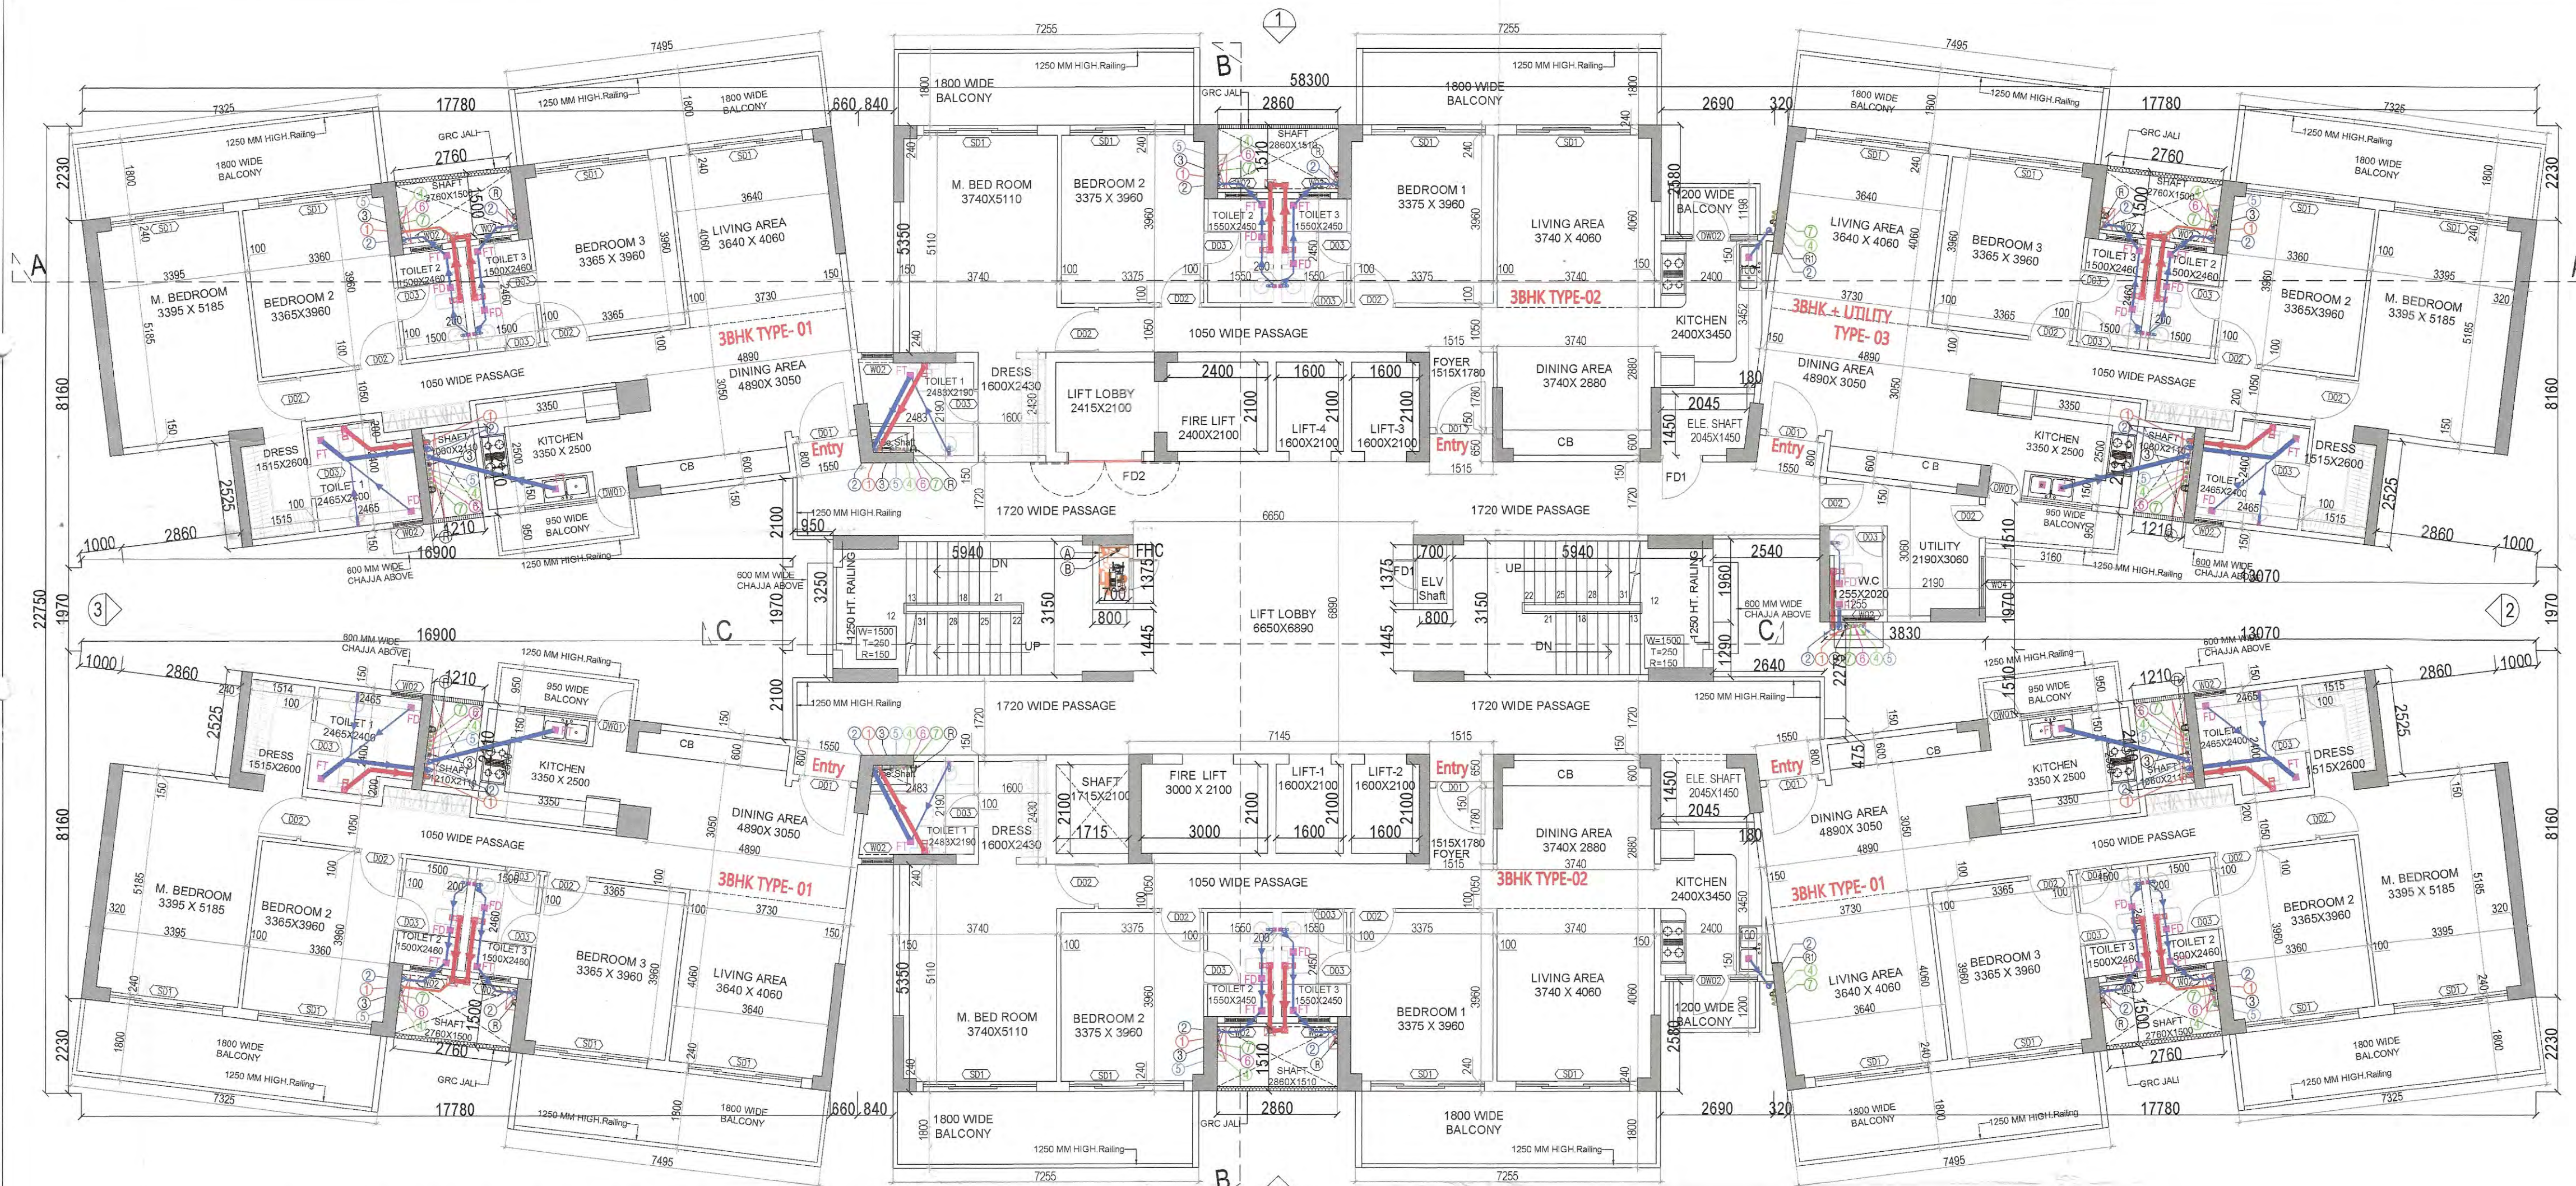

TYPICAL FLOOR PLAN (1st., 2nd, 8th. TO 17th.) BLOCK-C

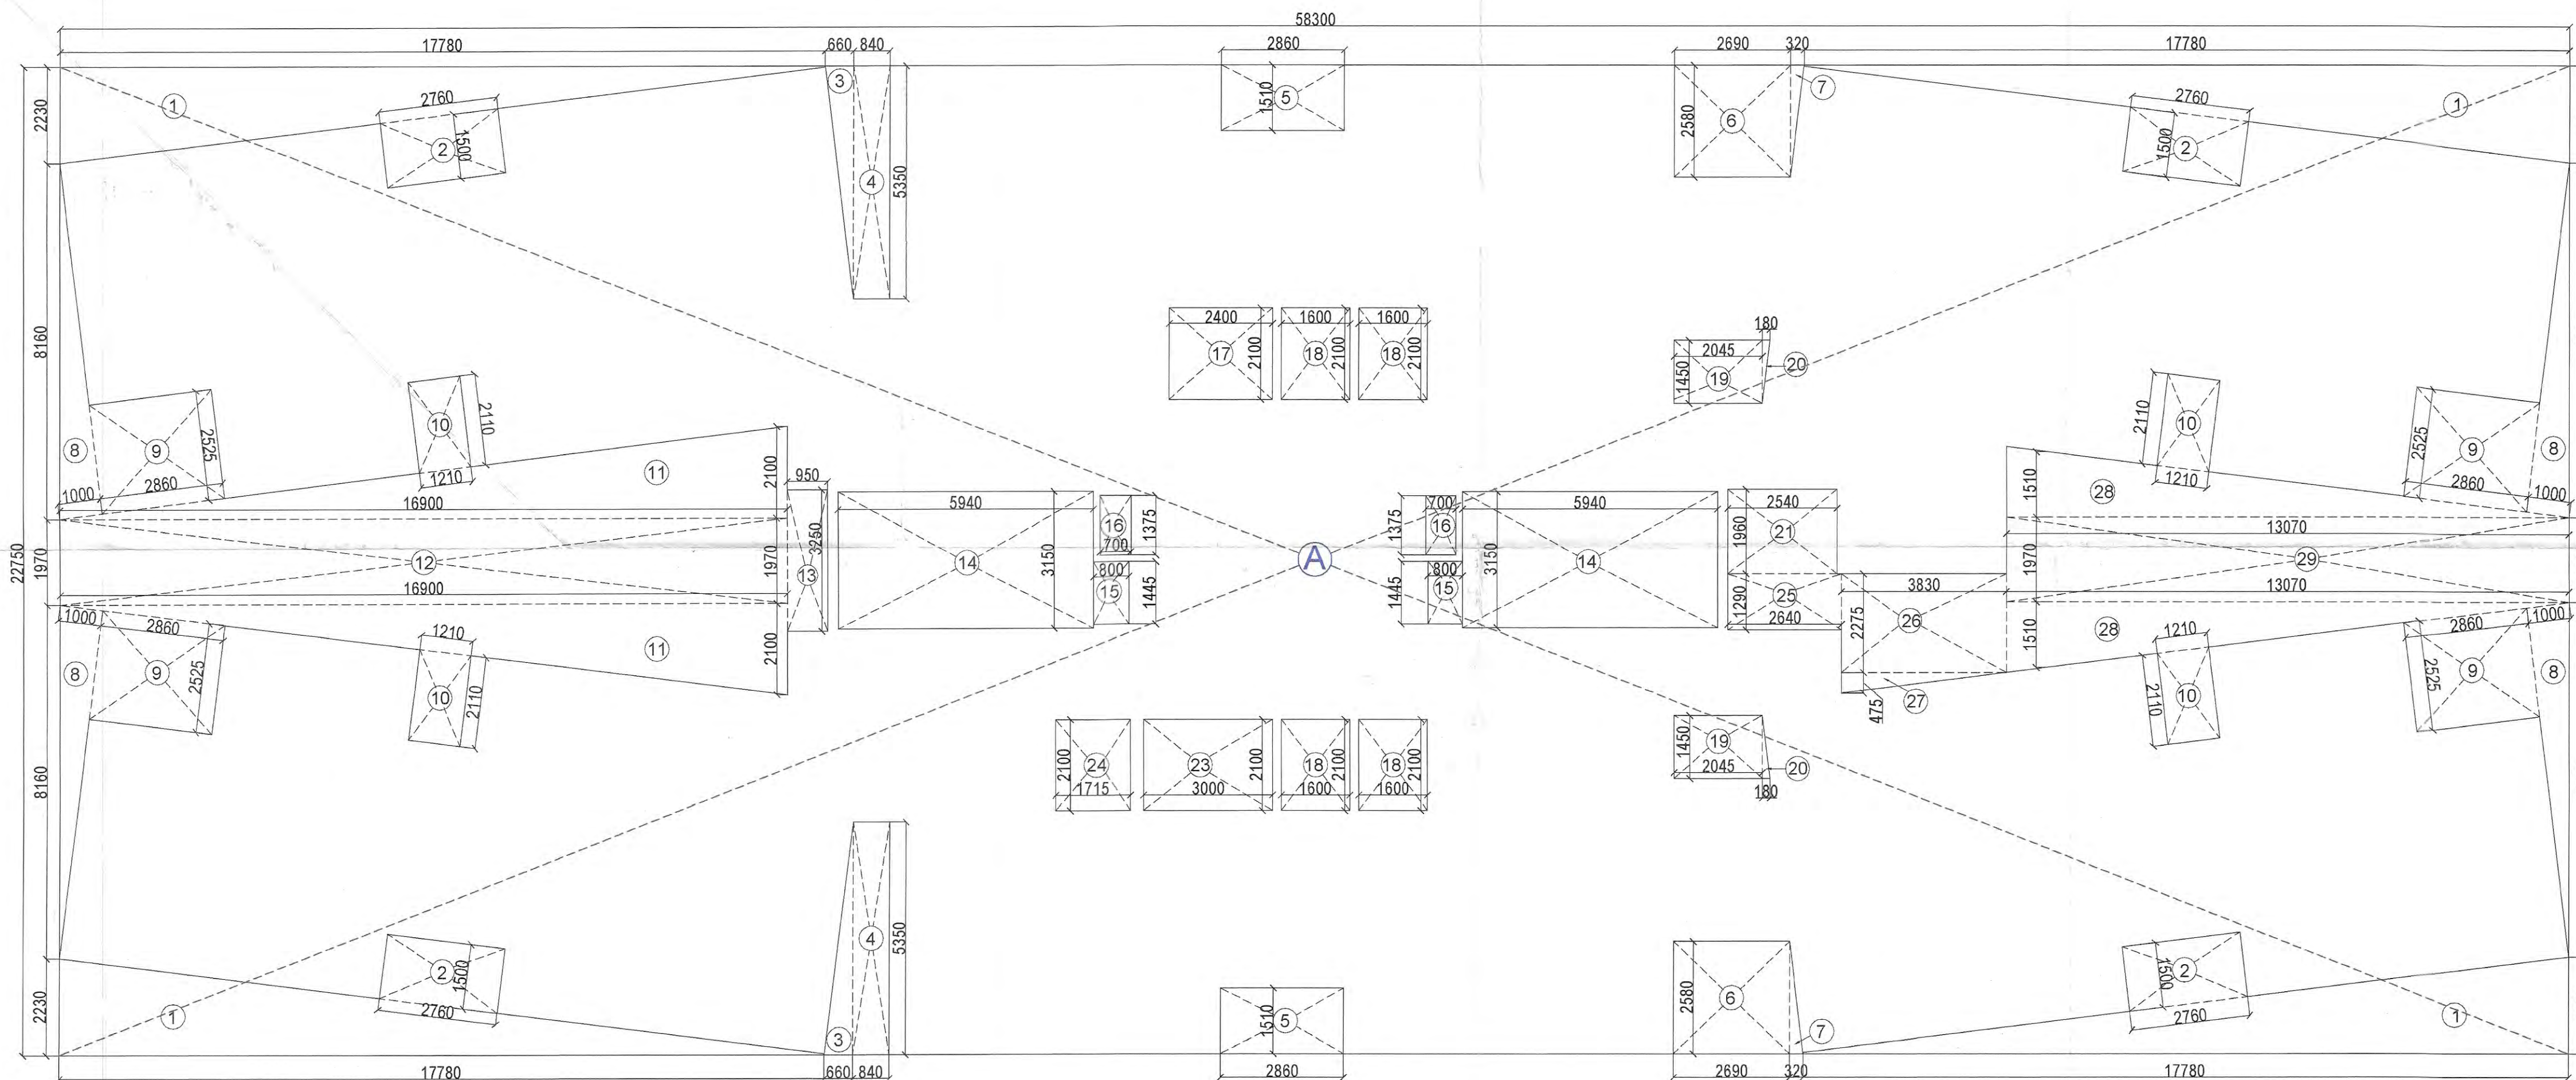

TYPICAL FLOOR (1st., 2nd, 8th. TO 17th.) AREA DIAGRAM BLOCK-C

SHAFT PIPE DETAIL

SYMBOL	ABBREVIATION	DESCRIPTION
①	RWP	1000 RAIN WATER PIPE
②	RWP	750 RAIN WATER PIPE
③	SP	1000 SOIL PIPE
④	WP	1000 WASTE PIPE
⑤	WP	750 ANTI-SIPHONAGE PIPE
⑥	DWS	DOMESTIC WATER SUPPLY PIPE FOR UPPER ZONE
⑦	FWS	FLUSHING WATER SUPPLY PIPE FOR UPPER ZONE
⑧	DWS	DOMESTIC WATER SUPPLY PIPE FOR LOWER ZONE
⑨	FWS	FLUSHING WATER SUPPLY PIPE FOR LOWER ZONE
⑩	DWS (R)	DOMESTIC WATER SUPPLY LINE TO OHT FILLING
⑪	FWS (R)	FLUSHING WATER SUPPLY LINE TO OHT FILLING
⑫	HWS	HYDROMATIC WATER SUPPLY LINE FOR TWO FLOOR
⑬	AD	ACCESS DOOR
⑭		150X150mm CUTOOUT IN SHAFT SLAB

TYPICAL FLOOR (1st., 2nd, 8th. TO 17th.) FAR AREA CHART

A	1	X	58.300	X	22.750	=	1326.33
GROSS PLATE AREA							
1326.33							
DEDUCTIONS							
1	4	X	17.780	X	2.230	0.5	79.30
2	4	X	2.760	X	1.500	=	16.56
3	2	X	0.660	X	5.350	0.5	3.53
4	2	X	0.840	X	5.350	=	8.99
5	2	X	2.860	X	1.510	=	8.64
6	2	X	2.690	X	2.580	=	13.88
7	2	X	0.320	X	2.580	0.5	0.83
8	4	X	1.000	X	8.160	0.5	16.32
9	4	X	2.860	X	2.525	=	28.89
10	4	X	1.210	X	2.110	=	10.21
11	2	X	16.900	X	2.100	0.5	35.49
12	1	X	16.900	X	1.970	=	33.29
13	1	X	0.950	X	3.250	=	3.09
14	2	X	5.940	X	3.150	=	37.42
15	2	X	0.800	X	1.445	=	2.31
16	2	X	0.700	X	1.375	=	1.93
17	1	X	2.400	X	2.100	=	5.04
18	4	X	1.600	X	2.100	=	13.44
19	2	X	2.045	X	1.450	=	5.93
20	2	X	0.180	X	1.450	0.5	0.26
21	1	X	2.540	X	1.960	=	4.98
22	1	X	1.815	X	2.100	=	3.81
23	1	X	2.640	X	1.290	=	3.41
24	1	X	3.830	X	2.275	=	8.71
25	1	X	0.475	X	3.830	0.5	0.91
26	2	X	1.510	X	13.070	0.5	19.74
27	1	X	1.970	X	13.070	=	25.75
TOTAL							
398.73							
NET FAR AREA							
1326.33 - 398.73 = 927.59							
TYPICAL FLOOR FAR AREA							
927.59 X 12 = 11131.08							

TYPICAL FLOOR (1st., 2nd, 8th. TO 17th.) BUILT UP AREA CHART

A	1	X	58.300	X	22.750	=	1326.33
GROSS PLATE AREA							
1326.33							
DEDUCTIONS							
1	4	X	17.780	X	2.230	0.5	79.30
2	4	X	2.760	X	1.500	=	16.56
3	2	X	0.660	X	5.350	0.5	3.53
4	2	X	0.840	X	5.350	=	8.99
5	2	X	2.860	X	1.510	=	8.64
6	2	X	2.690	X	2.580	=	13.88
7	2	X	0.320	X	2.580	0.5	0.83
8	4	X	1.000	X	8.160	0.5	16.32
9	4	X	2.860	X	2.525	=	28.89
10	4	X	1.210	X	2.110	=	10.21
11	2	X	16.900	X	2.100	0.5	35.49
12	1	X	16.900	X	1.970	=	33.29
13	1	X	0.950	X	3.250	=	3.09
14	2	X	5.940	X	3.150	=	37.42
15	2	X	0.800	X	1.445	=	2.31
16	2	X	0.700	X	1.375	=	1.93
17	1	X	2.400	X	2.100	=	5.04
18	4	X	1.600	X	2.100	=	13.44
19	2	X	2.045	X	1.450	=	5.93
20	2	X	0.180	X	1.450	0.5	0.26
21	1	X	2.540	X	1.960	=	4.98
22	1	X	1.815	X	2.100	=	3.81
23	1	X	2.640	X	1.290	=	3.41
24	1	X	3.830	X	2.275	=	8.71
25	1	X	0.475	X	3.830	0.5	0.91
26	2	X	1.510	X	13.070	0.5	19.74
27	1	X	1.970	X	13.070	=	25.75
TOTAL							
332.50							
NET BUILT UP AREA							
1326.33 - 332.50 = 993.82							
TYPICAL FLOOR BUILT UP AREA							
993.82 X 12 = 11925.84							

DOOR WINDOW SCHEDULE

TYPE	Finished Opening Size (W x H)	Width	Lintel Ht. From FFL	Sill Ht. From FFL
DOORS				
D01	1250X2450	1250	2450	0
D02	1000X2450	1000	2450	0
D03	800X2450	800	2450	0
SLIDING DOOR SCHEDULE				
SD1	2700X2450	2700	2450	0
DW01	2500X2450	2500	2450	1050
DW01	2200X2450	2200	2450	1050
WINDOWS				
W01	1950 X 2150	1950	2450	300
W02	800X1200	800	2450	1250
W03	1950X1850	1950	2450	600
W04	1250X2150	1250	2450	300
SERVICE DOOR SCHEDULE				
FD	1200X2450	1200	2450	0
FD1	900X2450	900	2450	0
FD2	1800X2450	1800	2450	0
LIFT DOOR				
L1	1000X2450	1000	2450	0
L2	1000X2450	1000	2450	0
L3	1000X2450	1000	2450	0
L4	1000X2450	1000	2450	0
SERVICE LIFT				
SL	1200X2450	1200	2450	0
FIRE LIFT				
FL	1200X2450	1200	2450	0

Checked and found ok for Public Health (Internal) Service only subject to comments in forwarding letter No. 22-0-116 Dtd. 05/07/2023

CLIENT: AAR HOUSING PVT. LTD.

PROJECT: PROPOSED BUILDING PLAN OF GROUP HOUSING COLONY OVER AN AREA MEASURING 4.75 ACRES (LICENCE NO.25 OF.2025 DATED.12.03.2025) IN SECTOR-4, SOHNA BEING DEVELOPED BY AAR HOUSING PVT.LTD.

ARCHITECTS: Pinnacle Architects Pvt. Ltd. 608, SECTOR-14, Gurgaon HARYANA

SCALE: 1:100

DRAWING NAME: TOWER-C TYPICAL FLOOR PLAN (1st, 2nd, 8th. TO 17th.) & AREA DIAGRAM

DRAWING NO. SUB-06

For AAR HOUSING PVT. LTD. Authorised Signatory

APPLICANT'S SIGN.

VIMAL K JAJ Architect C.A/96/19791 938, Sector-14, Gurgaon ARCHITECT'S SIGN