




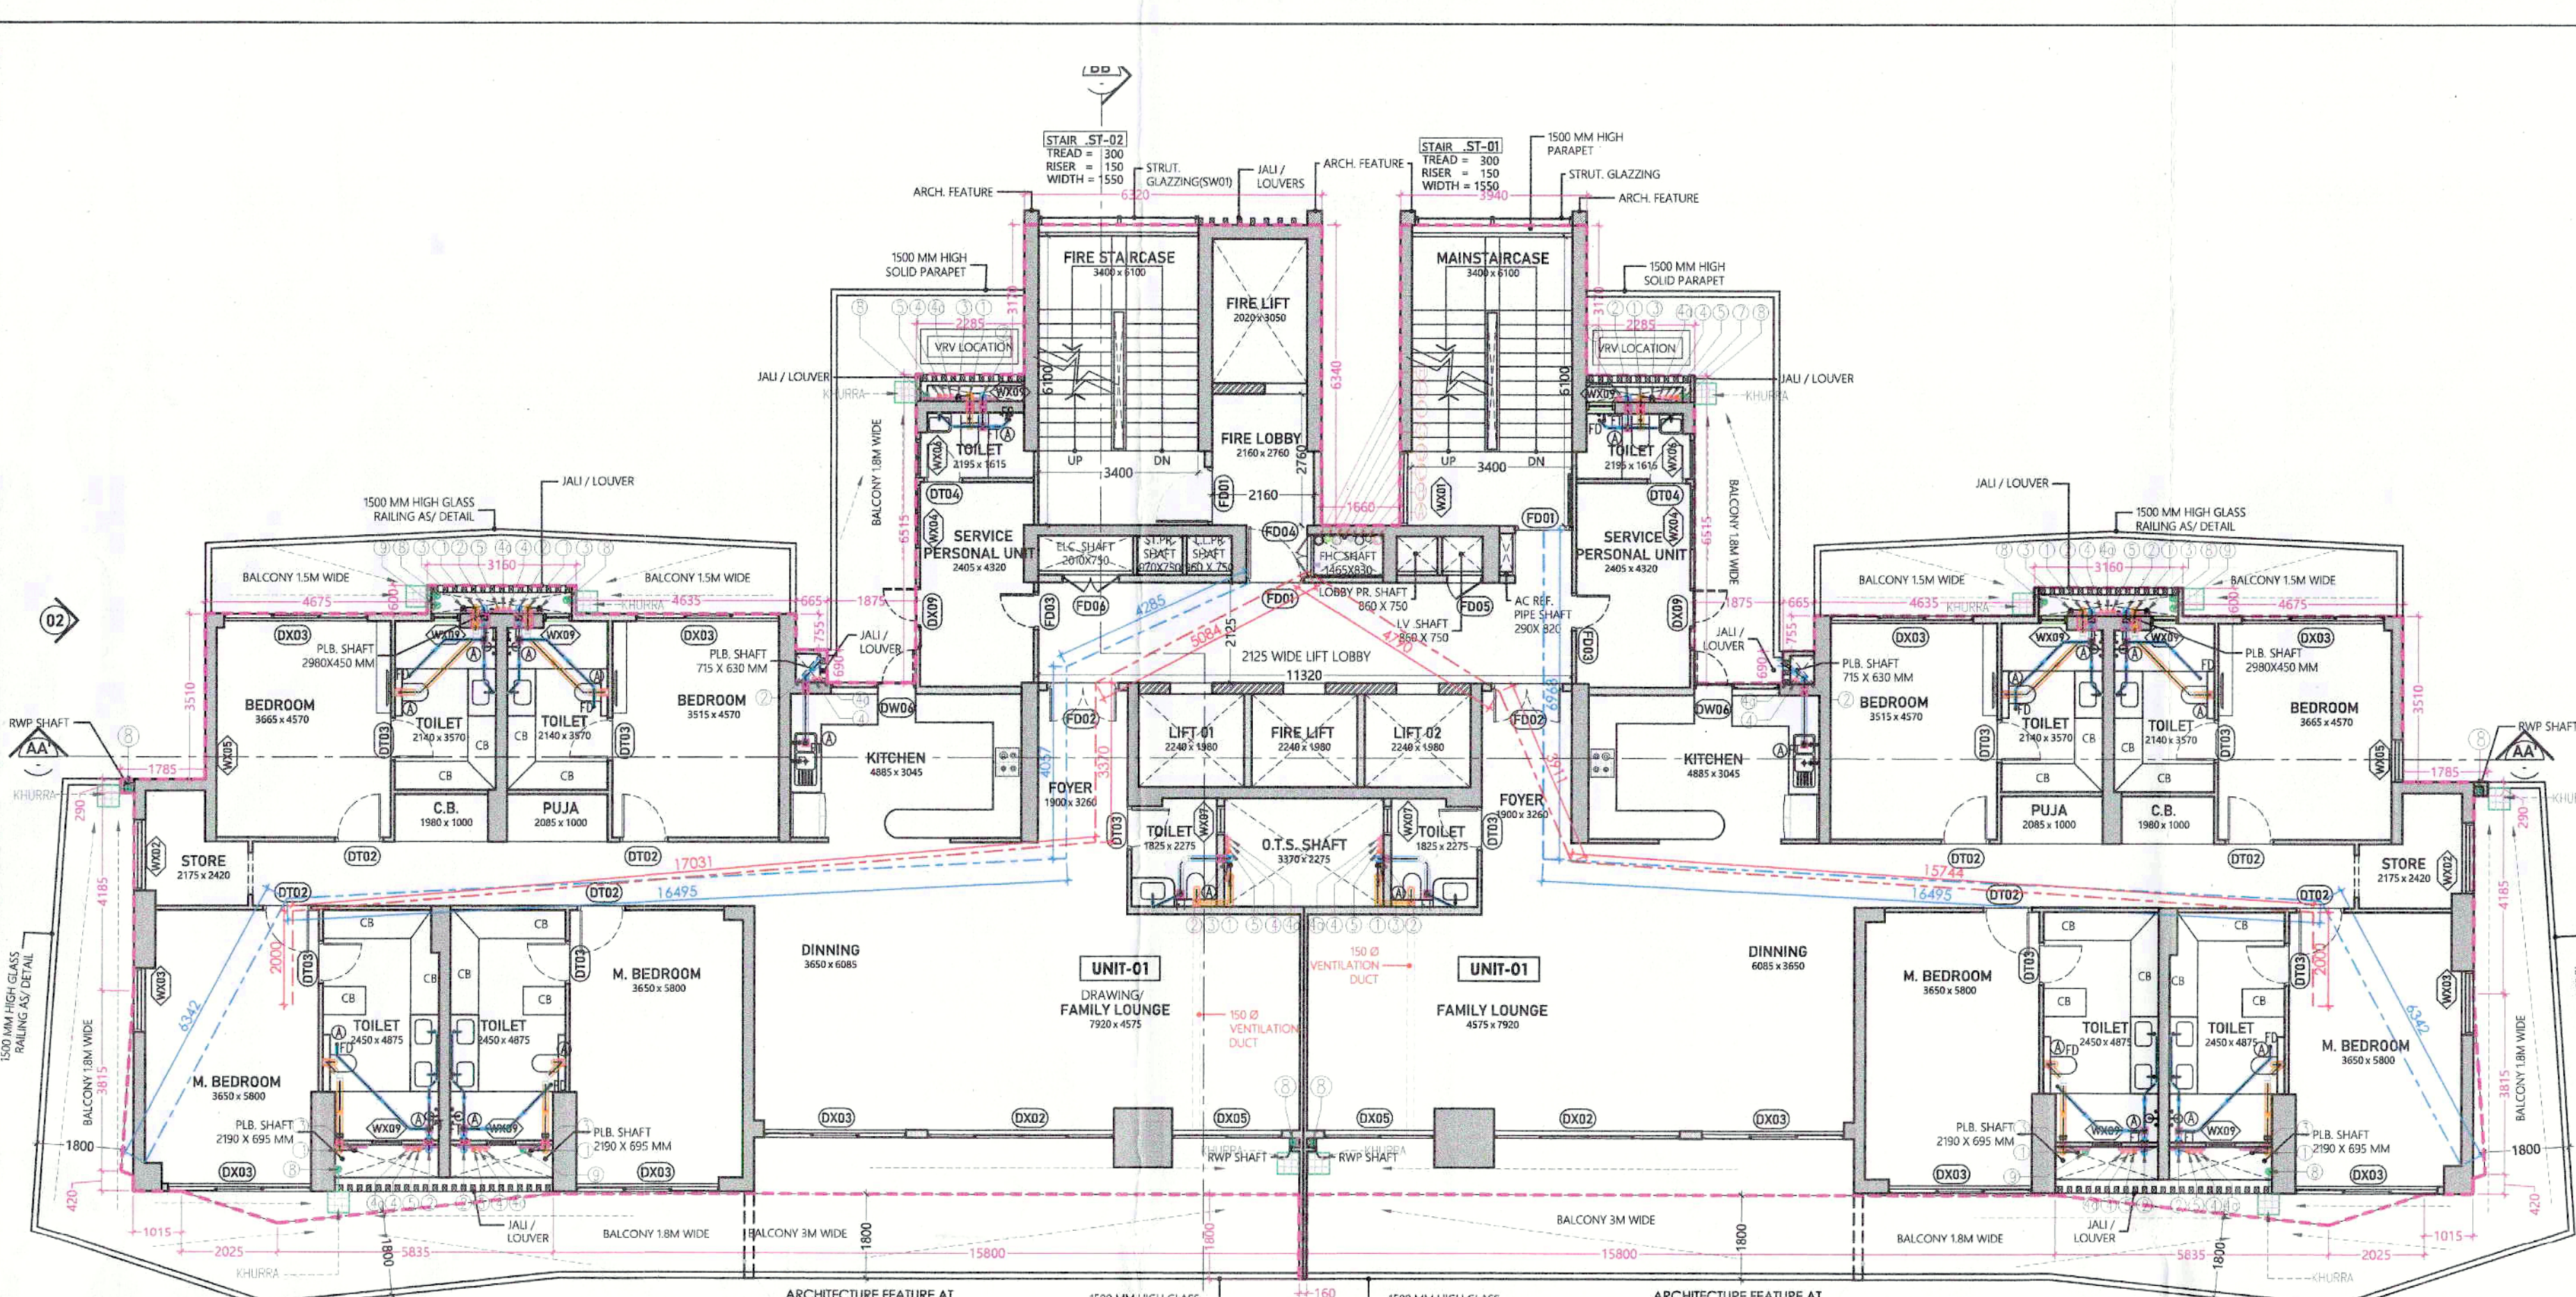


5TH FLOOR PLAN: LVL +22800MM
25TH FLOOR PLAN: LVL +94800 MM

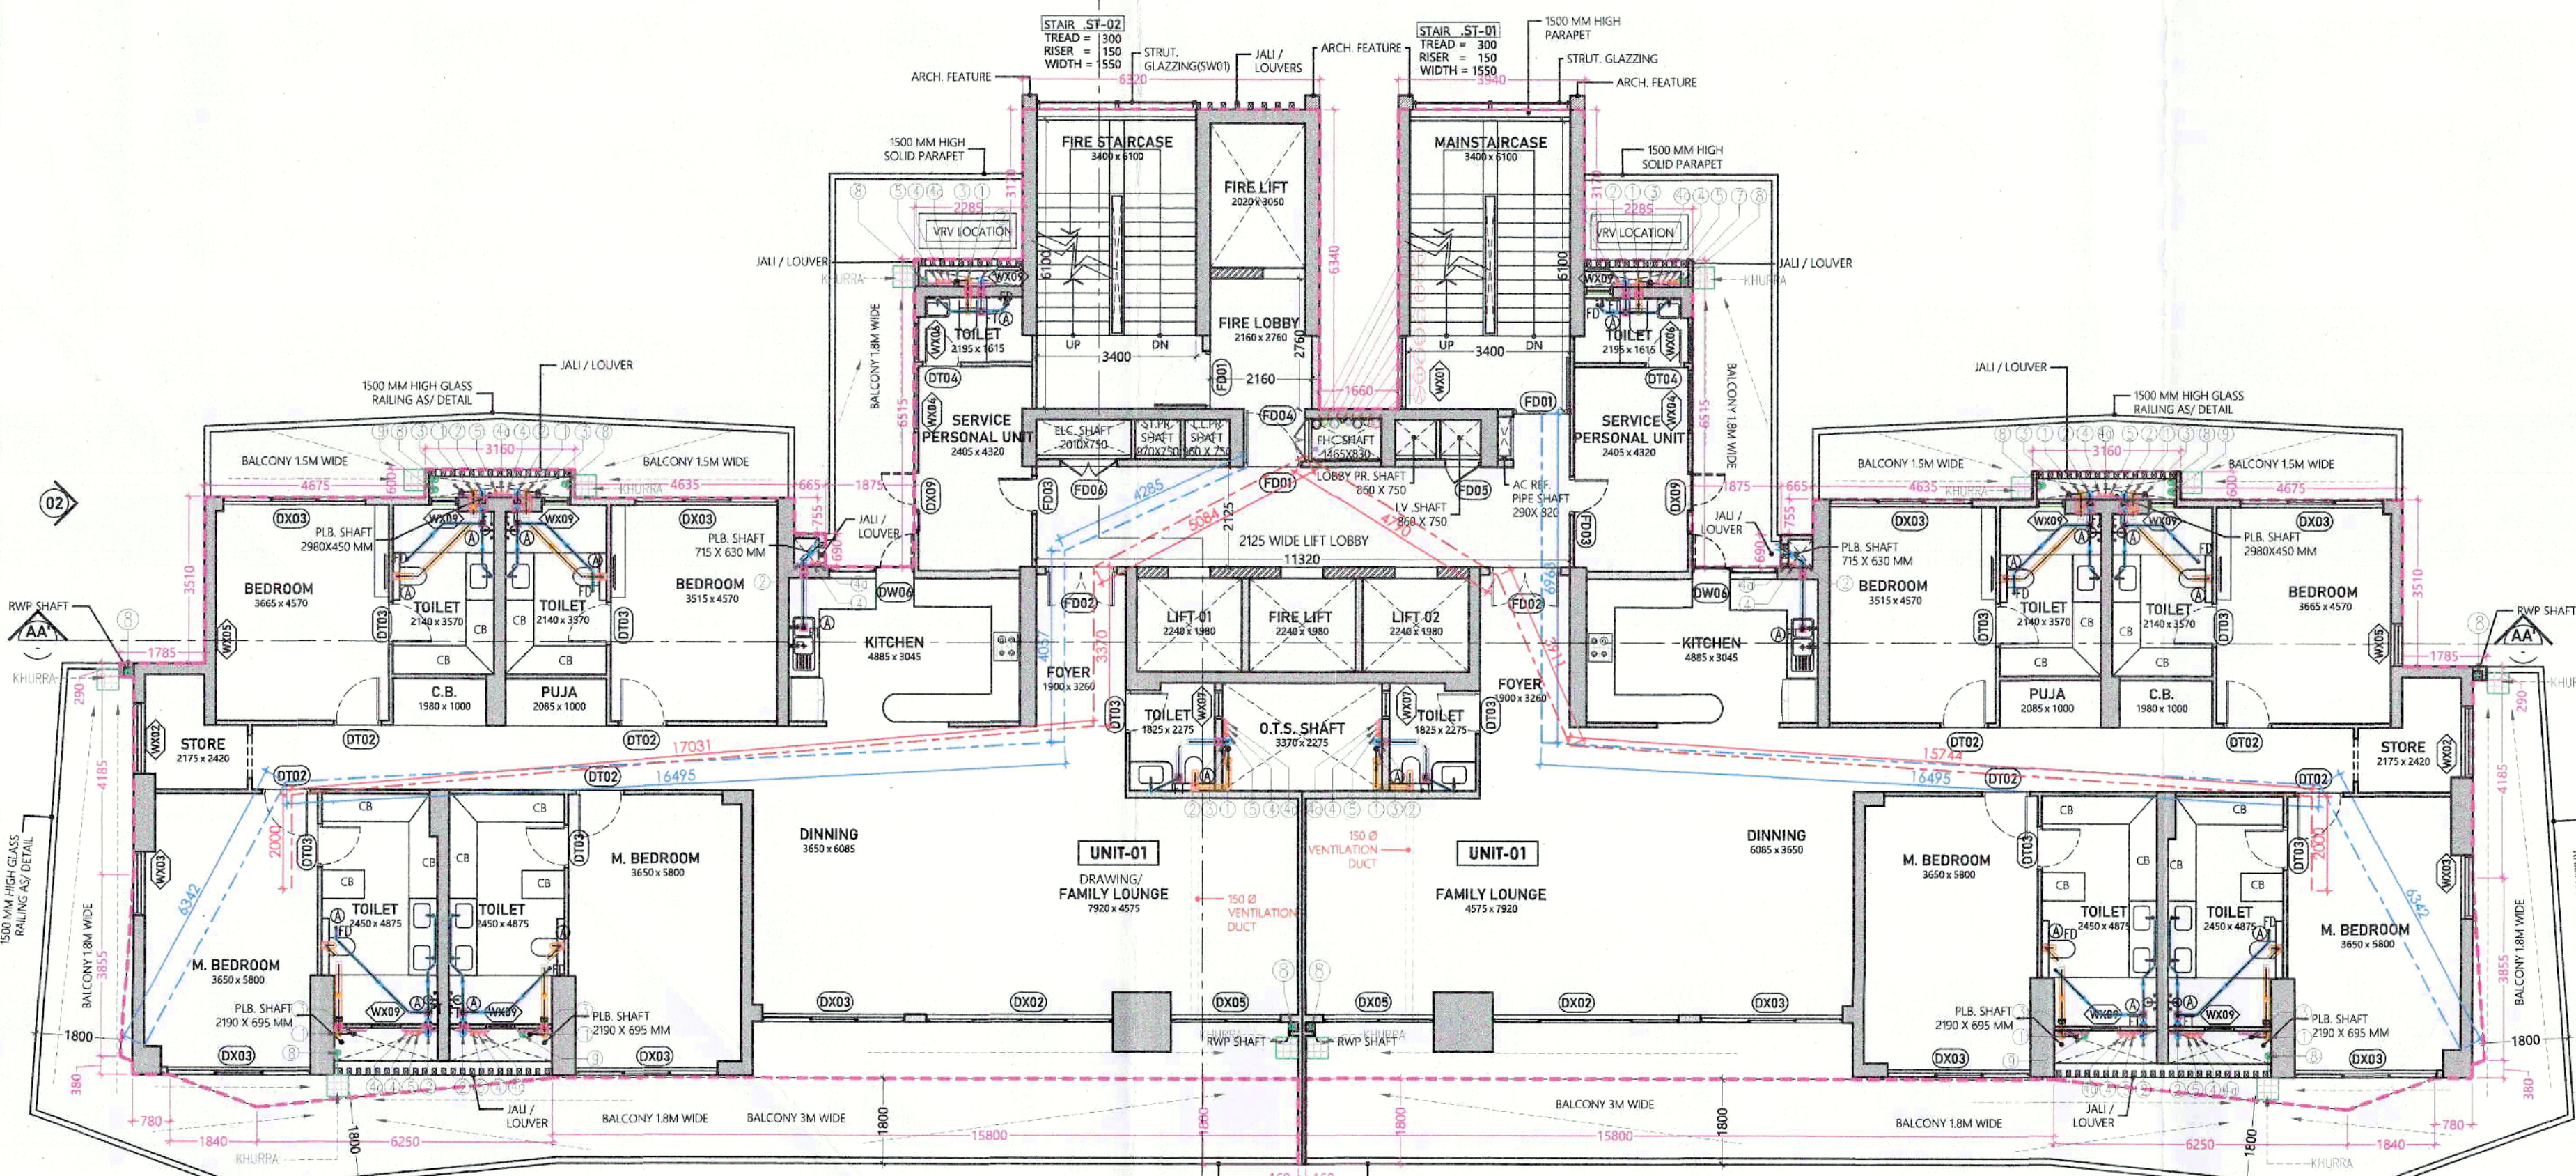


6TH FLOOR PLAN: LVL +26400 MM

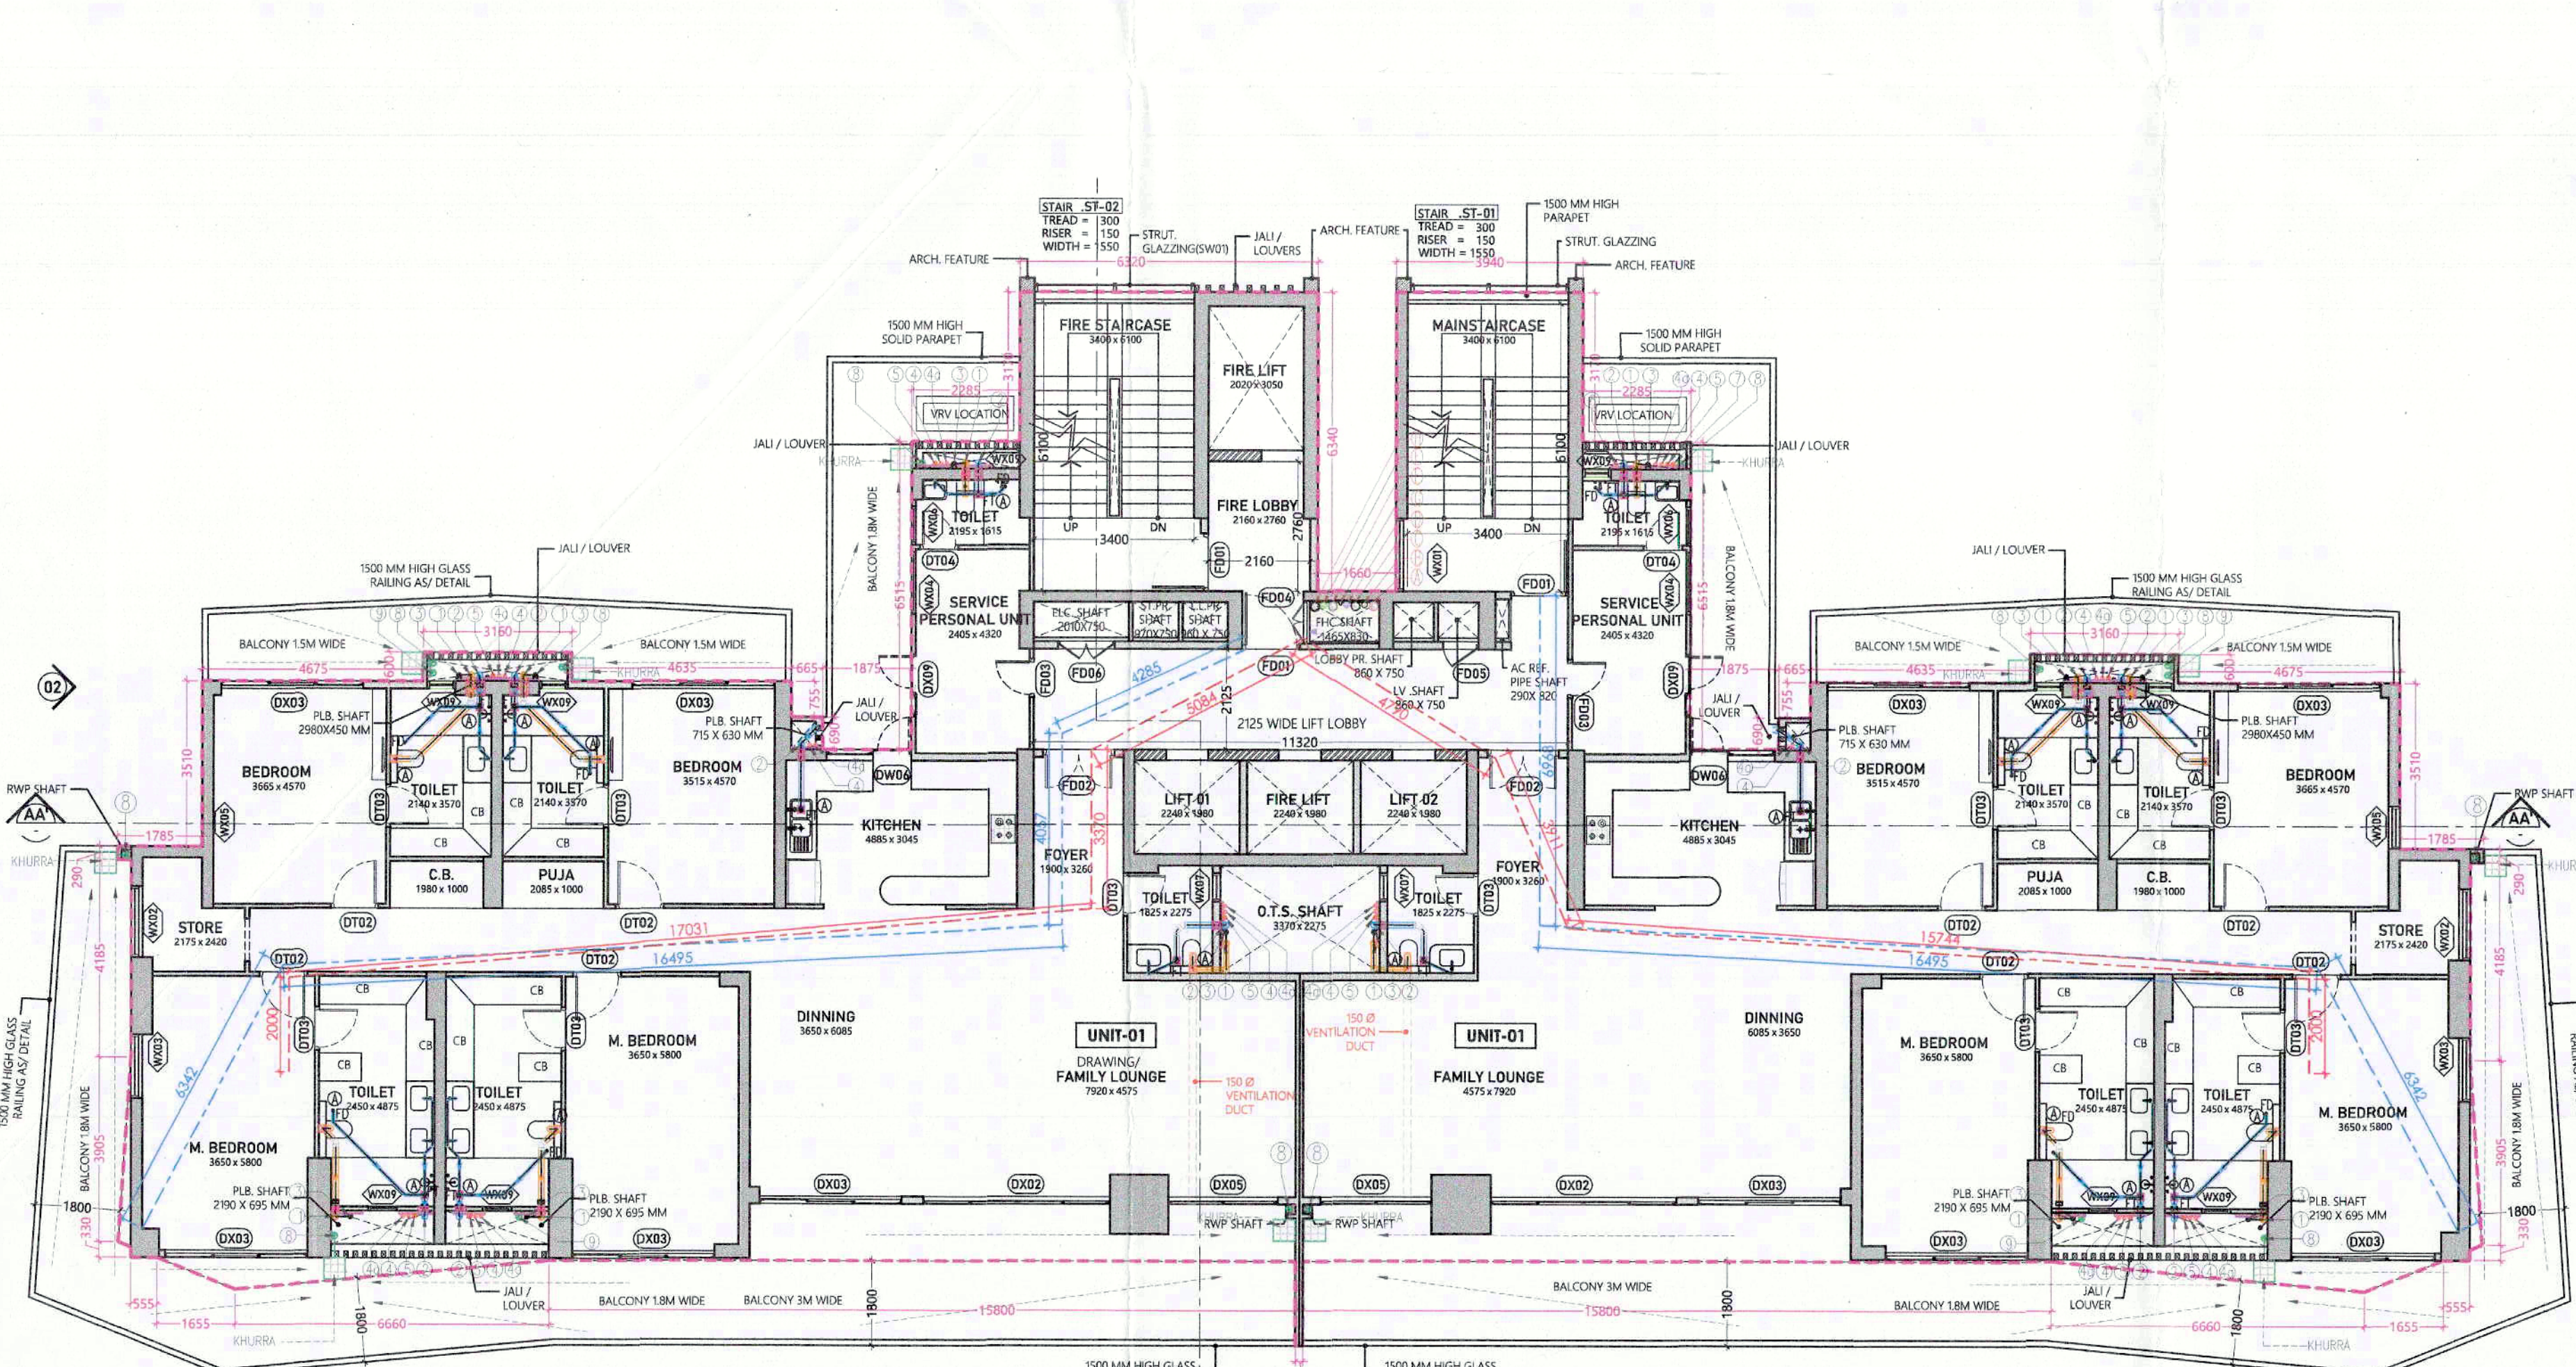


7TH FLOOR PLAN: LVL +30000MM
23TH FLOOR PLAN: LVL +87600 MM

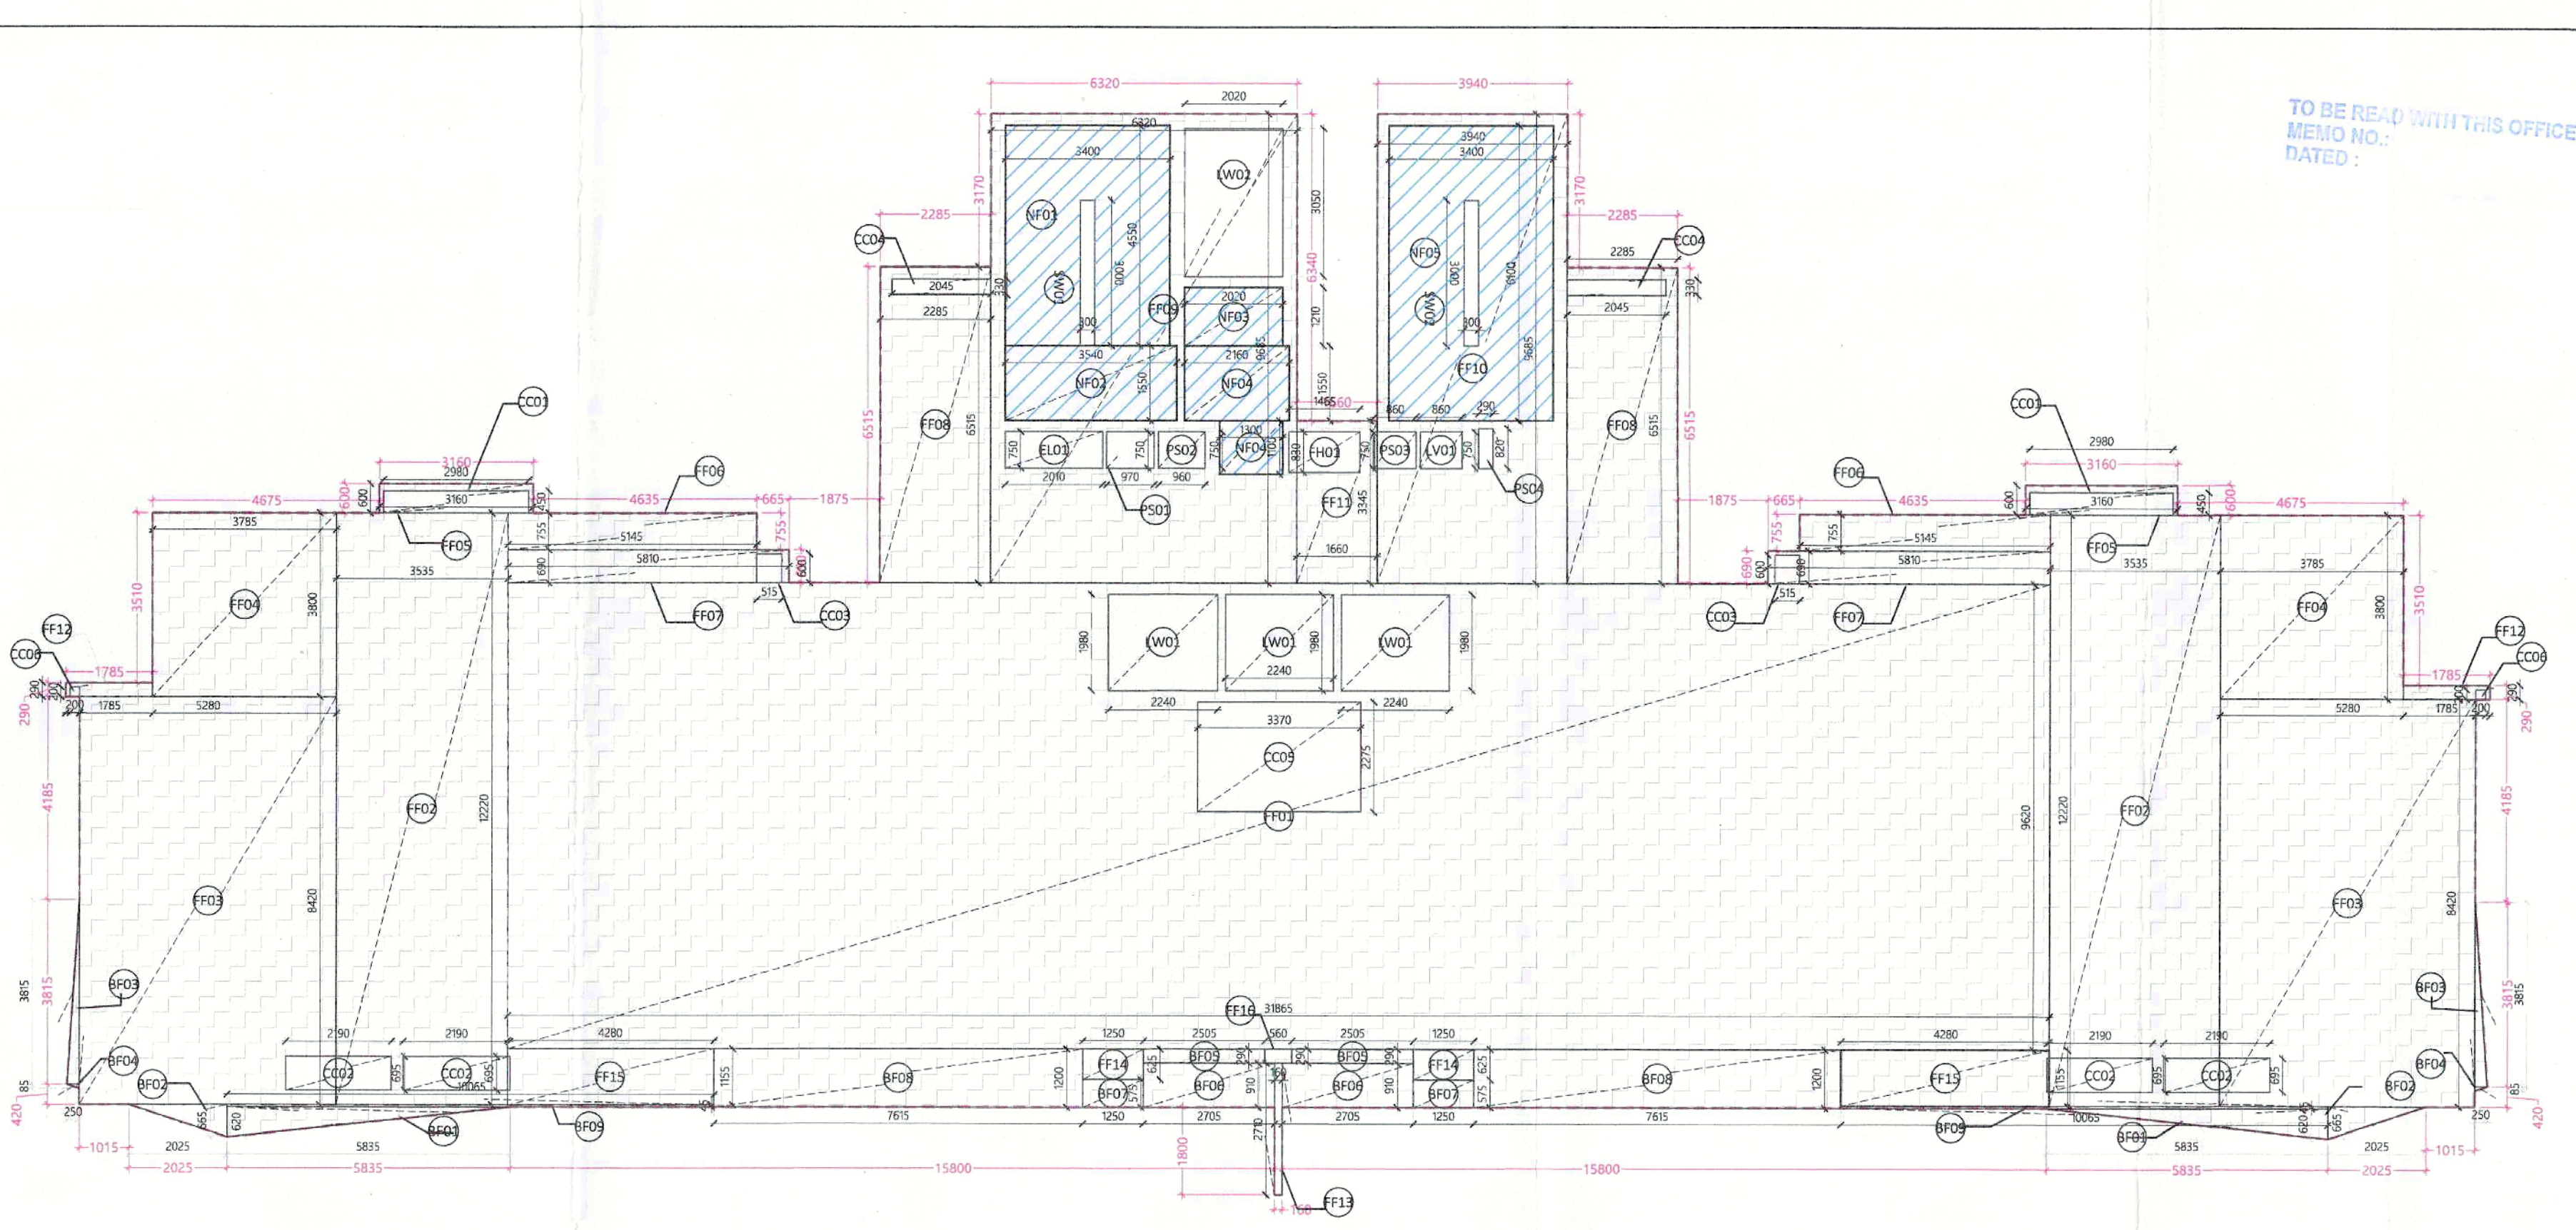

AREA DIAGRAM FOR 5TH & 25TH FLOOR

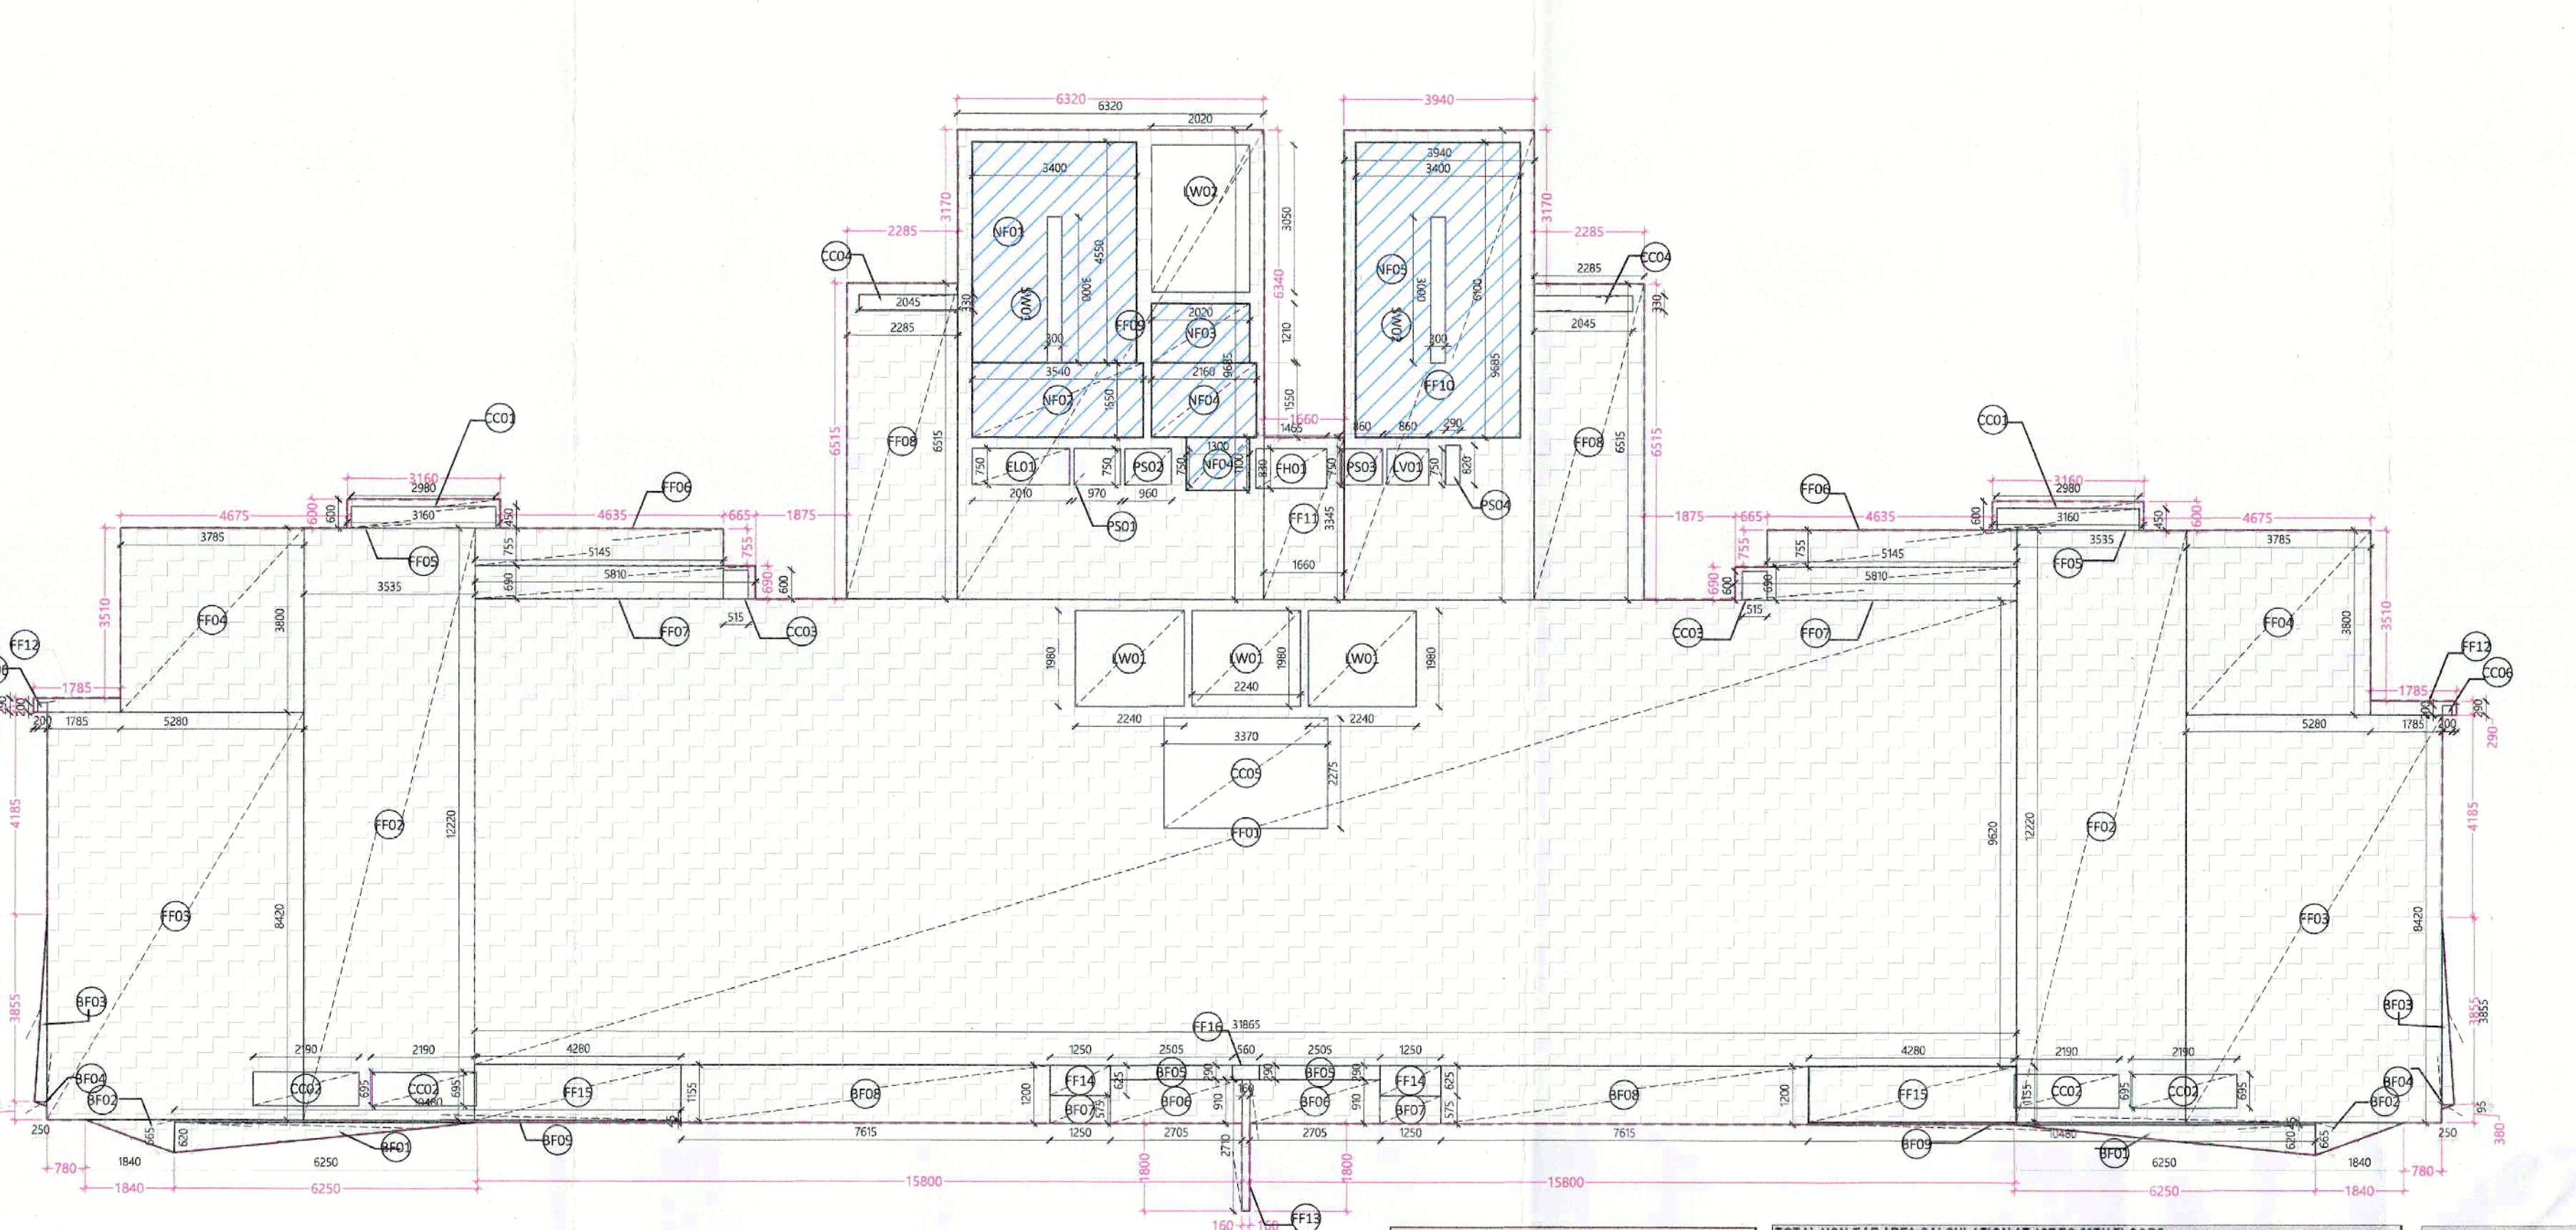

AREA DIAGRAM FOR 6TH FLOOR

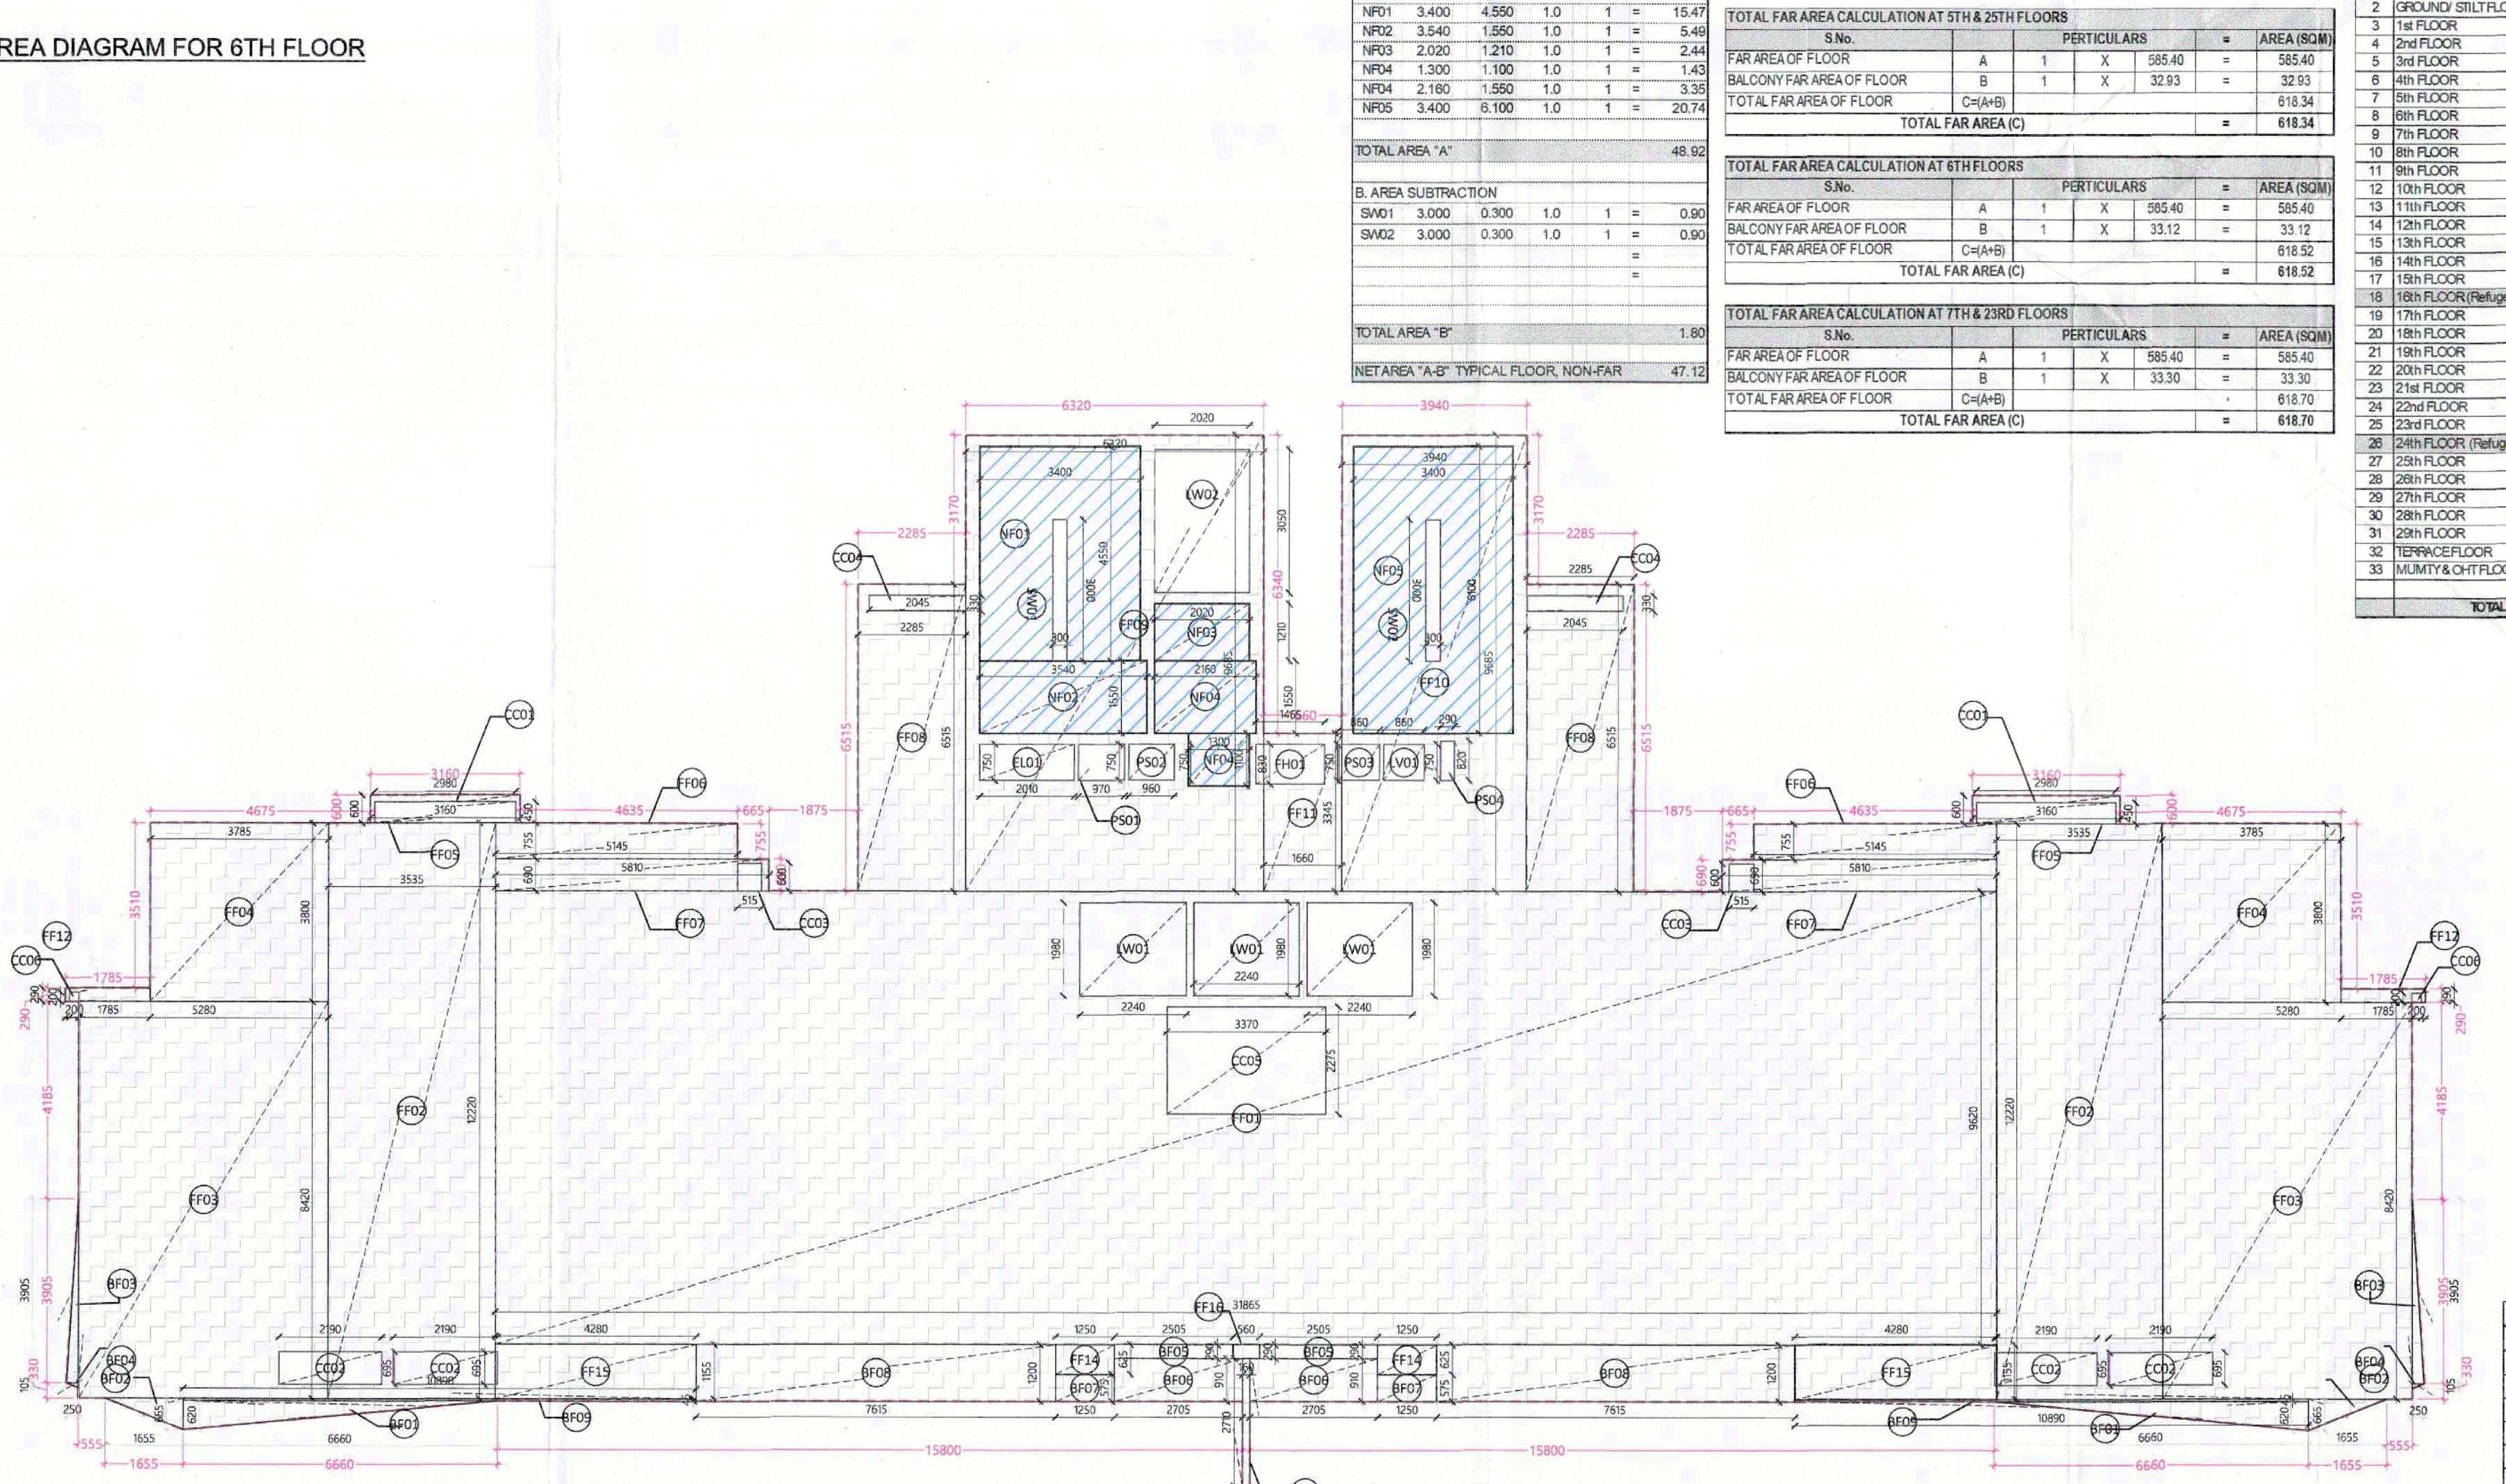

AREA DIAGRAM FOR 7TH & 23RD FLOOR

TYPICAL FLOOR FAR

ID	X	Y	Multi x Count	Area
COV1	31.880	9.820	1.0	318.80
COV2	3.150	12.220	1.0	38.67
COV3	5.380	8.420	1.0	45.30
COV4	3.785	3.800	1.0	14.37
COV5	3.180	0.800	1.0	2.54
COV6	5.145	0.755	1.0	3.88
COV7	5.810	0.890	1.0	5.17
COV8	2.395	6.015	1.0	14.41
COV9	6.320	9.685	1.0	61.21
COV10	3.940	9.685	1.0	38.16
COV11	1.860	3.345	1.0	6.23
COV12	1.725	0.290	1.0	0.50
COV13	0.160	2.710	1.0	0.43
COV14	1.350	0.805	1.0	1.08
COV15	4.280	1.105	1.0	4.73
COV16	0.560	0.290	1.0	0.16
TOTAL AREA 'A'				677.87

B AREA SUBTRACTION

ID	X	Y	Multi x Count	Area
COV17	2.180	0.450	1.0	0.98
COV18	2.180	0.450	1.0	0.98
COV19	0.915	0.900	1.0	0.82
COV20	2.045	0.330	1.0	0.68
COV21	3.170	2.275	1.0	7.21
COV22	0.200	0.200	1.0	0.04
COV23	2.010	0.750	1.0	1.51
COV24	1.465	0.830	1.0	1.22
COV25	0.860	0.750	1.0	0.65
COV26	2.240	1.980	1.0	4.44
COV27	2.020	3.050	1.0	6.16
COV28	3.400	4.550	1.0	15.47
COV29	1.440	1.950	1.0	2.81
COV30	2.020	1.210	1.0	2.44
COV31	1.300	1.100	1.0	1.43
COV32	2.160	1.350	1.0	2.92
COV33	3.400	6.100	1.0	20.74
COV34	0.970	0.750	1.0	0.73
COV35	2.680	0.750	1.0	2.02
COV36	0.860	0.750	1.0	0.65
COV37	0.290	0.820	1.0	0.24
TOTAL AREA 'B'				92.57
NET AREA 'A-B' TYPICAL FLOOR FAR				585.40

5TH & 25TH FLOOR, BALCONY FAR

ID	X	Y	Multi x Count	Area
COV38	5.535	0.620	0.5	1.76
COV39	2.025	0.665	0.5	0.68
COV40	3.615	0.250	0.5	0.91
COV41	0.085	0.250	0.5	0.11
COV42	2.505	0.230	1.0	0.58
COV43	2.705	0.910	1.0	2.46
COV44	0.970	0.750	1.0	0.73
COV45	2.680	0.750	1.0	2.02
COV46	0.860	0.750	1.0	0.65
COV47	0.290	0.820	1.0	0.24
TOTAL AREA 'A'				12.93

6TH FLOOR, BALCONY FAR

ID	X	Y	Multi x Count	Area
COV48	6.250	0.620	0.5	1.98
COV49	1.840	0.665	0.5	0.61
COV50	3.655	0.250	0.5	0.94
COV51	0.095	0.250	0.5	0.12
COV52	2.505	0.230	1.0	0.58
COV53	2.705	0.910	1.0	2.46
COV54	0.970	0.750	1.0	0.73
COV55	2.680	0.750	1.0	2.02
COV56	0.860	0.750	1.0	0.65
COV57	0.290	0.820	1.0	0.24
TOTAL AREA 'A'				13.30

7TH & 23RD FLOOR, BALCONY FAR

ID	X	Y	Multi x Count	Area
COV58	6.250	0.620	0.5	1.98
COV59	1.840	0.665	0.5	0.61
COV60	3.655	0.250	0.5	0.94
COV61	0.095	0.250	0.5	0.12
COV62	2.505	0.230	1.0	0.58
COV63	2.705	0.910	1.0	2.46
COV64	0.970	0.750	1.0	0.73
COV65	2.680	0.750	1.0	2.02
COV66	0.860	0.750	1.0	0.65
COV67	0.290	0.820	1.0	0.24
TOTAL AREA 'A'				13.30

TOTAL NON FAR AREA CALCULATION AT 1ST TO 25TH FLOORS

ID	X	Y	Multi x Count	Area
COV68	3.400	4.360	1.0	14.81
COV69	3.440	1.880	1.0	6.48
COV70	2.000	1.270	1.0	2.54
COV71	1.300	1.350	1.0	1.76
COV72	2.160	1.360	1.0	2.93
COV73	3.400	0.100	1.0	0.34
TOTAL AREA 'A'				48.86

B AREA SUBTRACTION

ID	X	Y	Multi x Count	Area
COV74	3.150	12.220	1.0	38.67
COV75	3.000	0.300	1.0	0.90
TOTAL AREA 'B'				39.57
NET AREA 'A-B' TYPICAL FLOOR, NON-FAR				47.12

REVISOR

S.No.	Length	Breadth	Number	Area (sqm)
1	2.045	0.420	1.000	0.86
2	2.180	0.420	1.000	0.92
3	2.405	1.550	1.000	3.73
4	2.175	1.220	1.000	2.65
5	2.120	2.200	1.000	4.66
6	0.240	2.125	1.000	0.51
TOTAL COVERED AREA				13.46

This is a "PROVISIONAL BUILDING PLAN" approved only for the purpose of inviting objections from the general public.

OWNER SIGN

ARCHITECT SIGN

KEY PLAN

SUBMISSION DRAWING

PROJECT

REVISED BUILDING PLAN FOR GROUP HOUSING COLONY OVER AN AREA MEASURING 24.125 ACRES (LICENCE NO.42 OF 2013 DATED 06.04.2013 & LICENCE NO.46 OF 2013 DATED 08.06.2013) IN THE REVENUE ESTATE OF VILLAGE HARSARA, SECTOR - 68A, GURUGRAM

SCALE 1/1000 **DATE** 12.09.2025

DRAWING TITLE 5TH, 6TH, 7TH, 23RD & 25TH FLOOR PLAN & AREA DIAGRAM TOWER A

ARCHITECTS Confluence

DRAWING NO. S-TA-103 **REVISION** R0