





- PLUMBING LEGEND:-
- 100 OD UPVC SOLI PIPE
  - 100 OD UPVC WASTE PIPE
  - 65# CPVC DWS DNTAKE PIPE
  - 50# CPVC FWS DNTAKE PIPE
  - 100 OD UPVC RAIN WATER
  - ANTI-SYRCHARGE PIPE
  - SOLAR WATER PIPE
  - 65# DWS RISER PIPE
  - 50# FWS RISER PIPE
  - 100# WASTE PIPE
  - 100# SOLI PIPE
  - 75 Ø RAIN WATER PIPE
  - FT FLOOR TRAP
  - FT FLOOR CLEAN
  - CO FLOOR CLEAN OUT
  - CO CLEAN OUT PLUS
  - CUTOUT SIZE-150x150mm

| TOWER C1/C2 |      |       |        |
|-------------|------|-------|--------|
| SR NO       | NAME | WIDTH | LENGTH |
| 1           | D2   | 1150  | 0      |
| 2           | D3   | 825   | 0      |
| 3           | D4   | 3140  | 0      |
| 4           | S01  | 3140  | 0      |
| 5           | S02  | 2780  | 0      |
| 6           | S03  | 2065  | 0      |
| 7           | S04  | 2614  | 0      |
| 8           | S05  | 1600  | 0      |
| 9           | S06  | 1500  | 0      |
| 10          | S07  | 2400  | 0      |
| 11          | S08  | 2205  | 0      |
| 12          | S09  | 4780  | 0      |
| 13          | S010 | 3500  | 0      |
| 14          | S011 | 3000  | 0      |
| 15          | W1   | 1500  | 1000   |
| 16          | W2   | 1500  | 1000   |
| 17          | W3   | 1500  | 1000   |
| 18          | W4   | 2100  | 900    |
| 19          | W5   | 1200  | 900    |
| 20          | W6   | 900   | 900    |
| 21          | W8   | 1535  | 900    |
| 22          | V1   | 600   | 1500   |
| 23          | V2   | 1000  | 1500   |

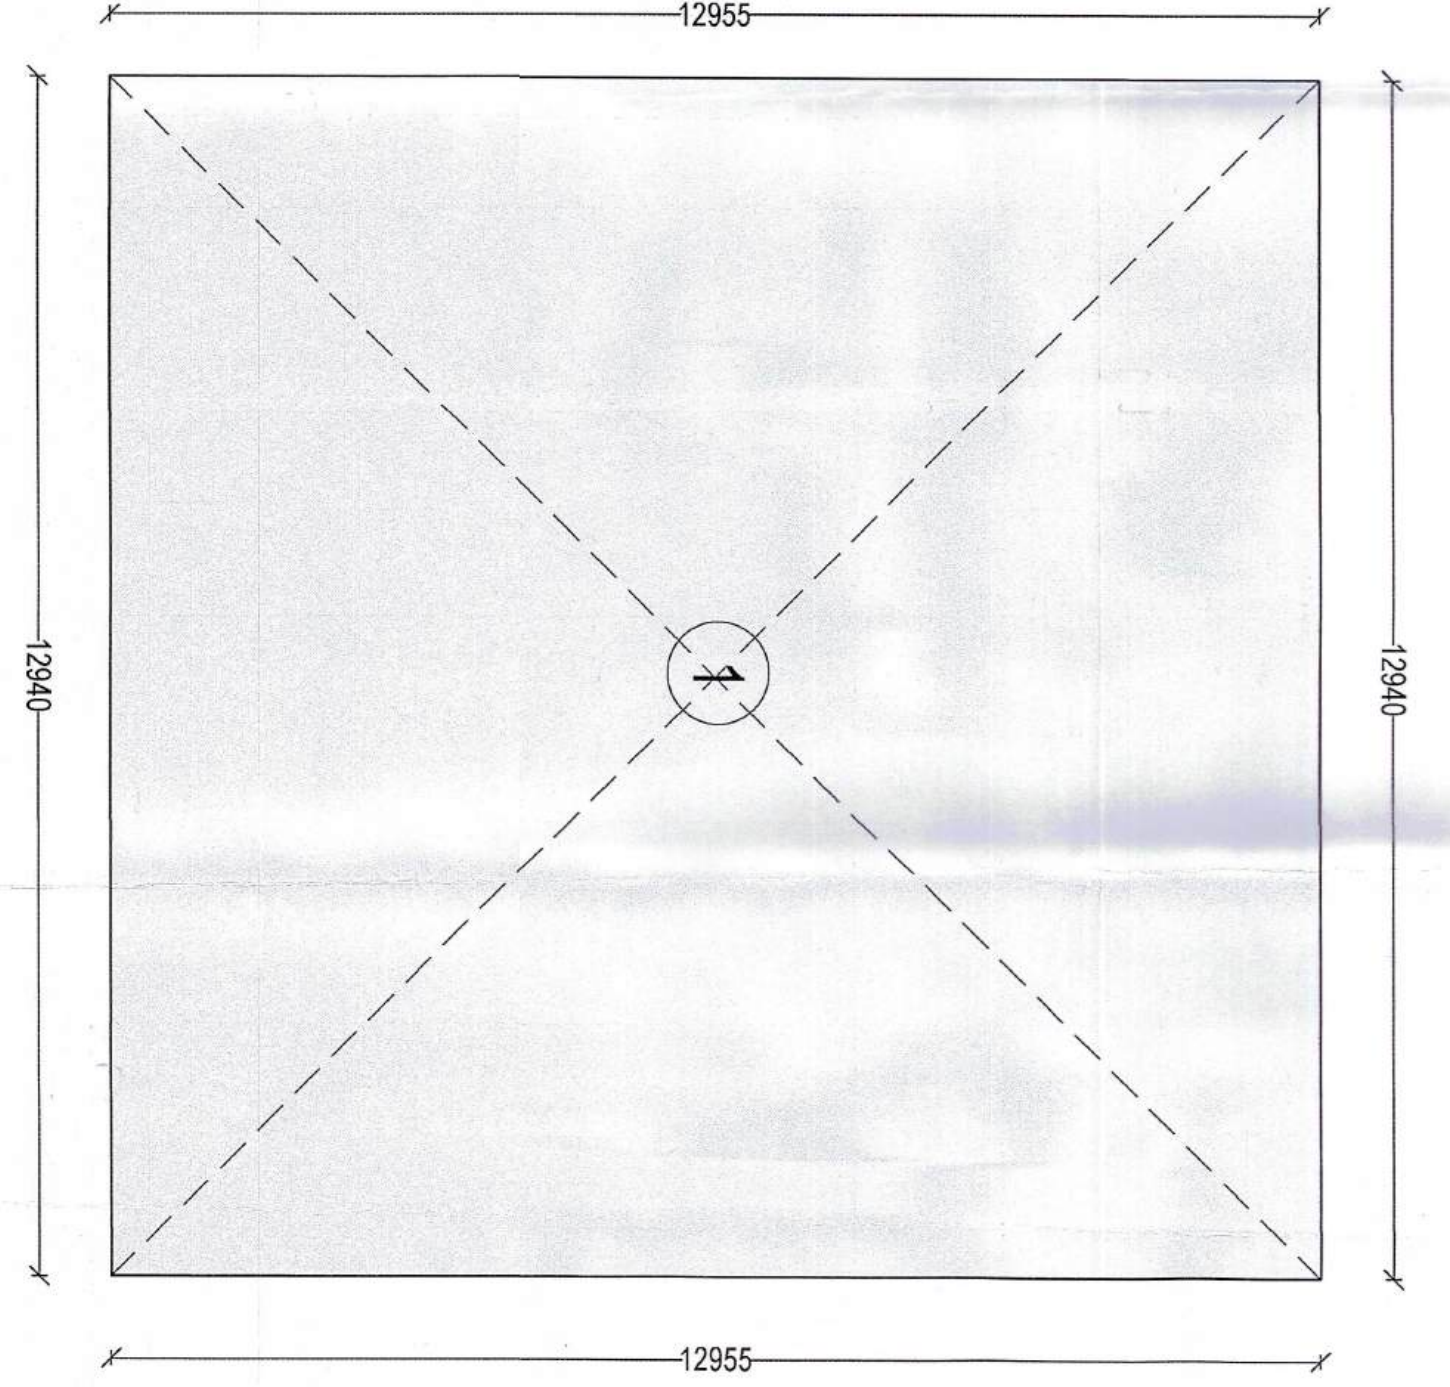

| BUILT UP AREA |       |       |
|---------------|-------|-------|
| TOWER         | C1/C2 | MUMTY |
| FLOOR         |       |       |

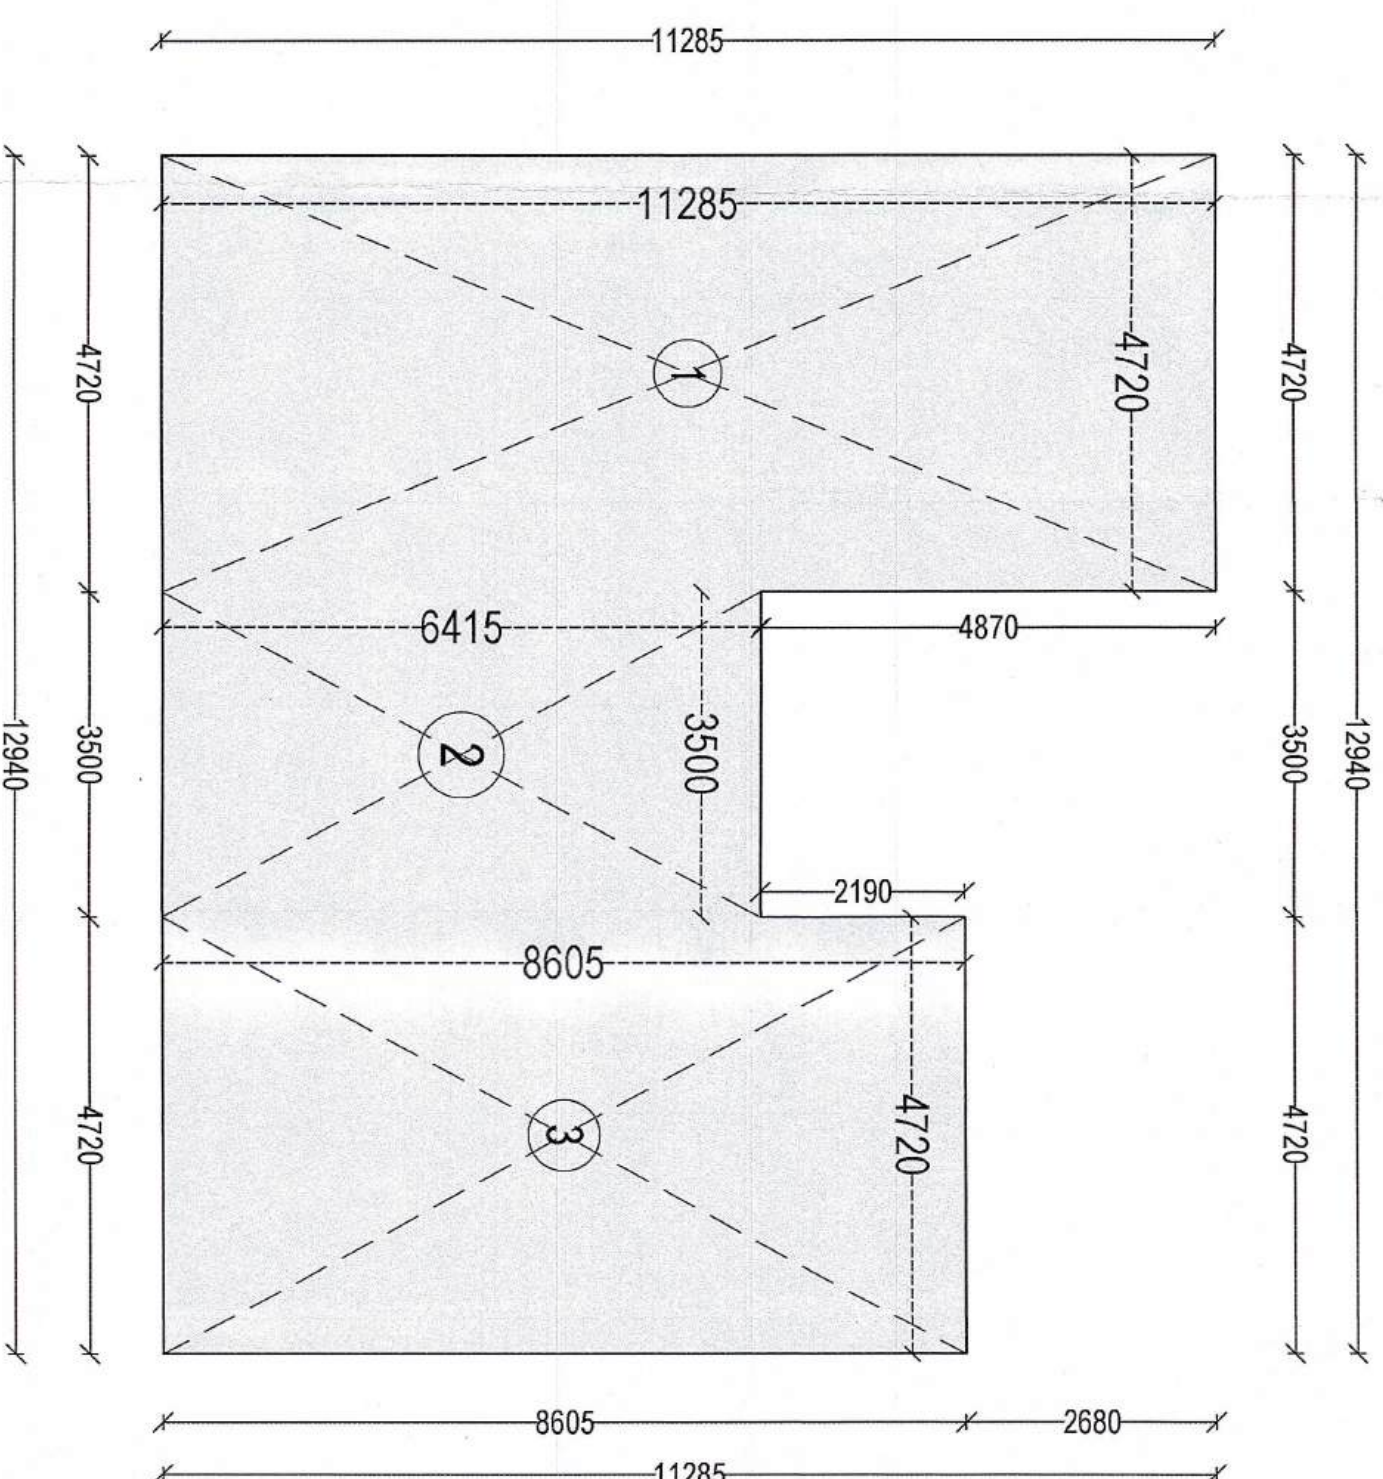


| BUILT UP AREA |       |                             |
|---------------|-------|-----------------------------|
| TOWER         | C1/C2 | WATER TANK AND MACHINE ROOM |
| FLOOR         |       |                             |


| BUILT UP AREA |       |        |        |                  |
|---------------|-------|--------|--------|------------------|
| TOWER         | FLOOR | NO.    | LENGTH | WIDTH            |
|               |       |        |        |                  |
| NAME          | NO.   | LENGTH | WIDTH  | AREA (IN SQ.MT.) |
| 1             | 1     | 4.720  | 11.285 | 53.27            |
| 2             | 1     | 3.500  | 6.415  | 22.45            |
| 3             | 1     | 4.720  | 8.605  | 40.62            |
| TOTAL         |       |        |        | 116.33           |

| BUILT UP AREA |       |        |        |                  |
|---------------|-------|--------|--------|------------------|
| TOWER         | FLOOR | NO.    | LENGTH | WIDTH            |
|               |       |        |        |                  |
| NAME          | NO.   | LENGTH | WIDTH  | AREA (IN SQ.MT.) |
| 1             | 1     | 12.940 | 12.955 | 167.64           |
| 2             | 1     | 4.450  | 0.950  | 4.23             |
| TOTAL         |       |        |        | 171.87           |

| FLOOR PLAN |                                |
|------------|--------------------------------|
| TOWER      | C1/C2                          |
| FLOOR      | TANK & MACHINE ROOM FLOOR LVL. |

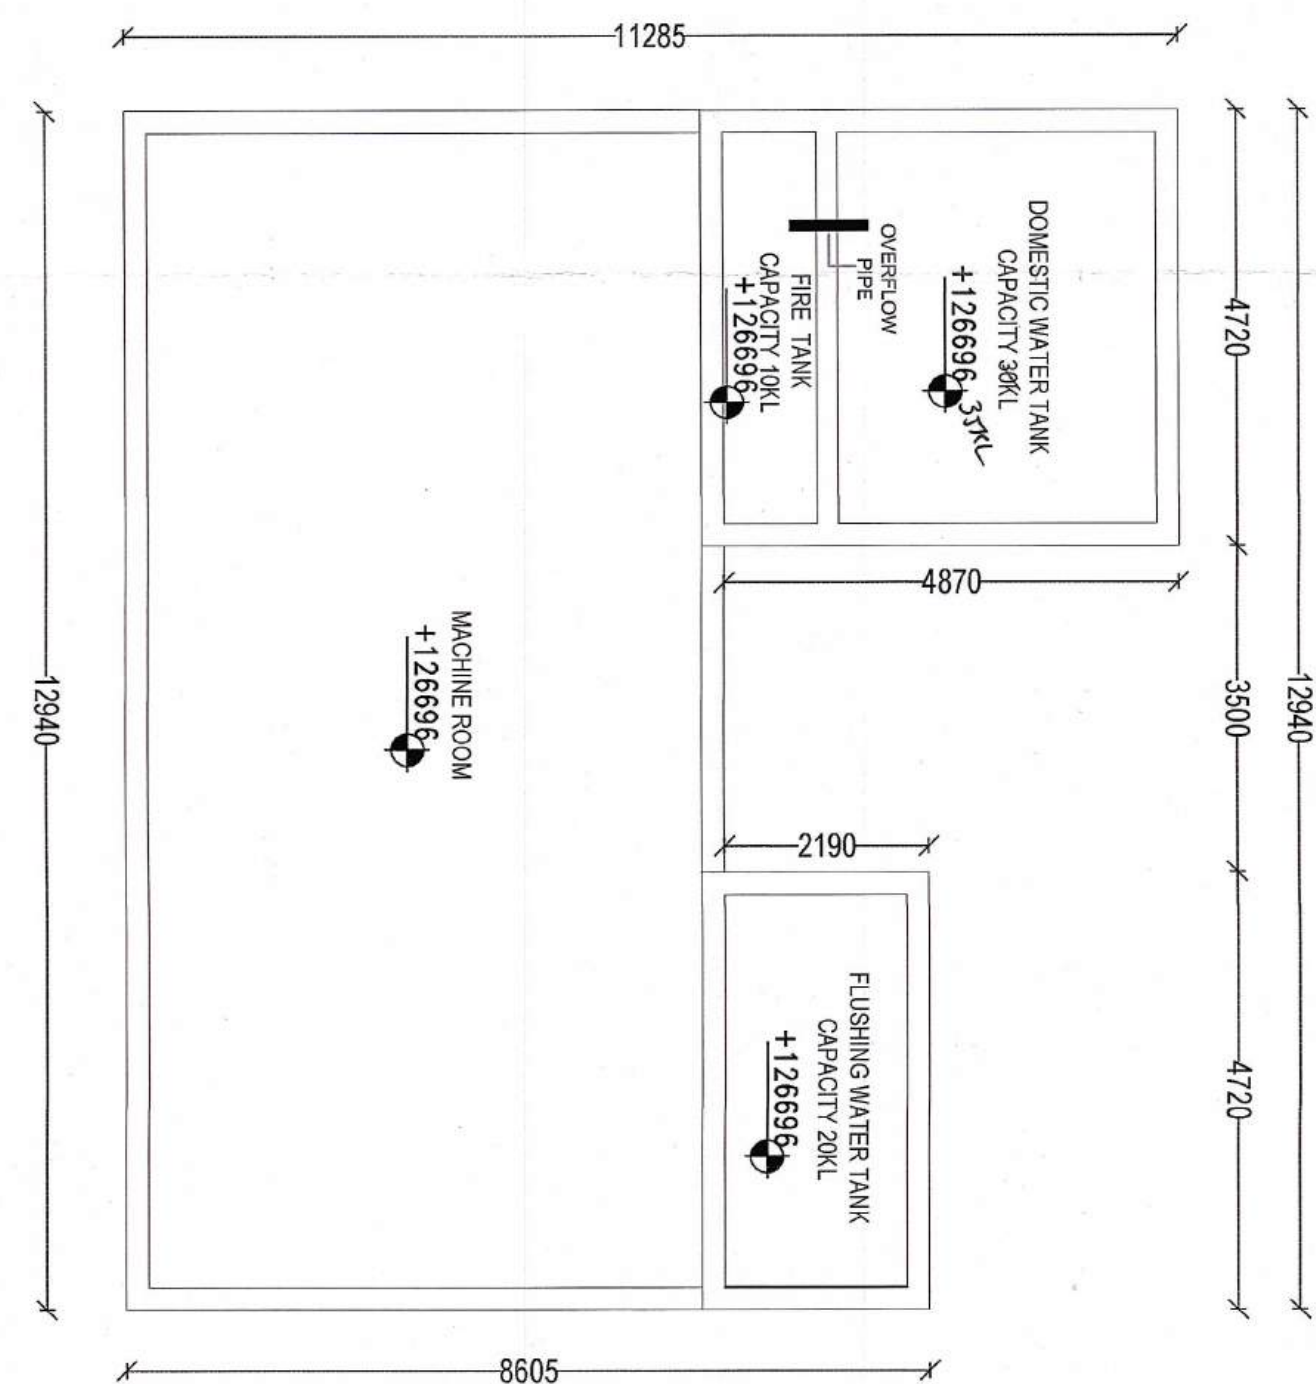

| FLOOR PLAN |                                |
|------------|--------------------------------|
| TOWER      | C1/C2                          |
| FLOOR      | TANK & MACHINE ROOM FLOOR LVL. |

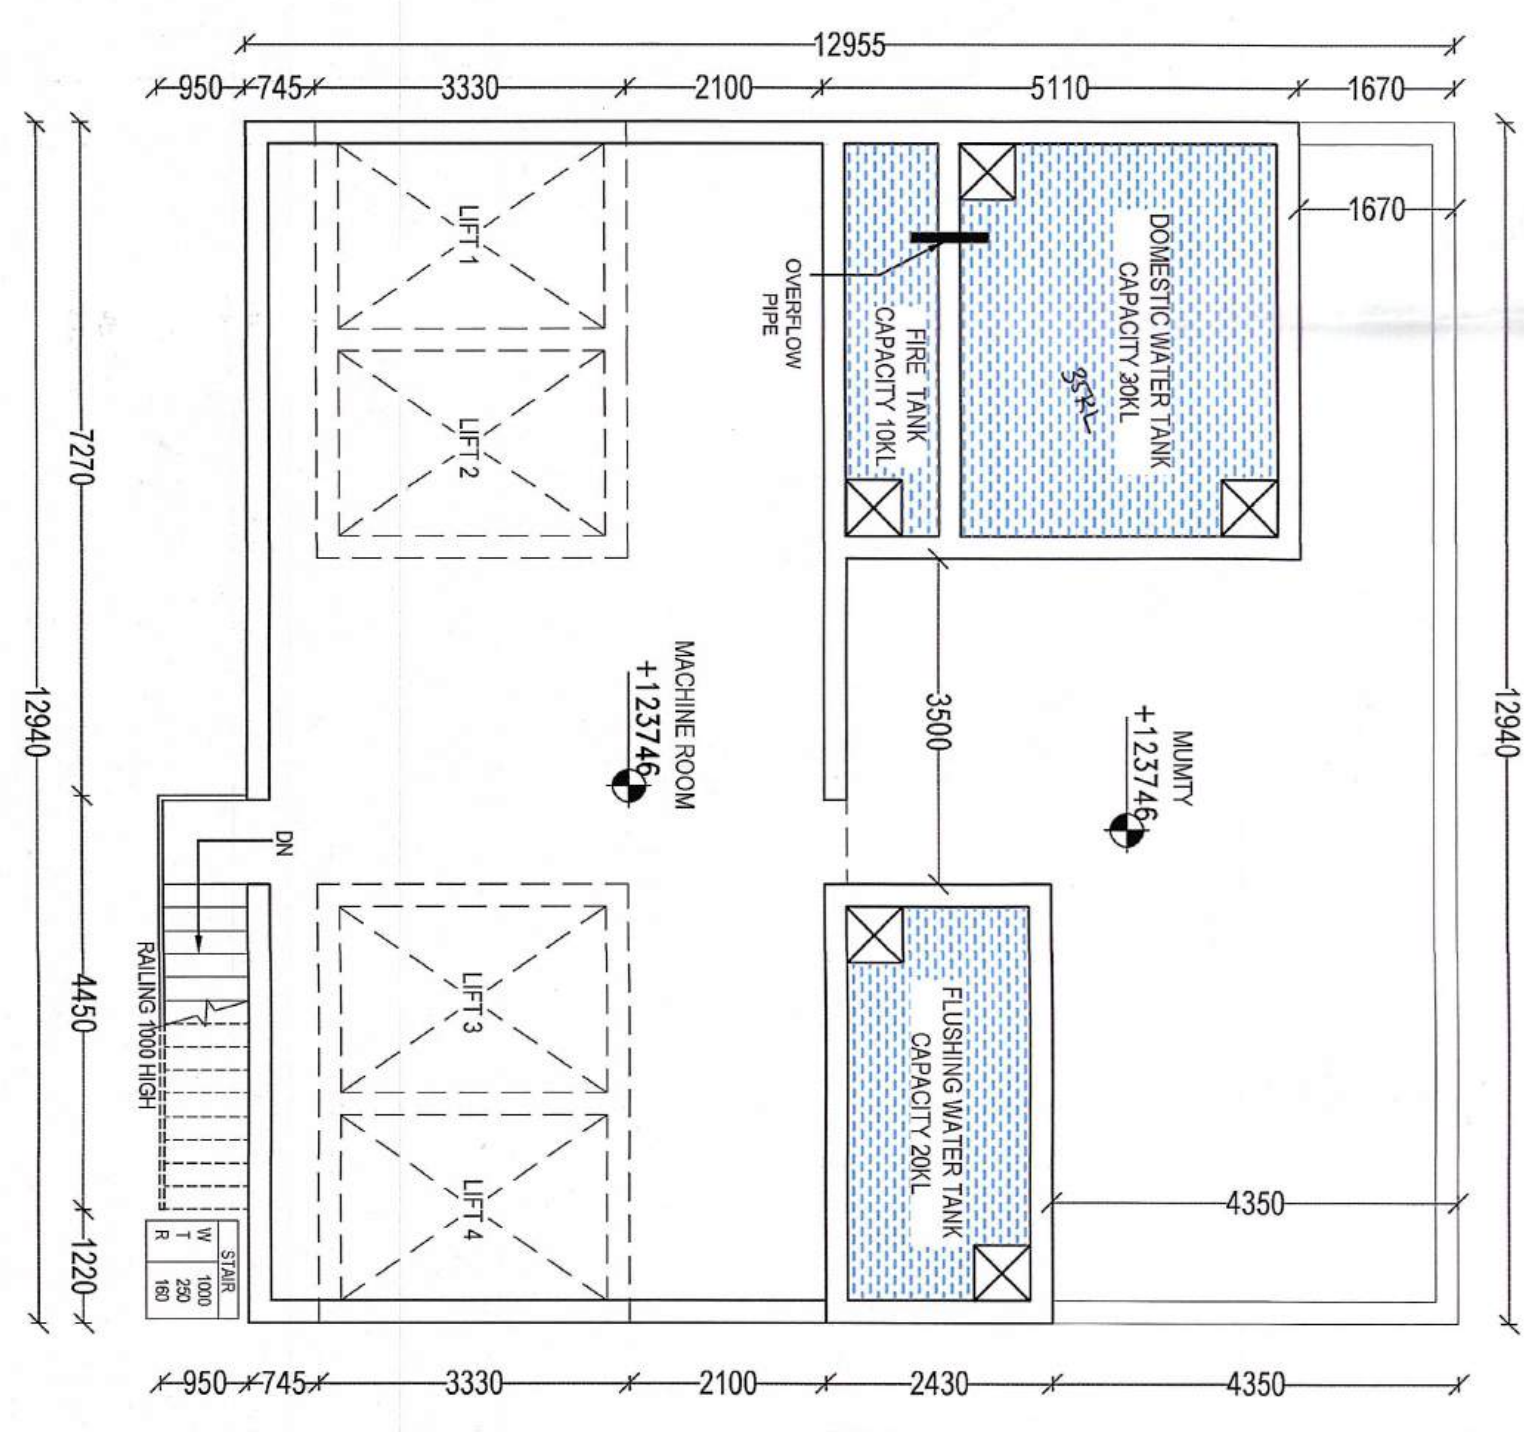


CENTER LINE OF BLOCK C1 - C2

CENTER LINE OF BLOCK C1 - C2

CENTER LINE OF BLOCK C1 - C2

| TERRACE FLOOR PLAN |         |
|--------------------|---------|
| TOWER              | C1/C2   |
| FLOOR              | TERRACE |

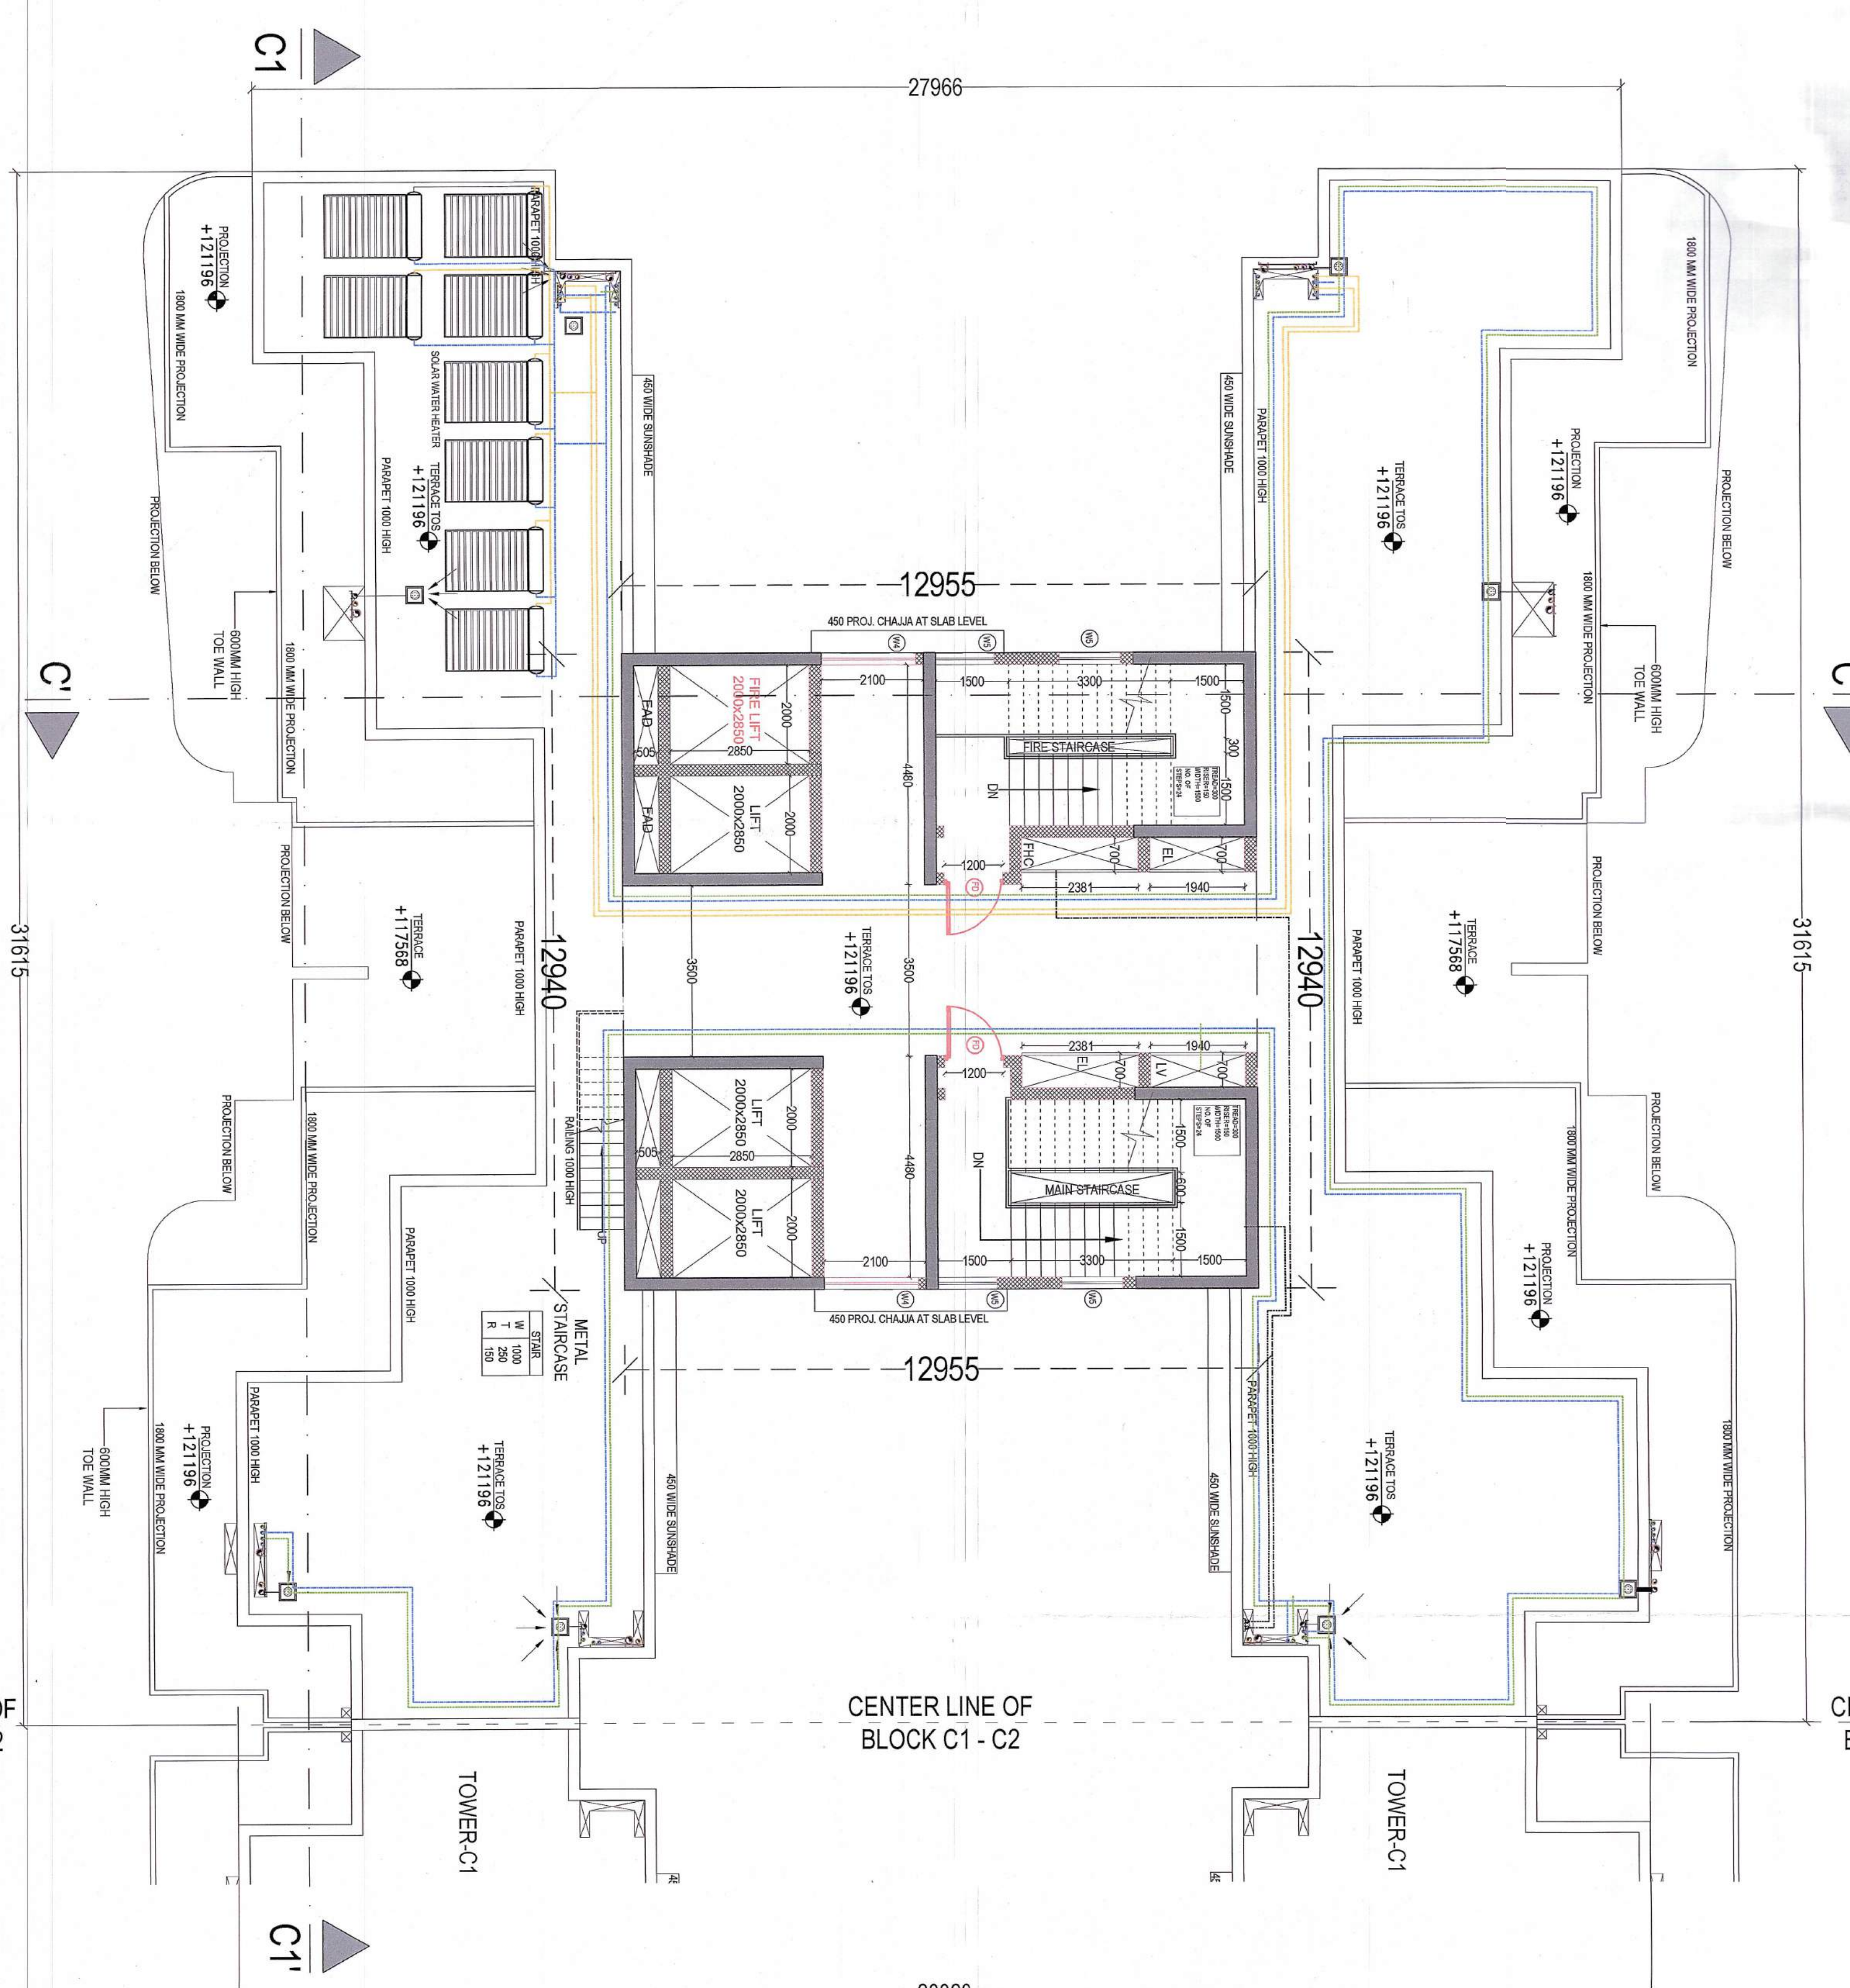

This is a PROVISIONAL BUILDING PLAN approved only for the purpose of linking. Copyrights from the general public.

DATE: FEBRUARY 2025

SCALE: 1:100

NORTH

SHEET SIZE: 510x710

CLIENT: Sandeep Tandon

ARCHITECT: AE STUDIO

DESIGNED BY: Sandeep Tandon

DRAWN BY: Sandeep Tandon

PROJECT: APPROVAL OF REVISED BUILDING PLAN OF GROUP HOUSING COLONY UNDER TOD policy dated 09.02.2016 FOR AN AREA MEASURING 9.29375 ACRES (LICENSE NO. 04 OF 2025 DATED 10.01.2025 AND 97 OF 2021 DATED 12.11.2021) FALLING IN THE REVENUE ESTATE VILLAGE DAUTYABAD, SECTOR-103, GURUGRAM BEING DEVELOPED BY AVIANA GREEN ESTATE PVT.LTD.

SHEET TITLE: TOWER - C2 TERRACE FLOOR PLAN & AREA DIAGRAM

ARCHITECT: AE STUDIO