


HVAC LEGEND	
	FRESH AIR DUCT
	EXHAUST AIR DUCT
	STAIRCASE PRESS. DUCT
	LIFT LOBBY PRESS. DUCT
	FRESH AIR GRILLE
	EXHAUST AIR GRILLE
	VOLUME CONTROL DAMPER (VCD)
	AXIAL FLOW FAN
	BACKDRAFT DAMPER (BDD)
	EXHAUST & FRESH AIR LOUVER
	SINGLE CAR PARKING

FIRE ALARM LEGEND:-


SYM.	DESCRIPTION
	SMOKE DETECTOR
	HEAT DETECTOR
	HOOTER CUM SPEAKER
	MANUAL CALL POINT
	TALK BACK UNIT
	MONITOR MODULE
	FIRE ALARM CONTROL PANEL

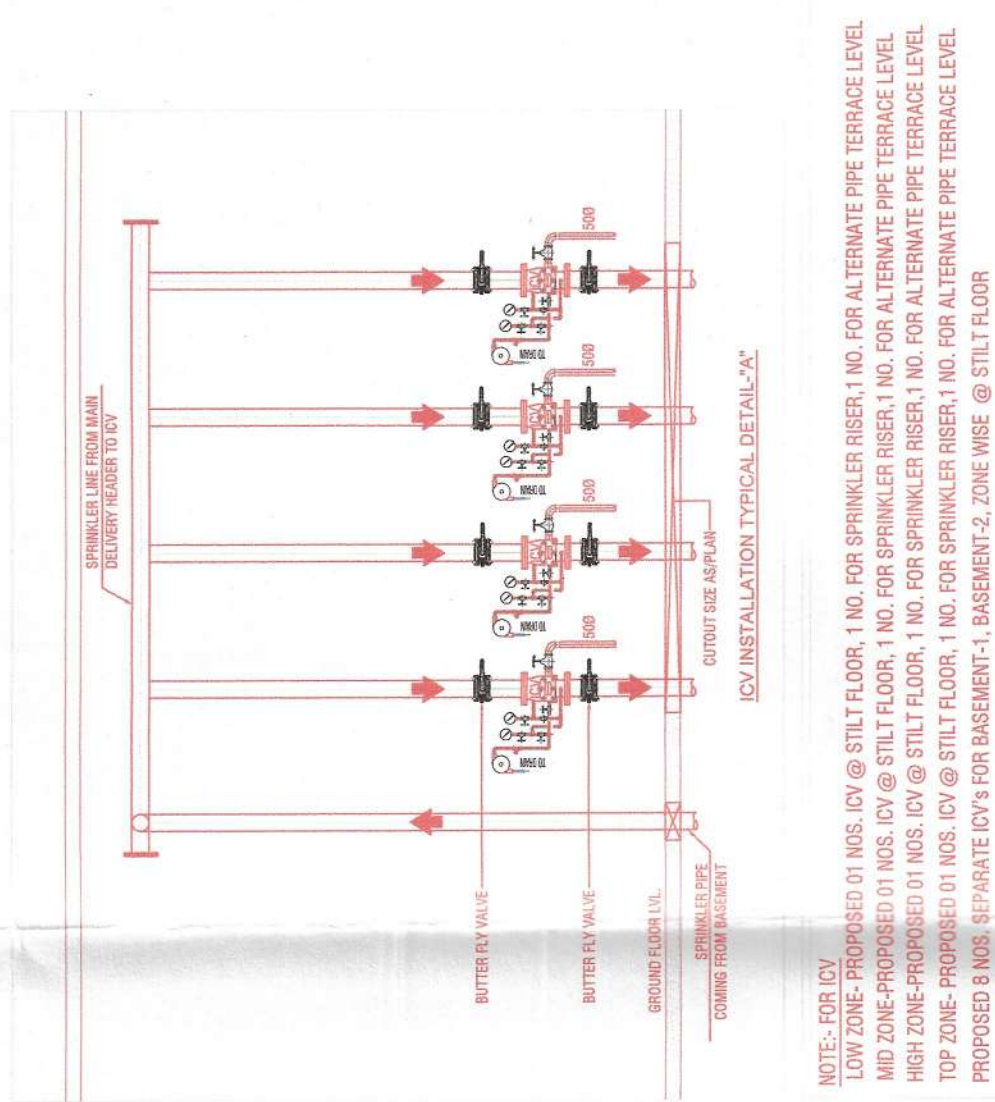

DOOR/WINDOW SCHEDULE		
S. NO.	TYPE	UNIT
1	D1	1000 x 2000
2	D2	1000 x 1500
3	D3	1000 x 1000
4	D4	800 x 1000
5	D5	800 x 800
6	D6	600 x 800
7	D7	600 x 600
8	D8	400 x 600
9	D9	400 x 400
10	D10	300 x 400
11	D11	300 x 300
12	D12	200 x 300
13	D13	200 x 200
14	D14	100 x 200
15	D15	100 x 100
16	D16	100 x 800
17	D17	100 x 600
18	D18	100 x 400
19	D19	100 x 300
20	D20	100 x 200
21	D21	100 x 100
22	D22	100 x 800
23	D23	100 x 600
24	D24	100 x 400
25	D25	100 x 300
26	D26	100 x 200
27	D27	100 x 100
28	D28	100 x 800
29	D29	100 x 600
30	D30	100 x 400
31	D31	100 x 300
32	D32	100 x 200
33	D33	100 x 100
34	D34	100 x 800
35	D35	100 x 600
36	D36	100 x 400
37	D37	100 x 300
38	D38	100 x 200
39	D39	100 x 100
40	D40	100 x 800
41	D41	100 x 600
42	D42	100 x 400
43	D43	100 x 300
44	D44	100 x 200
45	D45	100 x 100
46	D46	100 x 800
47	D47	100 x 600
48	D48	100 x 400
49	D49	100 x 300
50	D50	100 x 200
51	D51	100 x 100
52	D52	100 x 800
53	D53	100 x 600
54	D54	100 x 400
55	D55	100 x 300
56	D56	100 x 200
57	D57	100 x 100
58	D58	100 x 800
59	D59	100 x 600
60	D60	100 x 400
61	D61	100 x 300
62	D62	100 x 200
63	D63	100 x 100
64	D64	100 x 800
65	D65	100 x 600
66	D66	100 x 400
67	D67	100 x 300
68	D68	100 x 200
69	D69	100 x 100
70	D70	100 x 800
71	D71	100 x 600
72	D72	100 x 400
73	D73	100 x 300
74	D74	100 x 200
75	D75	100 x 100
76	D76	100 x 800
77	D77	100 x 600
78	D78	100 x 400
79	D79	100 x 300
80	D80	100 x 200
81	D81	100 x 100
82	D82	100 x 800
83	D83	100 x 600
84	D84	100 x 400
85	D85	100 x 300
86	D86	100 x 200
87	D87	100 x 100
88	D88	100 x 800
89	D89	100 x 600
90	D90	100 x 400
91	D91	100 x 300
92	D92	100 x 200
93	D93	100 x 100
94	D94	100 x 800
95	D95	100 x 600
96	D96	100 x 400
97	D97	100 x 300
98	D98	100 x 200
99	D99	100 x 100
100	D100	100 x 800

7.5 MT. WIDE FIRE TENDER PATH
LVL + 150MM

1 GROUND FLOOR PLAN

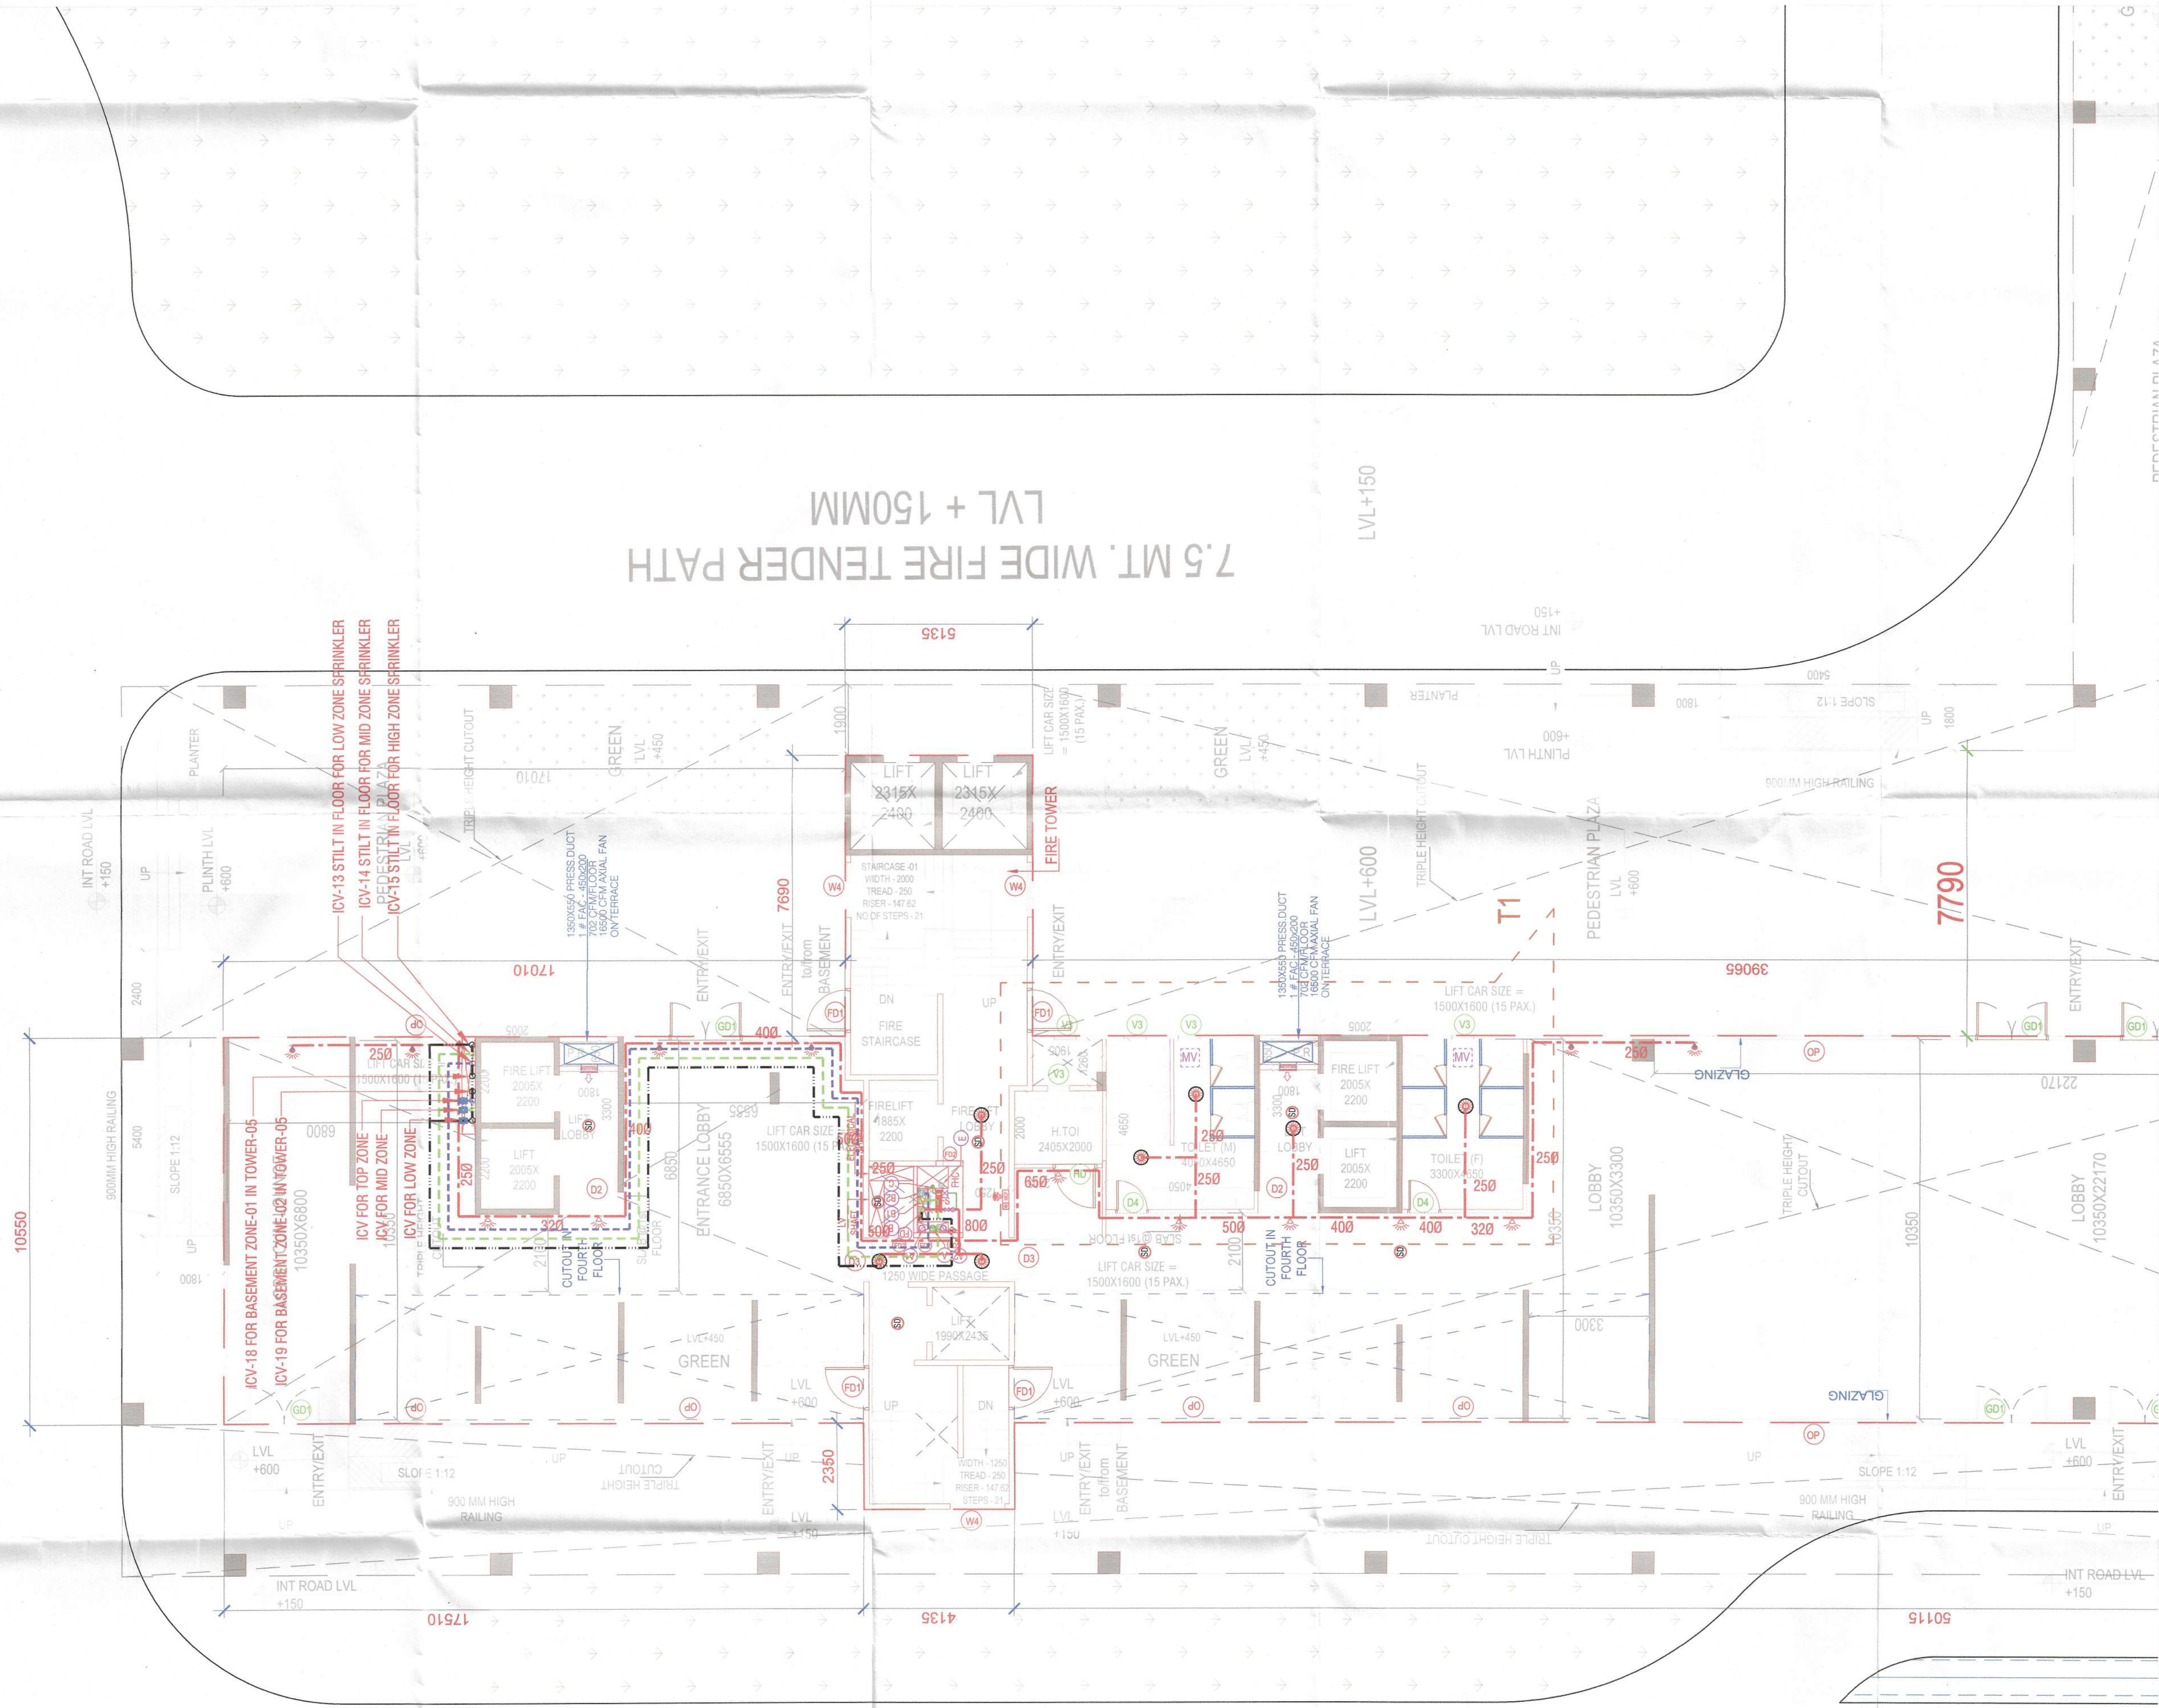

DOOR/WINDOW SCHEDULE		
S. NO.	TYPE	UNIT
1	D1	1000 x 2000
2	D2	1000 x 1500
3	D3	1000 x 1000
4	D4	800 x 1000
5	D5	800 x 800
6	D6	600 x 800
7	D7	600 x 600
8	D8	400 x 600
9	D9	400 x 400
10	D10	300 x 400
11	D11	300 x 300
12	D12	200 x 300
13	D13	200 x 200
14	D14	100 x 200
15	D15	100 x 100
16	D16	100 x 800
17	D17	100 x 600
18	D18	100 x 400
19	D19	100 x 300
20	D20	100 x 200
21	D21	100 x 100
22	D22	100 x 800
23	D23	100 x 600
24	D24	100 x 400
25	D25	100 x 300
26	D26	100 x 200
27	D27	100 x 100
28	D28	100 x 800
29	D29	100 x 600
30	D30	100 x 400
31	D31	100 x 300
32	D32	100 x 200
33	D33	100 x 100
34	D34	100 x 800
35	D35	100 x 600
36	D36	100 x 400
37	D37	100 x 300
38	D38	100 x 200
39	D39	100 x 100
40	D40	100 x 800
41	D41	100 x 600
42	D42	100 x 400
43	D43	100 x 300
44	D44	100 x 200
45	D45	100 x 100
46	D46	100 x 800
47	D47	100 x 600
48	D48	100 x 400
49	D49	100 x 300
50	D50	100 x 200
51	D51	100 x 100
52	D52	100 x 800
53	D53	100 x 600
54	D54	100 x 400
55	D55	100 x 300
56	D56	100 x 200
57	D57	100 x 100
58	D58	100 x 800
59	D59	100 x 600
60	D60	100 x 400
61	D61	100 x 300
62	D62	100 x 200
63	D63	100 x 100
64	D64	100 x 800
65	D65	100 x 600
66	D66	100 x 400
67	D67	100 x 300
68	D68	100 x 200
69	D69	100 x 100
70	D70	100 x 800
71	D71	100 x 600
72	D72	100 x 400
73	D73	100 x 300
74	D74	100 x 200
75	D75	100 x 100
76	D76	100 x 800
77	D77	100 x 600
78	D78	100 x 400
79	D79	100 x 300
80	D80	100 x 200
81	D81	100 x 100
82	D82	100 x 800
83	D83	100 x 600
84	D84	100 x 400
85	D85	100 x 300
86	D86	100 x 200
87	D87	100 x 100
88	D88	100 x 800
89	D89	100 x 600
90	D90	100 x 400
91	D91	100 x 300
92	D92	100 x 200
93	D93	100 x 100
94	D94	100 x 800
95	D95	100 x 600
96	D96	100 x 400
97	D97	100 x 300
98	D98	100 x 200
99	D99	100 x 100
100	D100	100 x 800

PROJECT TITLE
REVISED BUILDING PLANS FOR MIXED LAND
USE COLONY (95% RESIDENTIAL COMPONENT
& 5% COMMERCIAL COMPONENT) UNDER
TRANSIT ORIENTED DEVELOPMENT POLICY
(TOD) FOR THE AREA MEASURING 8.34375
ACRES (LICENSE NO. 127 OF 2023 DATED
16/06/2023) IN SECTOR-84, GURUGRAM
MANESAR URBAN COMPLEX BEING
DEVELOPED BY GANGA GLOBAL HOMES
PVT.LTD.

LC - 4946

OWNERS SIGNATURE



ARCHITECT'S SIGNATURE

Avanika Verma
CA201801070

DRAWING TITLE

(TOWER-5)
GROUND FLOOR PLAN
FIRE SUBMISSION DRAWING

ARCHITECT
GANGA REALTY - DESIGN TEAM

GANGA REALTY
Gurgaon, Haryana



DATE
JULY 2025

SCALE
1:250

DEALT
8/1

CHECKED
8/1

PROJECT NO.
S - 209