

CONSULTANTS	Architects: DESIGNPLUS ASSOCIATES SERVICES PVT. LTD. E-145, Okhla Industrial Estate, Phase 3, New Delhi Structural Consultant: VINTECH CONSULTANTS
-------------	--

Plumbing & Fire Consultant:
C P VIDYA & ASSOCIATES

312A, Unitech Arcadia,
South City - II, Sector 49,
Gurgaon

1. ALL DIMENSIONS ARE IN MM. UNLESS MENTIONED OTHERWISE.
2. ALL DIMENSIONS ARE TO BE READ ONLY AND NOT TO BE MEASURED /SCALED.
3. BUILDING HAS AUTOMATIC SPRINKLER SYSTEM WHEREVER REQUIRED AS PER NBC.
4. BUILDING SHALL BE DESIGNED (STRUCTURES) AS PER RELEVANT IS CODE FOR EARTHQUAKE RESISTANCE.

FILE LEGEND: -

D	150# WAVE UP LINE
E	150# SPRINKLER PIPE FOR LOW ZONE
F	150# INSTANT FUSE FOR HIGH ZONE
	CO2 4.5 KG.
	WATER TYPE FIRE EXTINGUISHERS 9LPS.

	STRAINER
	BALL VALVE / BUTTERFLY VALVE

PLUMBING LEGEND:-	
FD TO FT	50 OD UPVC WASTE PIPE

PLUMBING LEGEND -	
1	110 00 J/P/C SOIL & VENT PIP
2	110 00 J/P/C WASTE & VENT PIP
3	75 00 J/P/C VENT PIP

5.	DOMESTIC WATER SUPPLY DOWNTAKE
6.	FLUSHING WATER SUPPLY DOWNTAKE
7.	DOMESTIC WATER SUPPLY RISER
8.	FLUSHING WATER SUPPLY RISER

FD	FLOOR DRAIN
AD	ACCESS DOOR
COP	CLEAN OUT PLUG
BD	BALCONY DRAIN
FHC	FIRE HOSE CABINET

DOI: 10.1111/j.1365-2796.2004.01311.x

PROJECT NAME

Housing Colony
measuring 13.344 Acres
(License No. 53 of 2011,

DRAWING STATUS

DRAWING TITLE

TOWER-11: GROUND FLOOR

ARCHITECTS SIGN	CLIENTS SIGN
-----------------	--------------

SCALE	 C. A. Smith P. No. CA/95024470
NORTH	


DRAWING NUMBER	REVISION
A-101	

AREA TAG	AREA CHART - GROUND FLOOR	REMARKS
ADDITION	LENGTH (in m) WIDTH (in m) NOS.	AREA (in SQM)
A1	9.315 2.950 3	862.665
A2	7.630 2.500 3	584.250
A3	0.805 2.150 3	5.132
A4	0.325 3.850 3	3.754
A5	0.325 2.050 3	2.000
A6	1.210 2.280 2	5.518
A8	8.600 12.025 1	97.403
A9	9.150 12.025 1	110.027
A10	8.560 12.950 1	110.697
A11	1.700 3.300 1	5.610
A12	1.700 3.300 1	5.610
A13	1.700 3.300 1	5.610
A14	0.480 2.150 1	1.032
TOTAL ADDITION		680.474

TOWER 11 AREA				
Floor	FAR area (SQM)	No. of unit per floor	Level	Remarks
G	580.014	3	055	UNIT 1a UNIT 2a UNIT 3
1	607.609	4	7355	UNIT 1 UNIT 2 UNIT 3 UNIT 4
2	607.609	4	1055	UNIT 1 UNIT 2 UNIT 3 UNIT 4
3	607.609	4	1455	UNIT 1 UNIT 2 UNIT 3 UNIT 4
4	607.609	4	1855	UNIT 1 UNIT 2 UNIT 3 UNIT 4
5	607.609	4	2015	UNIT 1 UNIT 2 UNIT 3 UNIT 4
6	607.609	4	2315	UNIT 1 UNIT 2 UNIT 3 UNIT 4
7	607.609	4	2515	UNIT 1 UNIT 2 UNIT 3 UNIT 4
8	607.609	4	2915	UNIT 1 UNIT 2 UNIT 3 UNIT 4
9	607.609	4	3315	UNIT 1 UNIT 2 UNIT 3 UNIT 4
10	607.609	4	3515	UNIT 1 UNIT 2 UNIT 3 UNIT 4
11	607.609	4	3615	UNIT 1 UNIT 2 UNIT 3 UNIT 4
12	607.609	4	3915	UNIT 1 UNIT 2 UNIT 3 UNIT 4
13	607.609	4	4115	UNIT 1 UNIT 2 UNIT 3 UNIT 4
14	607.609	4	4515	UNIT 1 UNIT 2 UNIT 3 UNIT 4
15	607.609	4	4815	UNIT 1 UNIT 2 UNIT 3 UNIT 4
16	607.609	4	5115	UNIT 1 UNIT 2 UNIT 3 UNIT 4
17	607.609	4	5315	UNIT 1 UNIT 2 UNIT 3 UNIT 4
18	607.609	4	5815	UNIT 1 UNIT 2 UNIT 3 UNIT 4
19	607.609	4	6315	FIRE REFUGE UNIT 1a UNIT 2a UNIT 4a
20	607.609	4	6415	UNIT 1 UNIT 2 UNIT 3 UNIT 4
21	607.609	4	7115	UNIT 1 UNIT 2 UNIT 3 UNIT 4
22	607.609	4	7415	UNIT 1 UNIT 2 UNIT 3 UNIT 4
23	607.609	4	7415	UNIT 1 UNIT 2 UNIT 3 UNIT 4
24	607.609	4	7715	UNIT 1 UNIT 2 UNIT 3 UNIT 4
25	607.609	4	8015	UNIT 1 UNIT 2 UNIT 3 UNIT 4
26	607.609	4	8315	UNIT 1 UNIT 2 UNIT 3 UNIT 4
27	607.609	4	8715	UNIT 1 UNIT 2 UNIT 3 UNIT 4
28	607.609	4	9015	FIRE REFUGE UNIT 1a UNIT 2a UNIT 4a
29	607.609	4	9115	UNIT 1 UNIT 2 UNIT 3 UNIT 4
30	607.609	4	9115	UNIT 1 UNIT 2 UNIT 3 UNIT 4
18,222,604				
UNIT 3a			3	
UNIT 3b			3	
UNIT 3c			3	
UNIT 3d			2	
UNIT 3e			2	
UNIT 3f			2	
UNIT 3g			27	
UNIT 3h			27	
UNIT 3i			28	
UNIT 3j			28	
UNIT 3k			28	
UNIT 3mn			28	
UNIT 3mo			28	
UNIT 3mp			28	
SCHEDULE OF WORK			TOWER 1 DOWNWINDS SCHEDULE				LOCATION		REMARK
S/N	TYPE	ROUGH OPENING	CRACK	CRACK	LATELY	CRACK	CRACK		
SCHEDULE OF WORK									
1	W1	2400	2400	+150 MM	+250 MM	BEDROOM			
2	W2	900	2400	+150 MM	+250 MM	BEDROOM			
3	W3	900	2400	+150 MM	+250 MM	BEDROOM			
4	W4	750	1500	+1000 MM	+240 MM	STAIR			
5	W5	750	1500	+1000 MM	+240 MM	STAIR			
6	W6	750	2400	+1000 MM	+250 MM	STAIR			
7	W7	750	2400	+1000 MM	+250 MM	STAIR			
8	W8	750	2400	+1000 MM	+250 MM	STAIR			
9	W9	750	2400	+1000 MM	+250 MM	STAIR			
10	W10	750	2400	+1000 MM	+250 MM	STAIR			
11	W11	750	2400	+1000 MM	+250 MM	STAIR			
12	W12	400	1500	+1150 MM	+240 MM	STAIR			
13	W13	400	1500	+1150 MM	+240 MM	STAIR			
14	W14	400	1500	+1150 MM	+240 MM	STAIR			
164	W164	400	1500	+1150 MM	+240 MM	STAIR			

AREA TILES CART - GROUND COVERAGE		AREA IN (SQM) REARINGS	
ITEMIZATION	AREA TILES CART - GROUND COVERAGE	AREA IN (SQM) REARINGS	AREA IN (SQM) REARINGS
G01	11.360	10.300	468.033
G02	9.140	7.800	347.564
G03	1.000	0.800	34.398
G04	2.030	1.700	5.668
G05	1.475	3.400	15.045
G06	1.425	4.000	17.520
G07	1.425	4.000	17.520
G08	8.100	17.375	145.788
G09	3.210	4.000	11.132
G10	1.425	4.000	17.520
G11	1.475	1.900	2.233
TOTAL ADDITION			882.342
D1	1.700	2.650	4.350
D2	4.700	1.600	1.820
TOTAL DEDUCTION			6.170
TOTAL	(Addition - Deduction)		876.172

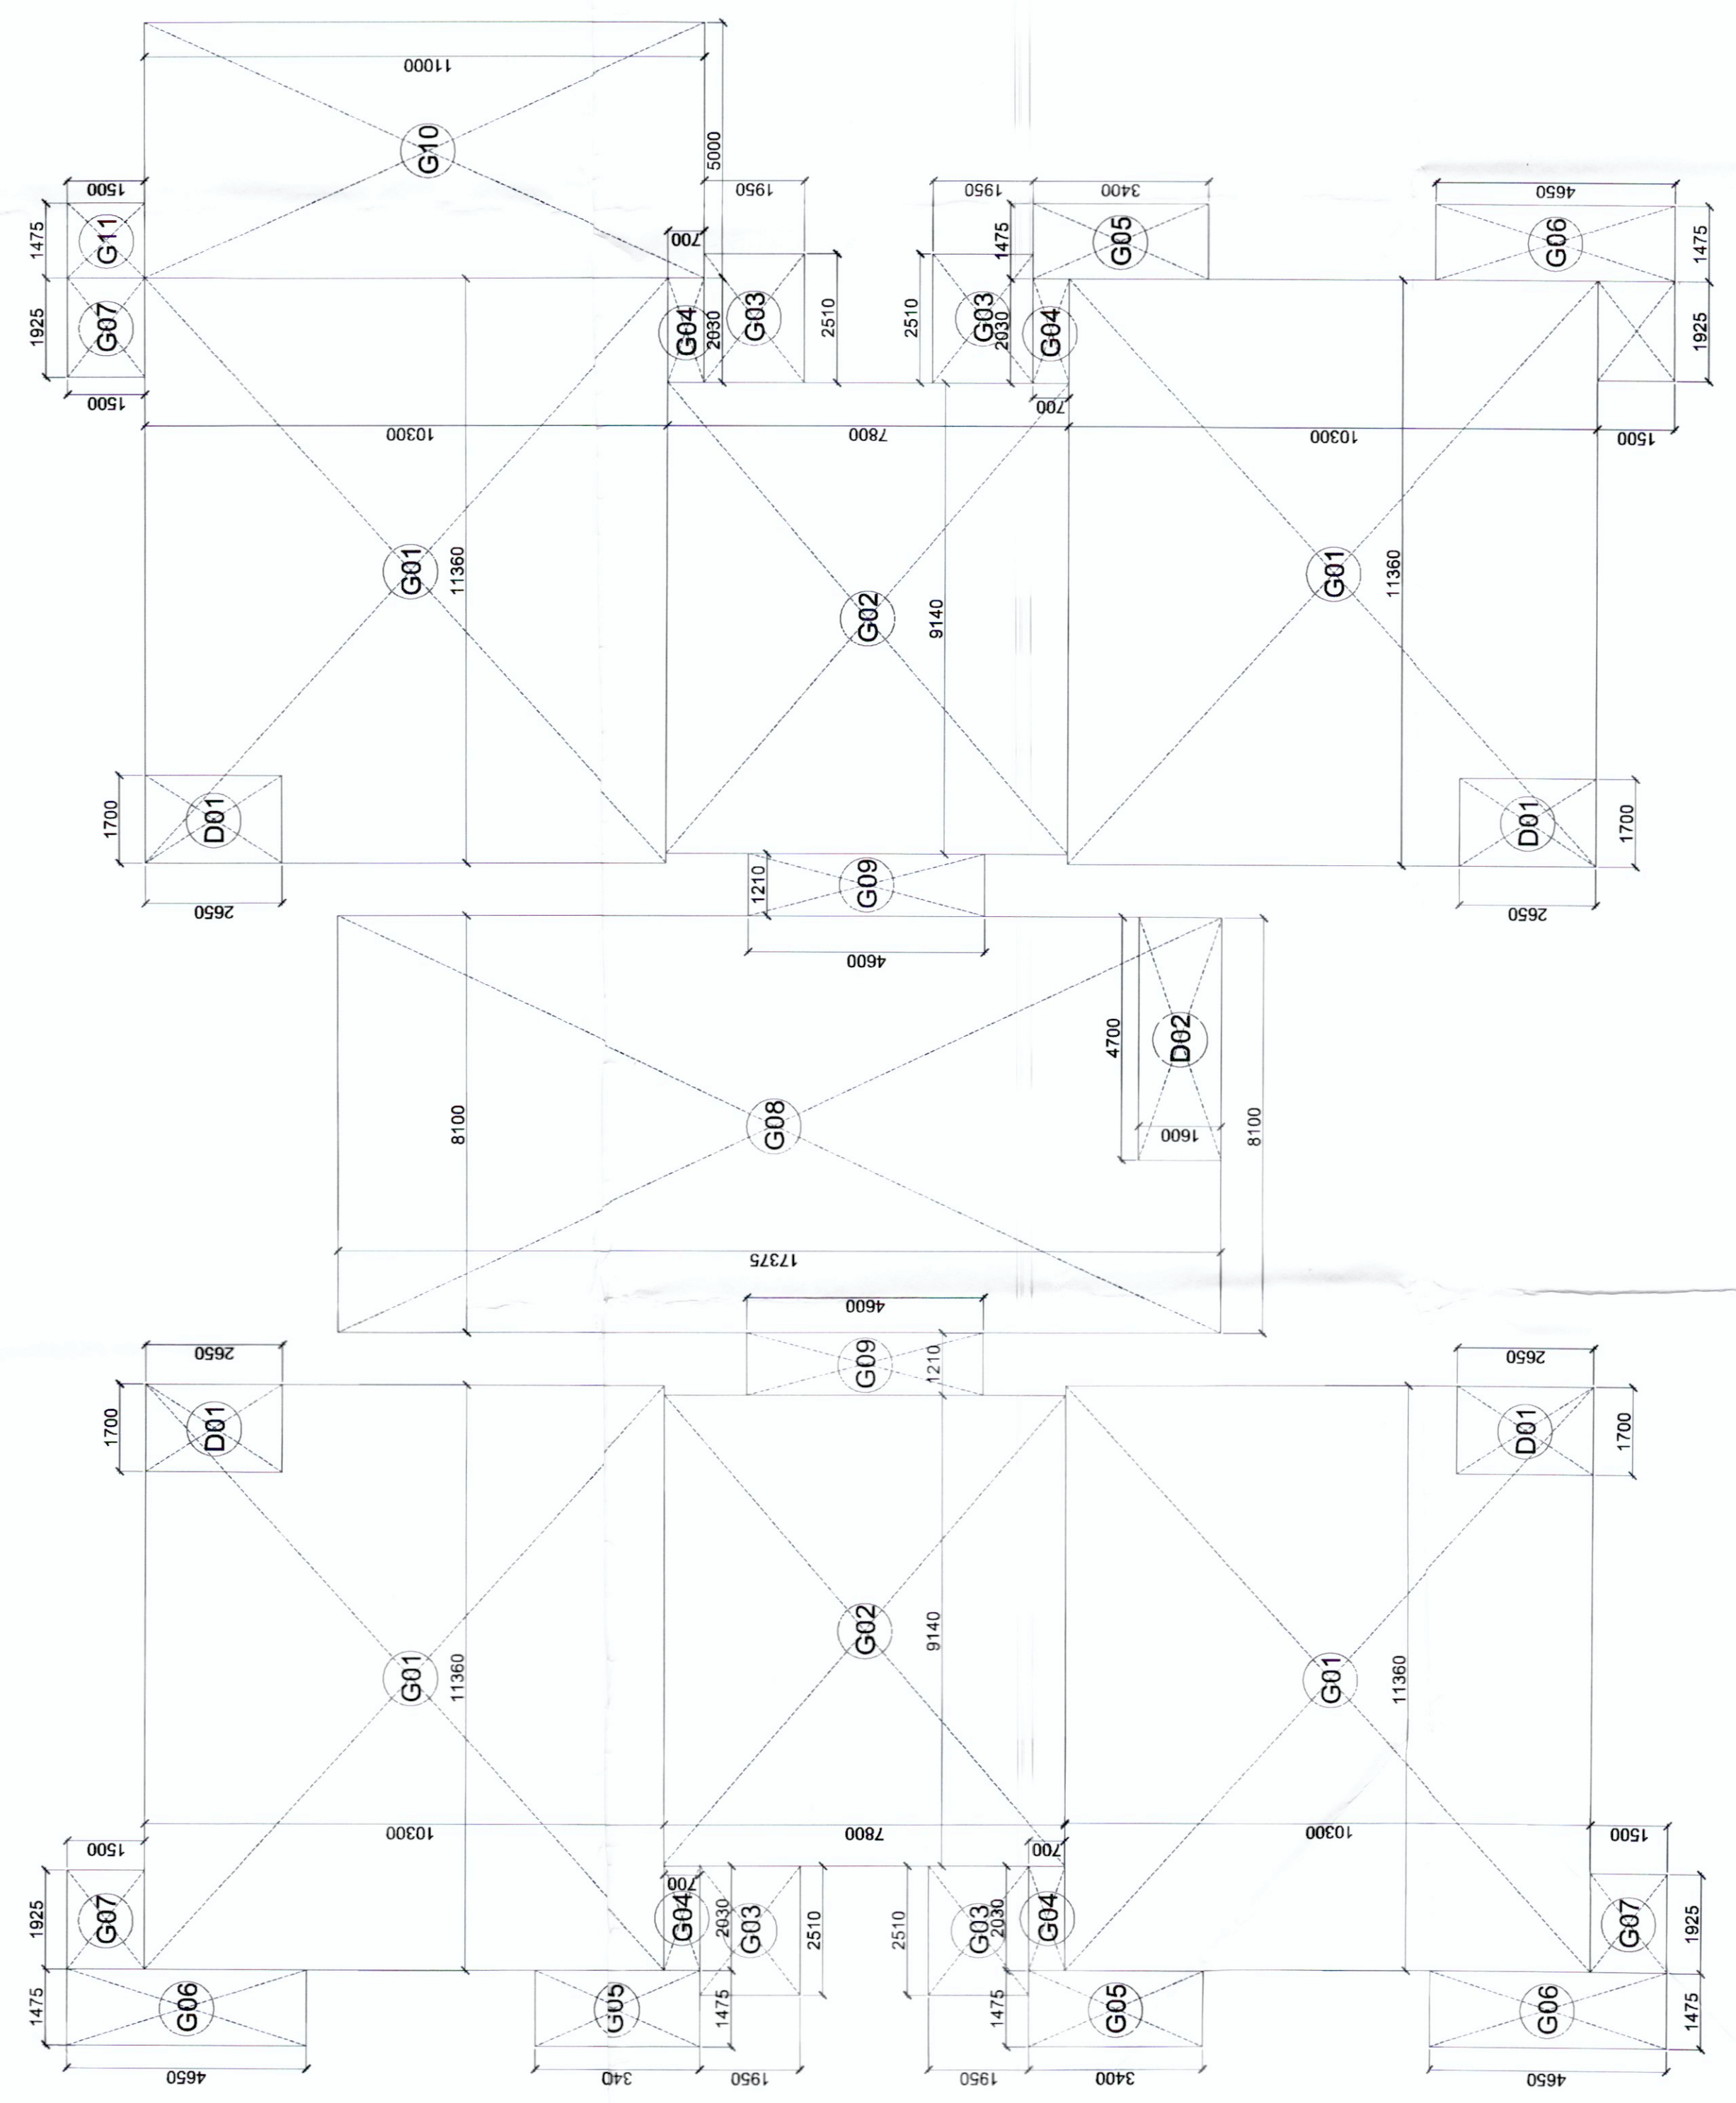

3 GROUND COVERAGE PLAN

NOTE:- FIRE CONTROL ROOM IN TOWER-1

[illegible]