


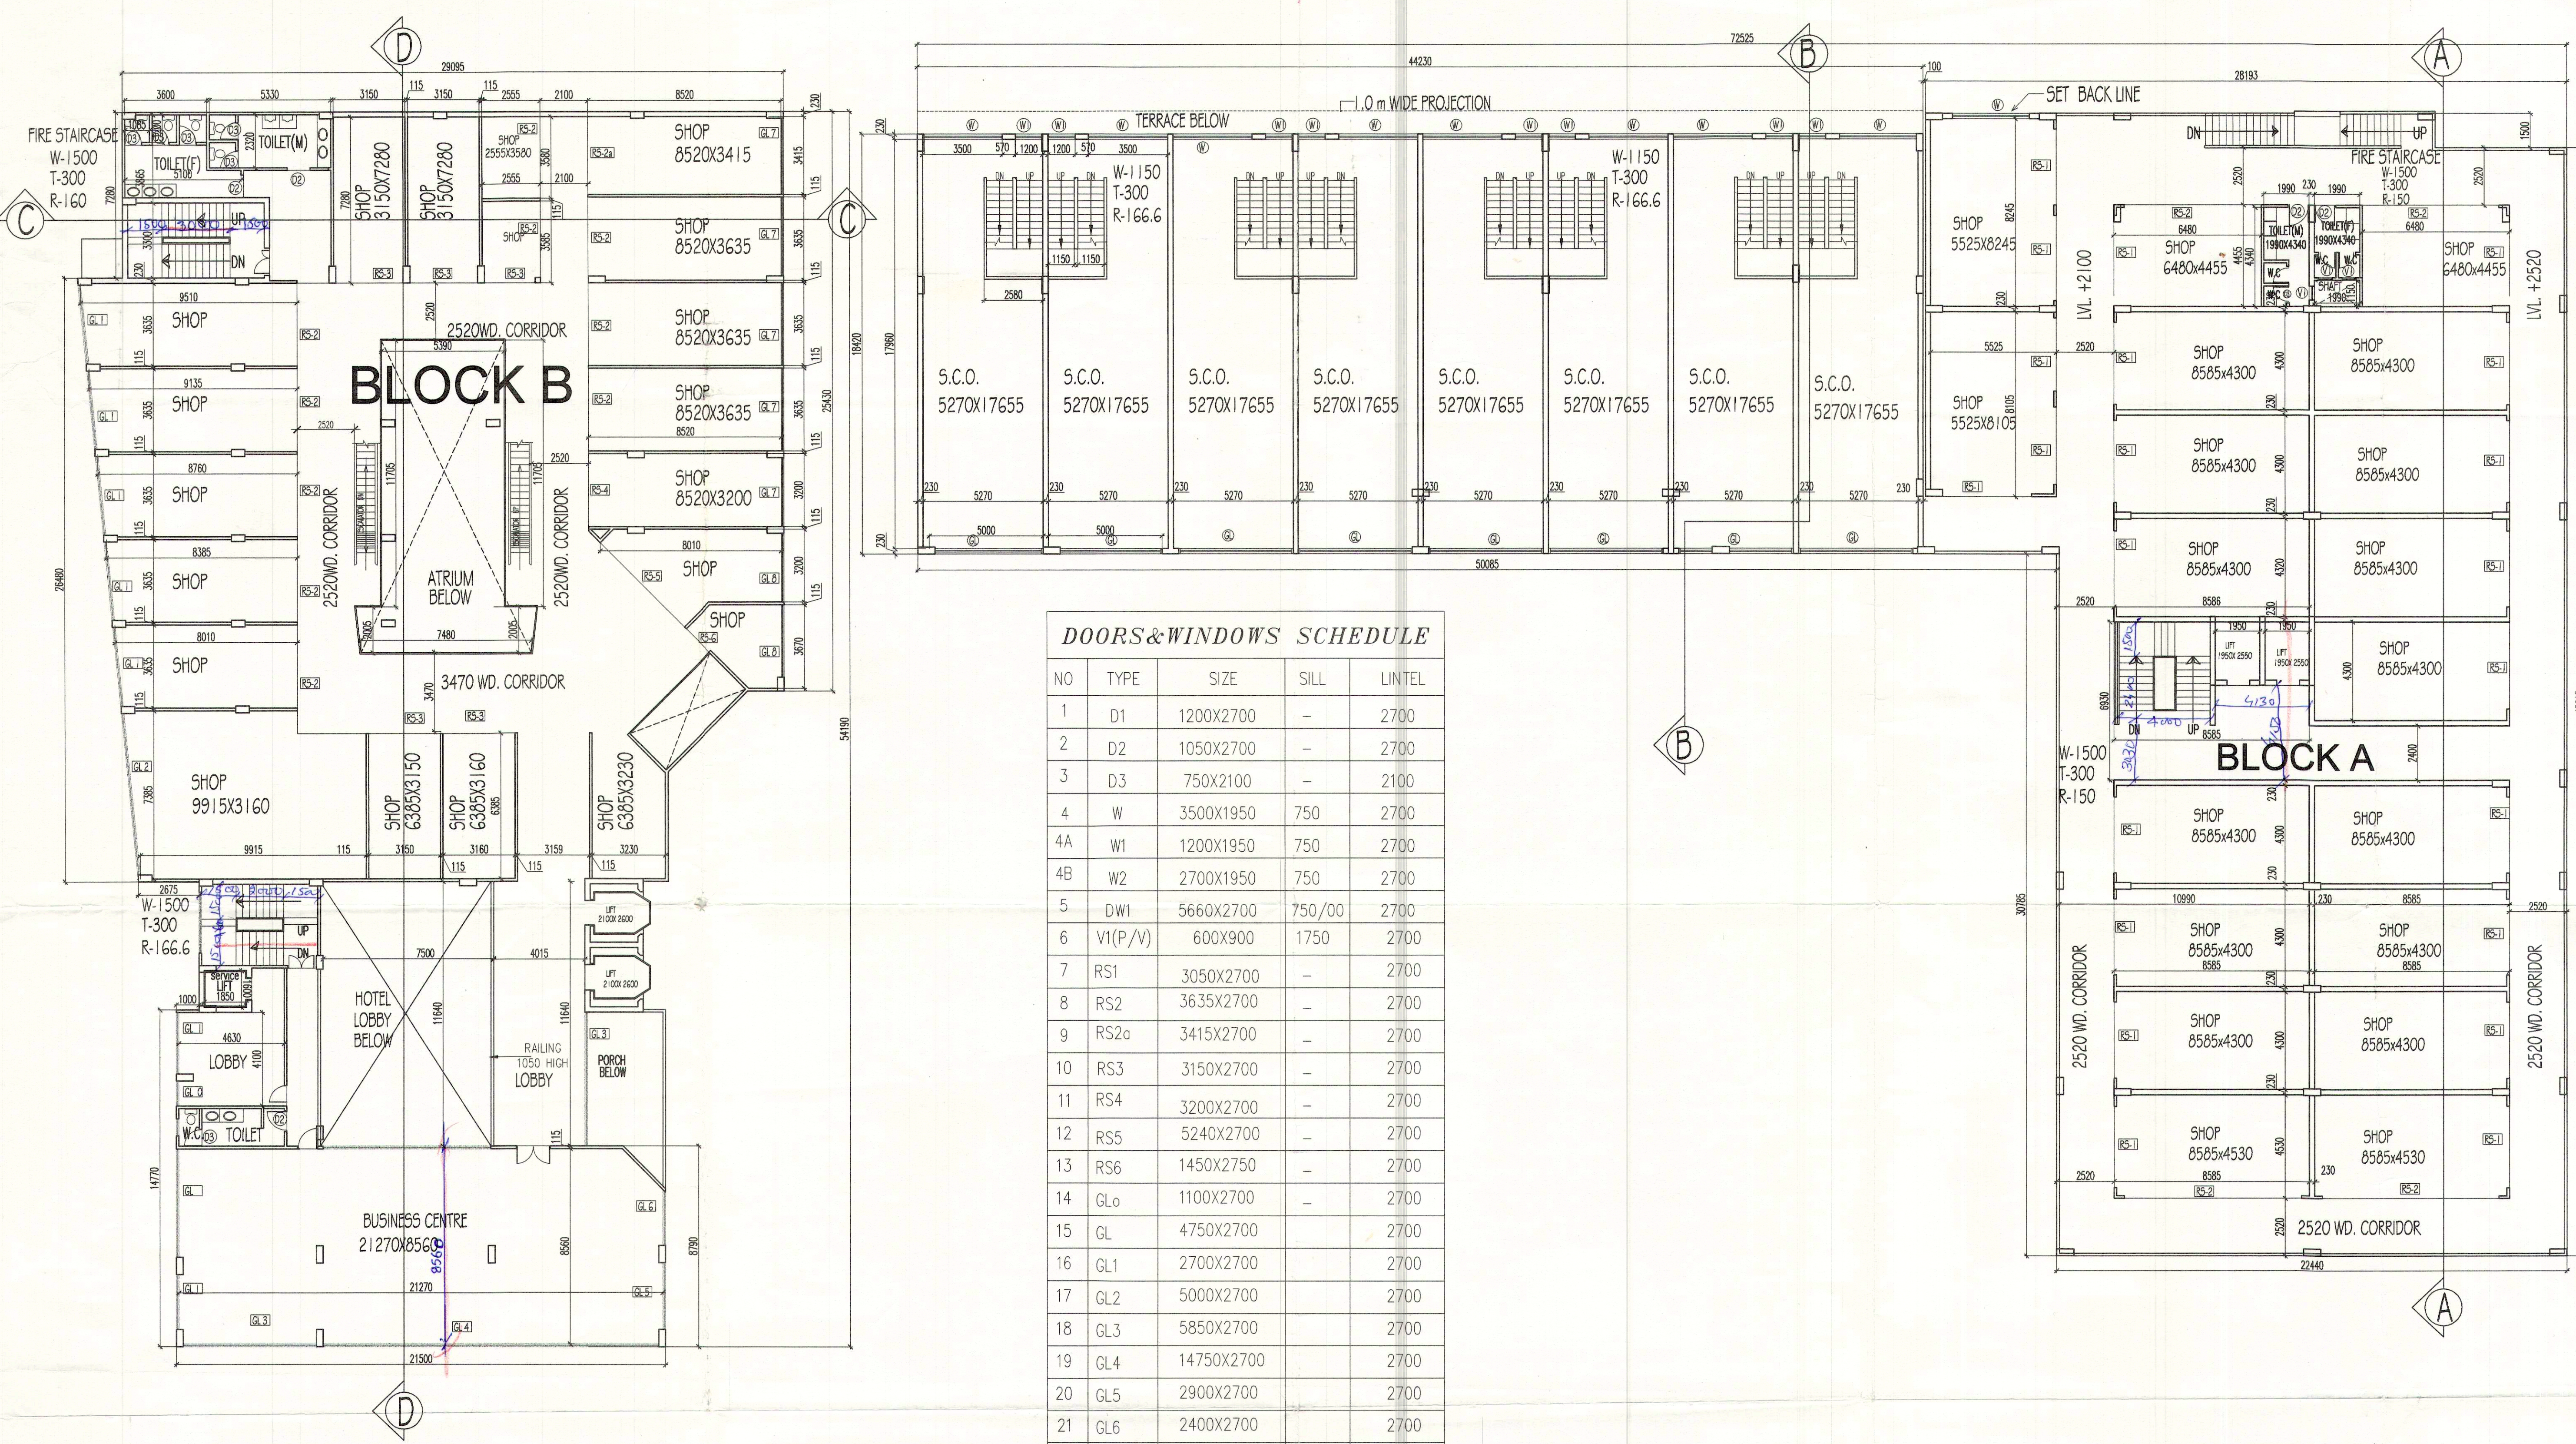

Recommended for Sanctioned
to be read with memo no. 1191
dated. 23.3.16
V.I. - 3
Senior Town Planner
MS & P
404

DOORS&WINDOWS SCHEDULE				
NO	TYPE	SIZE	SILL	LINTEL
1	D1	1200X2700	-	2700
2	D2	1050X2700	-	2700
3	D3	750X2100	-	2100
4	W	3500X1950	750	2700
4A	W1	1200X1950	750	2700
4B	W2	2700X1950	750	2700
5	DW1	5660X2700	750/00	2700
6	VI(P/V)	600X900	1750	2700
7	RS1	3050X2700	-	2700
8	RS2	3635X2700	-	2700
9	RS2a	3415X2700	-	2700
10	RS3	3150X2700	-	2700
11	RS4	3200X2700	-	2700
12	RS5	5240X2700	-	2700
13	RS6	1450X2750	-	2700
14	GLo	1100X2700	-	2700
15	GL	4750X2700	-	2700
16	GL1	2700X2700	-	2700
17	GL2	5000X2700	-	2700
18	GL3	5850X2700	-	2700
19	GL4	14750X2700	-	2700
20	GL5	2900X2700	-	2700
21	GL6	2400X2700	-	2700
22	GL7	3350X2700	-	2700
23	GL8	3100X2700	-	2700
24	GL9	7700X2700	-	2700

SUBMISSION DRAWING

TITLE:
**FIRST FLOOR PLAN
OF BLOCK A & B**

PROJECT:

PROPOSED COMMERCIAL BELT OF SECTOR -11
DISST. KURUKSHETRA (HARYANA)
LICENCE NO. -7 OF 2009 DETED 28.-02-2009

SCALE:

DATE:

NORTH

DRG. NO.

05

CLIENT:
M/S DIVINE VISION INFRAESTATE PVT. LTD.

ARCHITECT:
SPACE COMBINE
Architects,Engineers,Planners project management consult.
A-1/112 , SECOND FLOOR ,SAFDARJUNG ENCLAVE ,
NEW DELHI-110029,TEL: 46150000
space@touchtelindia.net , spacecombine@rediffmail.com

SIGNATURE OF ARCHITECT

[Signature]
JYOTI SINGHAL
ARCHITECT
CA / 93 / 1

SIGNATURE OF OWNER

[Signature]
For DIVINE VISION
Authorized Signatory