
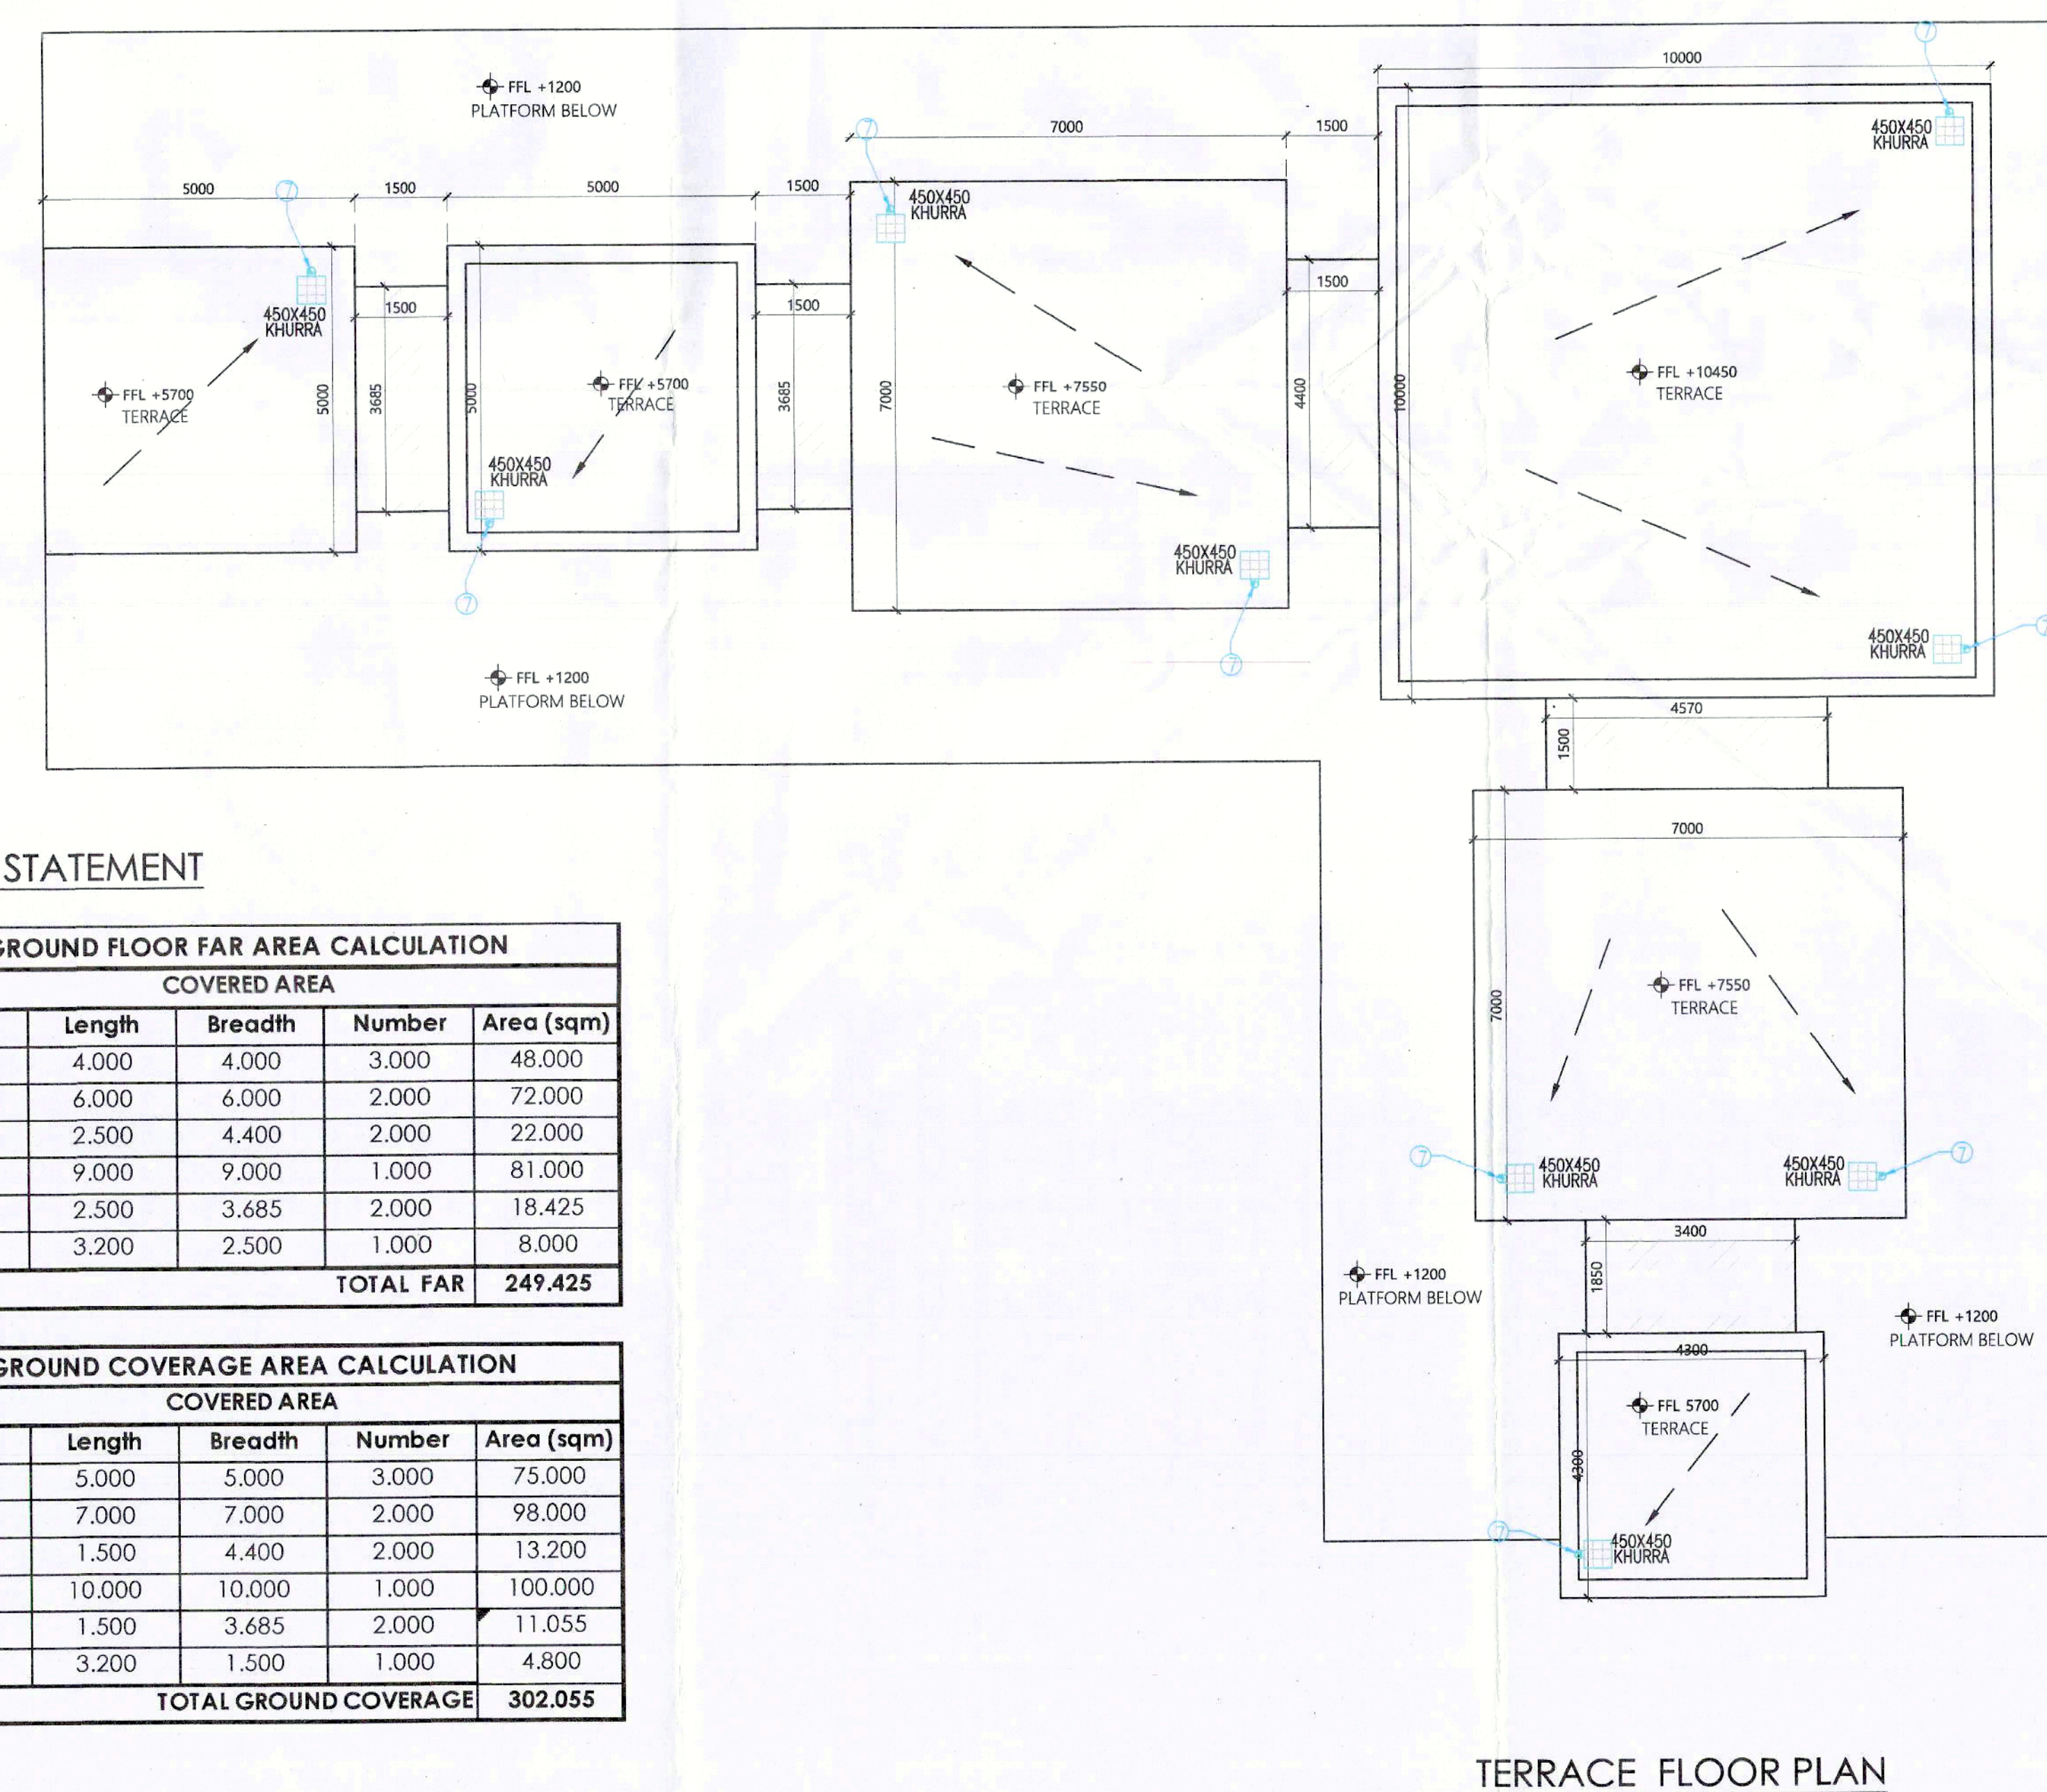
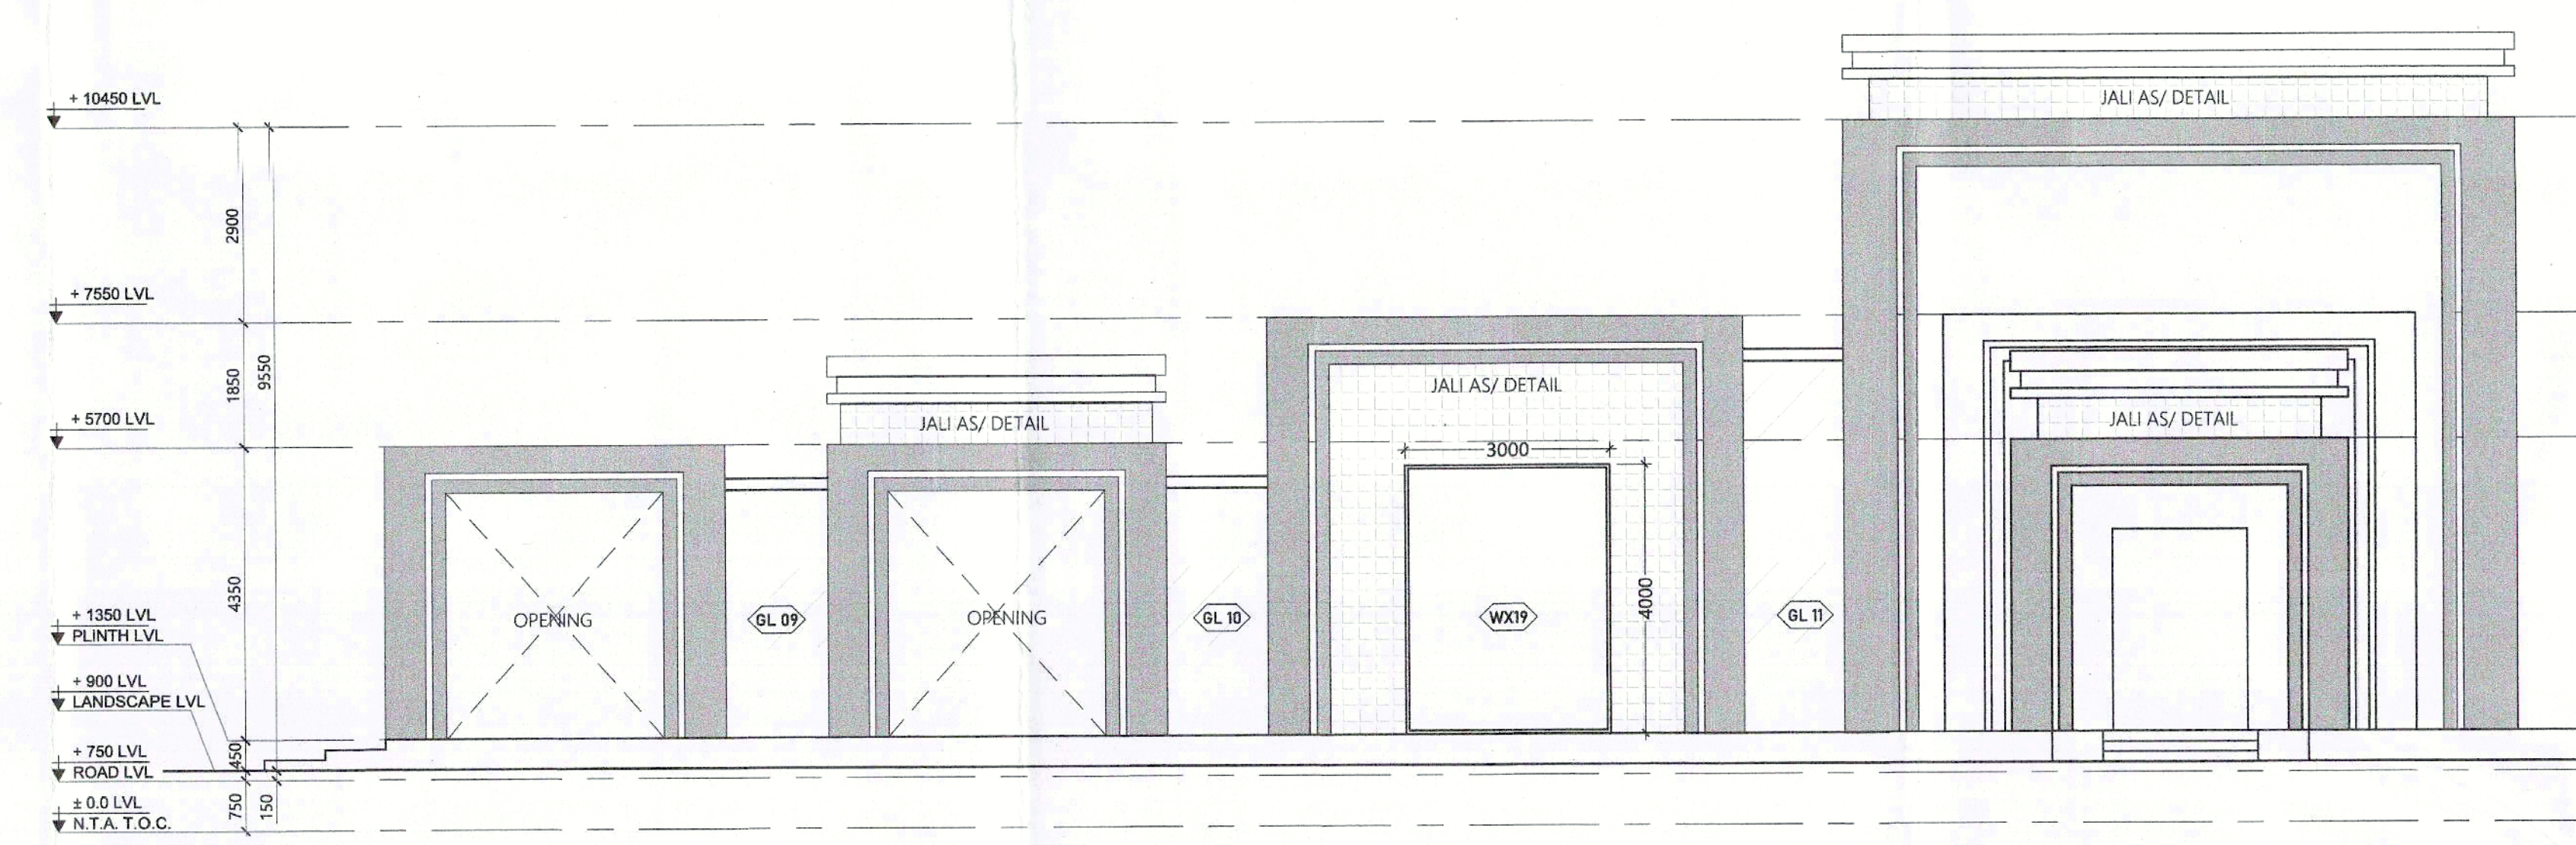
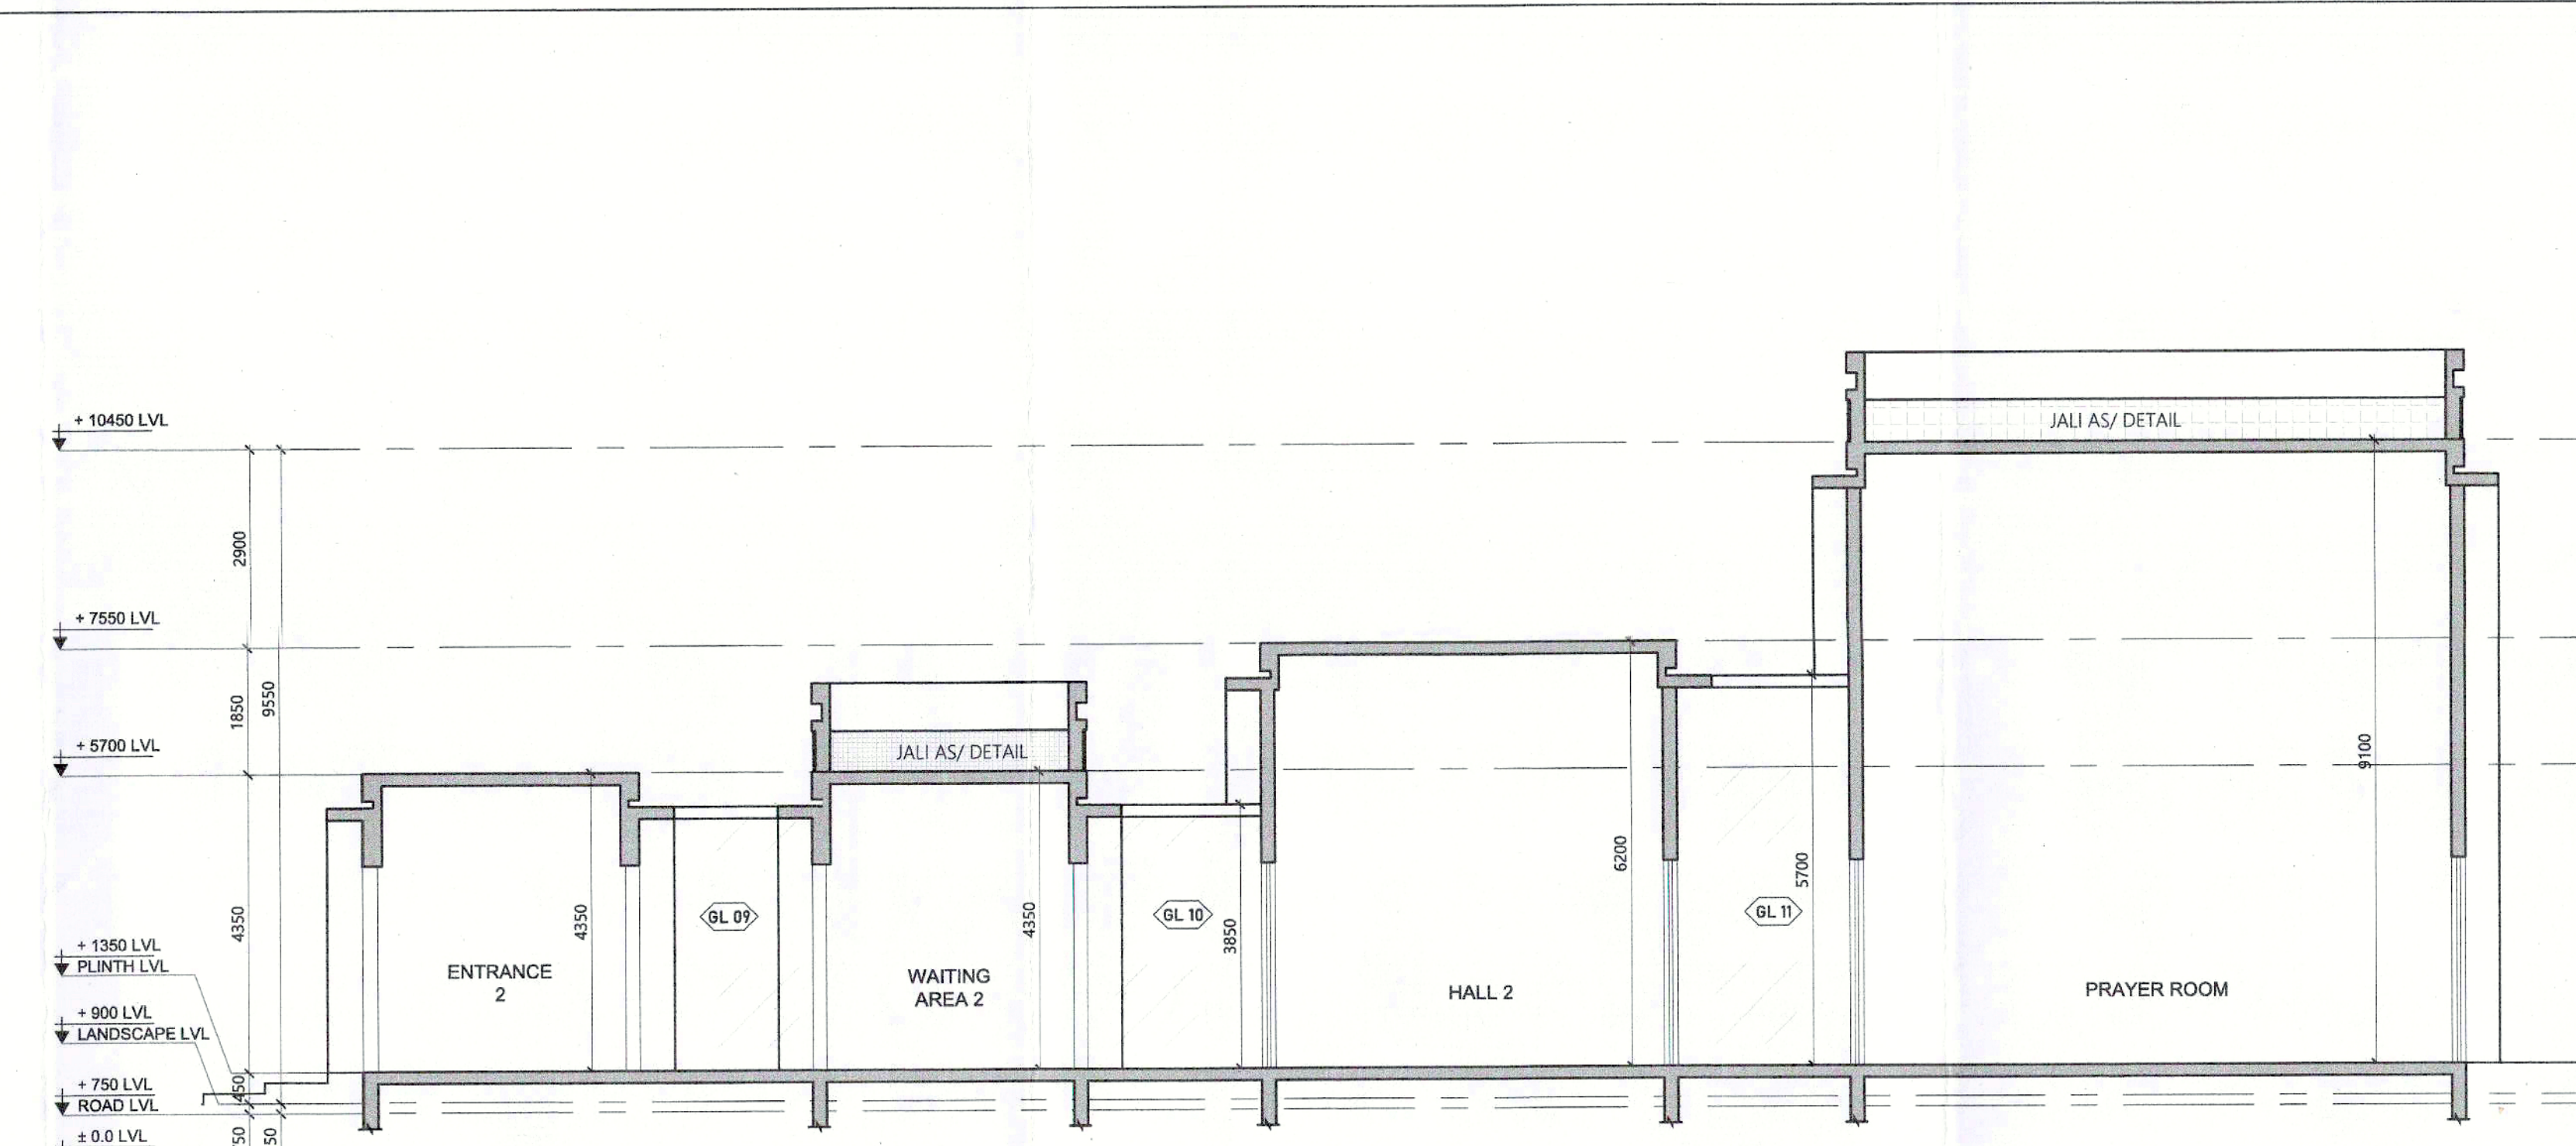
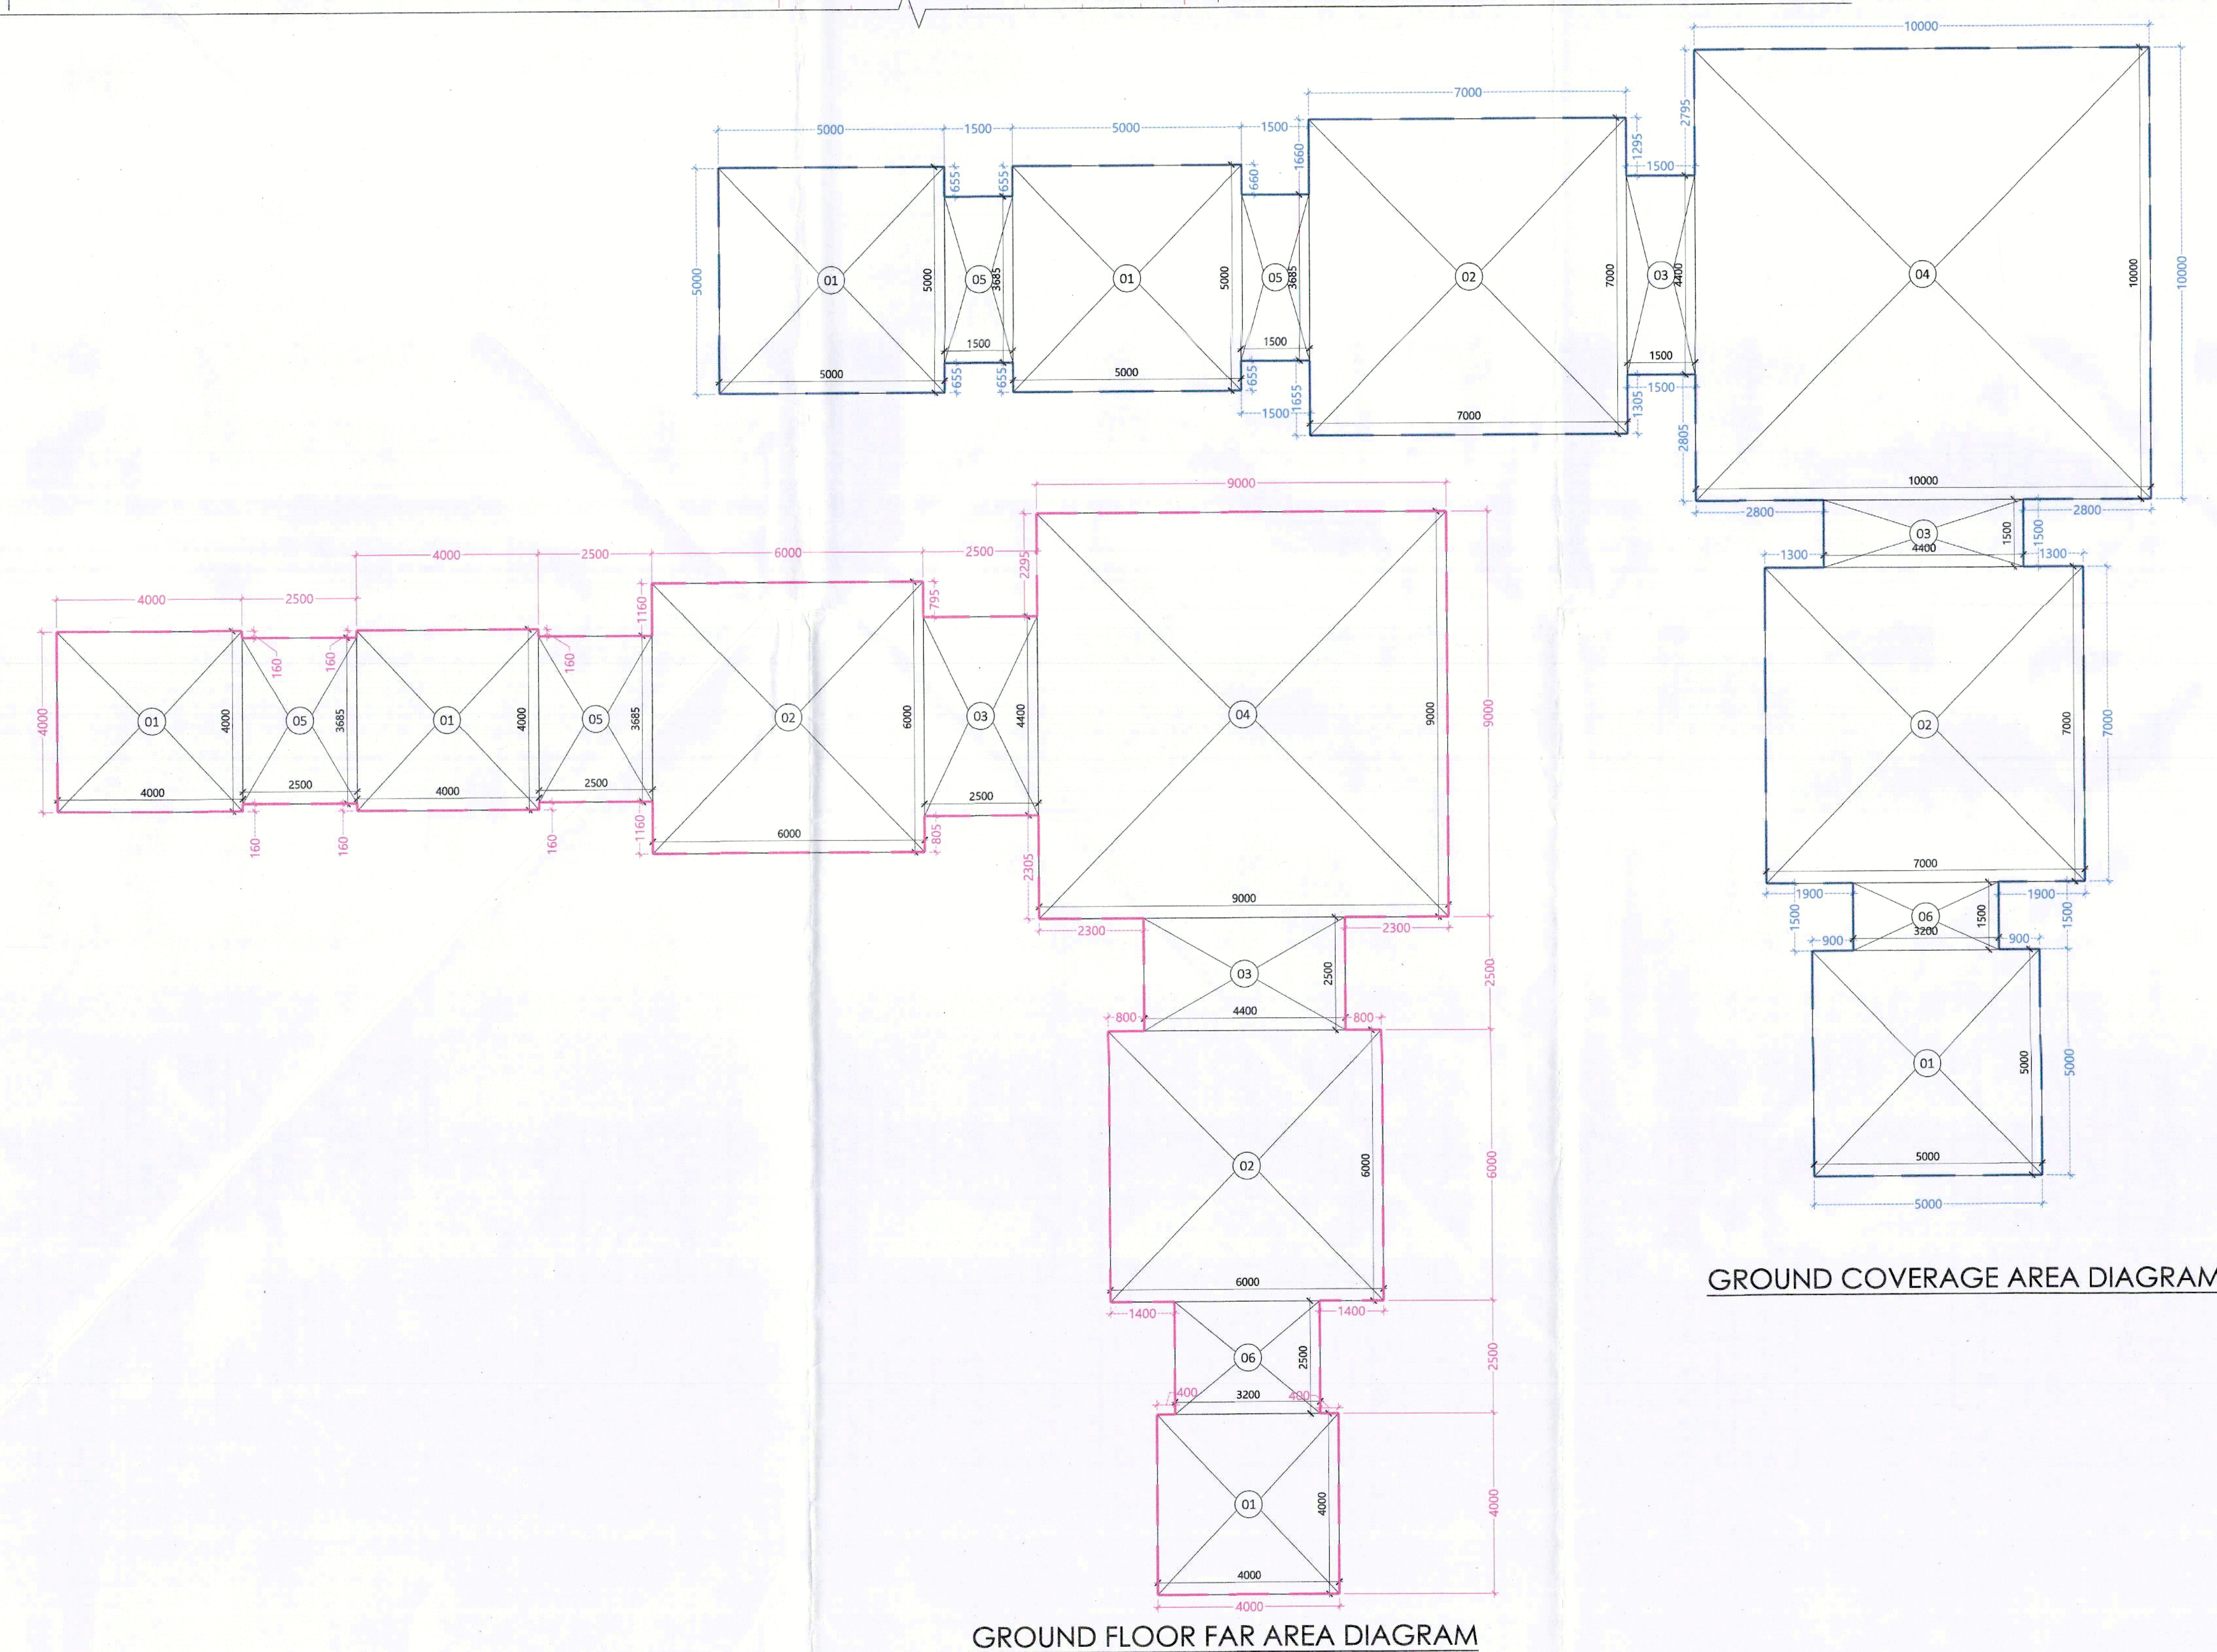


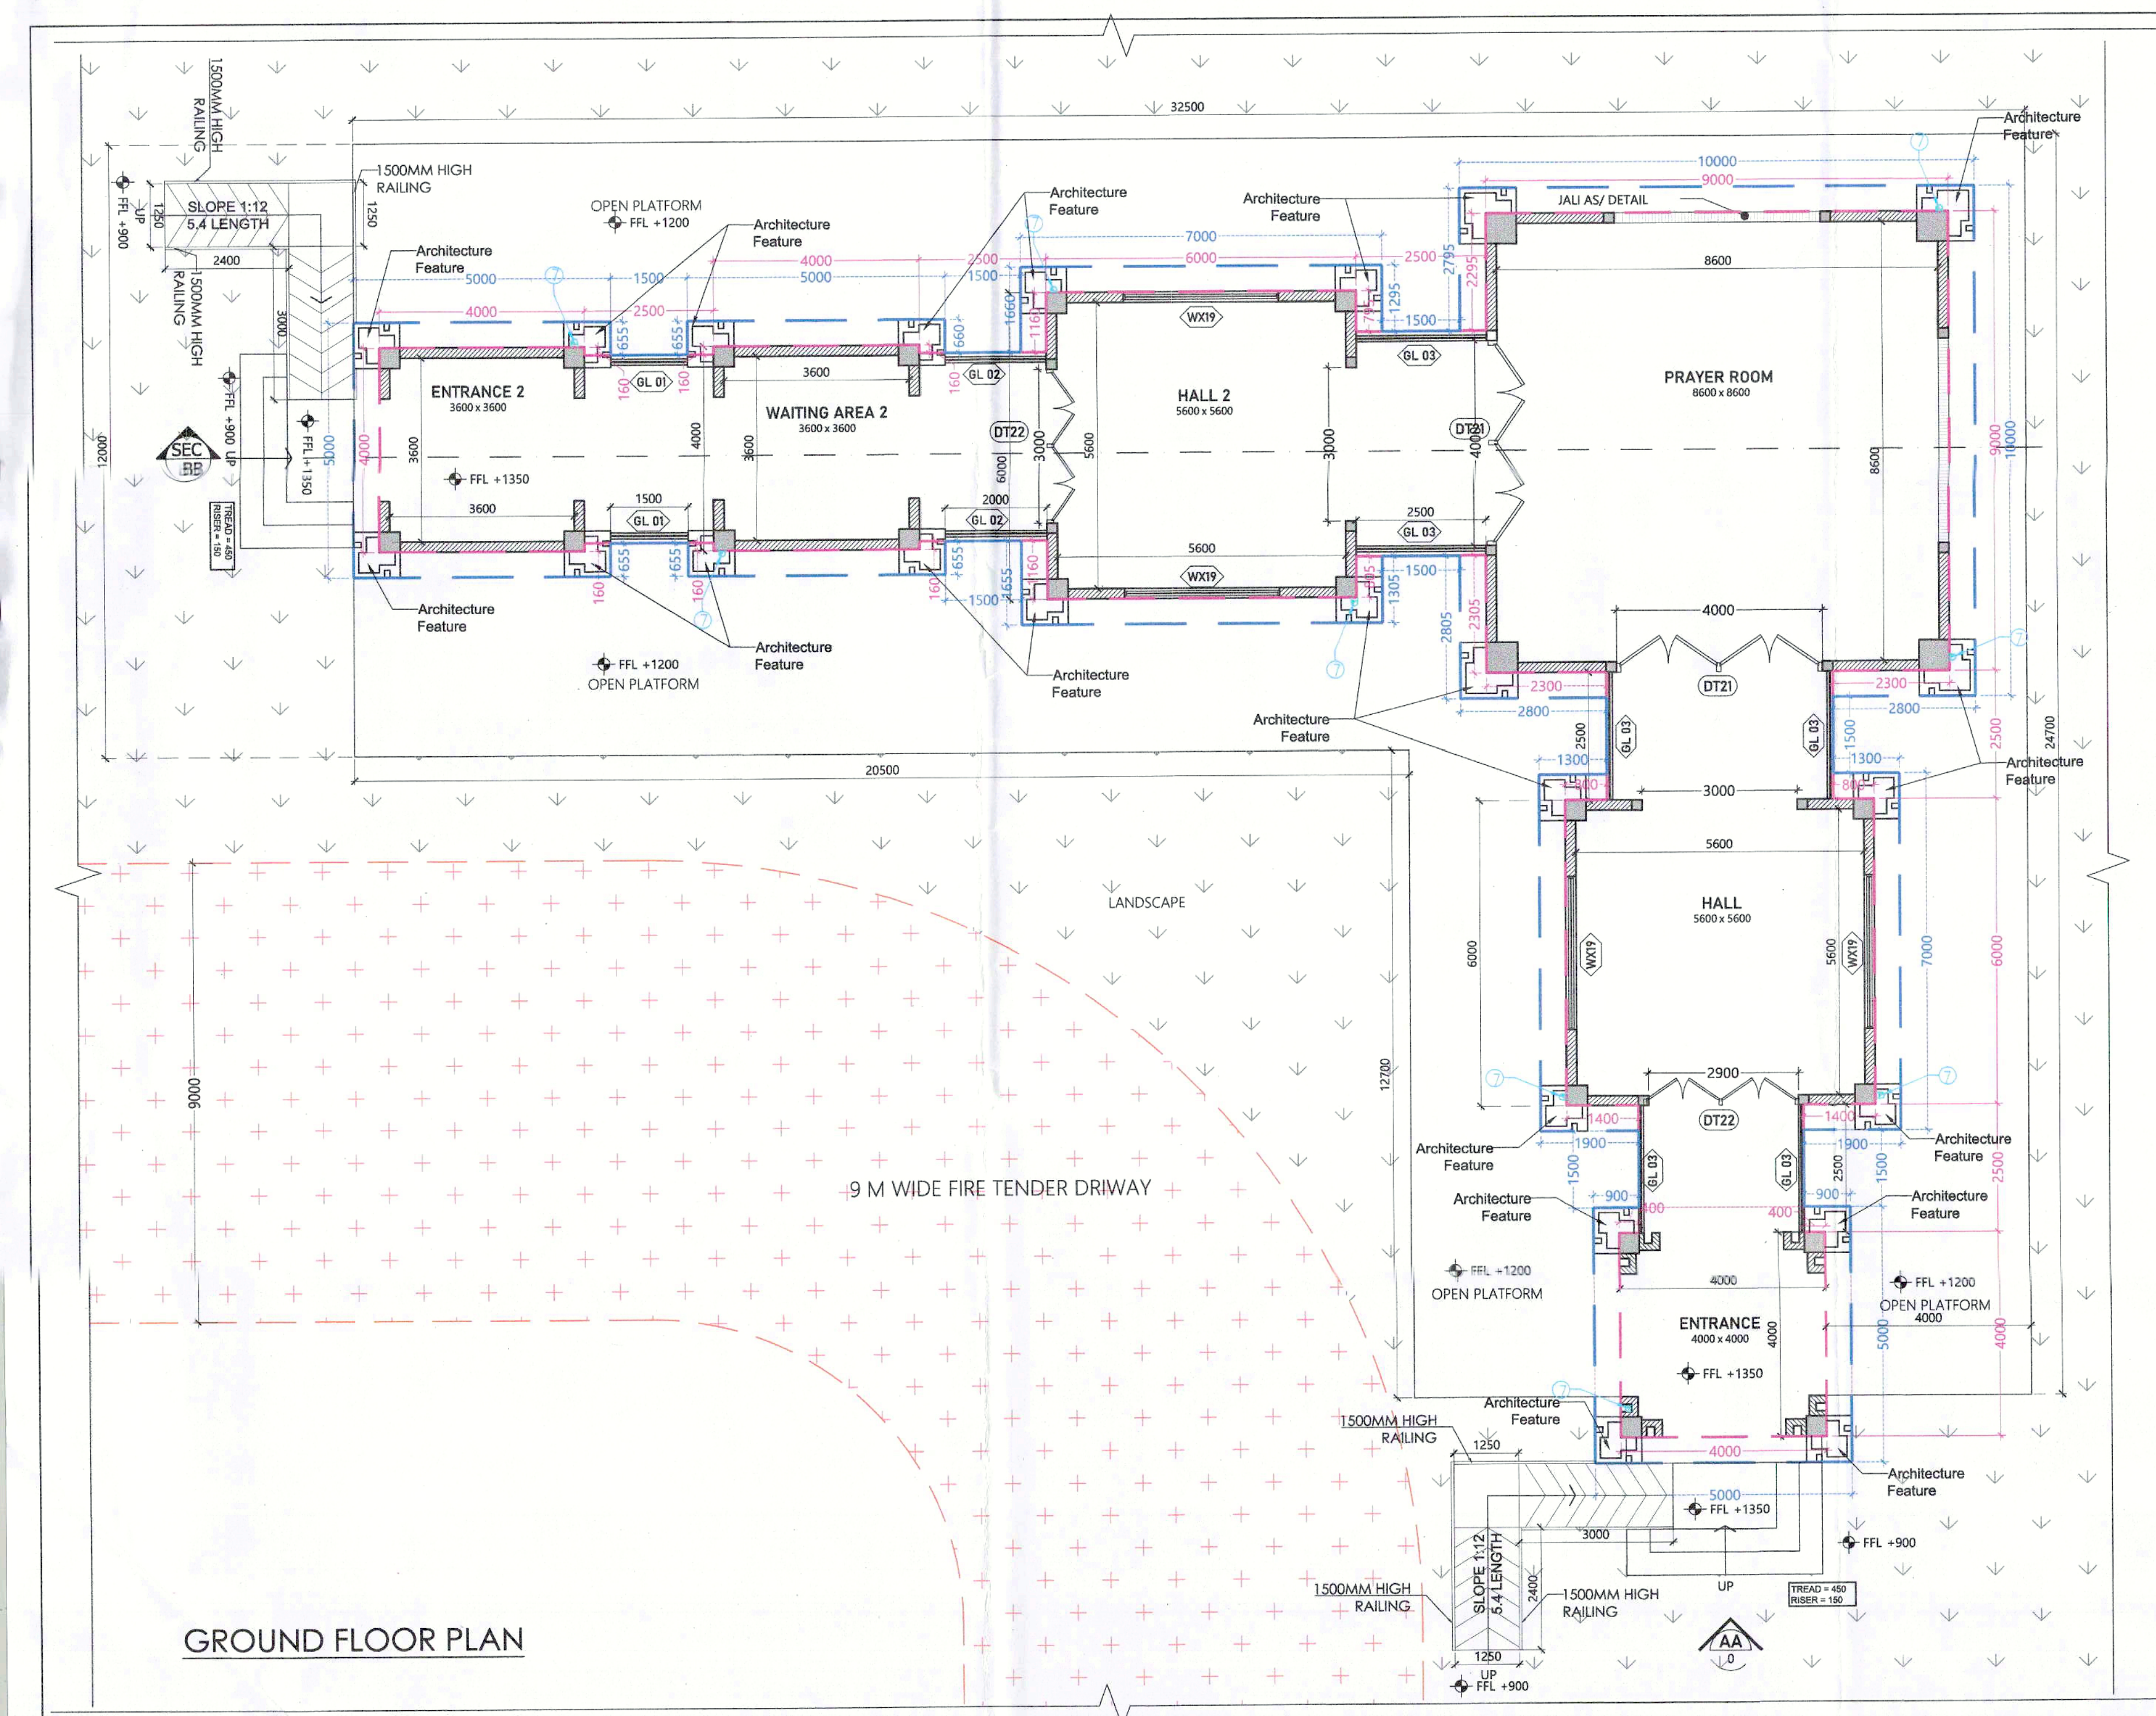

AREA STATEMENT

GROUND FLOOR FAR AREA CALCULATION				
COVERED AREA				
S.No.	Length	Breadth	Number	Area (sqm)
1	4.000	4.000	3.000	48.000
2	6.000	6.000	2.000	72.000
3	2.500	4.400	2.000	22.000
4	9.000	9.000	1.000	81.000
5	2.500	3.685	2.000	18.425
6	3.200	2.500	1.000	8.000
			TOTAL FAR	249.425

GROUND COVERAGE AREA CALCULATION				
COVERED AREA				
S.No.	Length	Breadth	Number	Area (sqm)
1	5.000	5.000	3.000	75.000
2	7.000	7.000	2.000	98.000
3	1.500	4.400	2.000	13.200
4	10.000	10.000	1.000	100.000
5	1.500	3.685	2.000	11.055
6	3.200	1.500	1.000	4.800
TOTAL GROUND COVERAGE				302.055


This is a "PROVISIONAL BUILDING PLAN"
approved only for the purpose of inviting
objections from the general public.

TO BE READ WITH THIS OFFICE
MEMO NO.:
DATED :

OWNER SIGN

ARCHITECT SIGN

DOOR'S & WINDOW'S SCHEDULE				
TYPE	WIDTH	CILL	LINTEL	HEIGHT
DT21	4000	0	4000	4000
DT22	3000	0	4000	4000
WX19	3000	0	4000	4000
GL08	3340	0	BOB	BOB
GL09	1500	0	3675	3675
GL10	2000	0	3675	3675
GL11	2500	0	5525	5525

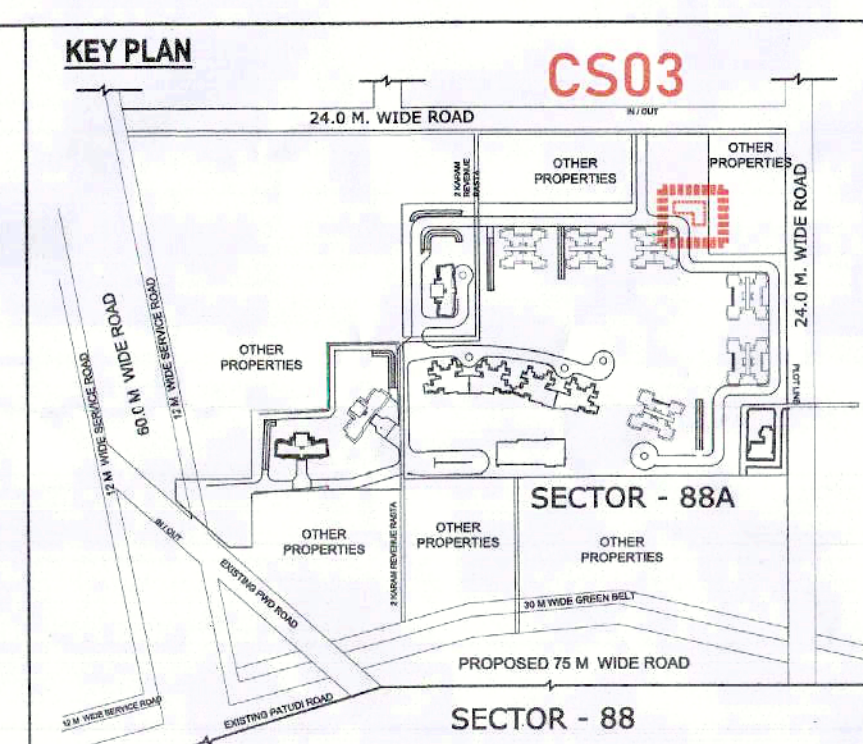

SUBMISSION DRAWING

OWNER Checked and found ok for Public Health
(Internal) Service only, subject to comments.

M/S ASHIANA LANDCRAFT REALTY PVT. LTD

PROJECT
REVISED BUILDING PLAN FOR GROUP
HOUSING COLONY OVER AN AREA
MEASURING 24.125 ACRES (LICENCE NO.42
OF 2013 DATED 06.06.2013 & LICENCE NO.46
OF 2013 DATED 08.06.2013) IN THE REVENUE
ESTATE OF VILLAGE HARSARU, SECTOR
-88A, GURUGRAM

SCALE	DATE	
A1/1:100	12.09.2025	

At/ T.100	12.07.2023	
DRAWING TITLE		
FLOOR PLAN , ELEVATION & SECTION		

COMMUNITY BUILDING 03

ARCHITECTS

Confluence

CONFLUENCE CONSULTANCY SERVICES
F-1, First Floor, Mira Corporate Suites, Ishwar Nagar, New Delhi-65
www.confluenceworld.in | ccs@inconfluence.com
+91 11 41684508 | +91 11 41635305
Member of IGBC | ISO - 9001 : 2000

architecture urban design hospitality interiors

DRAWING NO.

REVISION