



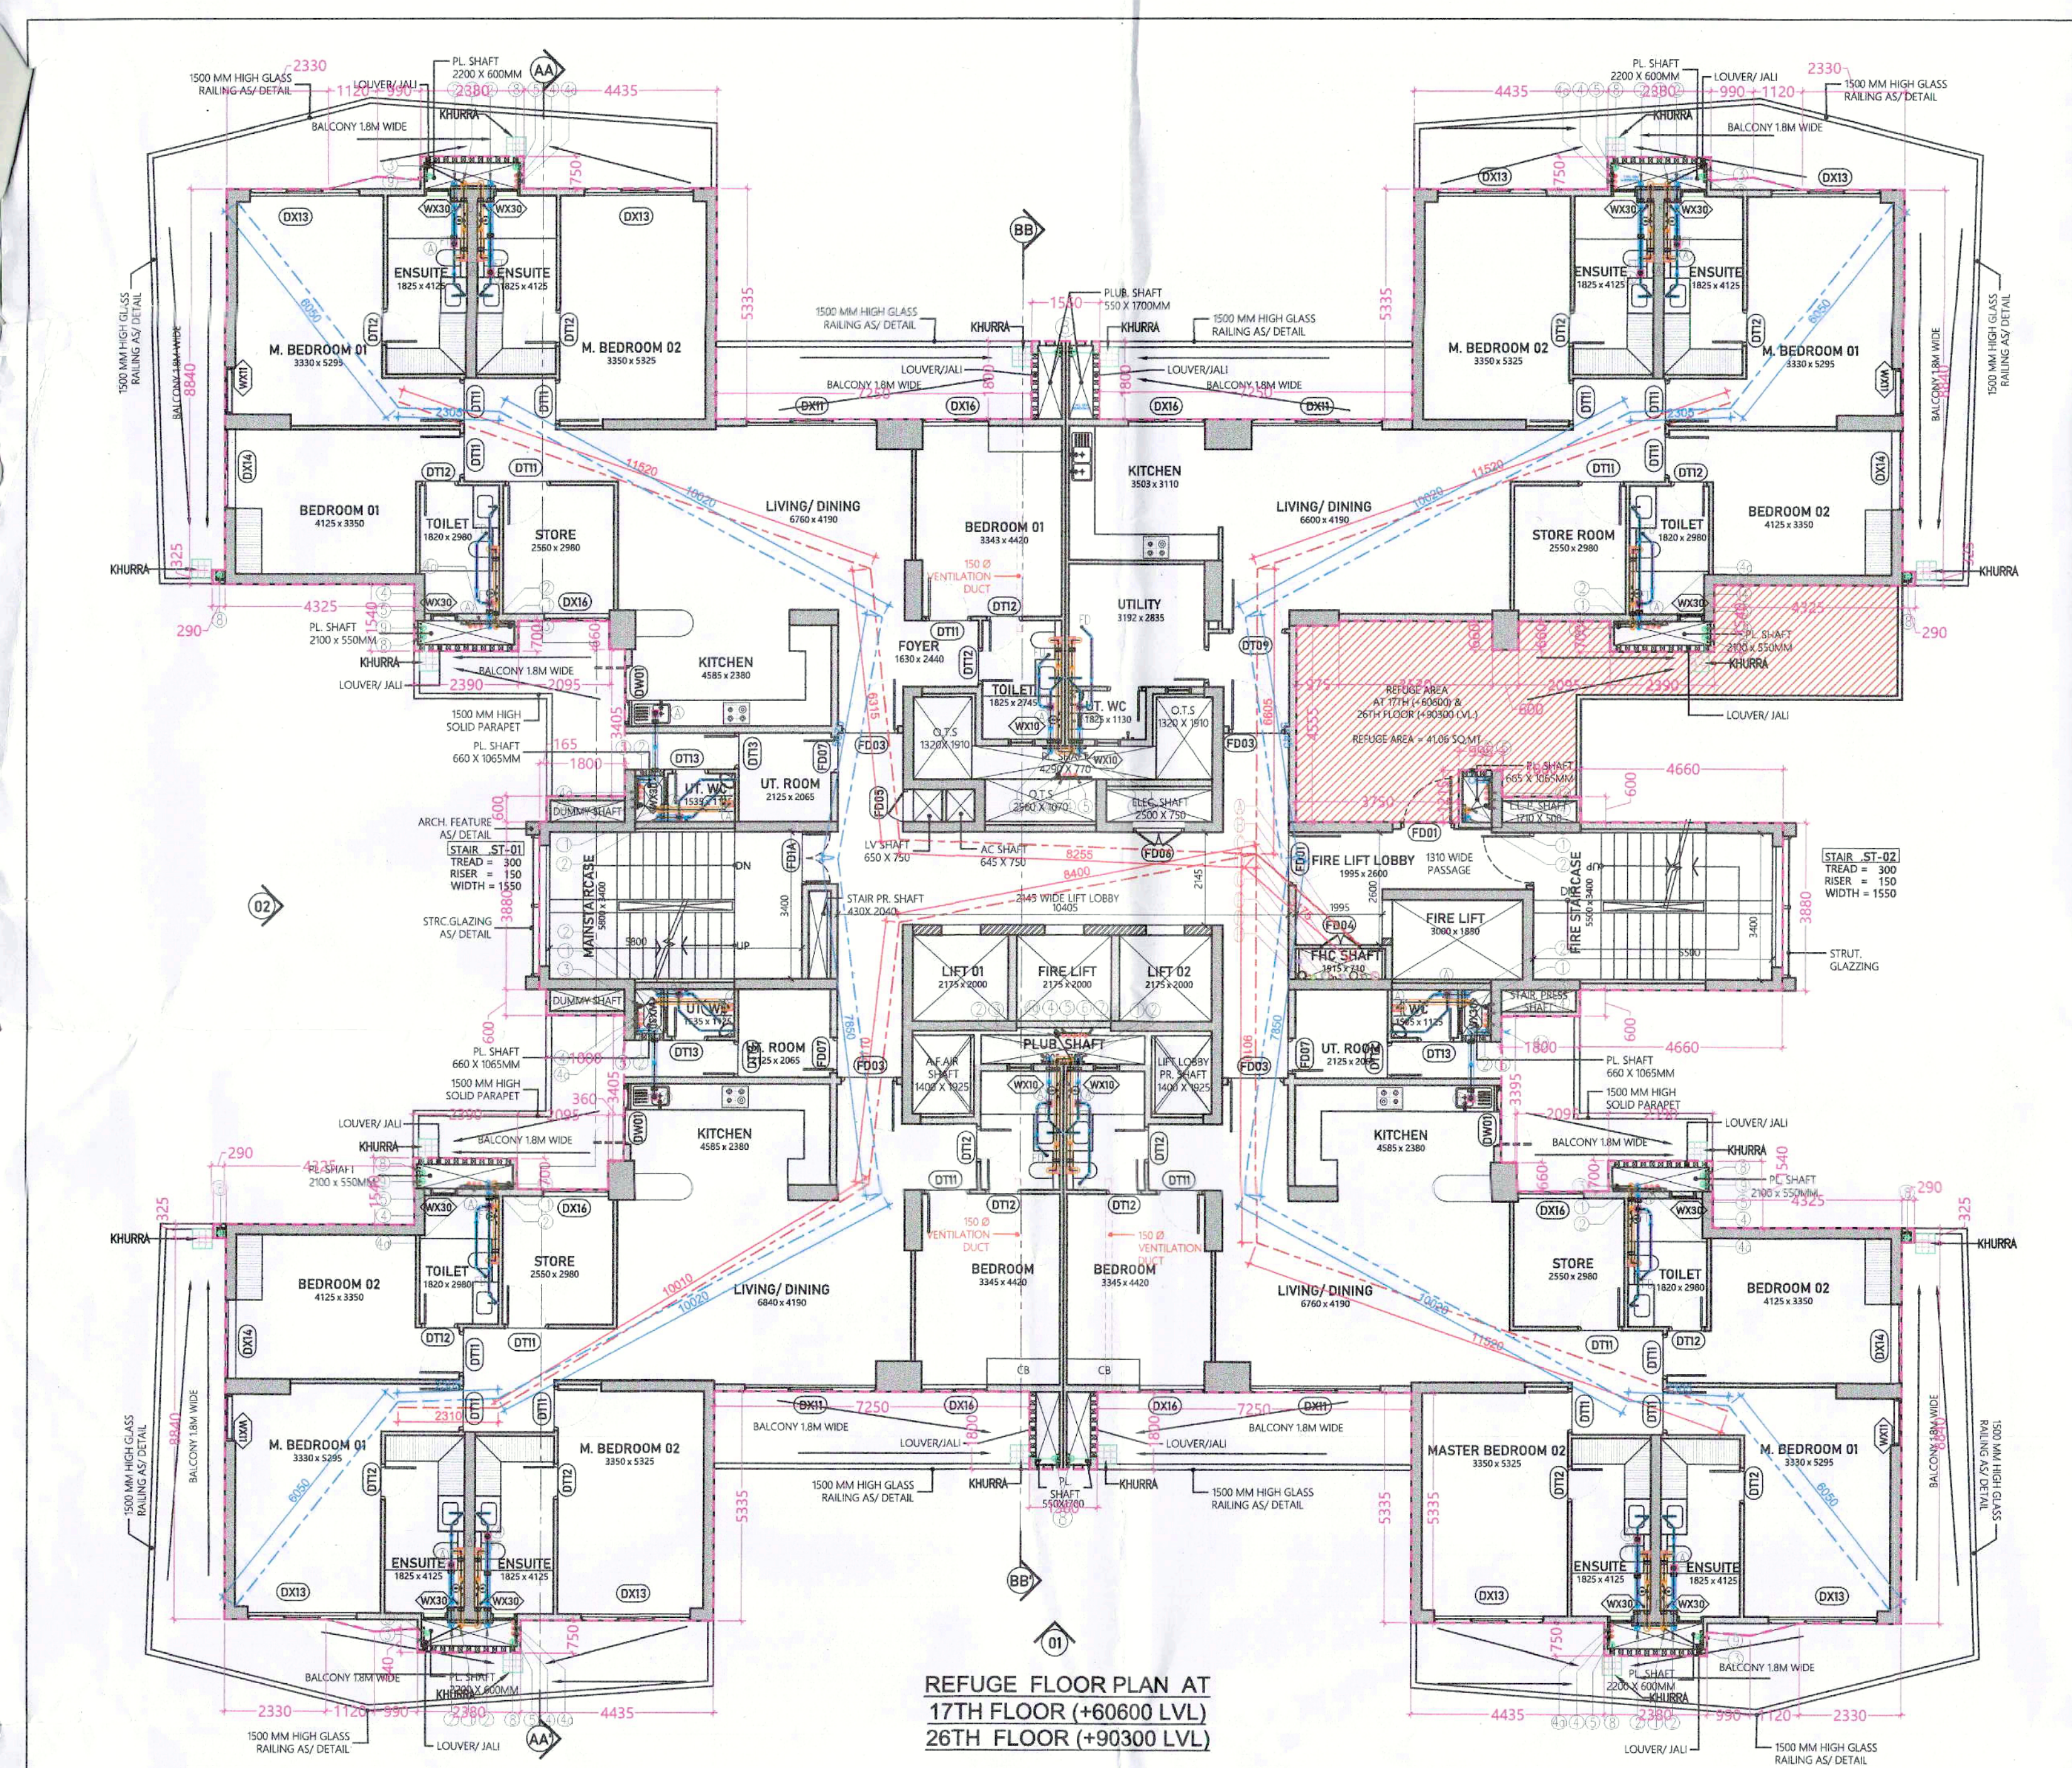

REFUGE FLOOR PLAN AT
17TH FLOOR (+60.00 LVL)
26TH FLOOR (+90.300 LVL)

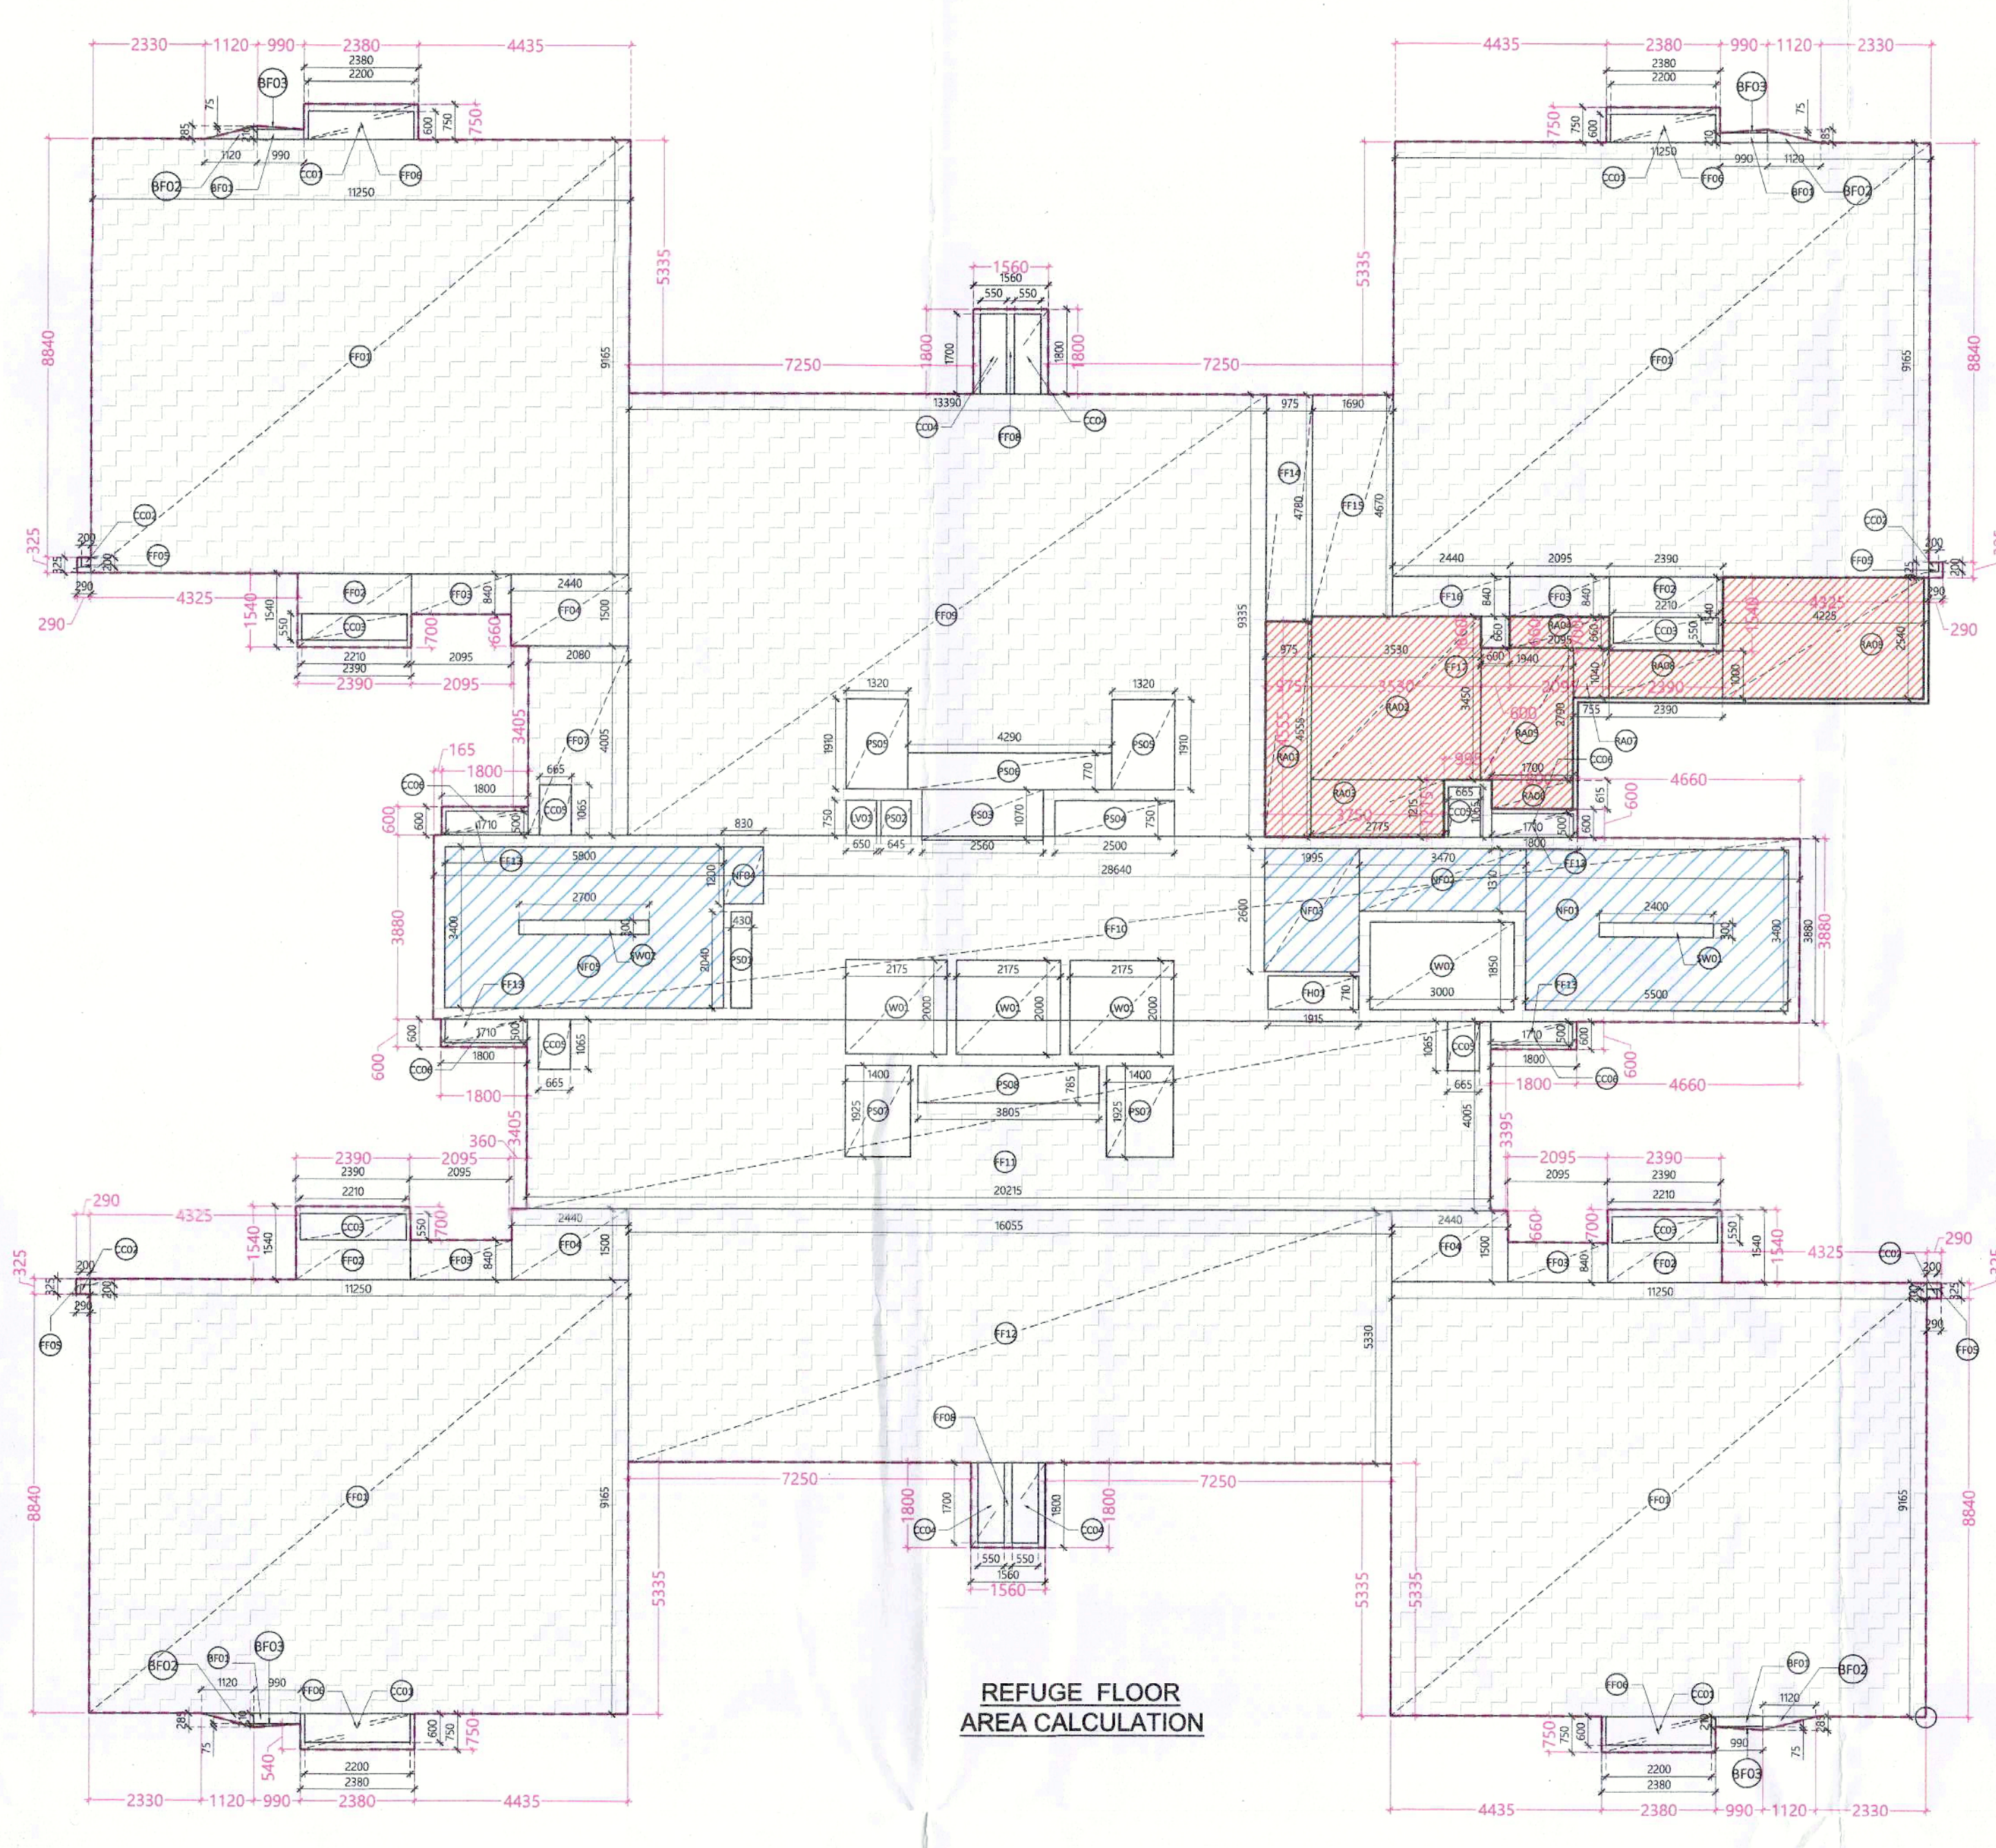

REFUGE FLOOR AREA CALCULATION

17th & 26th REFUGE FLOOR FAR					
ID	X	Y	Multipl	Count	Area
(m)	(m)	(m)	(nos)		(sqm)
A. COVERED AREA					
RF01	11.250	9.185	1.0	4	412.43
RF02	2.300	1.540	1.0	4	14.72
RF03	2.085	0.840	1.0	4	7.04
RF04	2.440	1.500	1.0	3	10.98
RF05	0.290	0.335	1.0	4	0.38
RF06	2.380	0.750	1.0	4	7.14
RF07	2.080	4.005	1.0	1	8.33
RF08	1.560	1.800	1.0	2	5.65
RF09	13.390	0.330	1.0	1	125.00
RF10	28.640	3.880	1.0	1	111.12
RF11	20.215	4.005	1.0	1	80.96
RF12	16.055	5.330	1.0	1	85.57
RF13	1.800	0.900	1.0	4	4.32
RF14	0.975	4.780	1.0	1	4.66
RF15	1.690	4.670	1.0	1	7.89
RF16	2.440	0.840	1.0	1	2.05
RF17	0.800	0.680	1.0	1	0.42
TOTAL AREA "A"					888.00
B. AREA SUBTRACTION					
CO01	2.200	0.600	1.0	4	5.28
CO02	0.200	0.200	1.0	4	0.16
CO03	2.210	0.550	1.0	4	4.86
CO04	0.550	1.700	1.0	4	3.74
CO05	0.665	1.065	1.0	1	2.83
CO06	1.710	0.500	1.0	4	3.42
CO07	1.915	0.710	1.0	1	1.36
CO08	0.660	0.750	1.0	1	0.49
CO09	2.175	2.000	1.0	3	13.05
CO10	3.000	1.800	1.0	1	5.40
CO11	5.500	3.460	1.0	1	18.70
CO12	3.470	1.310	1.0	1	4.55
CO13	1.960	2.800	1.0	1	5.49
CO14	0.830	1.200	1.0	1	1.00
CO15	5.800	3.400	1.0	1	19.72
CO16	0.430	2.040	1.0	1	0.88
CO17	0.645	0.750	1.0	1	0.48
CO18	2.980	1.070	1.0	1	2.74
CO19	3.500	0.750	1.0	1	2.63
CO20	1.320	1.910	1.0	2	5.04
CO21	4.260	0.770	1.0	1	3.30
CO22	1.400	1.685	1.0	2	5.39
CO23	3.805	0.785	1.0	1	2.98
TOTAL AREA "B"					112.59
NET AREA "A/B" 17th & 26th REFUGE FLOOR, F.					775.01

17th & 26th REFUGE FLOOR BALCONY FAR					
ID	X	Y	Multipl	Count	Area
(m)	(m)	(m)	(nos)		(sqm)
A. COVERED AREA					
BF01	0.960	0.210	1.0	4	0.83
BF02	0.960	0.075	0.5	4	0.15
BF03	1.112	0.285	0.5	4	0.63
TOTAL AREA "A"					1.61
17th & 26th REFUGE FLOOR NON-FAR					
ID	X	Y	Multipl	Count	Area
(m)	(m)	(m)	(nos)		(sqm)
A. COVERED AREA					
NF01	5.500	3.400	1.0	1	18.70
NF02	3.470	1.310	1.0	1	4.55
NF03	1.960	2.800	1.0	1	5.49
NF04	0.830	1.200	1.0	1	1.00
NF05	5.800	3.400	1.0	1	19.72
TOTAL AREA "A"					49.16
B. AREA SUBTRACTION					
SW01	2.400	0.300	1.0	1	0.72
SW02	2.700	0.300	1.0	1	0.81
TOTAL AREA "B"					1.53
NET AREA "A/B" 17th & 26th REFUGE FLOOR, N.					47.62

This is a "PROVISIONAL BUILDING PLAN" approved only for the purpose of inviting objections from the general public.


OWNER SIGN:

ARCHITECT SIGN:

Stamp:

BUILDING IS CENTRALIZED MECHANICALLY VENTILATED ON ALL FLOOR & 100% POWER BACK UP


D/W ID	FINISHED FRAME	LOCATION	FIRE RATING			
	WIDTH	CLS	UNITS	HEIGHT	ROOM	
	mm	mm	mm	mm		
DT11	3000	0	2200	2200	Bedroom	
DT12	800	0	2200	2200	Toilet	
DT13	800	0	2400	2400	Utility room	
DT14	900	0	2400	2400	Toilet	
DT15	1250	0	2400	2400	Lobby	2 HR
DT16	1200	0	2400	2400	Store, Public	2 HR
DT17	3000	100	2400	2300	Drawing room	
DT18	2500	100	2400	2300	Master Bedroom	
DT19	1500	100	2400	2300	Bedroom, Multi	
DT20	1500	100	2400	2300	Bedroom	
DT21	1500	0	2400	2300	Purpose	
DT22	800	0	2400	2400	Utility room	
DT23	1200	0	2400	2400	Kitchen	
DT24	1200	0	2400	2400	Lift Lobby	2 HR
DT25	1200	0	2400	2400	Lift Lobby	2 HR
DT26	1250	0	2400	2400	Bedroom (Entrance)	1 HR
DT27	500	100	2400	2300	LV Shaft	2 HR
DT28	750	100	2400	2300	Electrical Shaft	2 HR
DT29	1300	100	2400	2300	Utility room	2 HR
DT30	800	0	2400	2400	Utility room	
DT31	600	600	2200	1600	Toilet	
DT32	1200	100	2400	2400	Master Bedroom	
DT33	600	200	2200	1600	Toilet	
DT34	500	0	2200	2200	Lobby, Site	1 HR
DT35	2000	0	800	800	Entrance, Site	1 HR
DT36	2000	0	800	800	Entrance	1 HR

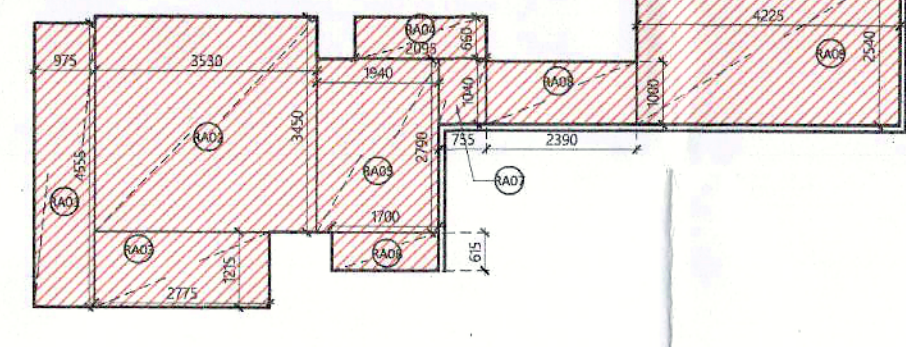


REFUGE AREA CALCULATION

TERRACE FLOOR - NON-FAR					
ID	X	Y	Multipl	Count	Area
(m)	(m)	(m)	(nos)		(sqm)
A. COVERED AREA					
TF01	28.640	3.880	1.0	1	111.12
TF02	1.885	0.960	1.0	1	1.85
TF03	2.980	0.960	1.0	1	2.85
TF04	7.405	0.975	1.0	1	7.22
TOTAL AREA "A"					123.14
MUMTY, GHT FLOOR - NON-FAR					
ID	X	Y	Multipl	Count	Area
(m)	(m)	(m)	(nos)		(sqm)
A. COVERED AREA					
MF01	28.640	3.880	1.0	1	111.12
MF02	1.885	0.960	1.0	1	1.85
MF03	2.980	0.960	1.0	1	2.85
MF04	7.405	0.975	1.0	1	7.22
TOTAL AREA "A"					123.14


REQUIRED REFUGE AREA CALCULATION		Area (SQM)
PROPOSED REFUGE AREA		41.74
TOTAL		41.74
(A) GROSS AREA AT 17TH & 26TH FLOOR (FAR+NON-FAR)		825.25
(B) GROSS AREA AT 18TH & 27TH FLOOR (FAR+NON-FAR)		847.12
(C) TOTAL GROSS AREA (A+B)		1672.38
(D) NOS OF PERSONS (C/12.5)		133.79
(E) REFUGE AREA REQUIRED (D*0.3)		40.14
(F) ADDITIONAL AREA FOR WHEEL CHAIR		0.80
(G) TOTAL REFUGE AREA REQUIRED (E+F)		41.04
(H) REFUGE AREA PROVIDED		41.74
(I) EXTRA REFUGE AREA TO BE ADDED IN MAIN FAR (H-G)		0.70

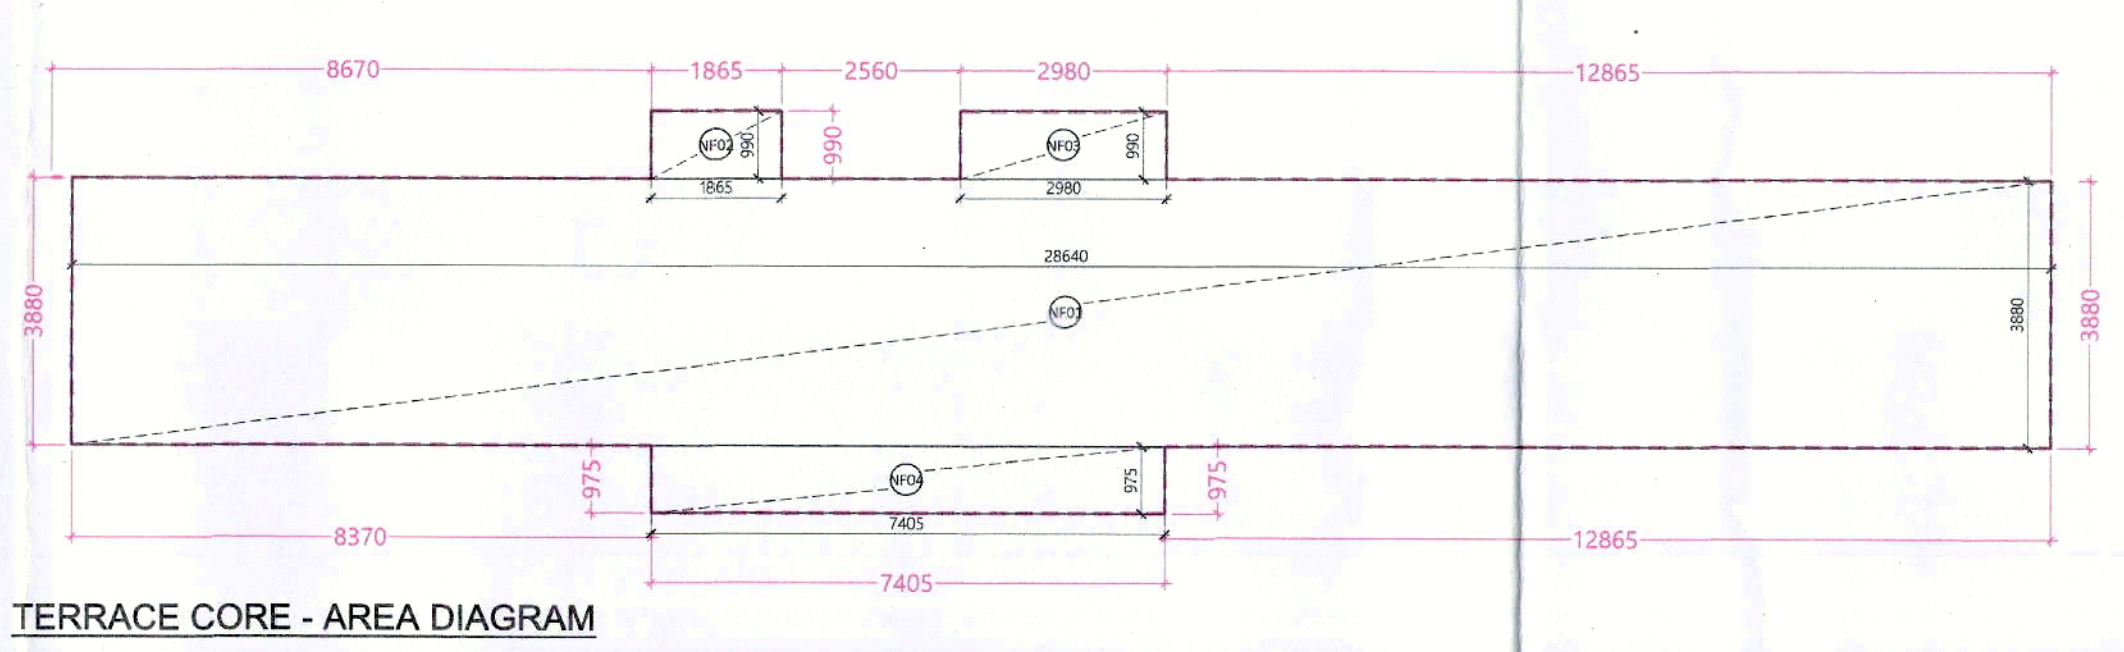


TERRACE CORE - AREA DIAGRAM

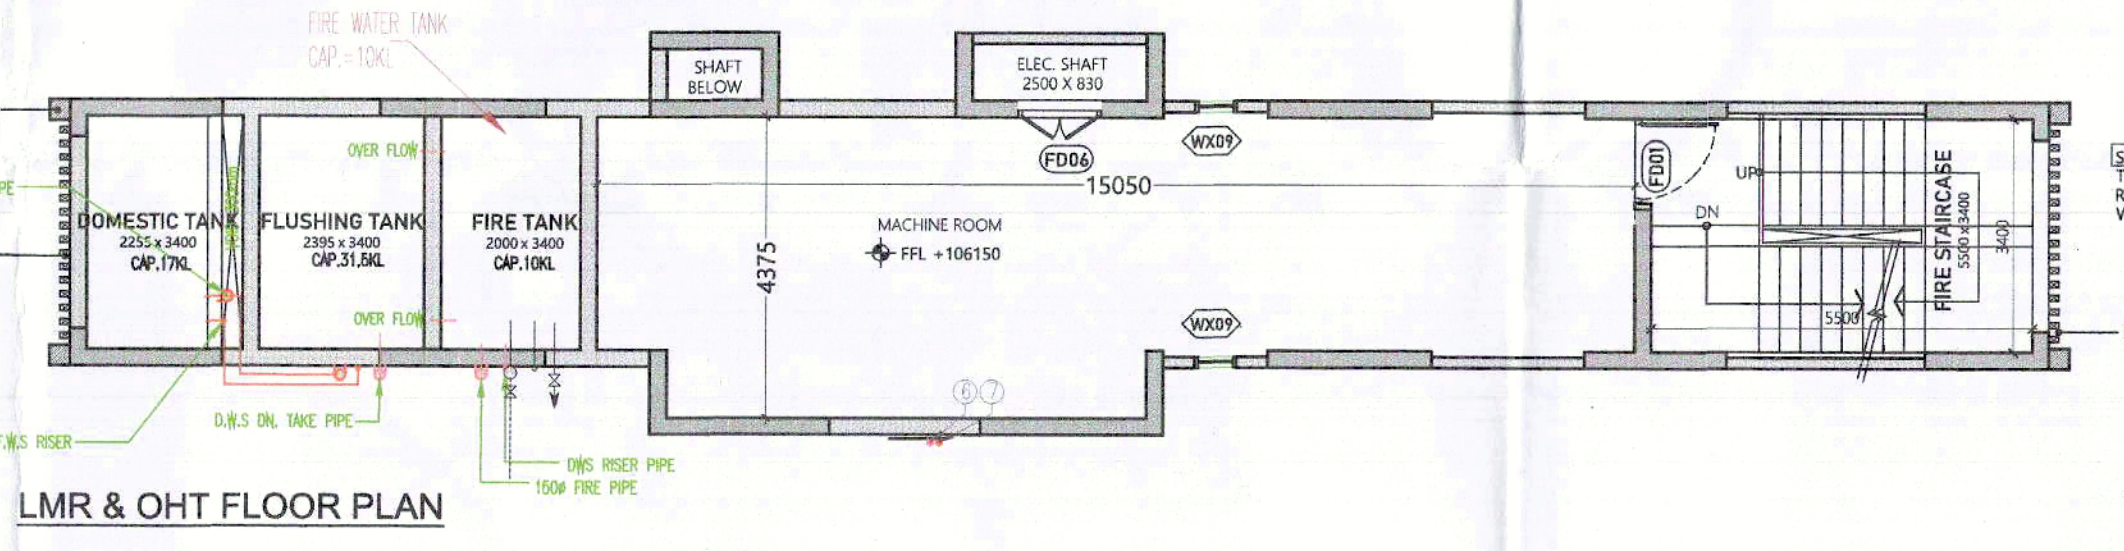

LMR & OHT FLOOR PLAN

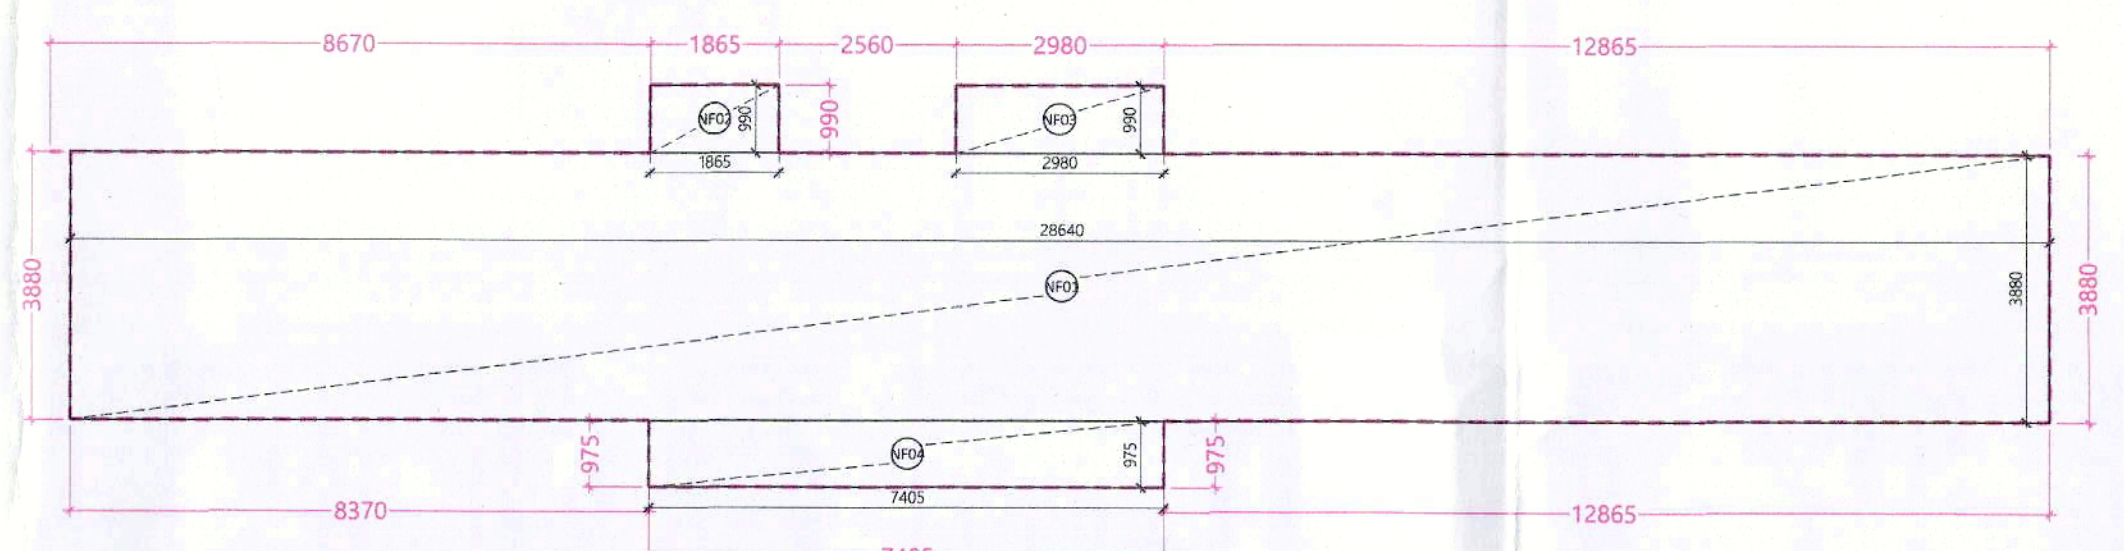

LMR & OHT FLOOR PLAN - AREA DIAGRAM

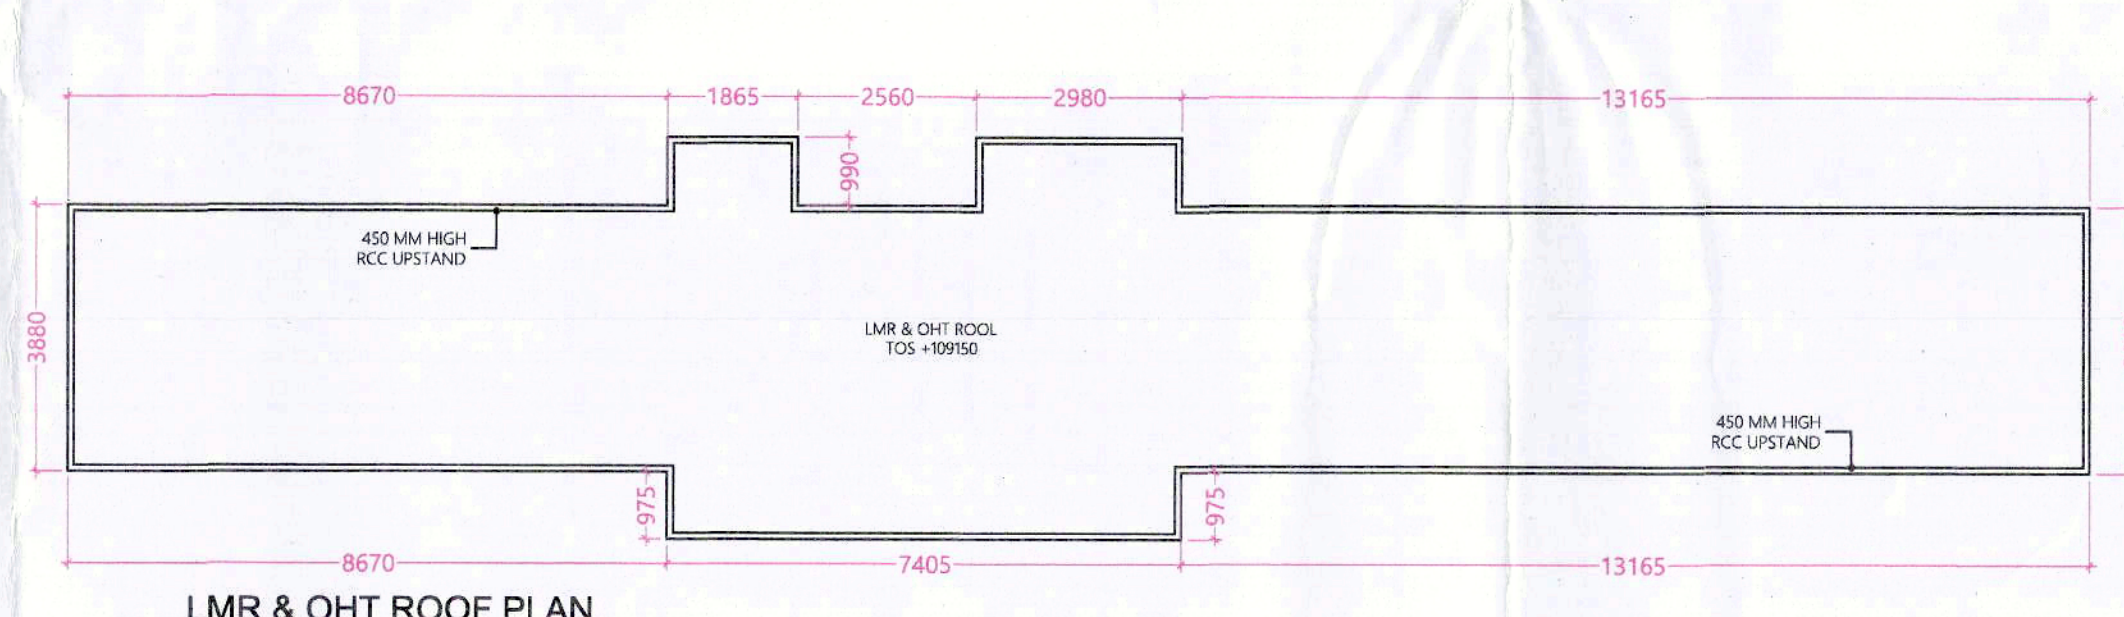

LMR & OHT ROOF PLAN

TYPICAL MECHANICAL VENTILATION SECTION FOR W.C.

TOWER C1, C2 & C3				
S.No.	FLOORS	GROUND COVERAGE (SQM)	FAR (SQM)	NON-FAR (SQM)
1	BASMENT			
2	GROUND FLOOR	941.63	233.02	708.60
3	1st FLOOR		799.50	47.62
4	2nd FLOOR		799.50	47.62
5	3rd FLOOR		799.50	47.62
6	4th FLOOR		799.50	47.62
7	5th FLOOR		799.50	47.62
8	6th FLOOR		799.50	47.62
9	7th FLOOR		799.50	47.62
10	8th FLOOR		799.50	47.62
11	9th FLOOR		799.50	47.62
12	10th FLOOR		799.50	47.62
13	11th FLOOR		799.50	47.62
14	12th FLOOR		799.50	47.62
15	13th FLOOR		799.50	47.62
16	14th FLOOR		799.50	47.62
17	15th FLOOR		799.50	47.62
18	16th FLOOR		799.50	47.62
19	17th FLOOR (Refuge Floor)		777.63	47.62
20	18th FLOOR		799.50	47.62
21	19th FLOOR		799.50	47.62
22	20th FLOOR		799.50	47.62
23	21st FLOOR		799.50	47.62
24	22nd FLOOR		799.50	47.62
25	23rd FLOOR		799.50	47.62
26	24th FLOOR		799.50	47.62
27	25th FLOOR		799.50	47.62
28	26th FLOOR (Refuge Floor)		777.63	47.62
29	27th FLOOR		799.50	47.62
30	28th FLOOR		799.50	47.62
31	TERRACE FLOOR		123.65	123.65
32	MUMTY & OHT FLOOR		123.65	123.65
TOTAL		941.63	22,678.19	2,289.24
				24,864.43

SUBMISSION DRAWING

OWNER: M/S. ASHIANA LANDSCAPE REALTY PRIVATE LTD.

PROJECT: REVISED BUILDING PLAN FOR GROUP HOUSING COLONY OVER AN AREA MEASURING 24.125 ACRES (LICENCE NO.42 OF 2013 DATED 08.06.2013 & LICENCE NO.44 OF 2013 DATED 08.06.2013) IN THE REVENUE ESTATE OF VILLAGE HARSARA, SECTOR - 88A, GURUGRAM

SCALE: A4/100 DATE: 12.09.2023

DRAWING TITLE: REFUGE & TERRACE FLOOR PLAN

TOWER C

CONFLUENCE CONFLUENCE CONSULTANCY SERVICES

ARCHITECTURE urban design hospitality interiors

DRAWING NO. S-TC-102 REVISION R0