

TO BE READ WITH THIS OFFICE
DRAWING NO - 13350
DATED - 14/1/26

This is a "PROVISIONAL BUILDING PLAN"
approved only for the purpose of initiating
objections from the general public.

SEAL & SIGNATURE OF ARCHITECT
S. P. GUPTA
Architect
Metro Education & Welfare PVT. LTD.

SEAL & SIGNATURE OF ARCHITECT
S. P. GUPTA
Architect
Metro Education & Welfare PVT. LTD.

TOWER ES-1

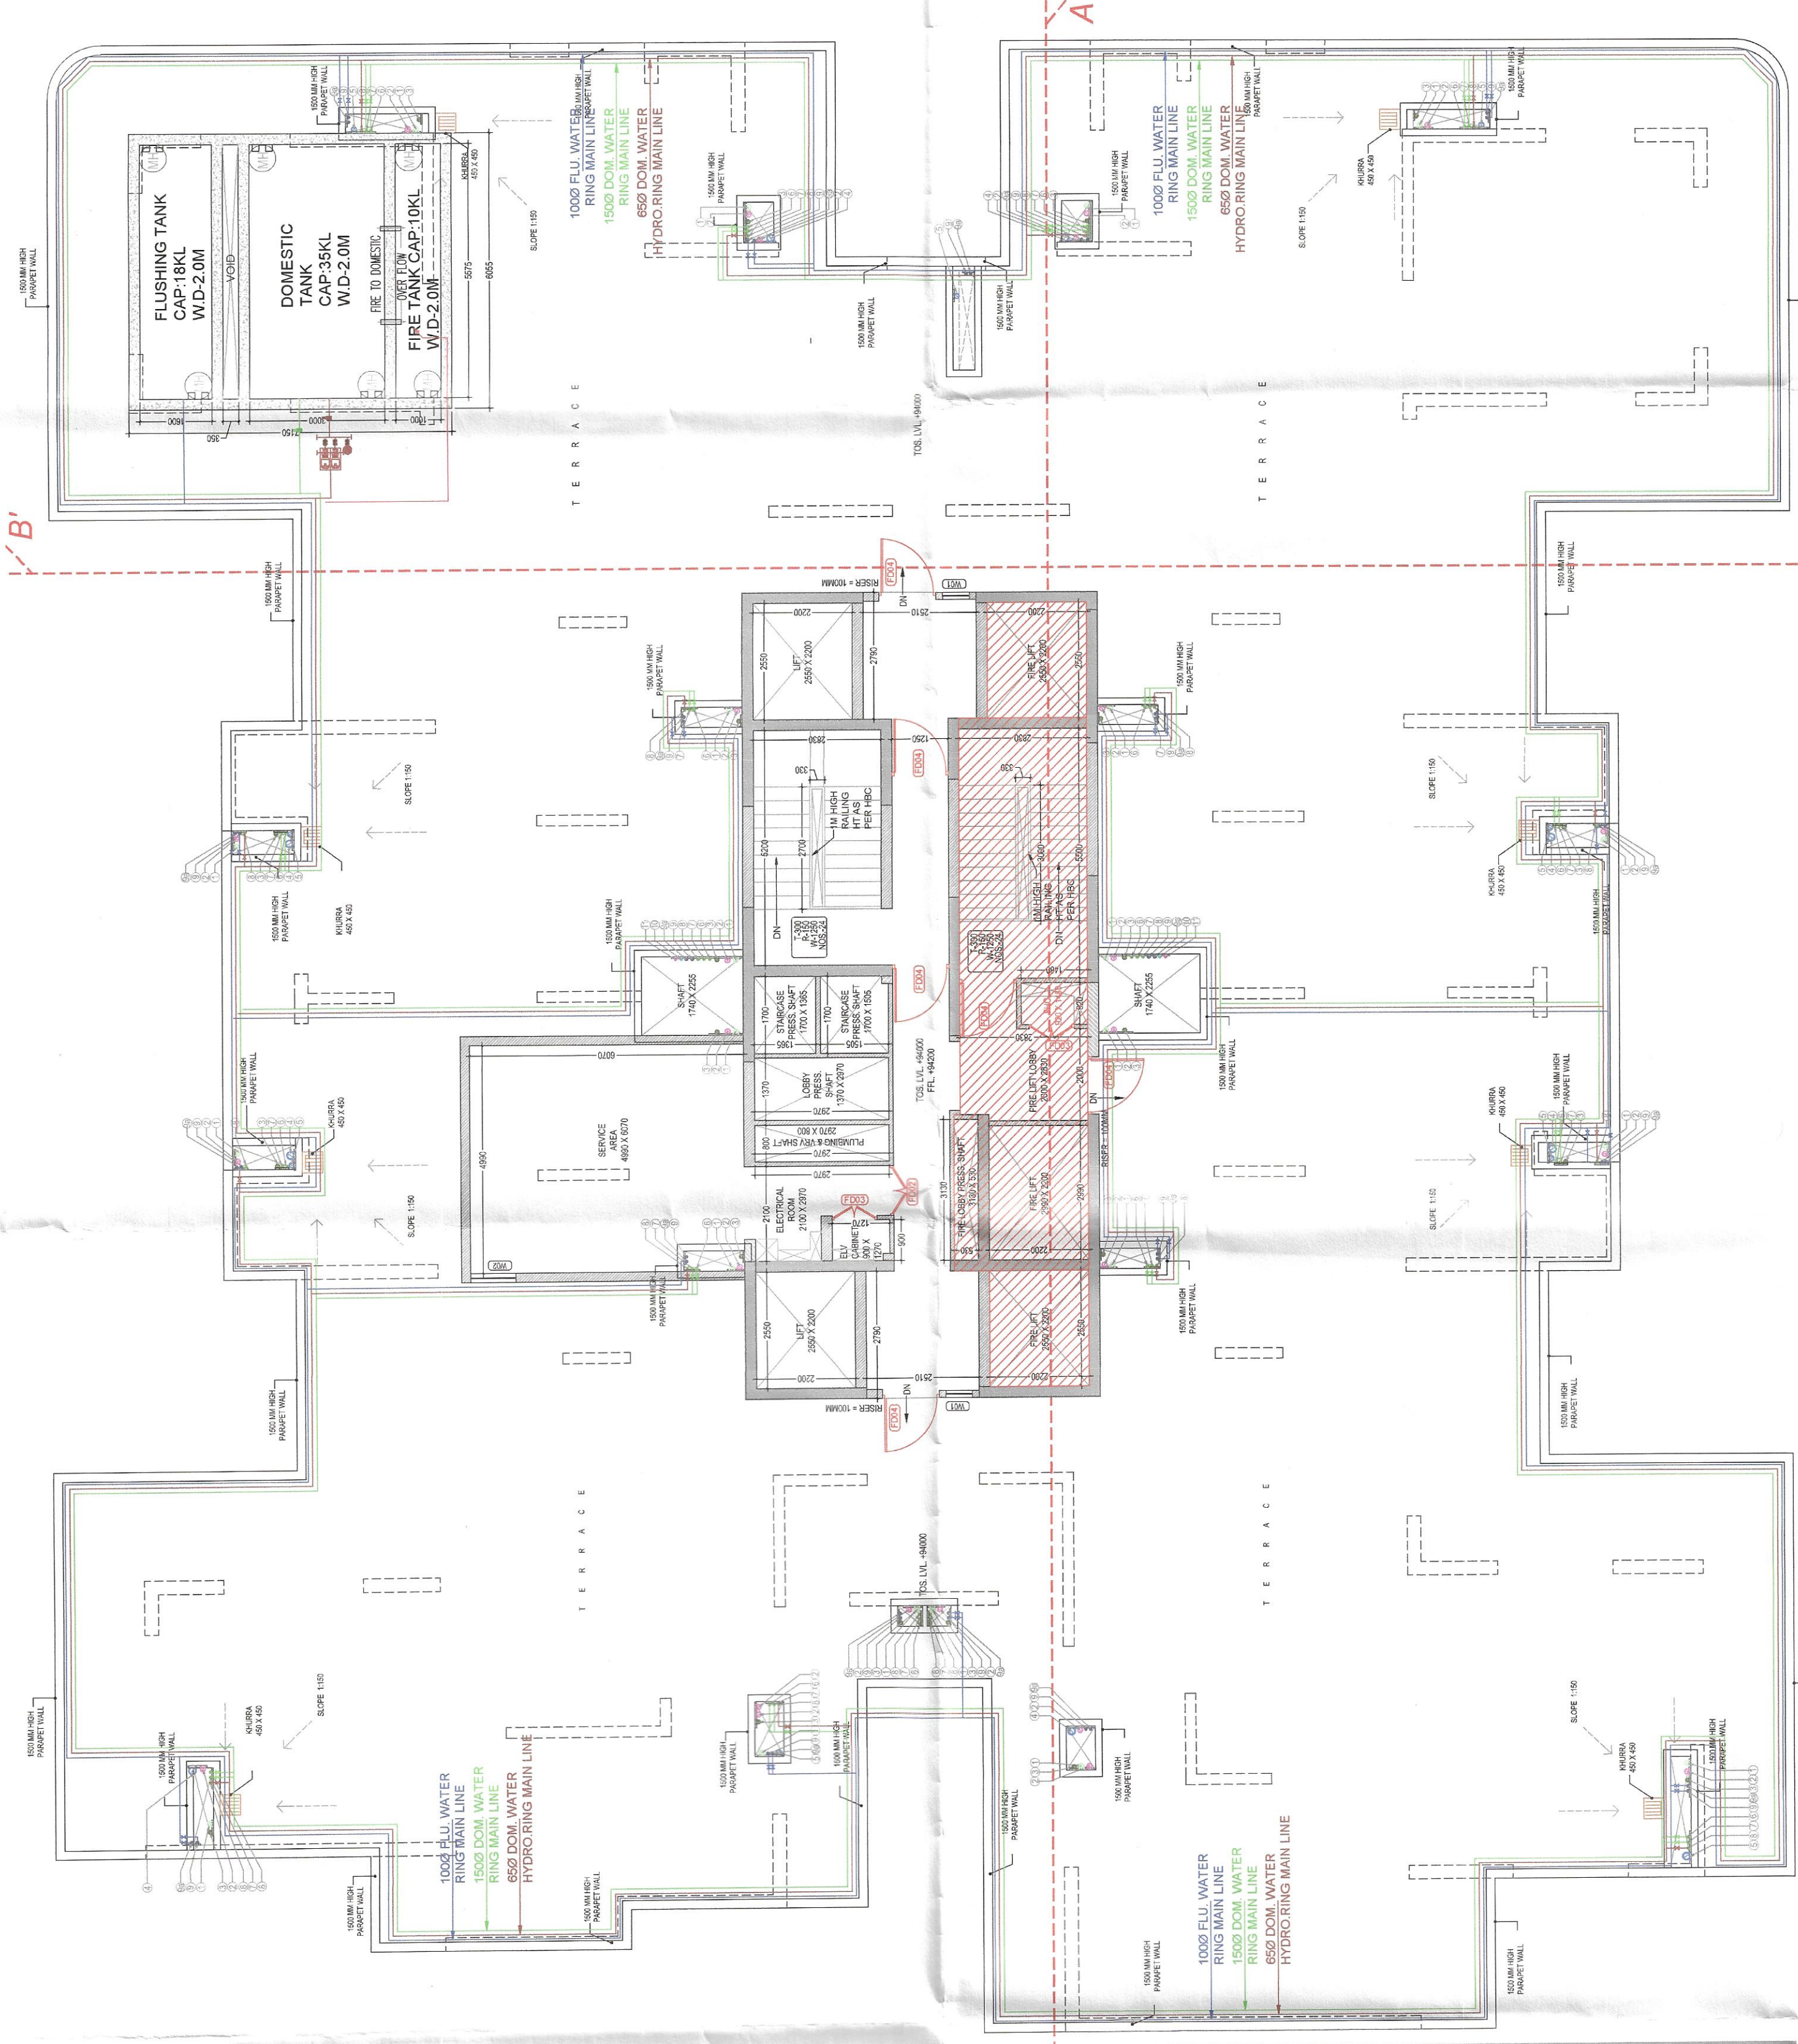


TOWER : ES-1
TERRACE FLOOR PLAN (TOS :94000)


LEGEND	
	FAR AREA
	NON FAR AREA
	SERVICE AREA
	SHAFT AREA UNDER DEDUCTION
	FIRE TENDER PATH
	TOWER LINE

LEGEND - PLUMBING	
	1000 SOIL PIPE
	1000 WASTE PIPE
	1000 VENT PIPE
	1000 RAIN WATER PIPE FROM TERRACE
	1000 DOMESTIC WATER DOWN TAKE
	1000 HYDRO SUPPLY
	1000 DOMESTIC WATER DOWN TAKE (LEFT 28TH FLOOR TO 15TH FLOOR)
	1000 DOMESTIC WATER DOWN TAKE (LEFT 14 FLOOR TO GROUND/1ST FLOOR)
	1000 FLUSHING WATER DOWN TAKE
	1000 FLUSHING WATER DOWN TAKE (LEFT 15TH FLOOR TO GROUND/1ST FLOOR)
	1000 DOMESTIC WATER RISER PIPE
	1000 FLUSHING WATER RISER PIPE

NON FAR AREA OF TOWER : ES1 / ES3			
TAG	LENGTH (L) In Mts	WIDTH (W) In Mts	AREA (L x W x N) In Sq.m
N1	17.70	7.87	139.80
N2	5.90	6.37	37.55
TOTAL (A)	6.05	7.15	216.08
TOTAL NON FAR AREA (A)			216.08

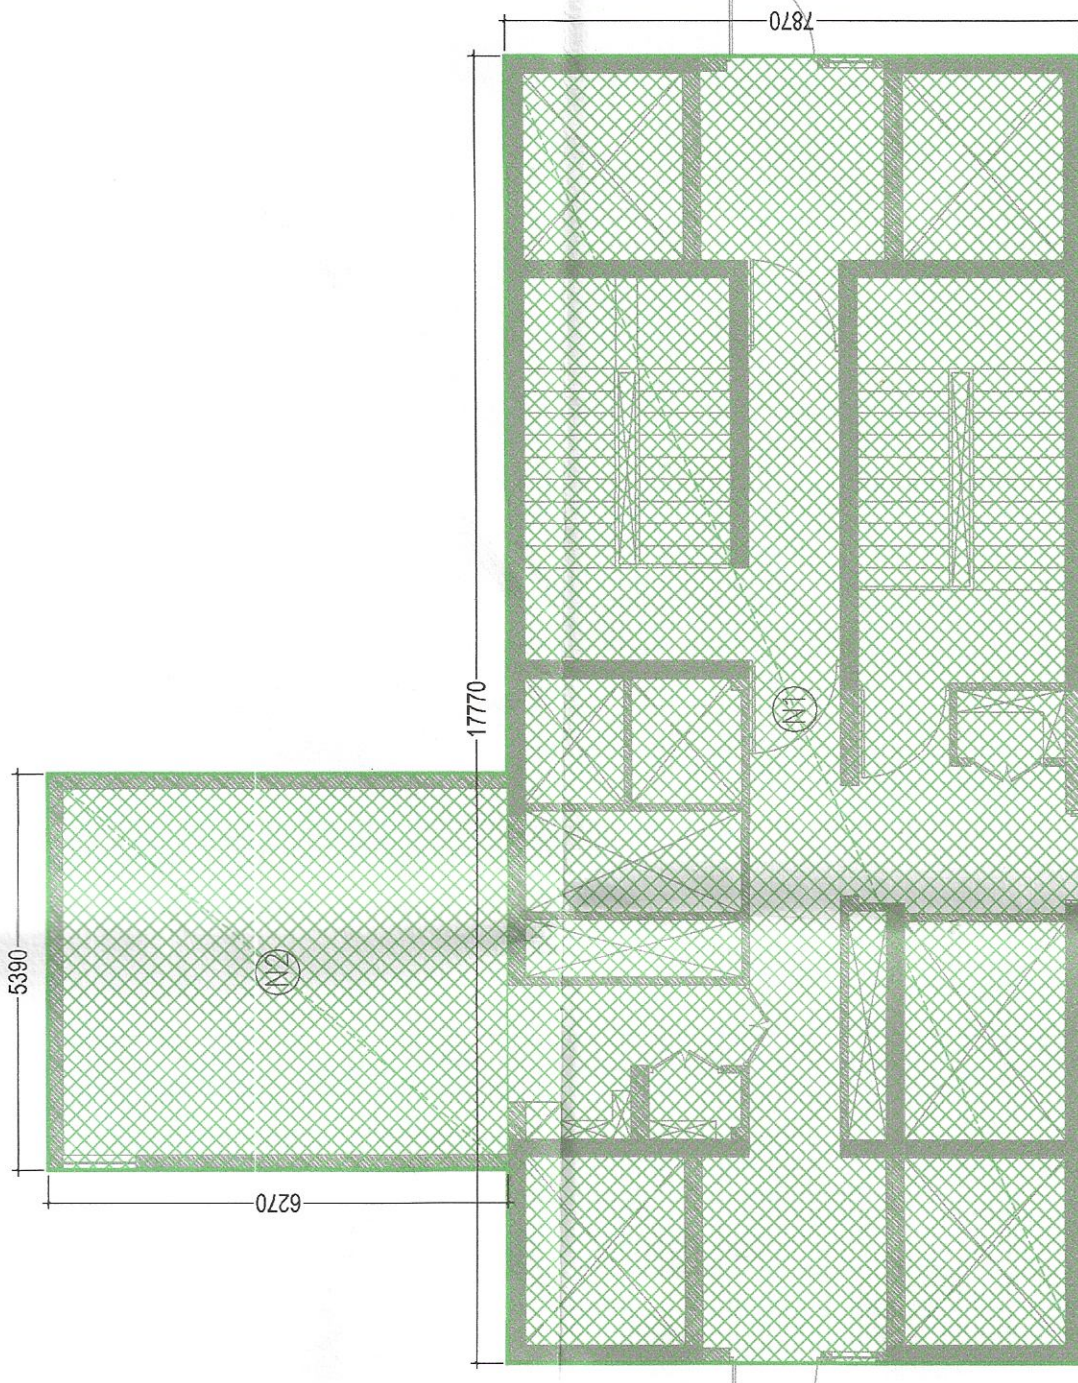

TOWER : ES-1
TERRACE FLOOR AREA DIAGRAM

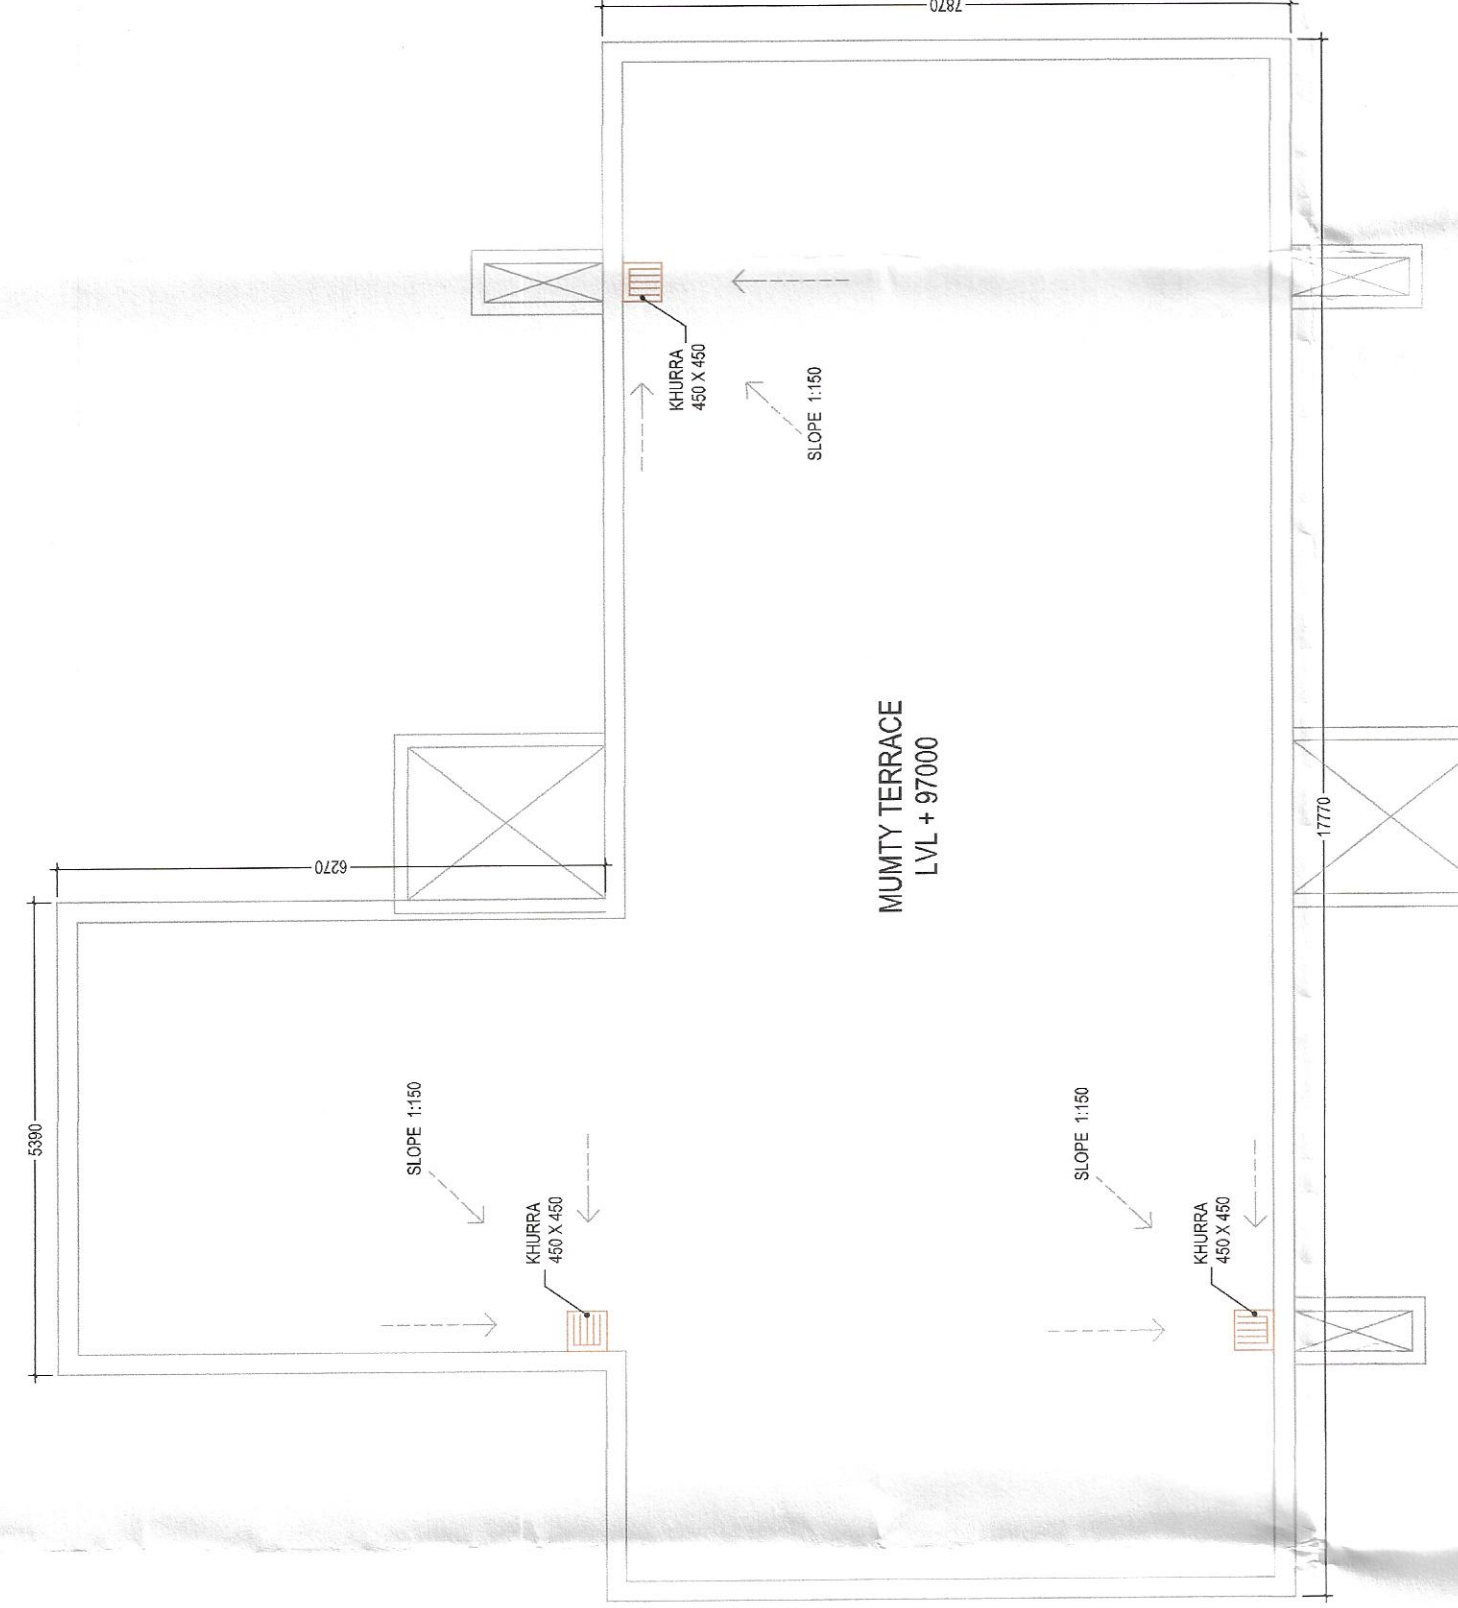

TOWERES-1
MUMTY TERRACE FLOOR PLAN

DOOR & WINDOW SCHEDULE	
S.NO.	SYMBOL
1	4000x2750
2	1500x2750
3	1500x2750
LEGEND:-	
	COLUMN / STRUCTURAL WALL
	NON STRUCTURAL WALL

	PIPE SUPPORT
	W.C GISTERN
	HEALTH FAUCET
	GEYSER
	BUTTERFLY VALVE
	PIPE DROP
	FLOOR TRAP
	FLOOR DRAIN
	FLOOR TRAP CUTOUT 150X150MM
	WC OUTLET 150X150MM
	HOT WATER SUPPLY PIPE
	KHURRA SIZE 400X450
	SUNKEN FOR TOILET 100MM
	SUNKEN FOR BALCONY 75 MM

OWNER'S SEAL & SIGNATURE
Metro Education & Welfare PVT. LTD.
Authorised Signatory

ARCHITECT'S SEAL & SIGNATURE
AMIT GUPTA
Architect
Metro Education & Welfare PVT. LTD.

DATE:- SCALE:- DRAWING NO:-
MAR 2026 1:100 CRN111-PH2-STS-ES1-RF-DR-AR-008
DRAWING TITLE:-
TOWER : ES-1
TERRACE & MUMTY PLAN & AREA DIAGRAM