




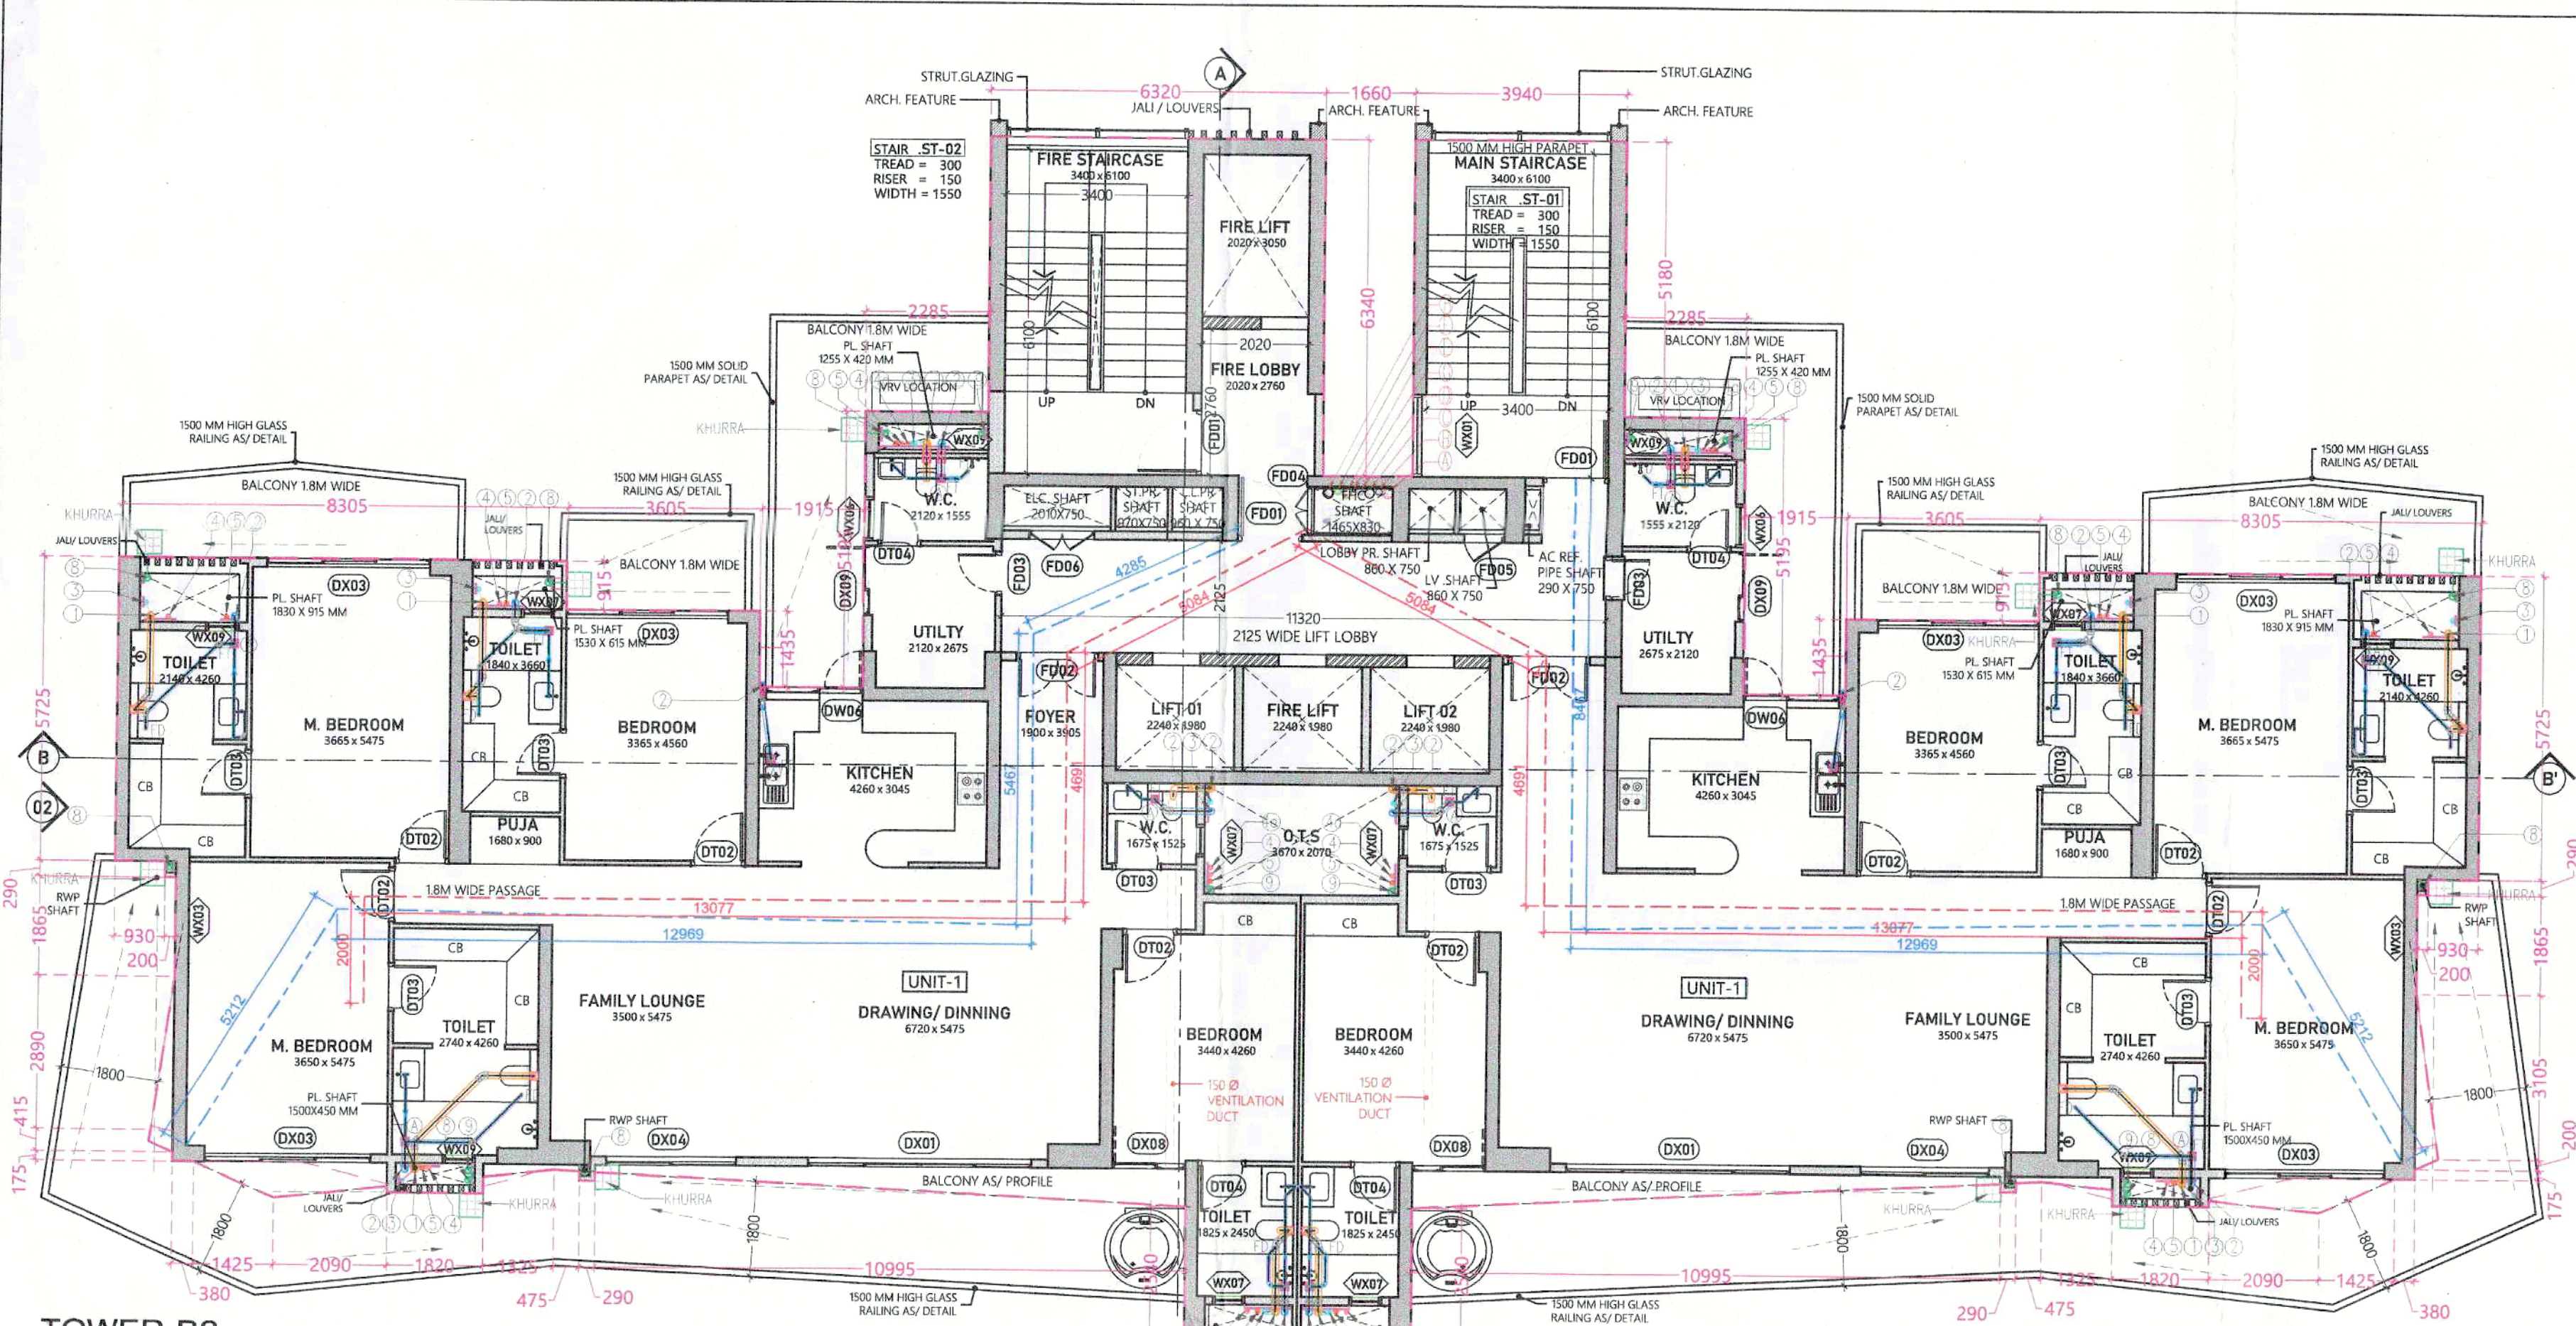


TOWER-B2
8TH FLOOR PLAN : LVL +33600
21ST FLOOR PLAN : LVL +80400

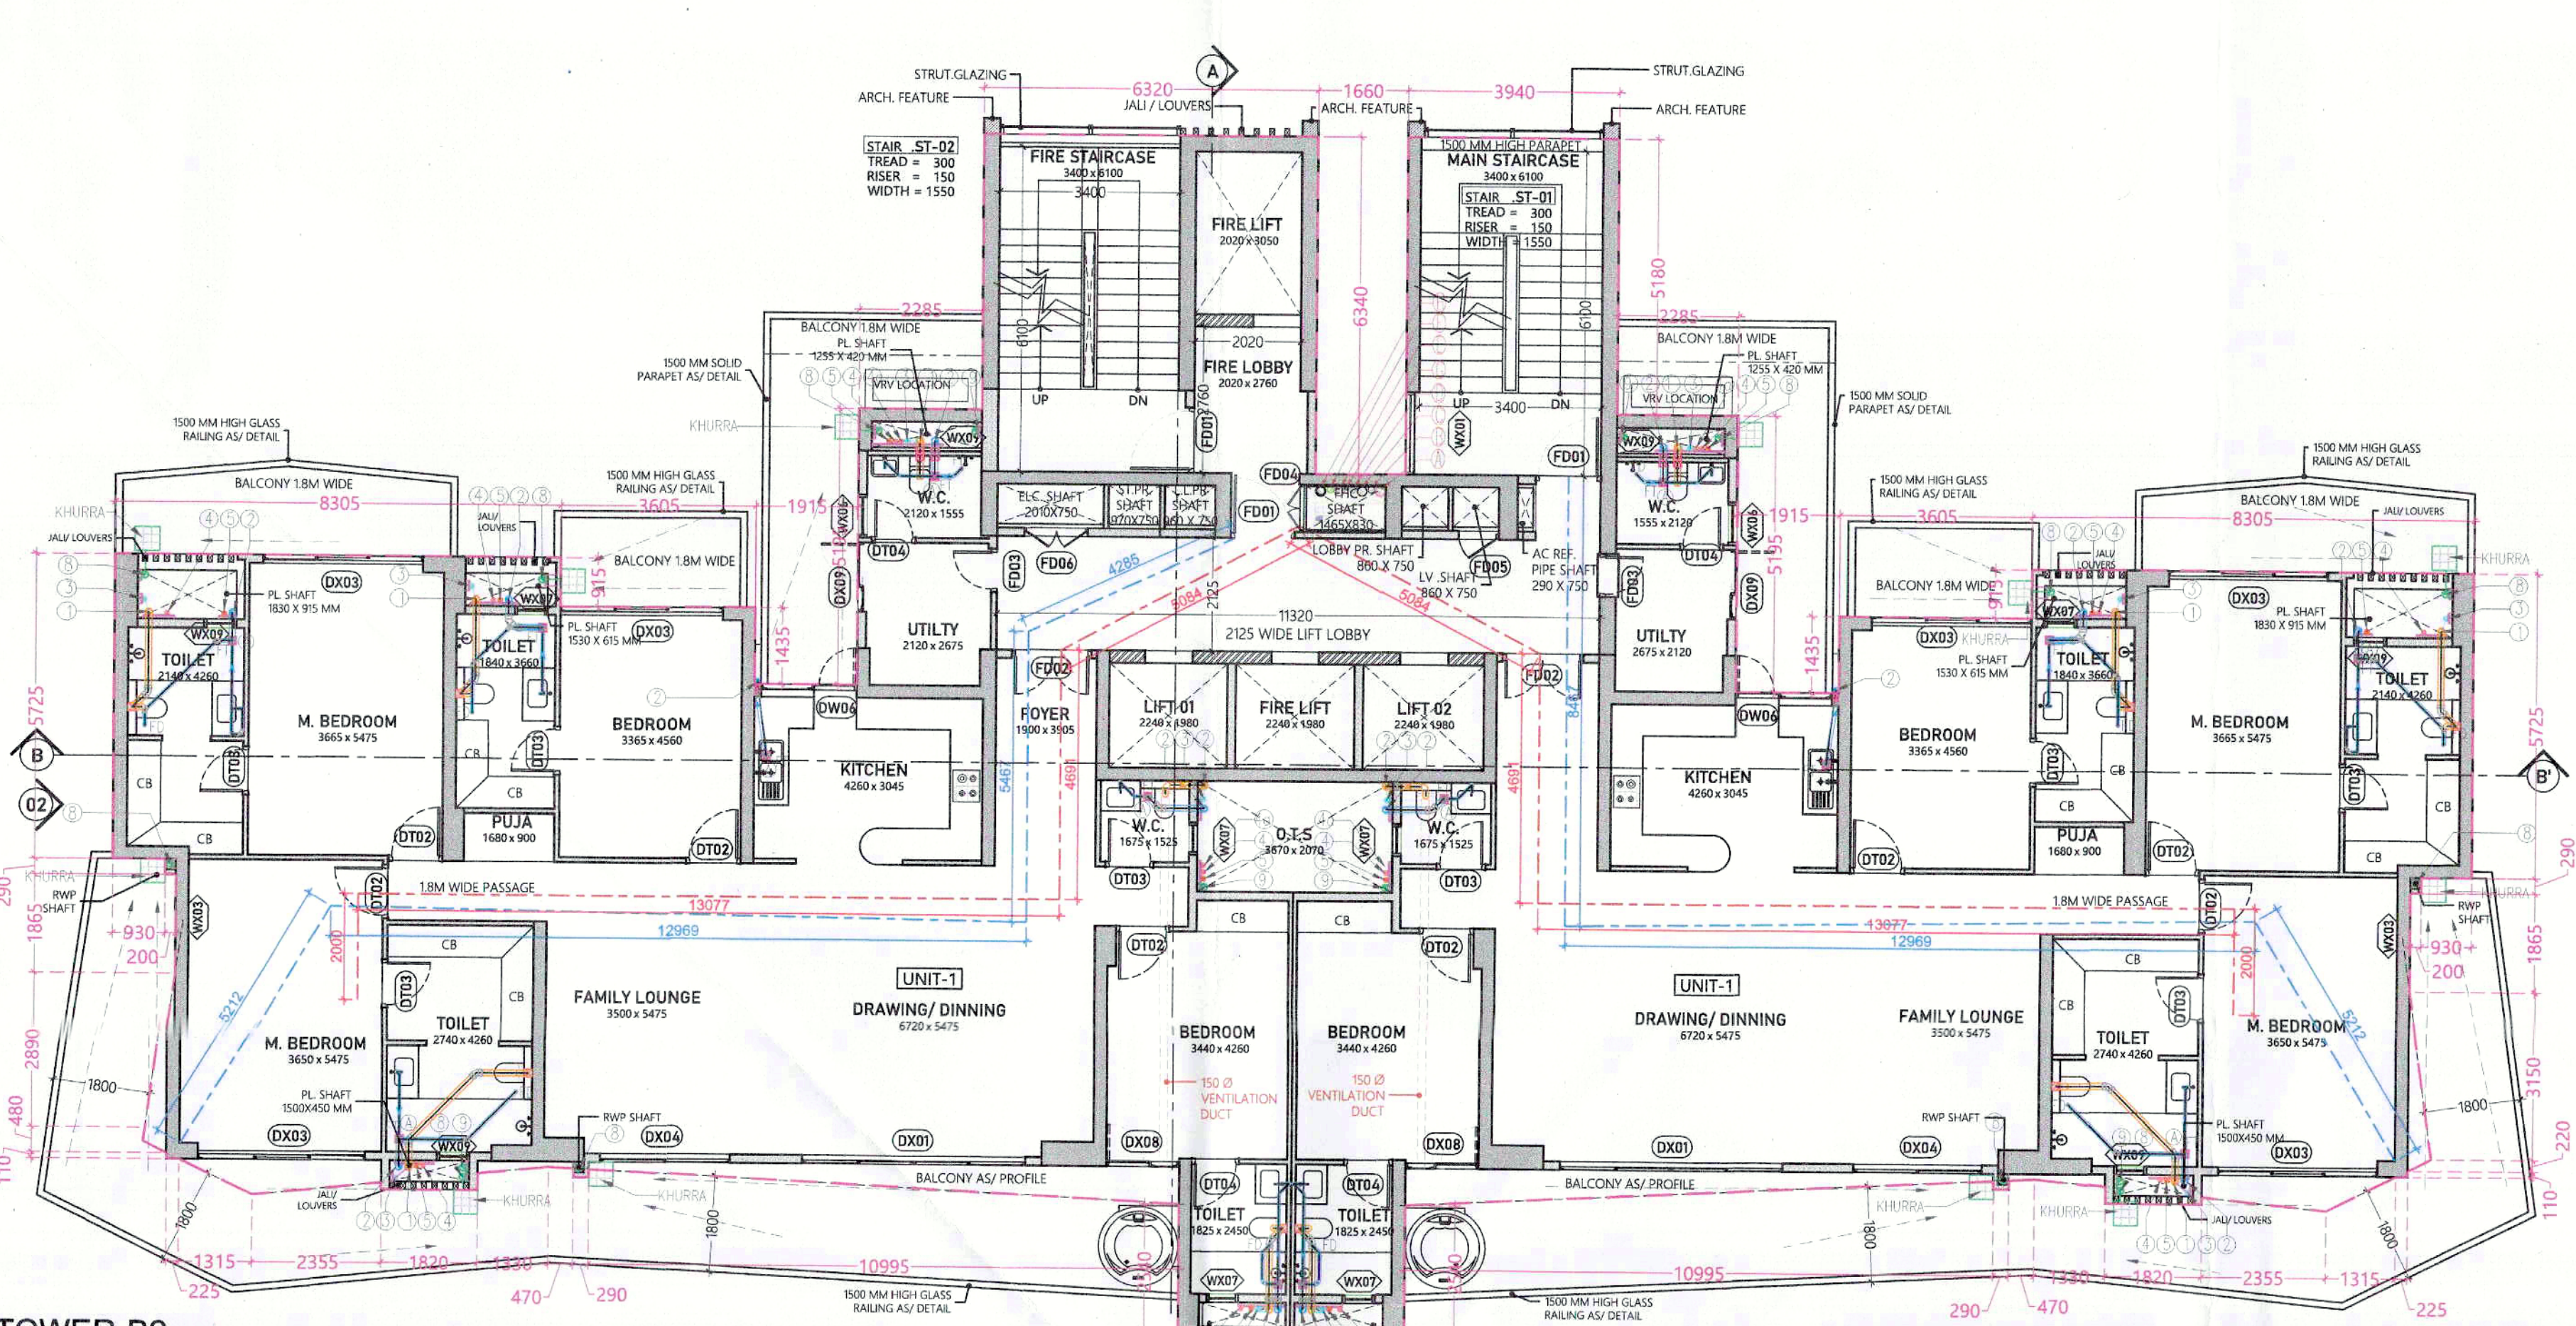


TOWER-B2
9TH FLOOR PLAN : LVL +37200
20TH FLOOR PLAN : LVL +76800

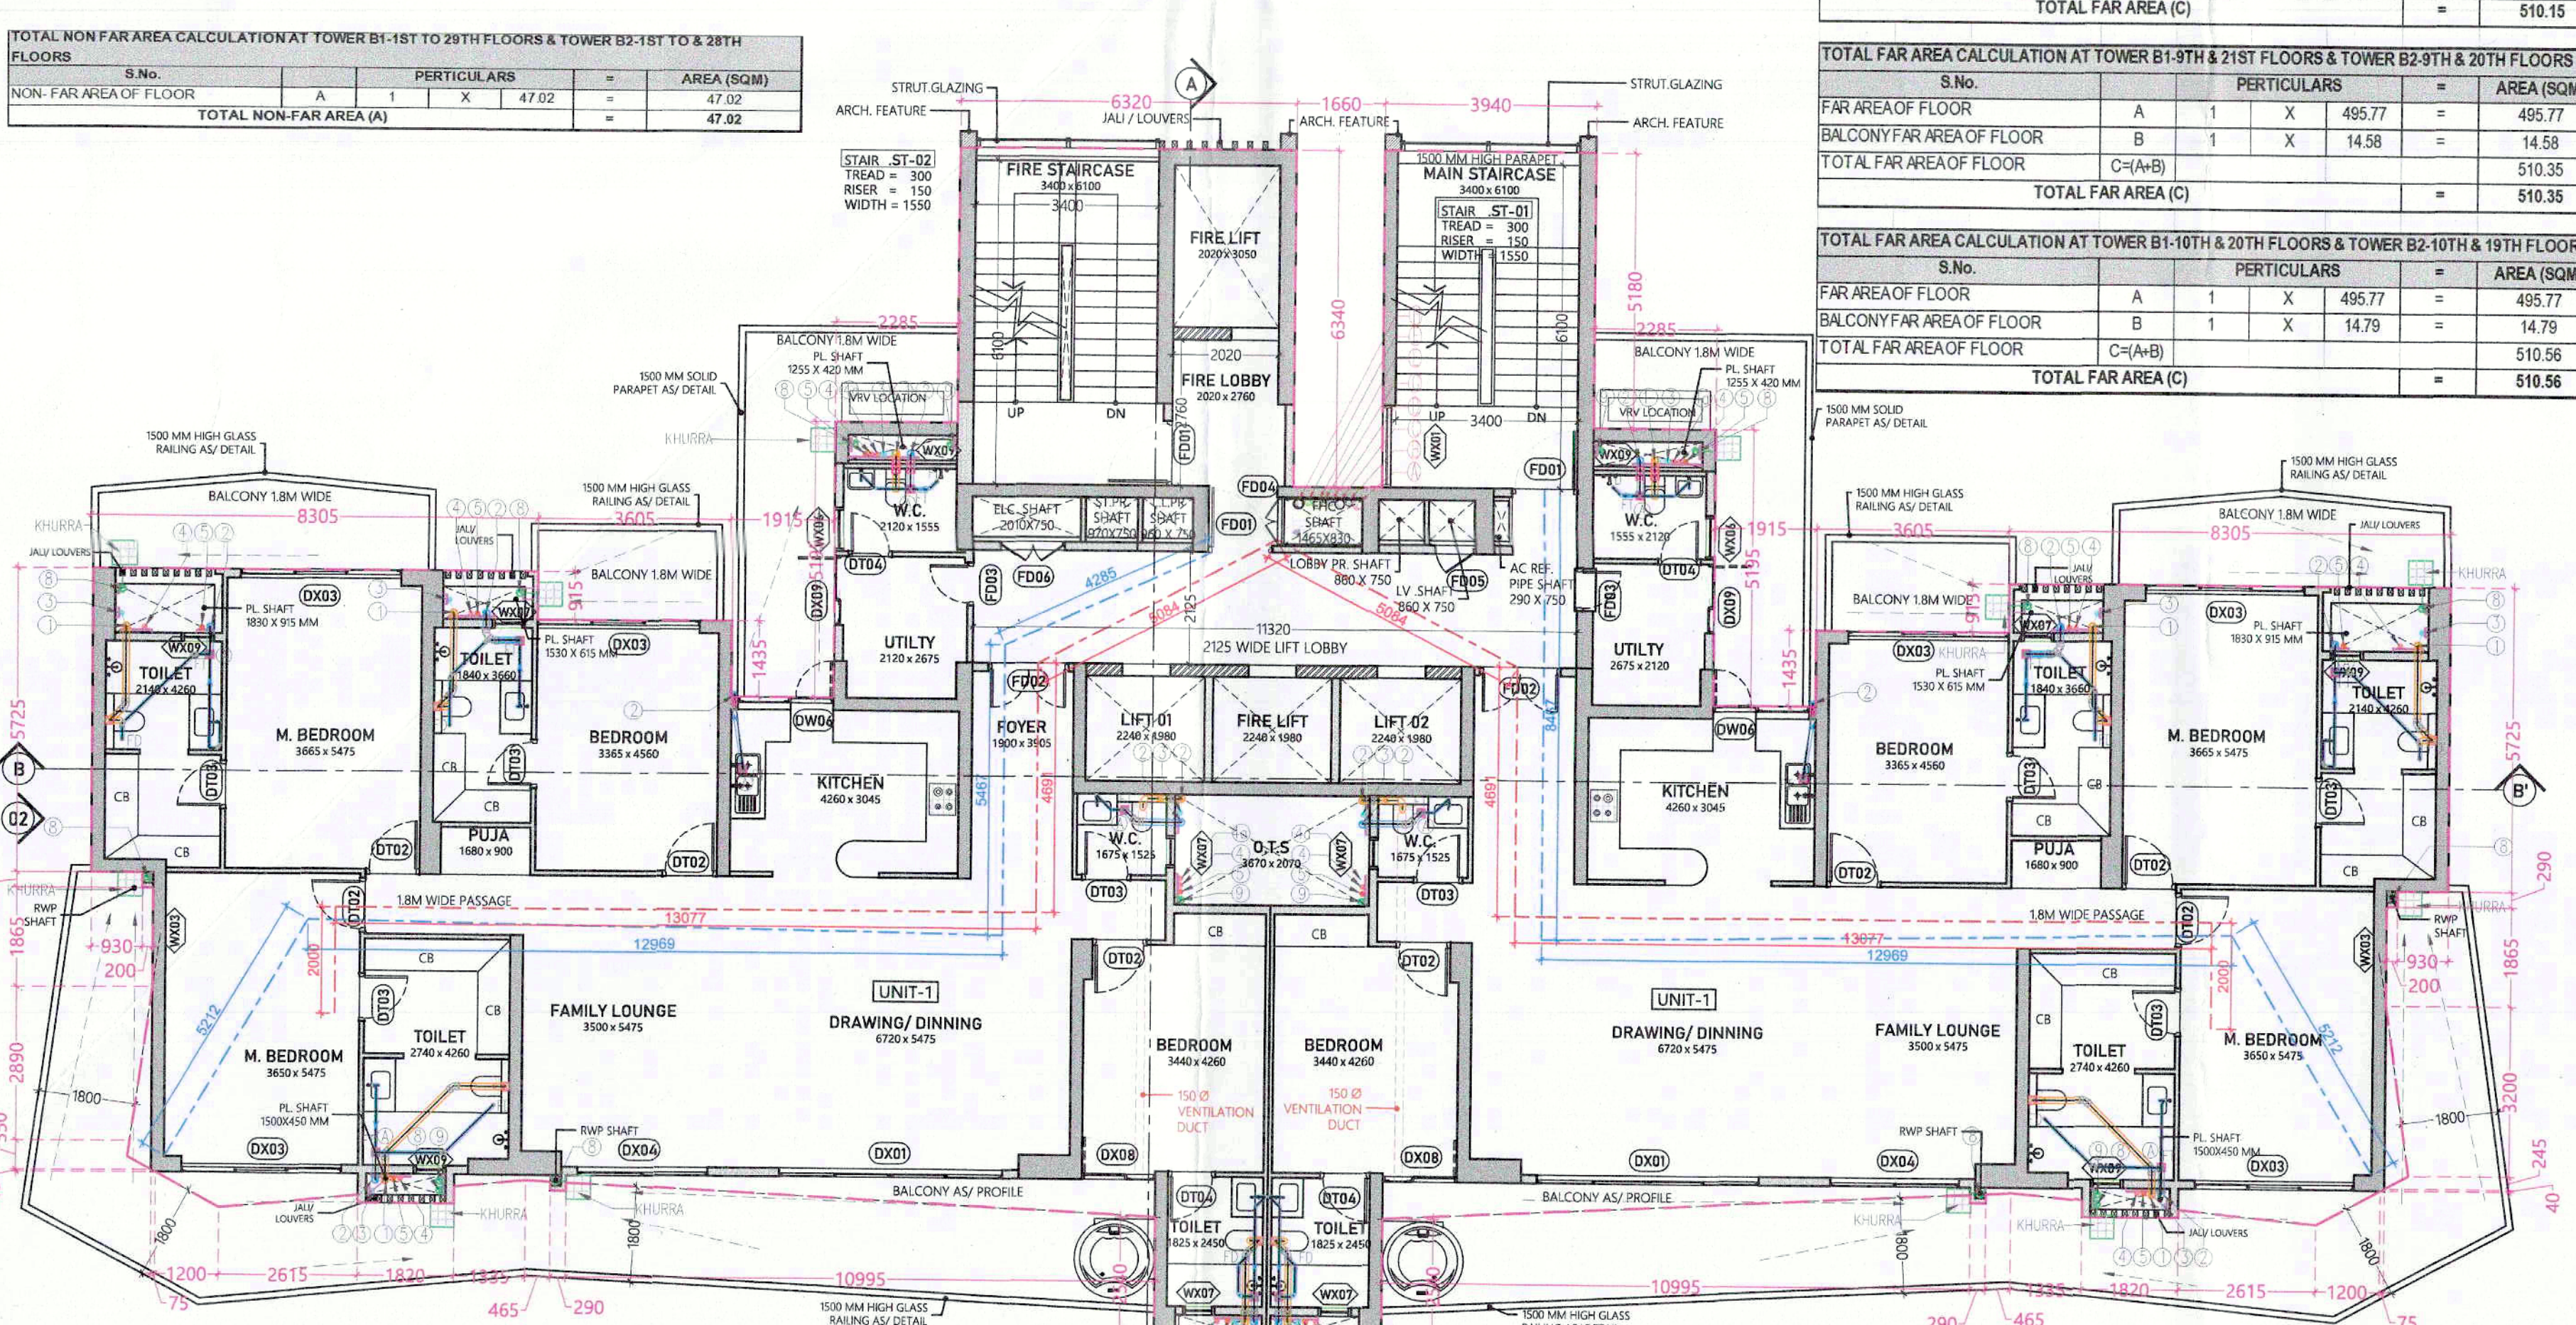


TOWER-B2
10TH FLOOR PLAN : LVL +40800
19TH FLOOR PLAN : LVL +73200

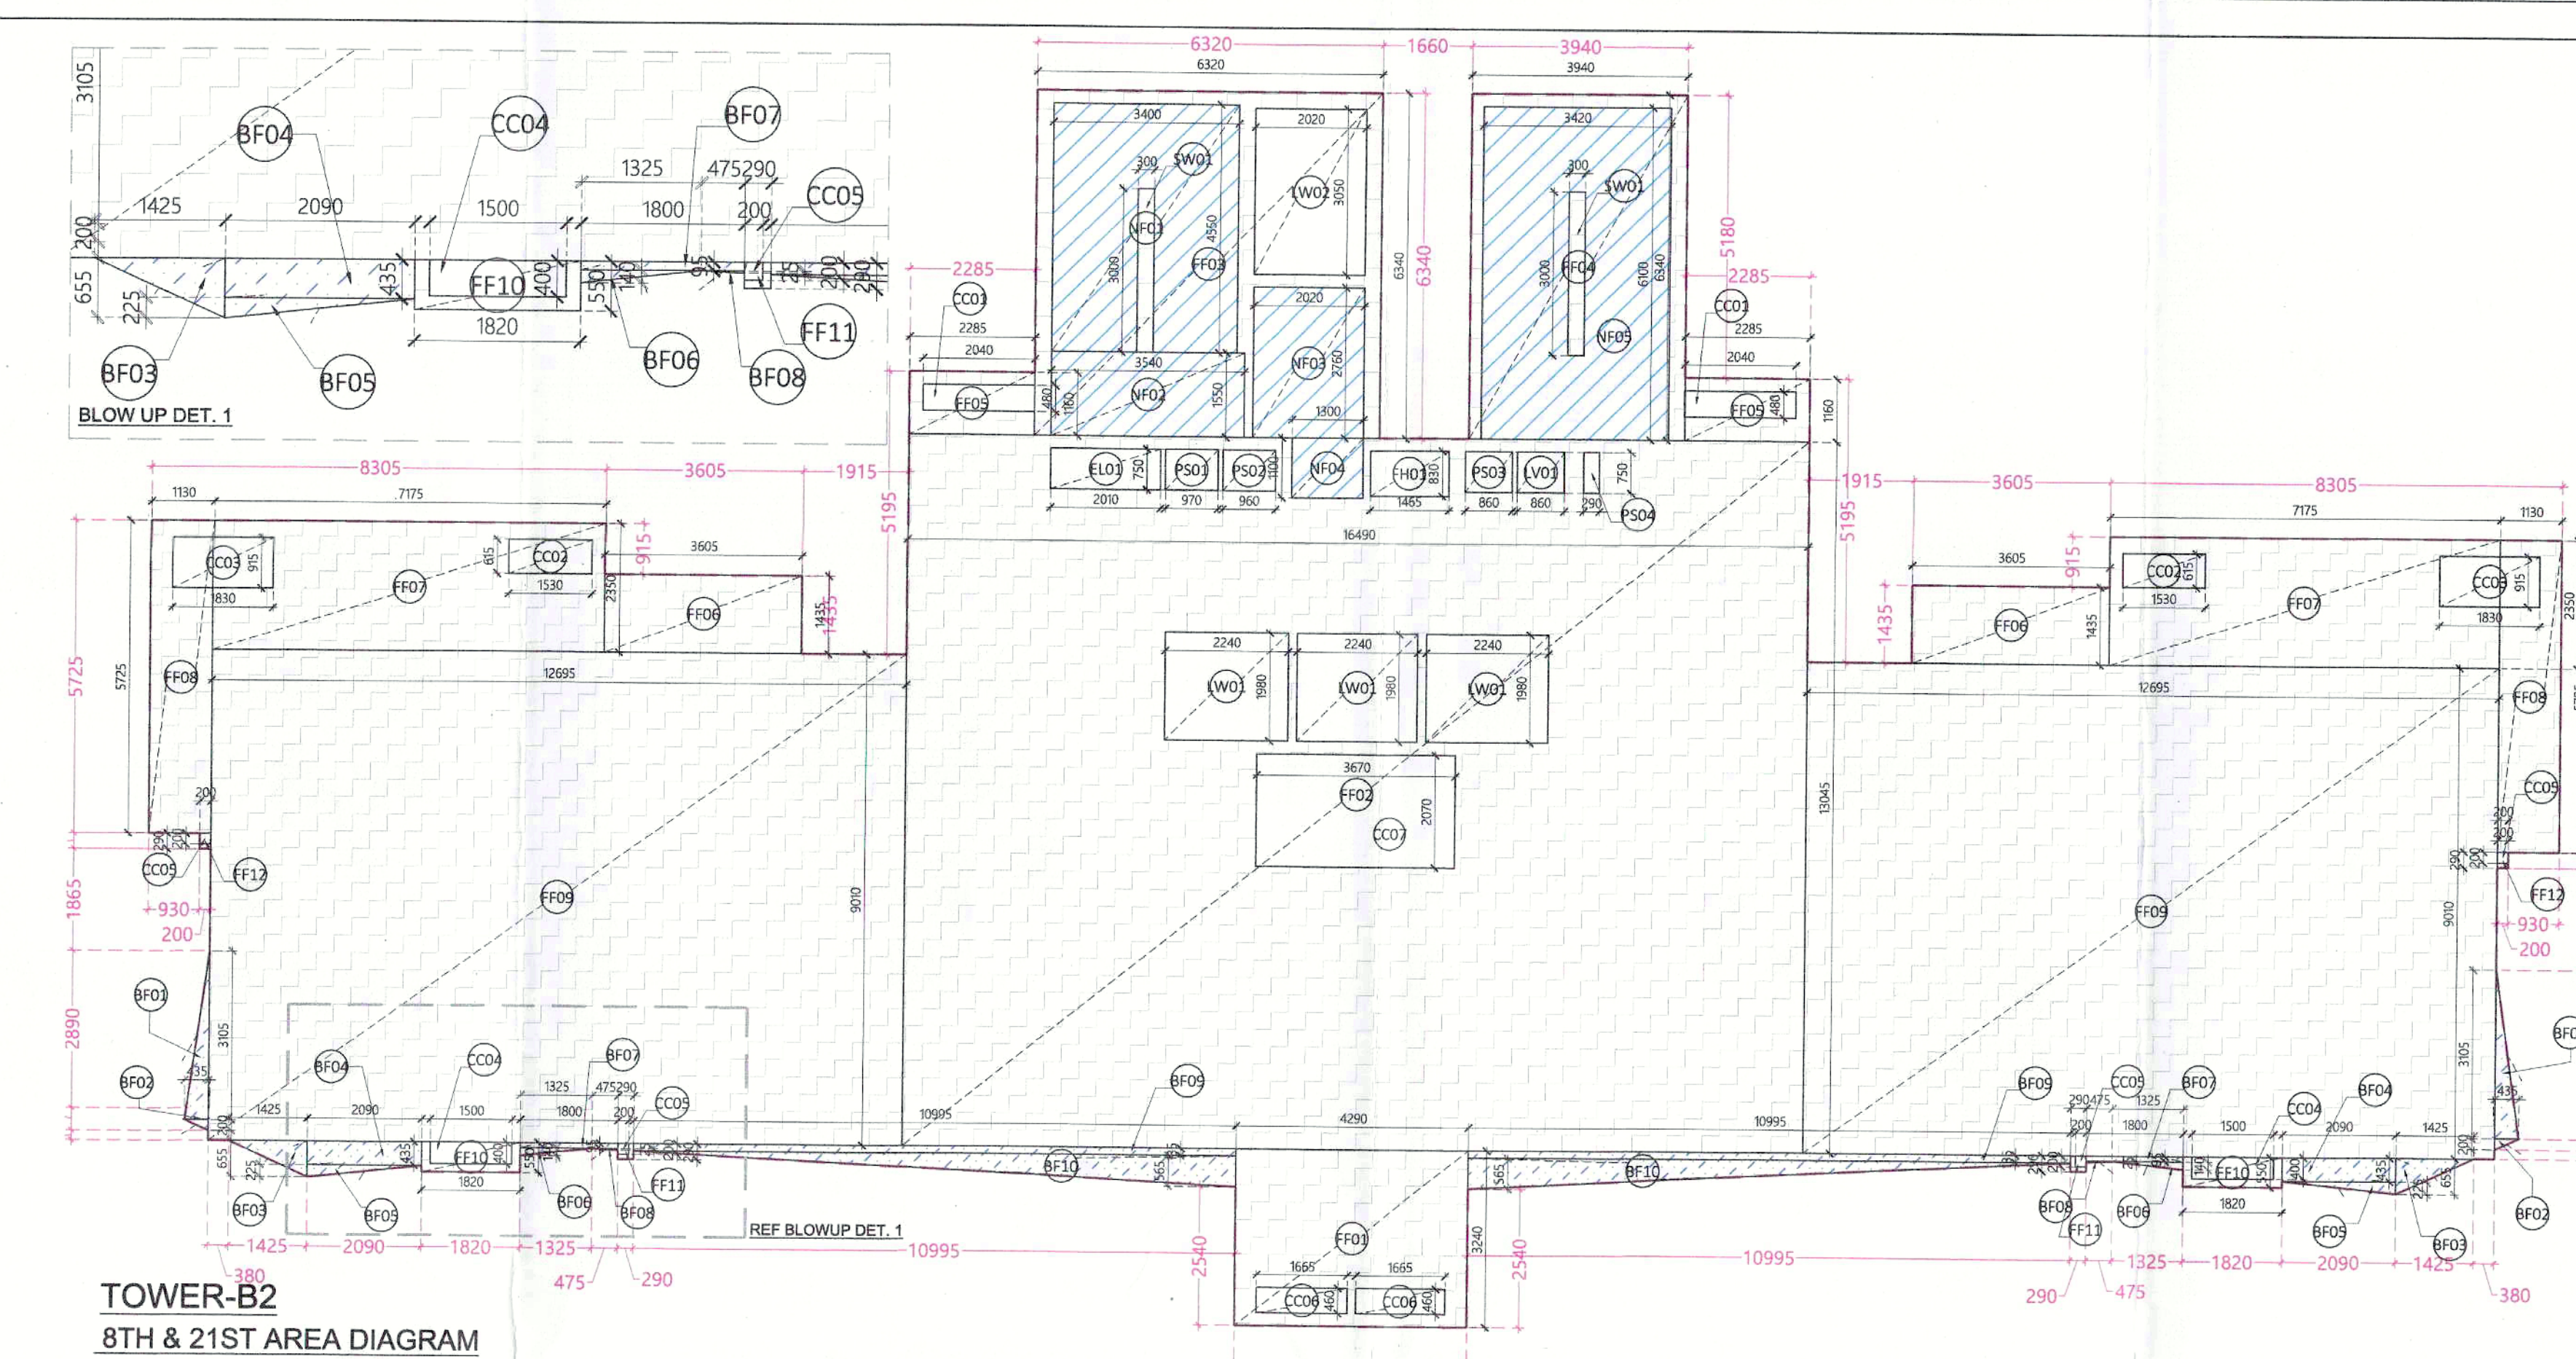

TOWER-B2
8TH & 21ST AREA DIAGRAM

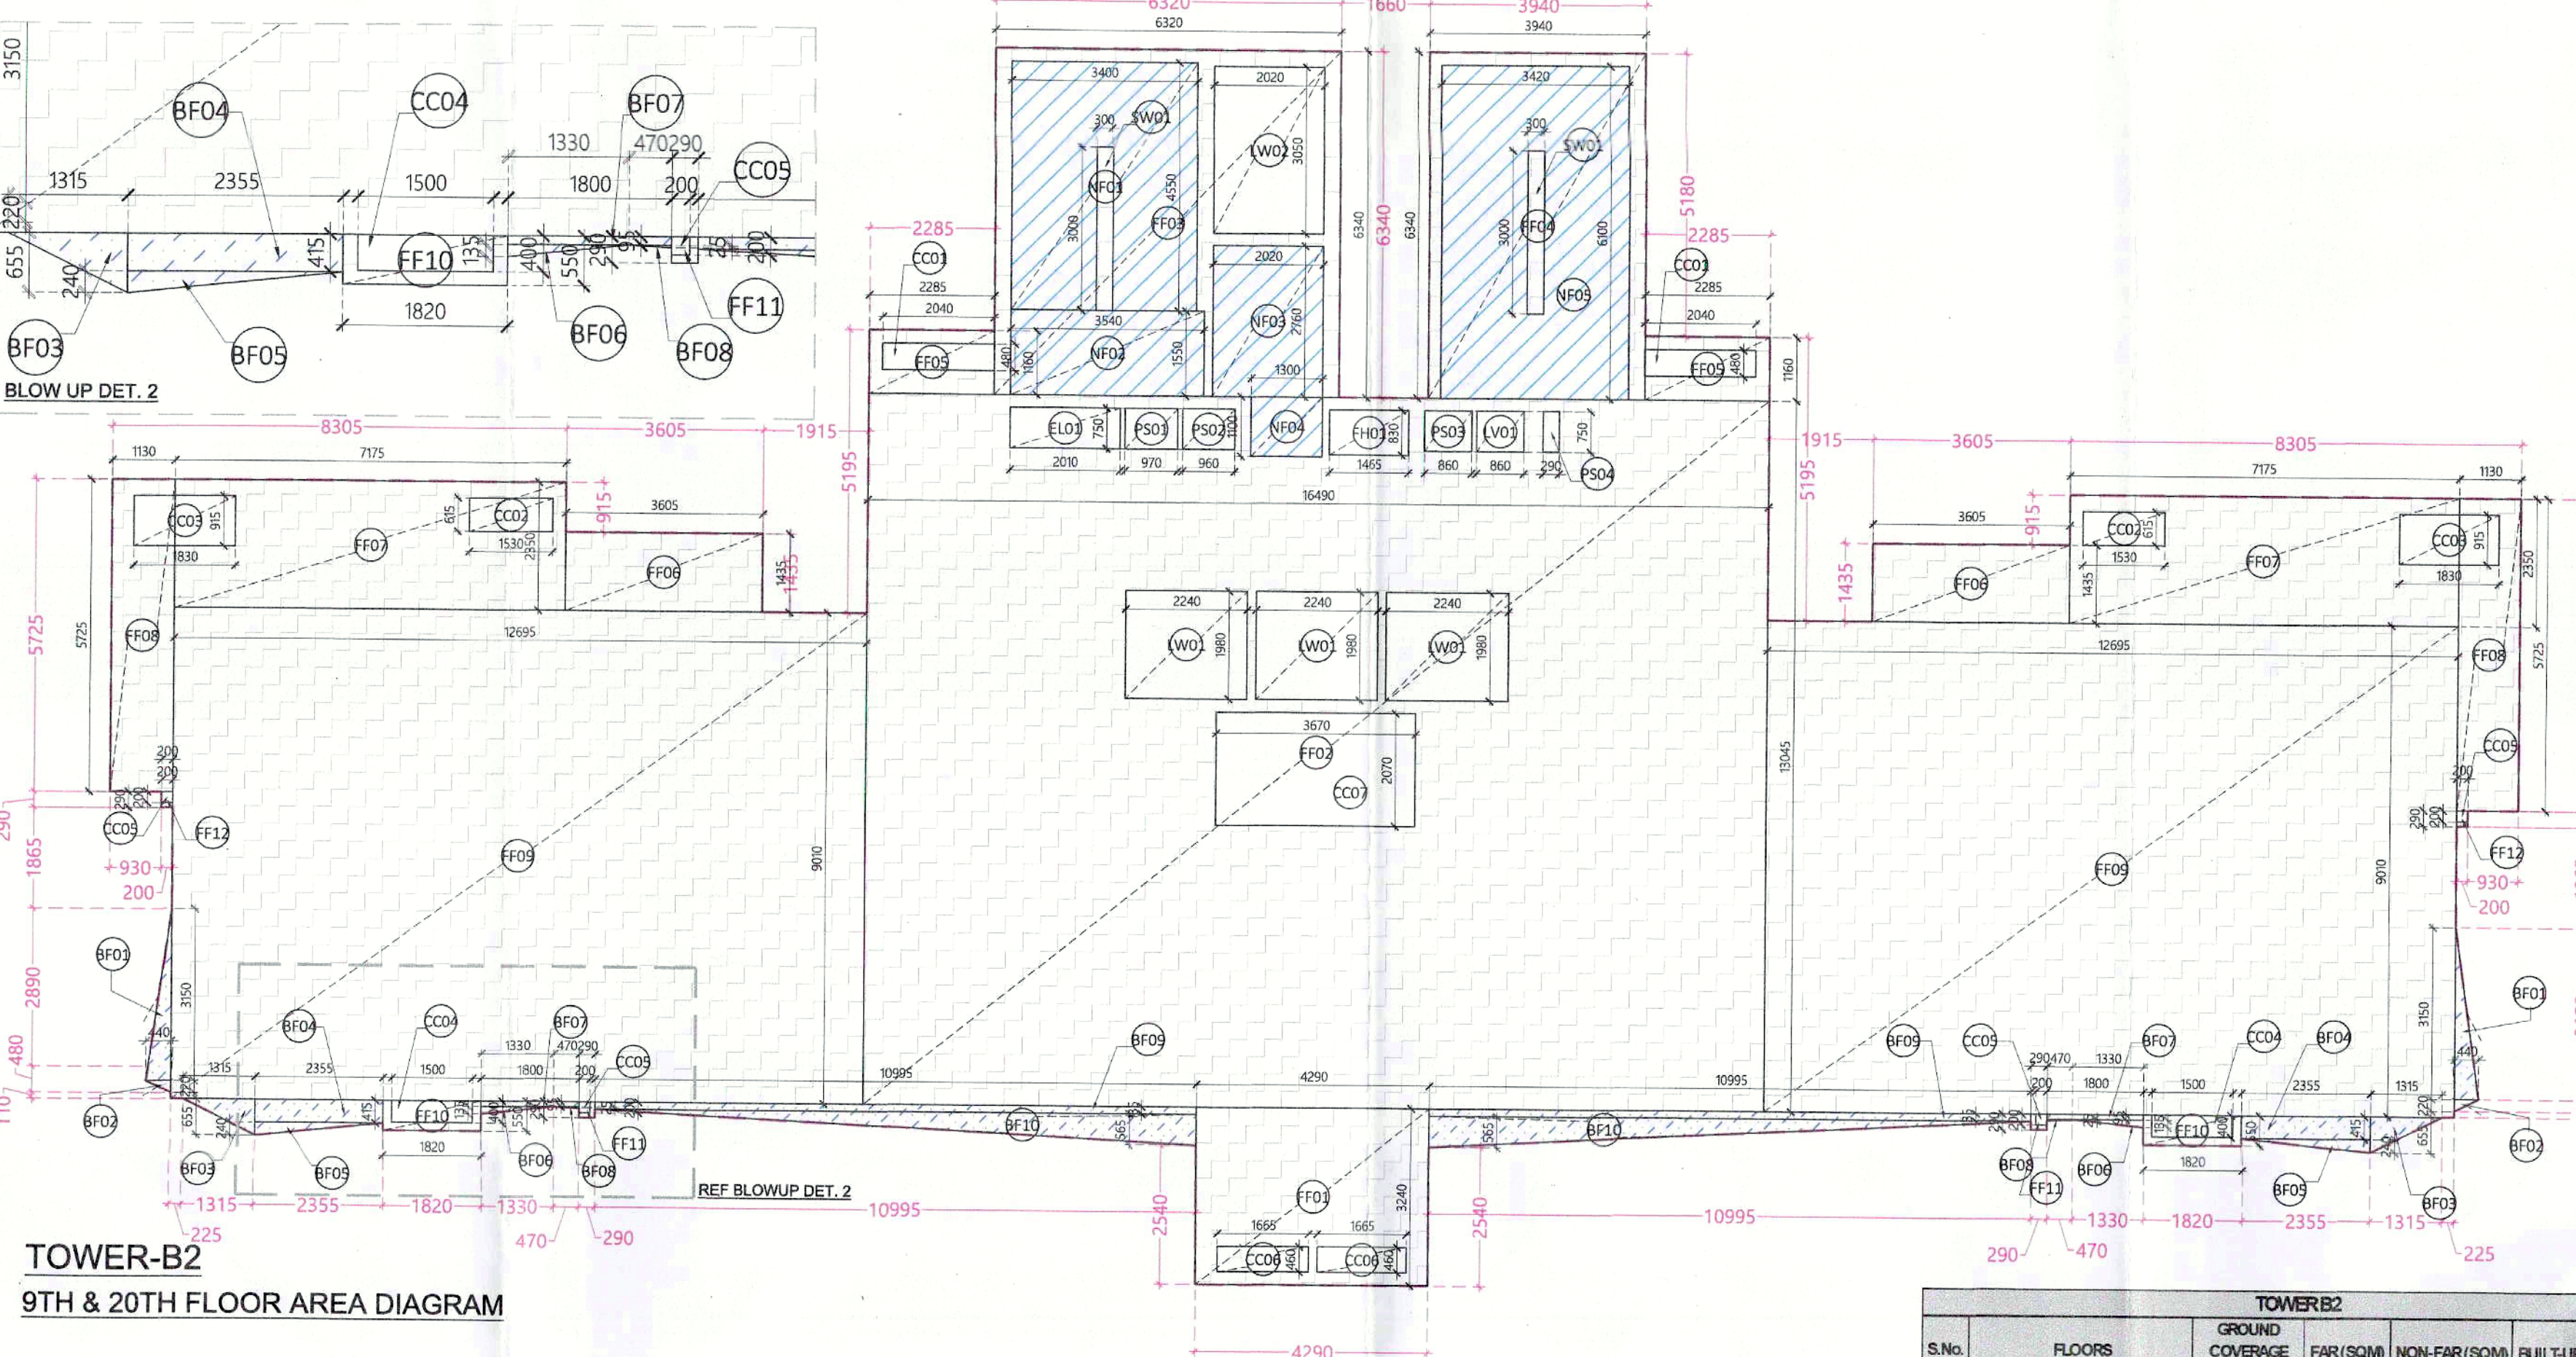

TOWER-B2
9TH & 20TH FLOOR AREA DIAGRAM

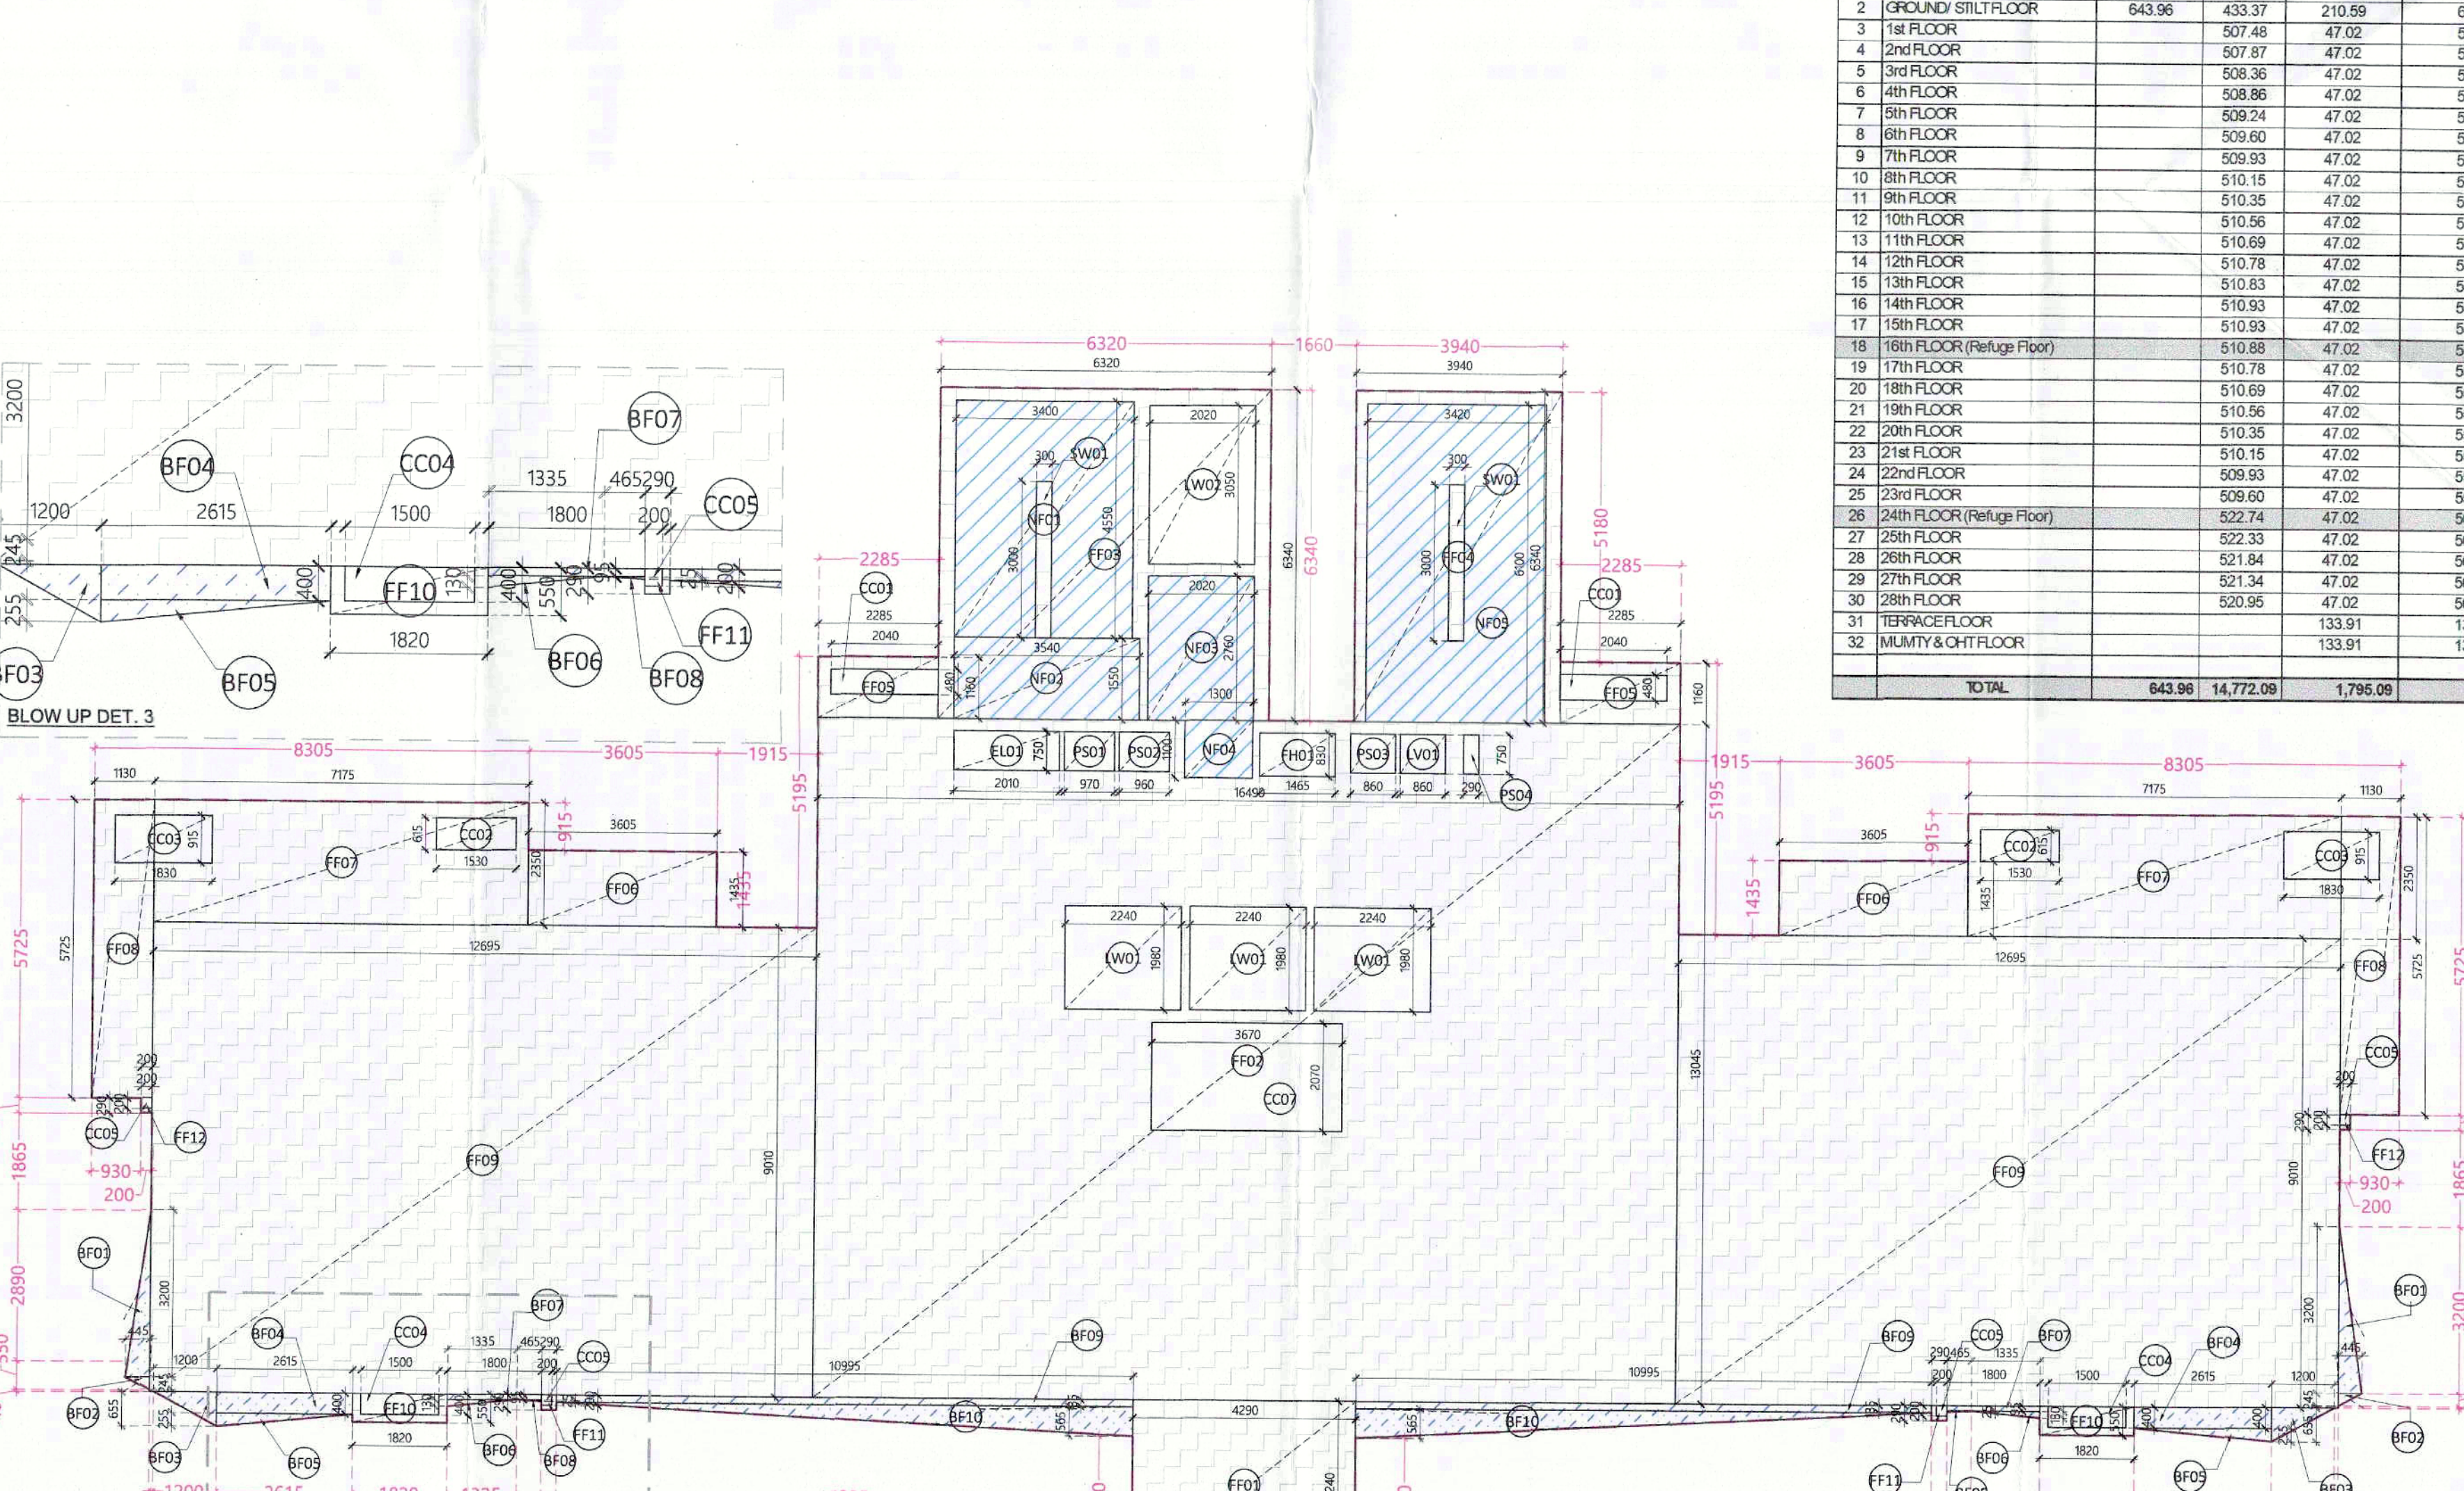

TOWER-B2
10TH & 19TH FLOOR AREA DIAGRAM

B1 & B2 - TYP. FLOOR FAR

ID	X	Y	Area	Count	Area
(m)	(m)	(m)	(nos)	(sqm)	(sqm)
CC01	2.040	0.480	1.0	2	1.96
CC02	1.500	0.815	1.0	2	1.86
CC03	1.830	0.815	1.0	2	1.86
CC04	1.500	0.400	1.0	2	1.20
CC05	0.200	0.200	1.0	4	0.16
CC06	1.665	0.460	1.0	2	1.53
CC07	3.670	2.070	1.0	1	7.60
CC08	2.010	0.750	1.0	1	1.51
CC09	1.465	0.830	1.0	1	1.22
CC10	1.465	0.830	1.0	1	1.22
CC11	2.240	1.980	1.0	3	13.31
CC12	2.020	3.050	1.0	1	6.10
CC13	3.400	4.550	1.0	1	15.47
CC14	3.540	1.550	1.0	1	5.46
CC15	2.020	2.760	1.0	1	5.58
CC16	1.300	1.100	1.0	1	1.43
CC17	3.420	6.100	1.0	1	20.86
CC18	0.970	0.750	1.0	1	0.73
CC19	0.980	0.750	1.0	1	0.73
CC20	0.880	0.750	1.0	1	0.65
CC21	0.290	0.750	1.0	1	0.22
TOTAL AREA "A"					91.65
NET AREA "A" B1 & B2 - TYP. FLOOR FAR					495.77

B1 & B2 - TYP. FLOOR NON-FAR

ID	X	Y	Area	Count	Area
(m)	(m)	(m)	(nos)	(sqm)	(sqm)
CC01	2.040	0.480	1.0	2	1.96
CC02	1.500	0.815	1.0	2	1.86
CC03	1.830	0.815	1.0	2	1.86
CC04	1.500	0.400	1.0	2	1.20
CC05	0.200	0.200	1.0	4	0.16
CC06	1.665	0.460	1.0	2	1.53
CC07	3.670	2.070	1.0	1	7.60
CC08	2.010	0.750	1.0	1	1.51
CC09	1.465	0.830	1.0	1	1.22
CC10	1.465	0.830	1.0	1	1.22
CC11	2.240	1.980	1.0	3	13.31
CC12	2.020	3.050	1.0	1	6.10
CC13	3.400	4.550	1.0	1	15.47
CC14	3.540	1.550	1.0	1	5.46
CC15	2.020	2.760	1.0	1	5.58
CC16	1.300	1.100	1.0	1	1.43
CC17	3.420	6.100	1.0	1	20.86
CC18	0.970	0.750	1.0	1	0.73
CC19	0.980	0.750	1.0	1	0.73
CC20	0.880	0.750	1.0	1	0.65
CC21	0.290	0.750	1.0	1	0.22
TOTAL AREA "A"					48.82
NET AREA "A" B1 & B2 - TYP. FLOOR NON-FAR					47.03

B1-8TH, 21ST, B2-8TH & 20 BALCONY FAR

ID	X	Y	Area	Count	Area
(m)	(m)	(m)	(nos)	(sqm)	(sqm)
CC01	3.105	0.435	0.5	2	1.36
CC02	0.200	0.435	0.5	2	0.93
CC03	1.425	0.855	0.5	2	0.93
CC04	2.060	0.435	0.5	2	1.82
CC05	2.060	0.225	0.5	2	0.47
CC06	1.325	0.140	0.5	2	0.19
CC07	1.800	0.085	0.5	2	0.34
CC08	0.480	0.025	0.5	2	0.11
CC09	10.995	0.135	0.5	2	2.97
CC10	10.995	0.565	0.5	2	6.21
TOTAL AREA "A"					14.38

B1-10TH, 21ST, B2-10TH & 20 BALCONY FAR

ID	X	Y	Area	Count	Area
(m)	(m)	(m)	(nos)	(sqm)	(sqm)
CC01	3.200	0.445	0.5	2	1.42
CC02	0.245	0.445	0.5	2	0.11
CC03	1.200	0.855	0.5	2	0.79
CC04	2.615	0.400	0.5	2	2.06
CC05	2.615	0.255	0.5	2	0.67
CC06	1.355	0.130	0.5	2	0.17
CC07	1.800	0.085	0.5	2	0.34
CC08	0.465	0.025	0.5	2	0.01
CC09	10.995	0.135	0.5	2	2.97
CC10	10.995	0.565	0.5	2	6.21
TOTAL AREA "A"					14.79

This is a "PROVISIONAL BUILDING PLAN" approved only for the purpose of inviting objections from the general public.

OWNER SIGN **ARCHITECT SIGN**


TO BE READ WITH THIS OFFICE

AD **PA** **ATP**

REGD. DUTY

D/W ID

WIDTH	CELL	INTEL	HEIGHT	LOCATION
0101	1500	0	2700	Drawing room
0102	1500	0	2700	Bedroom
0103	800	0	2400	Room/Wash room
0104	800	0	2400	Utility Toilet
0105	1500	0	2700	Living room
0106	1500	0	2700	Drawing room
0107	800	0	2400	Room/Wash room
0108	800	0	2400	Utility Toilet
0109	1500	0	2700	Living room
0110	1500	0	2700	Drawing room
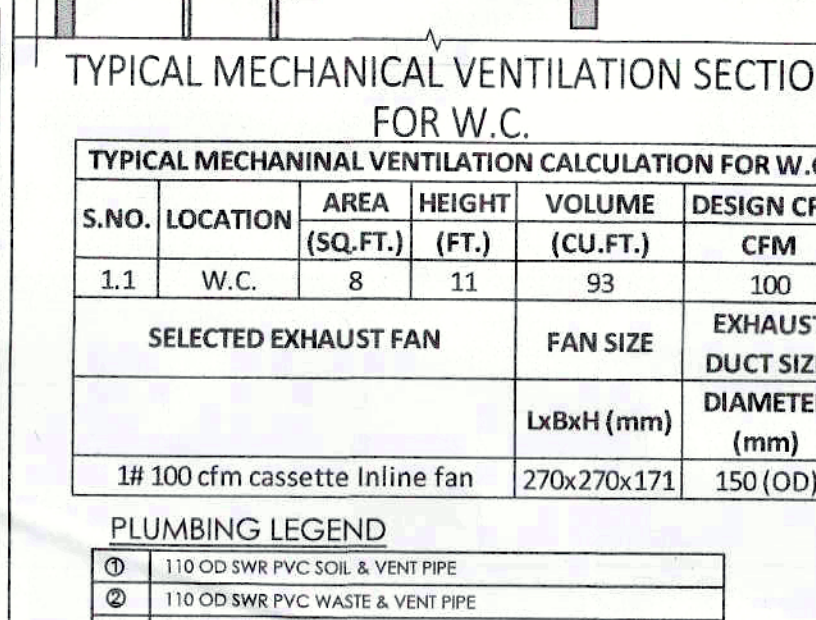

TYPICAL MECHANICAL VENTILATION CALCULATION FOR W.C.

S.NO.	LOCATION	AREA (SQ.FT.)	HEIGHT (FT.)	VOLUME (CU.FT.)	CFM
1.1	W.C.	8	11	93	100

SELECTED EXHAUST FAN **FAN SIZE** **EXHAUST DUCT SIZE**

100 cfm cassette inline fan **720x270x171** **150 (OD)**

KEY PLAN

SUBMISSION DRAWING

OWNER
M/S ASHIANA LANDSCAPE REALTY PVT. LTD.

PROJECT
REVISED BUILDING PLAN FOR GROUP HOUSING COLONY OVER AN AREA MEASURING 24.125 ACRES (LICENCE NO. 22 OF 2013 DATED 04.06.2013 & LICENCE NO. 42 OF 2013 DATED 08.06.2013) IN THE REVENUE-STATE OF VILLAGE HARSARU, SECTOR - 88A, GURURAM

SCALE **DATE**
AD / 1:100 12-09-2023

DRAWING TITLE
8TH, 9TH, 10TH, 19, 20 & 21TH FLOOR PLAN & AREA DIAGRAM

TOWER B2

ARCHITECTS
Confluence
CONFLUENCE CONSULTANCY SERVICES
P-1 First Floor, MCA Corporate Plaza, New Delhi-45
www.confluenceindia.in | confluenceindia.com
10111 BARABHAI VILLAGE HARSARU
Member of ISBC | ISO - 9001:2000

architecture **urban design** **hospitality** **interiors**

DRAWING NO. **REVISION**
S-TB2-104 R0