
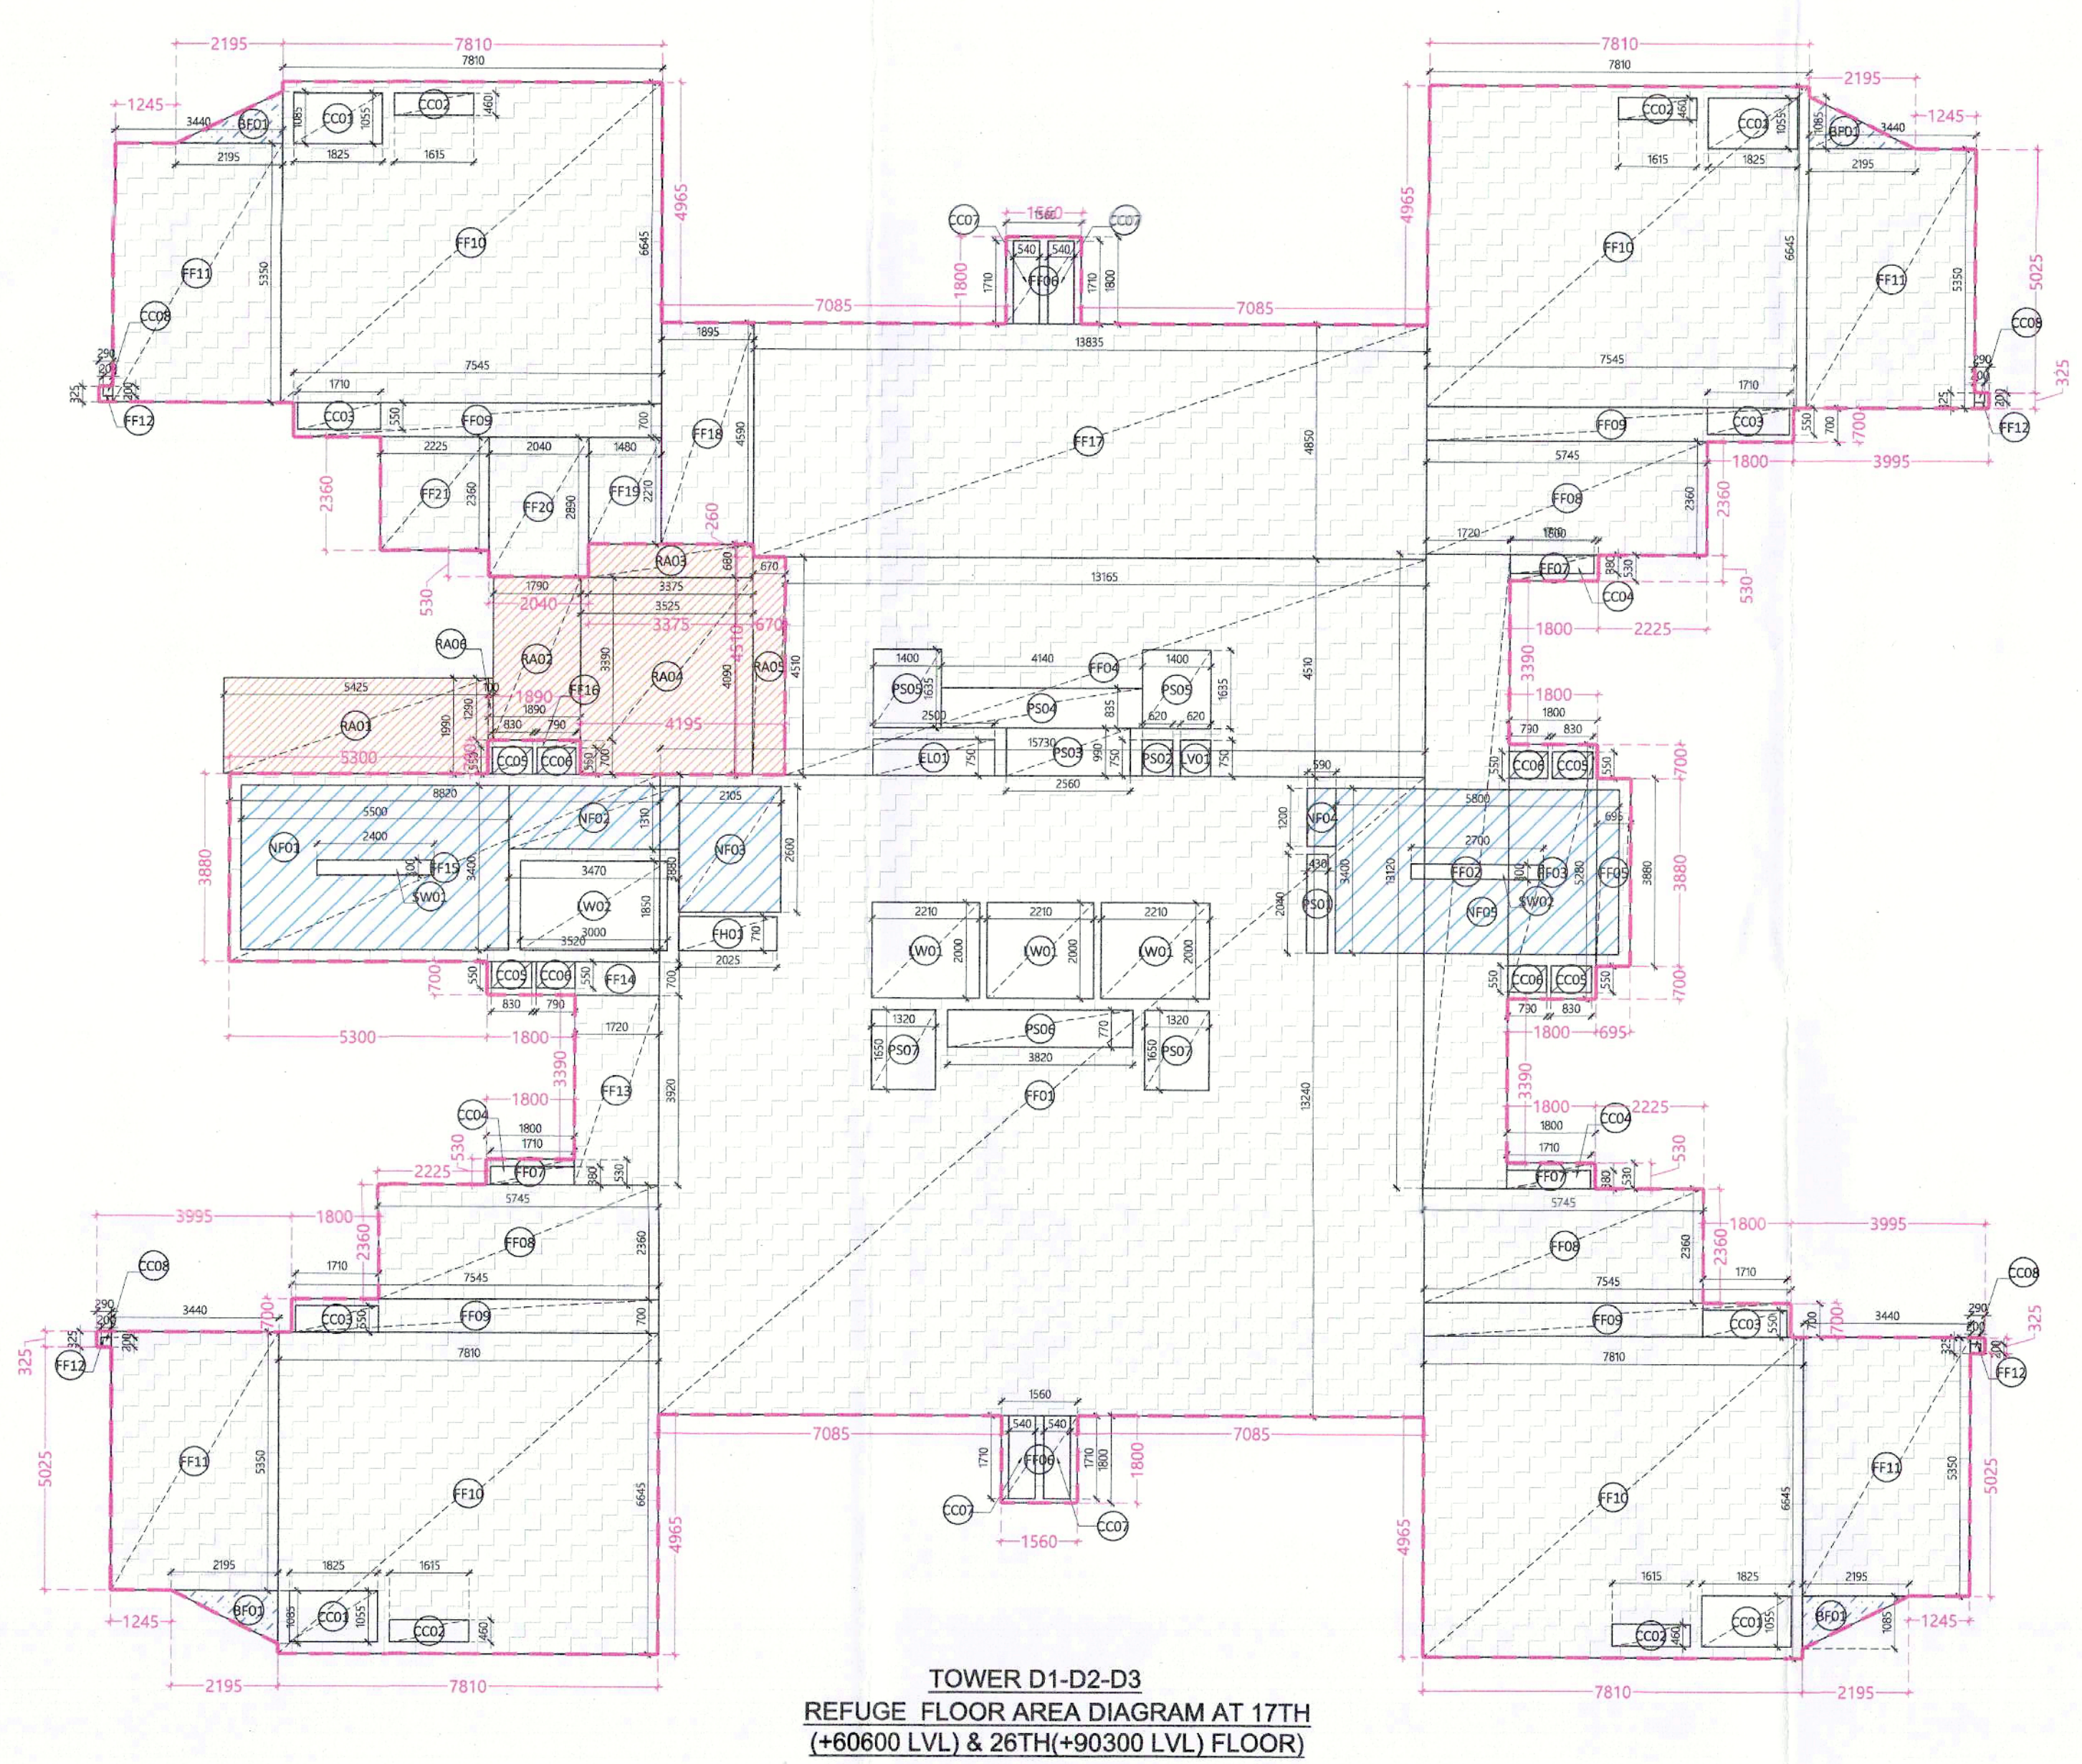


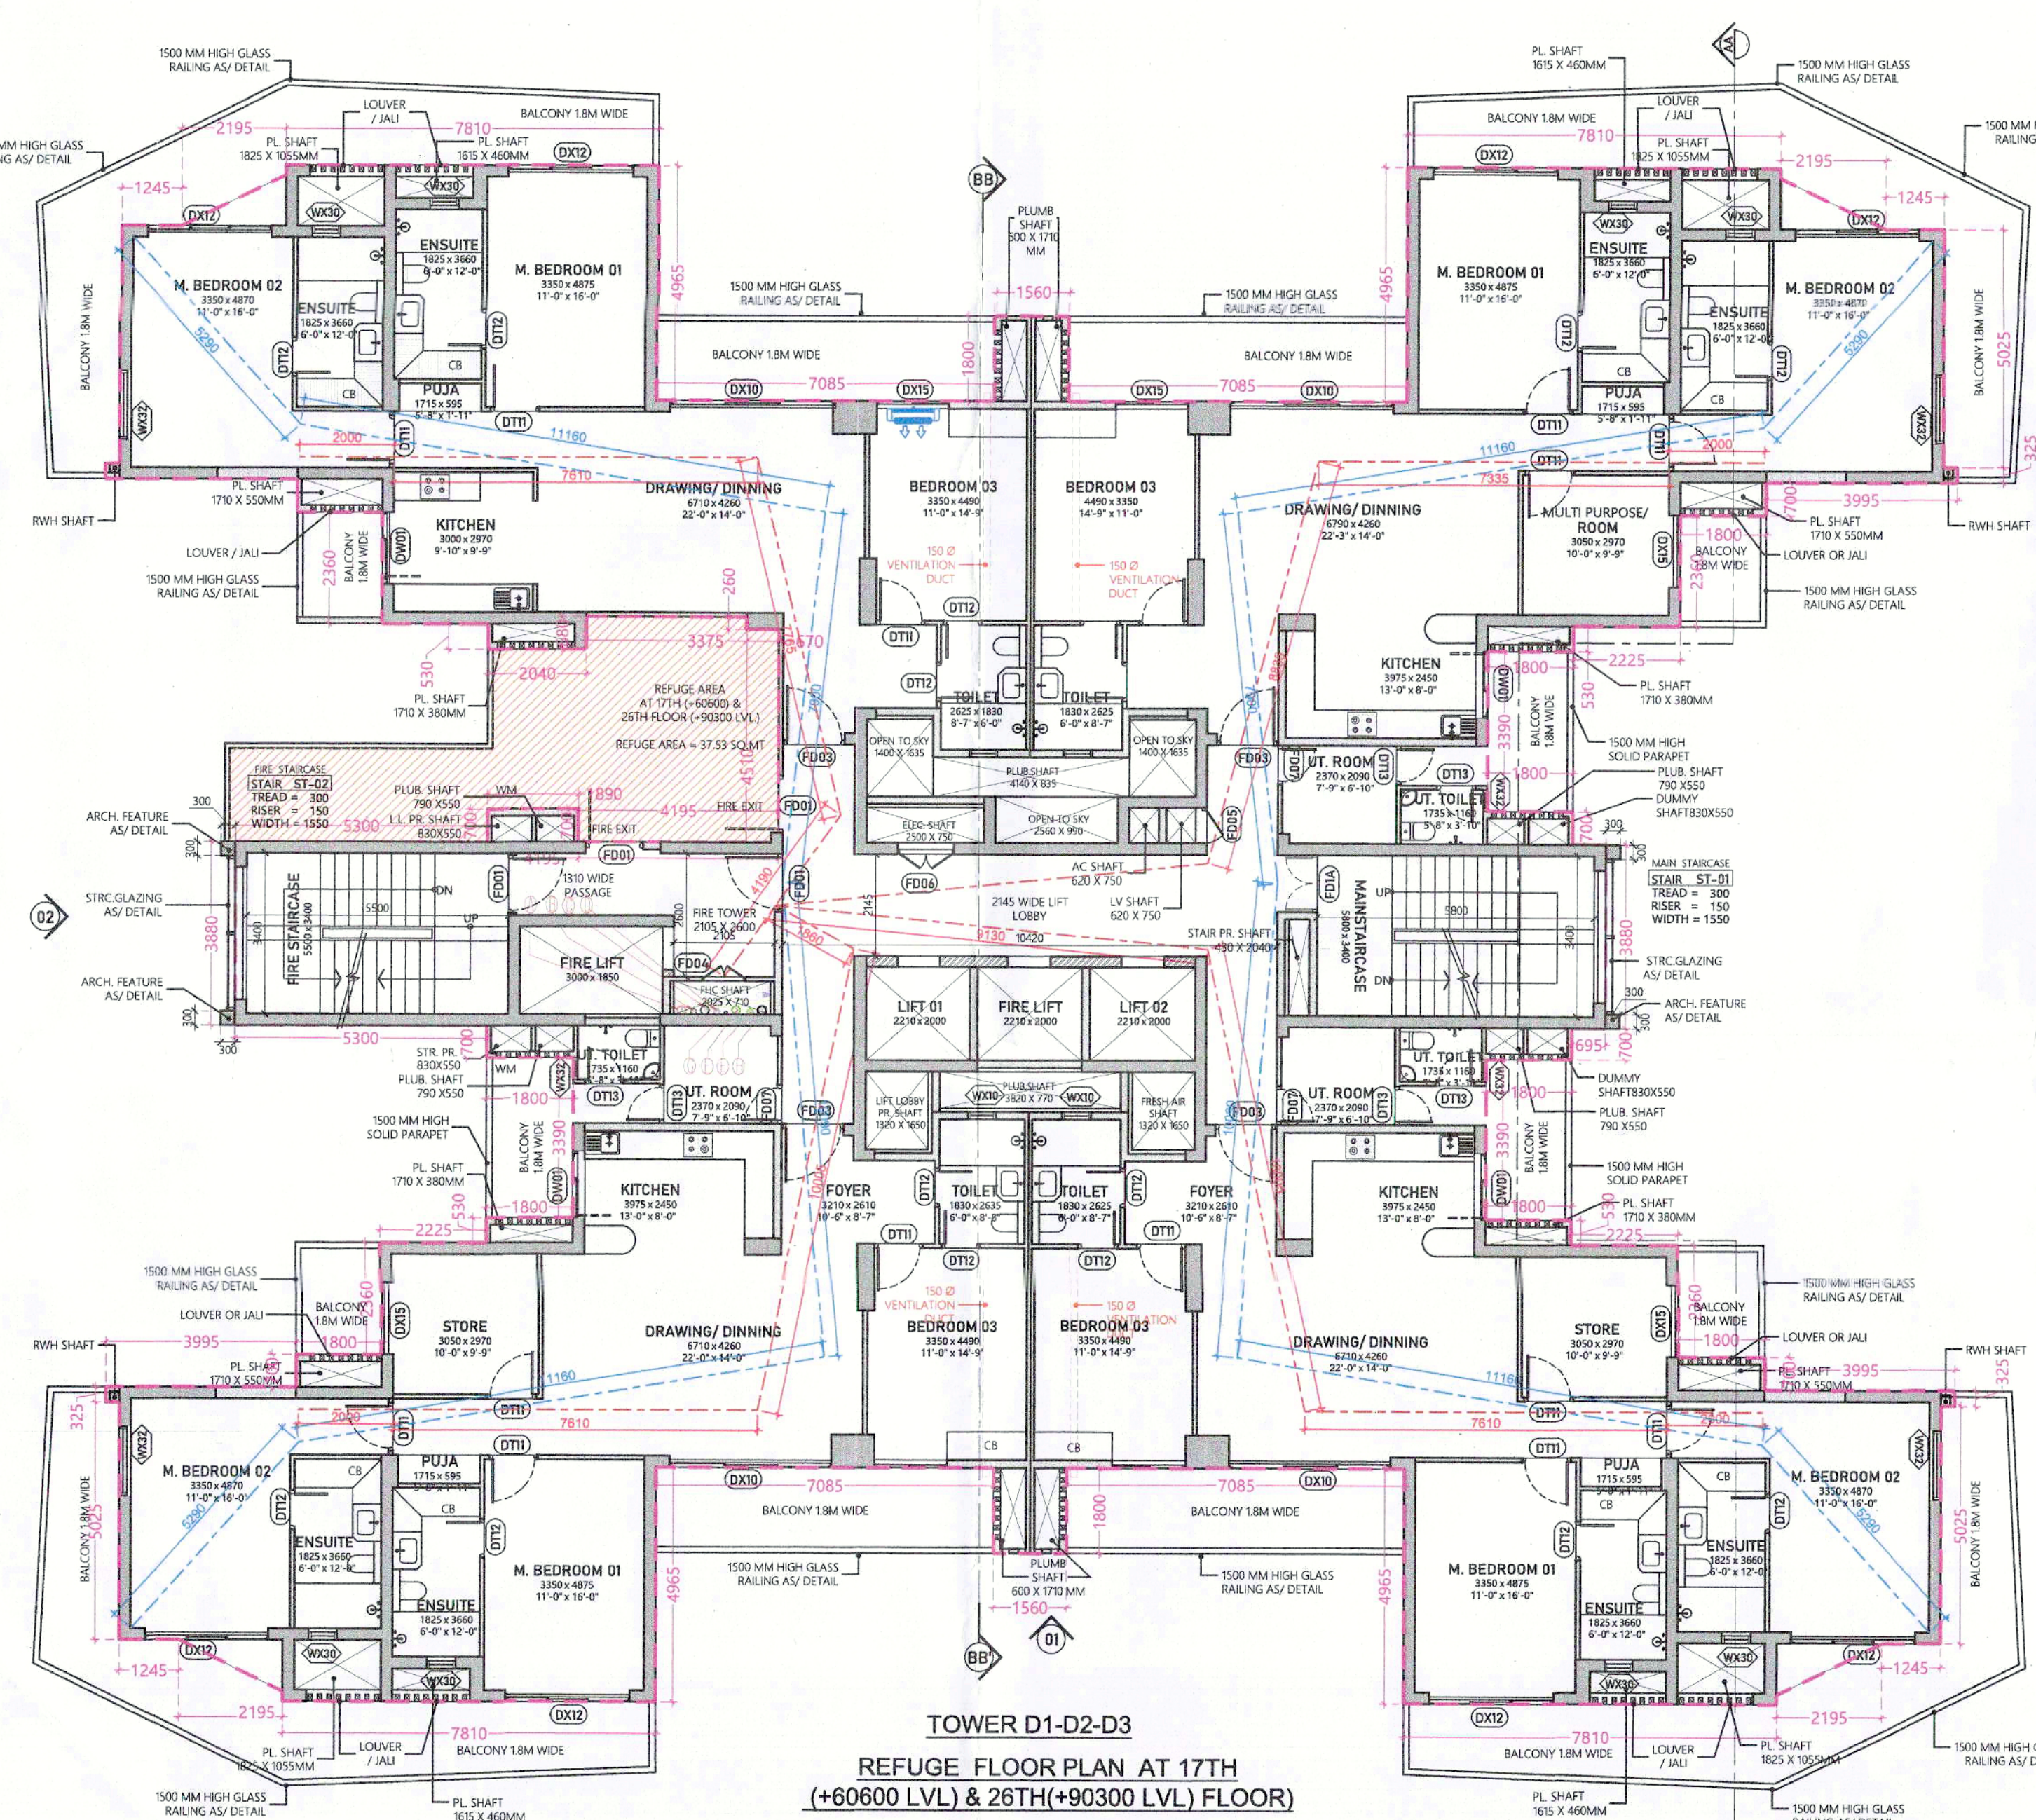

01 FAR AREA STATEMENT

(A) REFUGE FLOOR FAR

ID	X	Y	Multi	Count	Area
REF1	15.750	13.240	1.0	1	208.27
REF2	17.250	13.100	1.0	1	22.87
REF3	1.800	0.280	1.0	1	9.50
REF4	13.165	4.510	1.0	1	59.31
REF5	0.695	3.880	1.0	1	2.70
REF6	1.800	1.800	1.0	2	5.62
REF7	1.800	0.530	1.0	3	2.86
REF8	5.745	2.360	1.0	3	40.67
REF9	7.545	0.700	1.0	4	21.13
REF10	7.910	6.640	1.0	4	207.59
REF11	3.440	5.350	1.0	4	73.62
REF12	0.290	0.325	1.0	4	0.38
REF13	1.720	3.600	1.0	1	6.74
REF14	3.520	0.700	1.0	1	2.46
REF15	8.820	3.880	1.0	1	34.22
REF16	1.560	0.700	1.0	1	1.05
REF17	13.635	4.650	1.0	1	67.10
REF18	1.885	4.560	1.0	1	8.70
REF19	1.480	2.210	1.0	1	3.27
REF20	2.040	2.890	1.0	1	5.90
REF21	2.225	2.360	1.0	1	5.25
TOTAL AREA "A"					789.23

B. AREA SUBTRACTION

ID	X	Y	Multi	Count	Area
CO01	1.825	1.065	1.0	4	7.70
CO02	1.815	0.460	1.0	4	2.97
CO03	1.710	0.550	1.0	4	3.76
CO04	1.710	0.100	1.0	3	1.86
CO05	0.830	0.250	1.0	4	1.83
CO06	0.790	0.550	1.0	4	1.74
CO07	0.540	1.710	1.0	4	3.69
CO08	0.200	0.200	1.0	4	0.16
BD1	2.500	0.750	1.0	1	1.88
BD11	2.025	0.710	1.0	1	1.44
BD12	0.620	0.750	1.0	1	0.47
LD01	2.210	2.000	1.0	3	13.26
LD02	3.000	0.850	1.0	1	2.55
NR1	5.500	3.400	1.0	1	18.70
NR2	3.470	3.510	1.0	1	12.30
NR3	2.105	2.600	1.0	1	5.47
NR4	0.980	1.200	1.0	1	0.71
NR5	5.800	3.400	1.0	1	19.72
PR1	0.430	2.040	1.0	1	0.88
PR2	0.620	0.750	1.0	1	0.47
PR3	2.960	0.980	1.0	1	2.63
PR4	4.140	0.835	1.0	1	3.46
PR5	1.400	1.635	1.0	2	4.50
PR6	3.820	0.770	1.0	2	2.64
PR7	1.320	1.850	1.0	2	4.36
TOTAL AREA "B"					114.75
NET AREA "A-B" REFUGE FLOOR FAR					674.48

TOTAL FAR AREA CALCULATION AT 1ST TO 16TH, 18TH TO 28TH & 29TH FLOORS

AREA	Area (SQM)
FAR AREA OF FLOOR	674.48
BALCONY FAR AREA OF FLOOR	4.76
TOTAL FAR AREA OF FLOOR	679.24

02 NON FAR AREA STATEMENT

(A) TERRACE FLOOR - NON-FAR

ID	X	Y	Multi	Count	Area
TF01	2.580	0.980	1.0	1	2.56
TF02	1.800	0.980	1.0	1	1.76
TF03	28.765	3.880	1.0	1	111.61
TF04	7.420	0.975	1.0	1	7.23
TOTAL AREA "A"					123.65

TOTAL FAR AREA CALCULATION AT 17TH & 26TH FLOORS

AREA	Area (SQM)
FAR AREA OF FLOOR	674.48
BALCONY FAR AREA OF FLOOR	4.76
TOTAL FAR AREA OF FLOOR	679.24

03 NON FAR AREA STATEMENT

(A) TERRACE FLOOR - NON-FAR

ID	X	Y	Multi	Count	Area
TF01	2.580	0.980	1.0	1	2.56
TF02	1.800	0.980	1.0	1	1.76
TF03	28.765	3.880	1.0	1	111.61
TF04	7.420	0.975	1.0	1	7.23
TOTAL AREA "A"					123.65

TOTAL FAR AREA CALCULATION AT 17TH & 26TH FLOORS

AREA	Area (SQM)
FAR AREA OF FLOOR	674.48
BALCONY FAR AREA OF FLOOR	4.76
TOTAL FAR AREA OF FLOOR	679.24



04 NON FAR AREA STATEMENT

(A) TERRACE FLOOR - NON-FAR

ID	X	Y	Multi	Count	Area
TF01	2.580	0.980	1.0	1	2.56
TF02	1.800	0.980	1.0	1	1.76
TF03	28.765	3.880	1.0	1	111.61
TF04	7.420	0.975	1.0	1	7.23
TOTAL AREA "A"					123.65

TOTAL FAR AREA CALCULATION AT 17TH & 26TH FLOORS

AREA	Area (SQM)
FAR AREA OF FLOOR	674.48
BALCONY FAR AREA OF FLOOR	4.76
TOTAL FAR AREA OF FLOOR	679.24

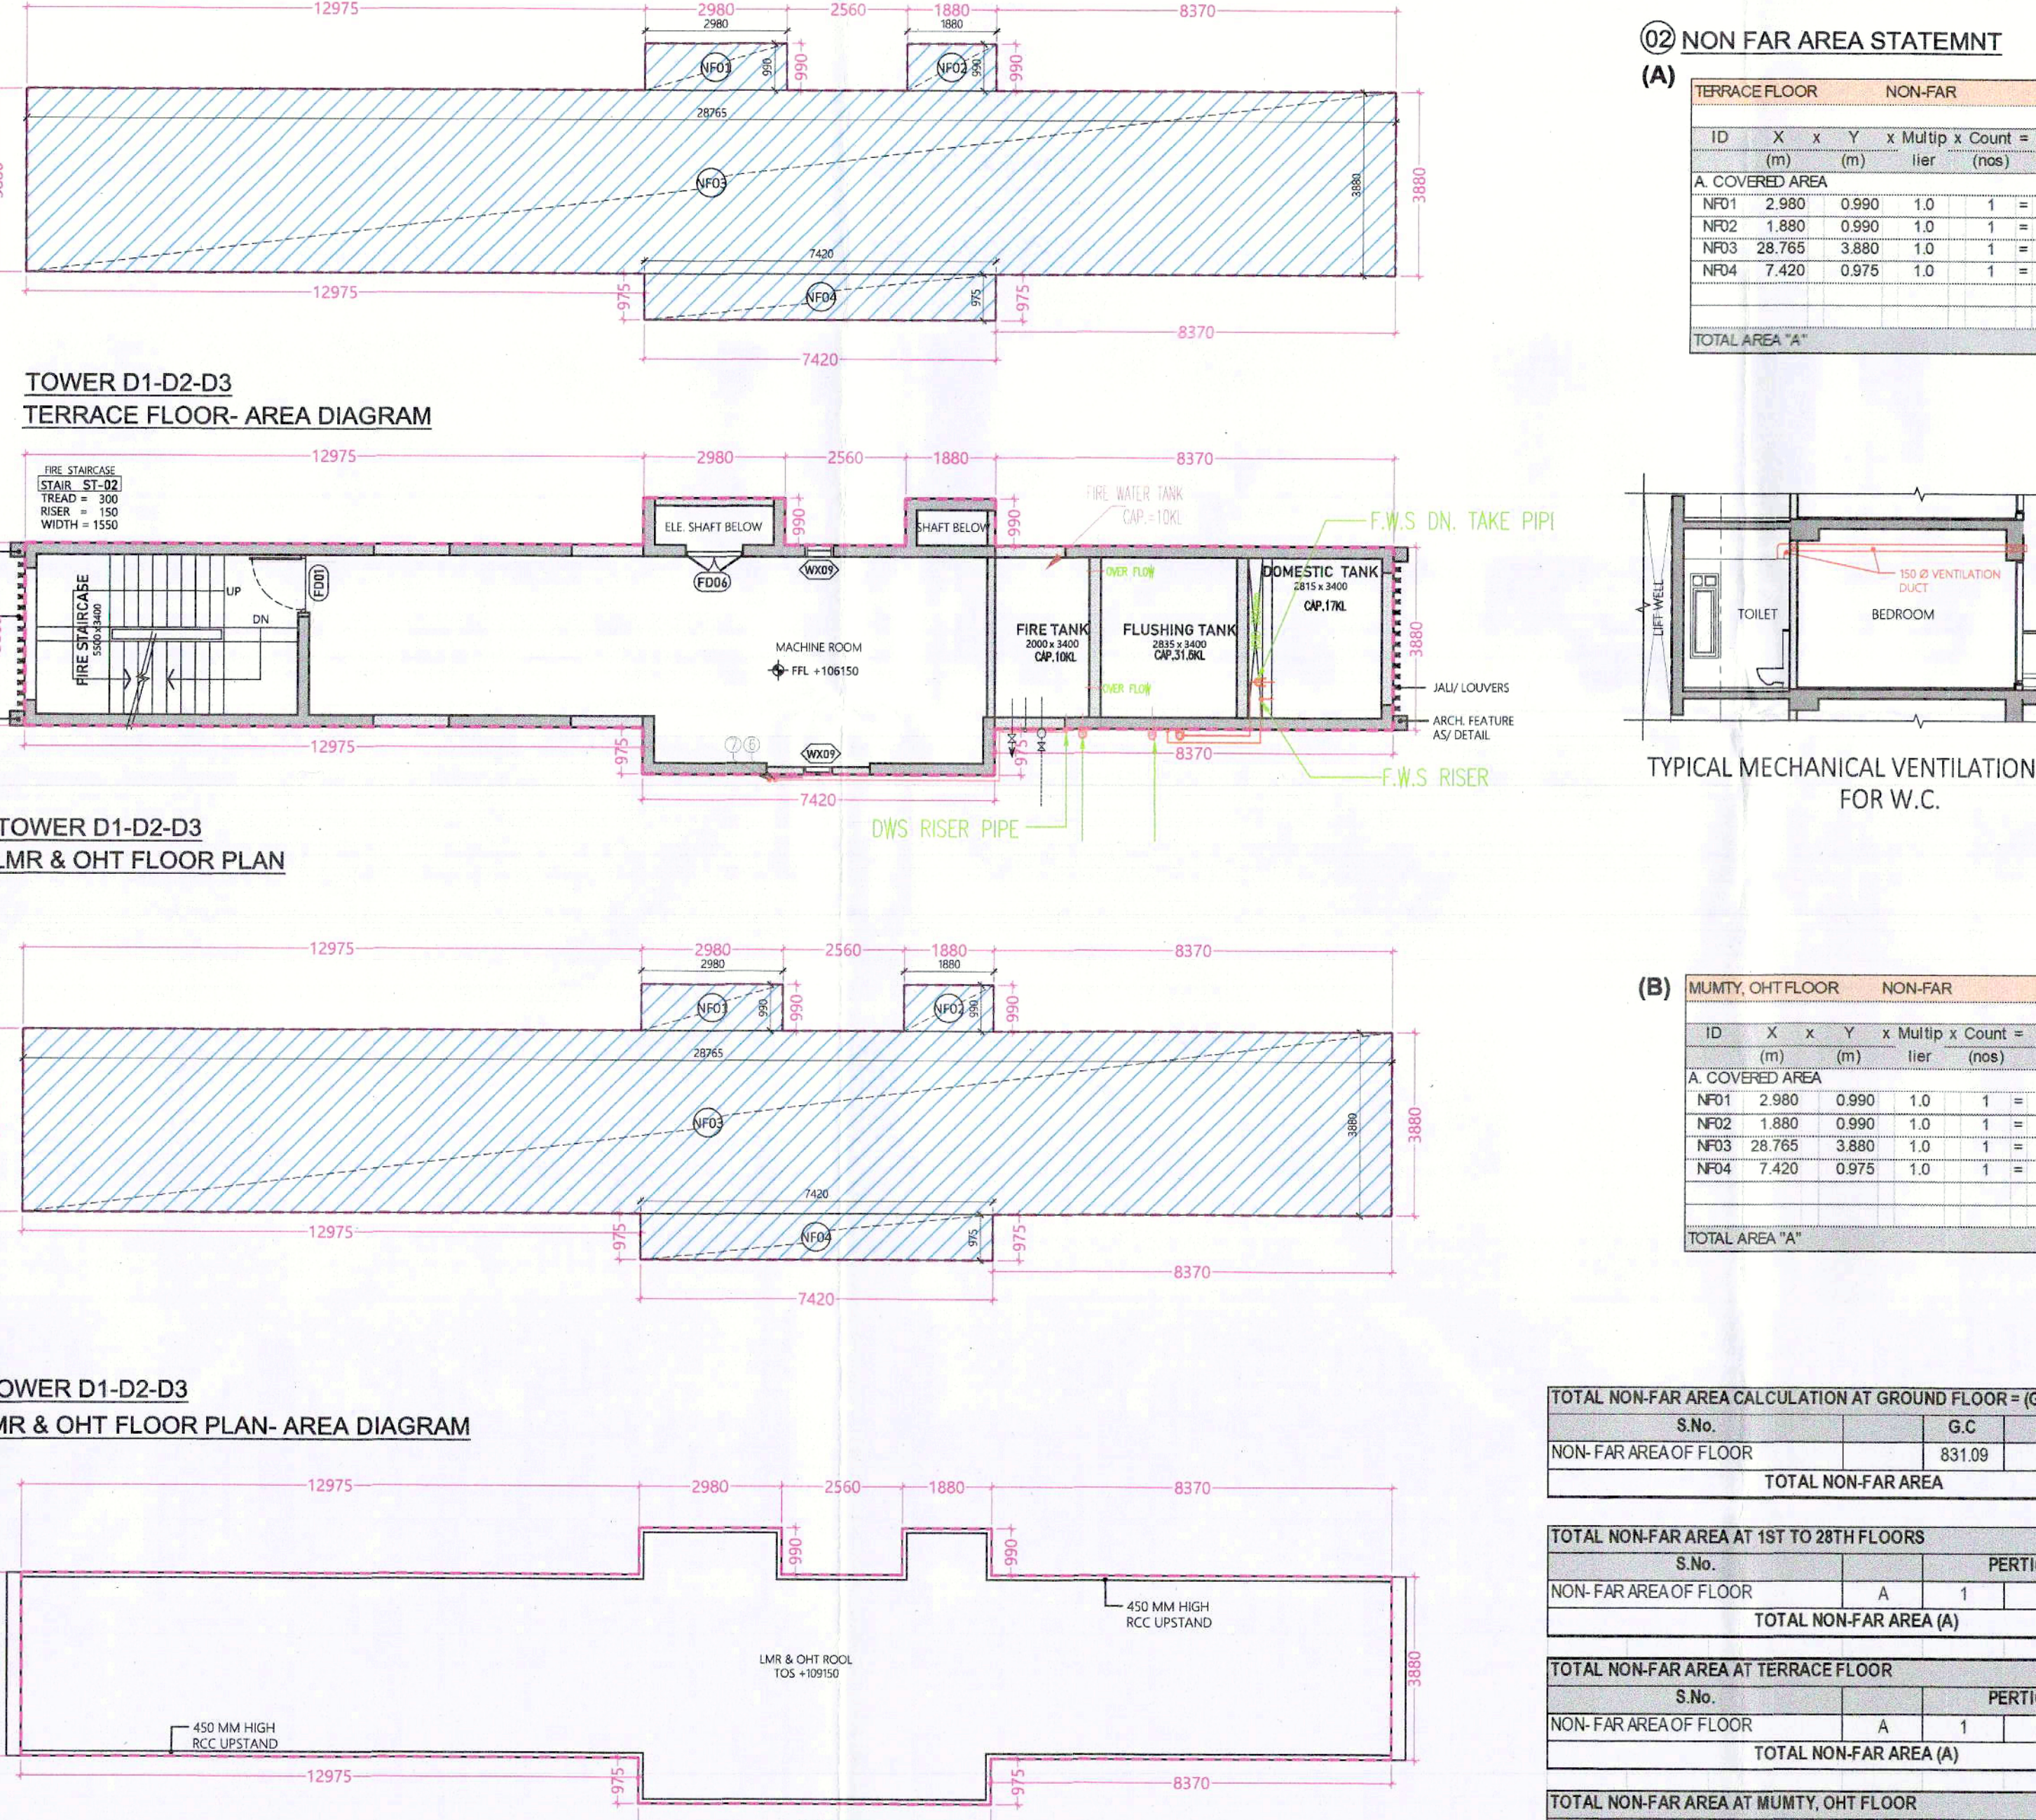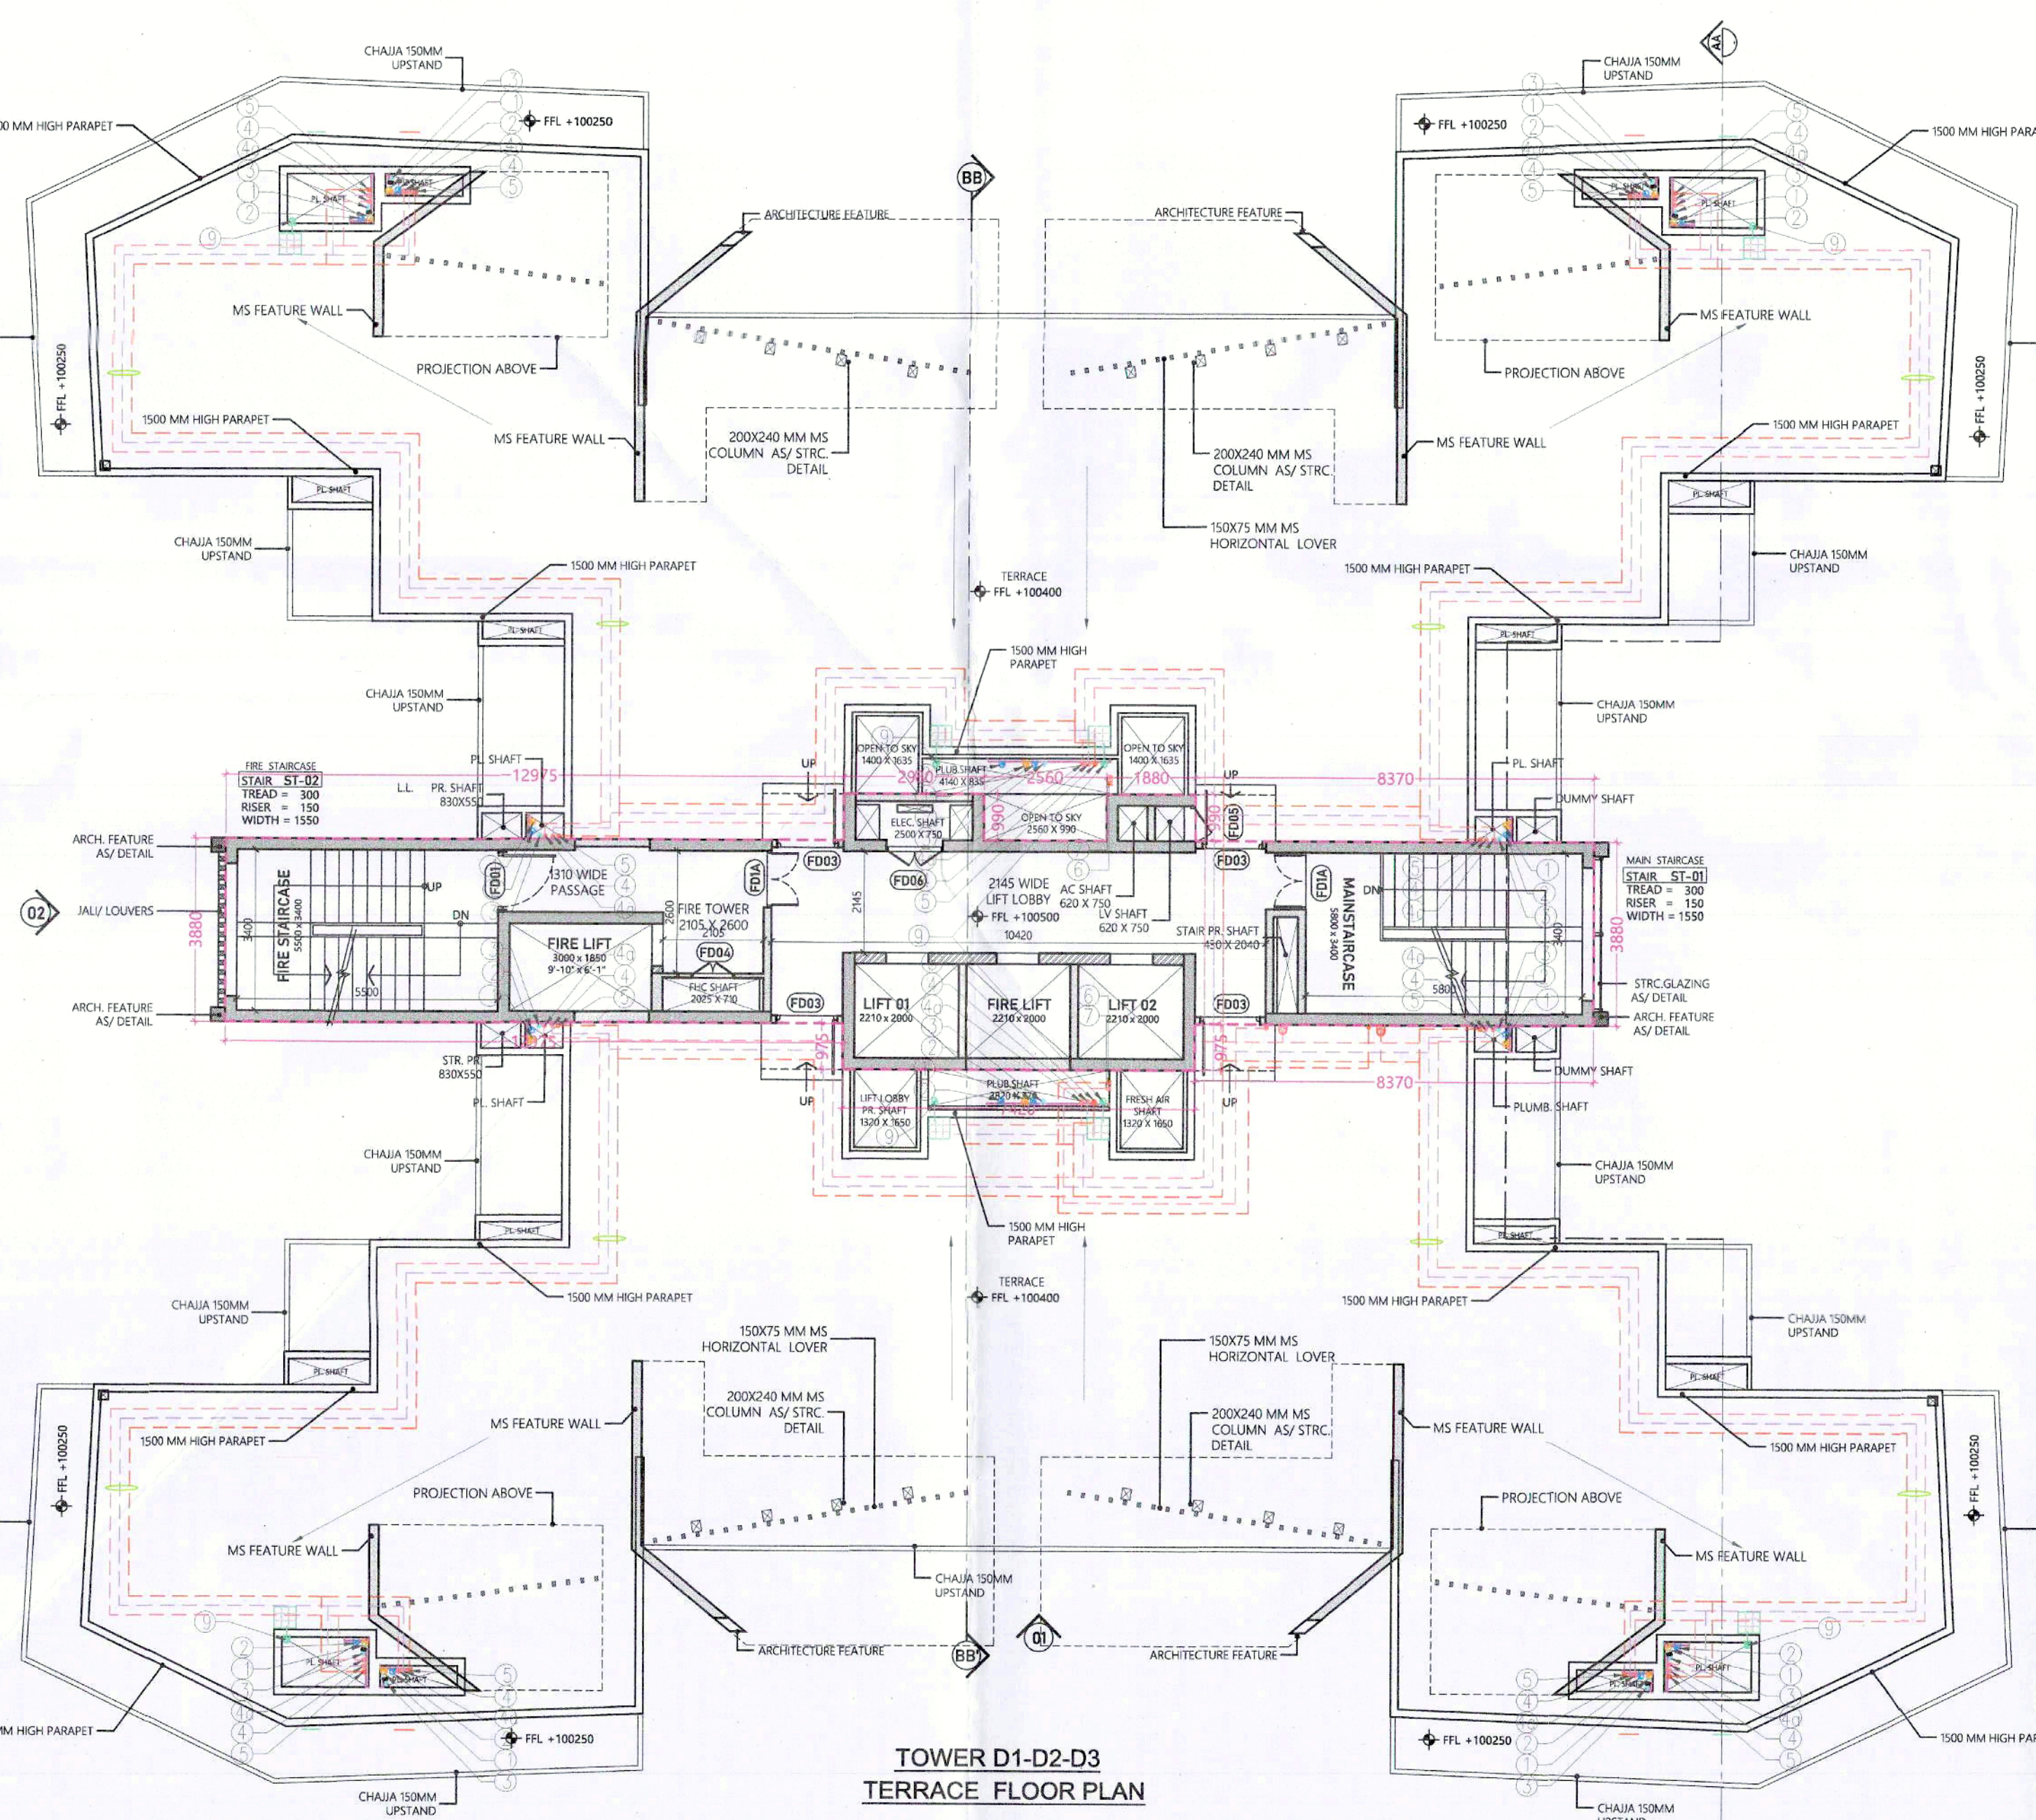

05 REFUGE FLOOR AREA DIAGRAM

REFUGE FLOOR AREA

ID	X	Y	Multi	Count	Area
REF1	5.425	1.990	1.0	1	10.80
REF2	1.790	3.390	1.0	1	6.07
REF3	3.375	0.880	1.0	1	2.93
REF4	3.525	4.060	1.0	1	14.42
REF5	0.670	4.810	1.0	1	3.22
REF6	0.100	1.290	1.0	1	0.13
TOTAL AREA "A"					36.73

TOWER D1, D2 & D3

FLOOR	Area (SQM)
1st Floor	831.09
2nd Floor	831.09
3rd Floor	831.09
4th Floor	831.09
5th Floor	831.09
6th Floor	831.09
7th Floor	831.09
8th Floor	831.09
9th Floor	831.09
10th Floor	831.09
11th Floor	831.09
12th Floor	831.09
13th Floor	831.09
14th Floor	831.09
15th Floor	831.09
16th Floor	831.09
17th Floor	831.09
18th Floor	831.09
19th Floor	831.09
20th Floor	831.09
21st Floor	831.09
22nd Floor	831.09
23rd Floor	831.09
24th Floor	831.09
25th Floor	831.09
26th Floor	831.09
27th Floor	831.09
28th Floor	831.09
29th Floor	831.09
30th Floor	831.09
31st Floor	831.09
32nd Floor	831.09
33rd Floor	831.09
34th Floor	831.09
35th Floor	831.09
36th Floor	831.09
37th Floor	831.09
38th Floor	831.09
39th Floor	831.09
40th Floor	831.09
41st Floor	831.09
42nd Floor	831.09
43rd Floor	831.09
44th Floor	831.09
45th Floor	831.09
46th Floor	831.09
47th Floor	831.09
48th Floor	831.09
49th Floor	831.09
50th Floor	831.09
51st Floor	831.09
52nd Floor	831.09
53rd Floor	831.09
54th Floor	831.09
55th Floor	831.09
56th Floor	831.09
57th Floor	831.09
58th Floor	831.09
59th Floor	831.09
60th Floor	831.09
61st Floor	831.09
62nd Floor	831.09
63rd Floor	831.09
64th Floor	831.09
65th Floor	831.09
66th Floor	831.09
67th Floor	831.09
68th Floor	831.09
69th Floor	831.09
70th Floor	831.09
71st Floor	831.09
72nd Floor	831.09
73rd Floor	831.09
74th Floor	831.09
75th Floor	831.09
76th Floor	831.09
77th Floor	831.09
78th Floor	831.09
79th Floor	831.09
80th Floor	831.09
81st Floor	831.09
82nd Floor	831.09
83rd Floor	831.09
84th Floor	831.09
85th Floor	831.09
86th Floor	831.09
87th Floor	831.09
88th Floor	831.09
89th Floor	831.09
90th Floor	831.09
91st Floor	831.09
92nd Floor	831.09
93rd Floor	831.09
94th Floor	831.09
95th Floor	831.09
96th Floor	831.09
97th Floor	831.09
98th Floor	831.09
99th Floor	831.09
100th Floor	831.09

This is a "PROVISIONAL BUILDING PLAN" approved only for the purpose of inviting objections from the general public.

MEMO NO. 10/2023

DATE: 10/2023

OWNER SIGN:

ARCHITECT SIGN:

OWNER: M/S. ASHIANA LANDSCAPE REALTY PRIVATE LTD.

ARCHITECT: M/S. ASHIANA LANDSCAPE REALTY PRIVATE LTD.

REVISION BUILDING PLAN FOR GROUP HOUSING COLONY OVER AN AREA MEASURING 24.125 ACRES (LICENCE NO. 44 OF 2013 DATED 06.06.2013 & LICENCE NO. 44 OF 2013 DATED 06.06.2013) IN THE REVENUE ESTATE OF VILLAGED HARSAR, SECTOR - 88A, GURUGRAM

SCALE: 1:1000

DATE: 12.09.2023

DRAWING TITLE: REFUGE & TERRACE FLOOR PLAN

ARCHITECTS:

CONFLUENCE CONSULTANCY SERVICES

F-1, First Floor, 100 Confluence, Sector 88, Gurugram, Haryana, India

www.confluenceindia.com

Member of ICAI (100-100-100-100)

Member of ICAI (100-100-100-100)

DRAWING NO: S-TD-103

REVISION: R0