

TERRACE FLOOR
A.L. + 13070
S.L. + 12920

3rd FLOOR
A.L. + 10050
S.L. + 10000

2nd FLOOR
A.L. + 7100
S.L. + 6950

1ST FLOOR
A.L. + 4150
S.L. + 4100

GROUND FLOOR
A.L. + 1200

ELEVATION 1

TERRACE FLOOR
A.L. + 13070
S.L. + 12920


3rd FLOOR
A.L. + 10050
S.L. + 10000

2nd FLOOR
A.L. + 7100
S.L. + 6950


1ST FLOOR
A.L. + 4150
S.L. + 4100

GROUND FLOOR
A.L. + 1200


ELEVATION 2

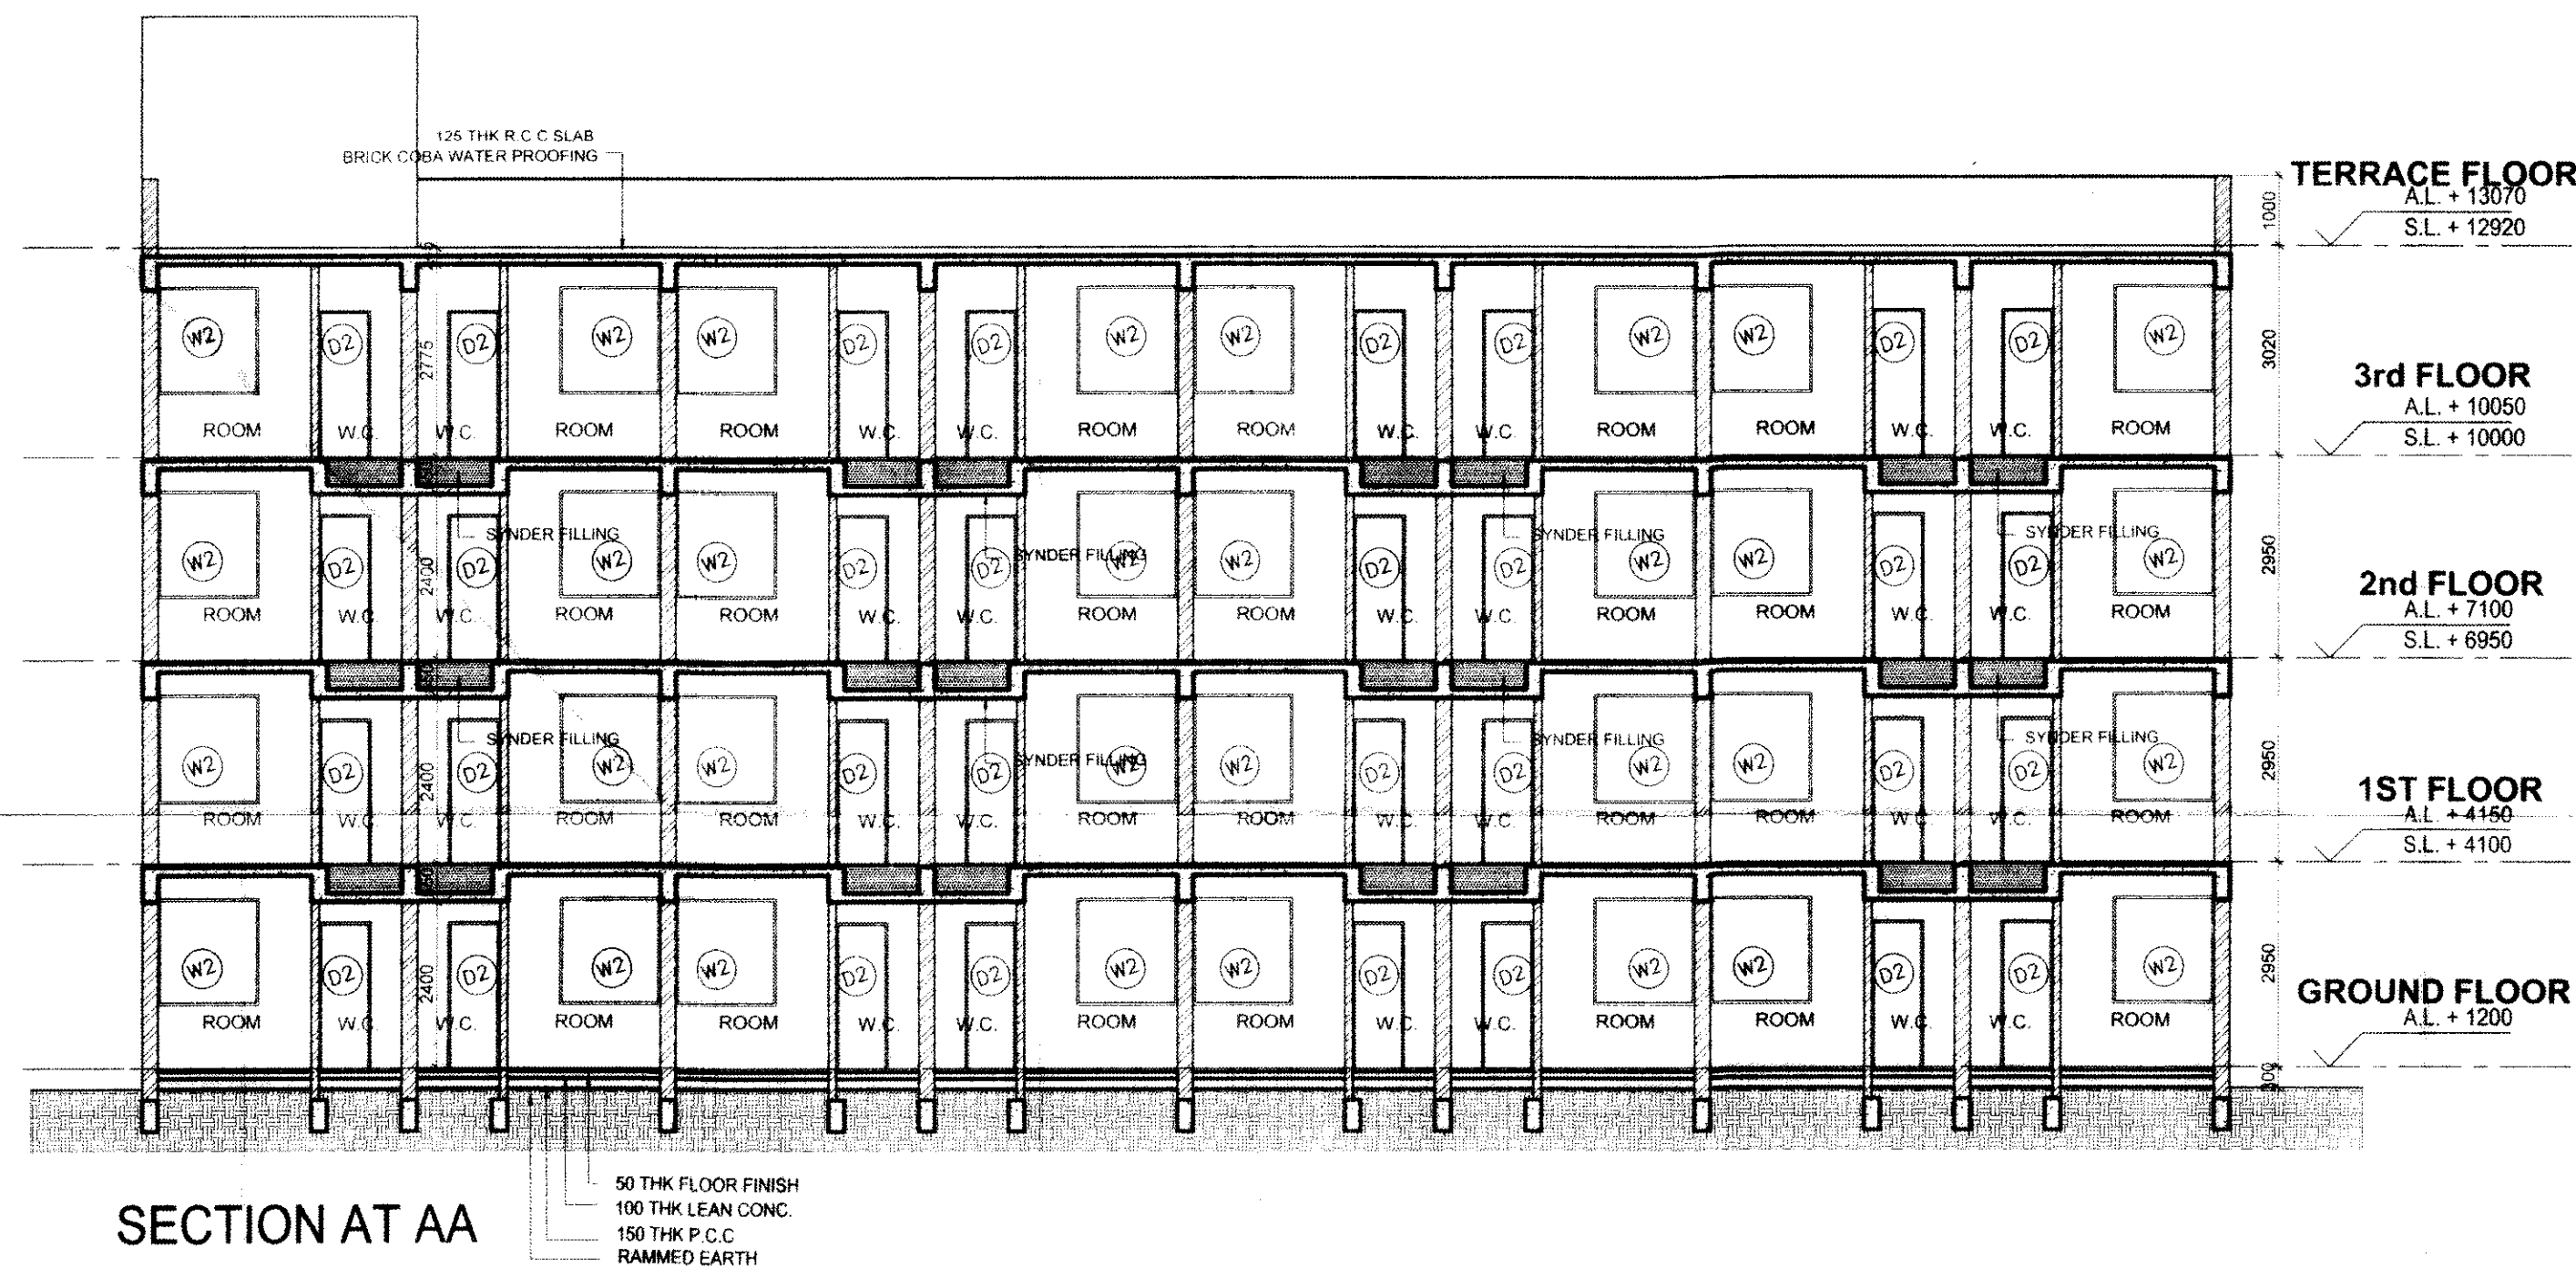

SECTION AT AA

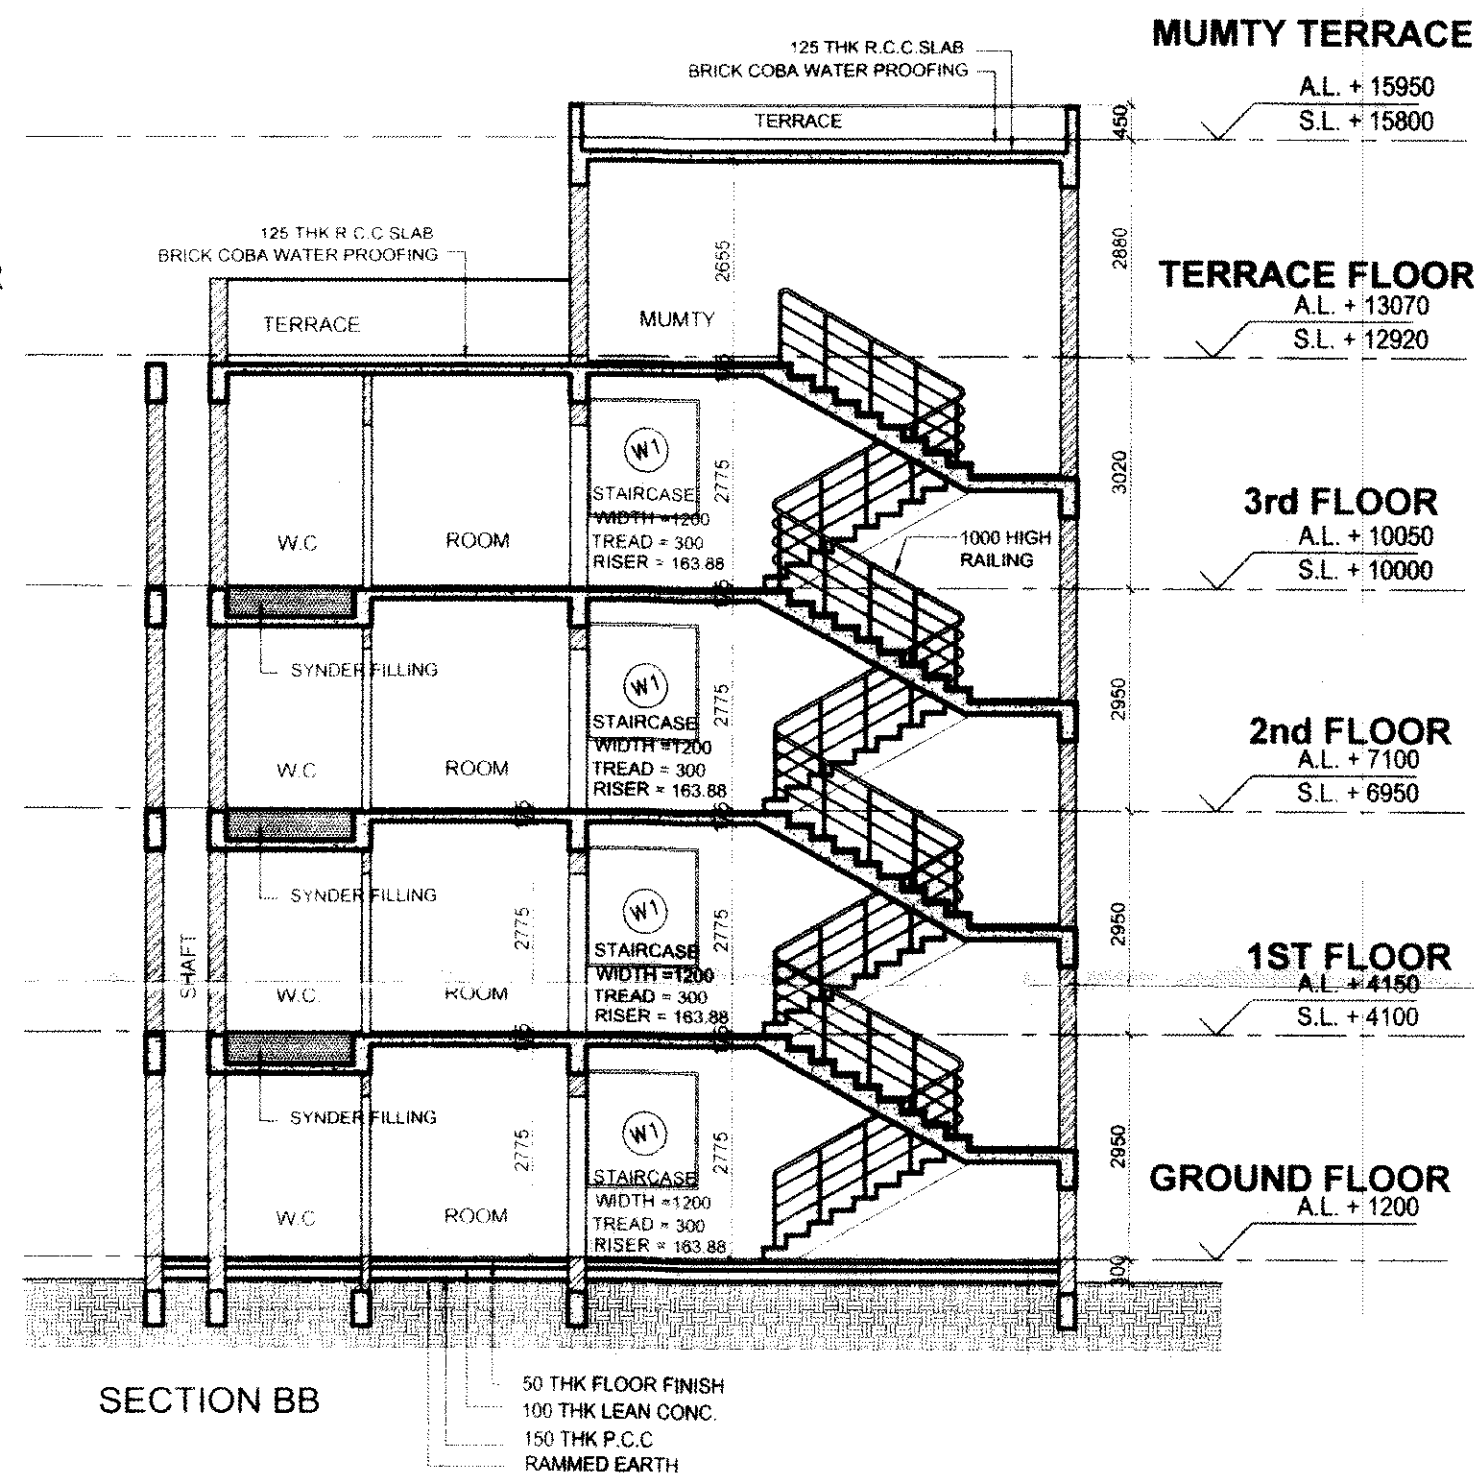

SECTION BB

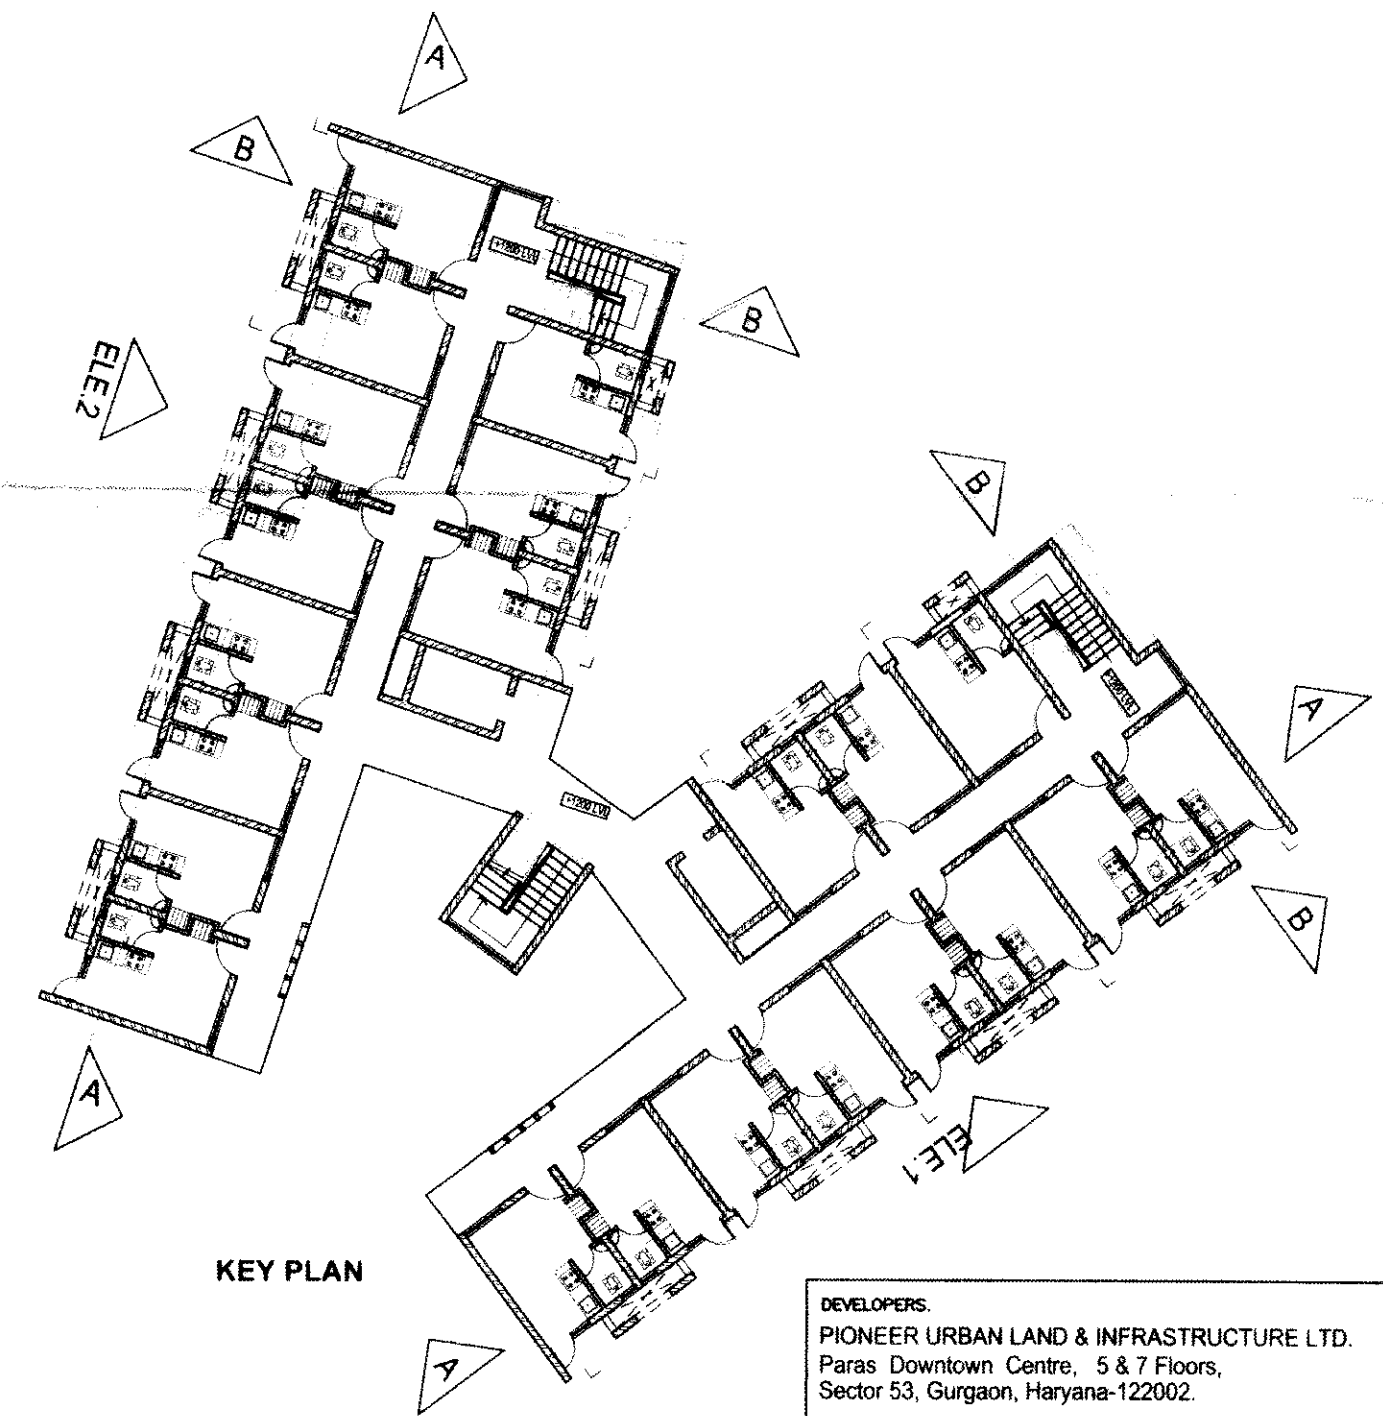

KEY PLAN

DEVELOPERS:
PIONEER URBAN LAND & INFRASTRUCTURE LTD.
Plaza: Downtown Centre, 5 & 7 Floors,
Sector 53, Gurgaon, Haryana-122002.

KEY DRAWING

DRG. NO.
MVA - 2.16

DATE: 08.04.11
DEALT: J.S.MALIK

PROJECT: PROPOSED GROUP HOUSING ON 24.606 ACRES AT
SECTOR-62, GURGAON, HARYANA

SECTIONS AND ELEVATIONS











MANI CHOWLA
ARCHITECTS CONSULTANTS


19/2, FRIENDS COLONY EAST, NEW DELHI-110005

ARCHITECT'S SIGN.


MANI CHOWLA
Partner
CA Registration No. 79/1125

AUTHORISED SIGNATORY

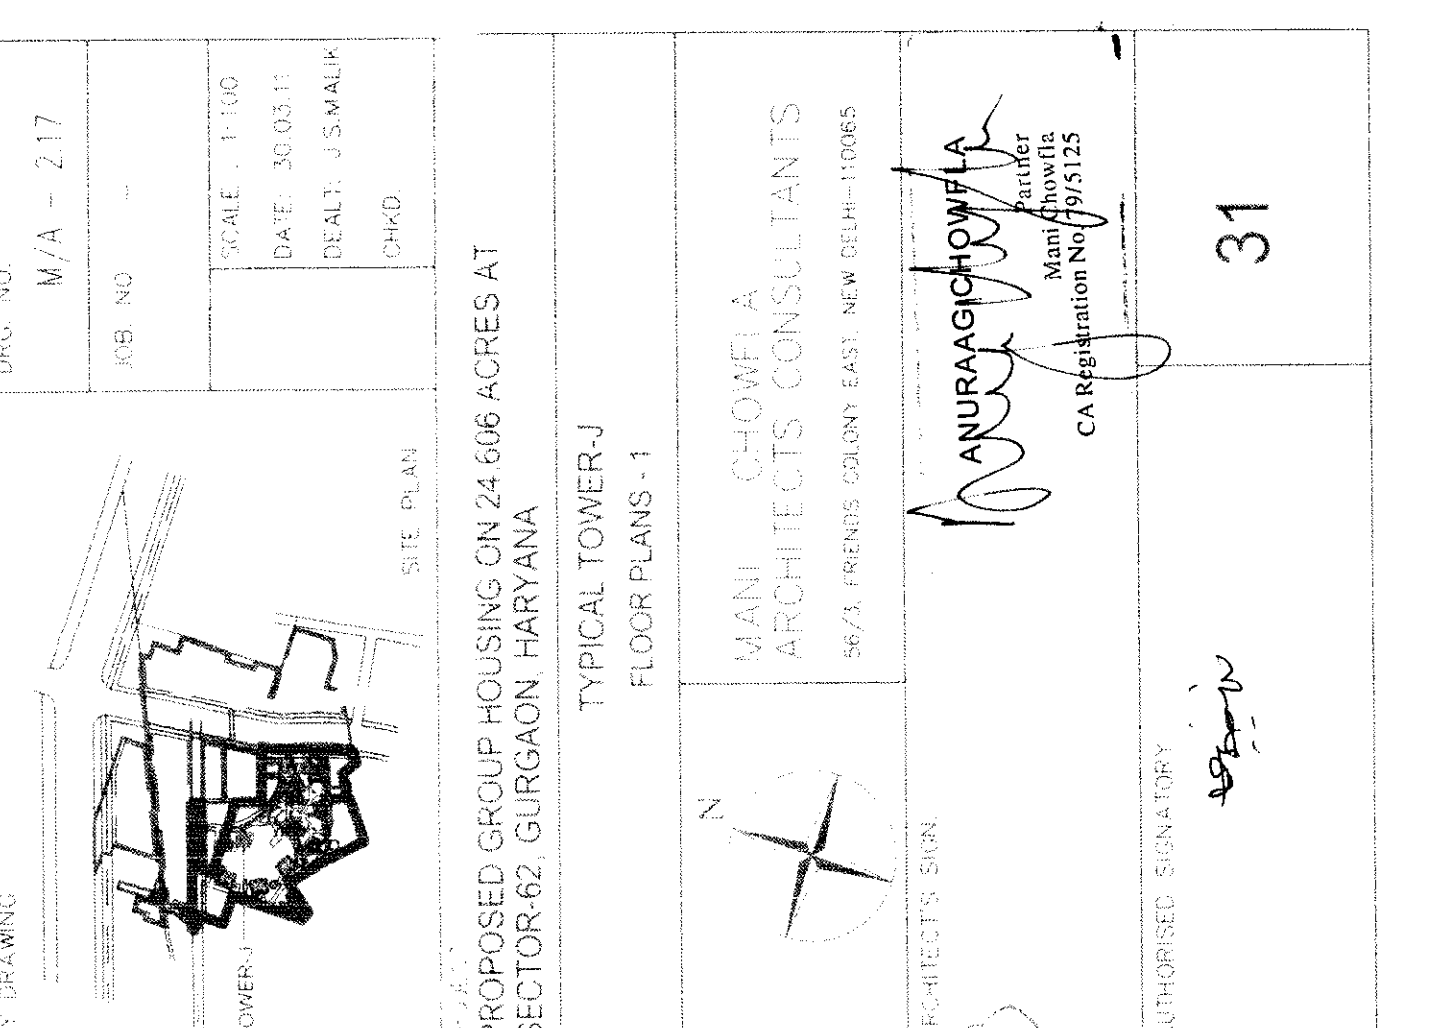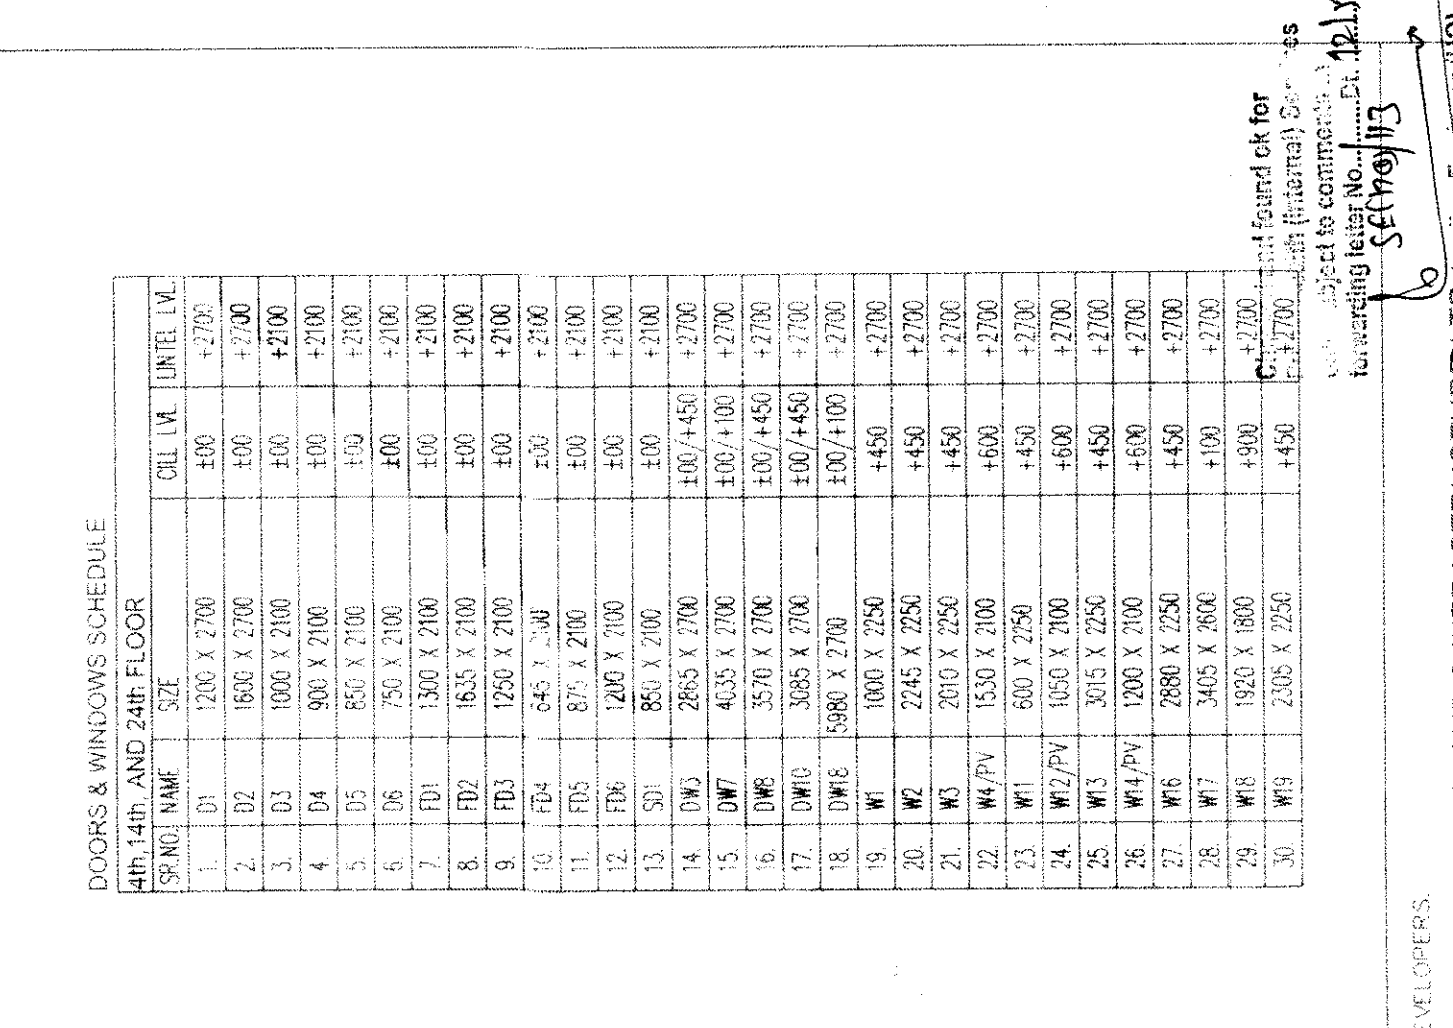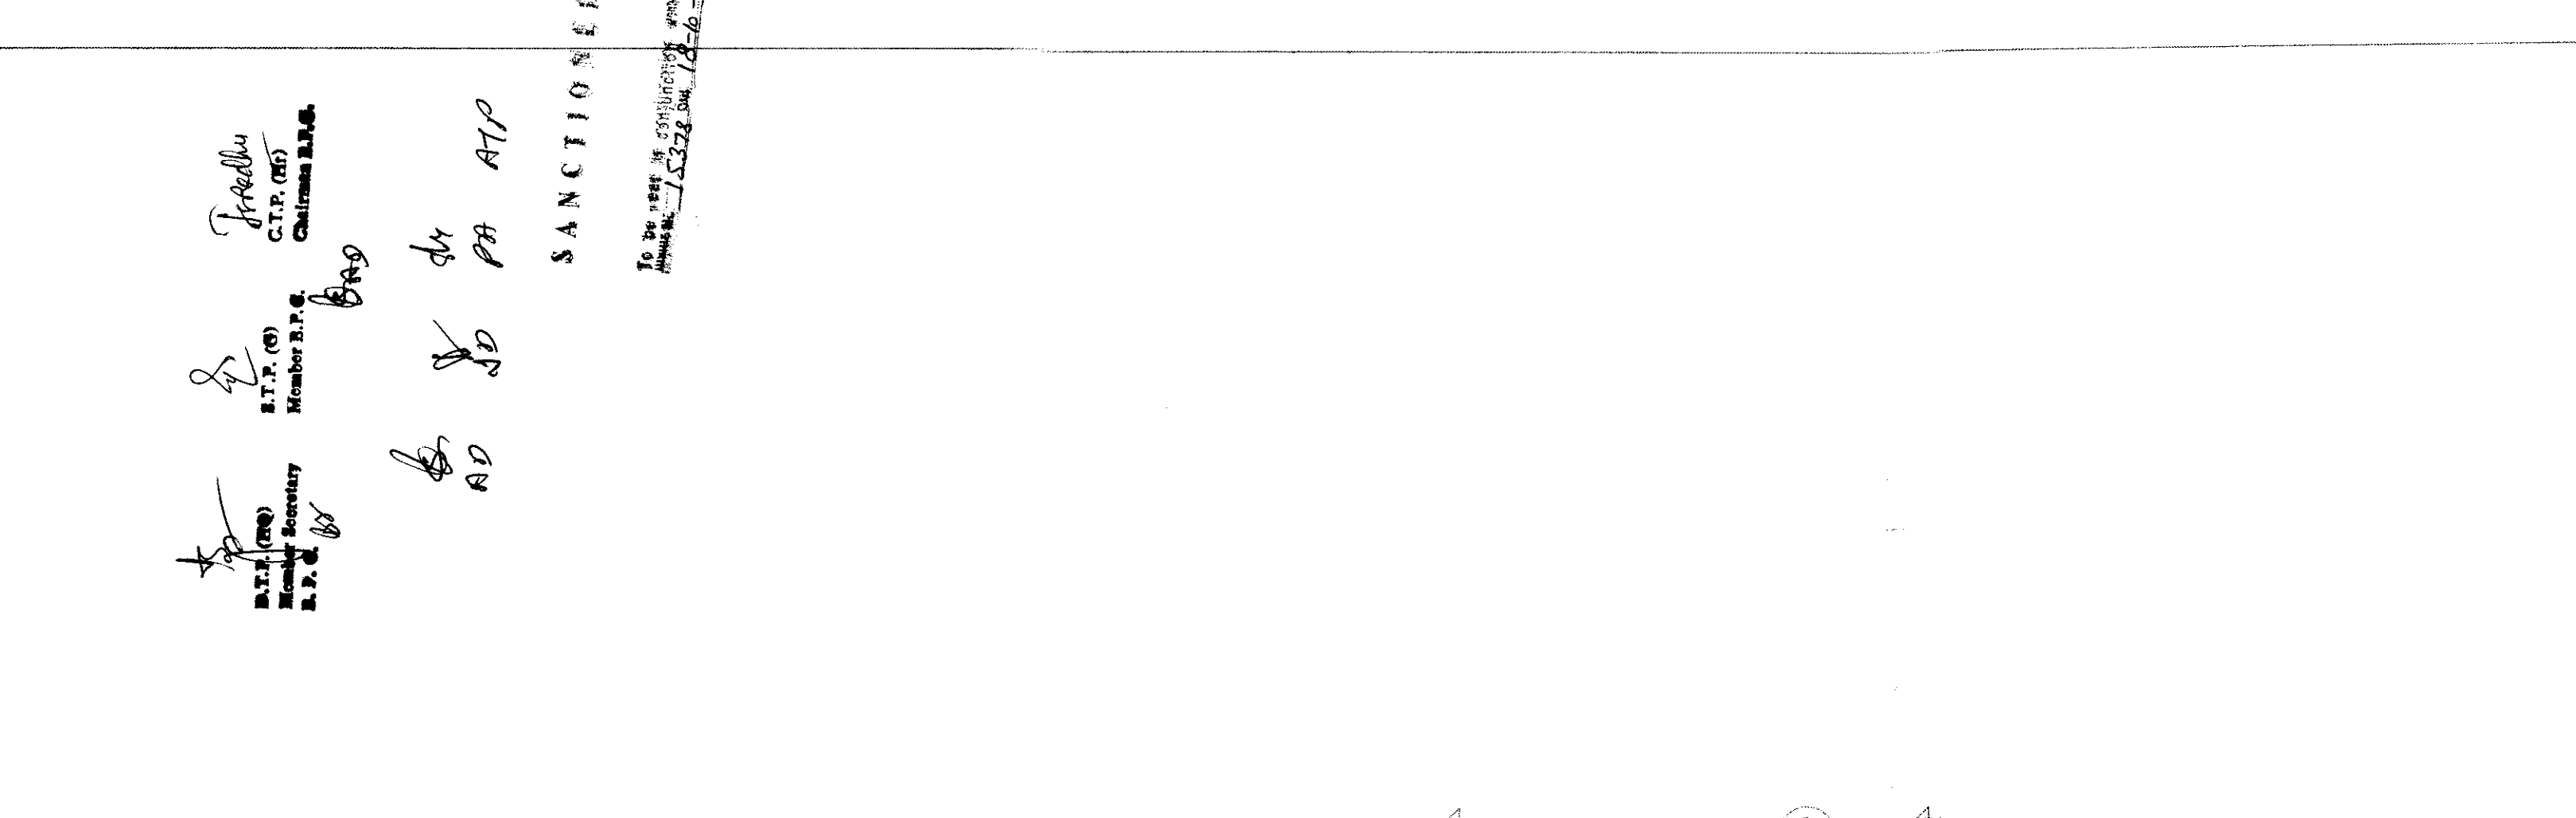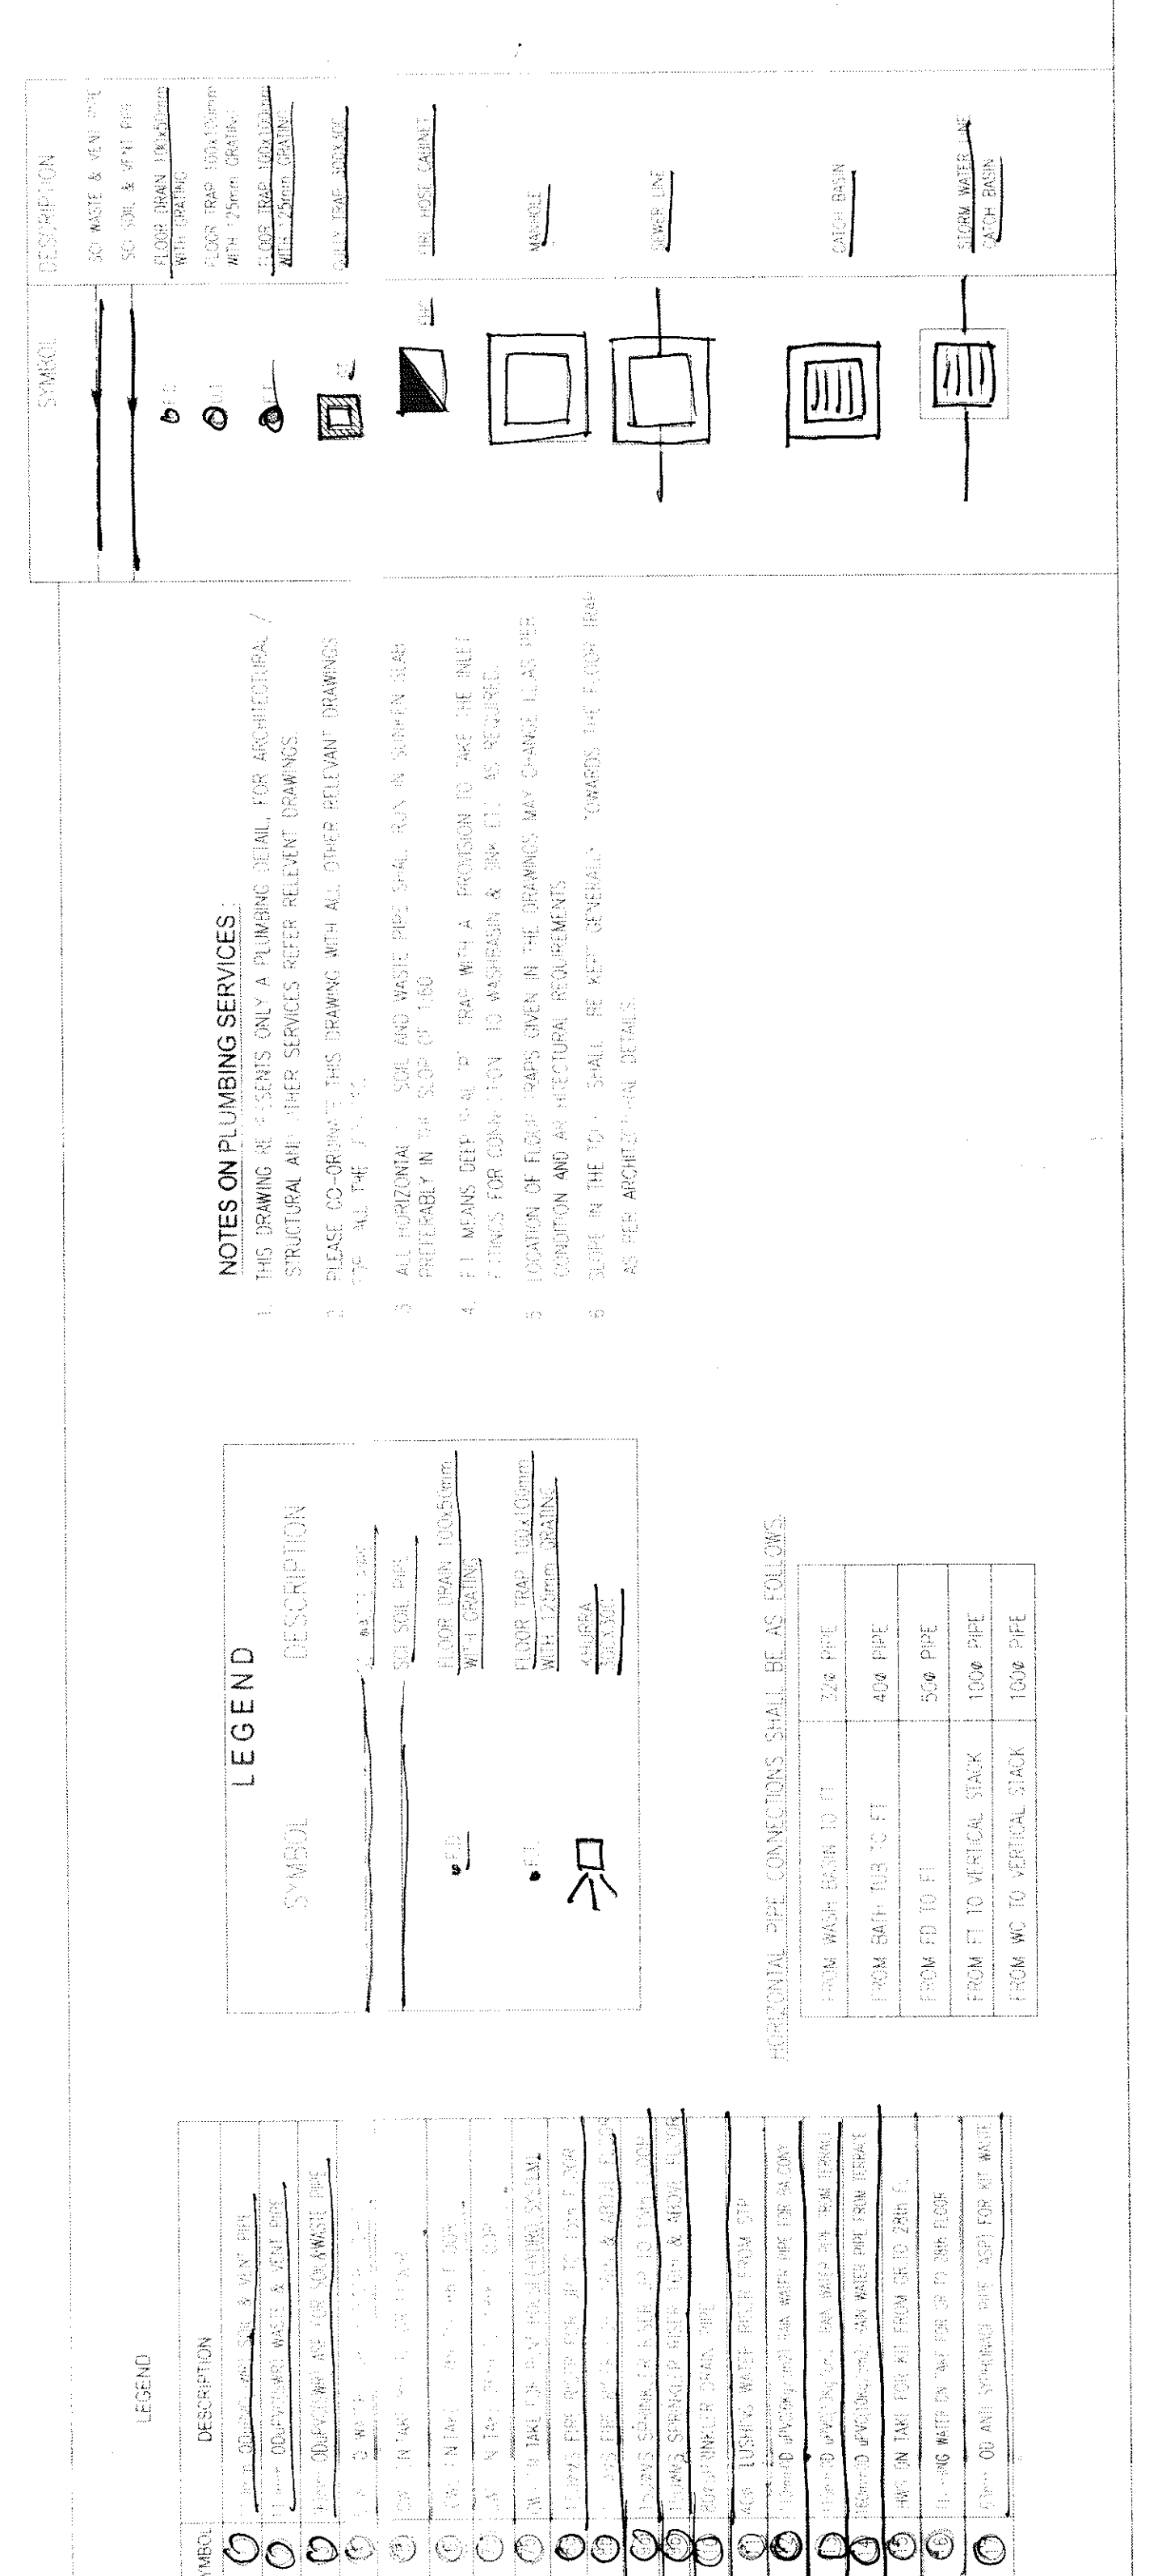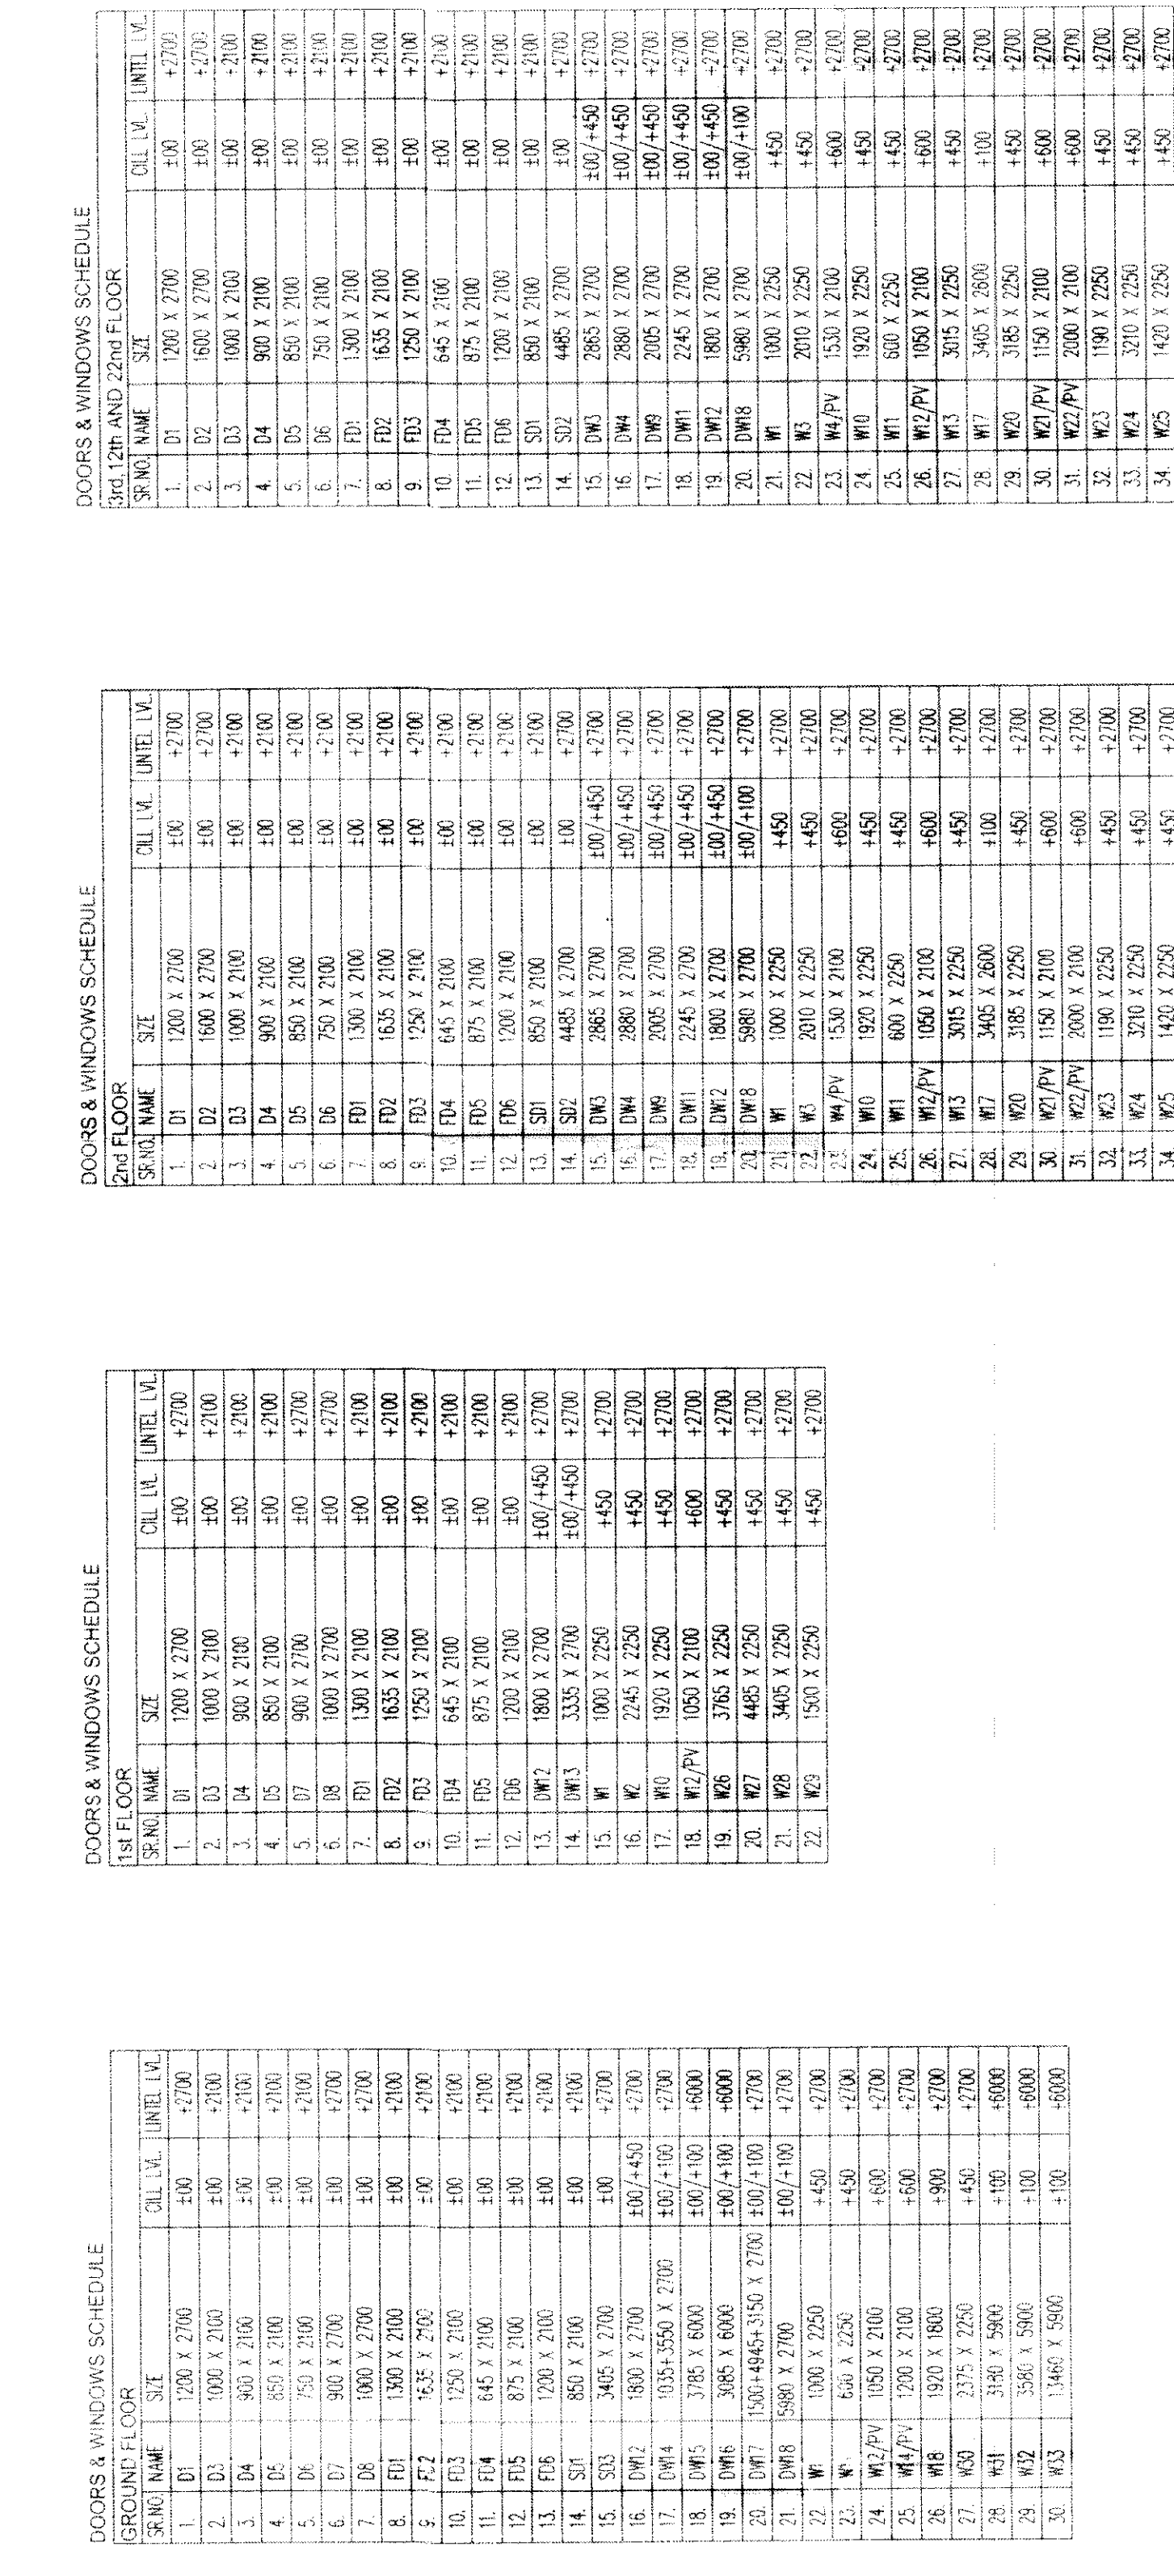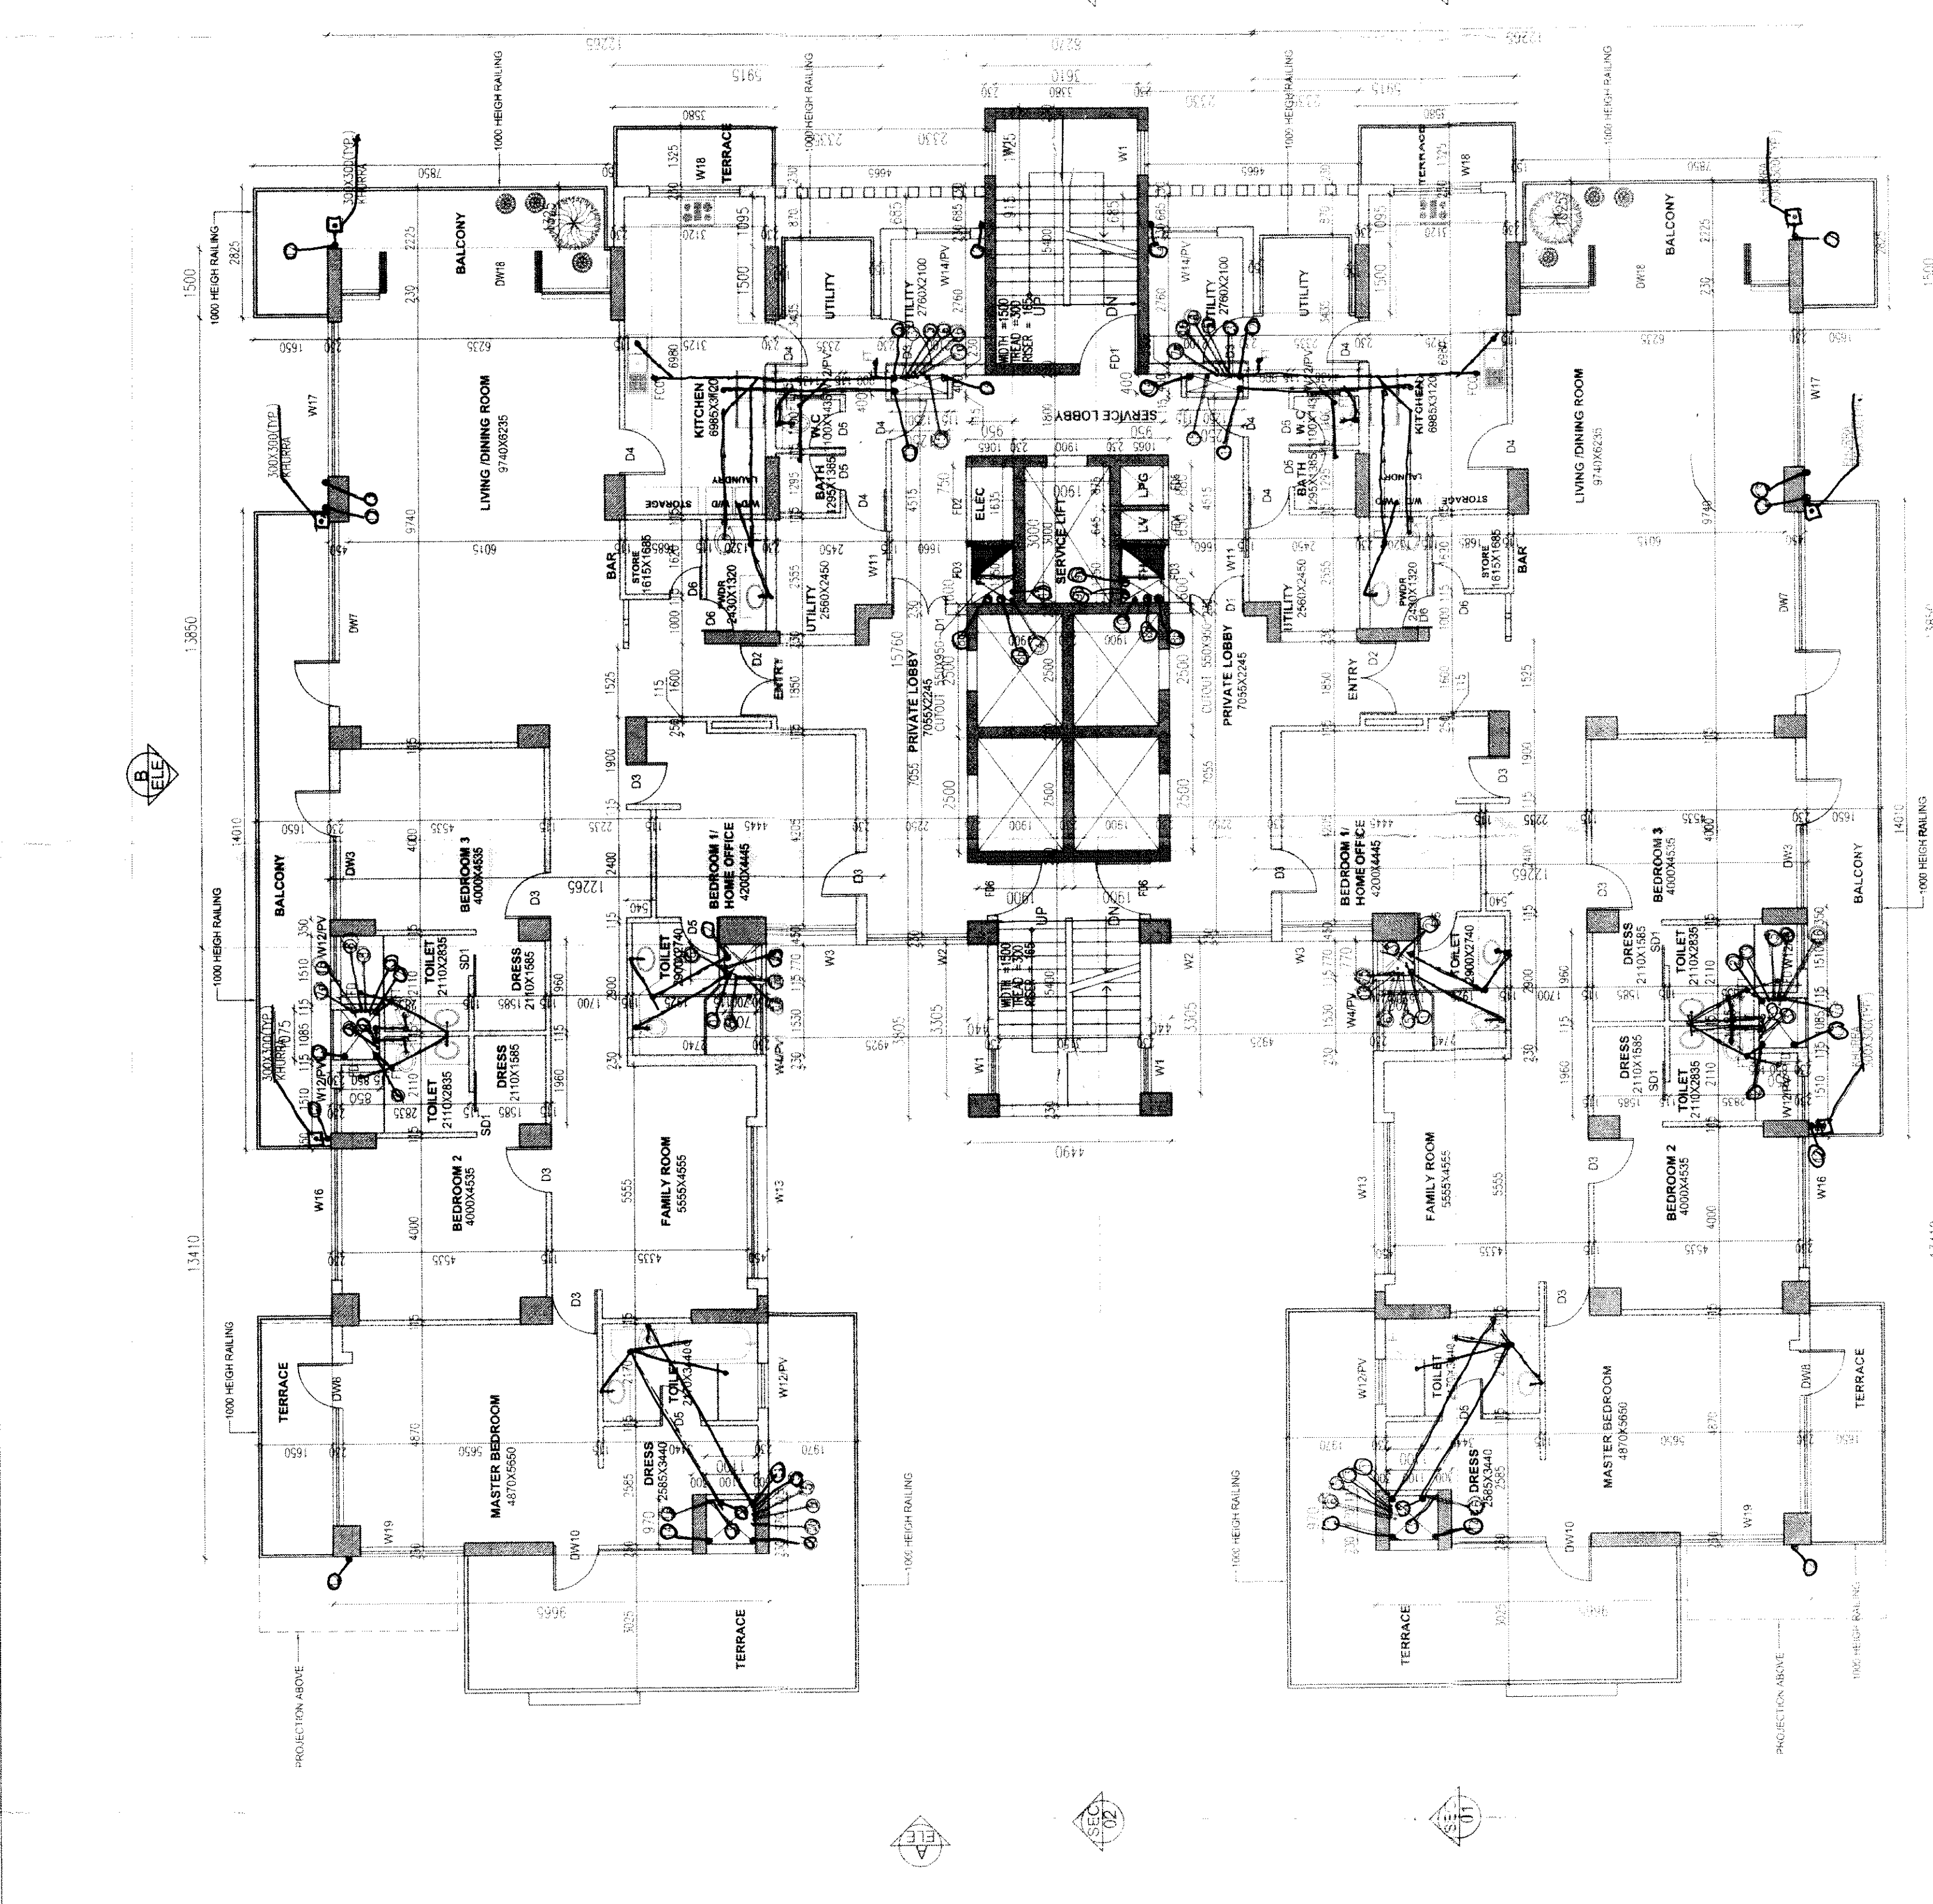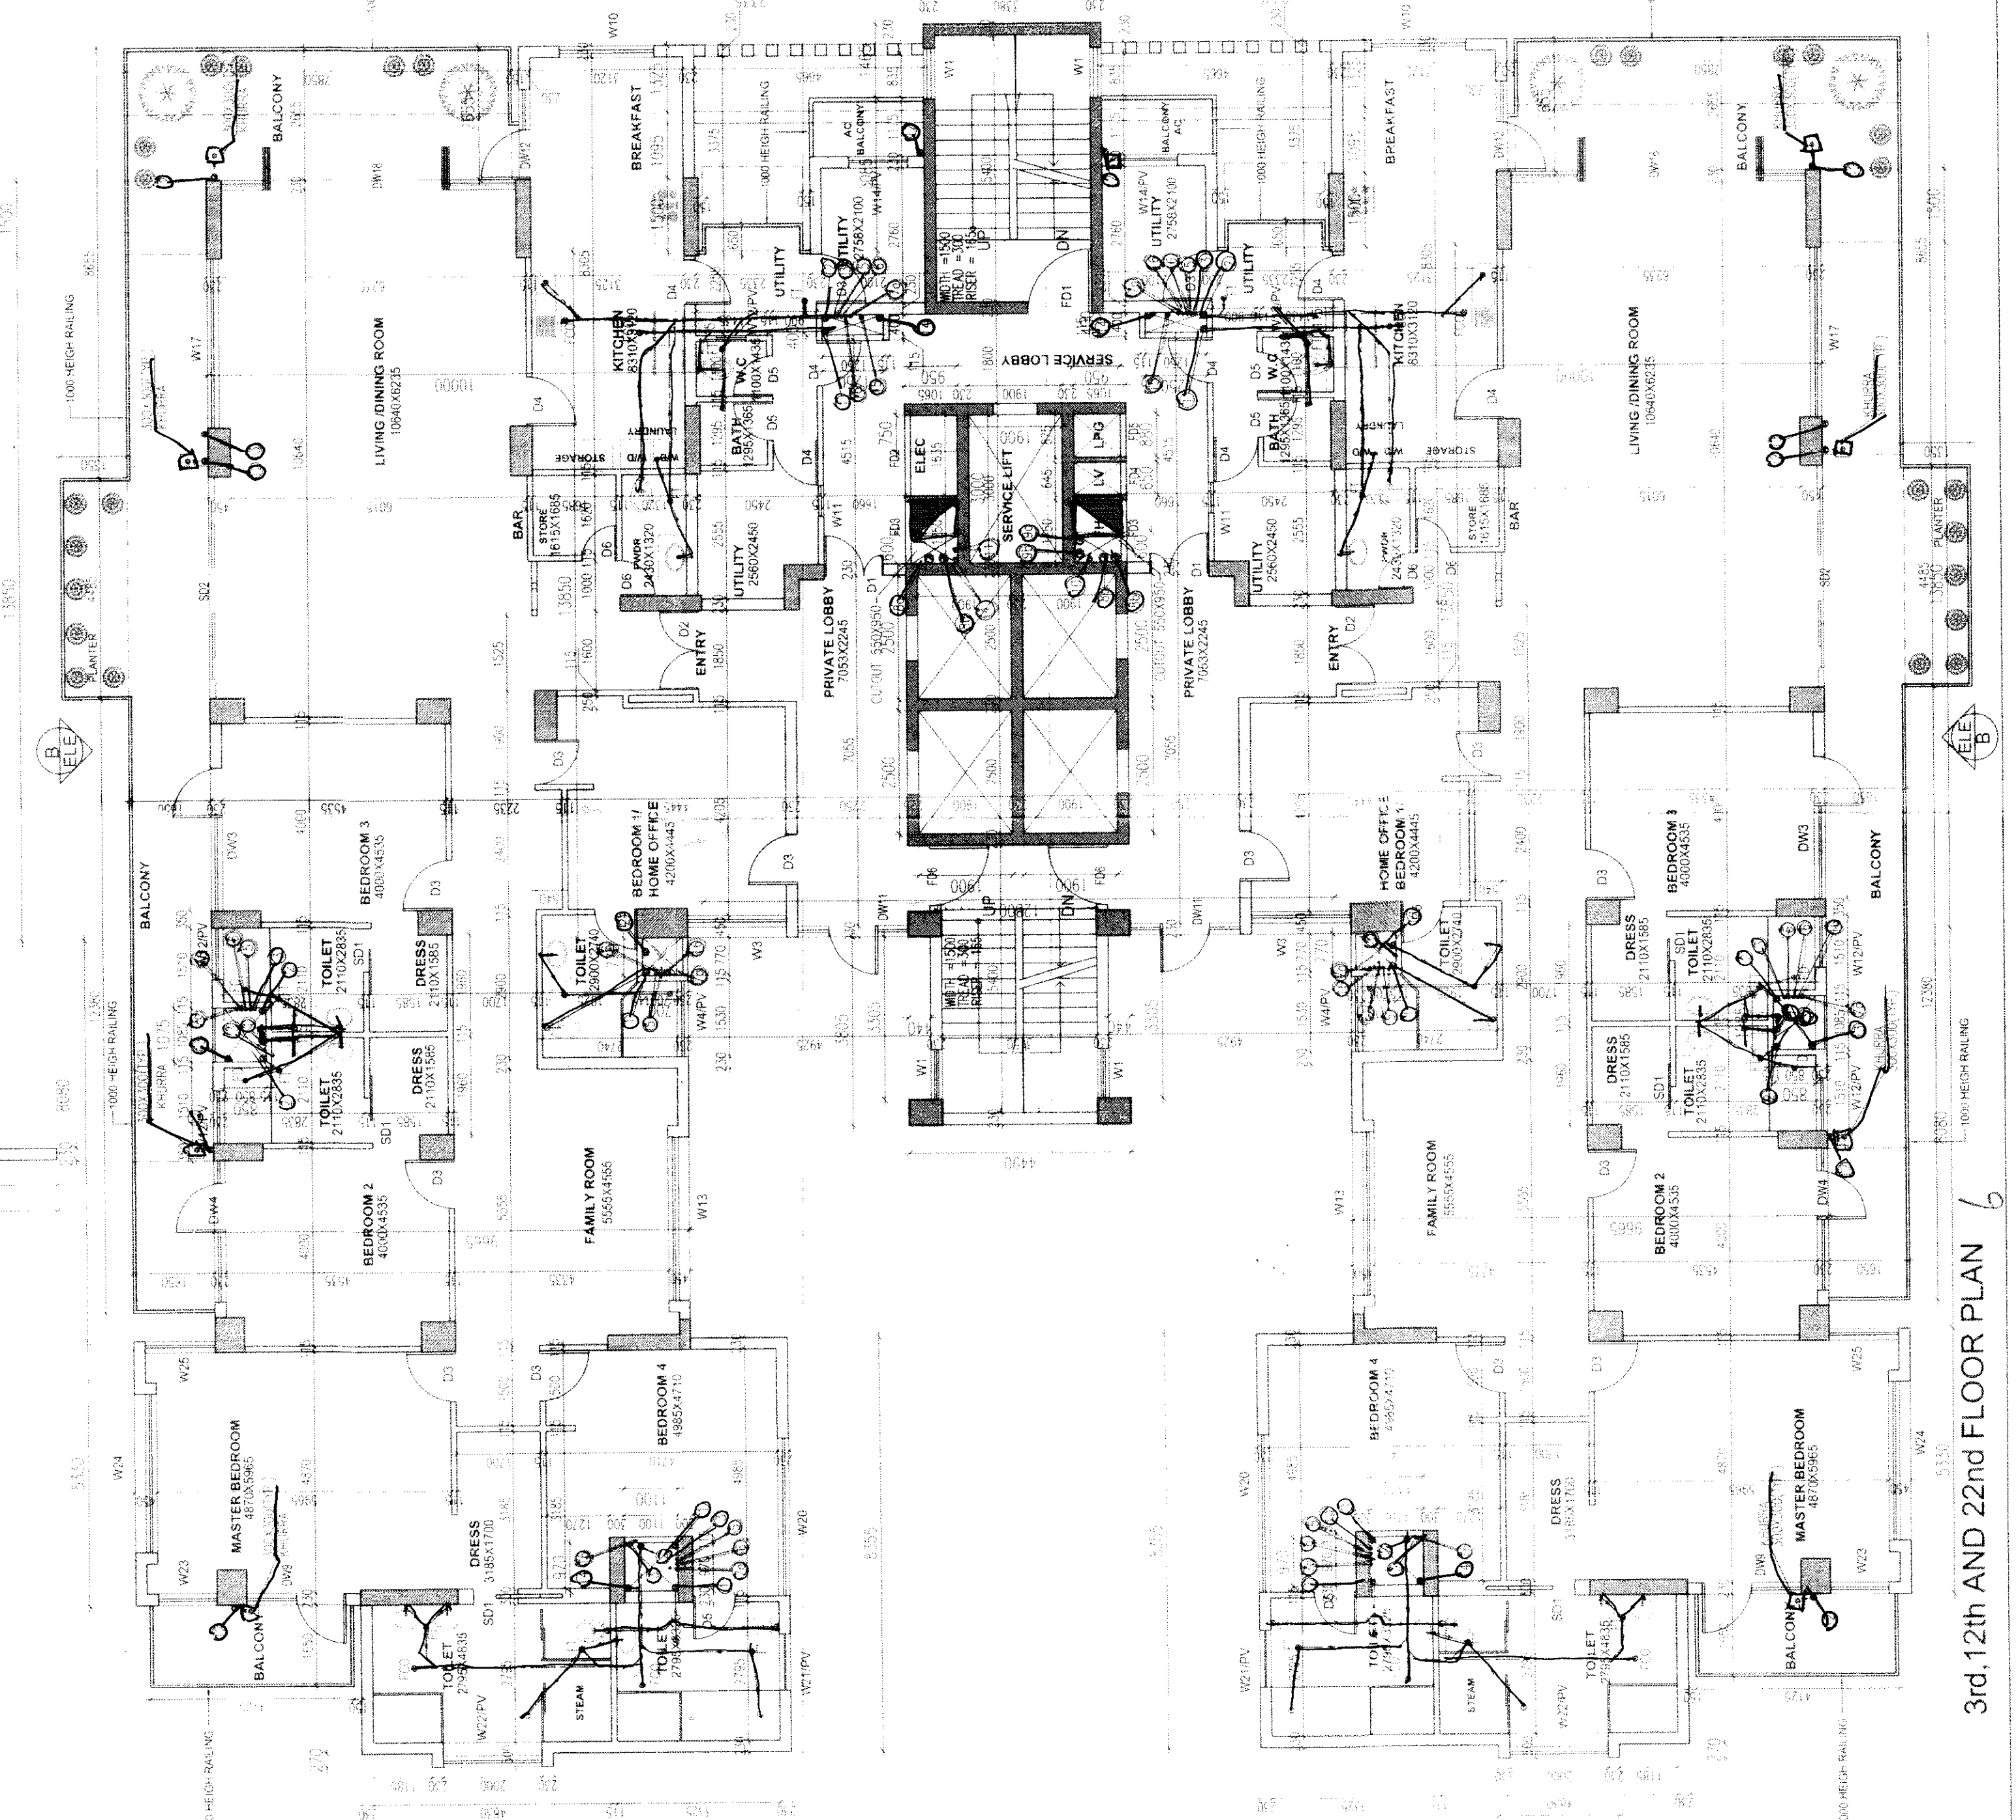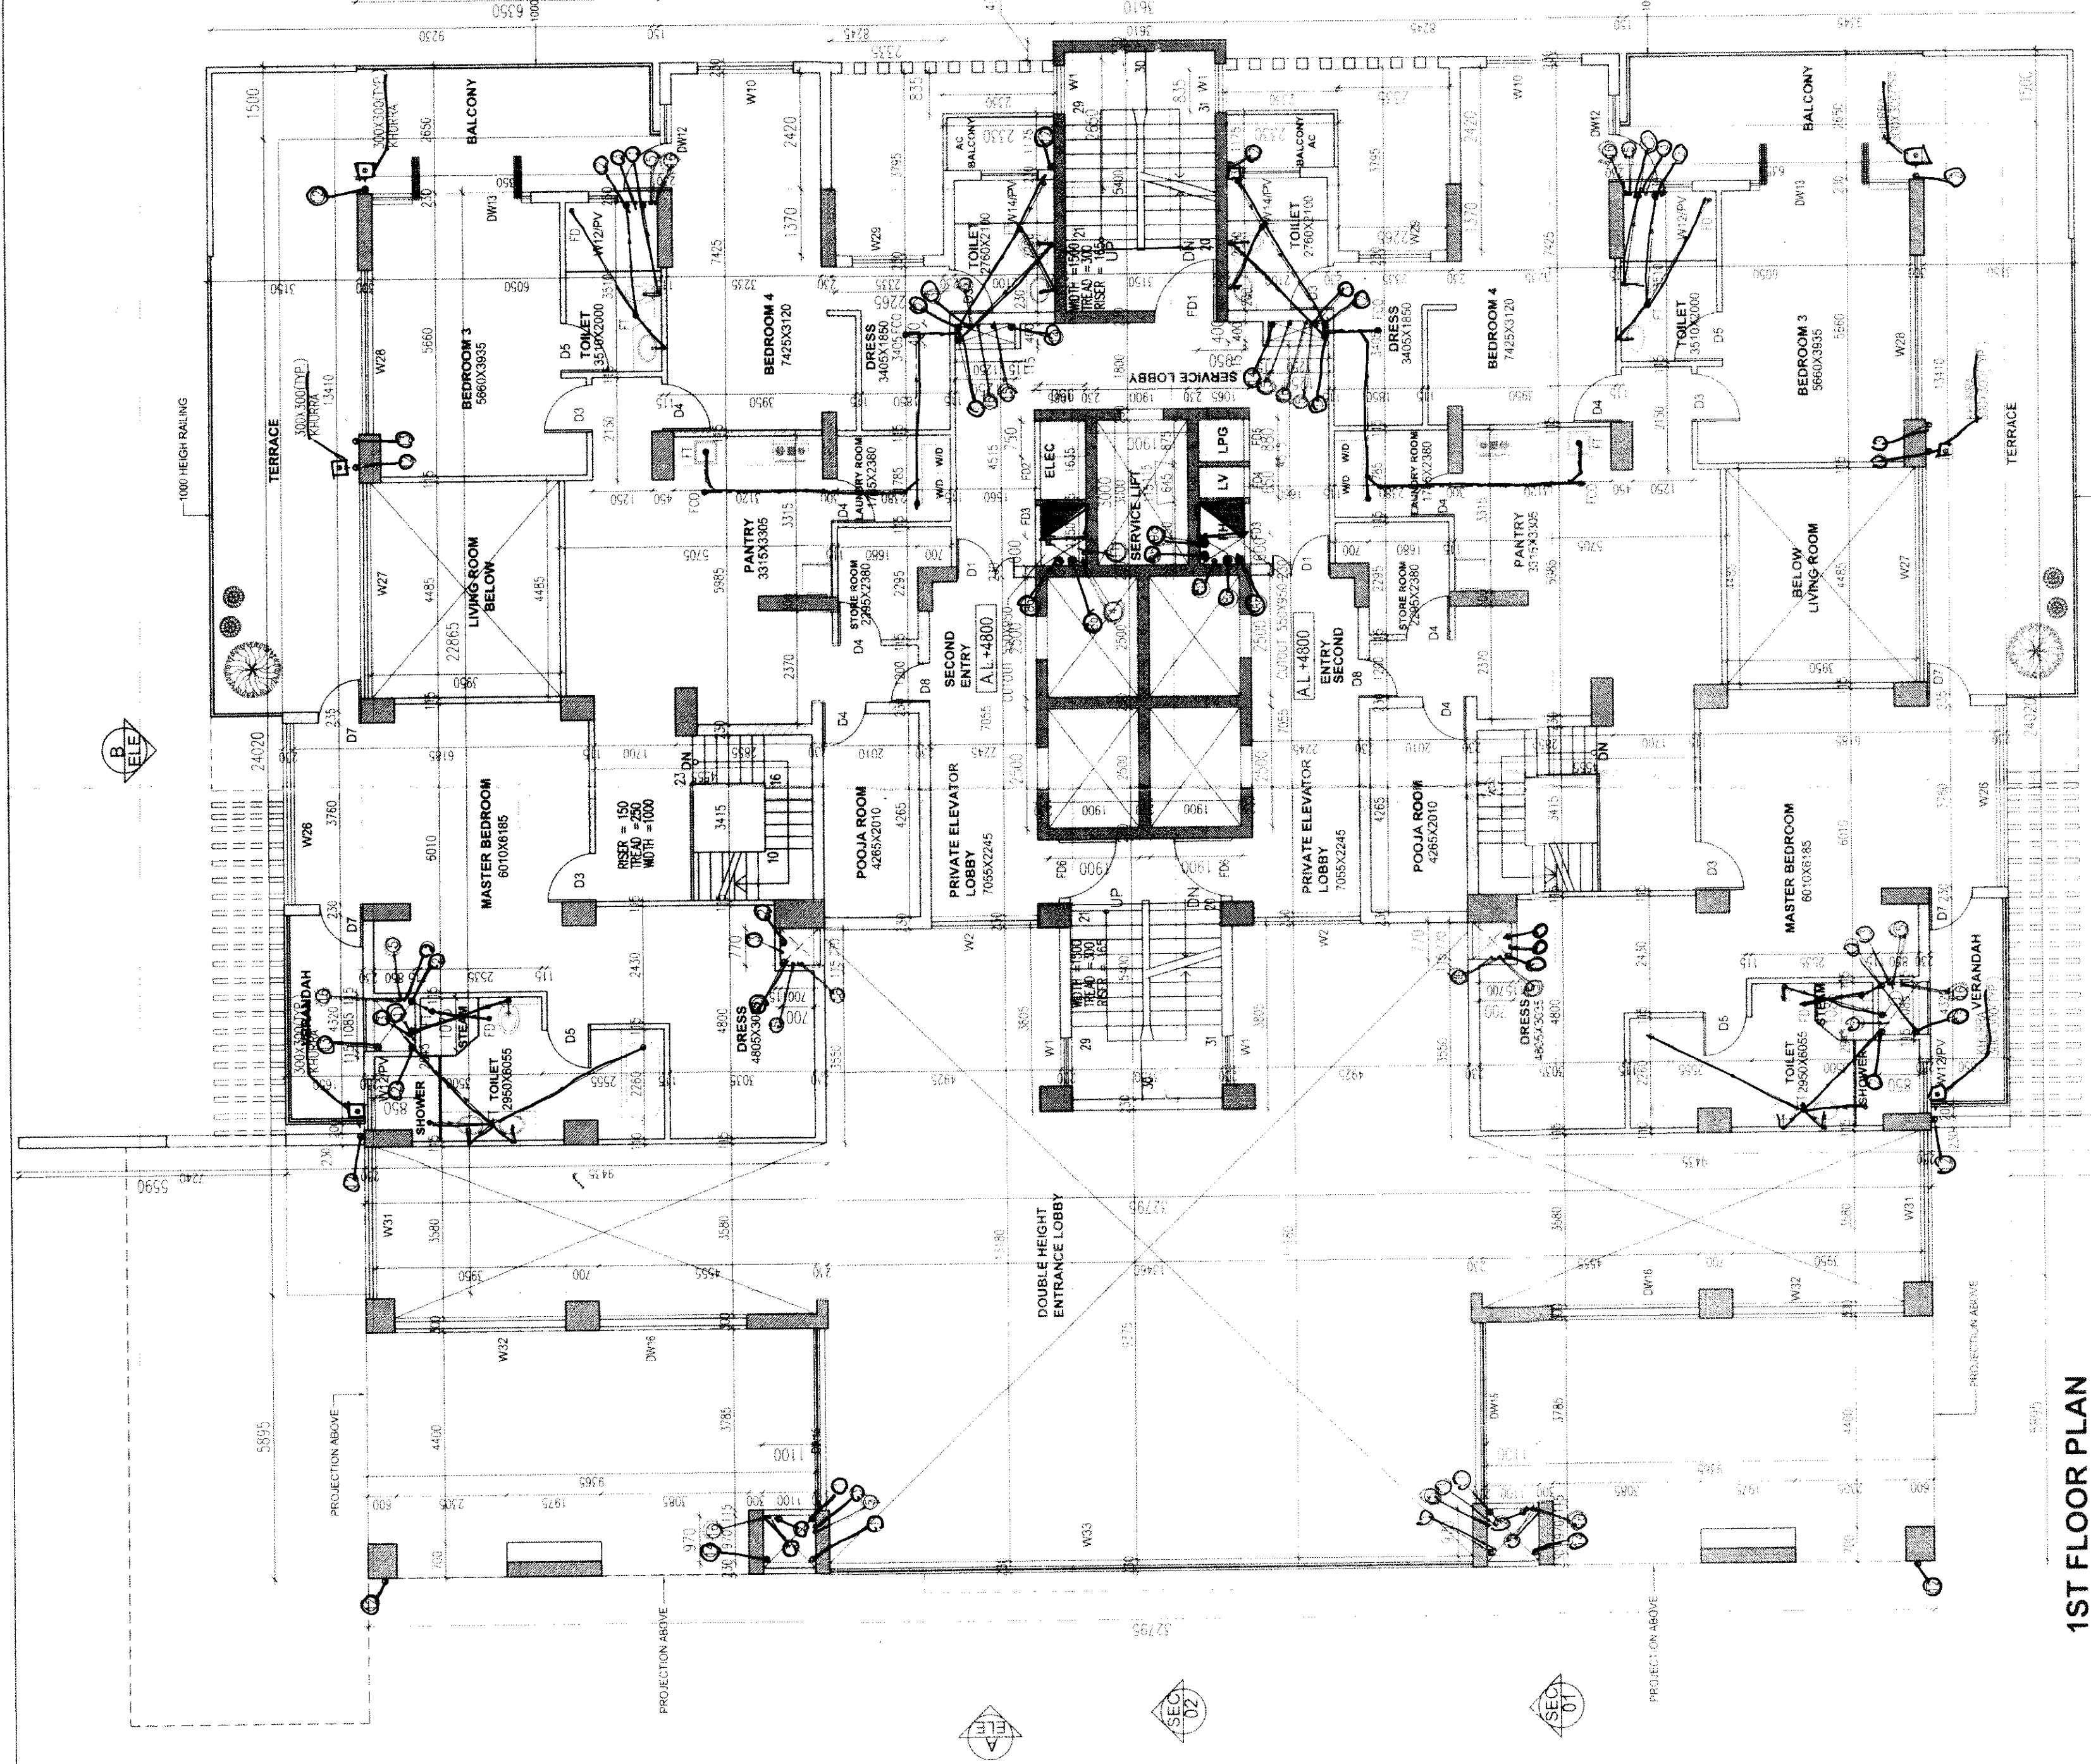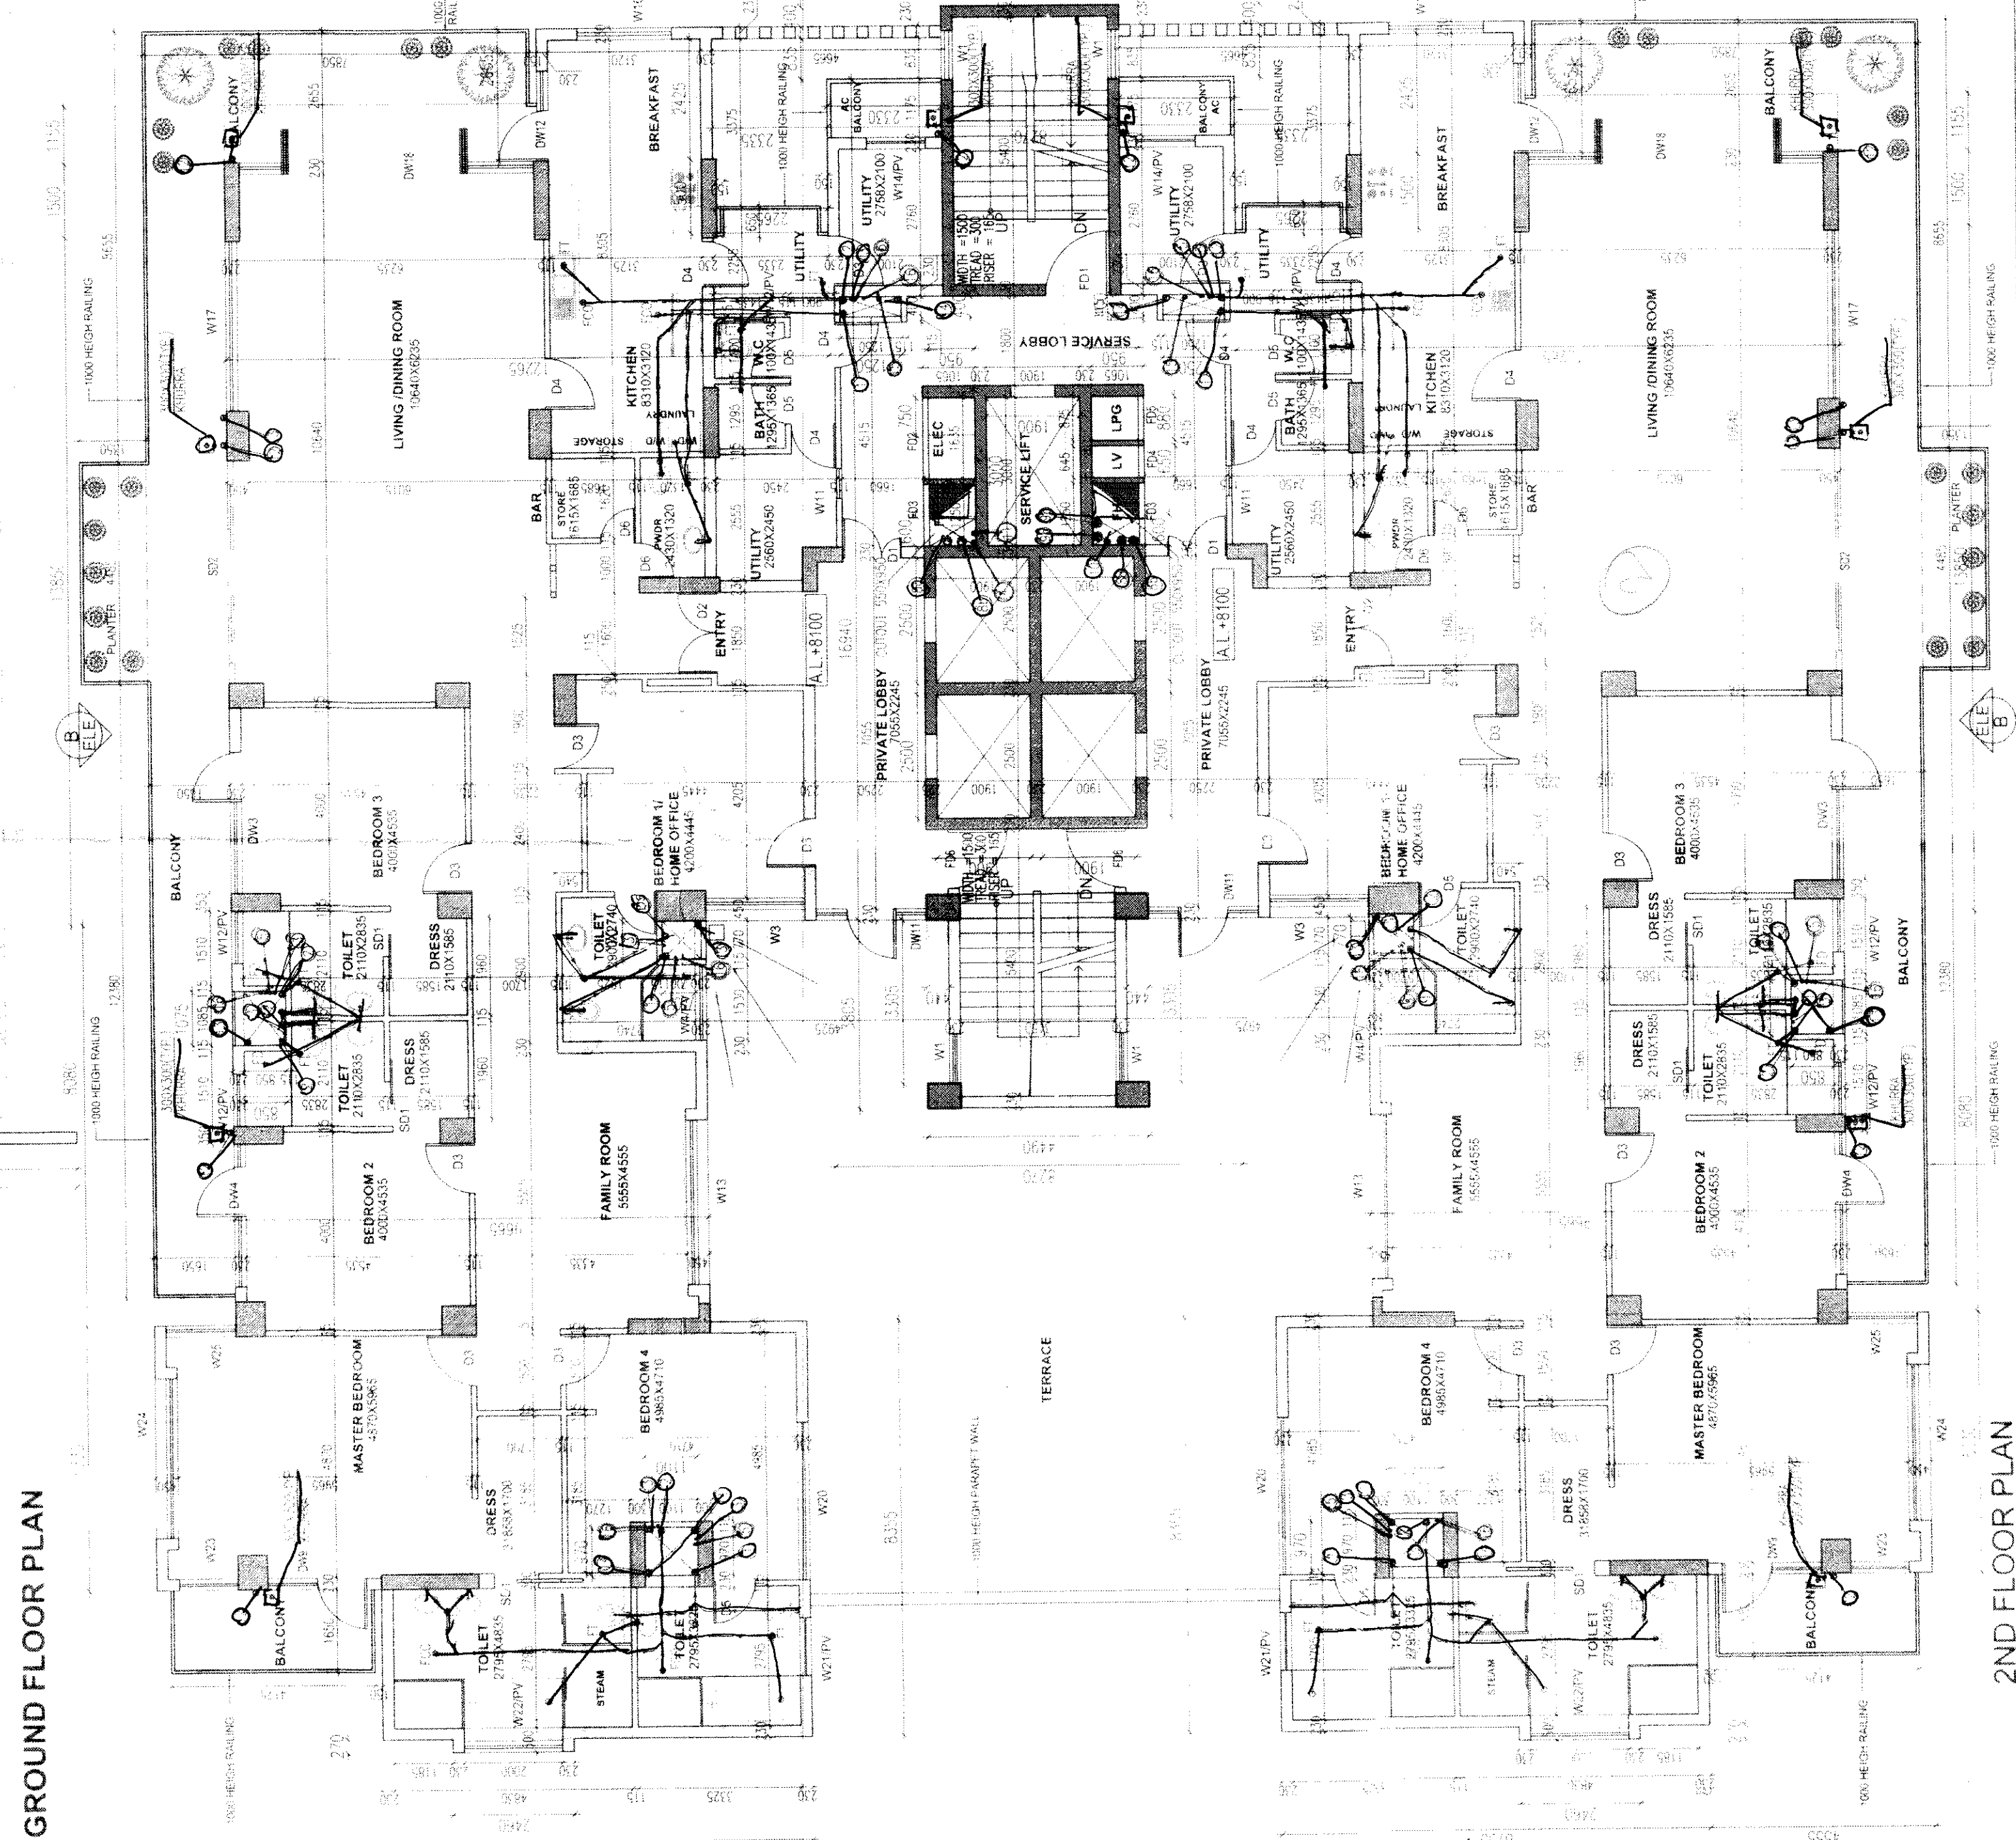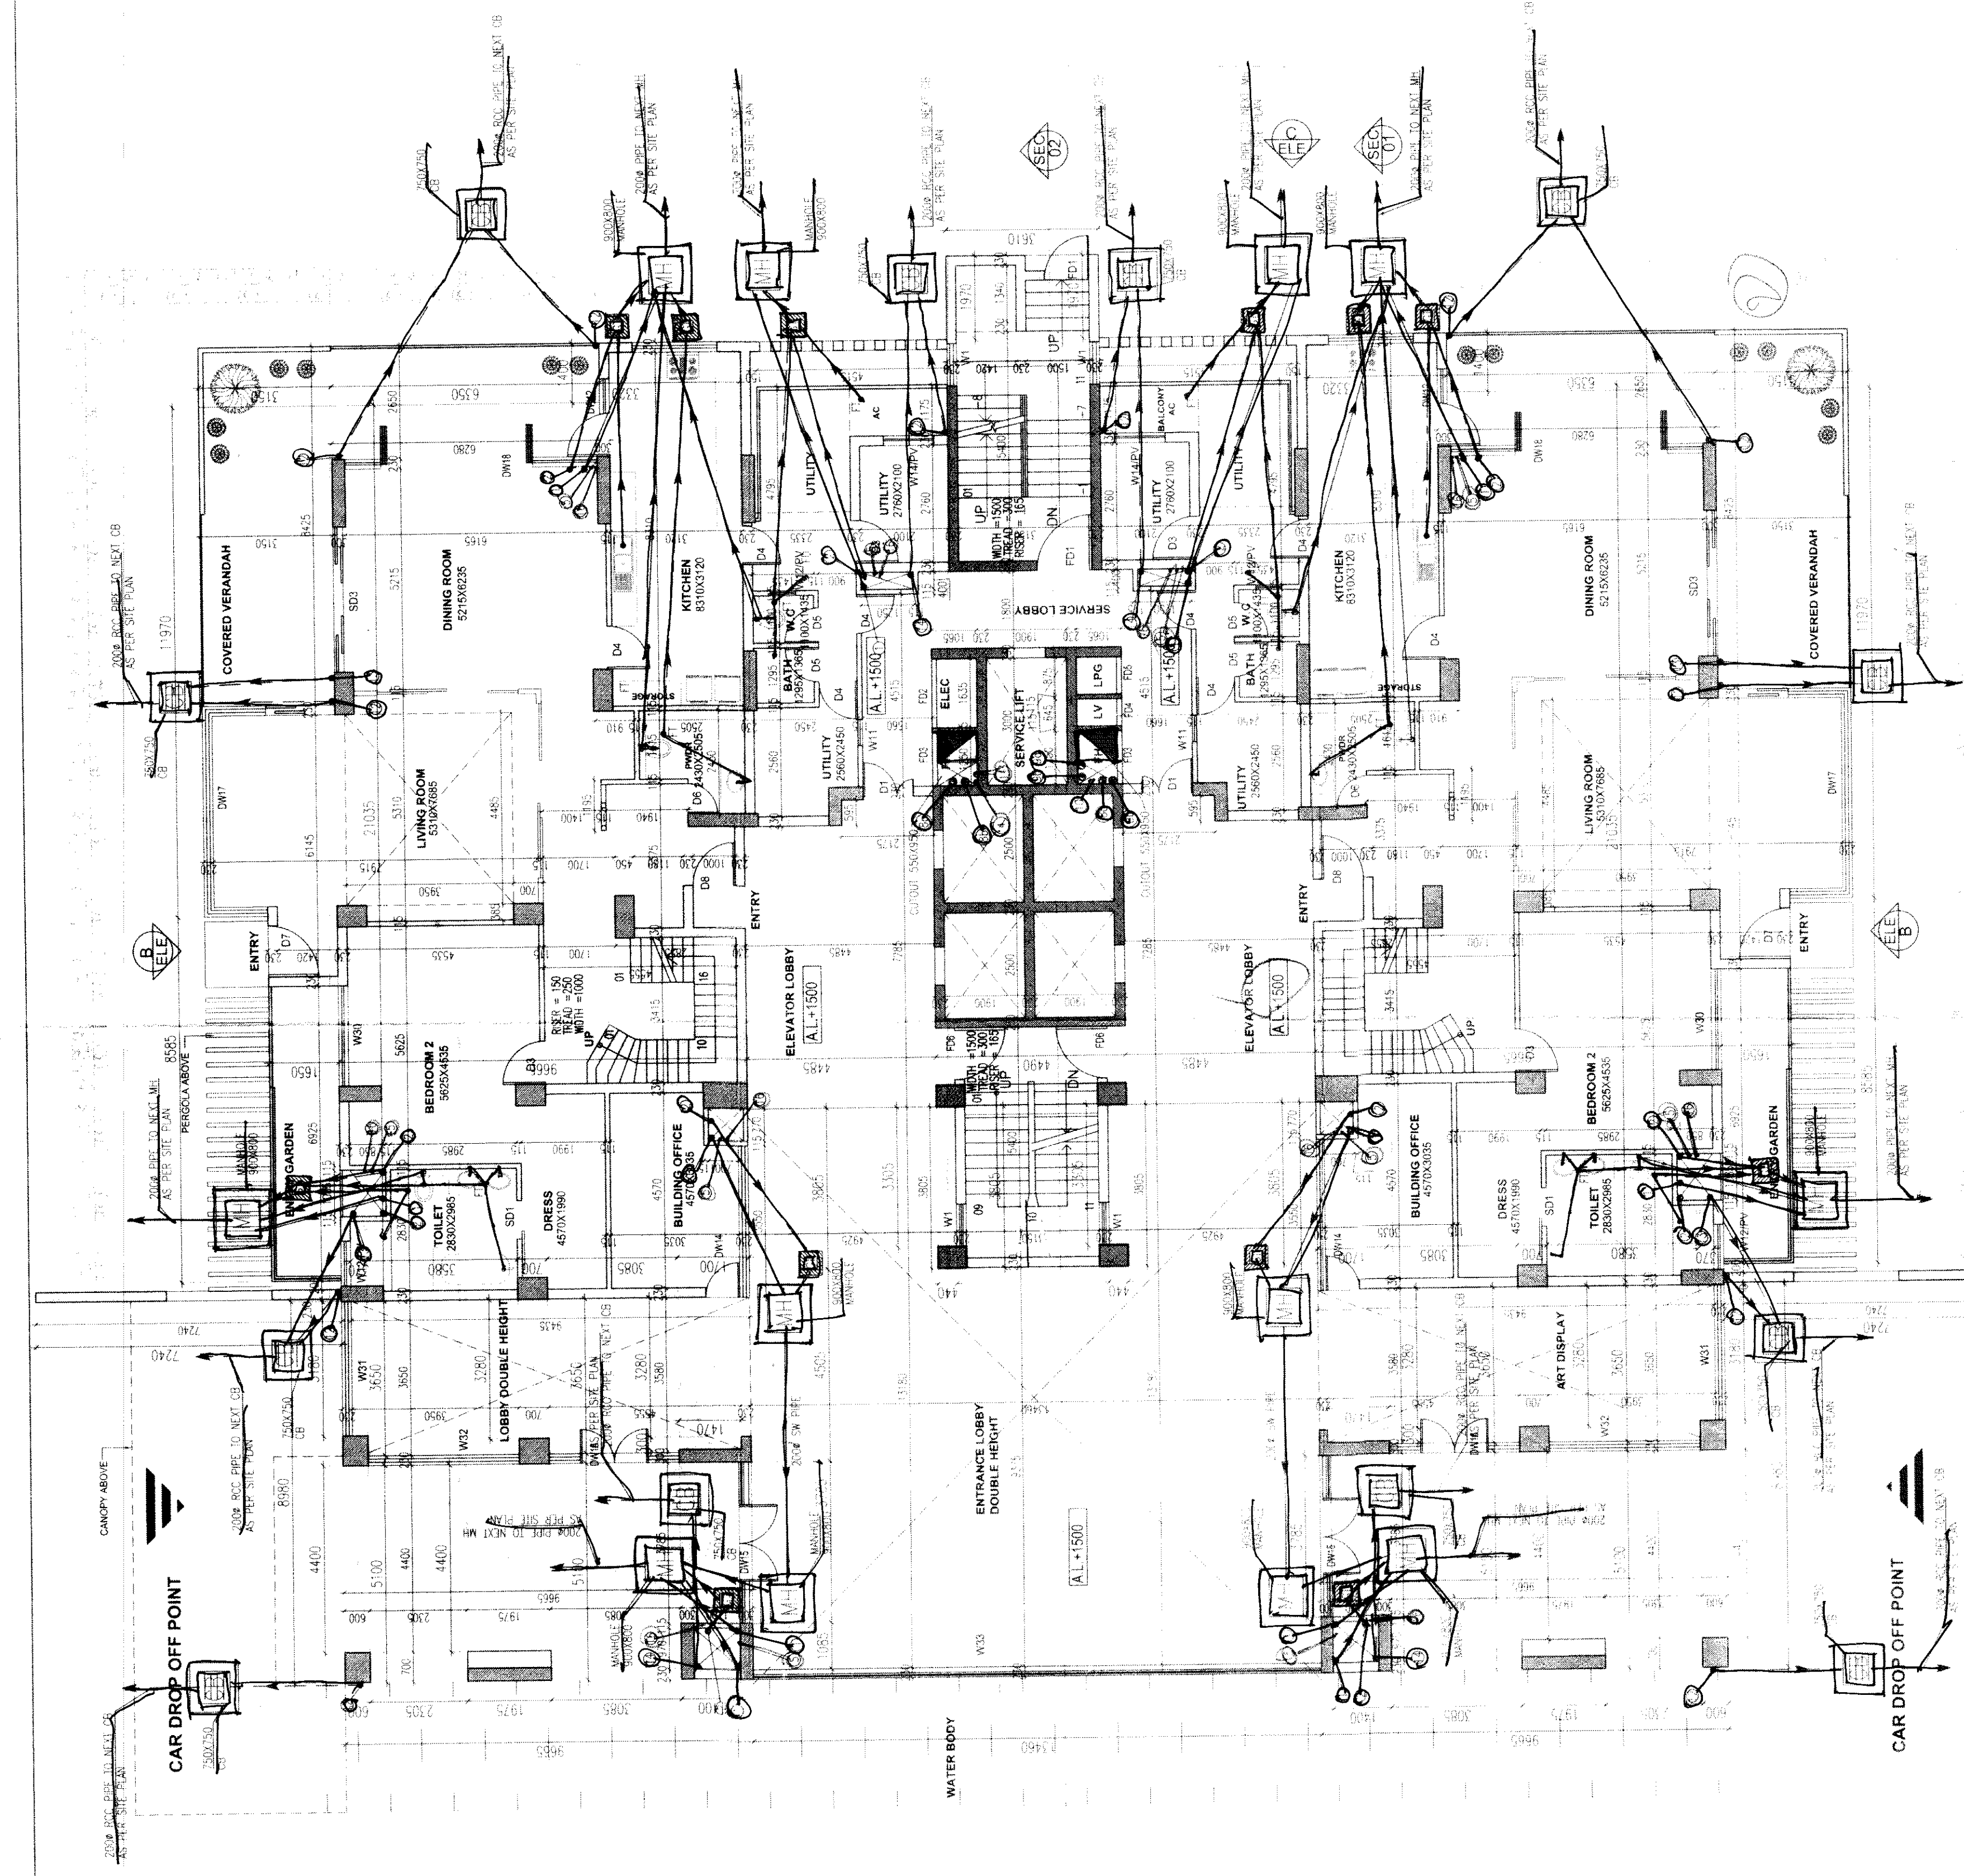


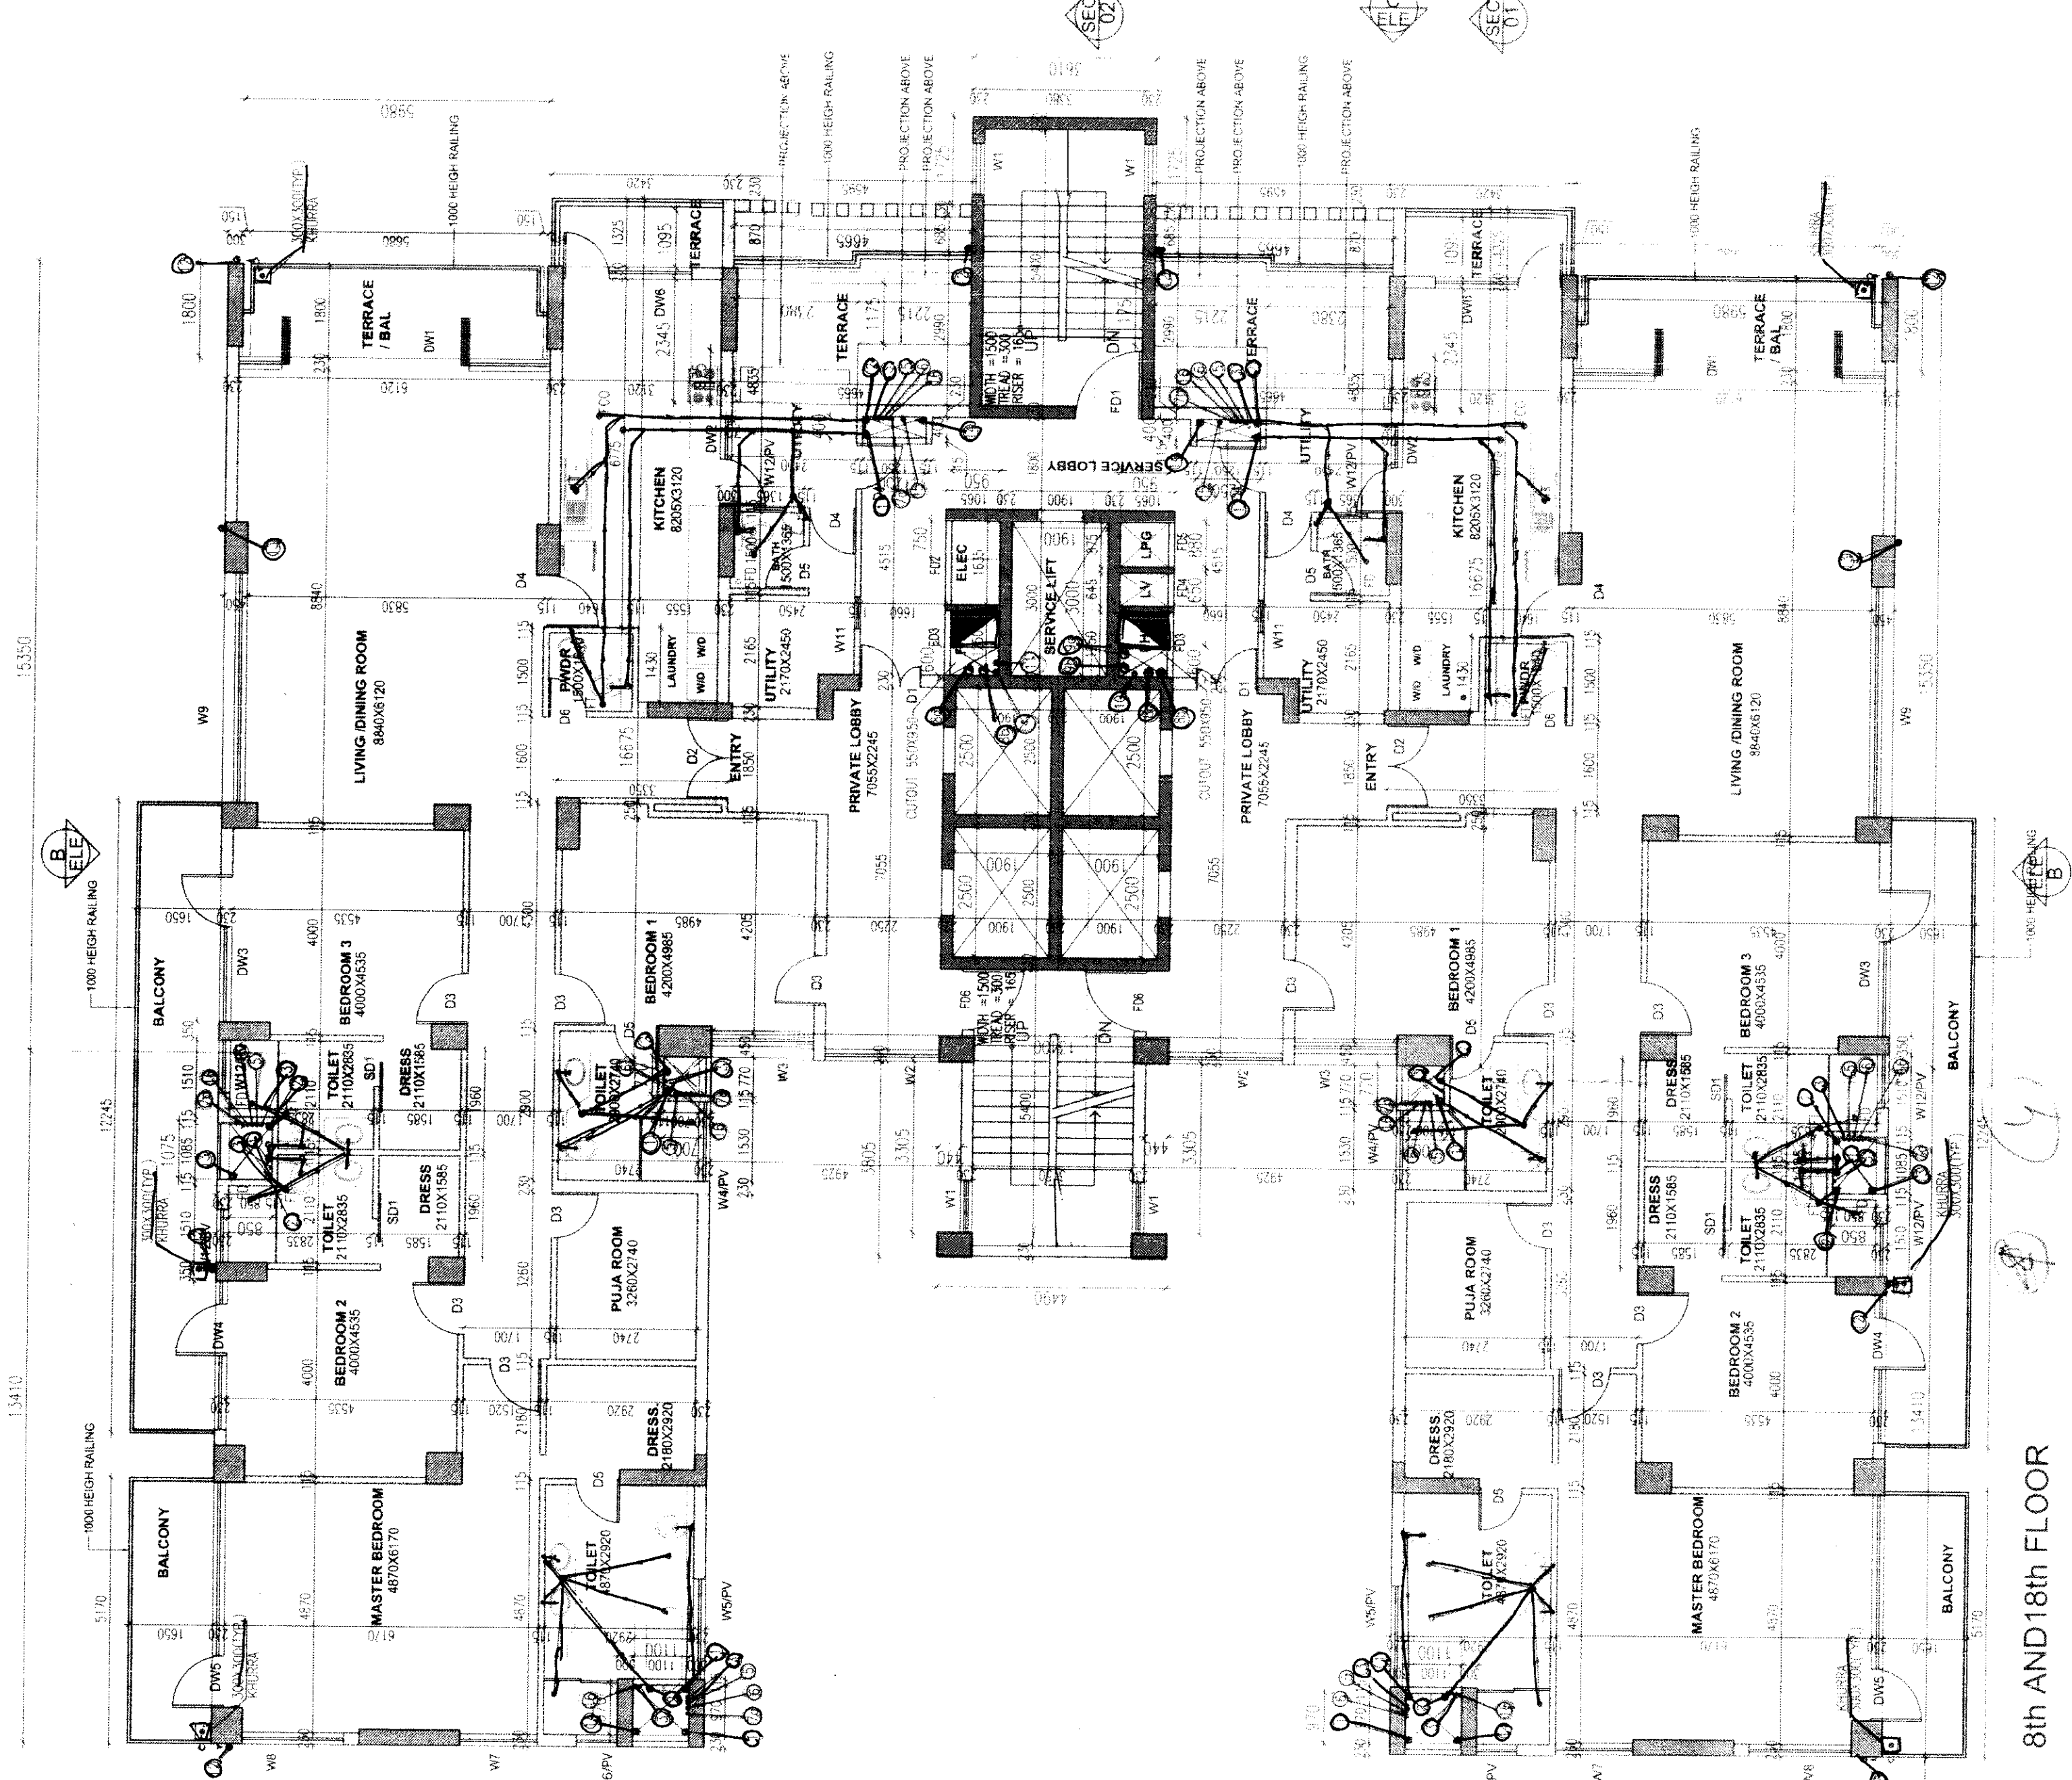


8th AND 18th FLOOR

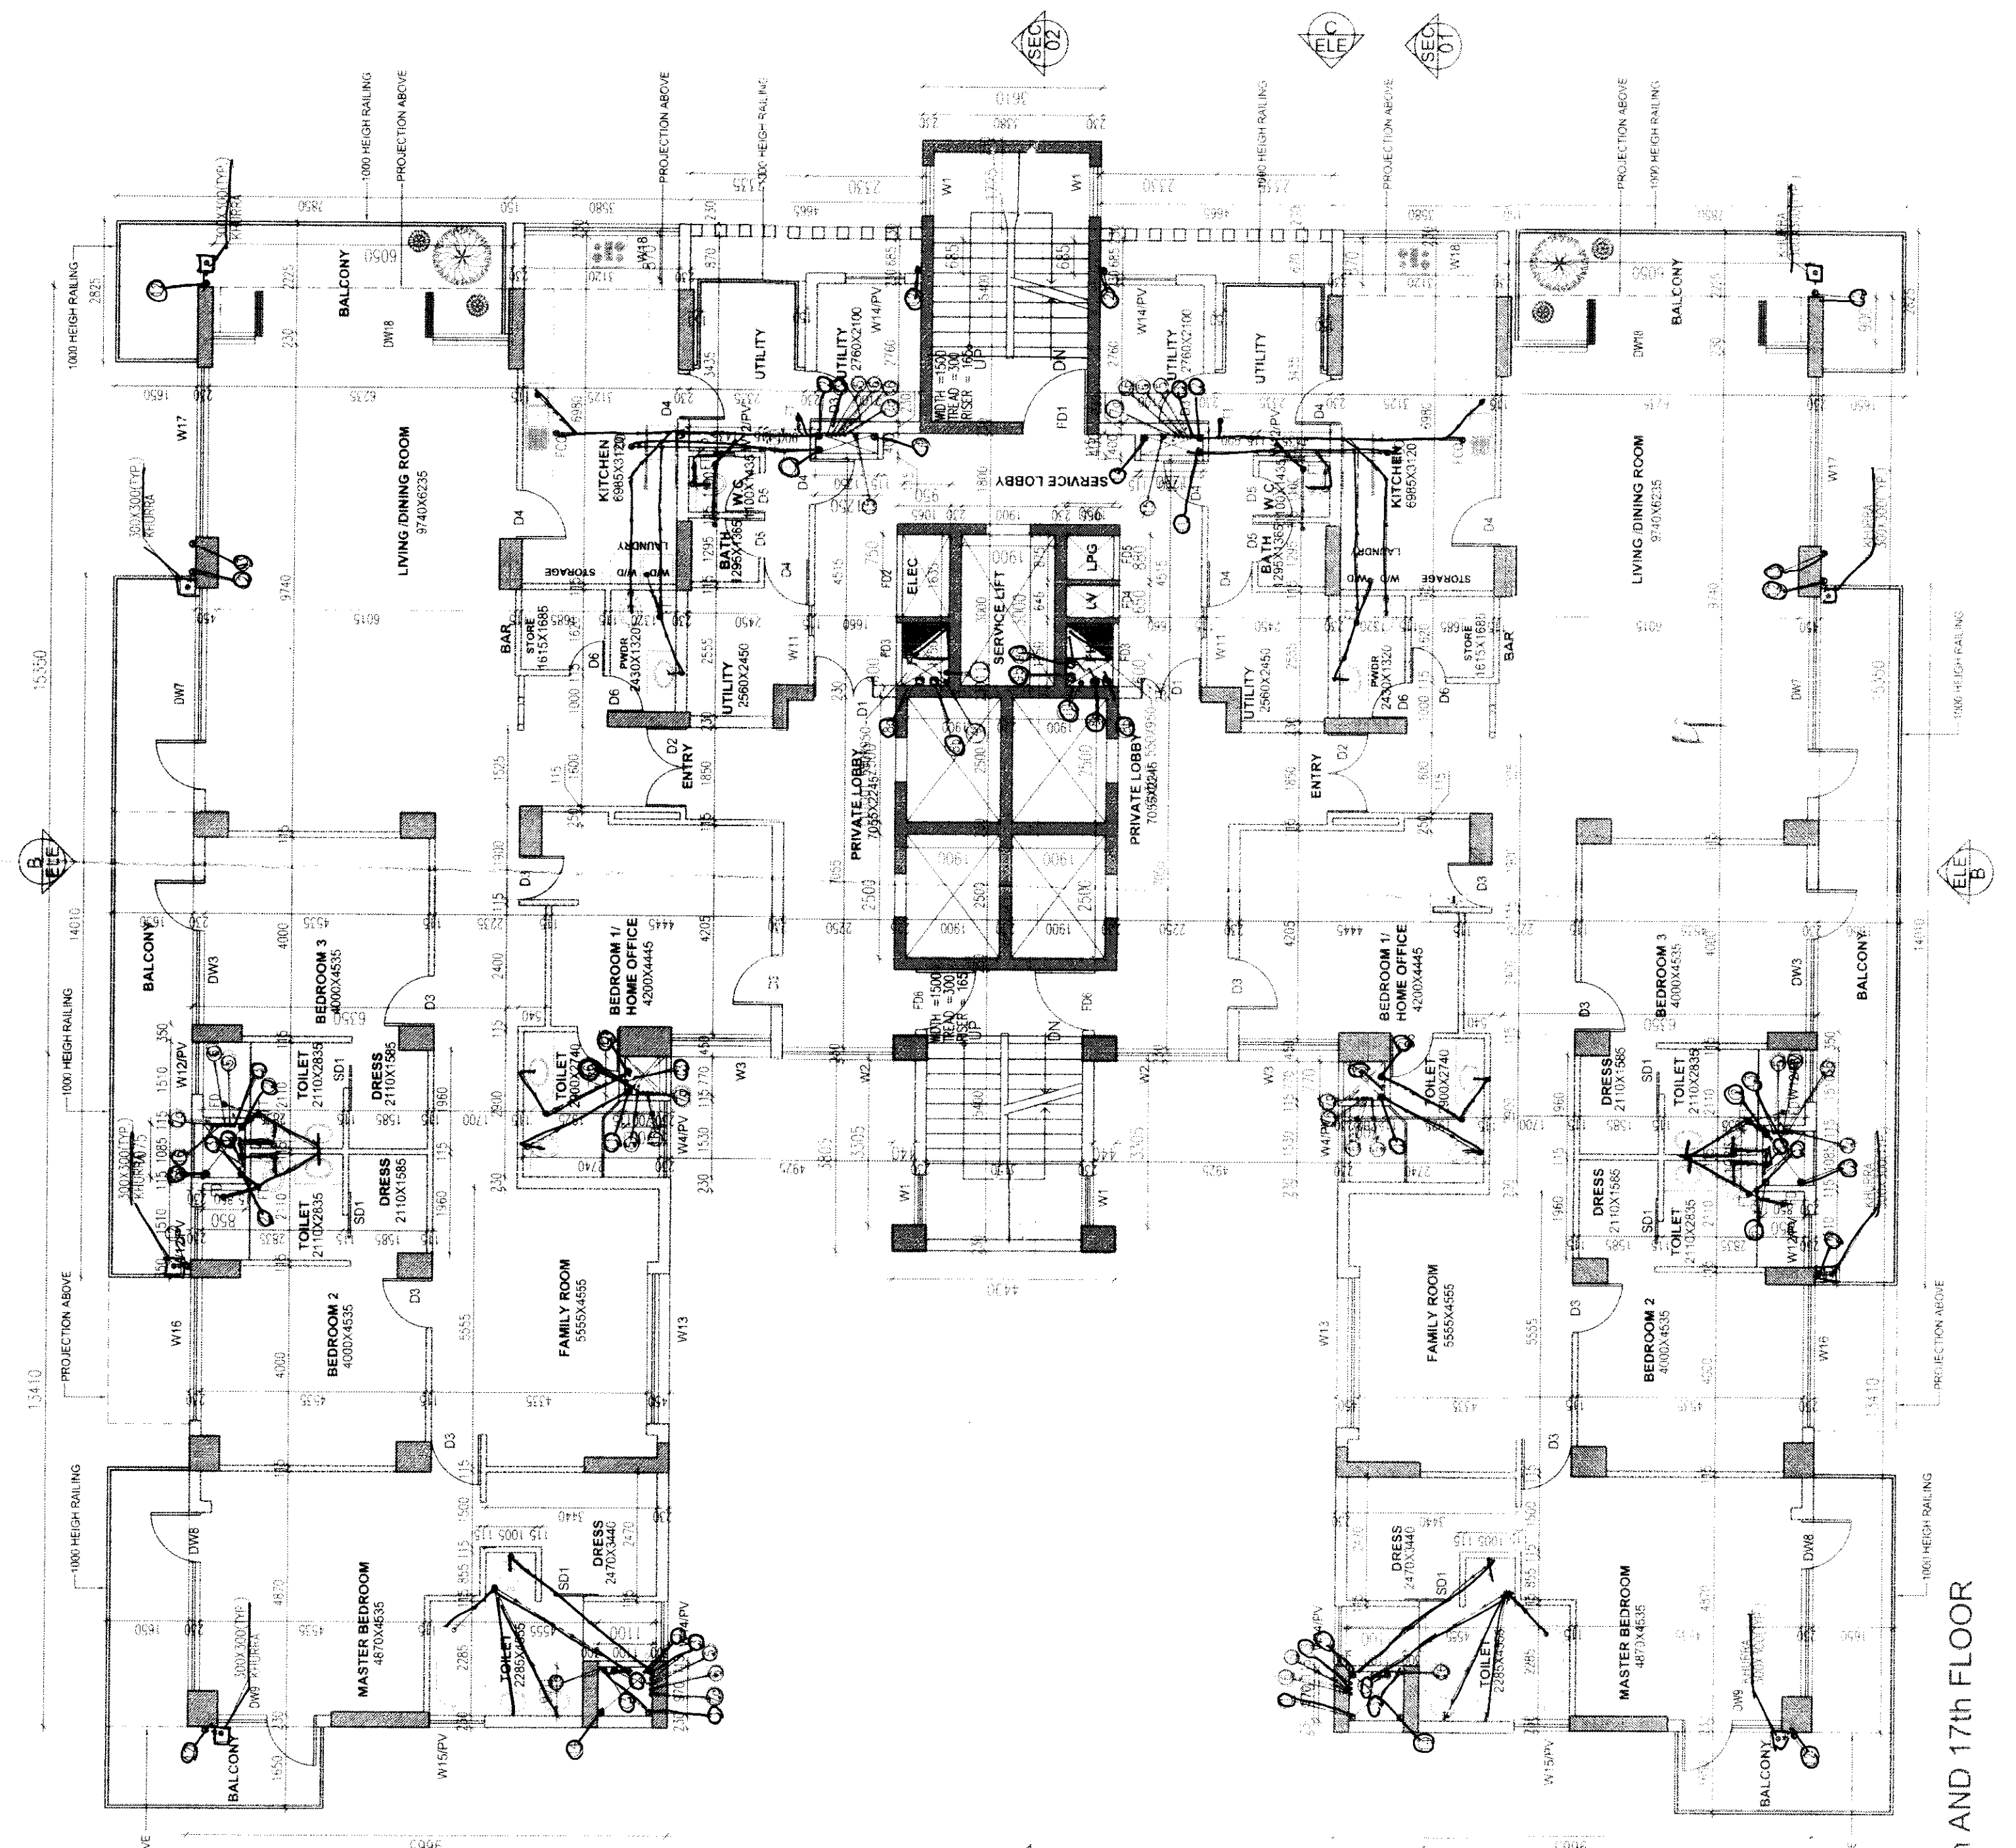


7th AND 17th FLOOR

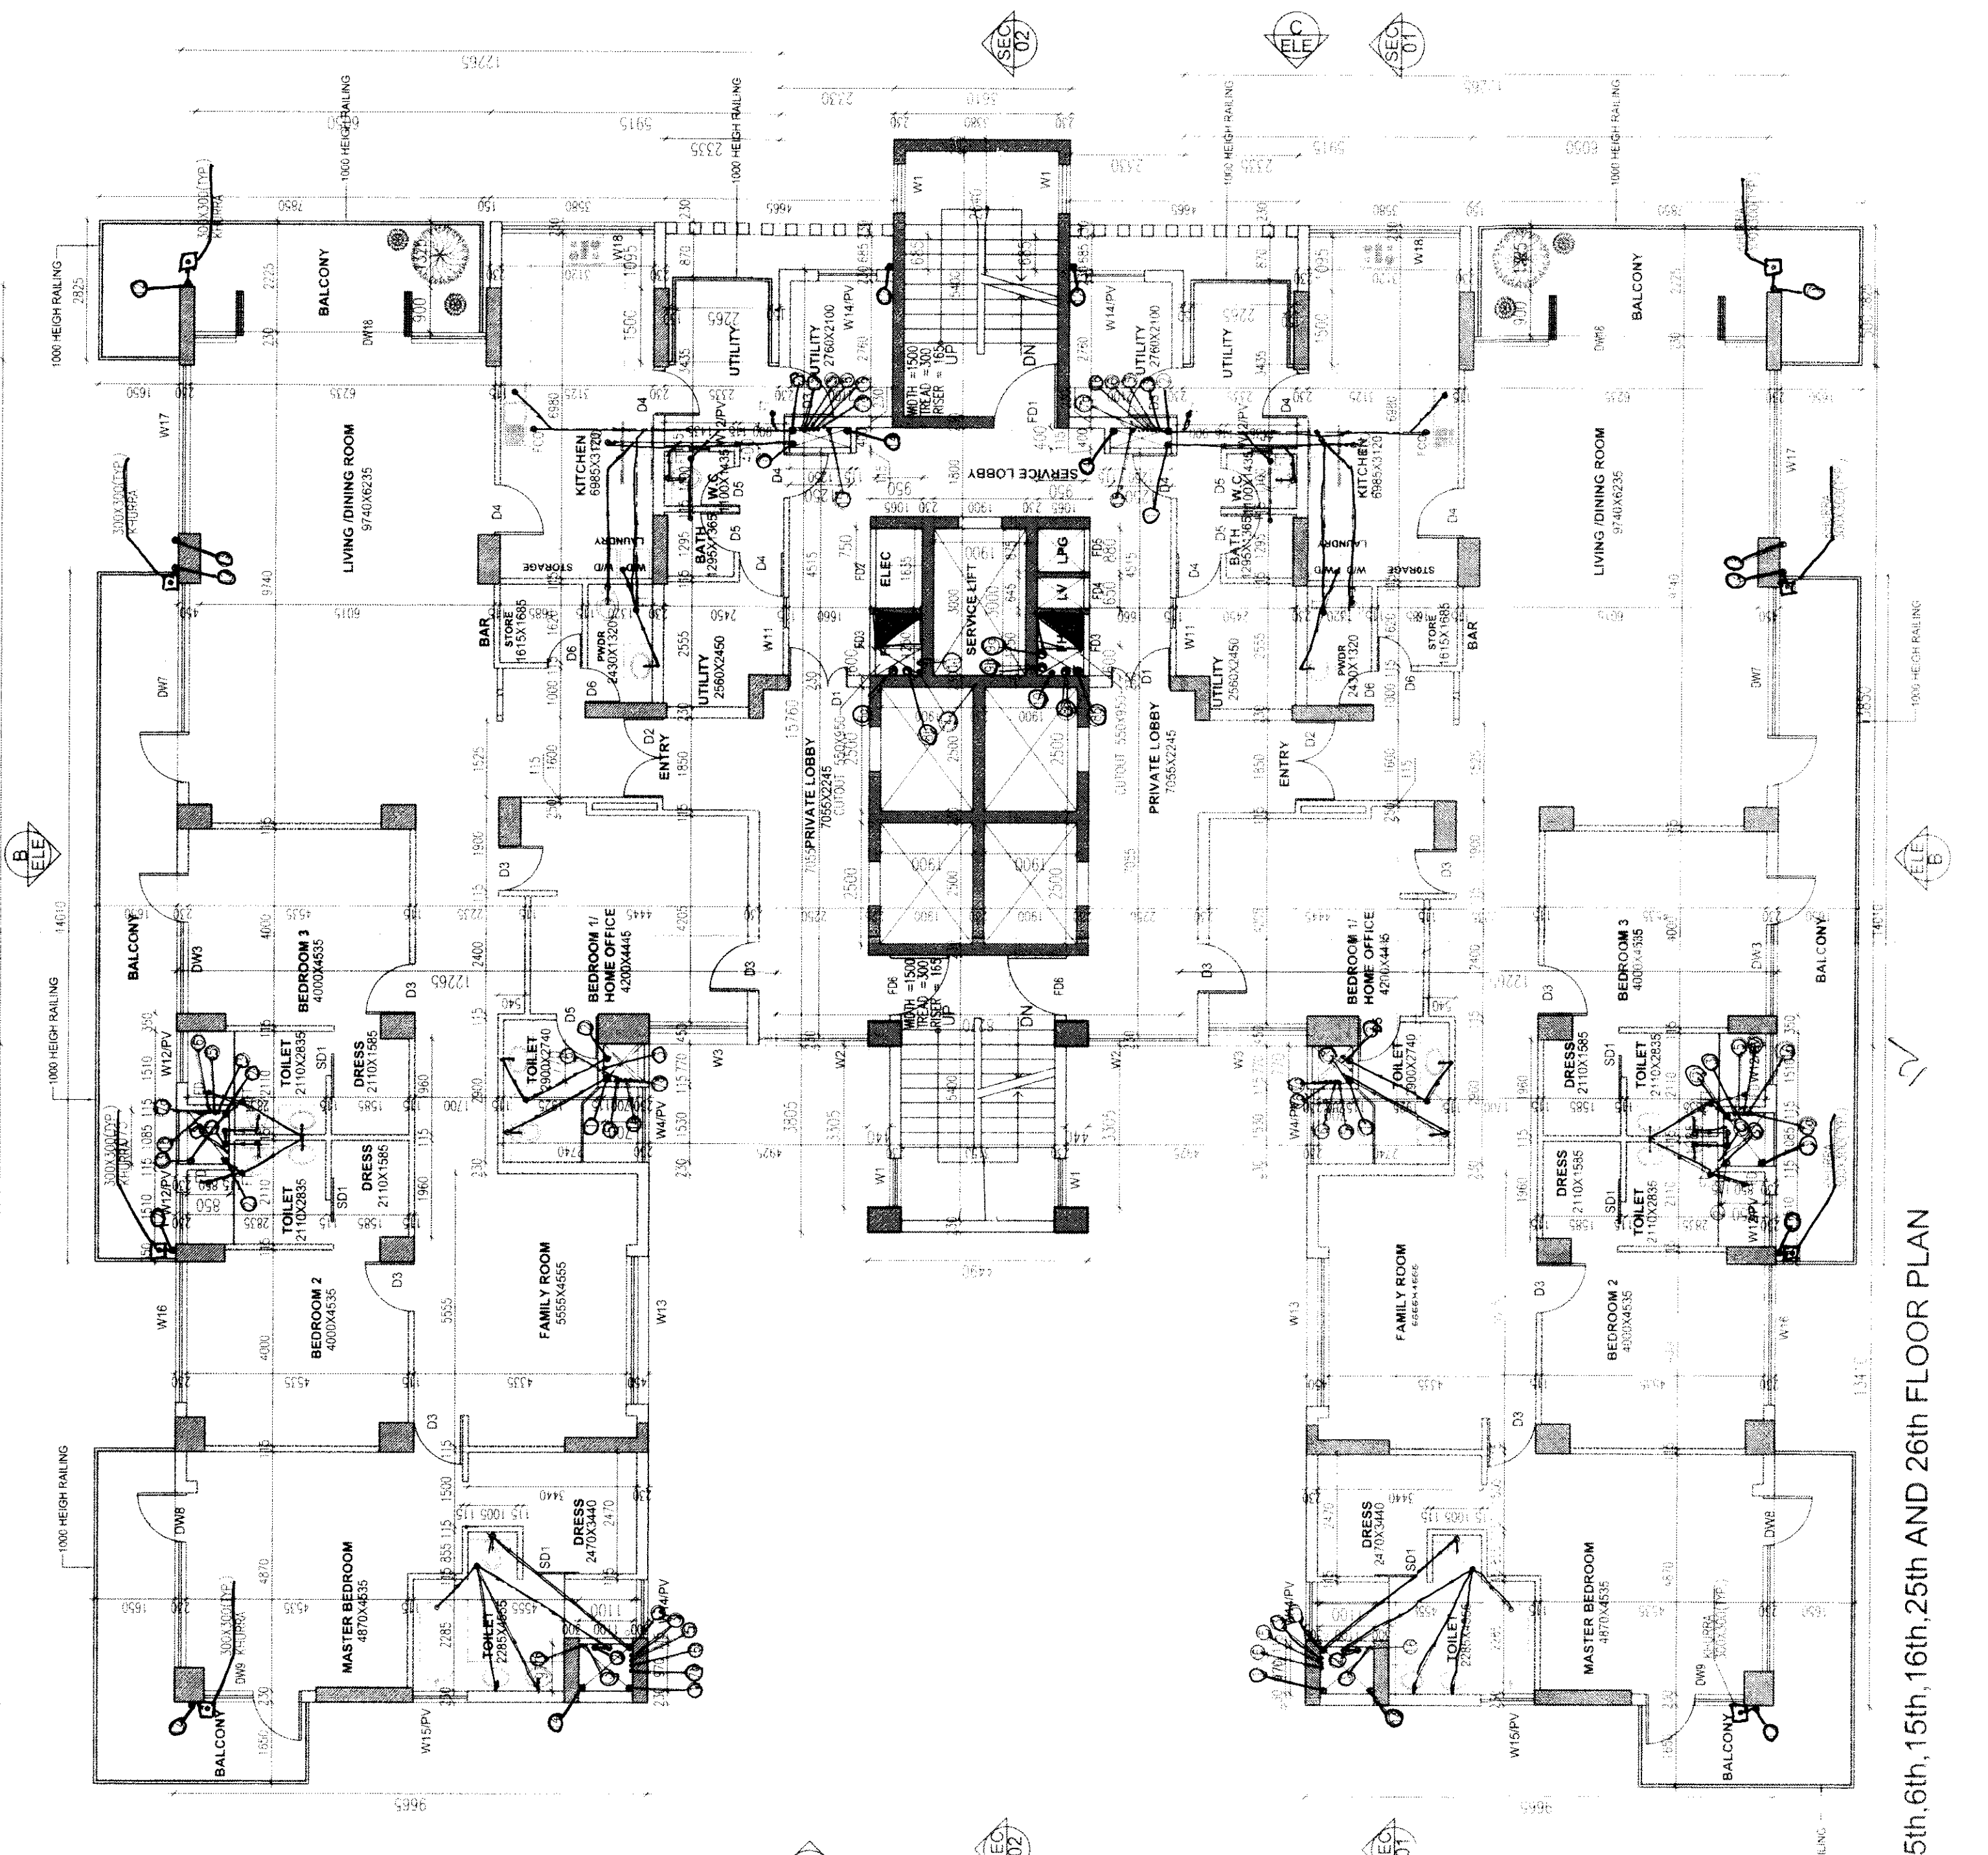

55th, 6th, 15th, 16th, 25th AND 26th FLOOR PLAN

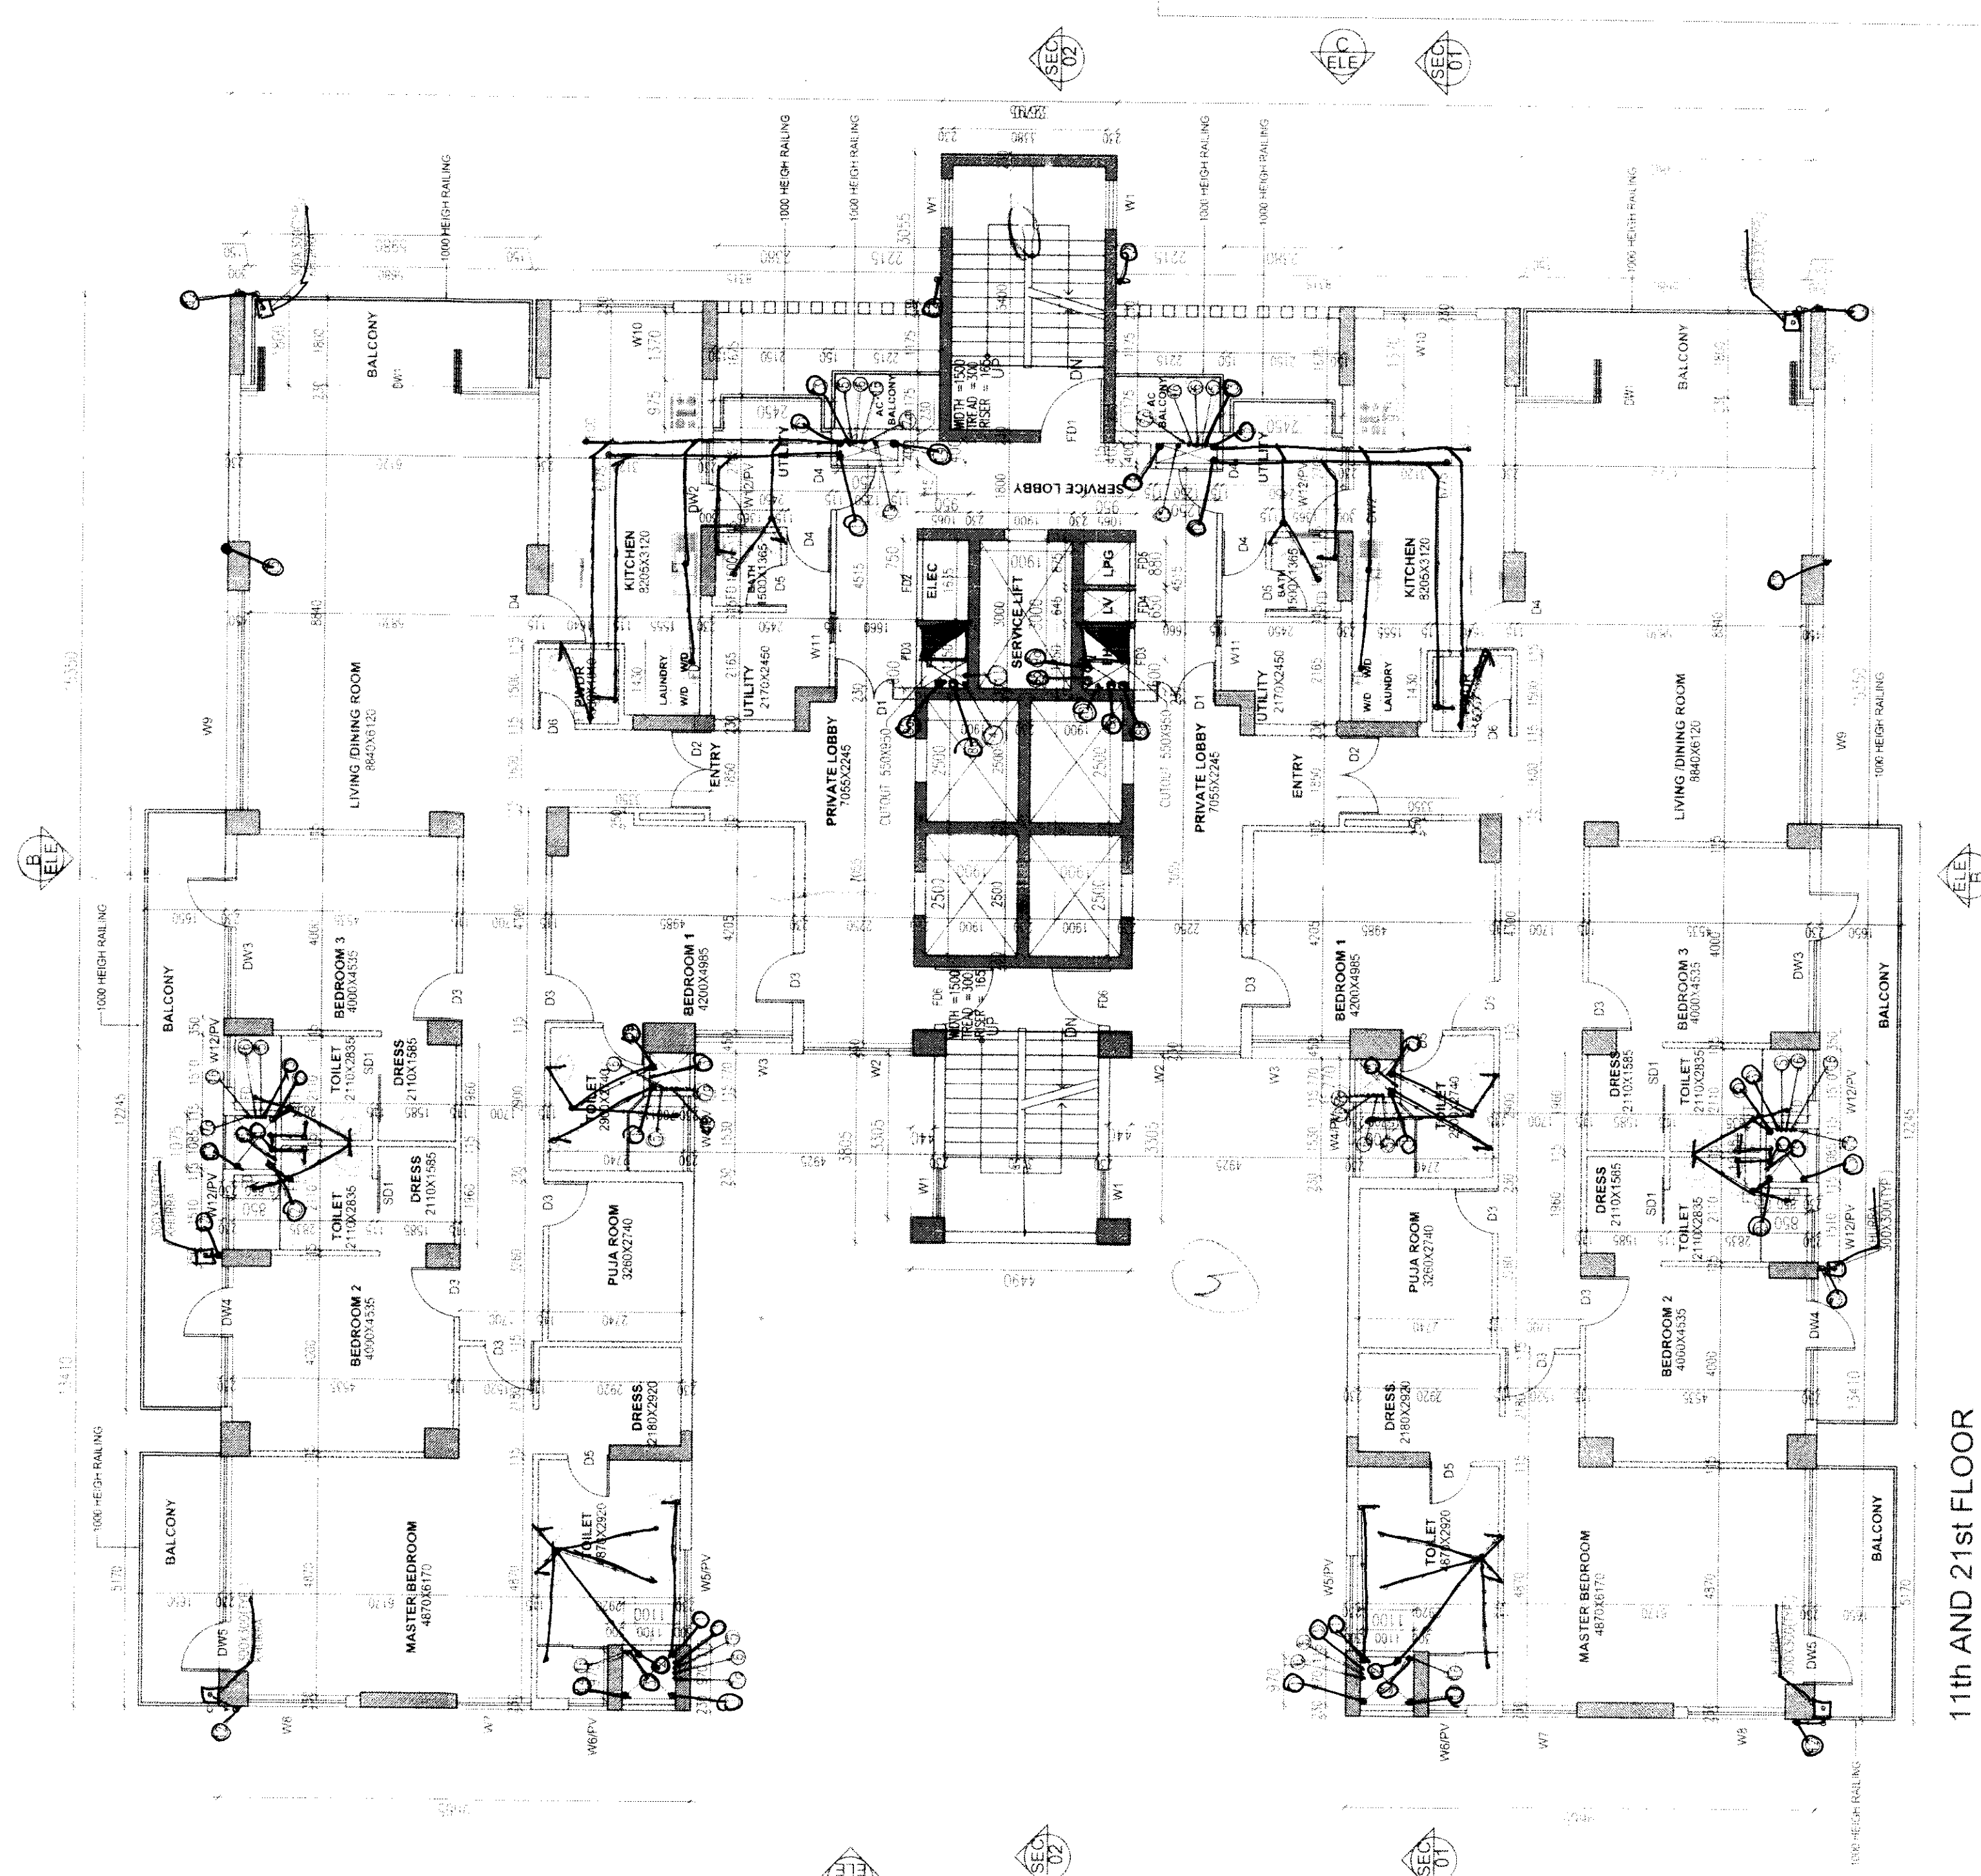

11th AND 21st FLOOR

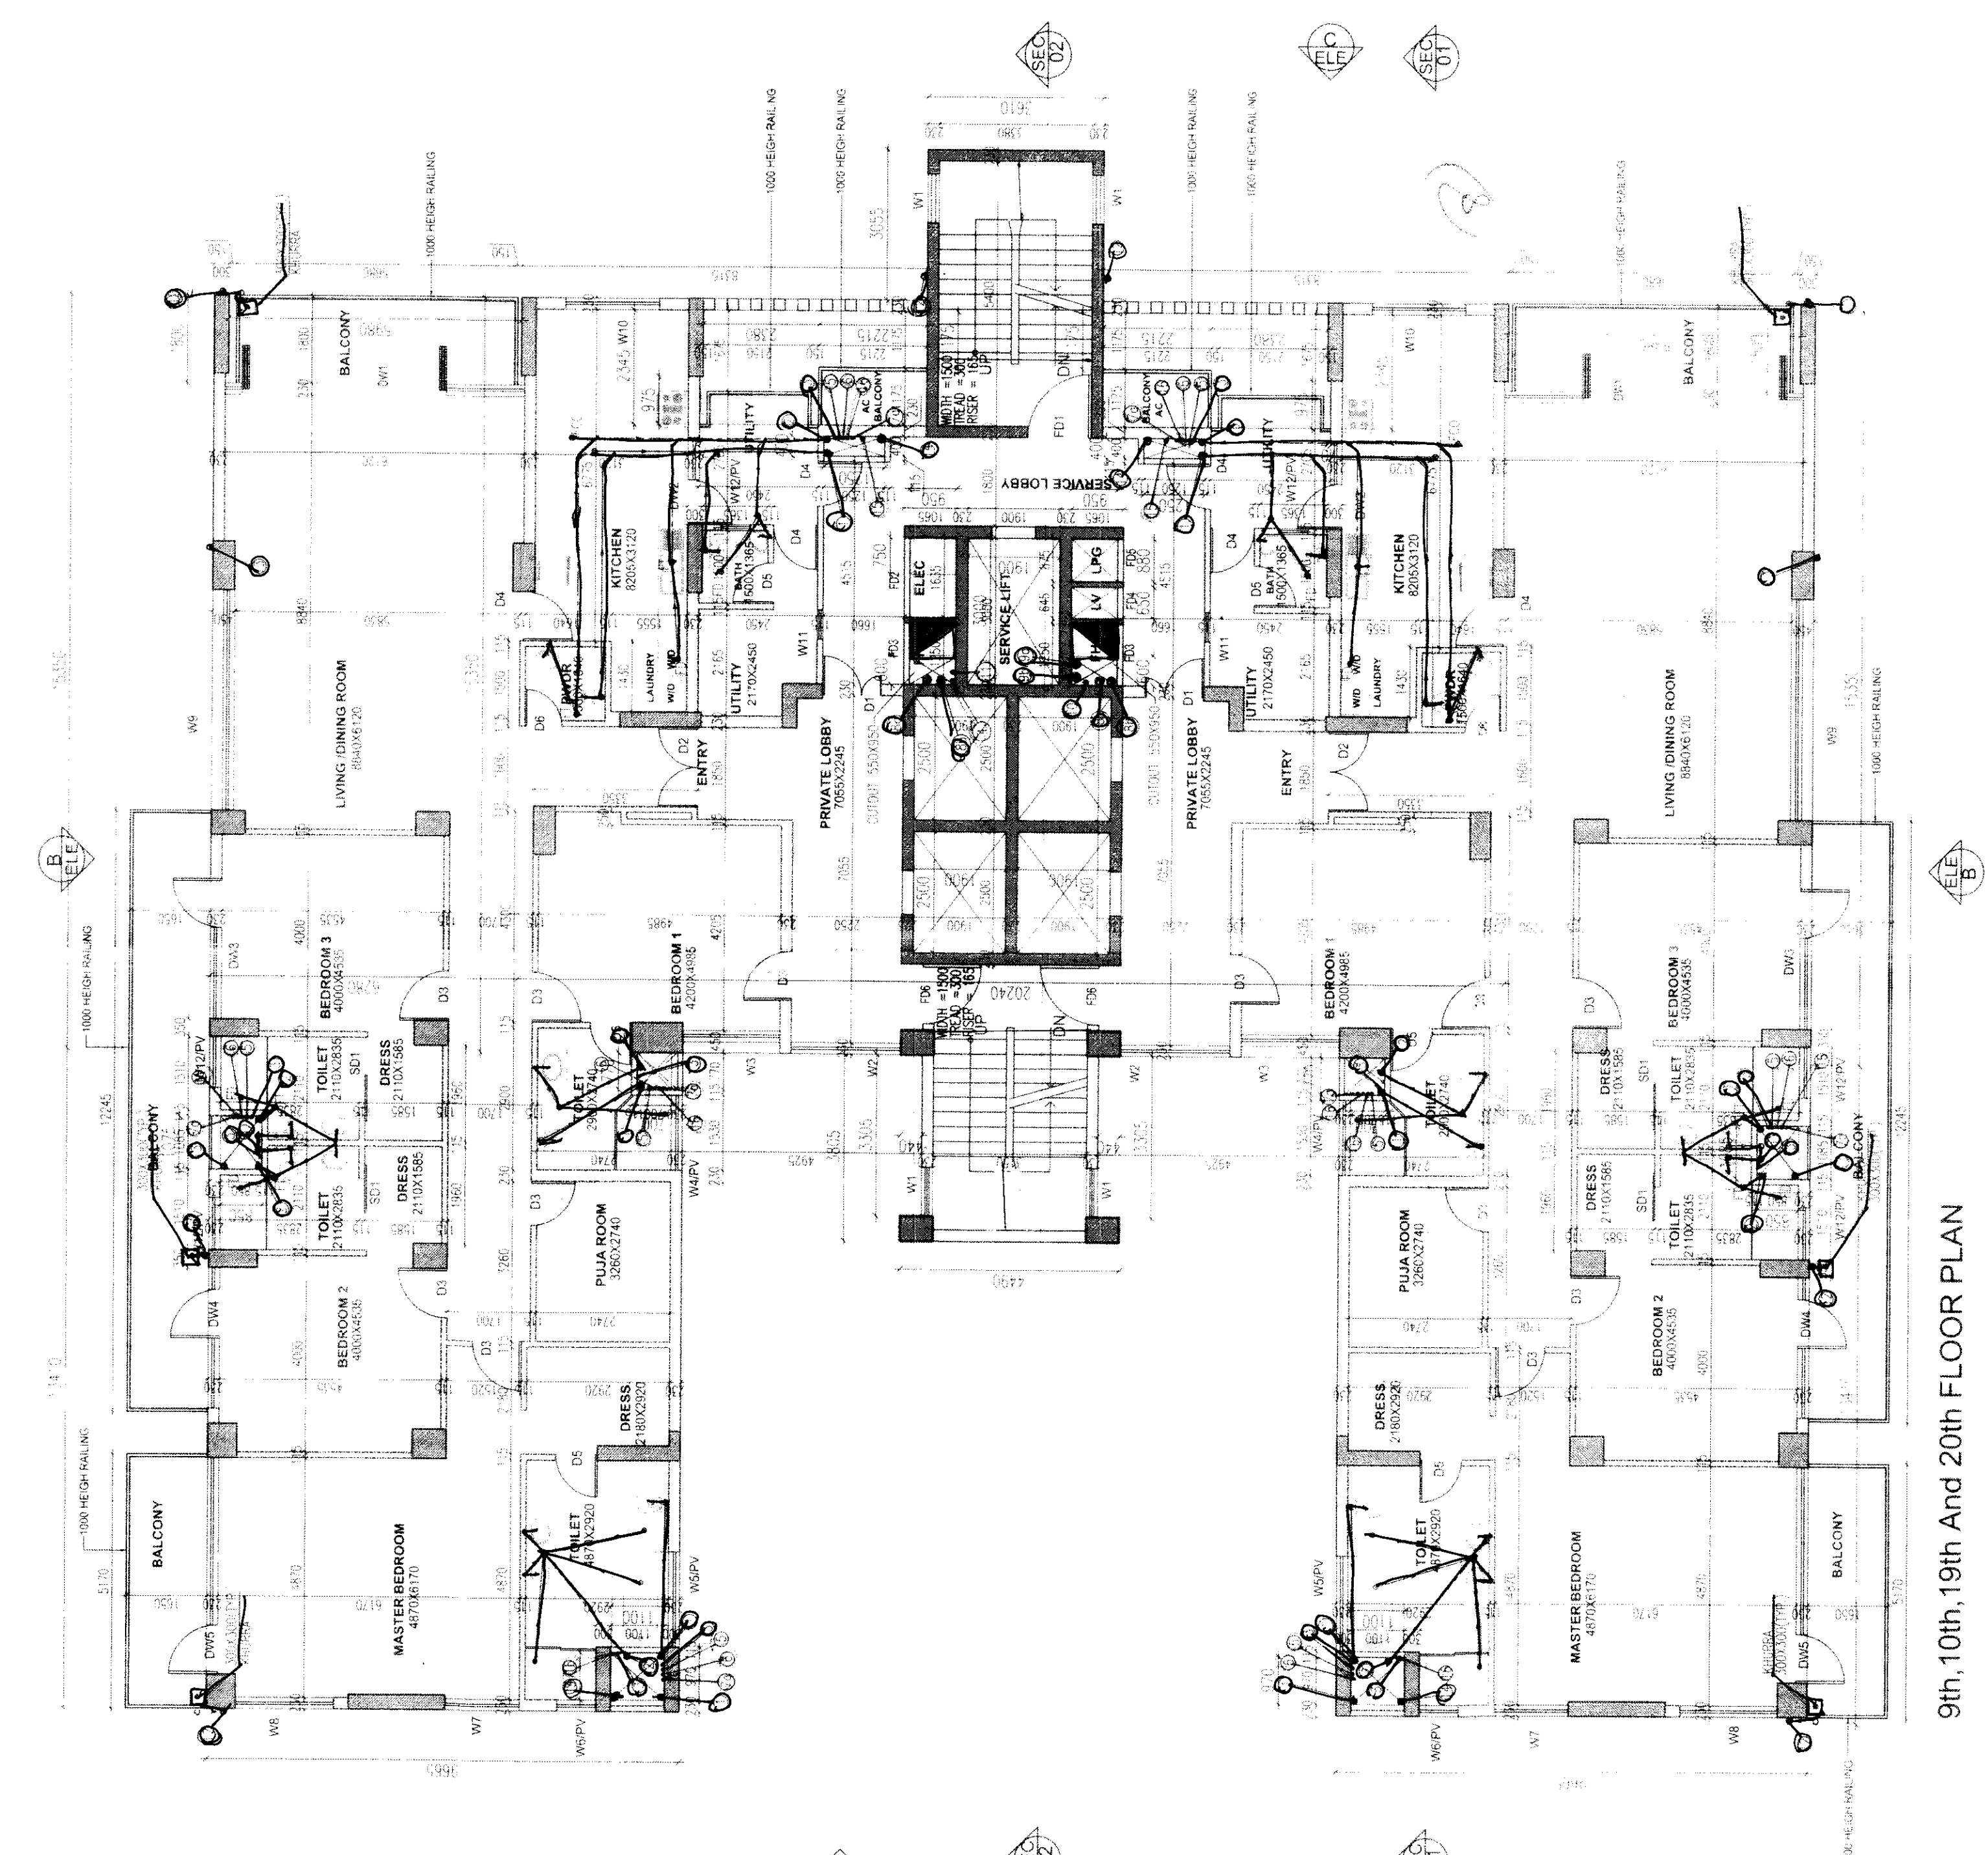

9th 10th 19th And 20th ELOOOR PL AN


[illegible]

DOSE IN HUNDREDS OF GRAMS			DOSE IN HUNDREDS OF GRAMS		DOSE IN HUNDREDS OF GRAMS	
DOSE IN HUNDREDS OF GRAMS	DOSE IN HUNDREDS OF GRAMS	DOSE IN HUNDREDS OF GRAMS	DOSE IN HUNDREDS OF GRAMS	DOSE IN HUNDREDS OF GRAMS	DOSE IN HUNDREDS OF GRAMS	DOSE IN HUNDREDS OF GRAMS
1	2	3	4	5	6	7
100	200	300	400	500	600	700
800	900	1000	1100	1200	1300	1400
1500	1600	1700	1800	1900	2000	2100
32300	32400	32500	32600	32700	32800	32900

DOGS AND 70% ALC									
1	100	100	100	100	100	100	100	100	100
2	100	100	100	100	100	100	100	100	100
Paras Downtown Centre, 5 & 7 Floors,

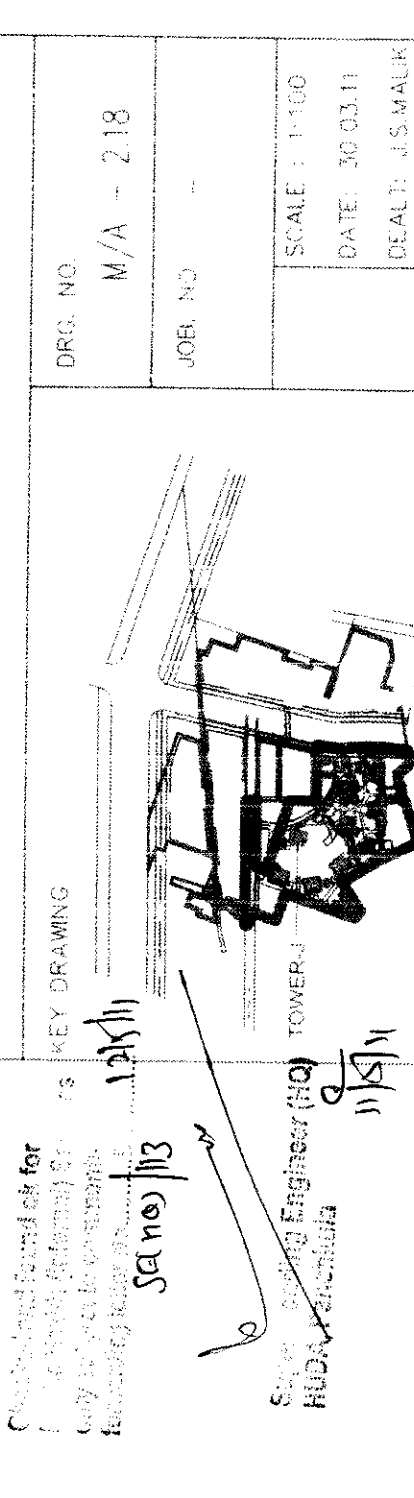

**Checklist for
Cognitive Search**

[illegible]

LEGEND

SEWER

SE WADING HOLE

SE WALL PIPE

1" DIA. 10' LONG

4" - 12" DIA.

FLOOR FINISH 10' x 10' PANELS
WITH 1/2" REIN. JACUITS

CONCRETE


JOIST

FROM MACHINERY	30.00	30.00
FROM MACHINERY	10.00	10.00
FROM MACHINERY	10.00	10.00
FROM MACHINERY	10.00	10.00








PROPOSEN GROUP HOUSING ON 24 ACRE ACRES AT


 MANI CHOWFLA
 ARCHITECTS CONSULTANTS
 9671 PINECREST AVE. EAST, NEW DUBLIN, OHIO 43055
 614.885.8888
 www.manchowfla.com

32

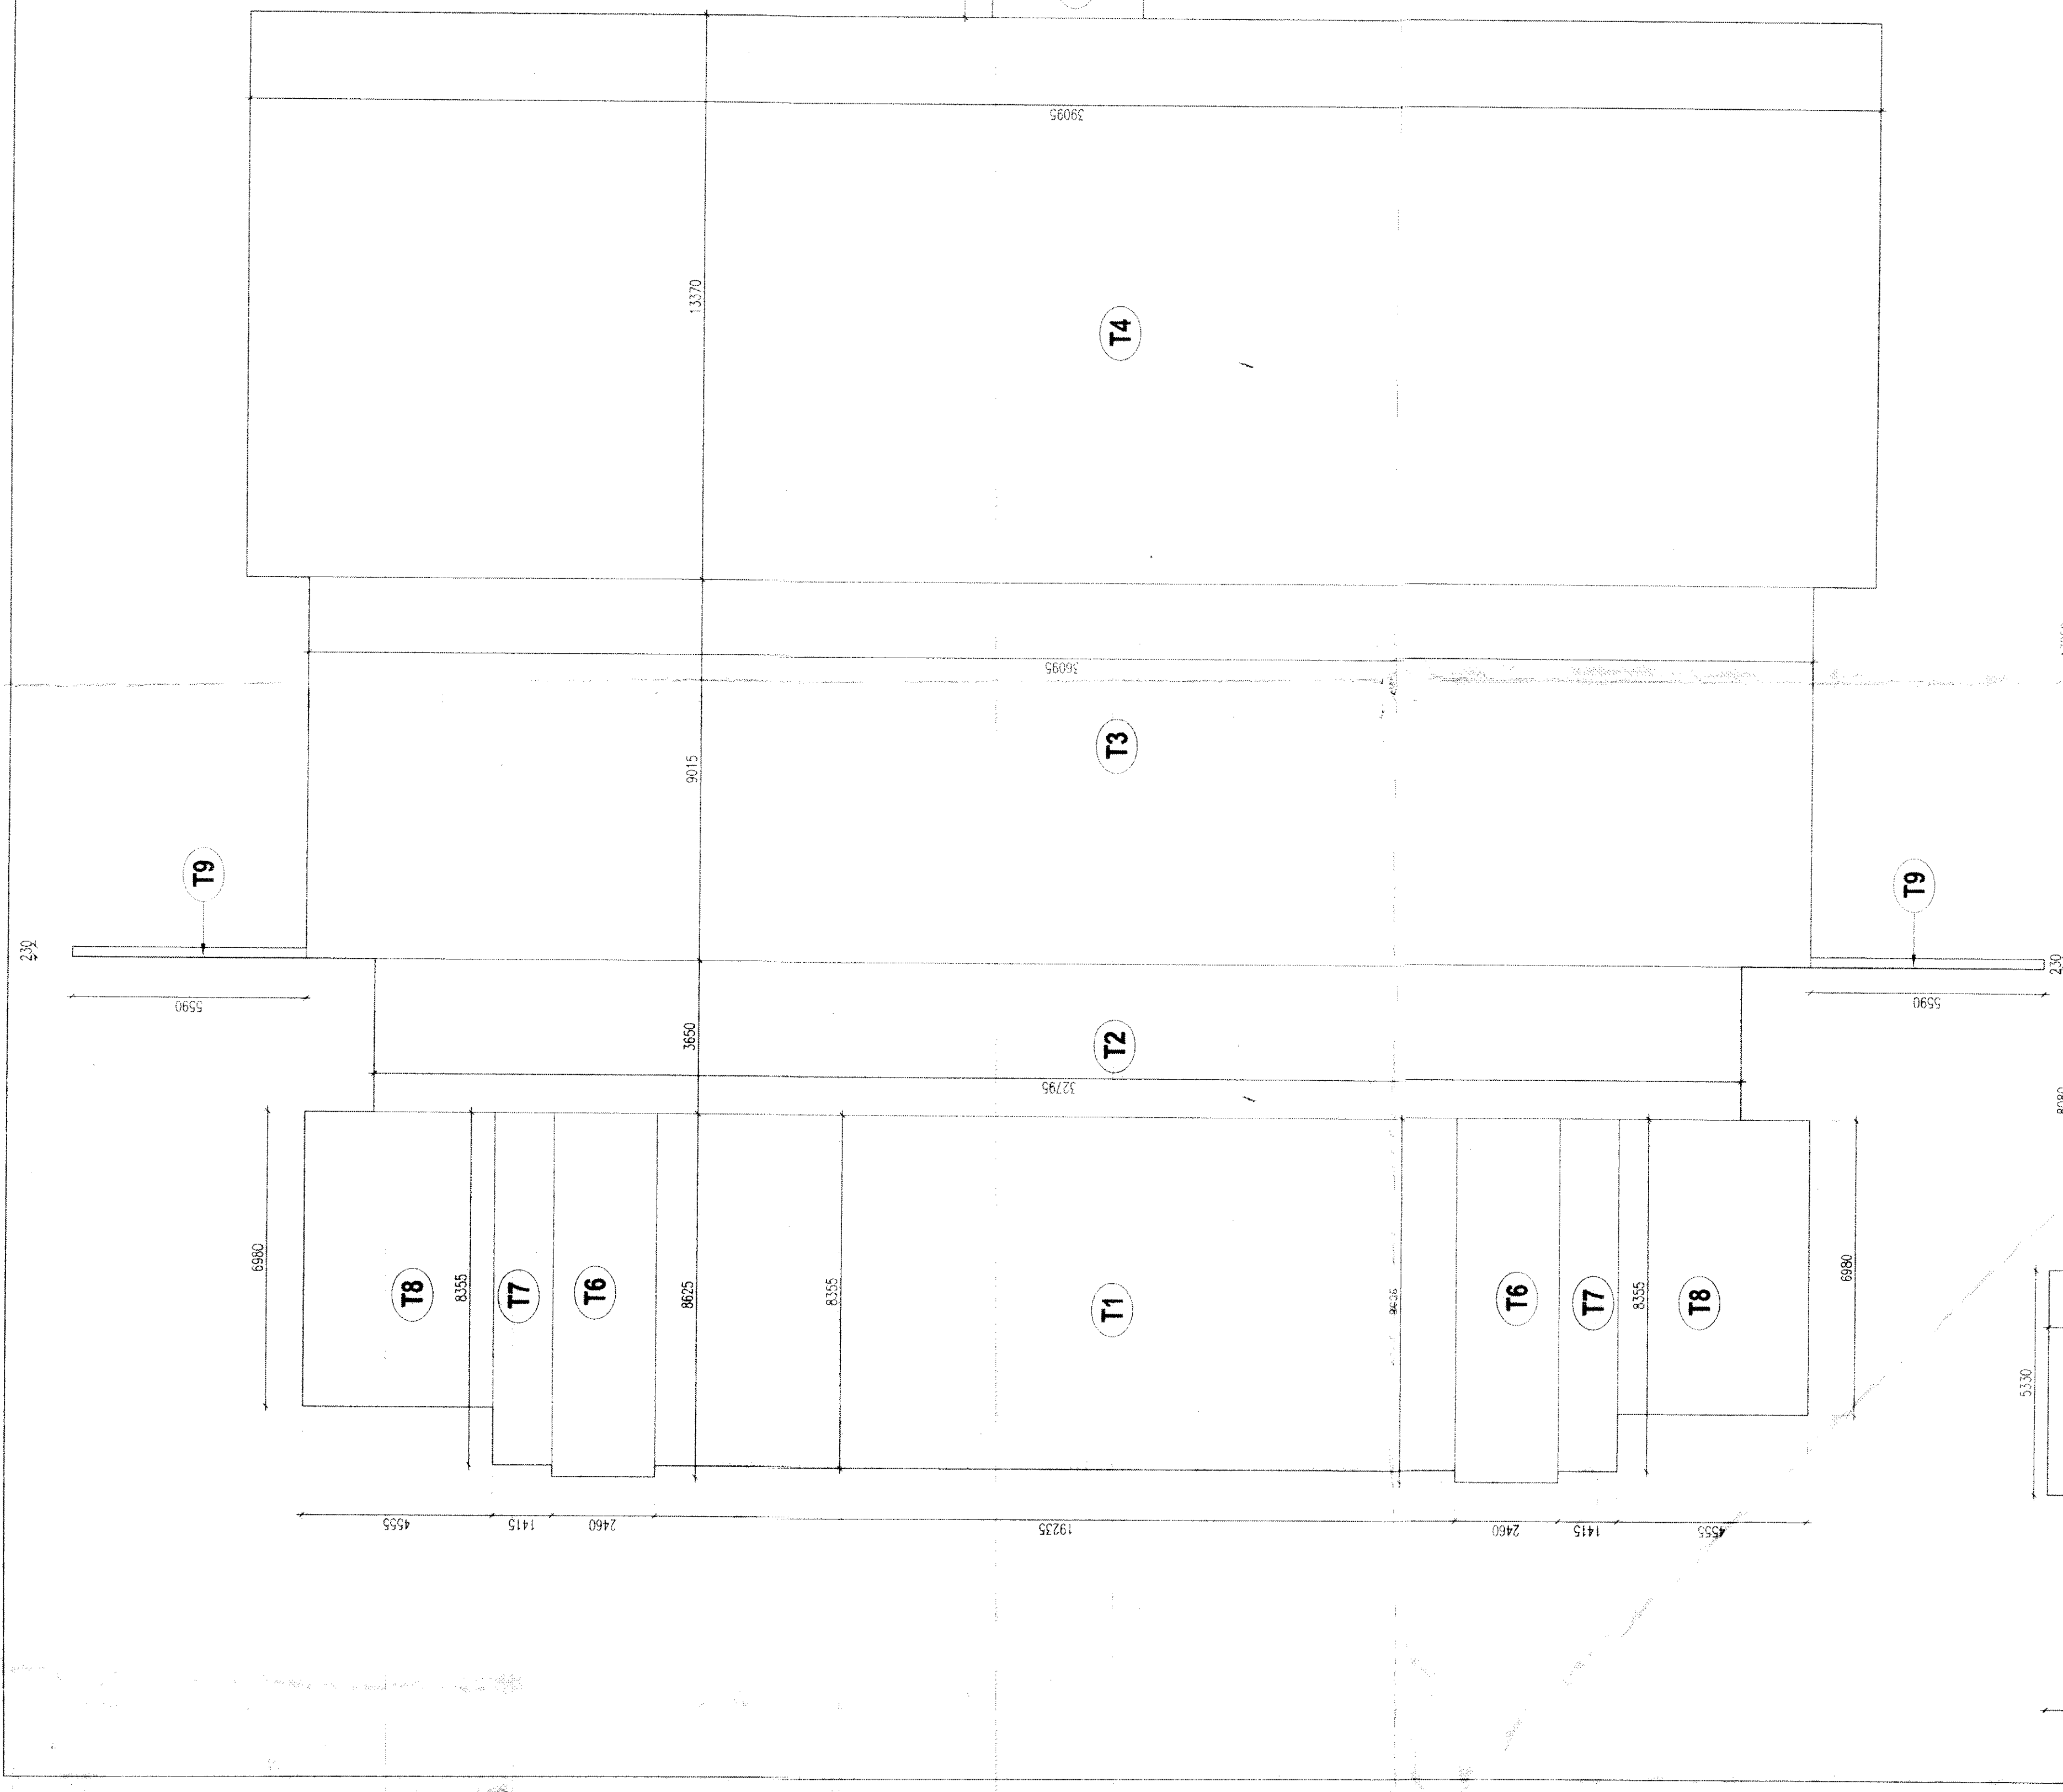

SANCTIONED

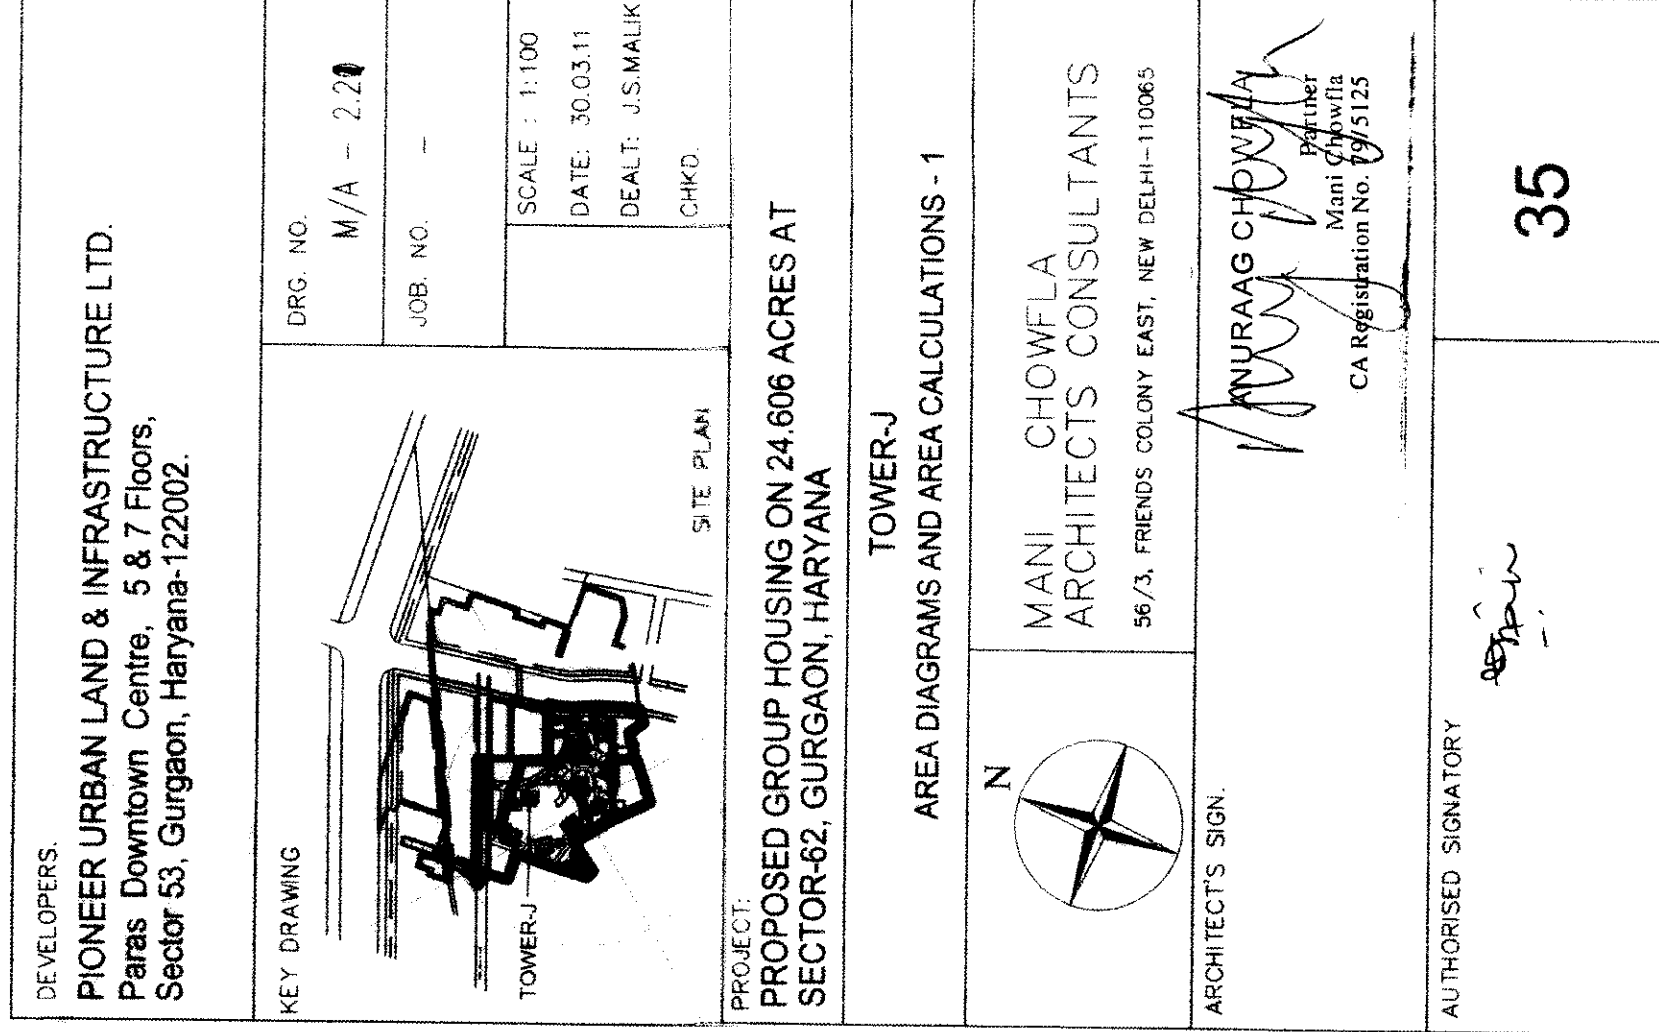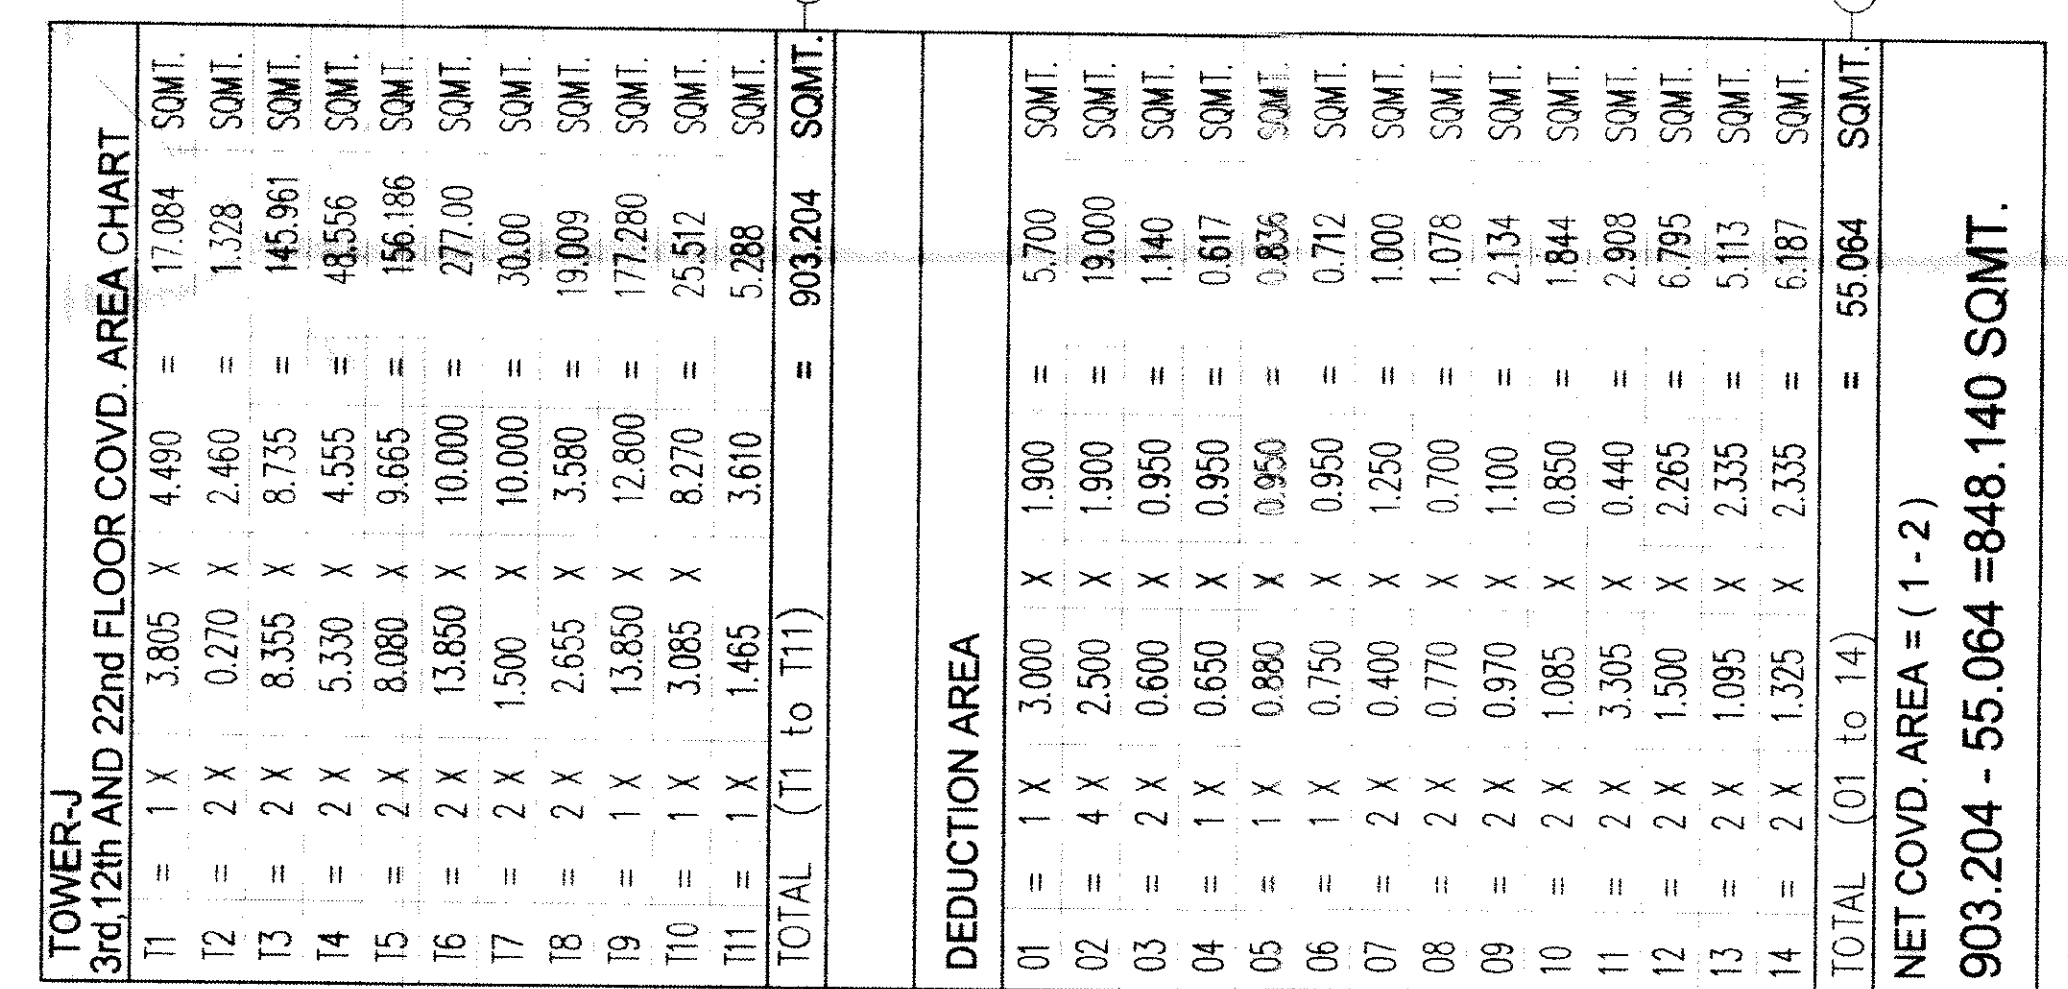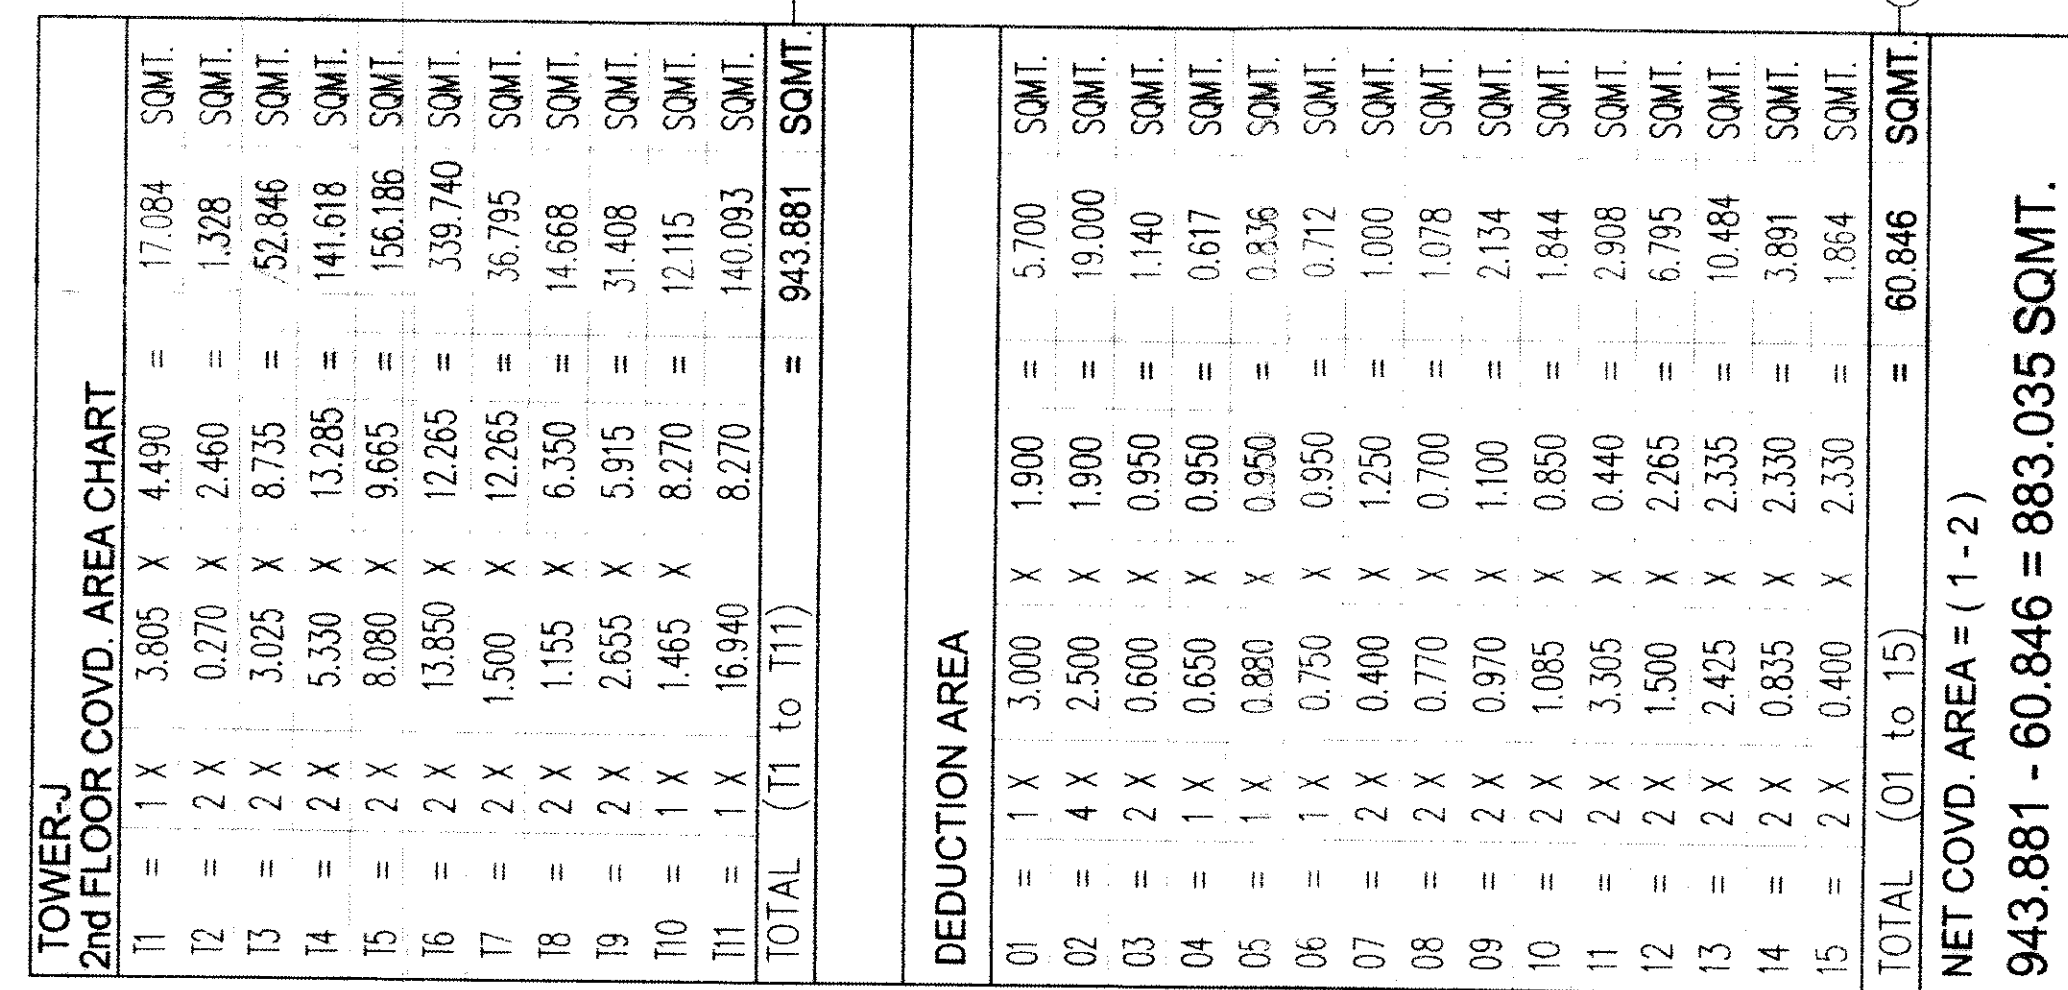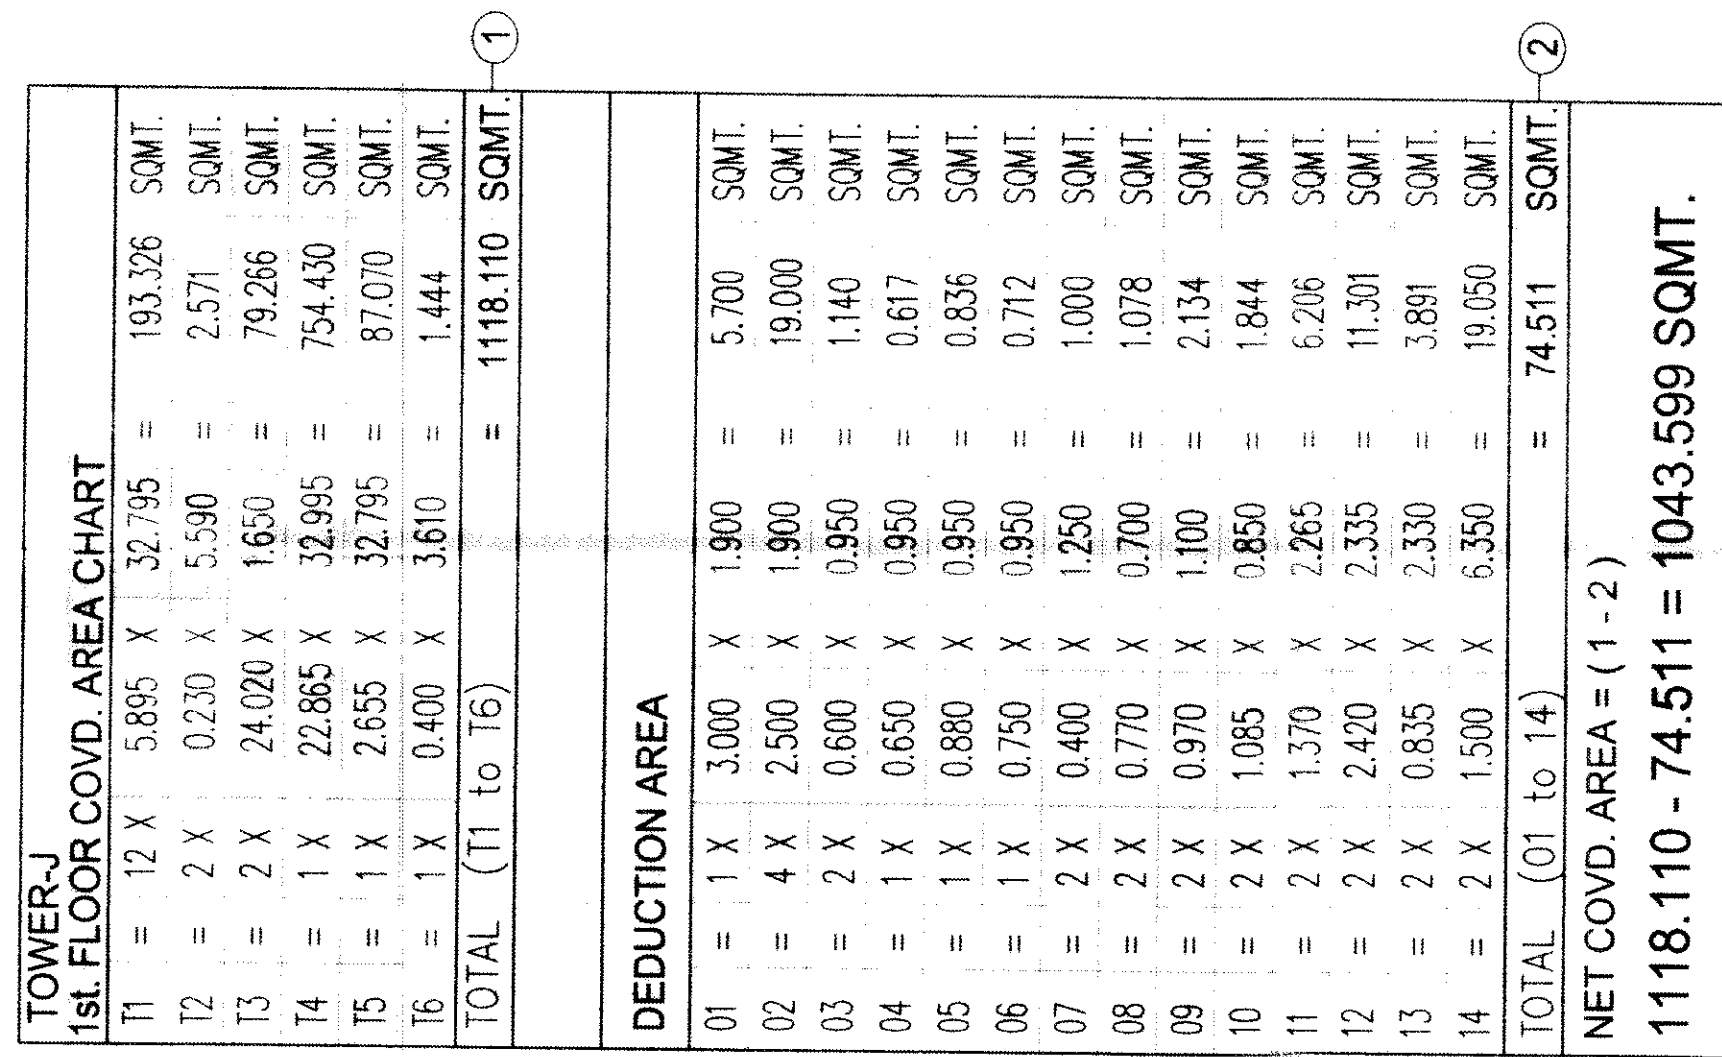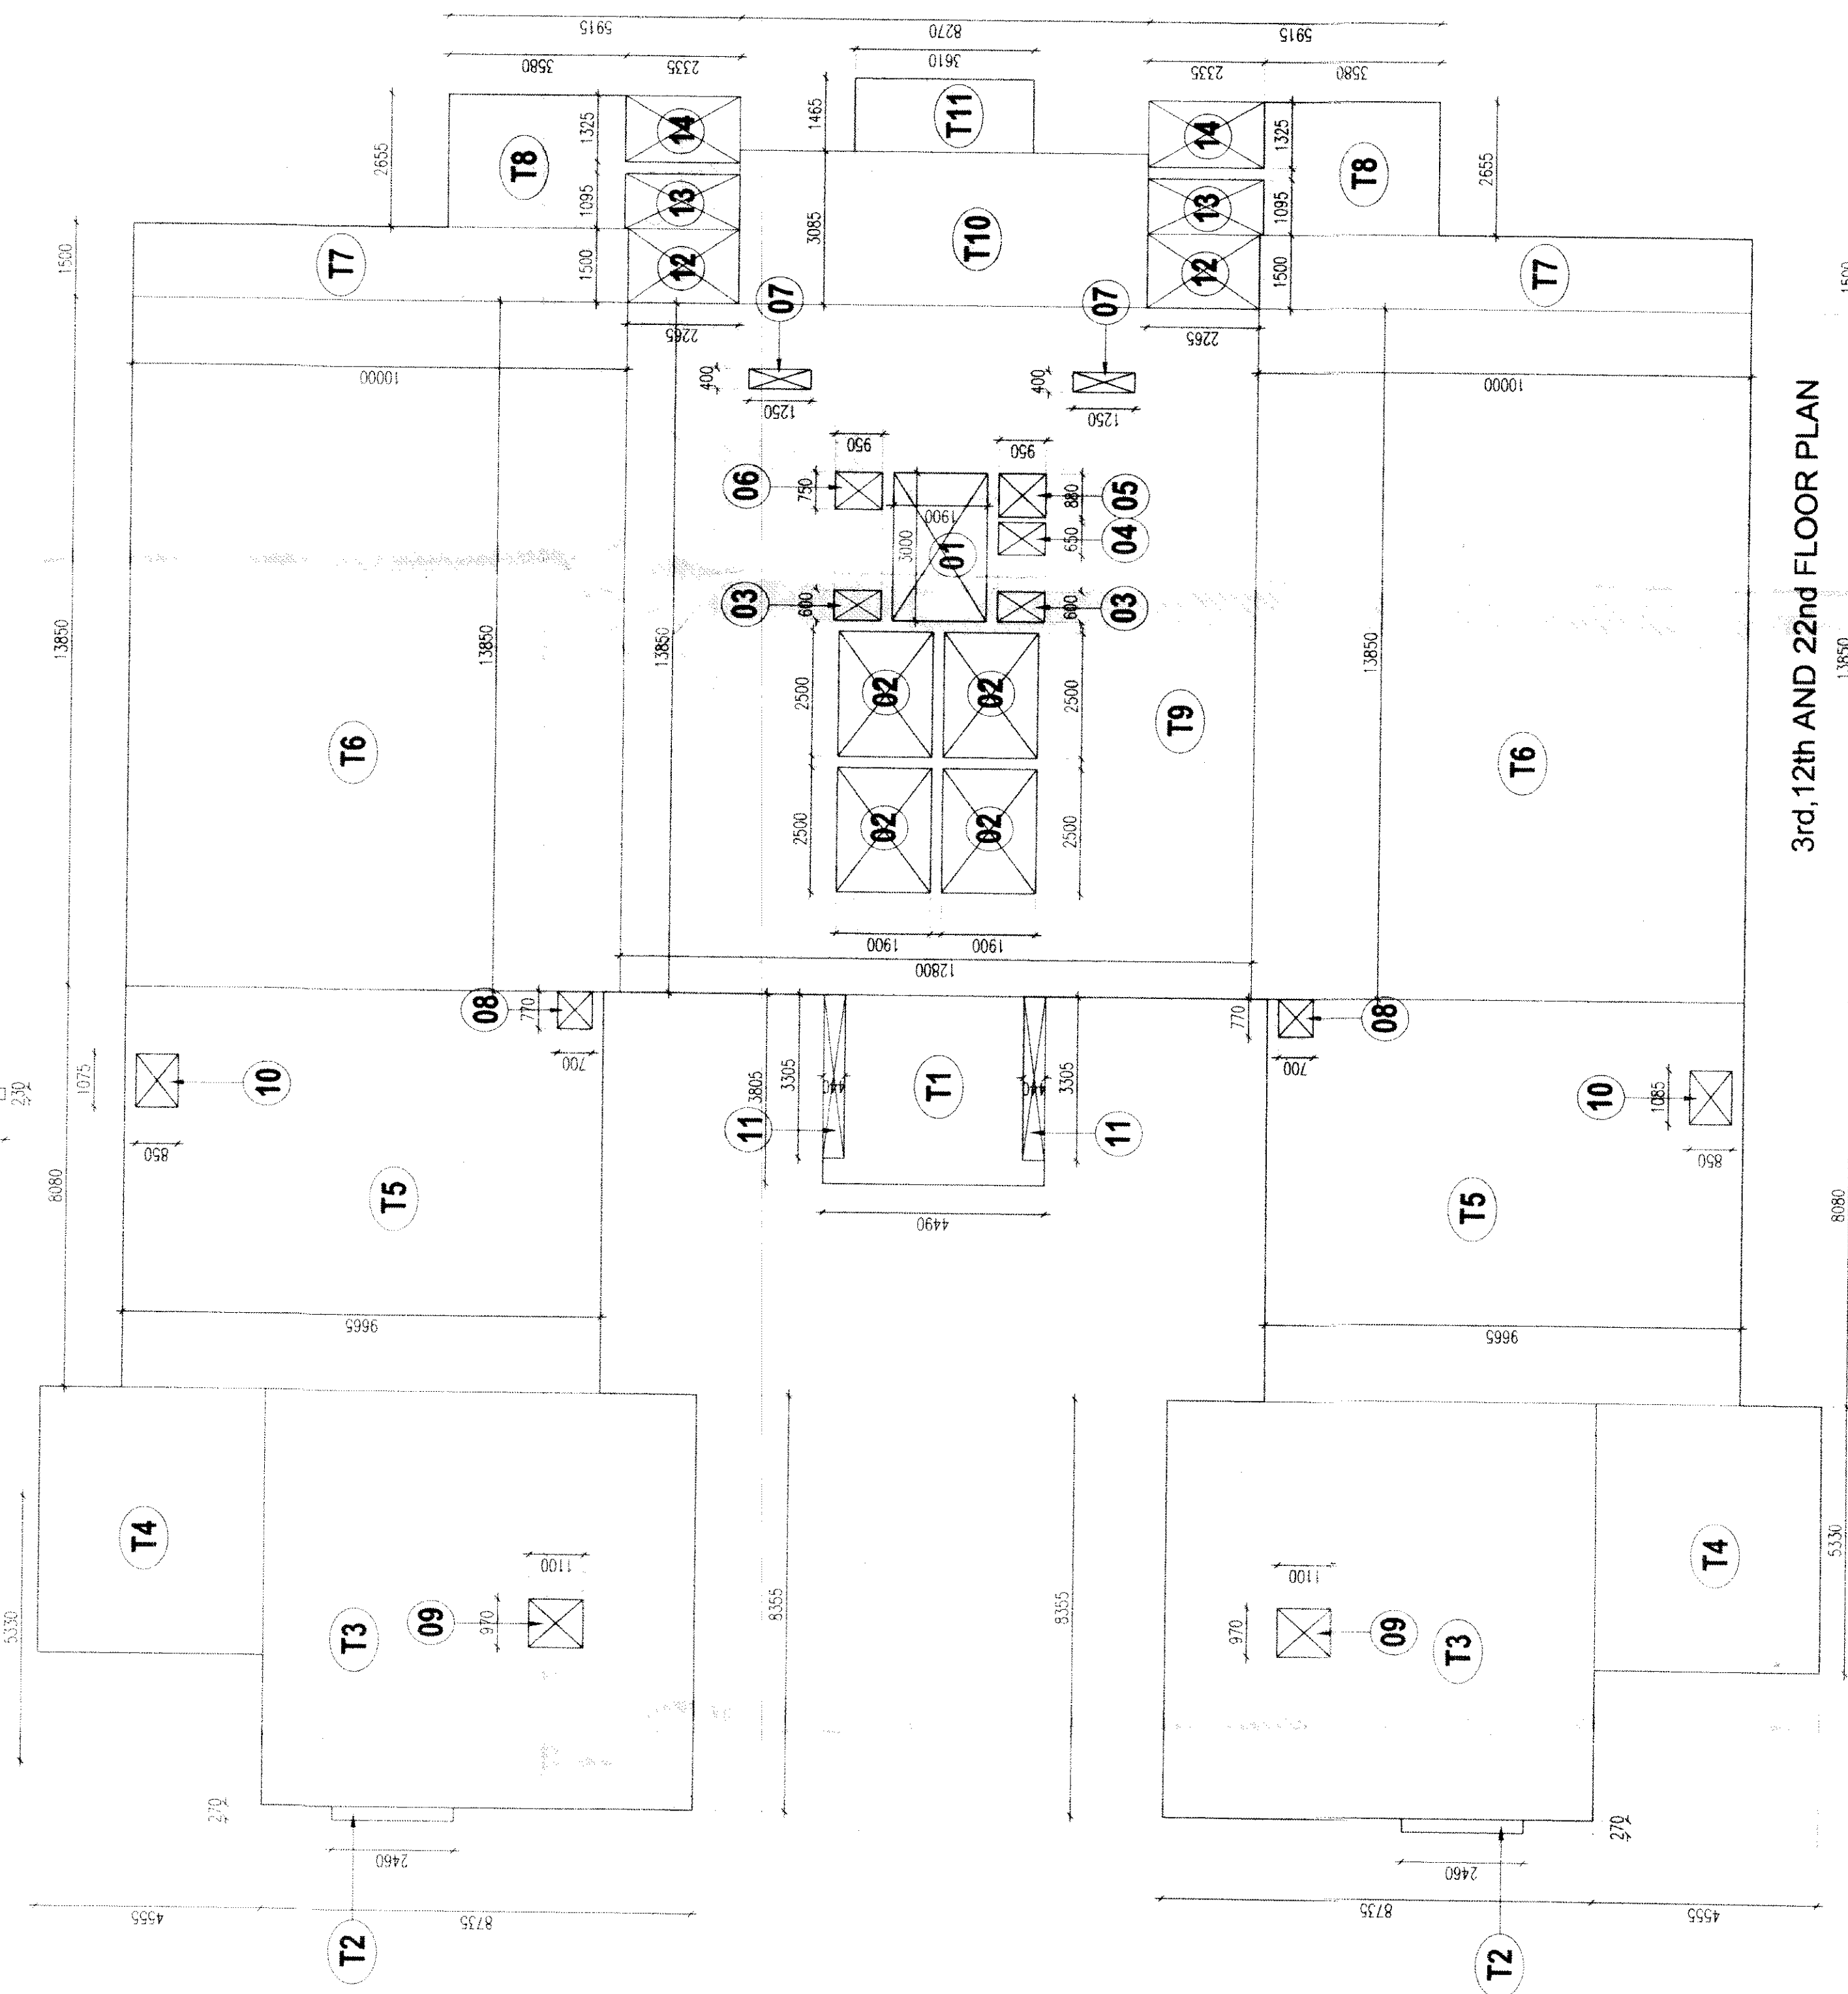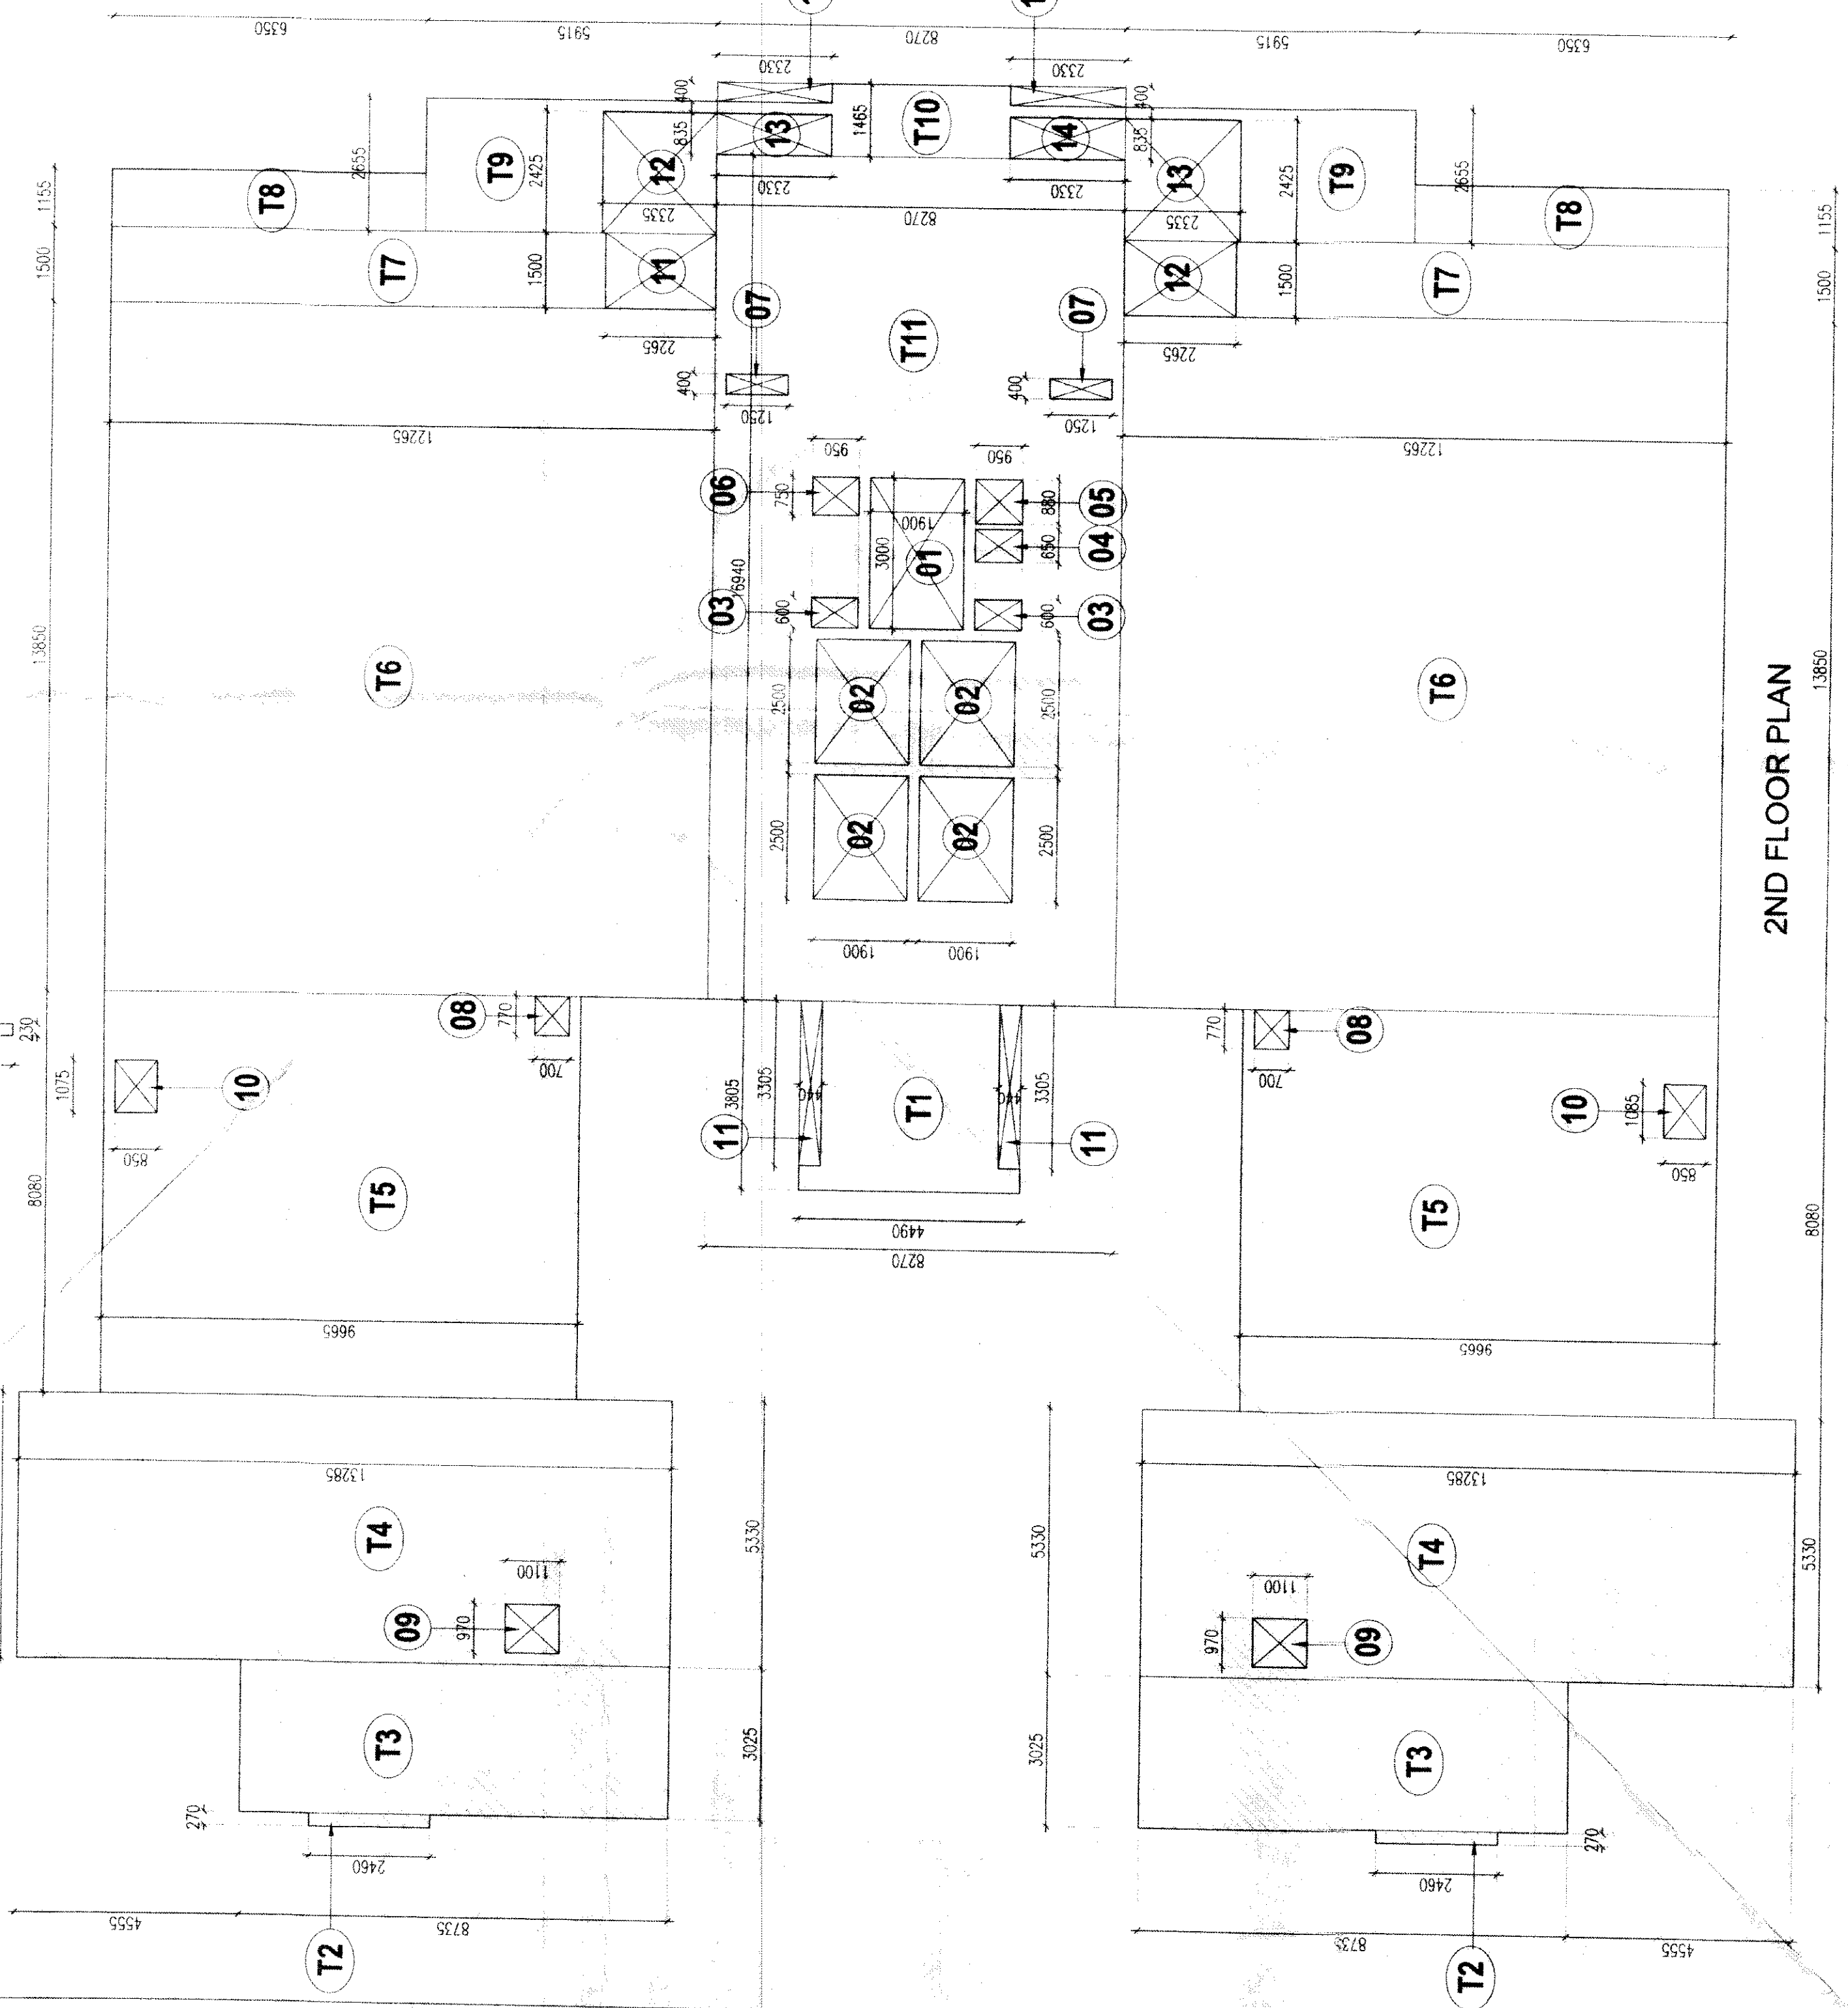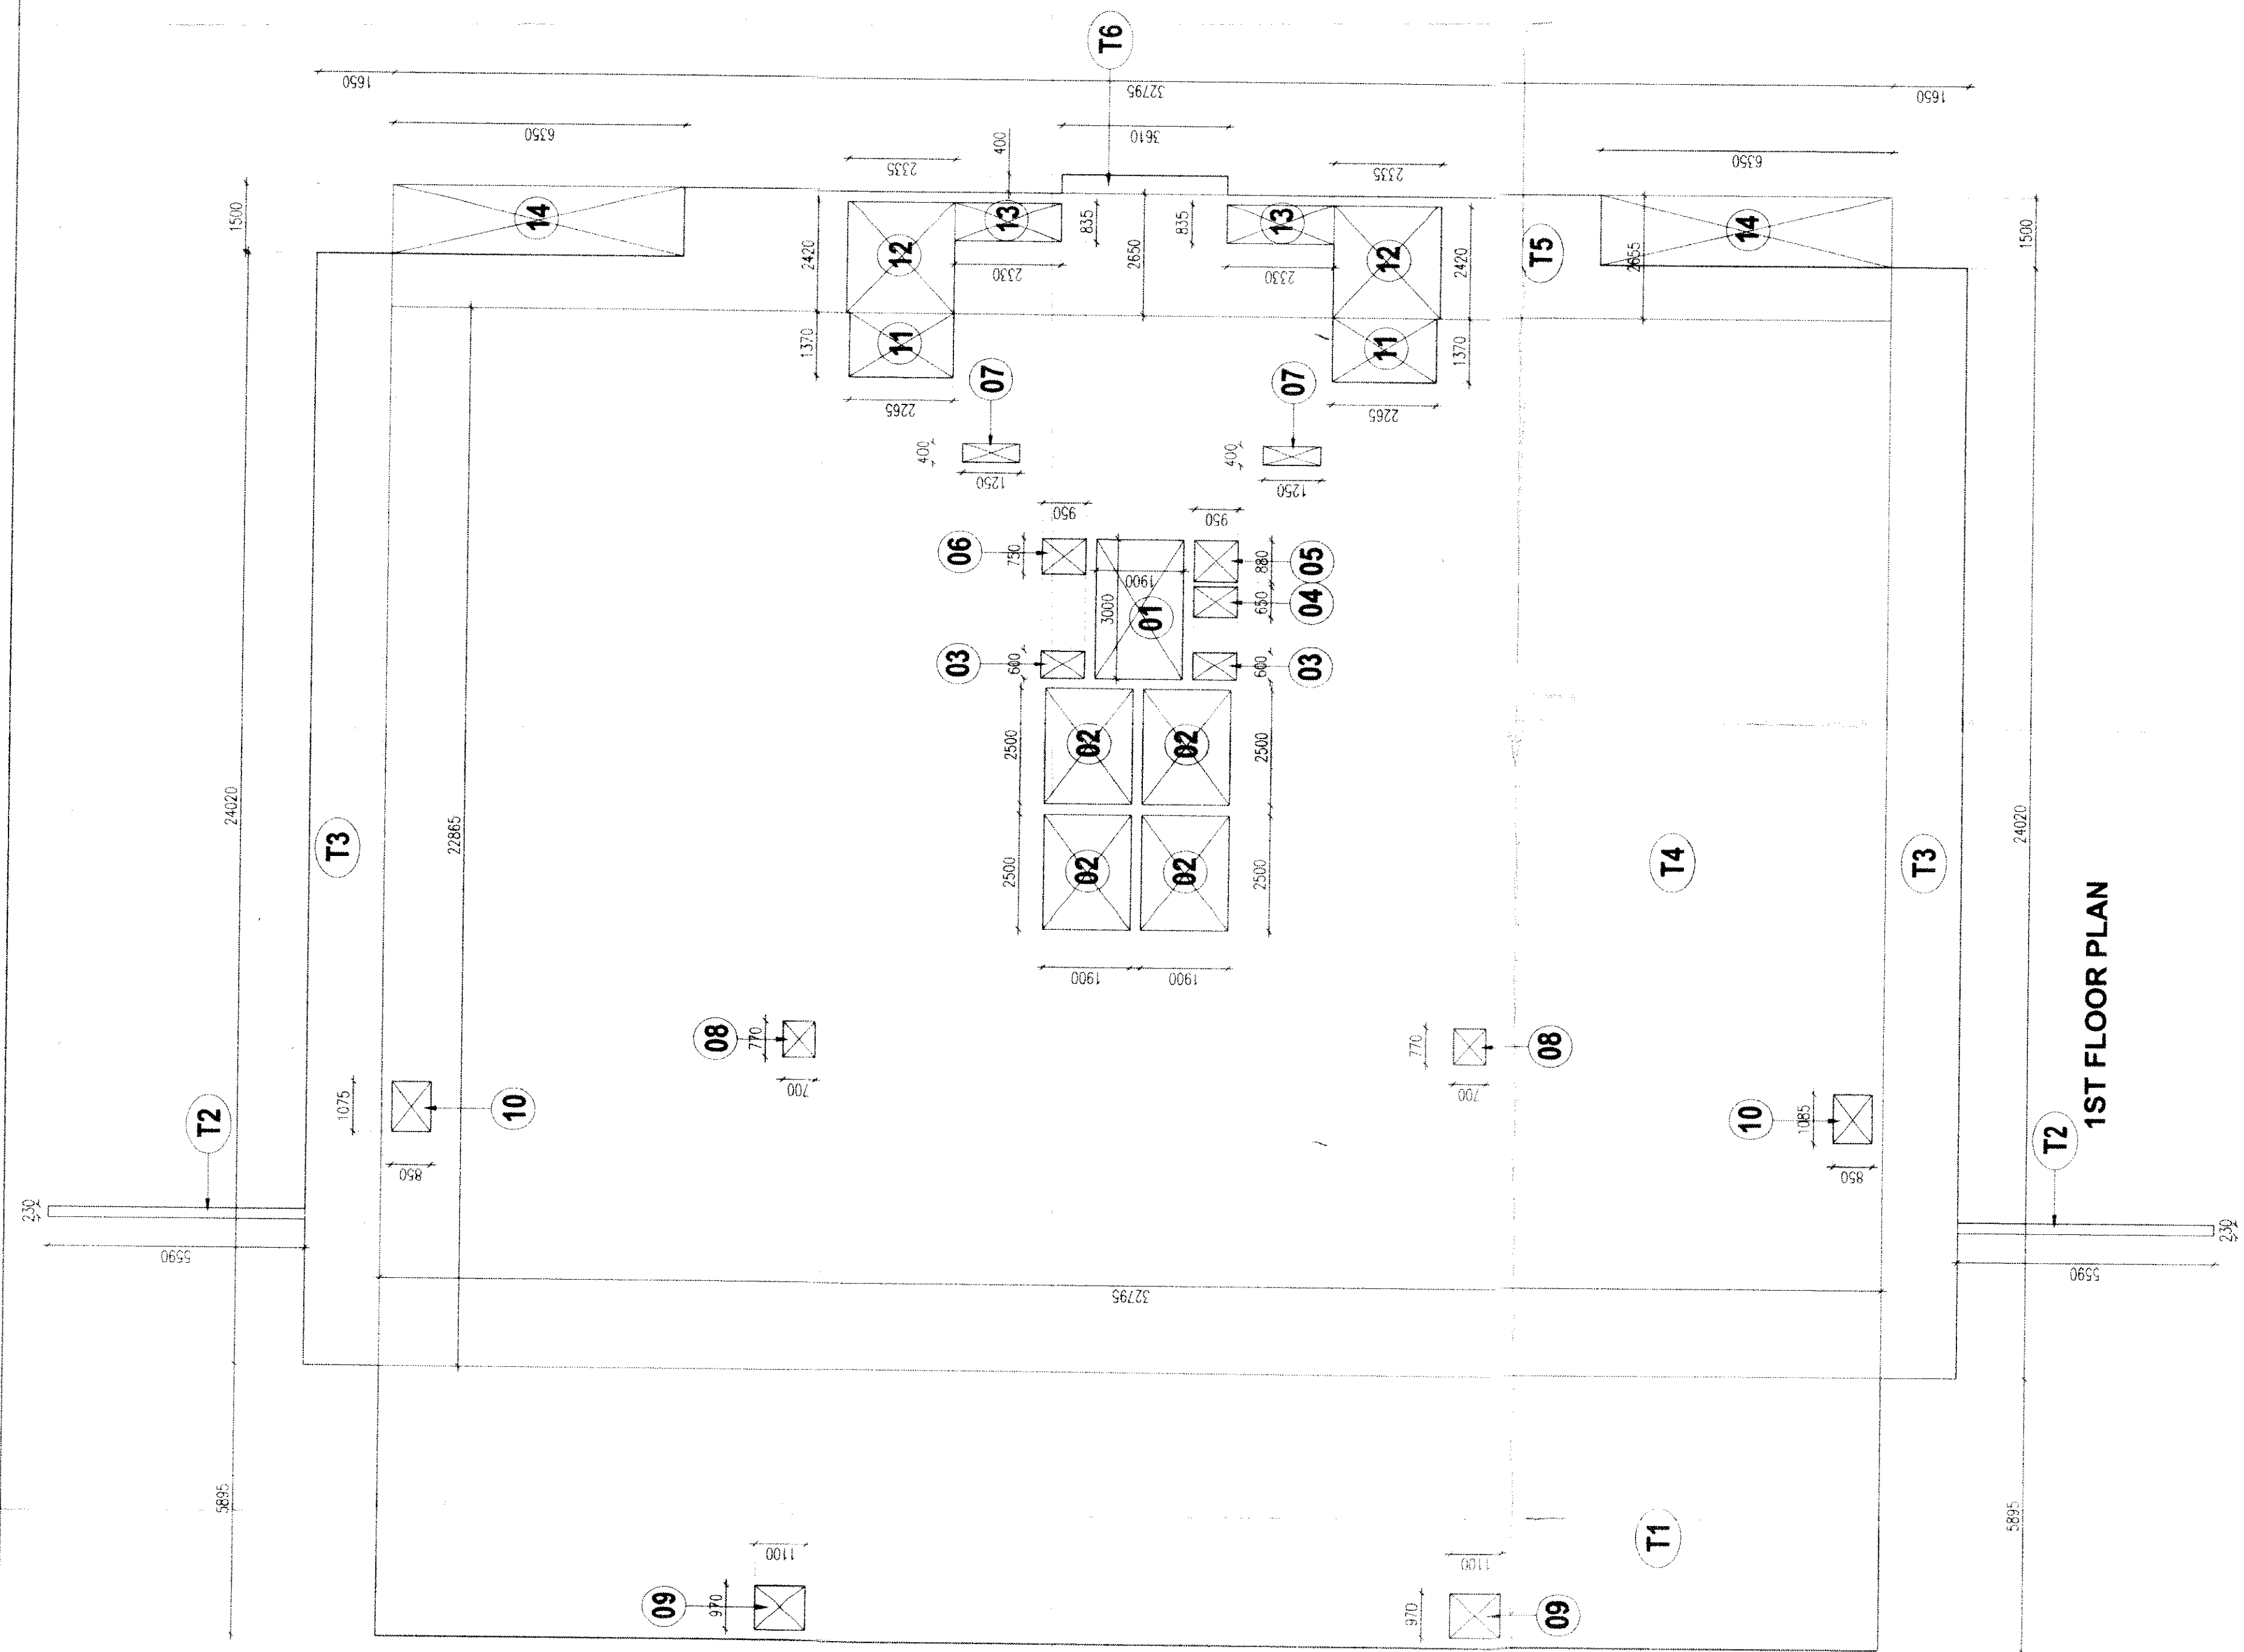

TOWER-J 4th, 14th AND 24th FLOOR COVID AREA CHART		
T1	= 1 X 3,805 X 4,490	= 17,084 SQMT.
T2	= 2 X 13,410 X 9,665	= 259,215 SQMT.
T3	= 2 X 13,850 X 12,265	= 339,740 SQMT.
T4	= 2 X 15,350 X 12,265	= 36,795 SQMT.
T5	= 2 X 13,325 X 5,915	= 15,674 SQMT.
T6	= 1 X 15,760 X 8,270	= 130,335 SQMT.
T7	= 1 X 0,915 X 8,270	= 7,567 SQMT.
T8	= 1 X 1,725 X 3,610	= 6,227 SQMT.
TOTAL (T1 to T8)		= 812,632 SQMT.

DEDUCTION AREA		
01	= 1 X 3,000 X 1,900	= 5,700 SQMT.
02	= 4 X 2,500 X 1,900	= 19,000 SQMT.
03	= 2 X 0,600 X 0,950	= 1,140 SQMT.
04	= 1 X 0,650 X 0,950	= 0,617 SQMT.
05	= 1 X 0,880 X 0,950	= 0,836 SQMT.
06	= 1 X 0,750 X 0,950	= 0,712 SQMT.
07	= 2 X 0,400 X 1,250	= 1,000 SQMT.
08	= 2 X 0,770 X 0,700	= 1,078 SQMT.
09	= 2 X 0,970 X 1,100	= 2,134 SQMT.
10	= 2 X 1,085 X 0,850	= 1,844 SQMT.
11	= 2 X 3,395 X 0,440	= 2,998 SQMT.
12	= 2 X 1,300 X 2,435	= 6,395 SQMT.
13	= 2 X 1,095 X 2,335	= 5,113 SQMT.
14	= 2 X 0,865 X 2,330	= 3,992 SQMT.
TOTAL (01 to 14)		= 52,069 SQMT.

NET COVID AREA = (1 - 2)
812,632 - 52,069 = 760,563 SQMT.

TOWER-J 5th, 8th, 15th, 16th, 25th AND 26th FLOOR COVID AREA CHART		
T1	= 1 X 3,805 X 4,490	= 17,084 SQMT.
T2	= 2 X 13,410 X 9,665	= 259,215 SQMT.
T3	= 2 X 13,850 X 12,265	= 339,740 SQMT.
T4	= 2 X 15,350 X 12,265	= 36,795 SQMT.
T5	= 2 X 13,325 X 5,915	= 15,674 SQMT.
T6	= 1 X 15,760 X 8,270	= 130,335 SQMT.
T7	= 1 X 2,640 X 3,610	= 9,530 SQMT.
TOTAL (T1 to T7)		= 808,373 SQMT.

DEDUCTION AREA		
01	= 1 X 3,000 X 1,900	= 5,700 SQMT.
02	= 4 X 2,500 X 1,900	= 19,000 SQMT.
03	= 2 X 0,600 X 0,950	= 1,140 SQMT.
04	= 1 X 0,650 X 0,950	= 0,617 SQMT.
05	= 1 X 0,880 X 0,950	= 0,836 SQMT.
06	= 1 X 0,750 X 0,950	= 0,712 SQMT.
07	= 2 X 0,400 X 1,250	= 1,000 SQMT.
08	= 2 X 0,770 X 0,700	= 1,078 SQMT.
09	= 2 X 0,970 X 1,100	= 2,134 SQMT.
10	= 2 X 1,085 X 0,850	= 1,844 SQMT.
11	= 2 X 3,395 X 0,440	= 2,998 SQMT.
12	= 2 X 1,300 X 2,435	= 6,395 SQMT.
13	= 2 X 1,095 X 2,335	= 5,113 SQMT.
14	= 2 X 0,865 X 2,330	= 3,992 SQMT.
15	= 5 X 0,000 X 5,880	= 10,764 SQMT.
TOTAL (01 to 15)		= 52,883 SQMT.

NET COVID AREA = (1 - 2)
808,373 - 62,883 = 745,490 SQMT.

TOWER-J 9th, 10th, 19th AND 20th FLOOR COVID AREA CHART		
T1	= 1 X 3,805 X 4,490	= 17,084 SQMT.
T2	= 2 X 13,410 X 9,665	= 259,215 SQMT.
T3	= 2 X 15,350 X 6,280	= 192,796 SQMT.
T4	= 1 X 15,350 X 20,240	= 310,684 SQMT.
T5	= 1 X 3,055 X 3,610	= 11,026 SQMT.
TOTAL (T1 to T5)		= 790,807 SQMT.

DEDUCTION AREA		
01	= 1 X 3,000 X 1,900	= 5,700 SQMT.
02	= 4 X 2,500 X 1,900	= 19,000 SQMT.
03	= 2 X 0,600 X 0,950	= 1,140 SQMT.
04	= 1 X 0,650 X 0,950	= 0,617 SQMT.
05	= 1 X 0,880 X 0,950	= 0,836 SQMT.
06	= 1 X 0,750 X 0,950	= 0,712 SQMT.
07	= 2 X 0,400 X 1,250	= 1,000 SQMT.
08	= 2 X 0,770 X 0,700	= 1,078 SQMT.
09	= 2 X 0,970 X 1,100	= 2,134 SQMT.
10	= 2 X 1,085 X 0,850	= 1,844 SQMT.
11	= 2 X 3,395 X 0,440	= 2,998 SQMT.
12	= 2 X 1,175 X 2,275	= 5,305 SQMT.
13	= 2 X 2,345 X 2,380	= 11,192 SQMT.
14	= 2 X 1,800 X 5,880	= 21,528 SQMT.
TOTAL (01 to 14)		= 74,864 SQMT.

NET COVID AREA = (1 - 2)
790,807 - 74,864 = 715,943 SQMT.

TOWER-J 8th AND 18th FLOOR COVID AREA CHART		
T1	= 1 X 3,805 X 4,490	= 17,084 SQMT.
T2	= 2 X 13,410 X 9,665	= 259,215 SQMT.
T3	= 2 X 15,350 X 9,700	= 297,790 SQMT.
T4	= 1 X 16,675 X 13,400	= 223,445 SQMT.
T5	= 1 X 1,725 X 3,610	= 6,227 SQMT.
TOTAL (T1 to T5)		= 803,761 SQMT.


DEDUCTION AREA		
01	= 1 X 3,000 X 1,900	= 5,700 SQMT.
02	= 4 X 2,500 X 1,900	= 19,000 SQMT.
03	= 2 X 0,600 X 0,950	= 1,140 SQMT.
04	= 1 X 0,650 X 0,950	= 0,617 SQMT.
05	= 1 X 0,880 X 0,950	= 0,836 SQMT.
06	= 1 X 0,750 X 0,950	= 0,712 SQMT.
07	= 2 X 0,400 X 1,250	= 1,000 SQMT.
08	= 2 X 0,770 X 0,700	= 1,078 SQMT.
09	= 2 X 0,970 X 1,100	= 2,134 SQMT.
10	= 2 X 1,085 X 0,850	= 1,844 SQMT.
11	= 2 X 3,395 X 0,440	= 2,998 SQMT.
12	= 2 X 1,175 X 2,275	= 5,305 SQMT.
13	= 2 X 1,085 X 4,665	= 10,016 SQMT.
14	= 2 X 2,345 X 2,380	= 11,192 SQMT.
15	= 2 X 1,800 X 5,880	= 21,528 SQMT.
TOTAL (01 to 15)		= 85,080 SQMT.

NET COVID AREA = (1 - 2)
803,761 - 85,080 = 718,681 SQMT.


TOWER-J 7th AND 17th FLOOR COVID AREA CHART		
T1	= 1 X 3,805 X 4,490	= 17,084 SQMT.
T2	= 2 X 13,410 X 9,665	= 259,215 SQMT.
T3	= 2 X 15,350 X 15,350	= 194,945 SQMT.
T4	= 1 X 16,675 X 20,100	= 335,167 SQMT.
T5	= 1 X 1,725 X 3,610	= 6,227 SQMT.
TOTAL (T1 to T5)		= 812,636 SQMT.

DEDUCTION AREA		
01	= 1 X 3,000 X 1,900	= 5,700 SQMT.
02	= 4 X 2,500 X 1,900	= 19,000 SQMT.
03	= 2 X 0,600 X 0,950	= 1,140 SQMT.
04	= 1 X 0,650 X 0,950	= 0,617 SQMT.
05	= 1 X 0,880 X 0,950	= 0,836 SQMT.
06	= 1 X 0,750 X 0,950	= 0,712 SQMT.
07	= 2 X 0,400 X 1,250	= 1,000 SQMT.
08	= 2 X 0,770 X 0,700	= 1,078 SQMT.
09	= 2 X 0,970 X 1,100	= 2,134 SQMT.
10	= 2 X 1,085 X 0,850	= 1,844 SQMT.
11	= 2 X 3,395 X 0,440	= 2,998 SQMT.
12	= 2 X 1,175 X 2,275	= 5,305 SQMT.
13	= 2 X 1,085 X 2,130	= 3,192 SQMT.
14	= 2 X 0,870 X 2,335	= 4,061 SQMT.
15	= 2 X 0,800 X 6,030	= 9,648 SQMT.
TOTAL (01 to 15)		= 55,173 SQMT.


NET COVID AREA = (1 - 2)
812,636 - 55,173 = 757,523 SQMT.

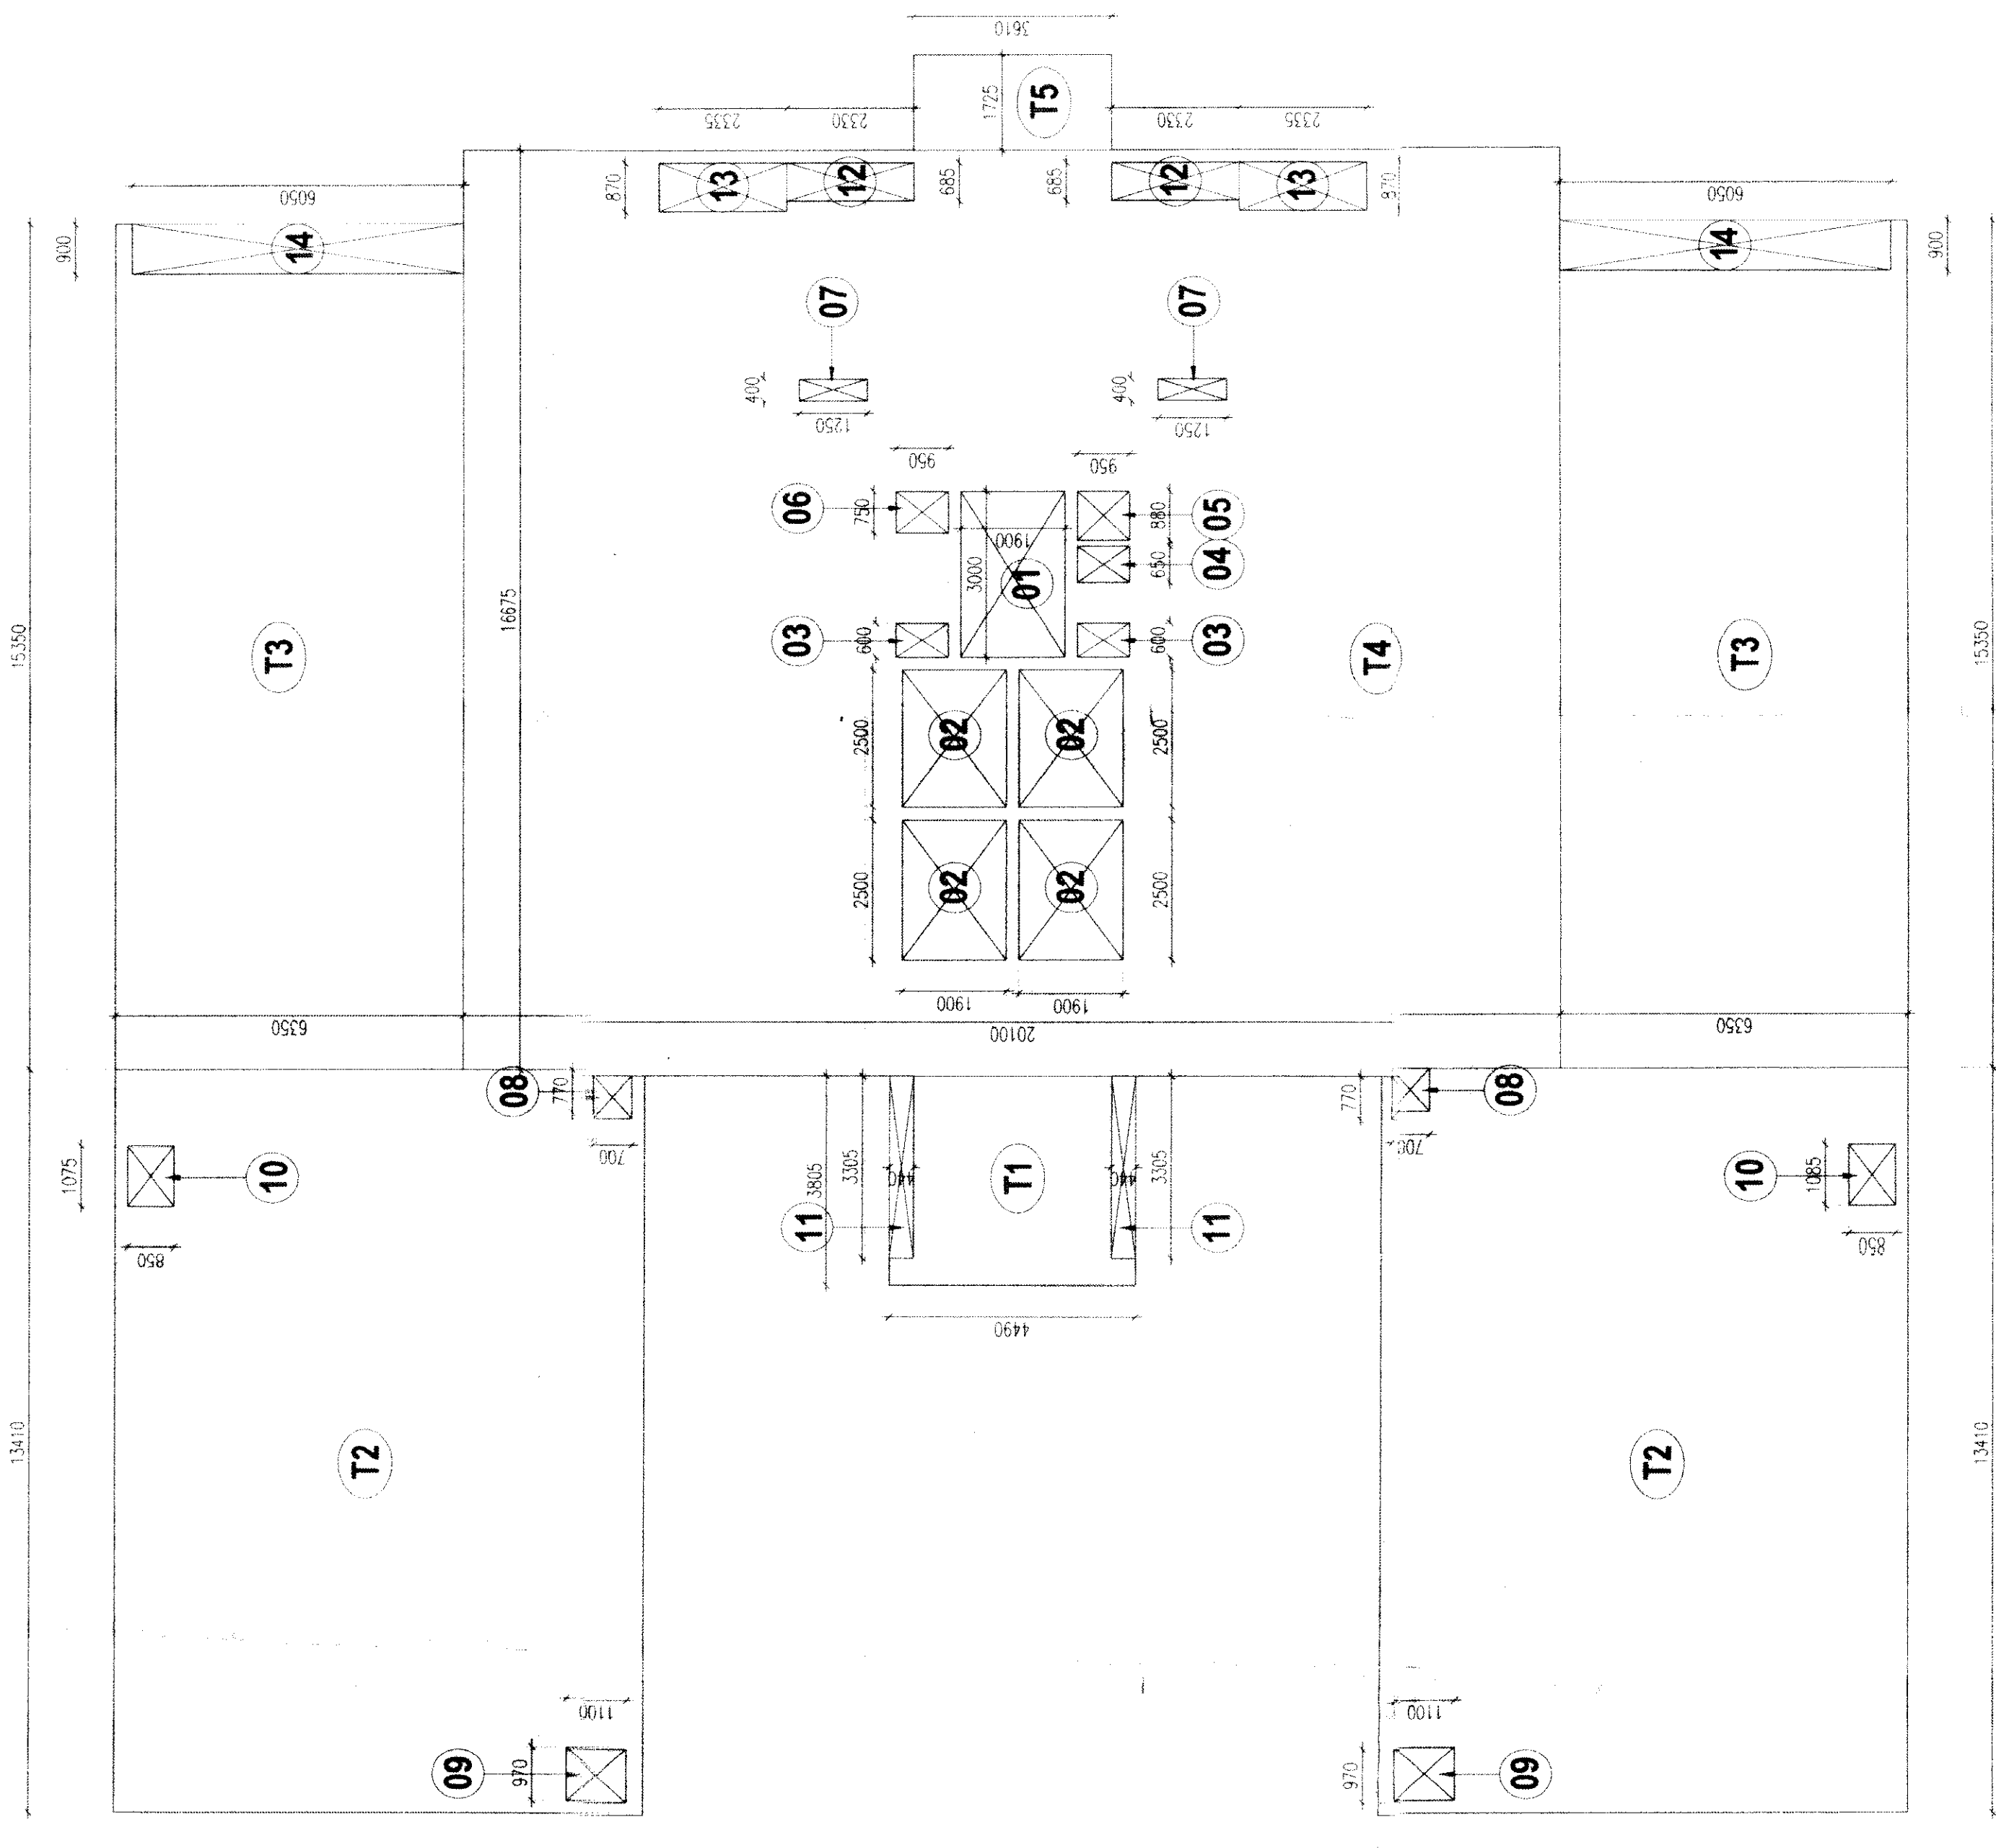


7th AND 17th FLOOR

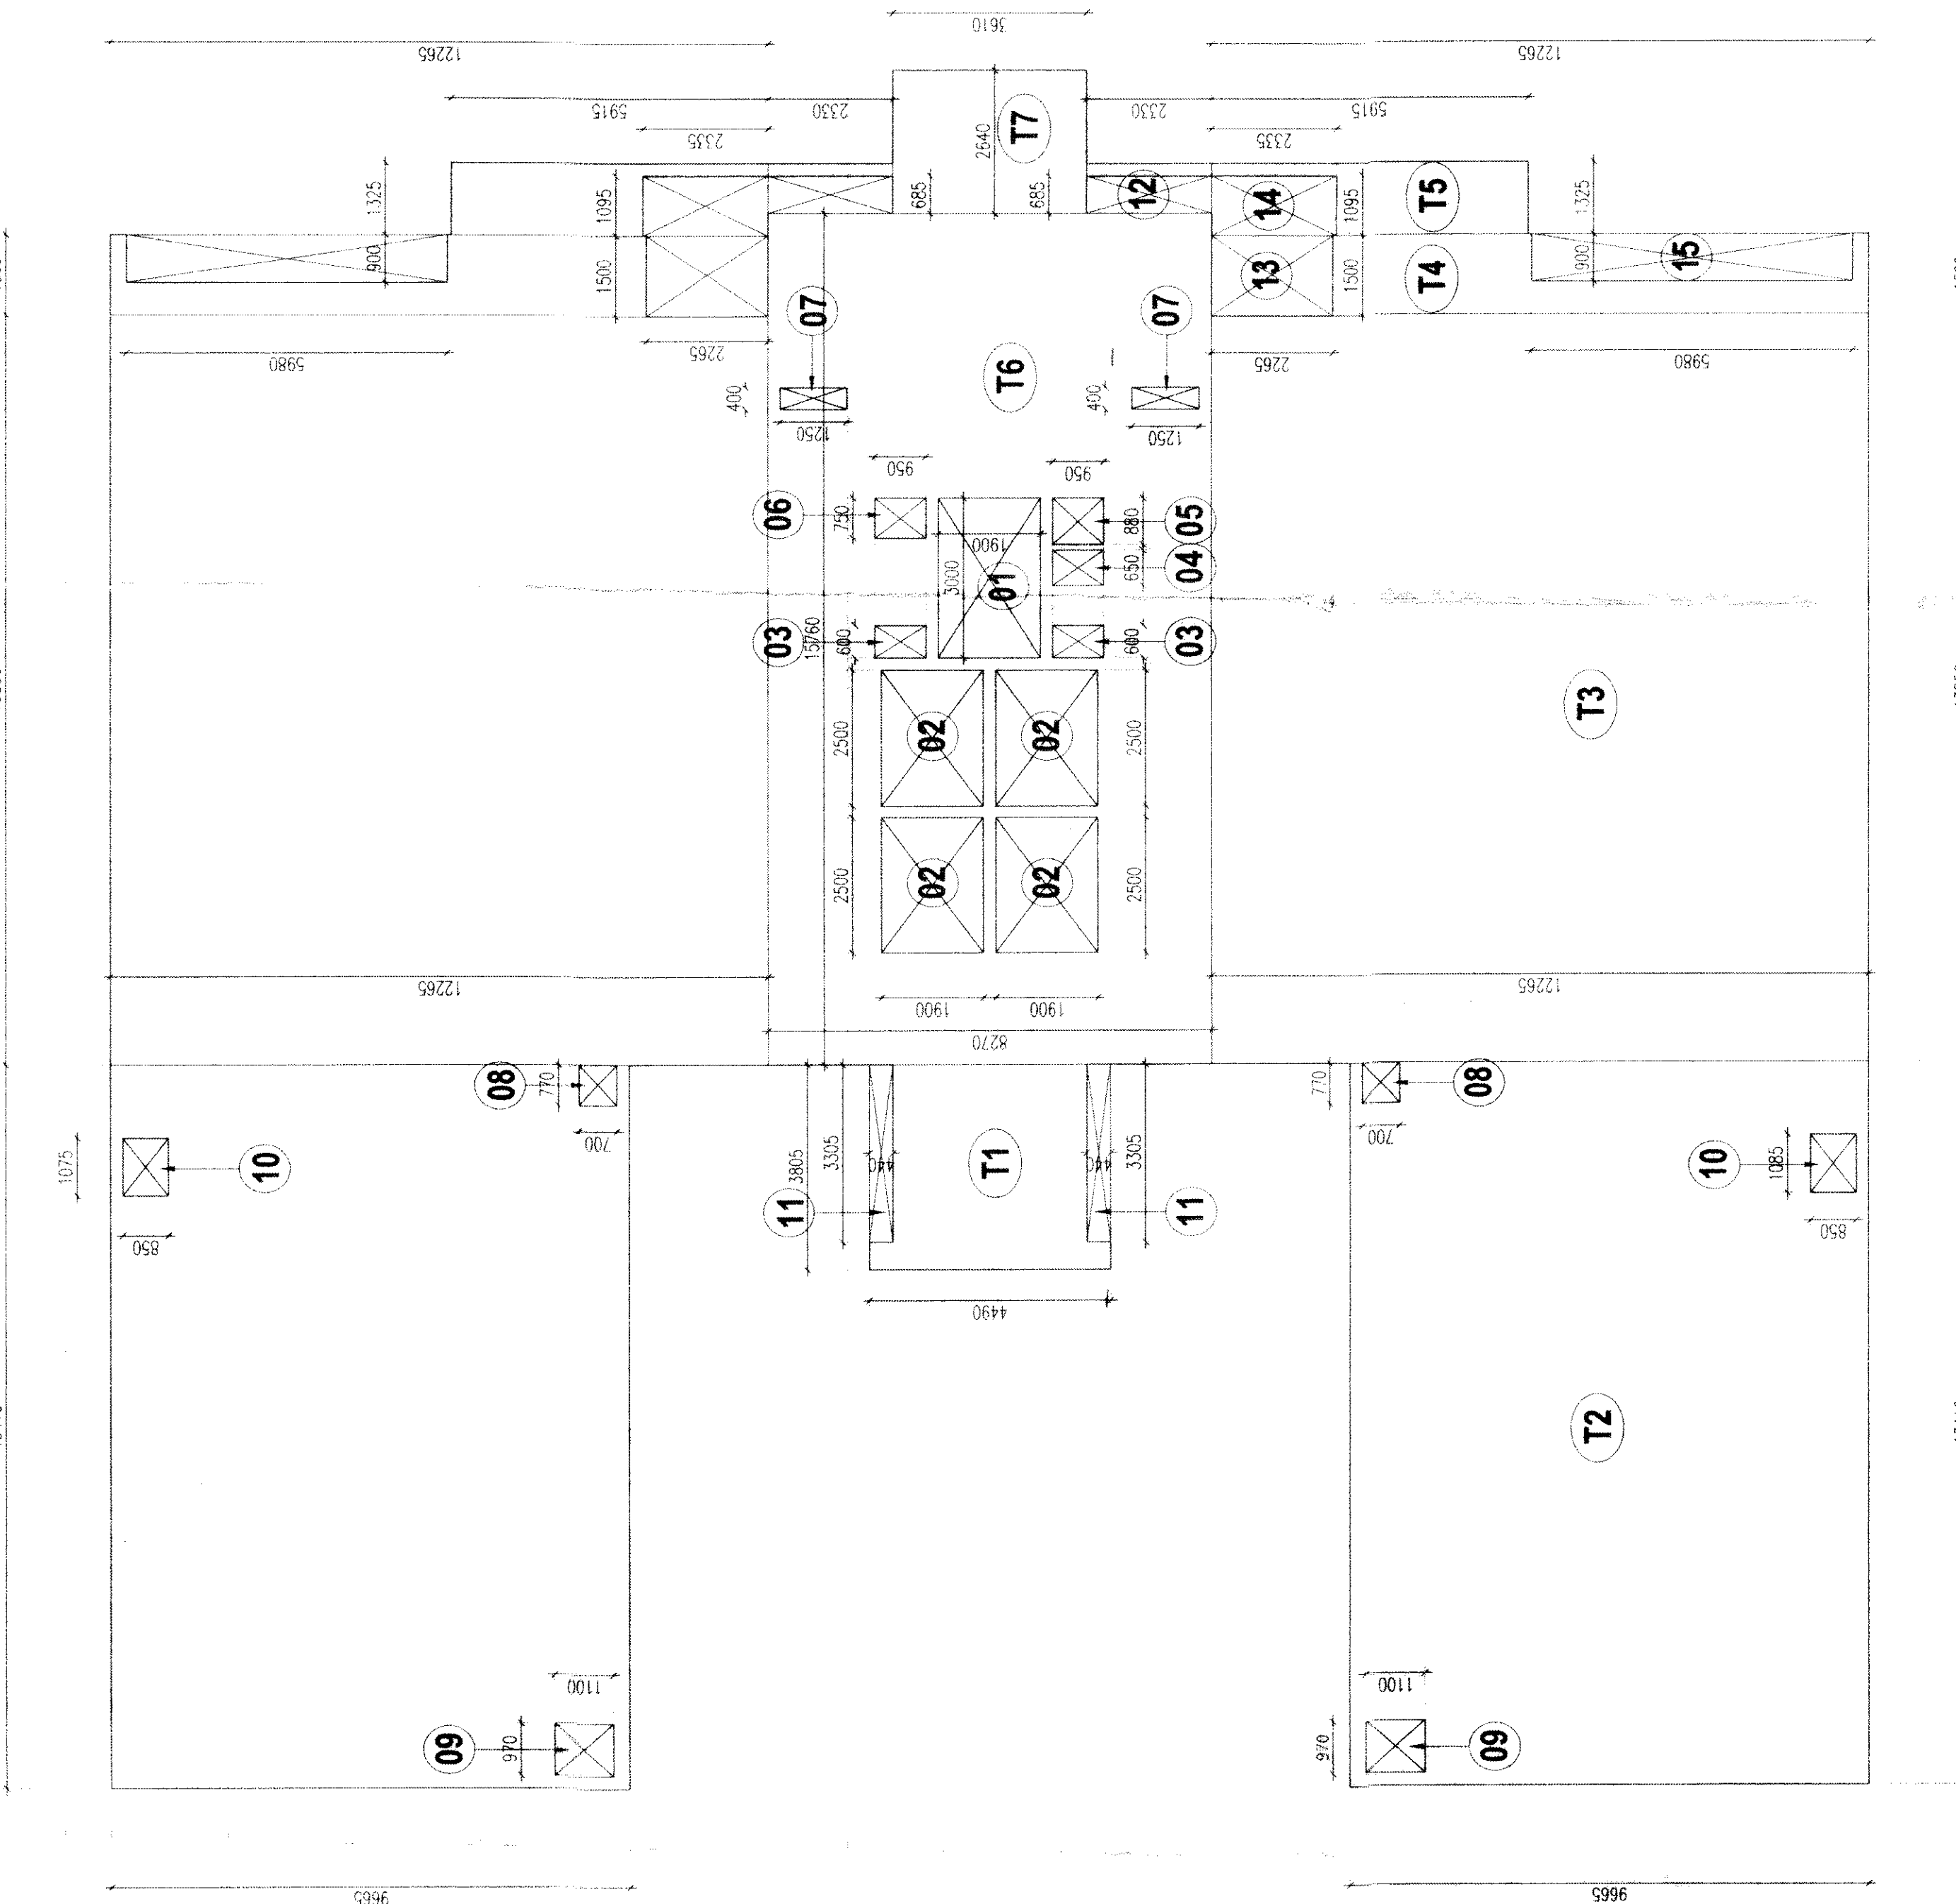


5th, 8th, 15th, 16th, 25th AND 26th FLOOR PLAN

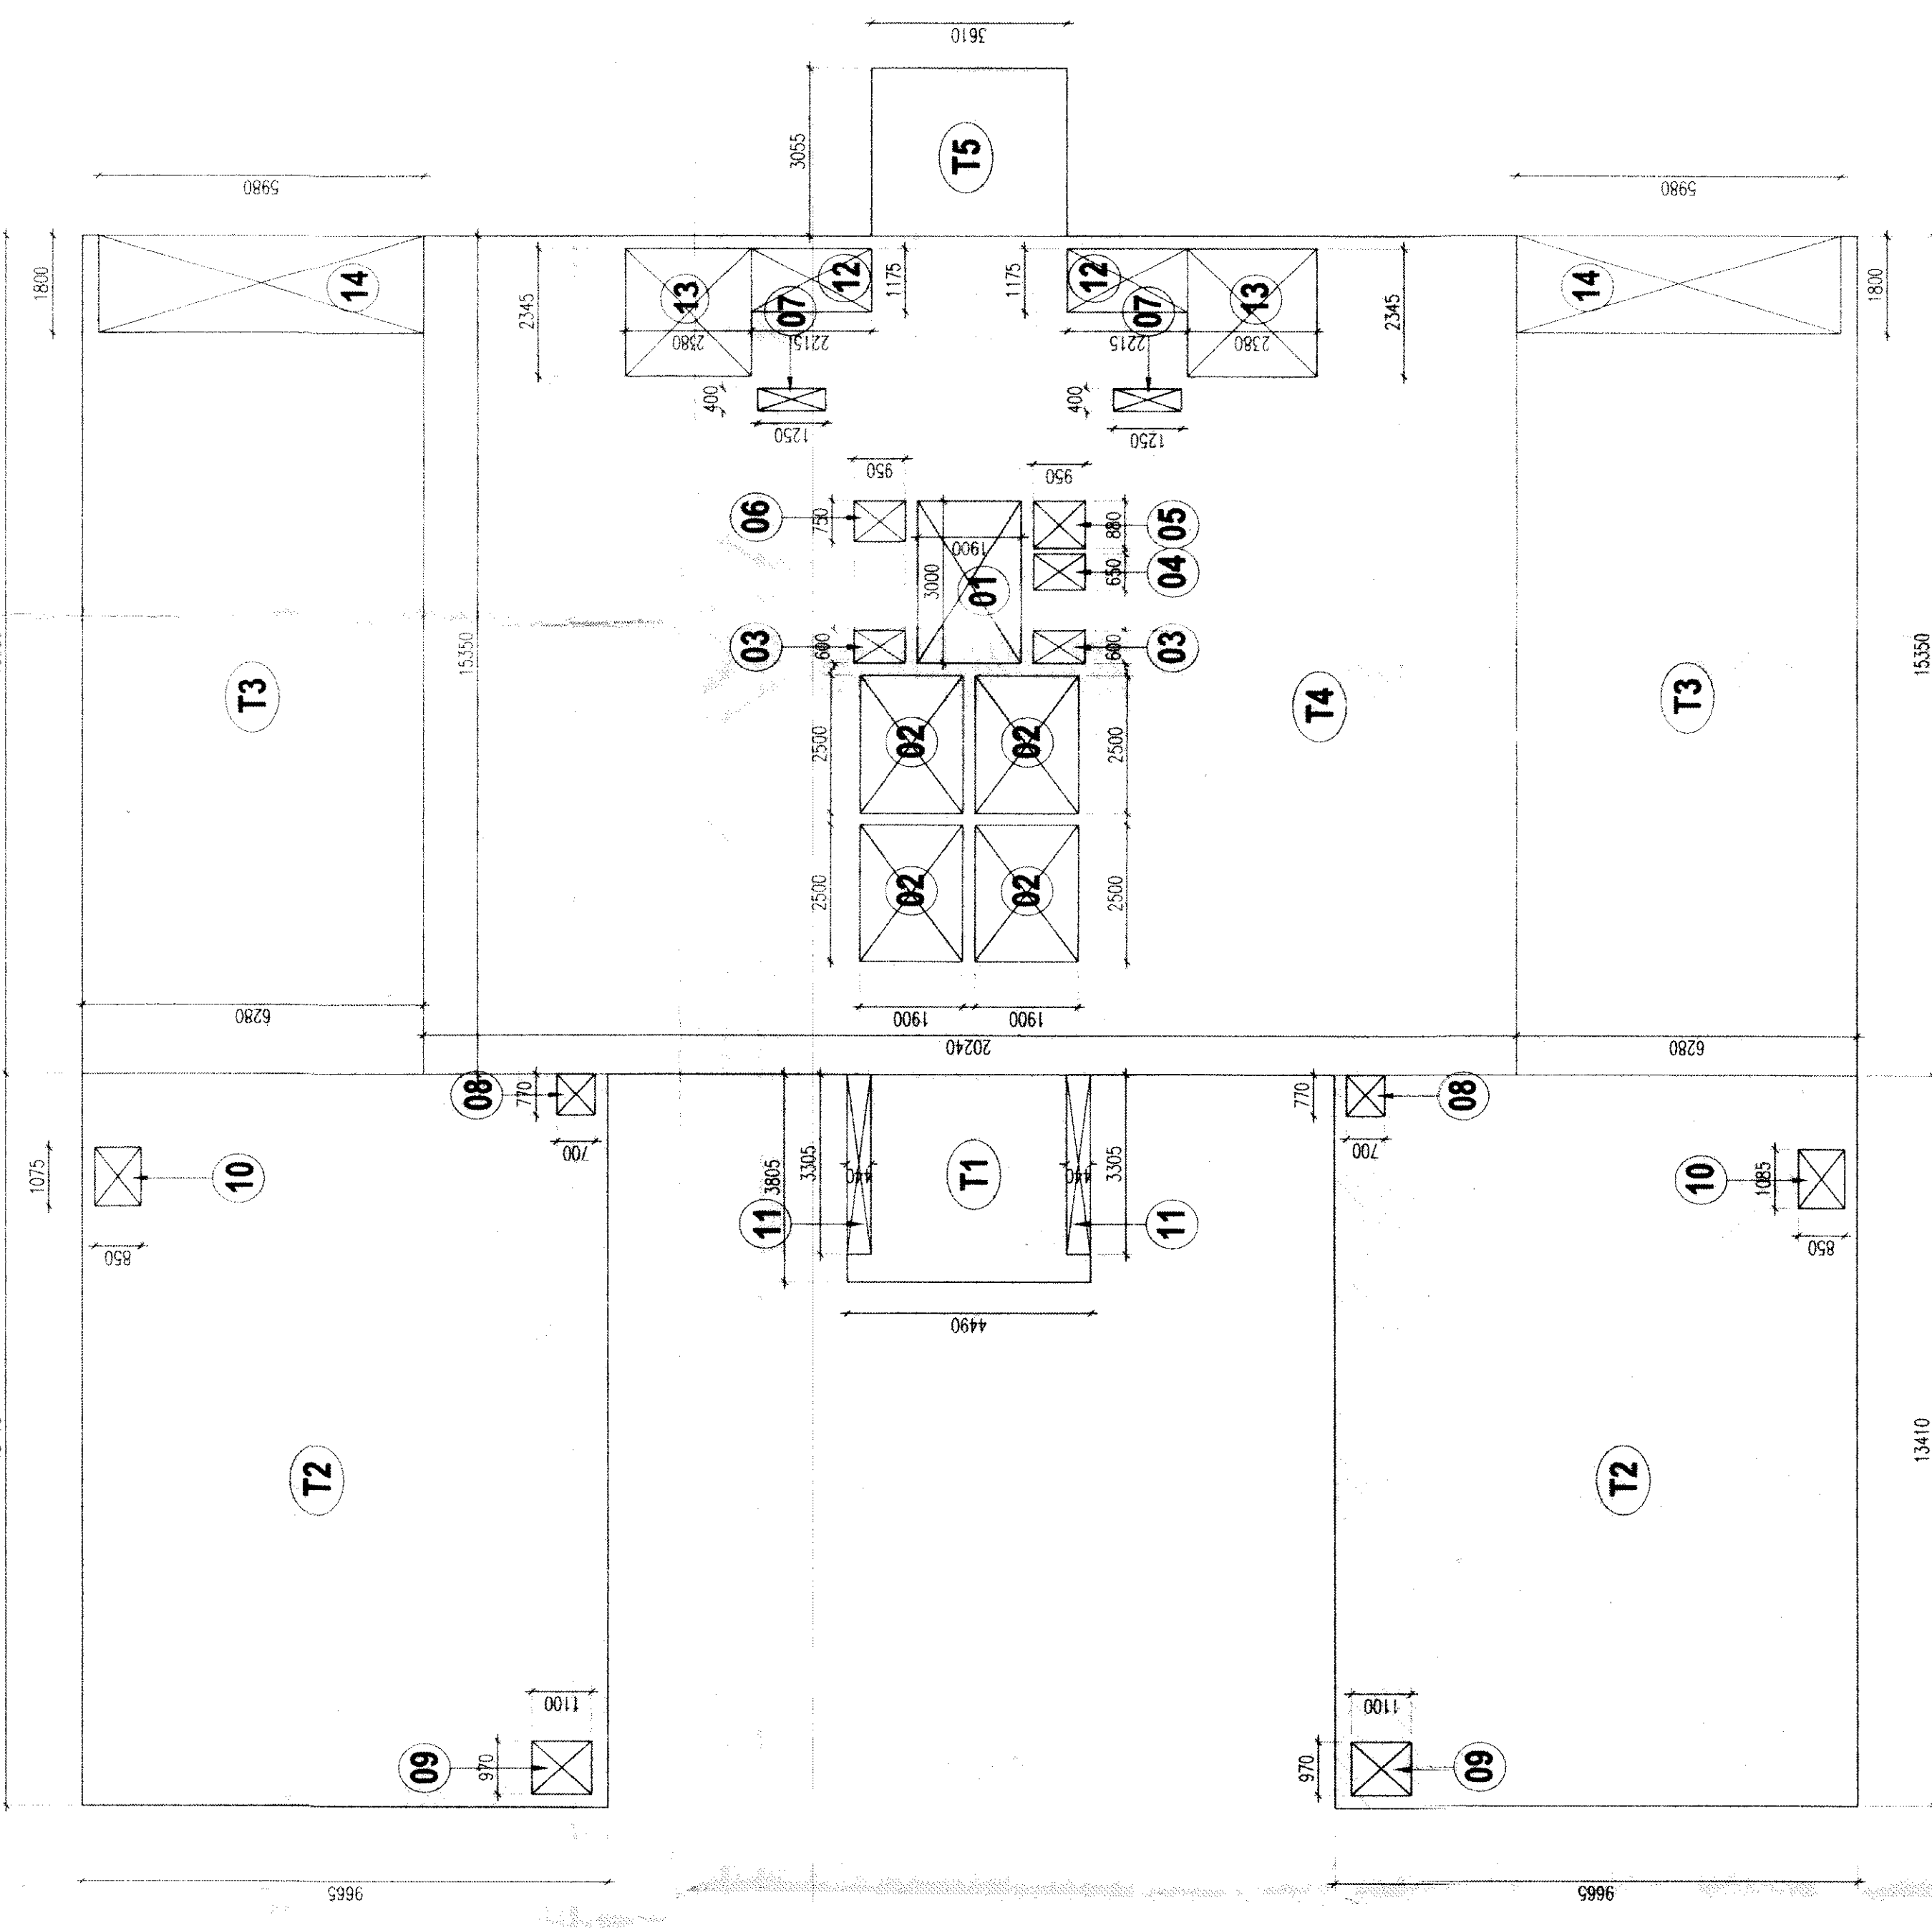

9th, 10th, 19th AND 20th FLOOR PLAN

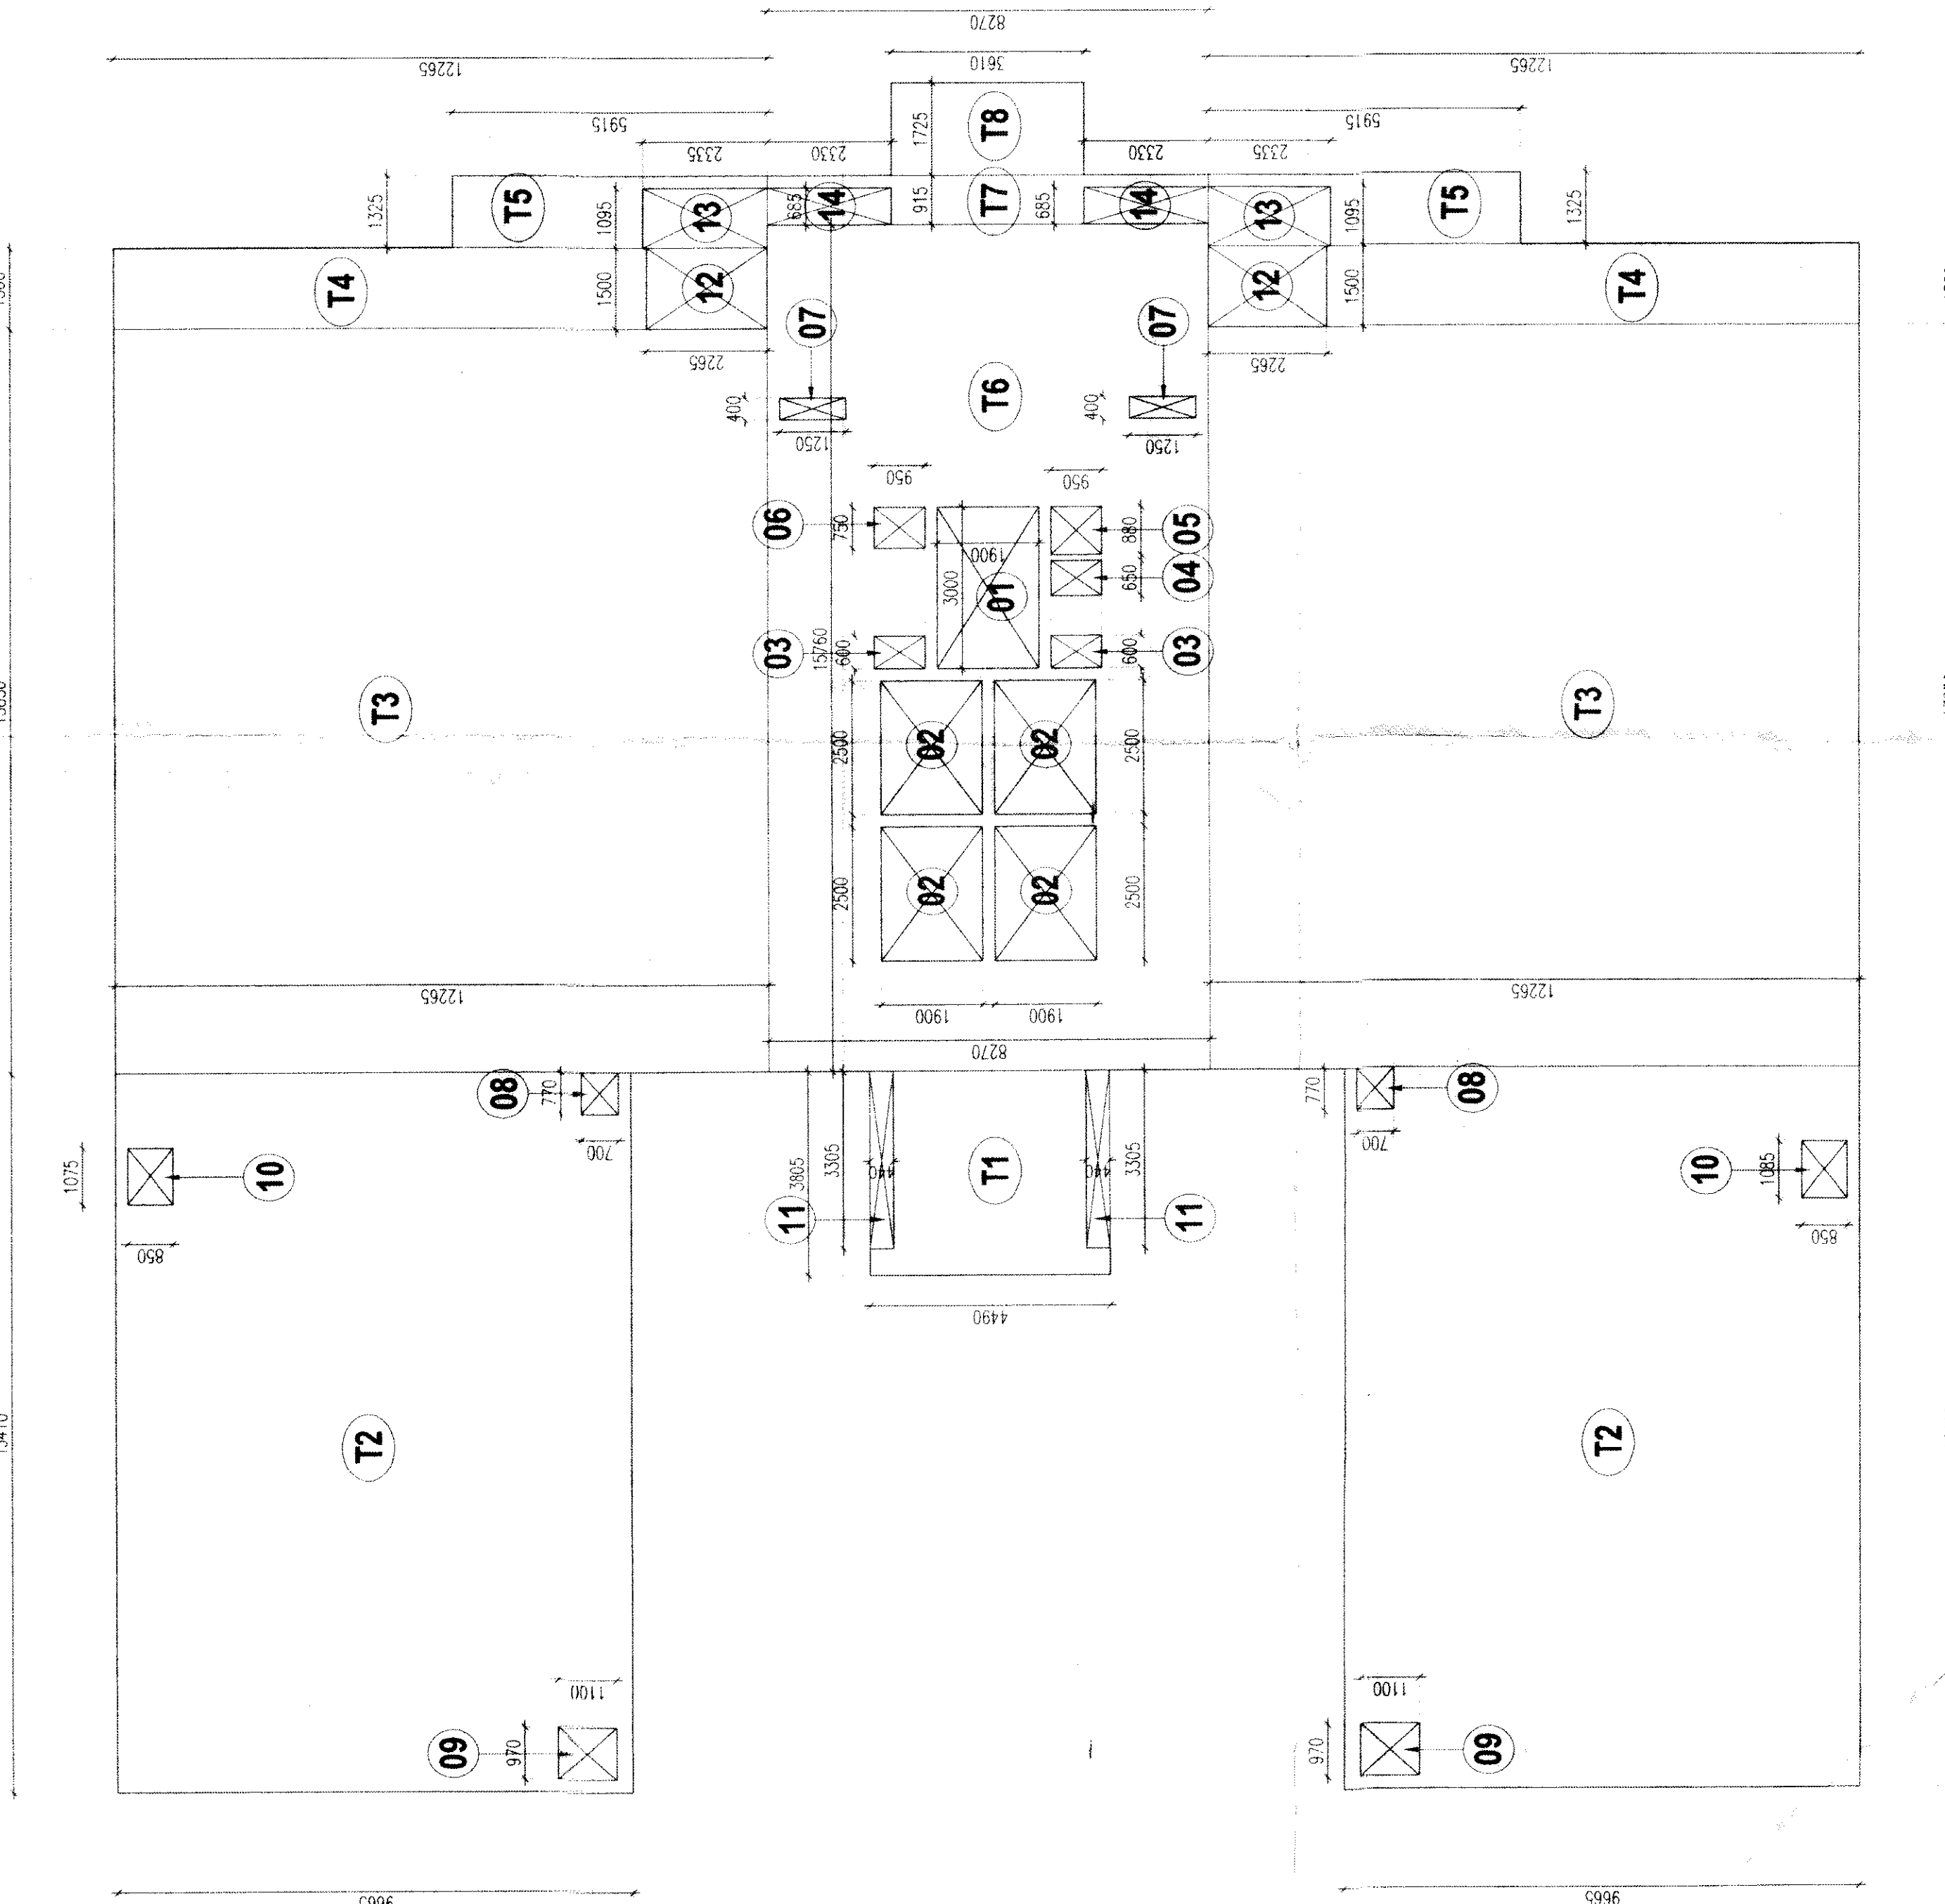

4th, 14th AND 24th FLOOR PLAN

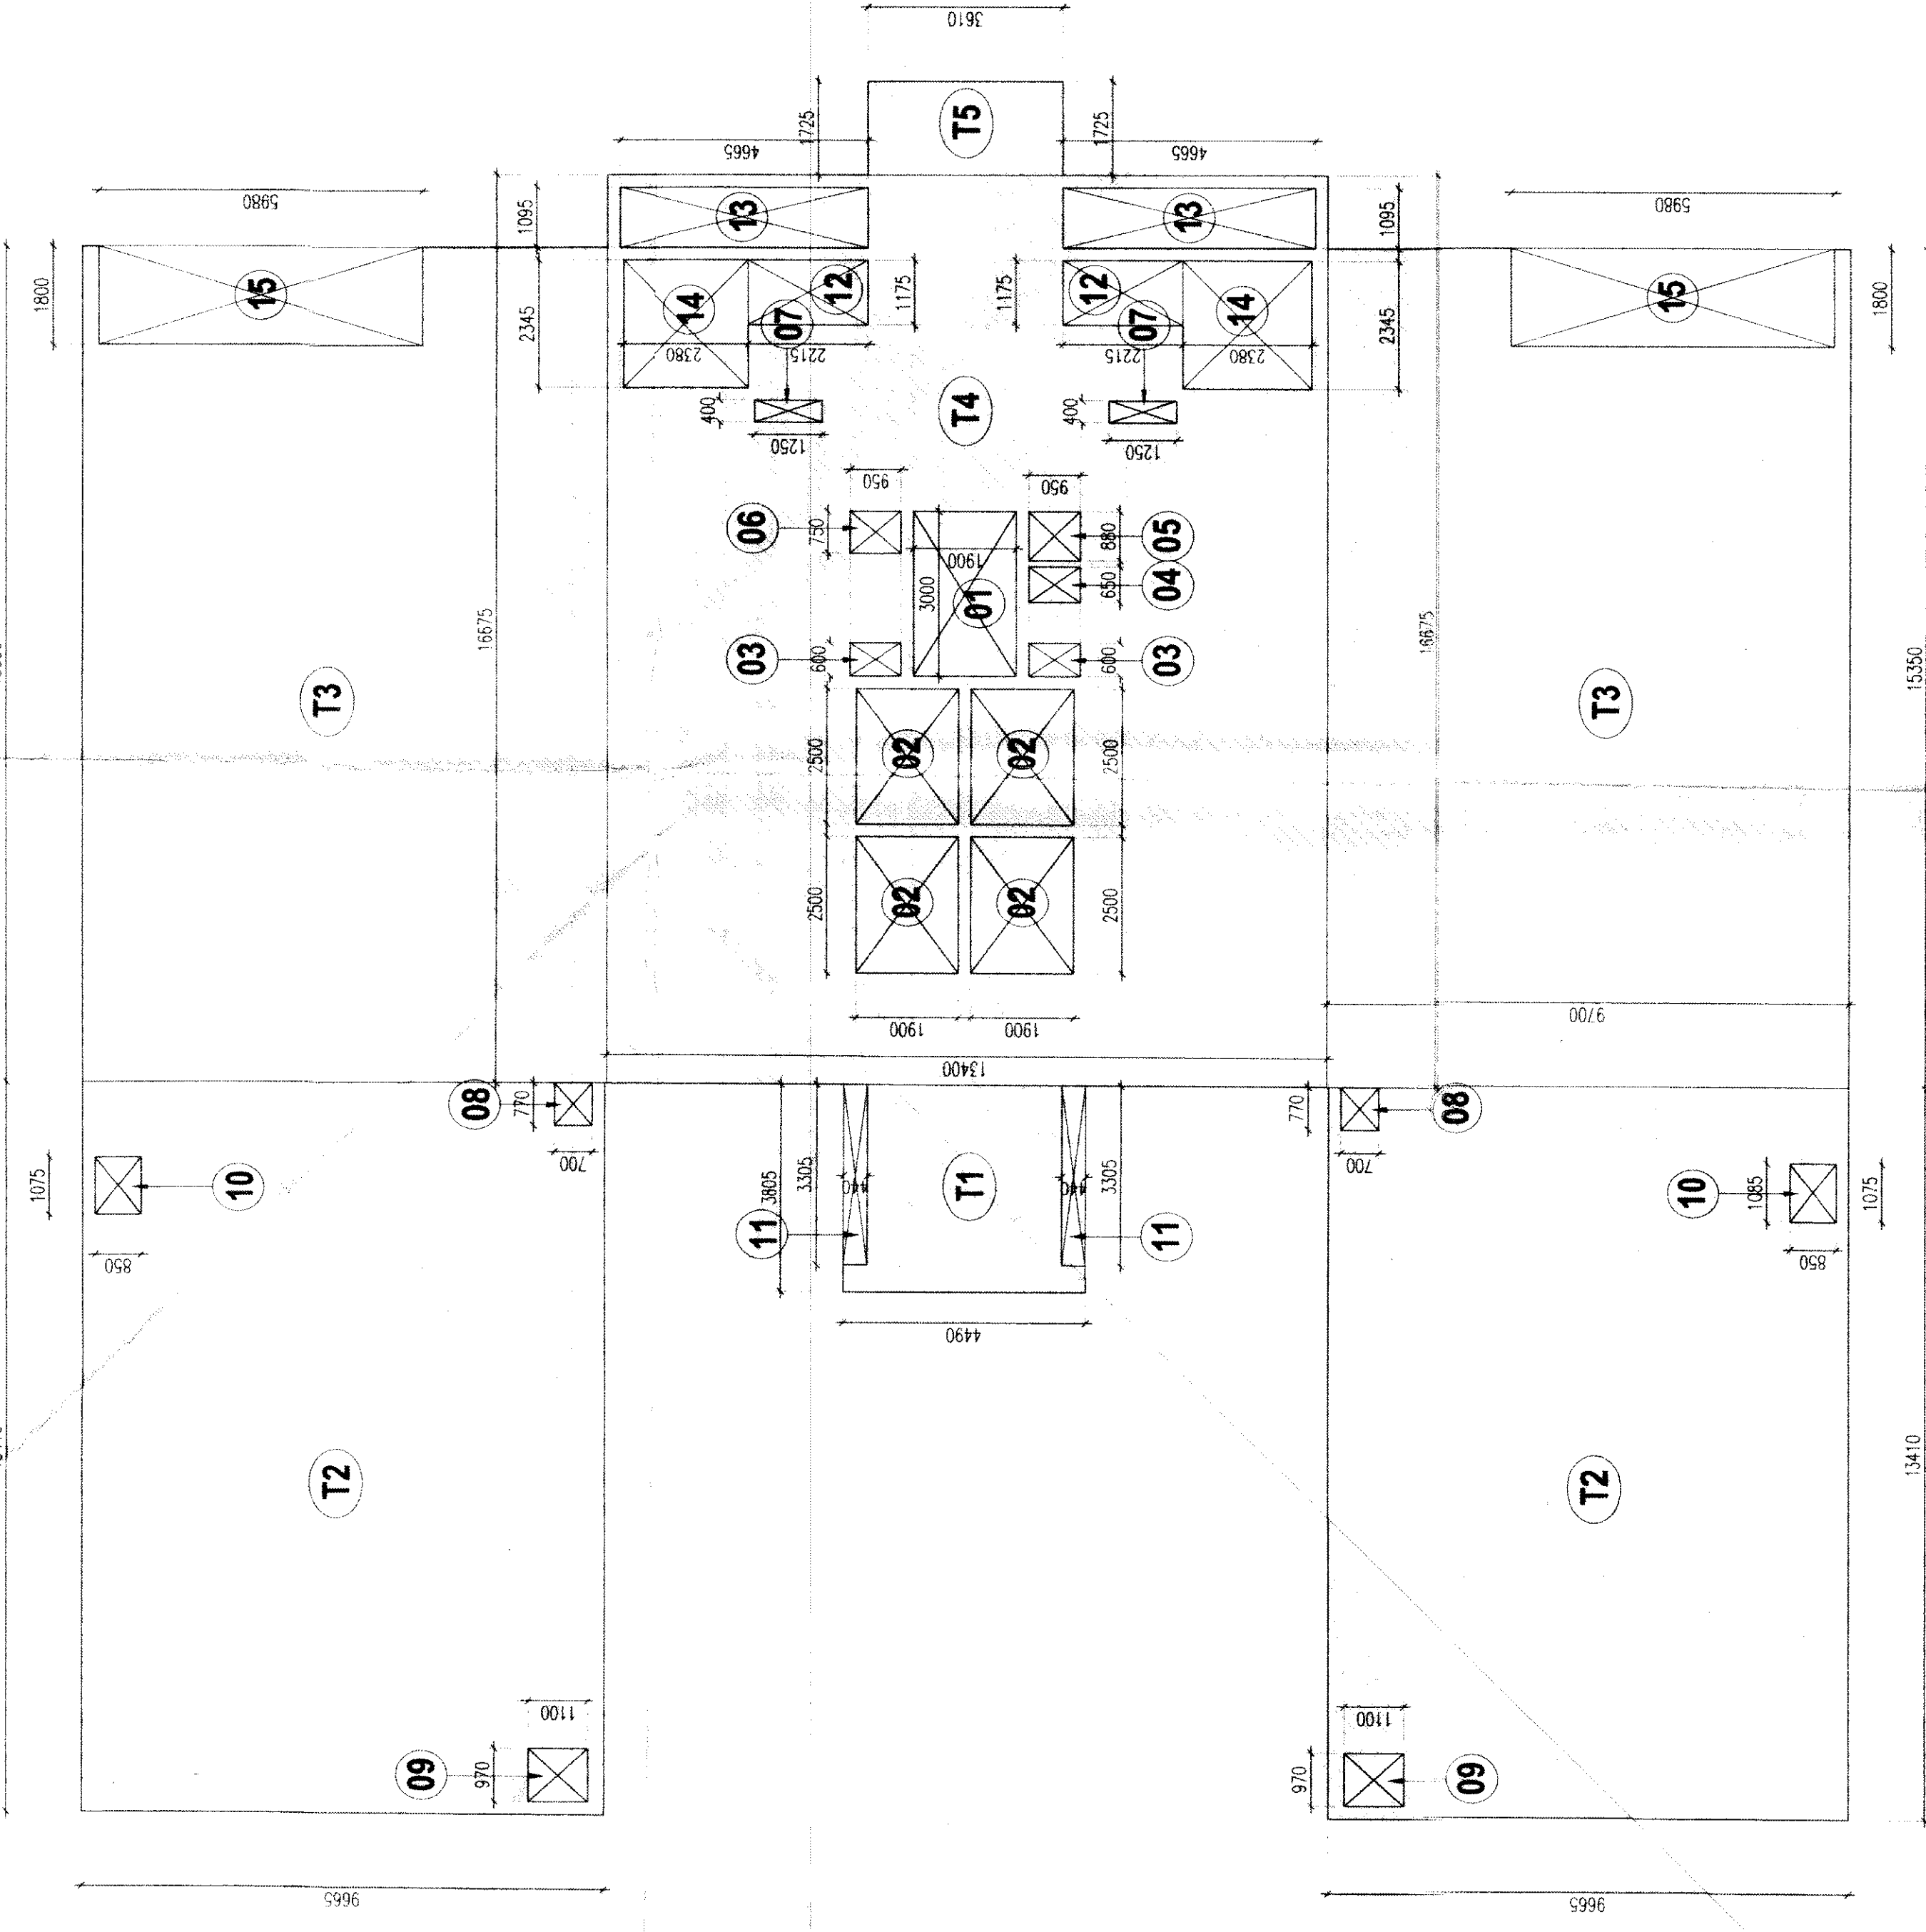

8th AND 18th FLOOR

NANI CHOWLA
ARCHITECTS CONSULTANTS
P/4, FRIENDS COUNTRY EAST, NEW BELLA-10065
ARCHITECT'S SIGN

DESIGNER: URBAN LAND & INFRASTRUCTURE LTD.
Project: S3, Gurgaon, Haryana - 122002.
Scale: 1:100
Date: 30.03.11
Sheet No: 1/10
Job No: 1/10
Drawing No: 1/10
Tower: 1/10
Area: 1/10
Scale: 1:100
Date: 30.03.11
Sheet No: 1/10
Job No: 1/10
Drawing No: 1/10
Tower: 1/10
Area: 1/10

PROJECT: URBAN LAND & INFRASTRUCTURE LTD.
PROJECT: S3, Gurgaon, Haryana - 122002.
SCALE: 1:100
DATE: 30.03.11
SHEET NO: 1/10
JOB NO: 1/10
DRAWING NO: 1/10
TOWER: 1/10
AREA: 1/10

AREA DIAGRAMS AND AREA CALCULATIONS 2
TOWER-J
NANI CHOWLA
ARCHITECTS CONSULTANTS
P/4, FRIENDS COUNTRY EAST, NEW BELLA-10065
ARCHITECT'S SIGN

36

TOWER-J
TOTAL COVD. AREA ON ALL FLOORS =

S. NO.	FLOORS	TOTAL COVD. AREA	MUMTY & WATER TANK
1.	GROUND COVERAGE	1117.617	
2.	GROUND FLOOR	773.287	
3.	1st FLOOR	1043.589	
4.	2nd FLOOR	883.035	
5.	3rd FLOOR	848.148	
6.	4th FLOOR	760.553	
7.	5th FLOOR	745.490	
8.	6th FLOOR	745.490	
9.	7th FLOOR	757.523	
10.	8th FLOOR	718.681	
11.	9th FLOOR	715.943	
12.	10th FLOOR	753.258	
13.	11th FLOOR	753.258	
14.	12th FLOOR	848.148	
15.	13th FLOOR	889.270	
16.	14th FLOOR	760.553	
17.	15th FLOOR	745.490	
18.	16th FLOOR	745.490	
19.	17th FLOOR	757.523	
20.	18th FLOOR	718.681	
21.	19th FLOOR	715.943	
22.	20th FLOOR	753.258	
23.	21st FLOOR	753.258	
24.	22nd FLOOR	848.148	
25.	23rd FLOOR	889.270	
26.	24th FLOOR	760.553	
27.	25th FLOOR	745.490	
28.	26th FLOOR	745.490	
29.	27th FLOOR	788.553	
30.	28th FLOOR	850.618	
31.	29th FLOOR	647.967	
	MACHINE ROOM, MUMTY & WATER TANK		237.651
	TOTAL	23327.370	1117.617

TOWER-J 13th AND 23rd FLOOR COVD. AREA CHART
11 = 1 X 3.865 X 4.490 = 17.084 SQMT.
12 = 2 X 0.270 X 2.460 = 1.326 SQMT.
13 = 2 X 8.335 X 8.135 = 145.612 SQMT.
14 = 2 X 5.330 X 4.555 = 48.356 SQMT.
15 = 2 X 25.435 X 9.665 = 492.988 SQMT.
16 = 2 X 2.655 X 3.320 = 17.679 SQMT.
17 = 1 X 16.065 X 13.460 = 214.347 SQMT.
18 = 1 X 0.400 X 3.610 = 1.444 SQMT.
TOTAL (11 to 18) = 926.988 SQMT.

DEDUCTION AREA
01 = 1 X 3.000 X 1.900 = 5.700 SQMT.
02 = 4 X 2.500 X 0.950 = 19.000 SQMT.
03 = 2 X 0.600 X 0.950 = 1.140 SQMT.
04 = 1 X 0.650 X 0.950 = 0.617 SQMT.
05 = 1 X 0.880 X 0.950 = 0.836 SQMT.
06 = 1 X 0.750 X 0.950 = 0.712 SQMT.
07 = 2 X 0.400 X 1.250 = 1.000 SQMT.
08 = 2 X 0.770 X 1.100 = 1.678 SQMT.
09 = 2 X 0.970 X 1.100 = 2.134 SQMT.
10 = 2 X 1.085 X 0.850 = 1.844 SQMT.
11 = 2 X 3.305 X 0.440 = 2.906 SQMT.
12 = 2 X 2.595 X 2.255 = 11.755 SQMT.
13 = 2 X 0.835 X 2.330 = 3.881 SQMT.
14 = 2 X 1.035 X 2.330 = 4.801 SQMT.
TOTAL (01 to 14) = 57.728 SQMT.
NET COVD. AREA = (1-2) = 926.988 - 57.728 = 869.270 SQMT.

DEVELOPERS
PIONEER URBAN LAND & INFRASTRUCTURE LTD.
First Downtown Centre, 5th Floor,
Sri Sai Chaitanya, Hyderabad-500082

NET COVD. AREA = 869.270 SQMT.

DESIGN NO.
M/A - 223

JOB NO.

SCALE - 1:100
DATE - 20.03.21
DEALT - J.S. WALK

CHD

SITE PLAN

PROPOSED GROUP HOUSING ON 24.606 ACRES AT
SECTIONAL SUBDIVISION, TOWER J
AREA DIAGRAMS AND CALCULATIONS - 2

MANI CHOWLA
ARCHITECTS CONSULTANTS
M/A, HANNA COLONY EAST, NEW DELHI-110085

ARCHITECTS SIGN
SANCTIONED

APPROVED SIGNATURE

TOWER-J 11th AND 21st FLOOR COVD. AREA CHART
11 = 1 X 3.865 X 4.490 = 17.084 SQMT.
12 = 2 X 13.410 X 9.665 = 259.275 SQMT.
13 = 1 X 15.380 X 32.785 = 503.403 SQMT.
14 = 1 X 3.055 X 3.610 = 11.138 SQMT.
TOTAL (11 to 16) = 889.258 SQMT.

DEDUCTION AREA
01 = 1 X 3.000 X 1.900 = 5.700 SQMT.
02 = 4 X 2.500 X 0.950 = 19.000 SQMT.
03 = 2 X 0.600 X 0.950 = 1.140 SQMT.
04 = 1 X 0.650 X 0.950 = 0.617 SQMT.
05 = 1 X 0.880 X 0.950 = 0.836 SQMT.
06 = 1 X 0.750 X 0.950 = 0.712 SQMT.
07 = 2 X 0.400 X 1.250 = 1.000 SQMT.
08 = 2 X 0.770 X 1.100 = 1.678 SQMT.
09 = 2 X 0.970 X 1.100 = 2.134 SQMT.
10 = 2 X 1.085 X 0.850 = 1.844 SQMT.
11 = 2 X 3.305 X 0.440 = 2.906 SQMT.
12 = 2 X 1.175 X 2.215 = 5.205 SQMT.
13 = 2 X 0.975 X 2.450 = 4.777 SQMT.
14 = 2 X 1.370 X 2.380 = 6.521 SQMT.
15 = 2 X 1.800 X 5.980 = 21.528 SQMT.
TOTAL (01 to 15) = 75.000 SQMT.
NET COVD. AREA = (1-2) = 889.258 - 75.000 = 814.258 SQMT.

TOWER-J 28th FLOOR COVD. AREA CHART
11 = 1 X 3.865 X 4.490 = 17.084 SQMT.
12 = 2 X 0.270 X 2.460 = 1.326 SQMT.
13 = 1 X 8.335 X 8.135 = 67.812 SQMT.
14 = 2 X 5.330 X 4.555 = 48.356 SQMT.
15 = 2 X 3.100 X 2.905 = 18.011 SQMT.
16 = 2 X 3.500 X 4.350 = 30.375 SQMT.
17 = 2 X 2.230 X 7.105 = 31.688 SQMT.
18 = 2 X 12.945 X 5.155 = 132.945 SQMT.
19 = 2 X 13.140 X 5.015 = 131.794 SQMT.
20 = 1 X 16.065 X 13.460 = 214.347 SQMT.
TOTAL (11 to 20) = 719.622 SQMT.

DEDUCTION AREA
01 = 1 X 3.000 X 1.900 = 5.700 SQMT.
02 = 4 X 2.500 X 0.950 = 19.000 SQMT.
03 = 2 X 0.600 X 0.950 = 1.140 SQMT.
04 = 1 X 0.650 X 0.950 = 0.617 SQMT.
05 = 1 X 0.880 X 0.950 = 0.836 SQMT.
06 = 1 X 0.750 X 0.950 = 0.712 SQMT.
07 = 2 X 0.400 X 1.250 = 1.000 SQMT.
08 = 2 X 0.770 X 1.100 = 1.678 SQMT.
09 = 2 X 0.970 X 1.100 = 2.134 SQMT.
10 = 2 X 0.800 X 4.300 = 6.880 SQMT.
11 = 2 X 3.305 X 0.440 = 2.906 SQMT.
12 = 2 X 3.205 X 1.700 = 10.897 SQMT.
13 = 2 X 2.000 X 4.685 = 18.753 SQMT.
TOTAL (01 to 13) = 71.655 SQMT.
NET COVD. AREA = (1-2) = 719.622 - 71.655 = 647.967 SQMT.

TOWER-J 28th FLOOR COVD. AREA CHART
11 = 1 X 3.865 X 4.490 = 17.084 SQMT.
12 = 2 X 0.270 X 2.460 = 1.326 SQMT.
13 = 2 X 8.335 X 8.135 = 145.612 SQMT.
14 = 2 X 5.330 X 4.555 = 48.356 SQMT.
15 = 2 X 3.000 X 2.905 = 17.810 SQMT.
16 = 2 X 3.145 X 1.650 = 10.389 SQMT.
17 = 1 X 16.065 X 32.785 = 524.473 SQMT.
TOTAL (11 to 17) = 976.586 SQMT.


DEDUCTION AREA
01 = 1 X 3.000 X 1.900 = 5.700 SQMT.
02 = 4 X 2.500 X 0.950 = 19.000 SQMT.
03 = 2 X 0.600 X 0.950 = 1.140 SQMT.
04 = 1 X 0.650 X 0.950 = 0.617 SQMT.
05 = 1 X 0.880 X 0.950 = 0.836 SQMT.
06 = 1 X 0.750 X 0.950 = 0.712 SQMT.
07 = 2 X 0.400 X 1.250 = 1.000 SQMT.
08 = 2 X 0.770 X 1.100 = 1.678 SQMT.
09 = 2 X 0.970 X 1.100 = 2.134 SQMT.
10 = 2 X 1.085 X 0.850 = 1.844 SQMT.
11 = 2 X 3.305 X 0.440 = 2.906 SQMT.
12 = 2 X 3.205 X 1.700 = 10.897 SQMT.
13 = 2 X 4.455 X 4.650 = 41.437 SQMT.
TOTAL (01 to 13) = 125.948 SQMT.
NET COVD. AREA = (1-2) = 976.586 - 125.948 = 850.638 SQMT.

TOWER-J 27th FLOOR COVD. AREA CHART
11 = 1 X 3.865 X 4.490 = 17.084 SQMT.
12 = 2 X 13.410 X 9.665 = 259.275 SQMT.
13 = 2 X 15.380 X 20.085 = 308.917 SQMT.
14 = 1 X 1.725 X 3.610 = 6.227 SQMT.
TOTAL (11 to 15) = 812.388 SQMT.


DEDUCTION AREA
01 = 1 X 3.000 X 1.900 = 5.700 SQMT.
02 = 4 X 2.500 X 0.950 = 19.000 SQMT.
03 = 2 X 0.600 X 0.950 = 1.140 SQMT.
04 = 1 X 0.650 X 0.950 = 0.617 SQMT.
05 = 1 X 0.880 X 0.950 = 0.836 SQMT.
06 = 1 X 0.750 X 0.950 = 0.712 SQMT.
07 = 2 X 0.400 X 1.250 = 1.000 SQMT.
08 = 2 X 0.770 X 1.100 = 1.678 SQMT.
09 = 2 X 0.970 X 1.100 = 2.134 SQMT.
10 = 2 X 0.835 X 2.300 = 3.891 SQMT.
11 = 2 X 3.305 X 0.440 = 2.906 SQMT.
12 = 2 X 0.855 X 2.330 = 3.981 SQMT.
13 = 2 X 2.070 X 0.740 = 3.062 SQMT.
TOTAL (01 to 13) = 61.238 SQMT.
NET COVD. AREA = (1-2) = 812.388 - 61.238 = 751.150 SQMT.

TOWER-J MACHINE ROOM, WATER TANK & MUMTY AREA CHART
11 = 1 X 4.075 X 4.490 = 18.296 SQMT.
12 = 1 X 6.645 X 13.920 = 92.498 SQMT.
13 = 1 X 9.195 X 4.685 = 43.009 SQMT.
14 = 1 X 11.465 X 3.610 = 41.460 SQMT.
15 = 1 X 8.845 X 4.685 = 41.256 SQMT.
TOTAL (11 to 15) = 245.559 SQMT.


DEDUCTION AREA
01 = 1 X 3.000 X 0.440 = 1.320 SQMT.
02 = 2 X 3.300 X 0.440 = 2.904 SQMT.
03 = 2 X 3.300 X 0.440 = 2.904 SQMT.
TOTAL (01 to 15) = 43.855 SQMT.
NET COVD. AREA = (1-2) = 245.559 - 43.855 = 201.704 SQMT.

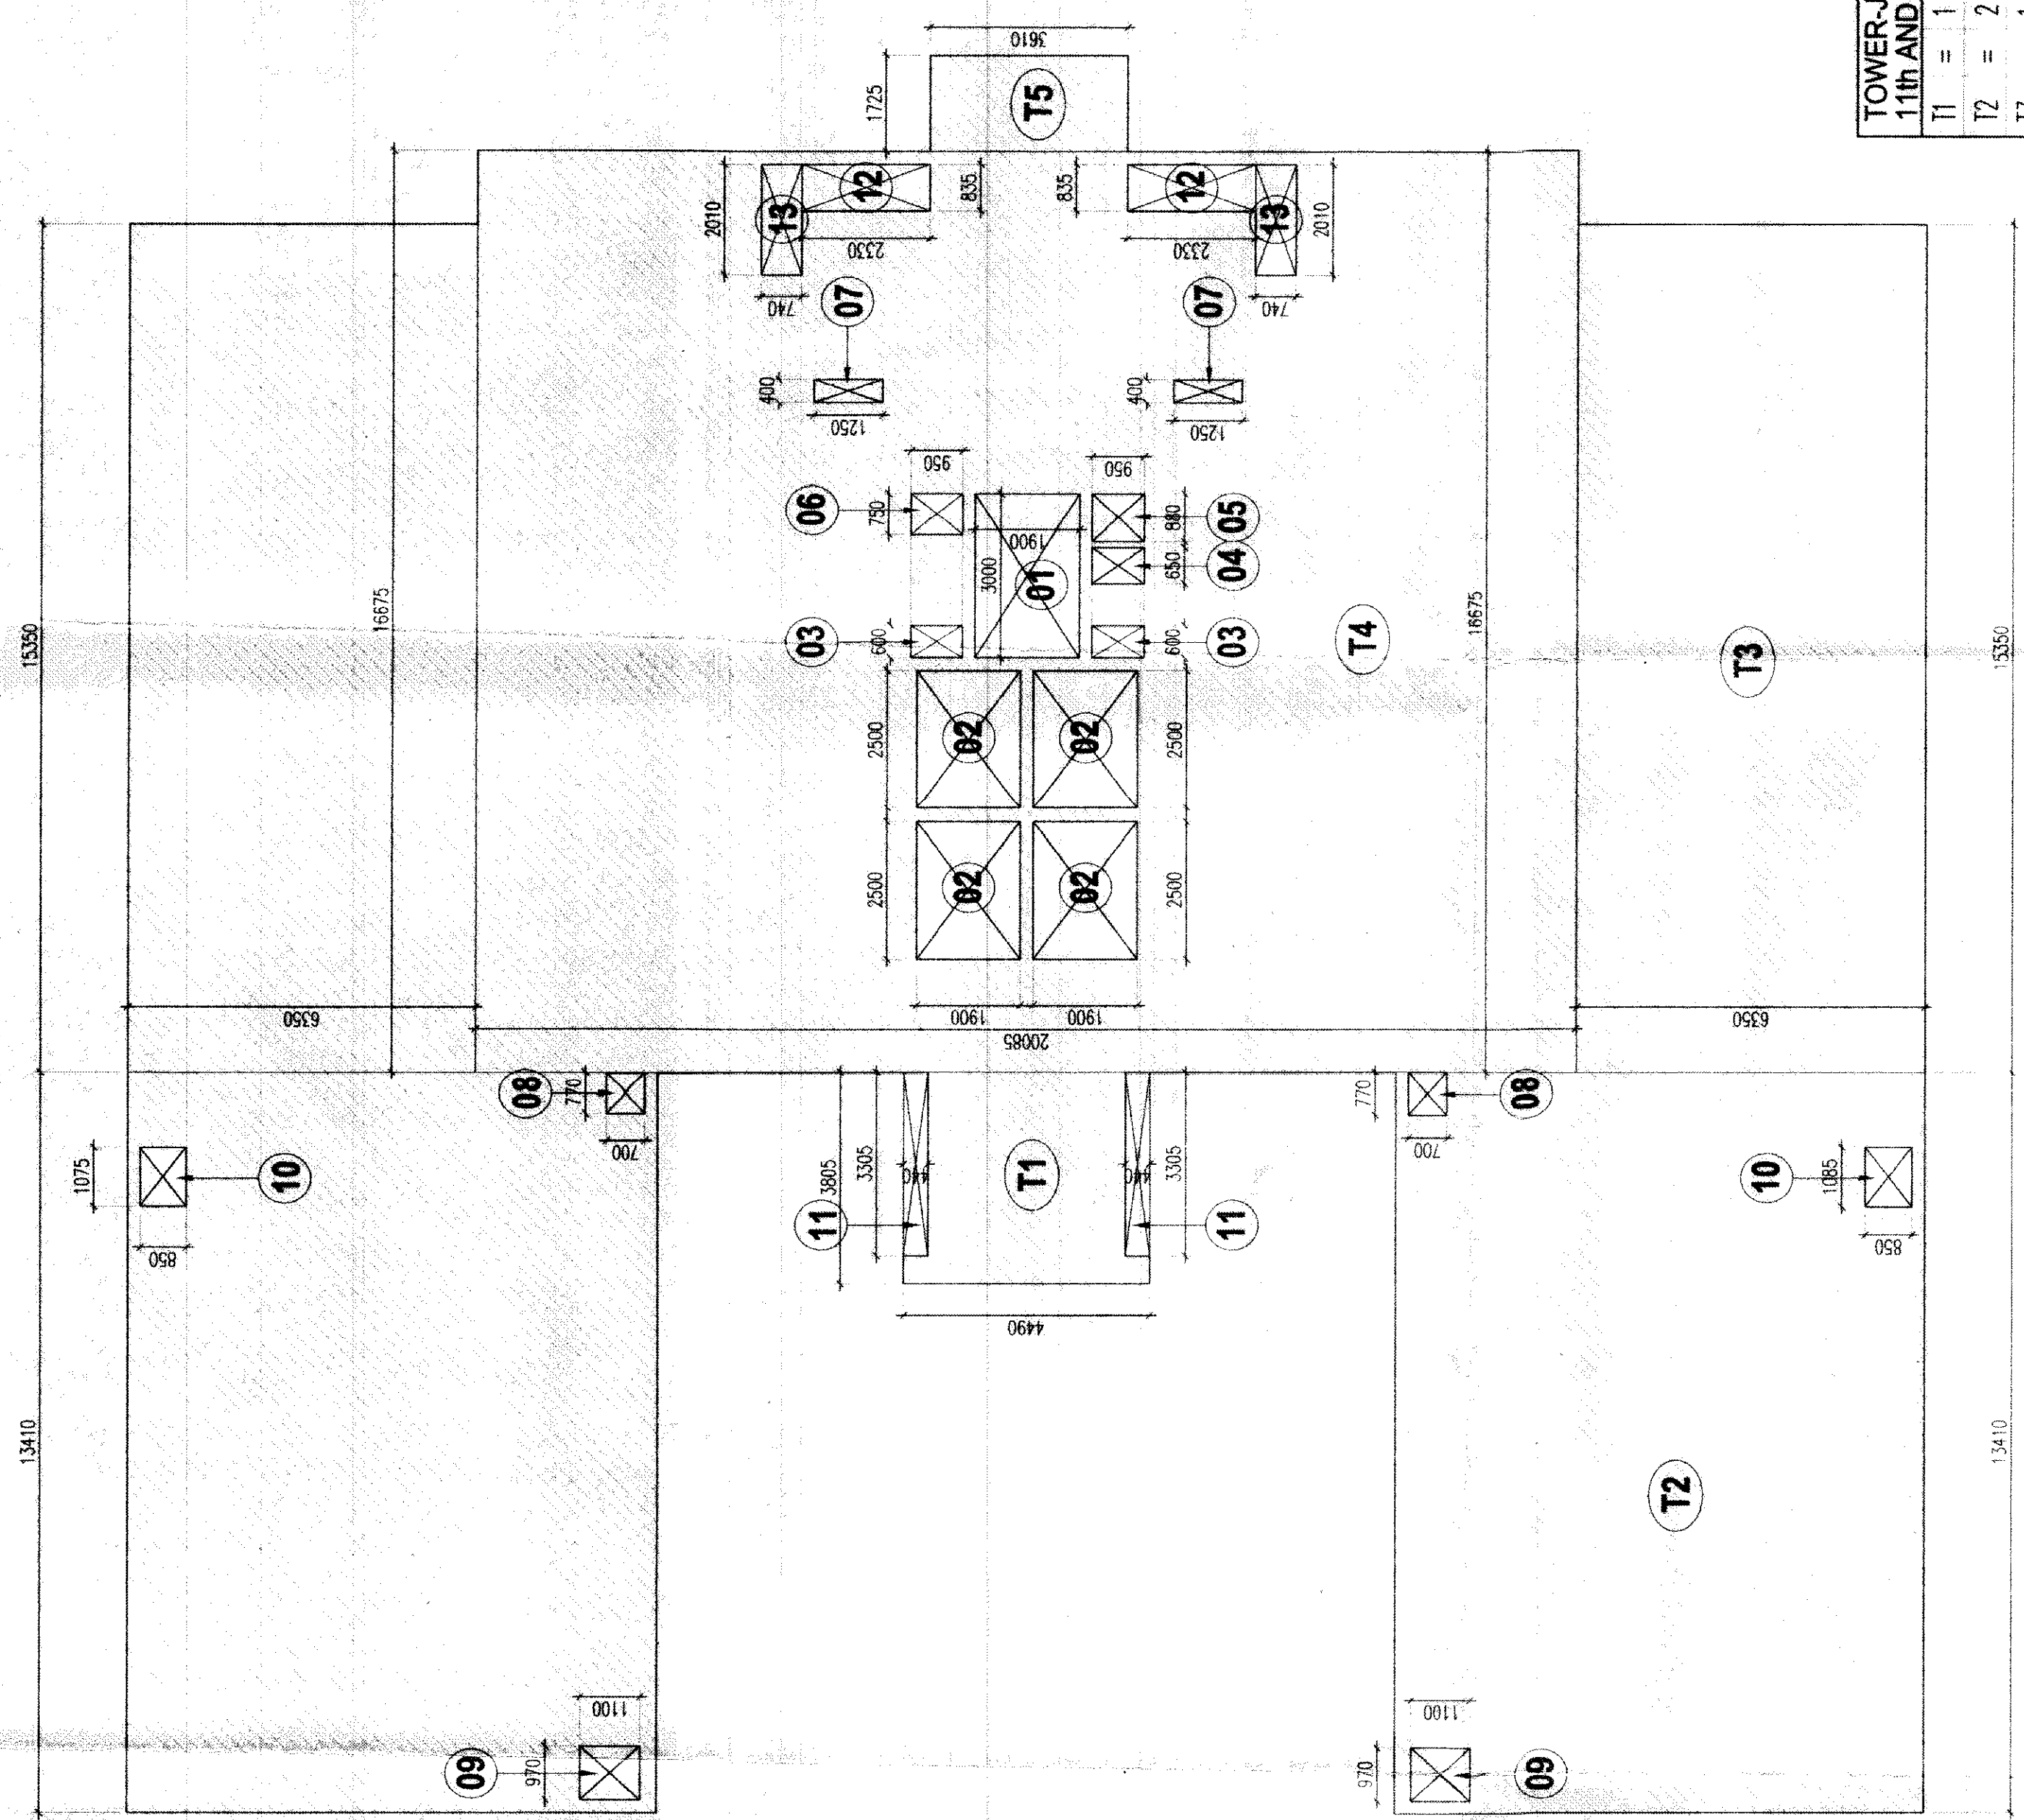


27th FLOOR

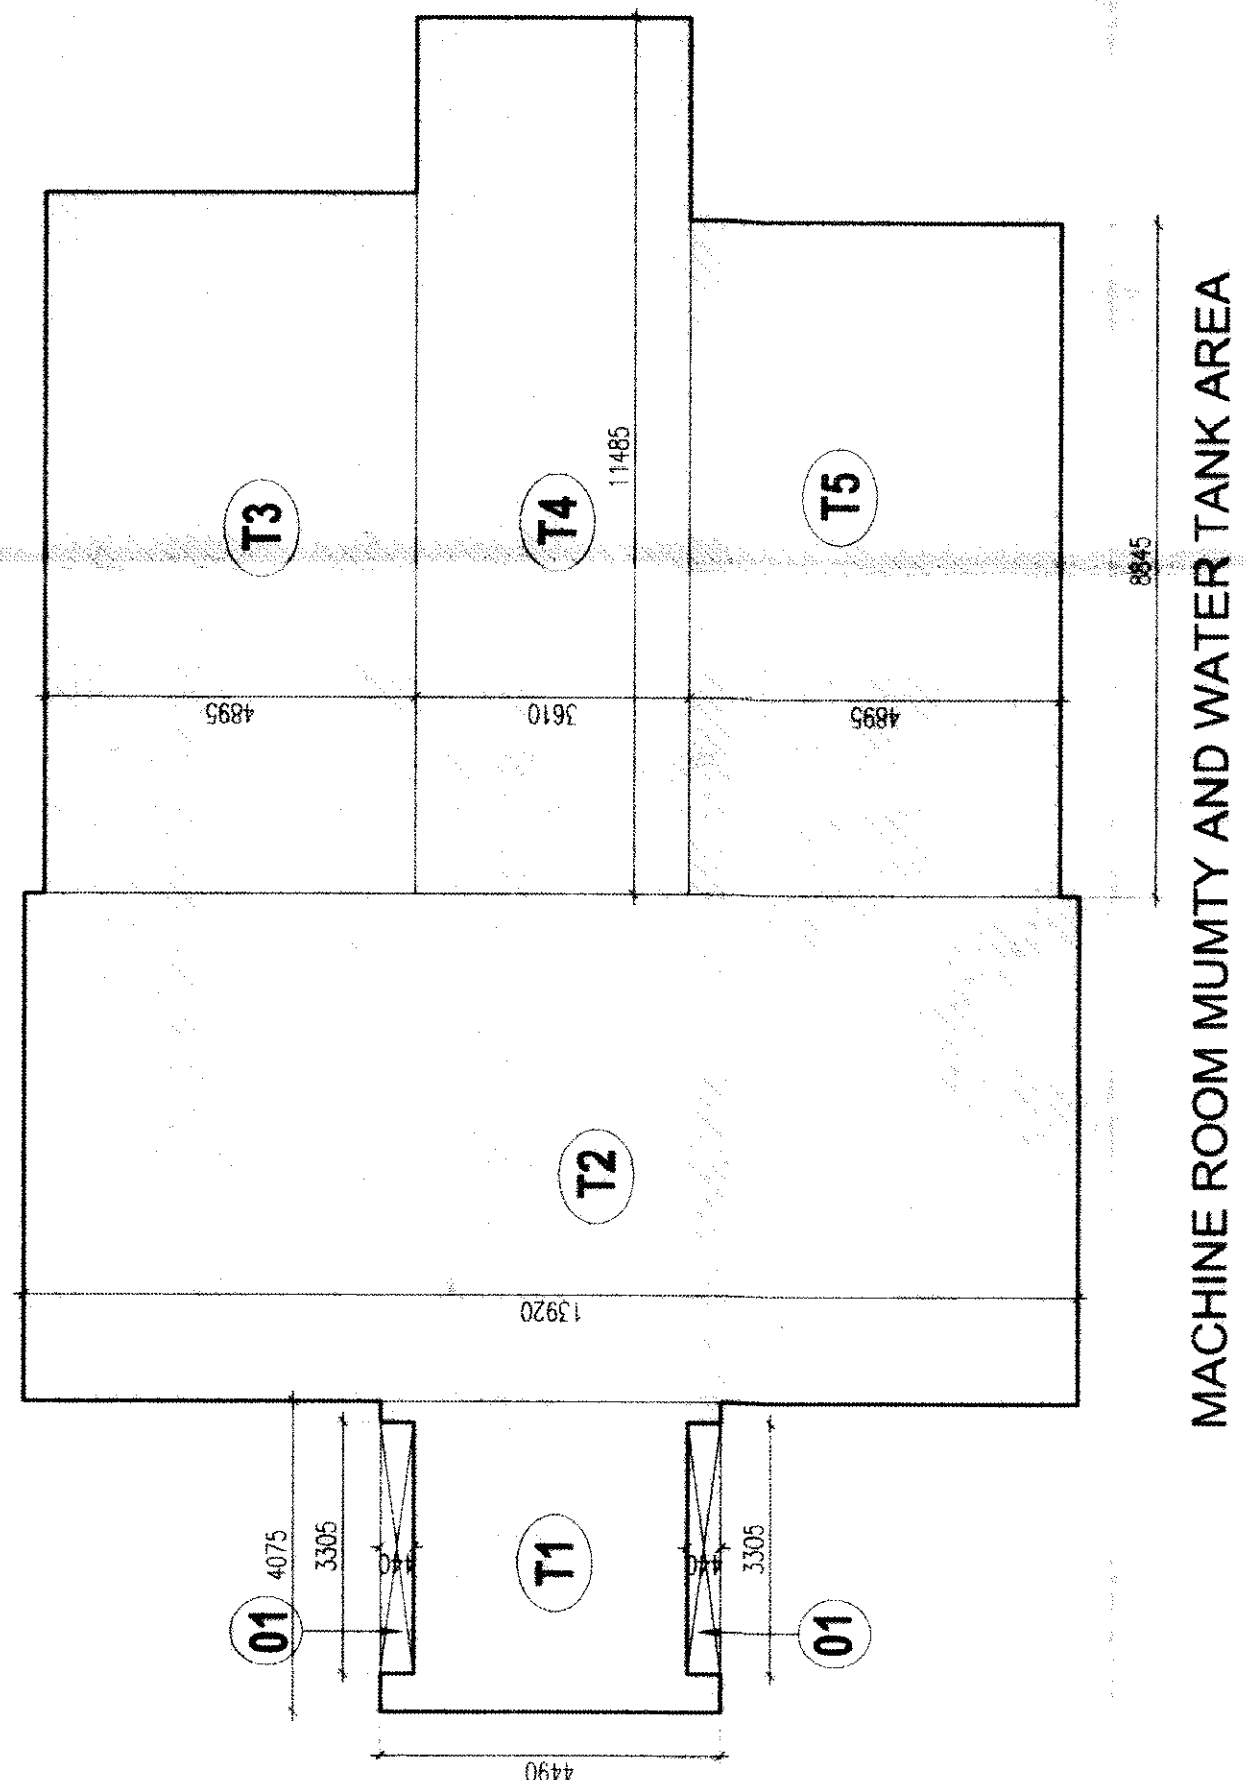


MACHINE ROOM MUMTY AND WATER TANK AREA

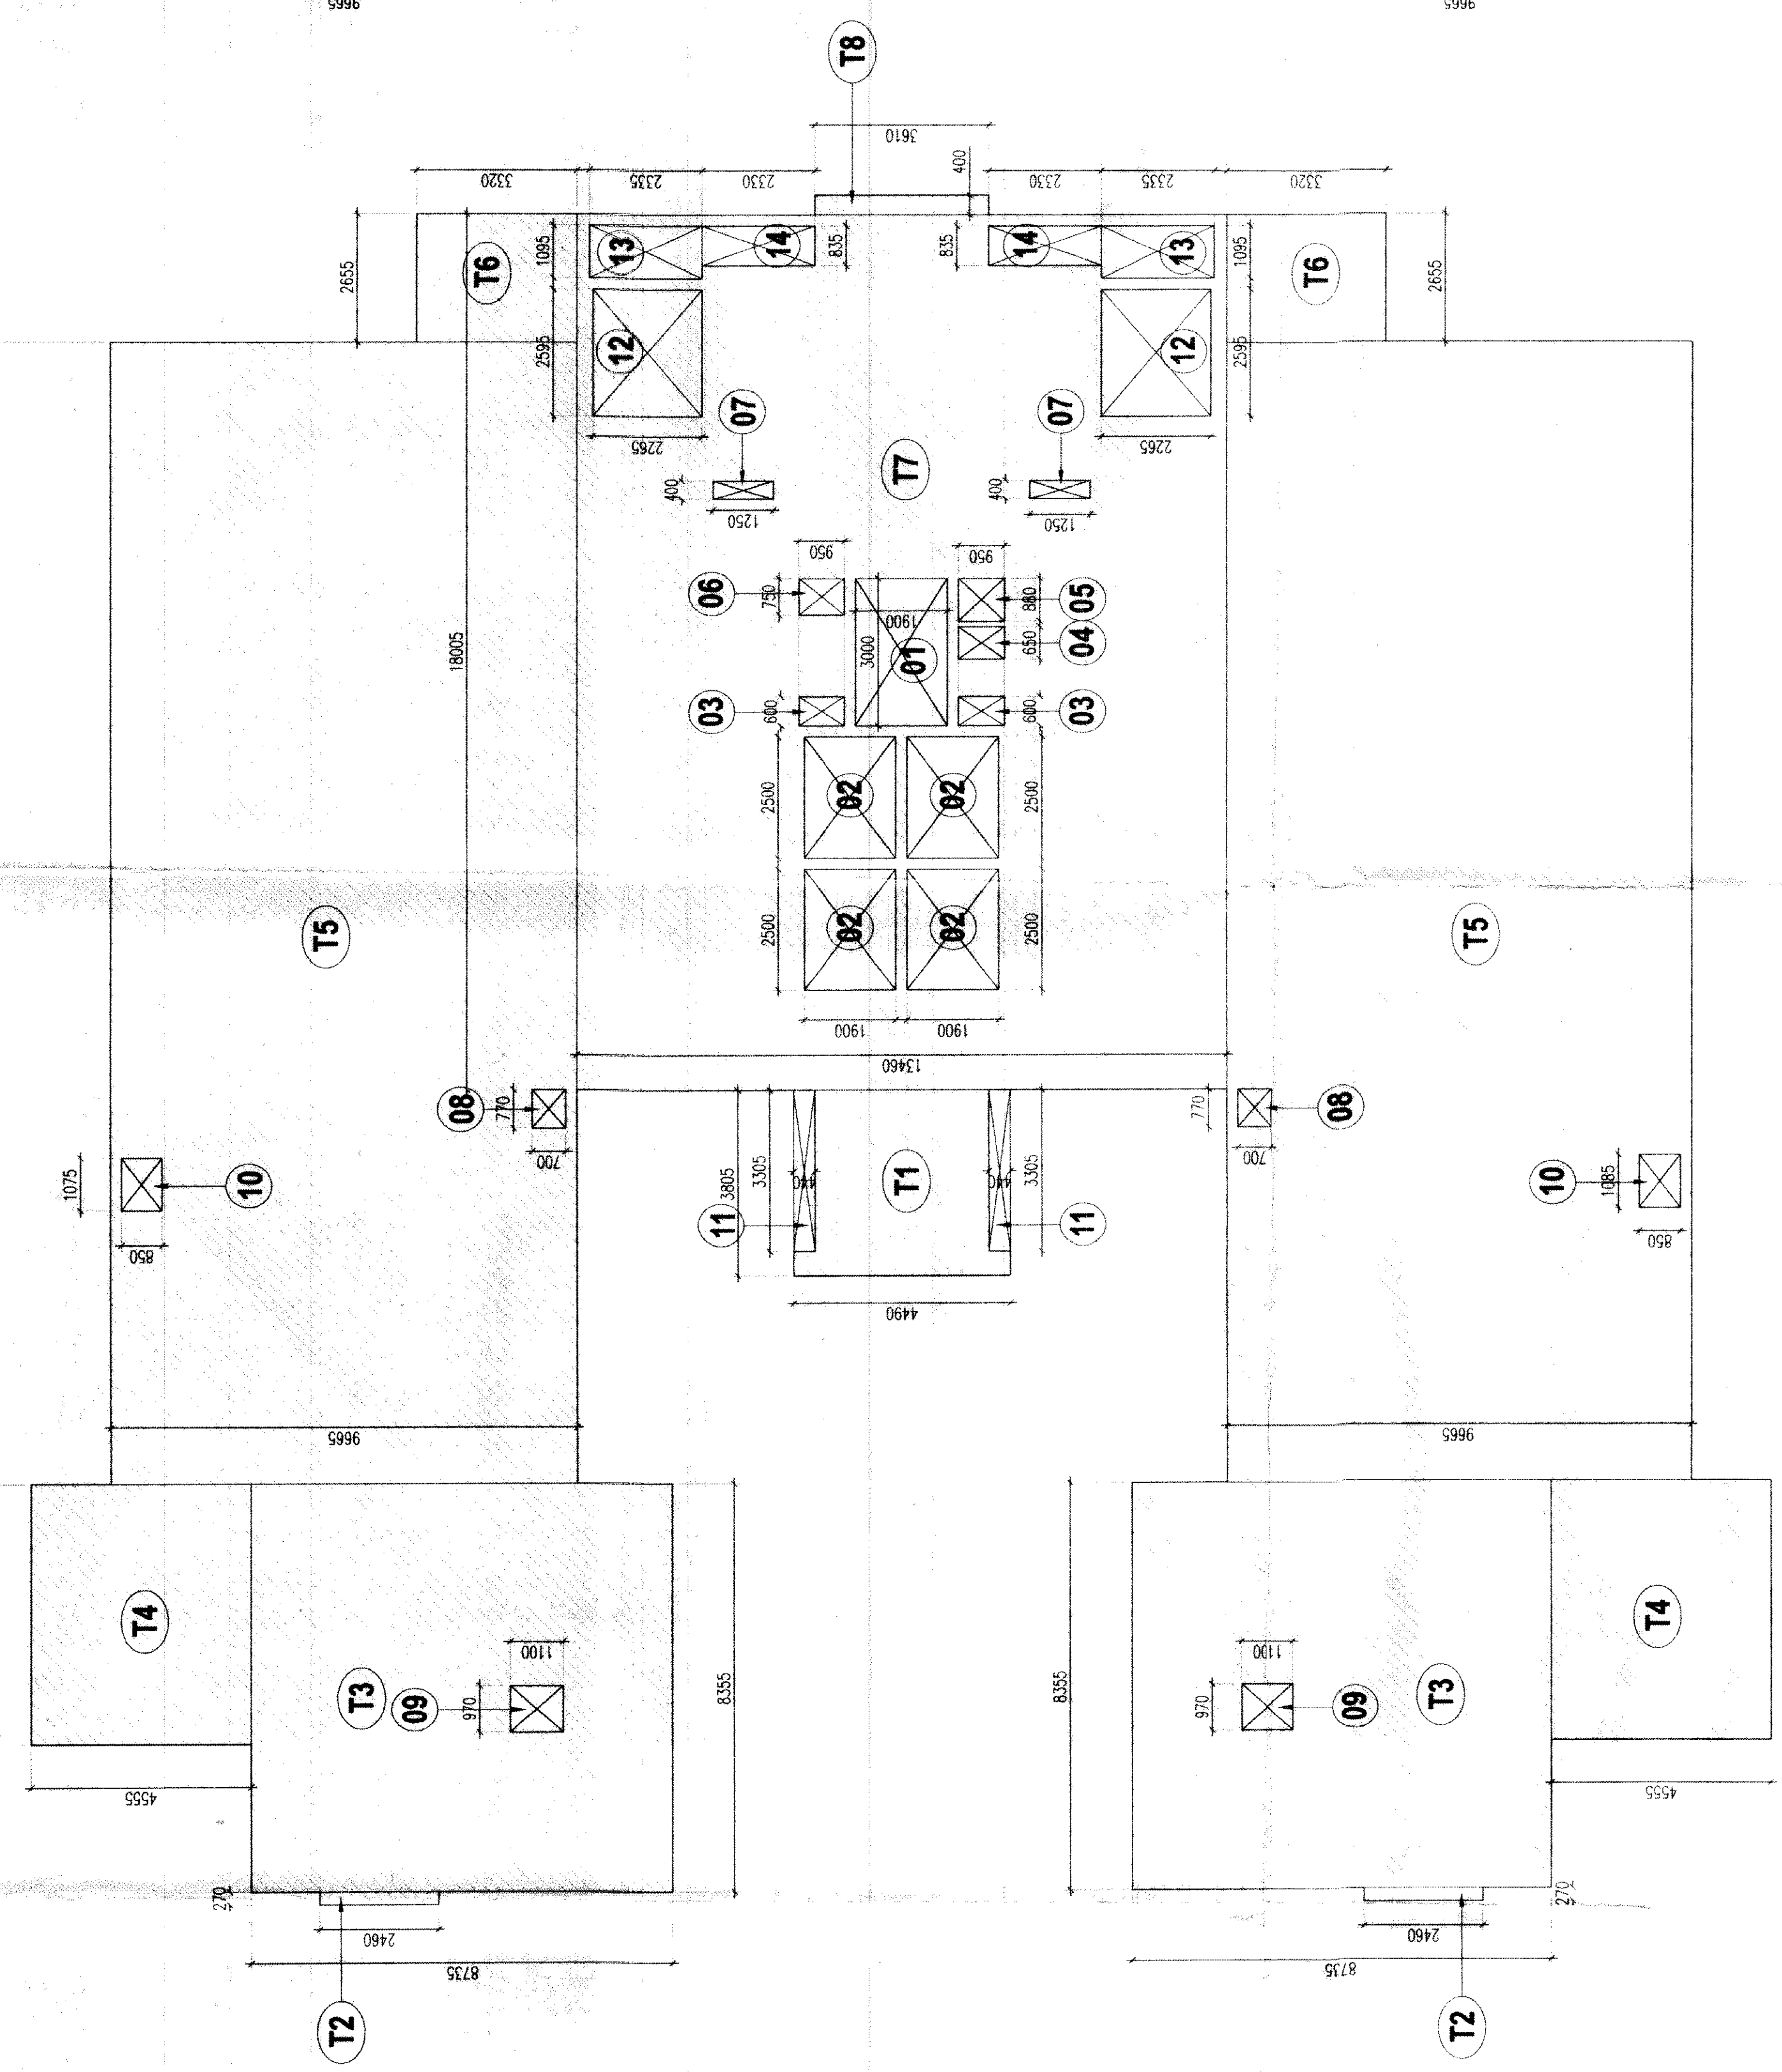


13th AND 23rd FLOOR PLAN

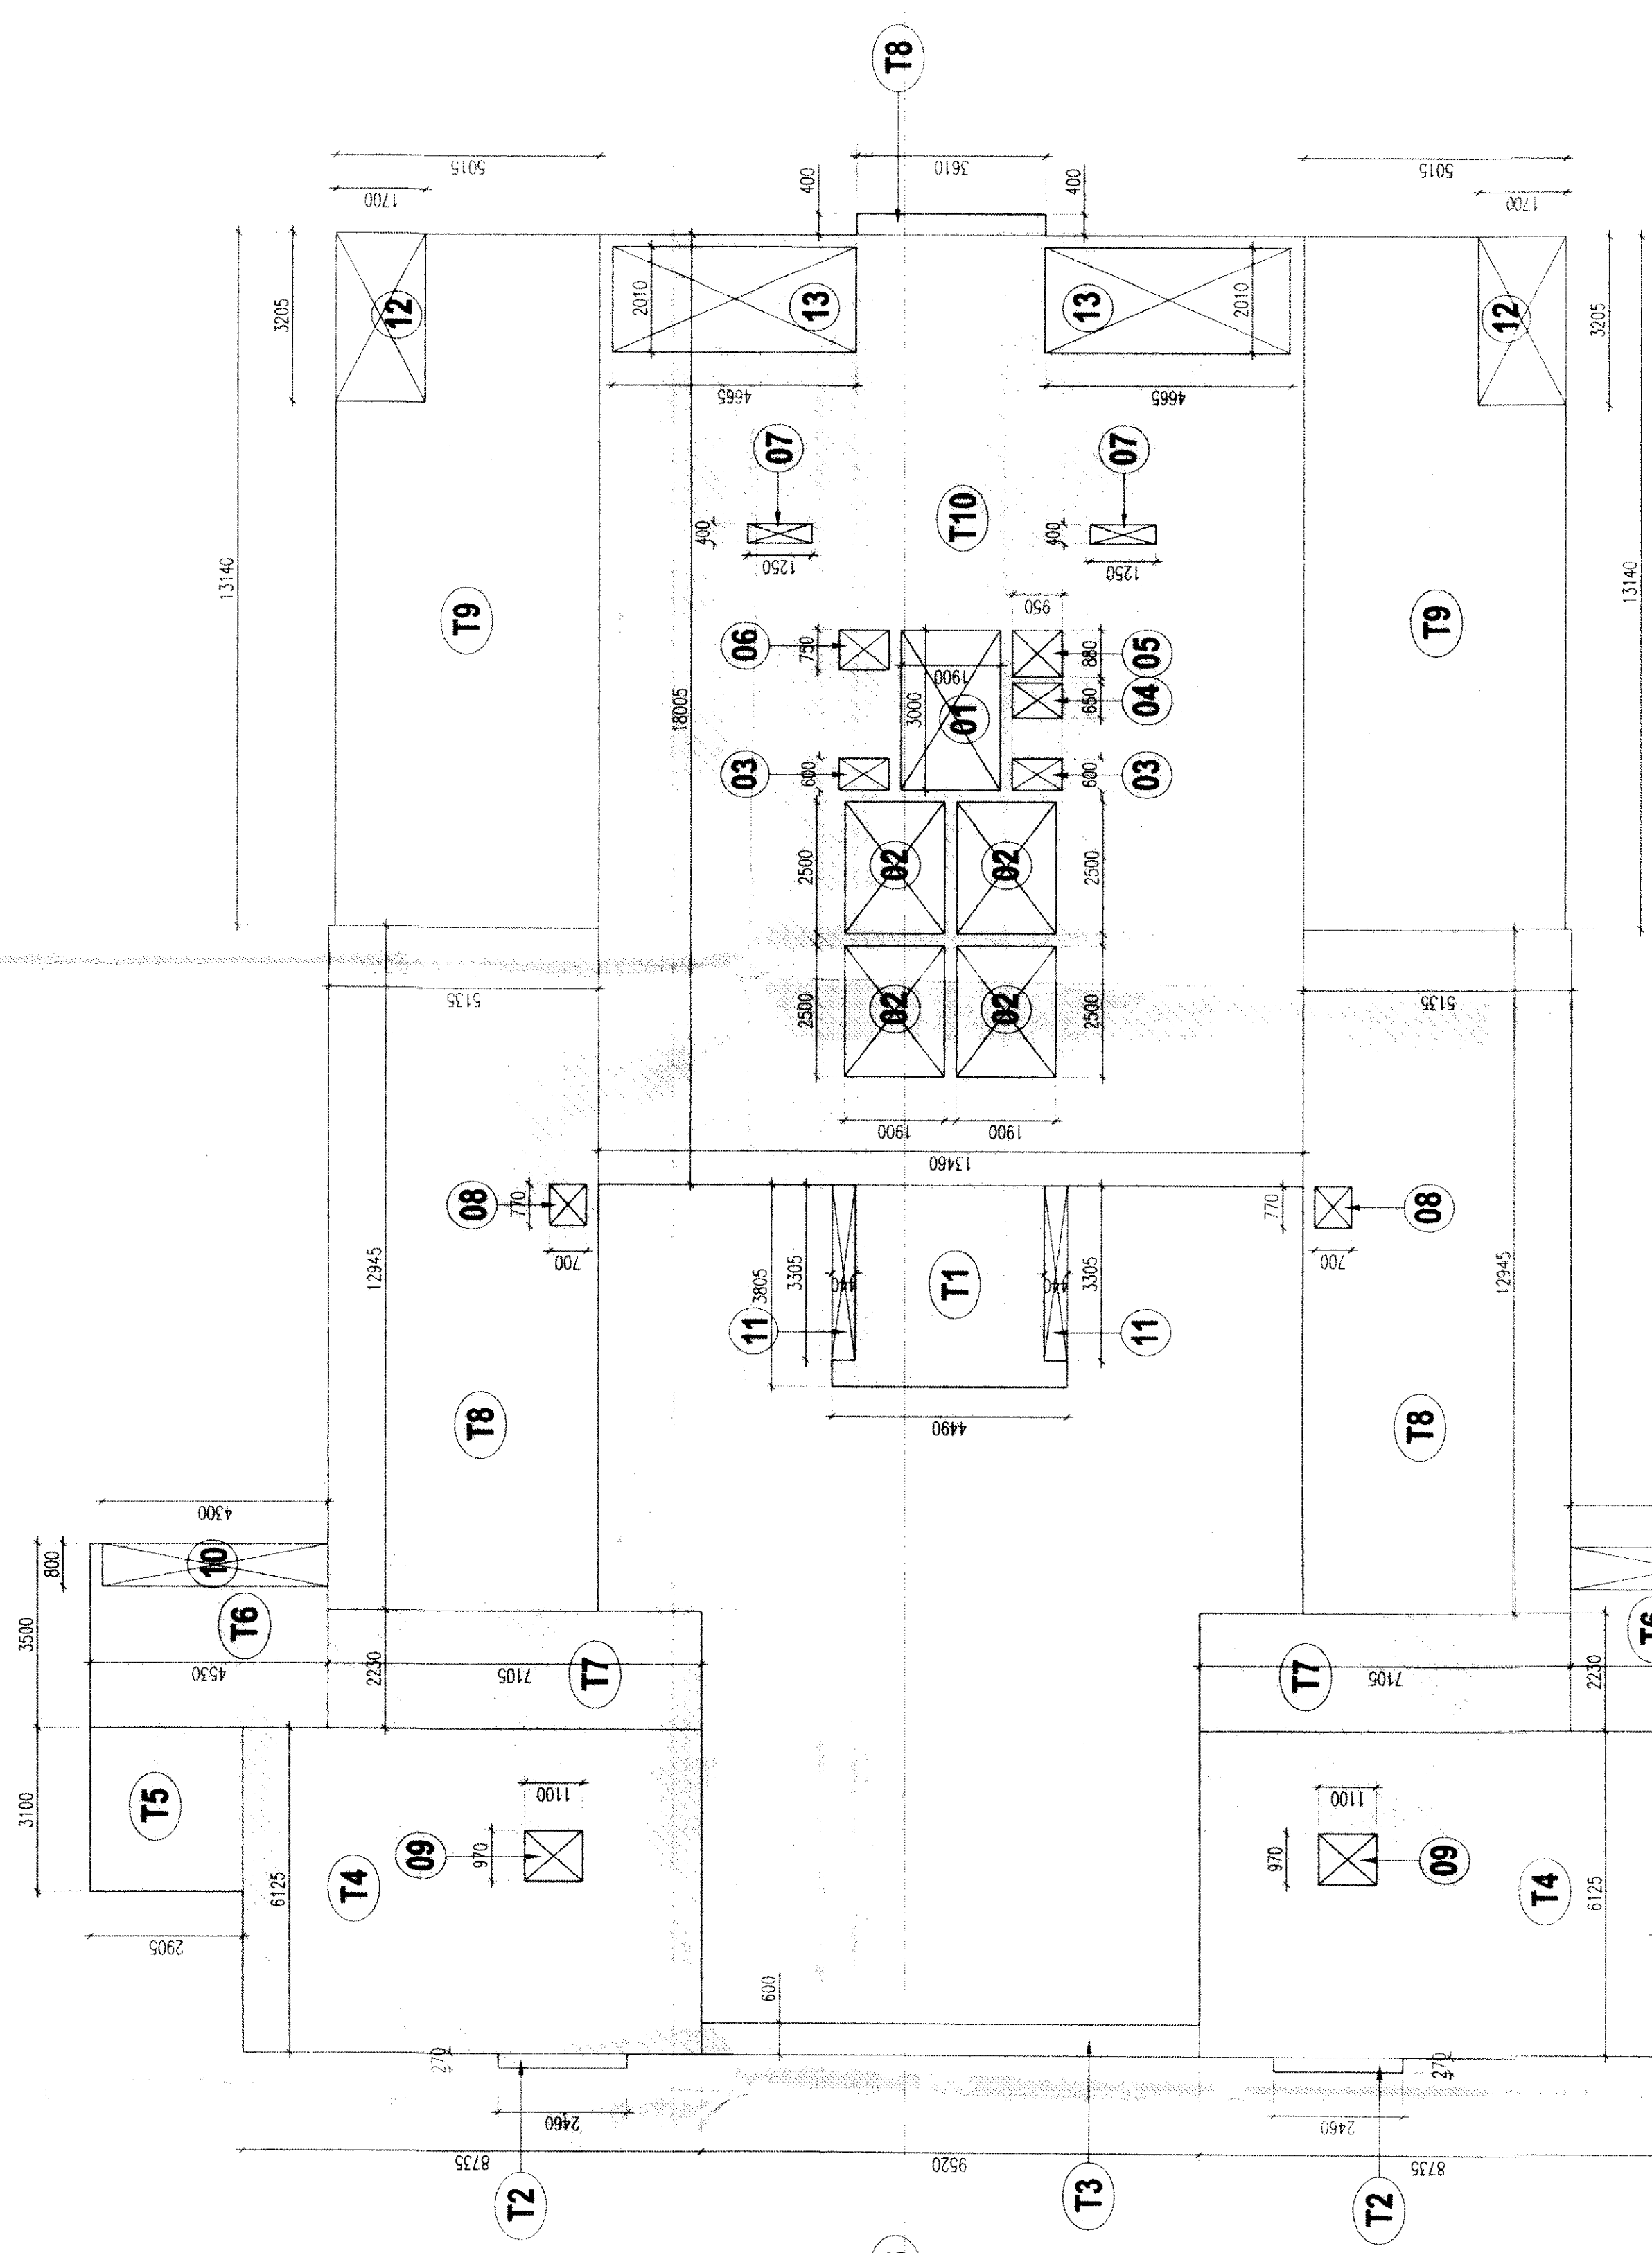

28th FLOOR

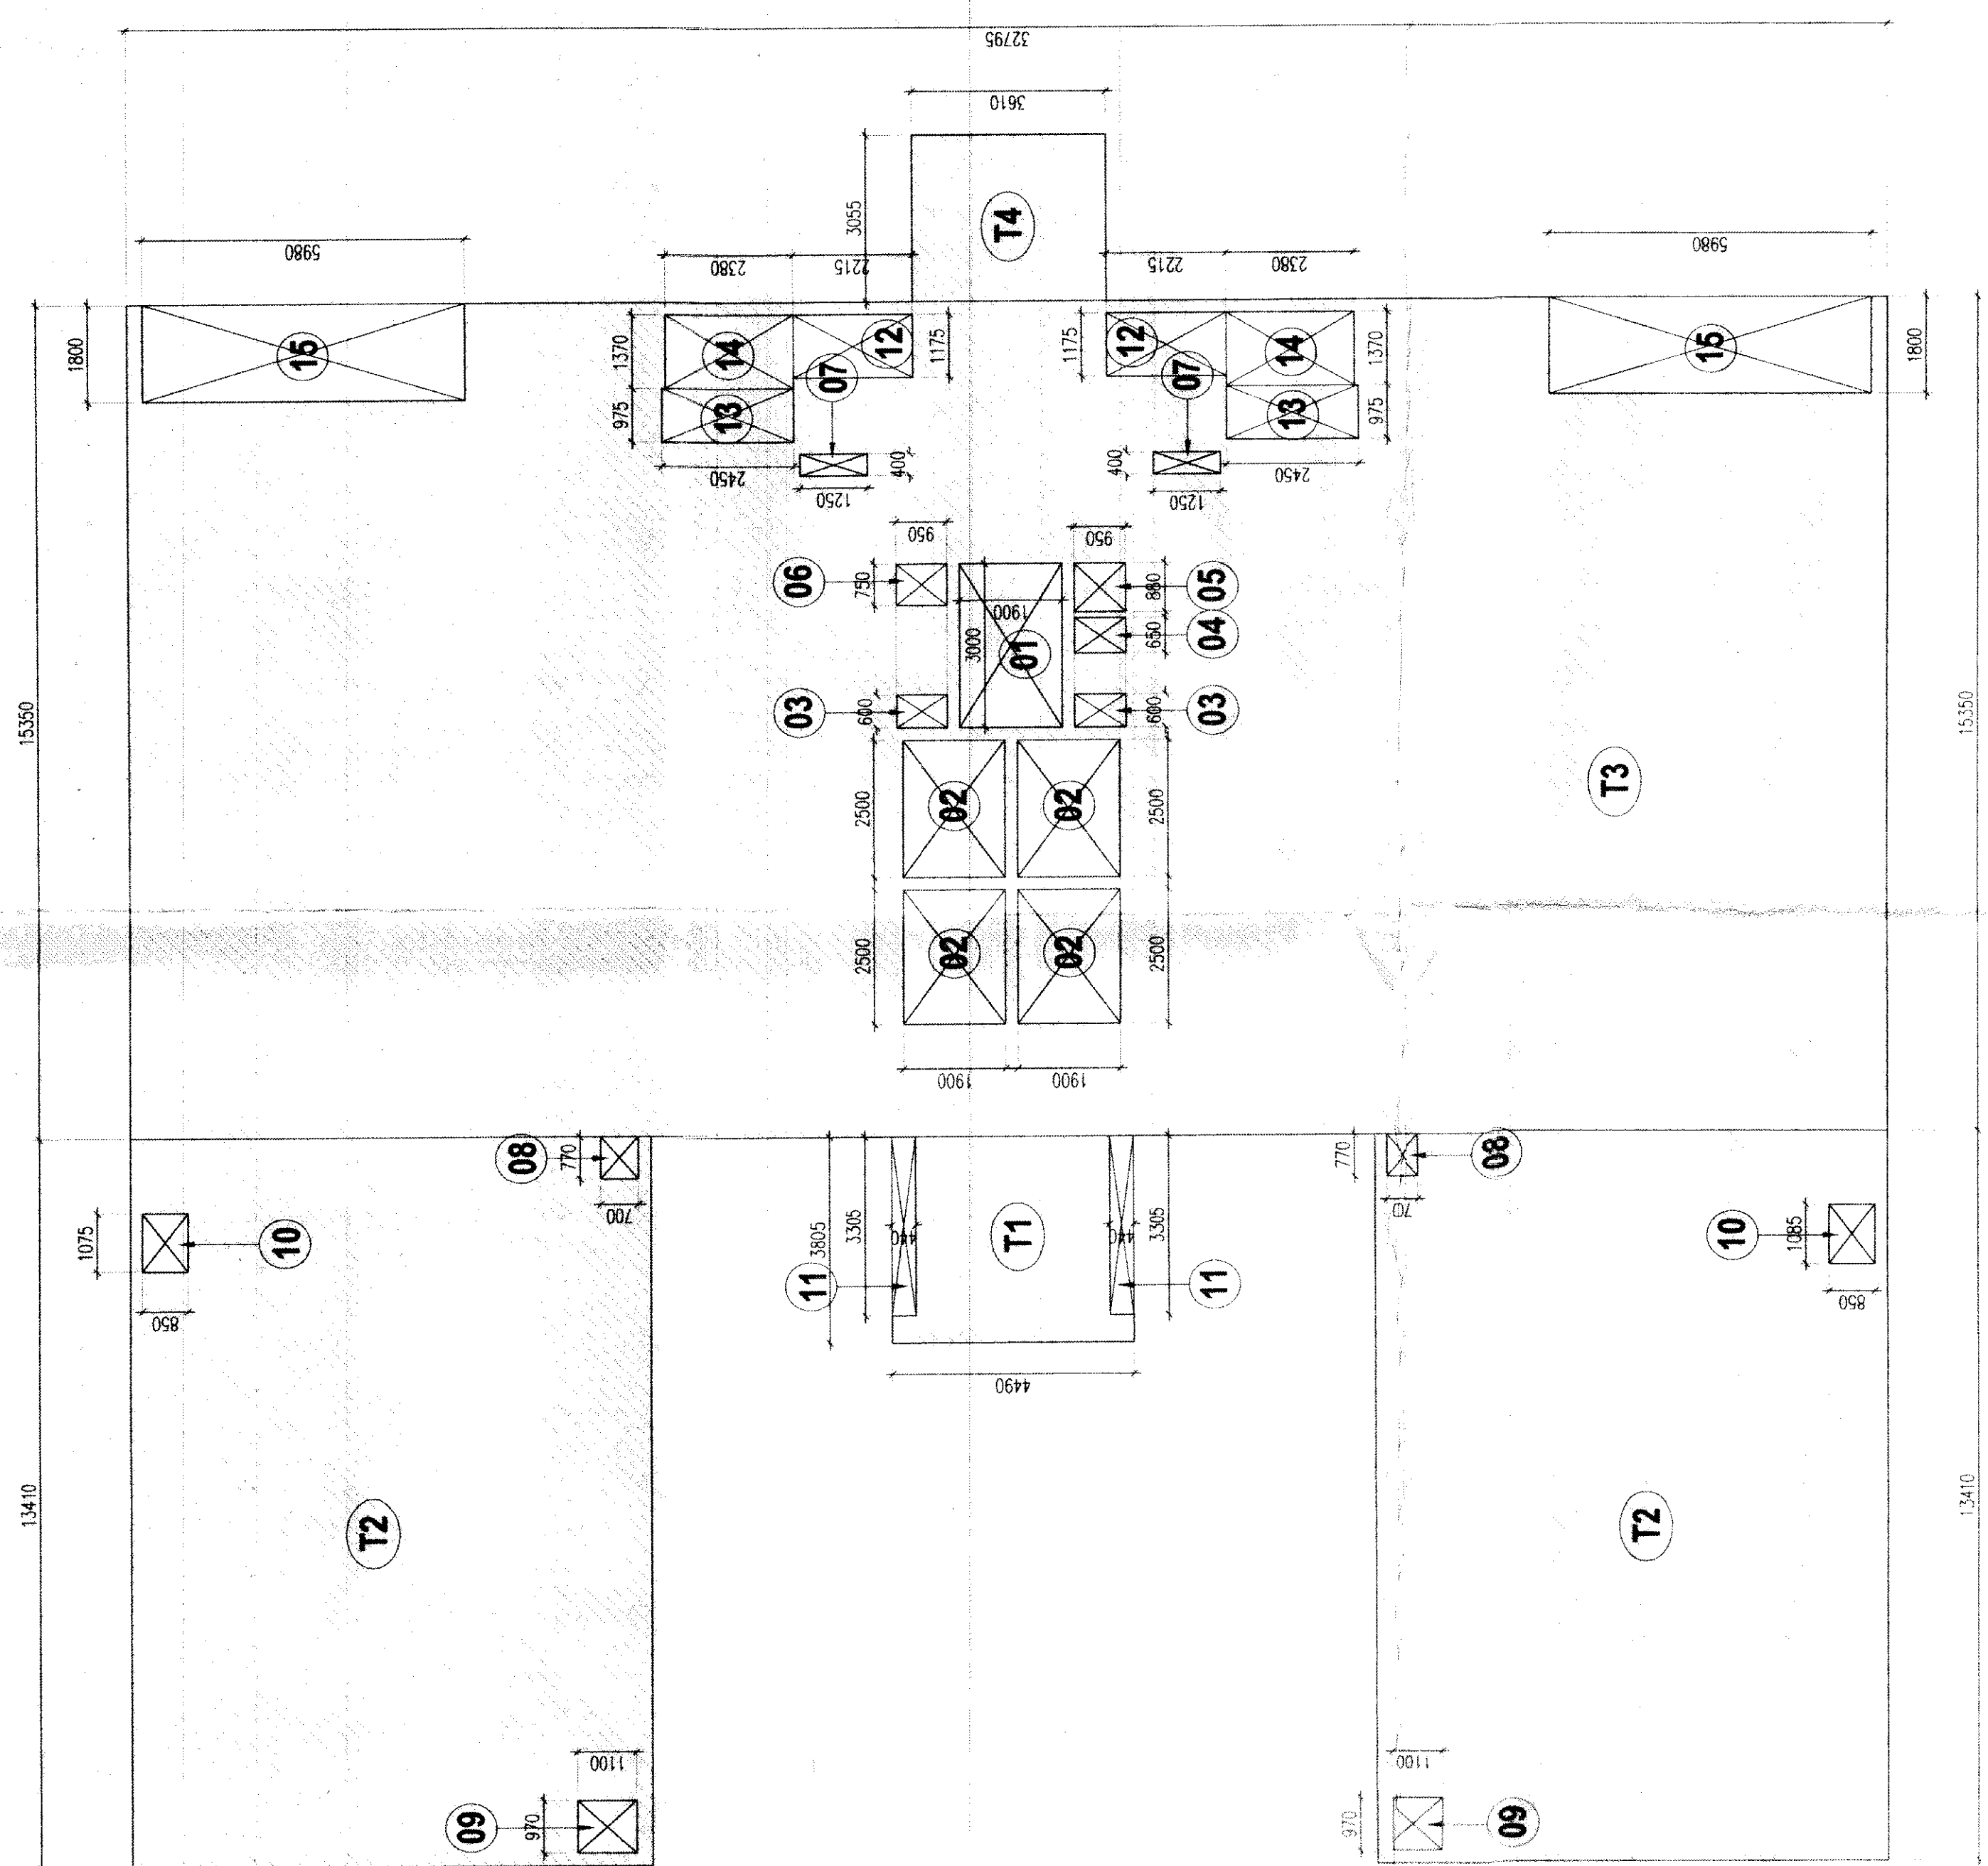

11th AND 21st FLOOR

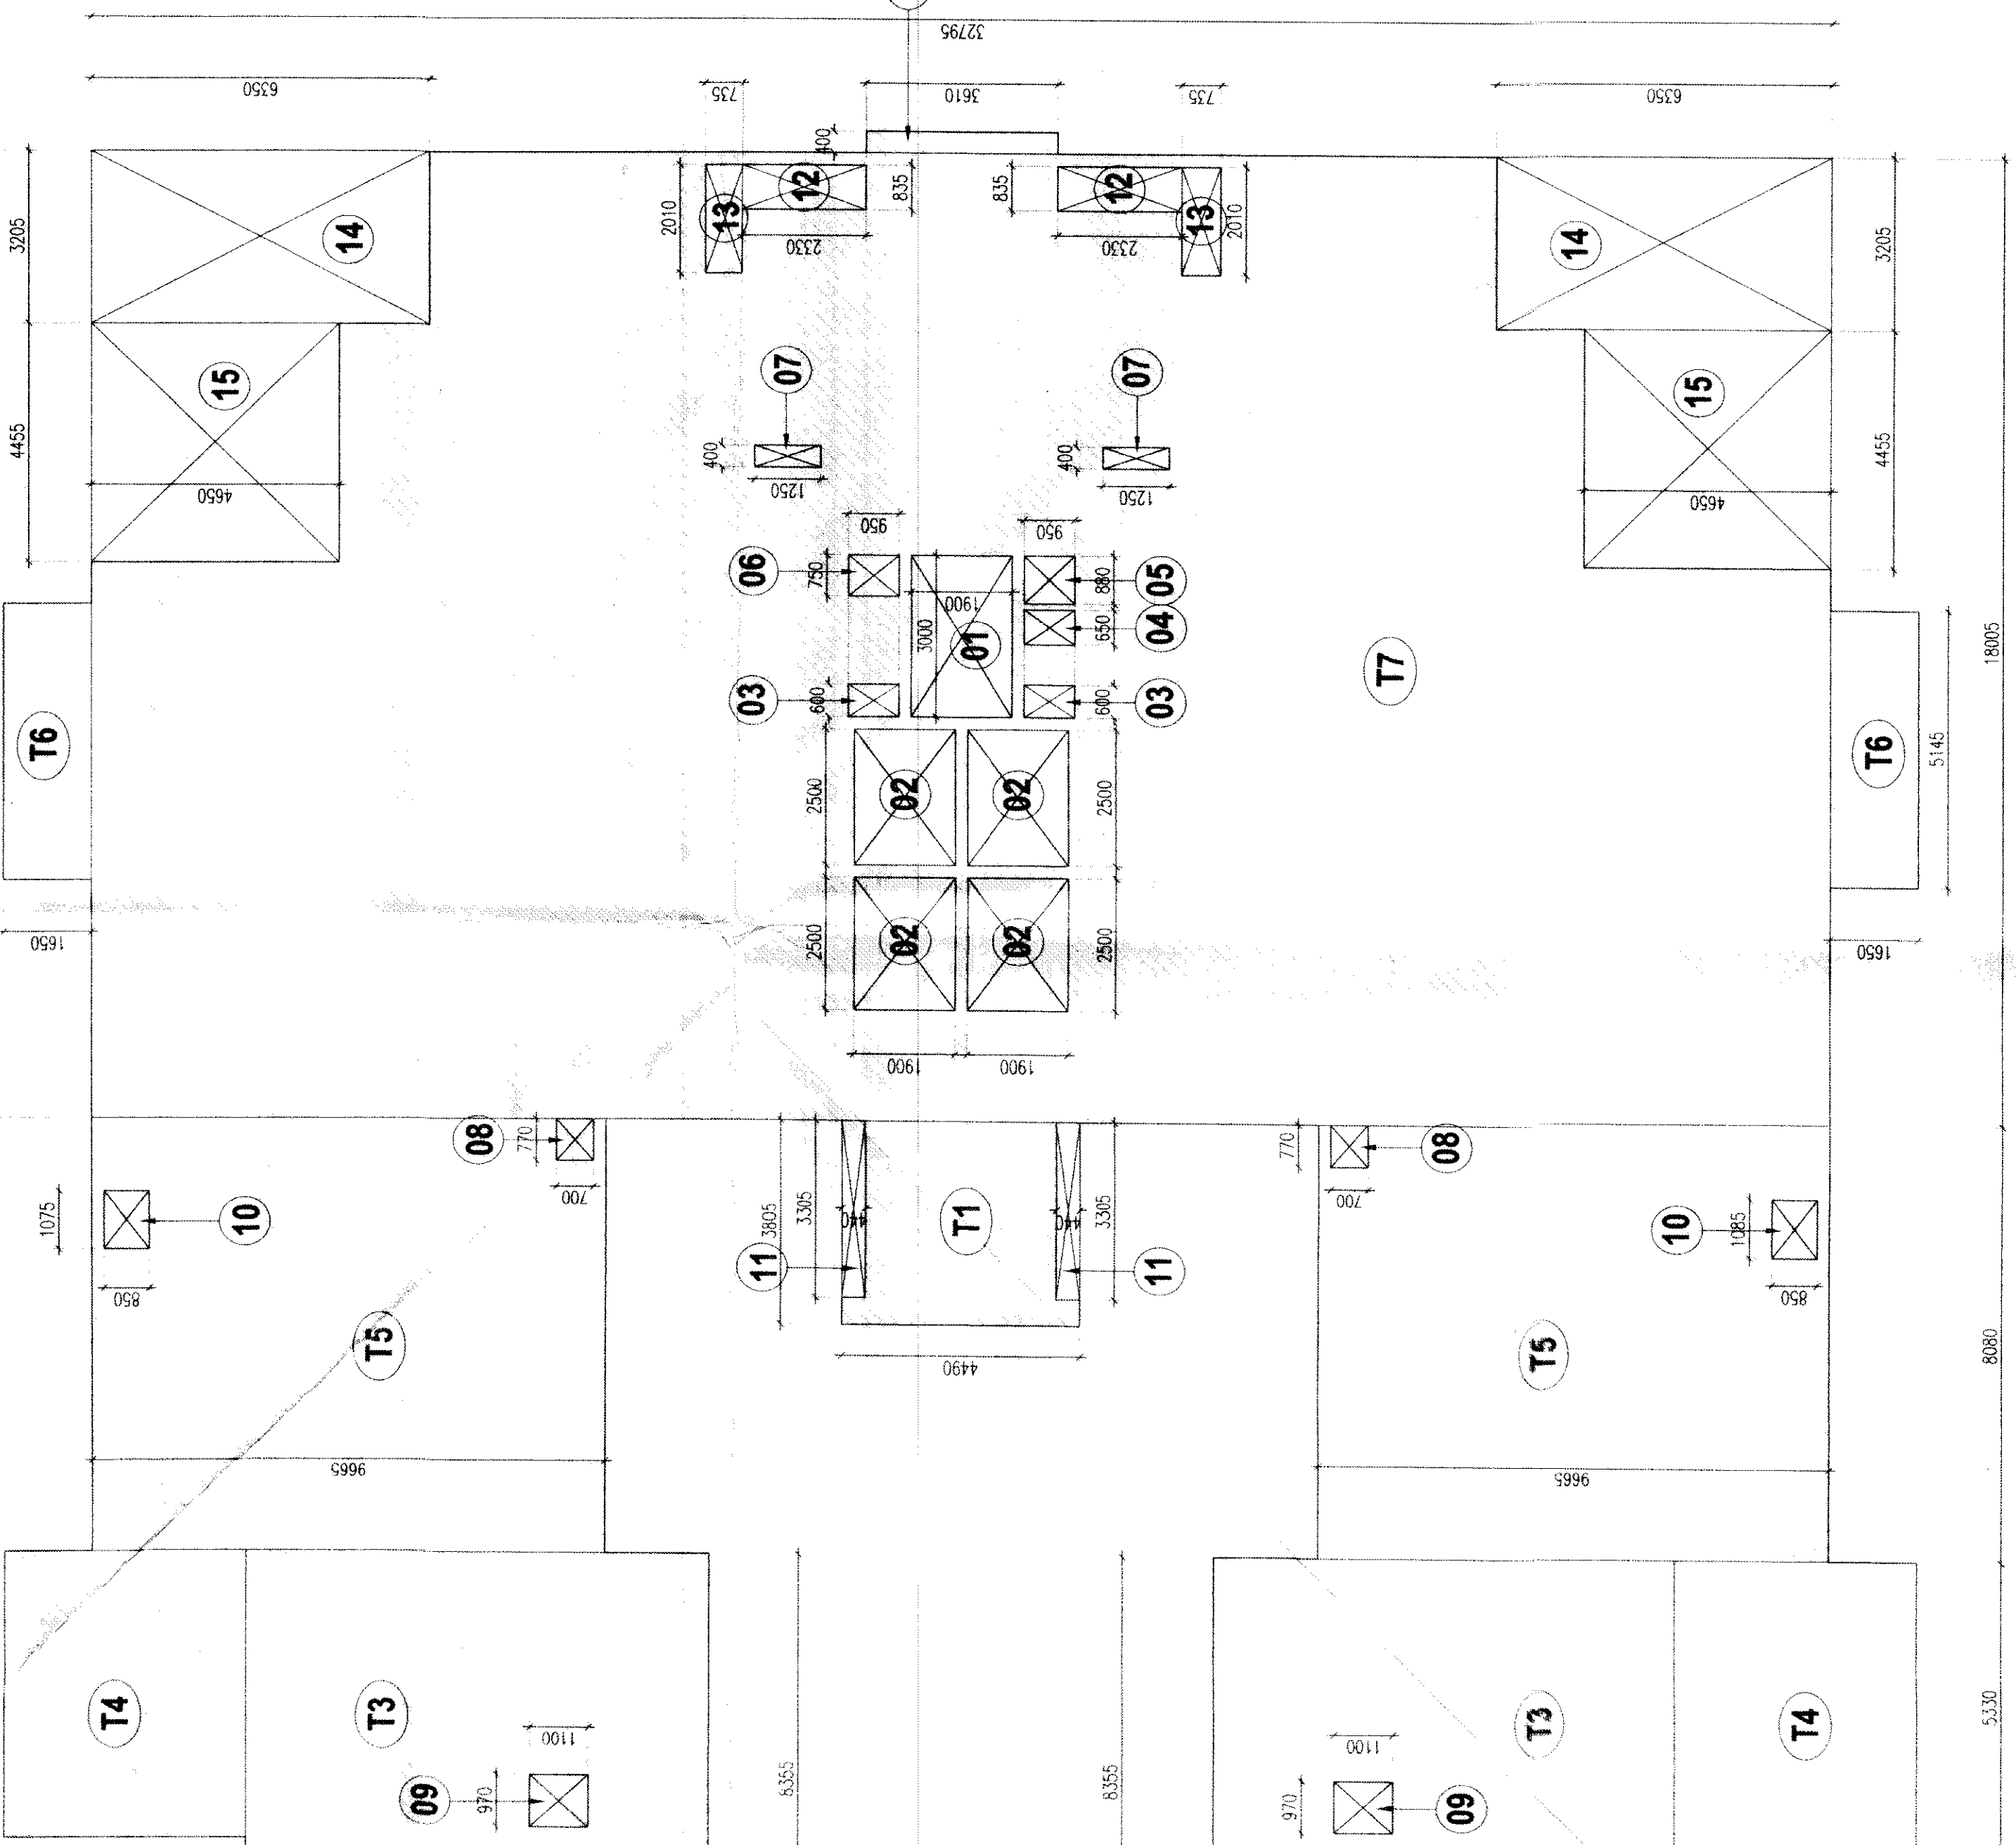

29th FLOOR

NET COVD. AREA = (1-2) = 240.559 - 2.980 = 237.651 SQMT.