



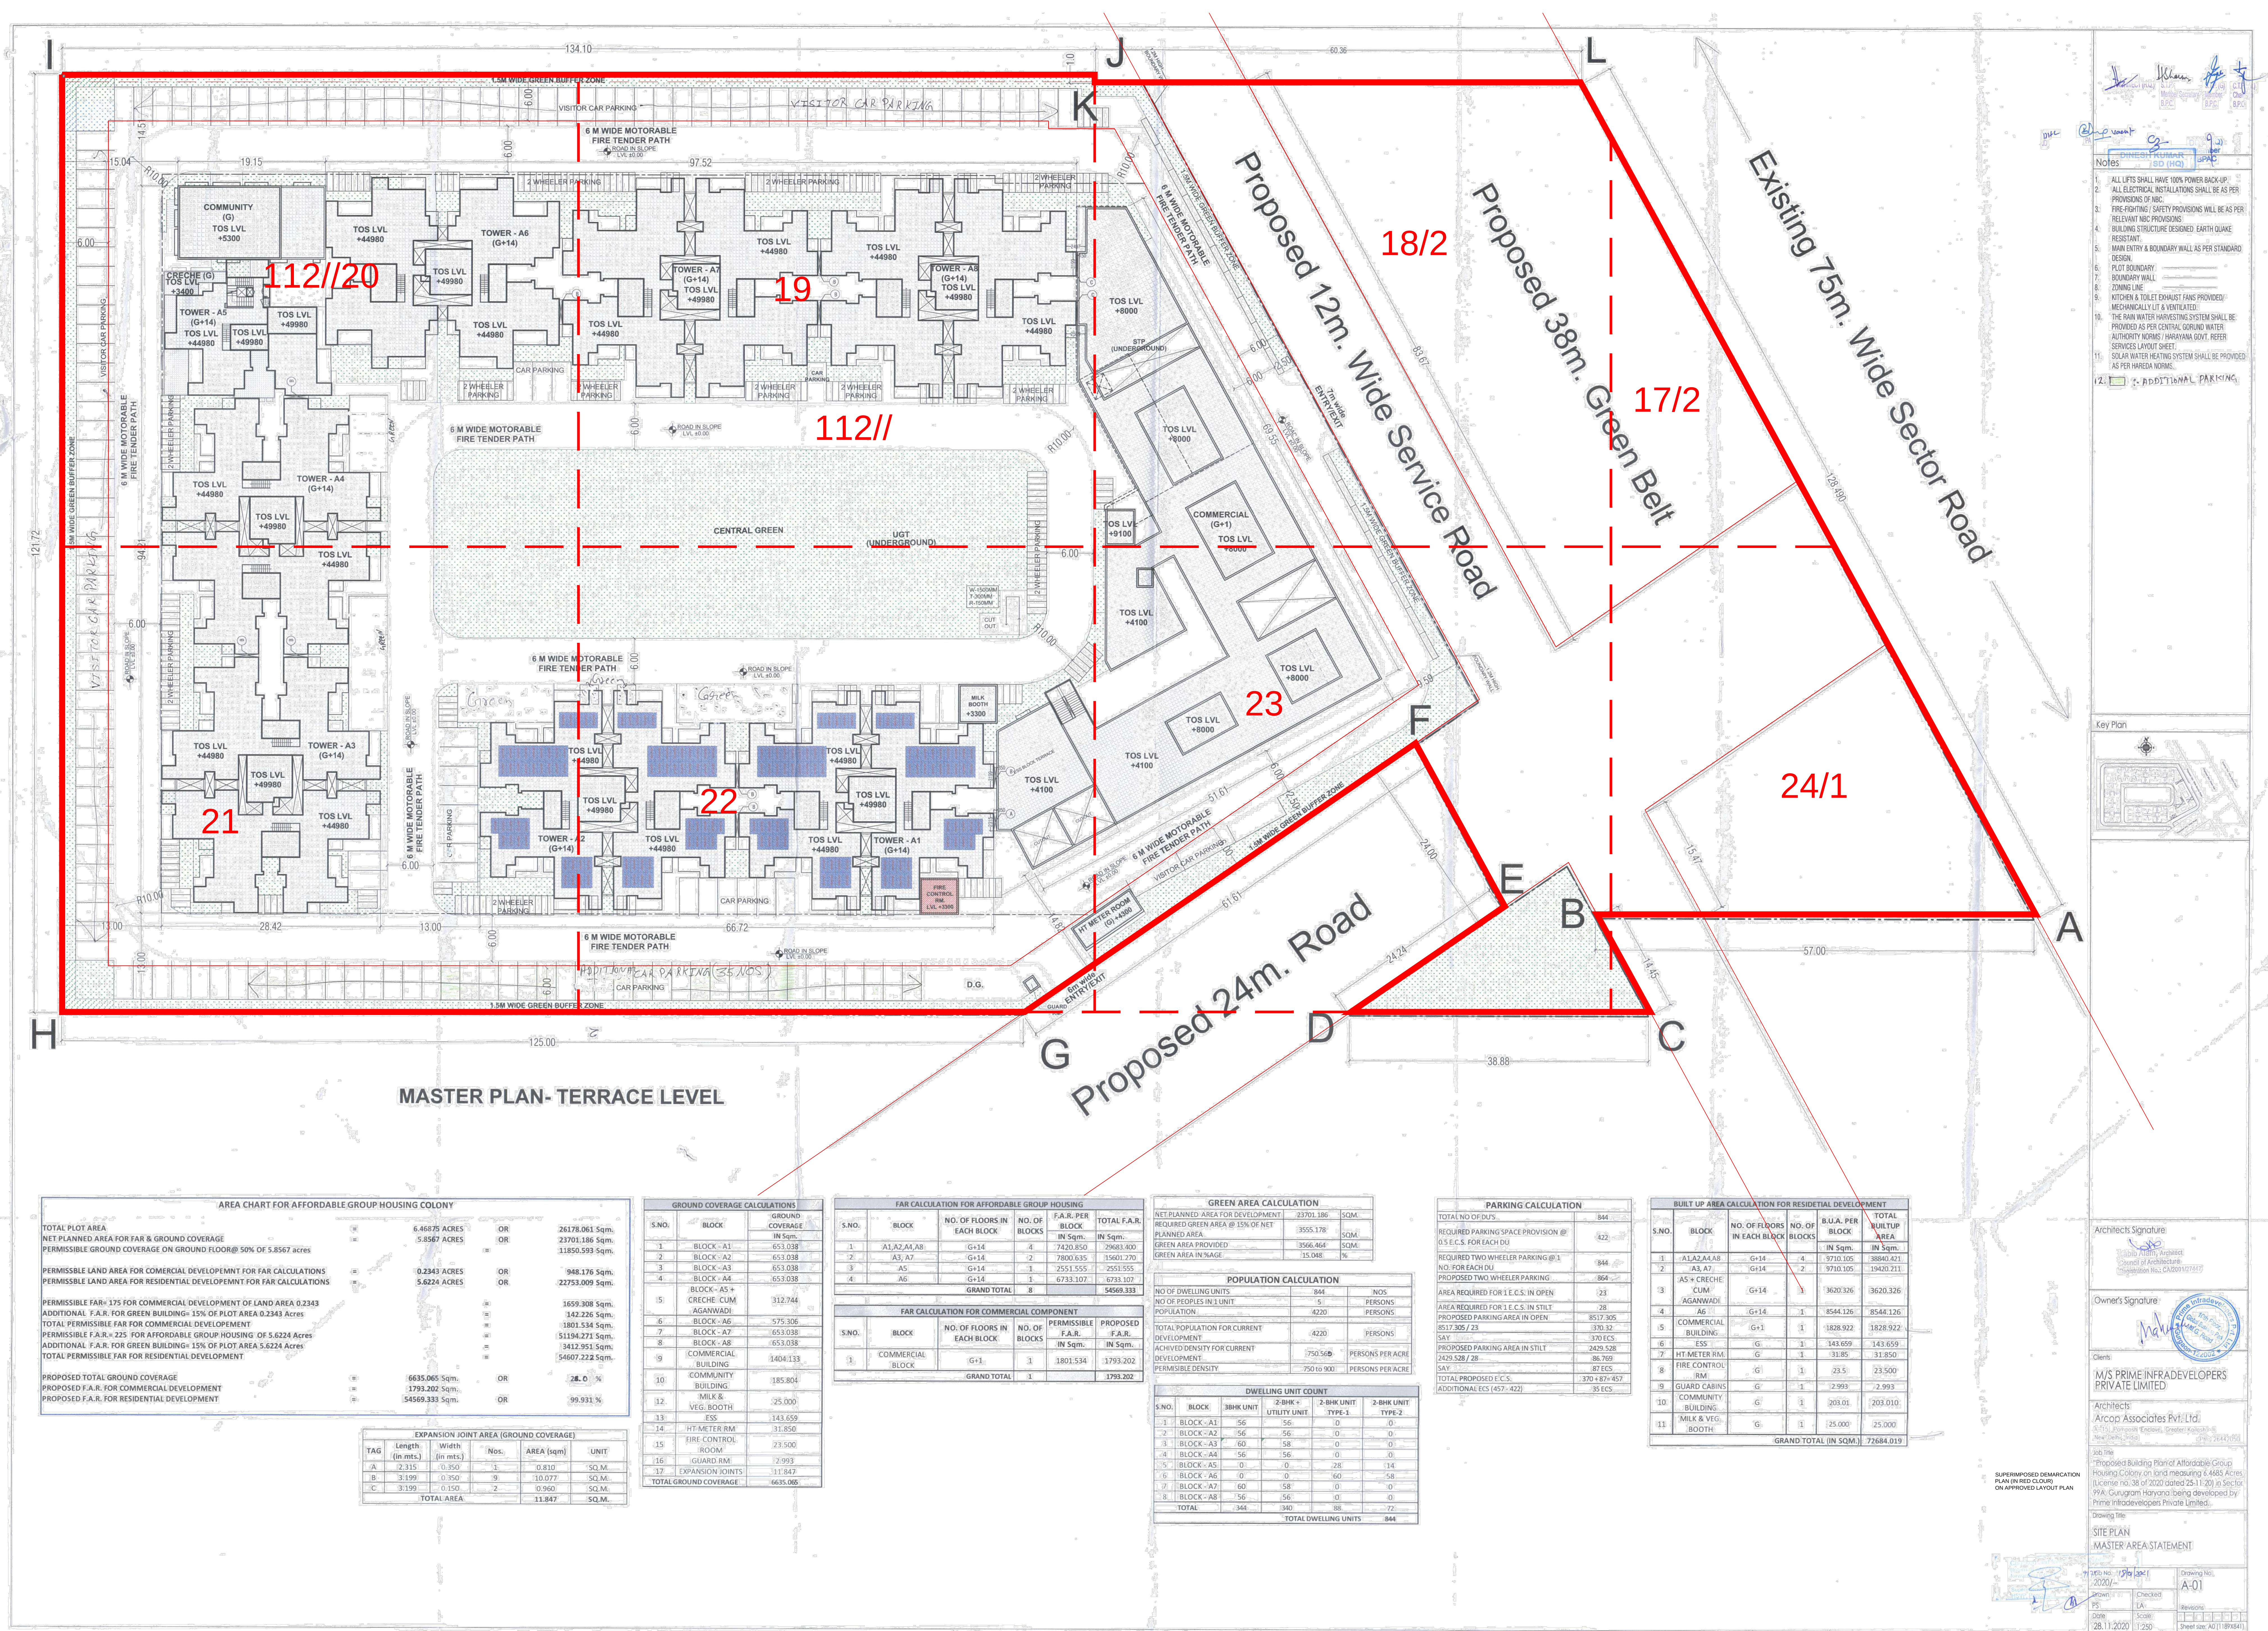

- Notes
1. ALL LIFTS SHALL HAVE 100% POWER BACK-UP
 2. ALL ELECTRICAL INSTALLATIONS SHALL BE AS PER PROVISIONS OF NBC
 3. FIRE-FIGHTING / SAFETY PROVISIONS SHALL BE AS PER RELEVANT NBC PROVISIONS
 4. BUILDING STRUCTURE DESIGNED EARTH QUAKE RESISTANT
 5. MAIN ENTRY & BOUNDARY WALL AS PER STANDARD DESIGN
 6. PLOT BOUNDARY
 7. BOUNDARY WALL
 8. ZONING LINE
 9. KITCHEN & TOILET EXHAUST FANS PROVIDED MECHANICALLY LIT & VENTILATED
 10. THE RAIN WATER HARVESTING SYSTEM SHALL BE PROVIDED AS PER CENTRAL GUIDELINE WATER AUTHORITY (MUMBAI) / HARYANA GOVT. WATER SERVICES LAYOUT SHEET
 11. SOLAR WATER HEATING SYSTEM SHALL BE PROVIDED AS PER HARYANA NORMS
 12. 2. ADDITIONAL PARKING

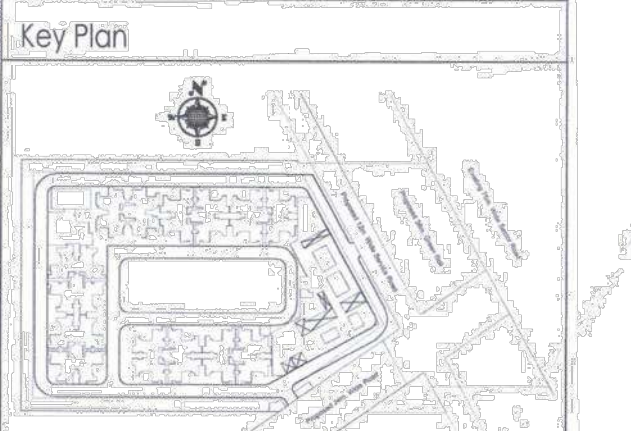

Architects Signature
M/S PRIME INFRA DEVELOPERS PRIVATE LIMITED

Owners Signature
M/S PRIME INFRA DEVELOPERS PRIVATE LIMITED

Architects
Arcon Associates Pvt. Ltd.
G-10, Panchsheel Enclave, Greater Kailash-II
New Delhi, India

Site Plan
Proposed Building Plan of Affordable Group Housing Colony on land measuring 6.4683 Acres (Licence no. 38 of 2020 dated 25-11-20) in Sector 99A, Gurugram Haryana being developed by Prime Infra Developers Private Limited.

Drawing No.
SITE PLAN
MASTER AREA STATEMENT
Drawing No.
A-01
Date
28.11.2020
Scale
1:250
Sheet size
A0 (1189x841)

Superimposed demarcation plan (in Red Clour) on approved layout plan