




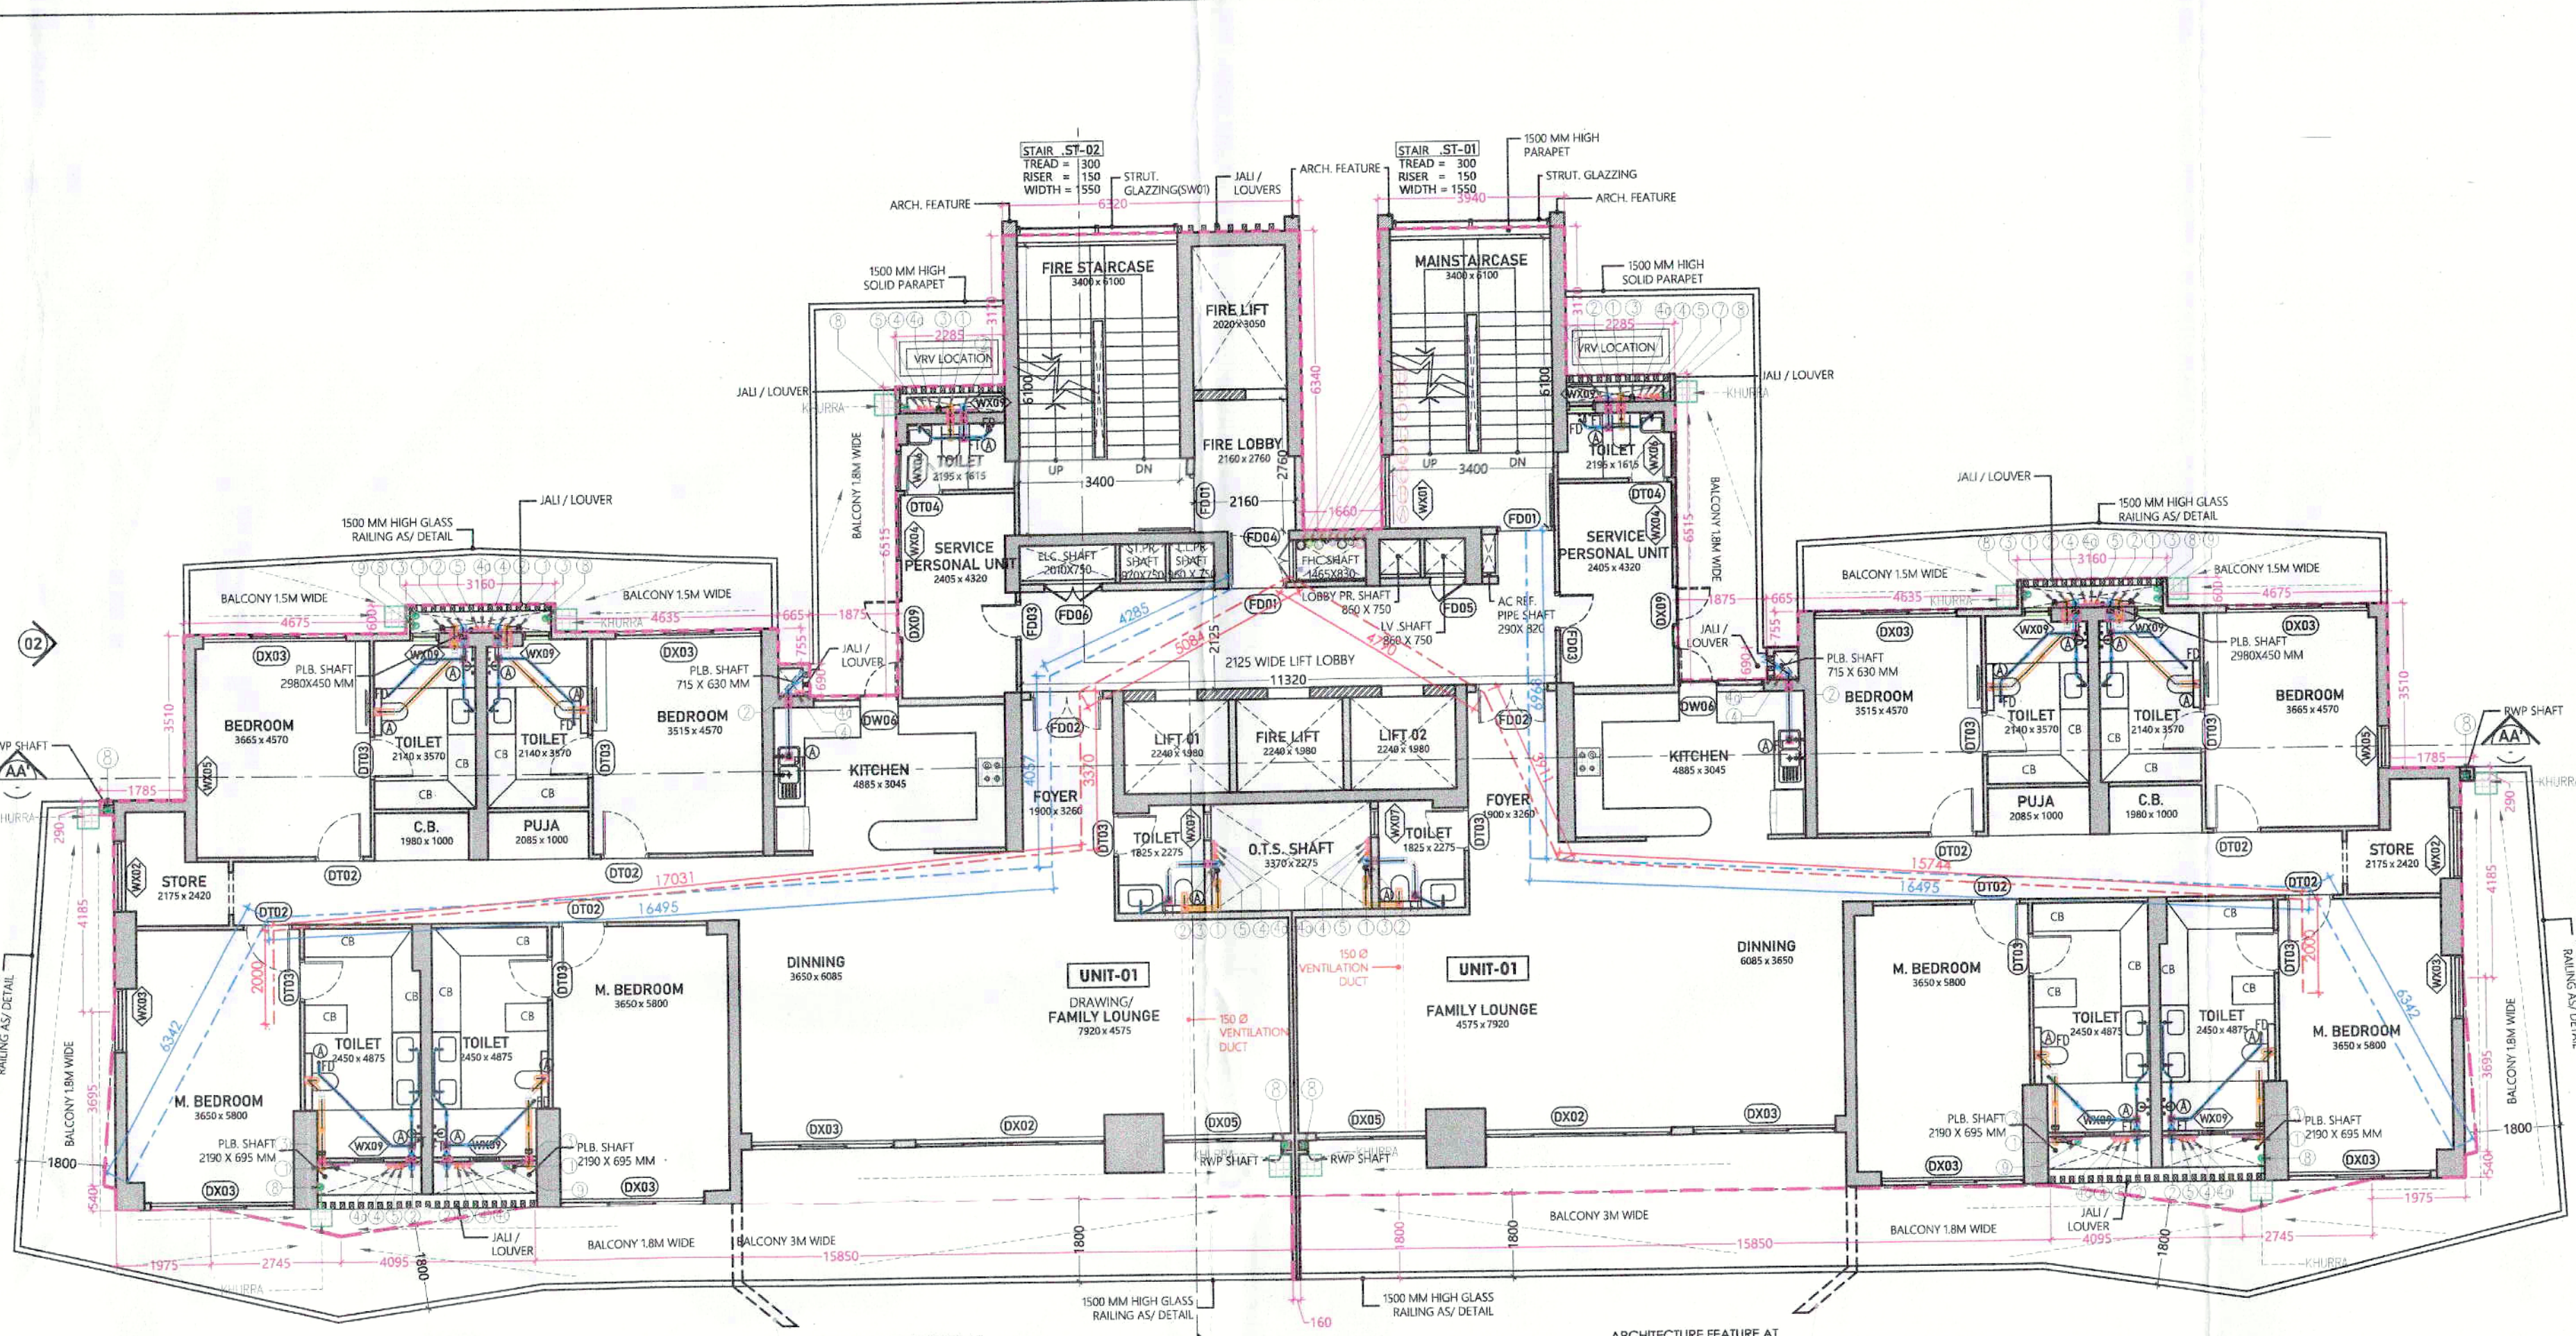


2ND FLOOR PLAN : LVL +12000 MM
26TH FLOOR PLAN : LVL +105600 MM

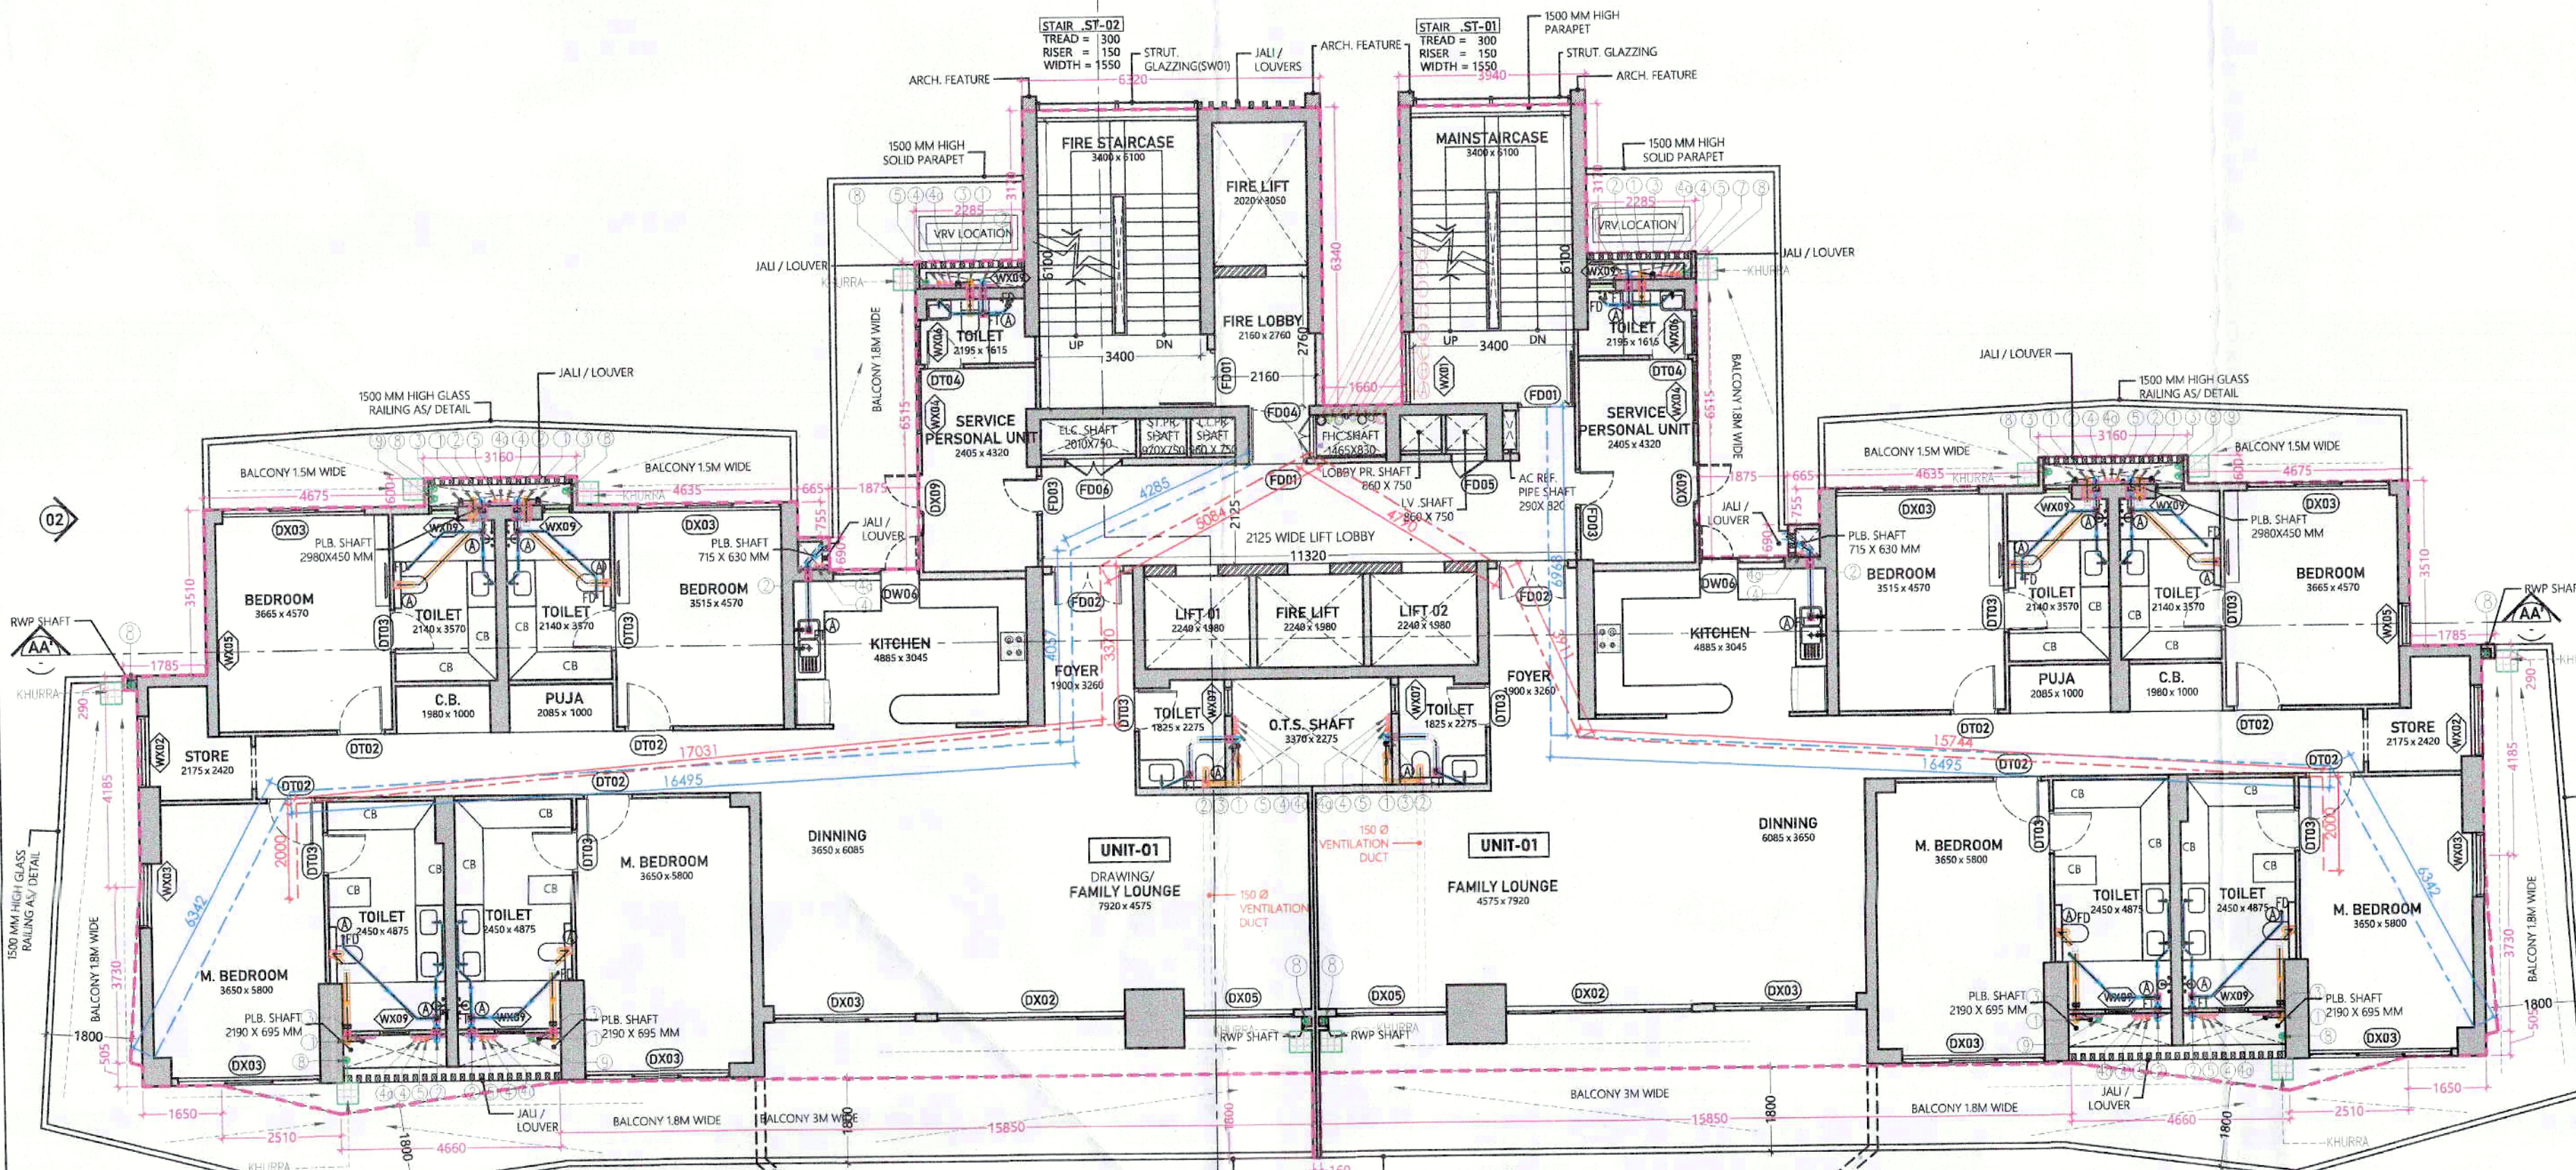


3RD FLOOR PLAN : LVL +15600 MM
27TH FLOOR PLAN : LVL +102000 MM

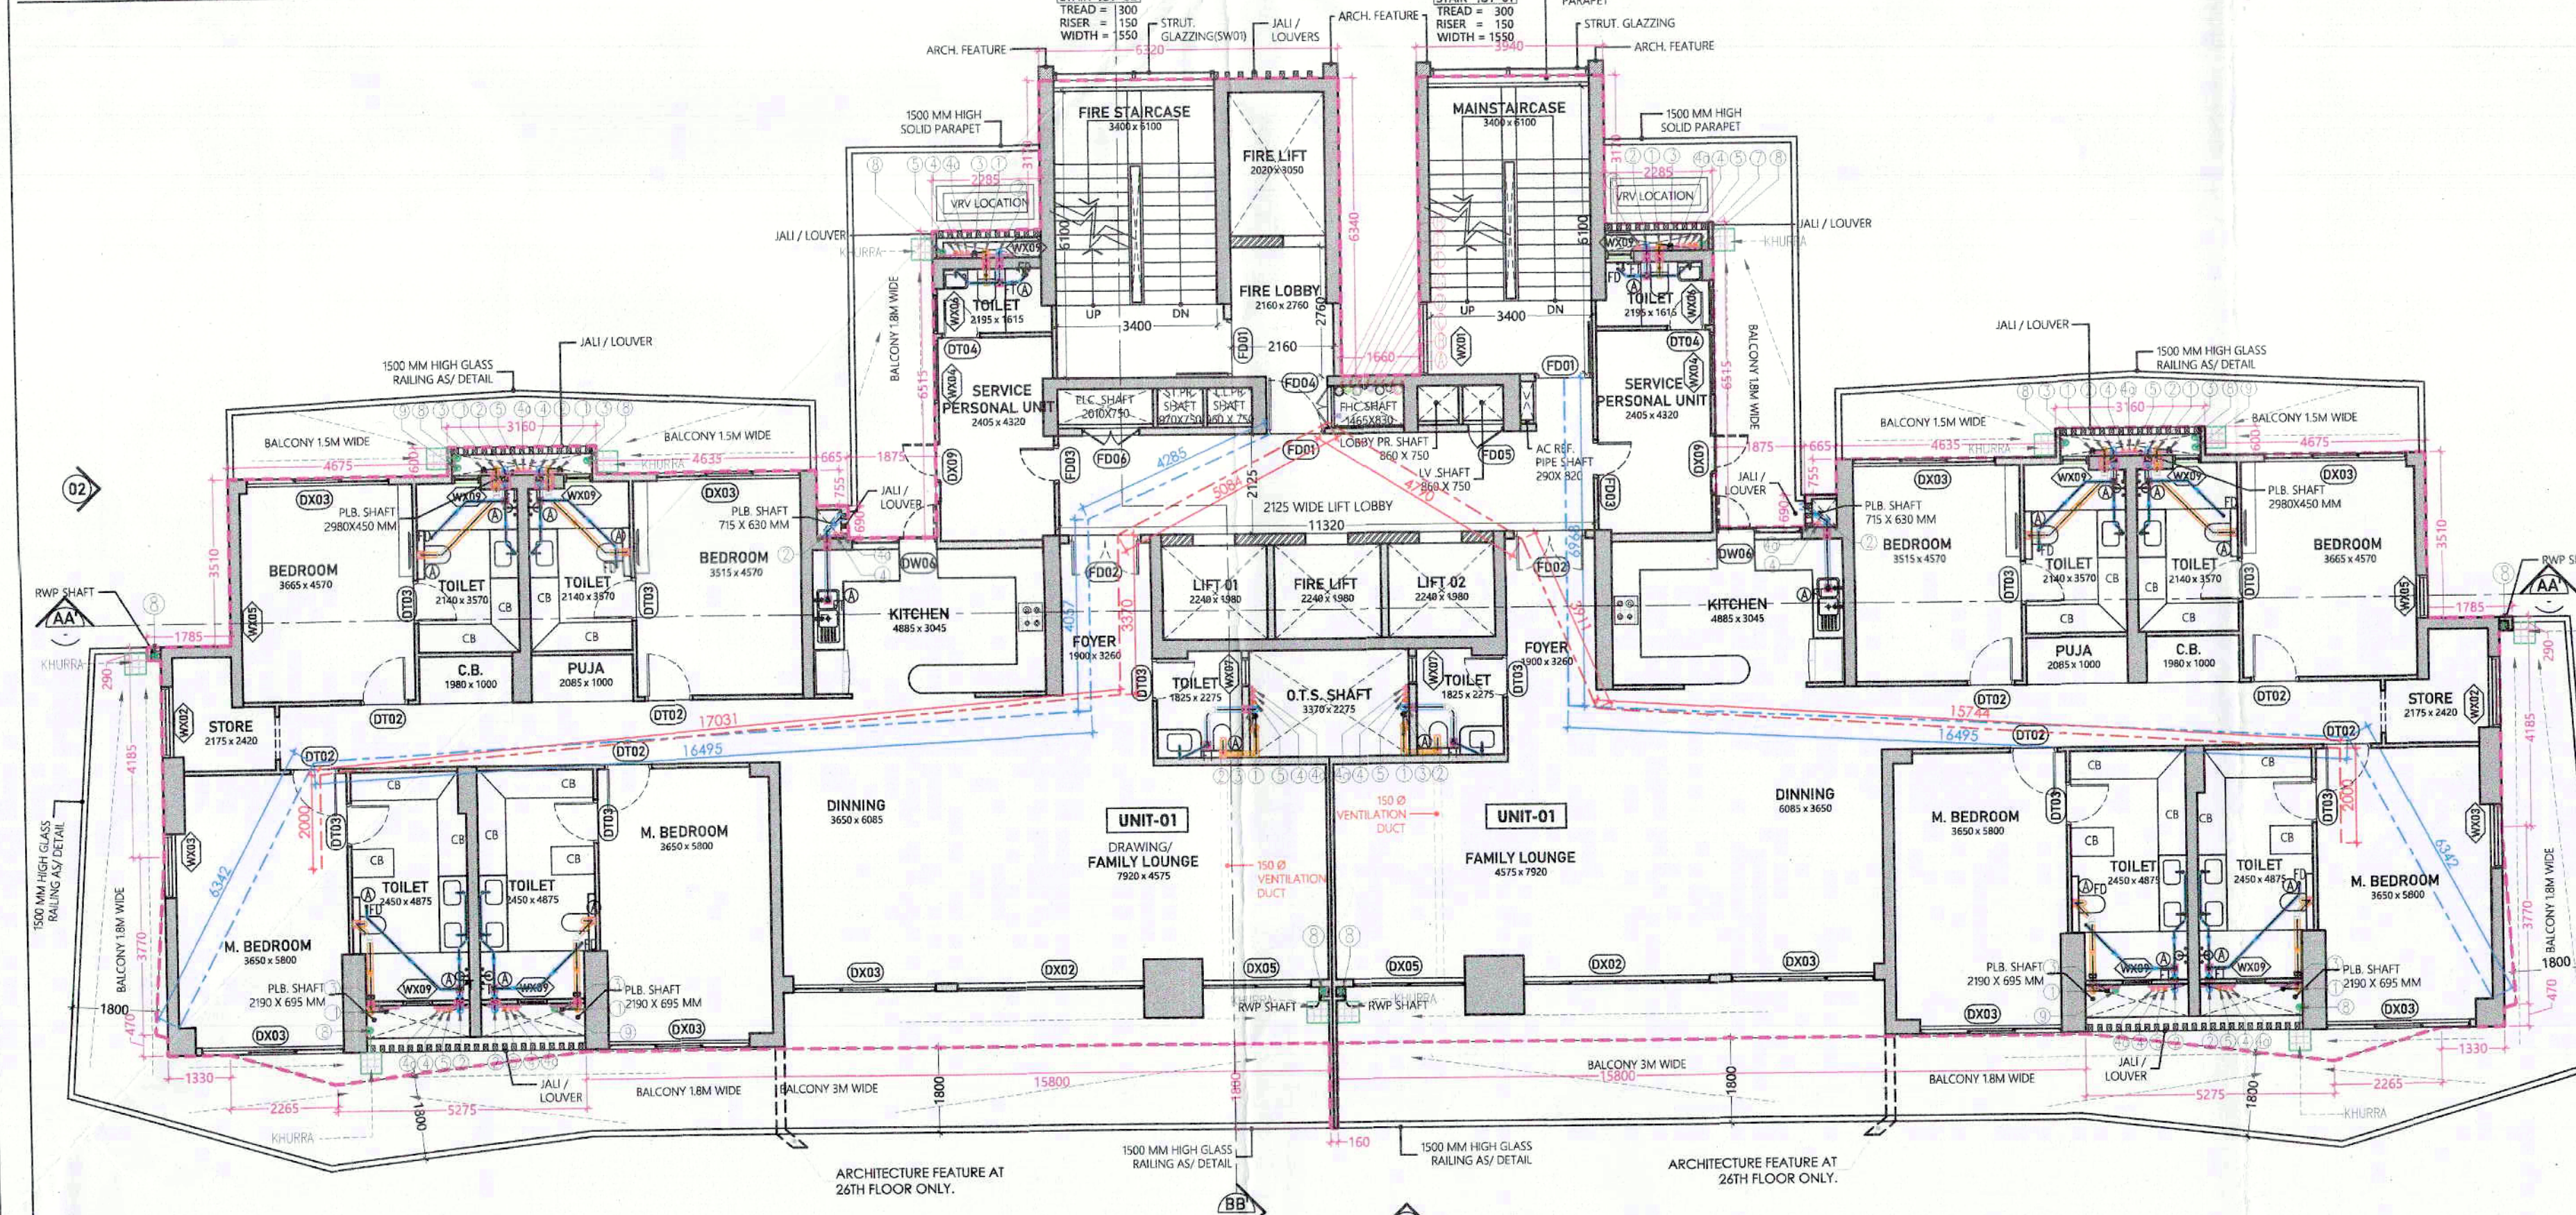


4TH FLOOR PLAN : LVL +19200 MM
26TH FLOOR PLAN : LVL +98400 MM

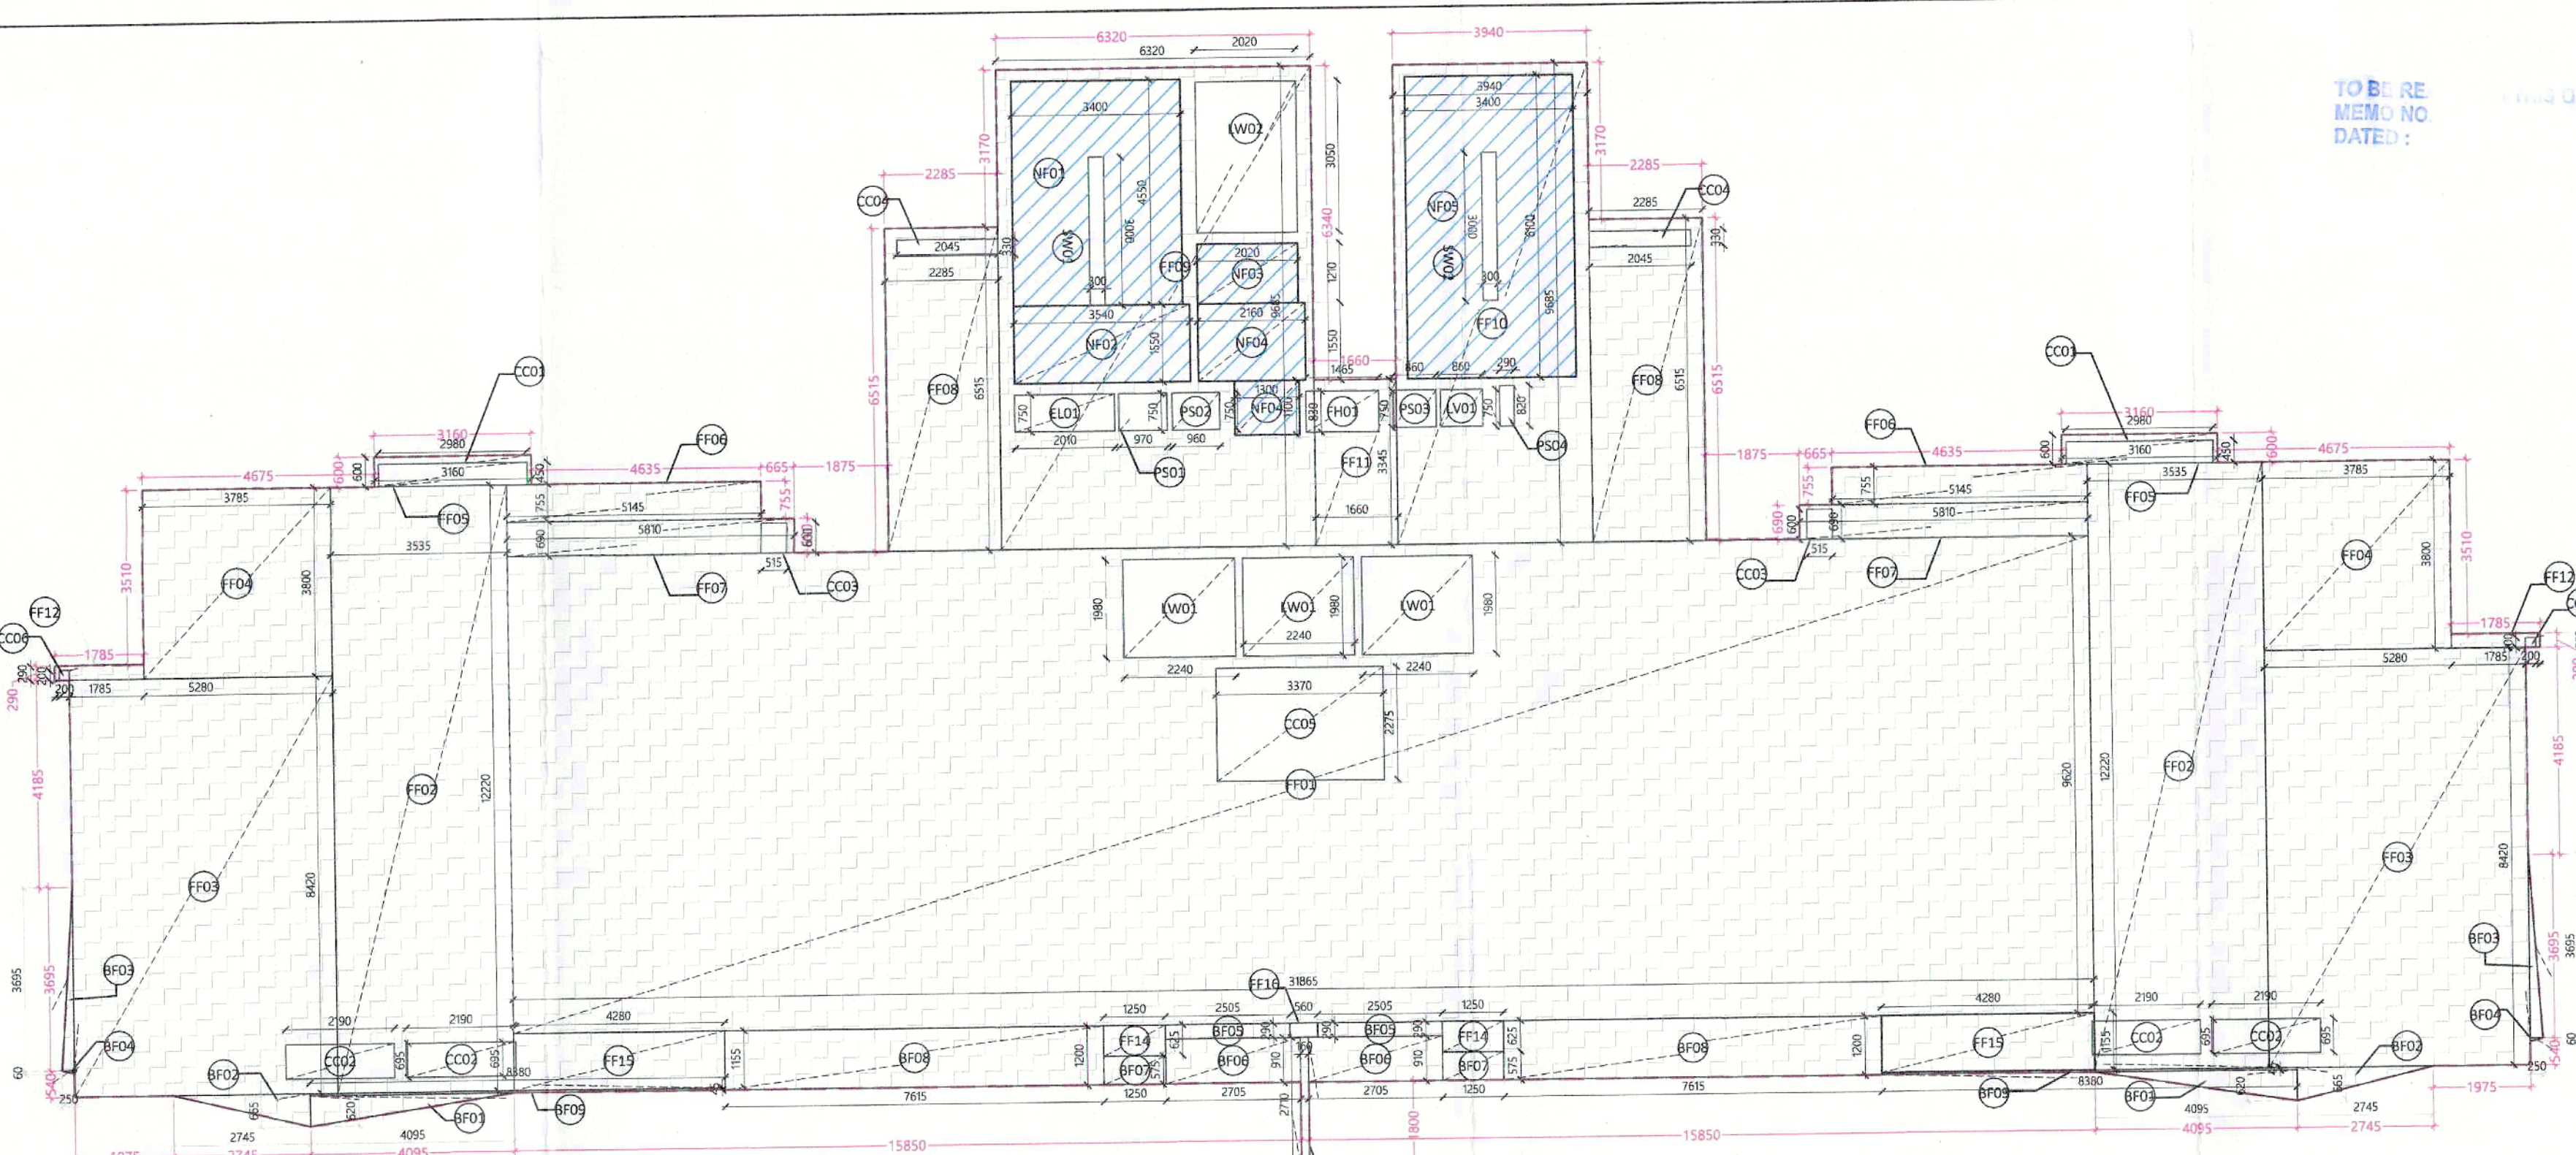

AREA DIAGRAM FOR 2ND & 26TH FLOOR

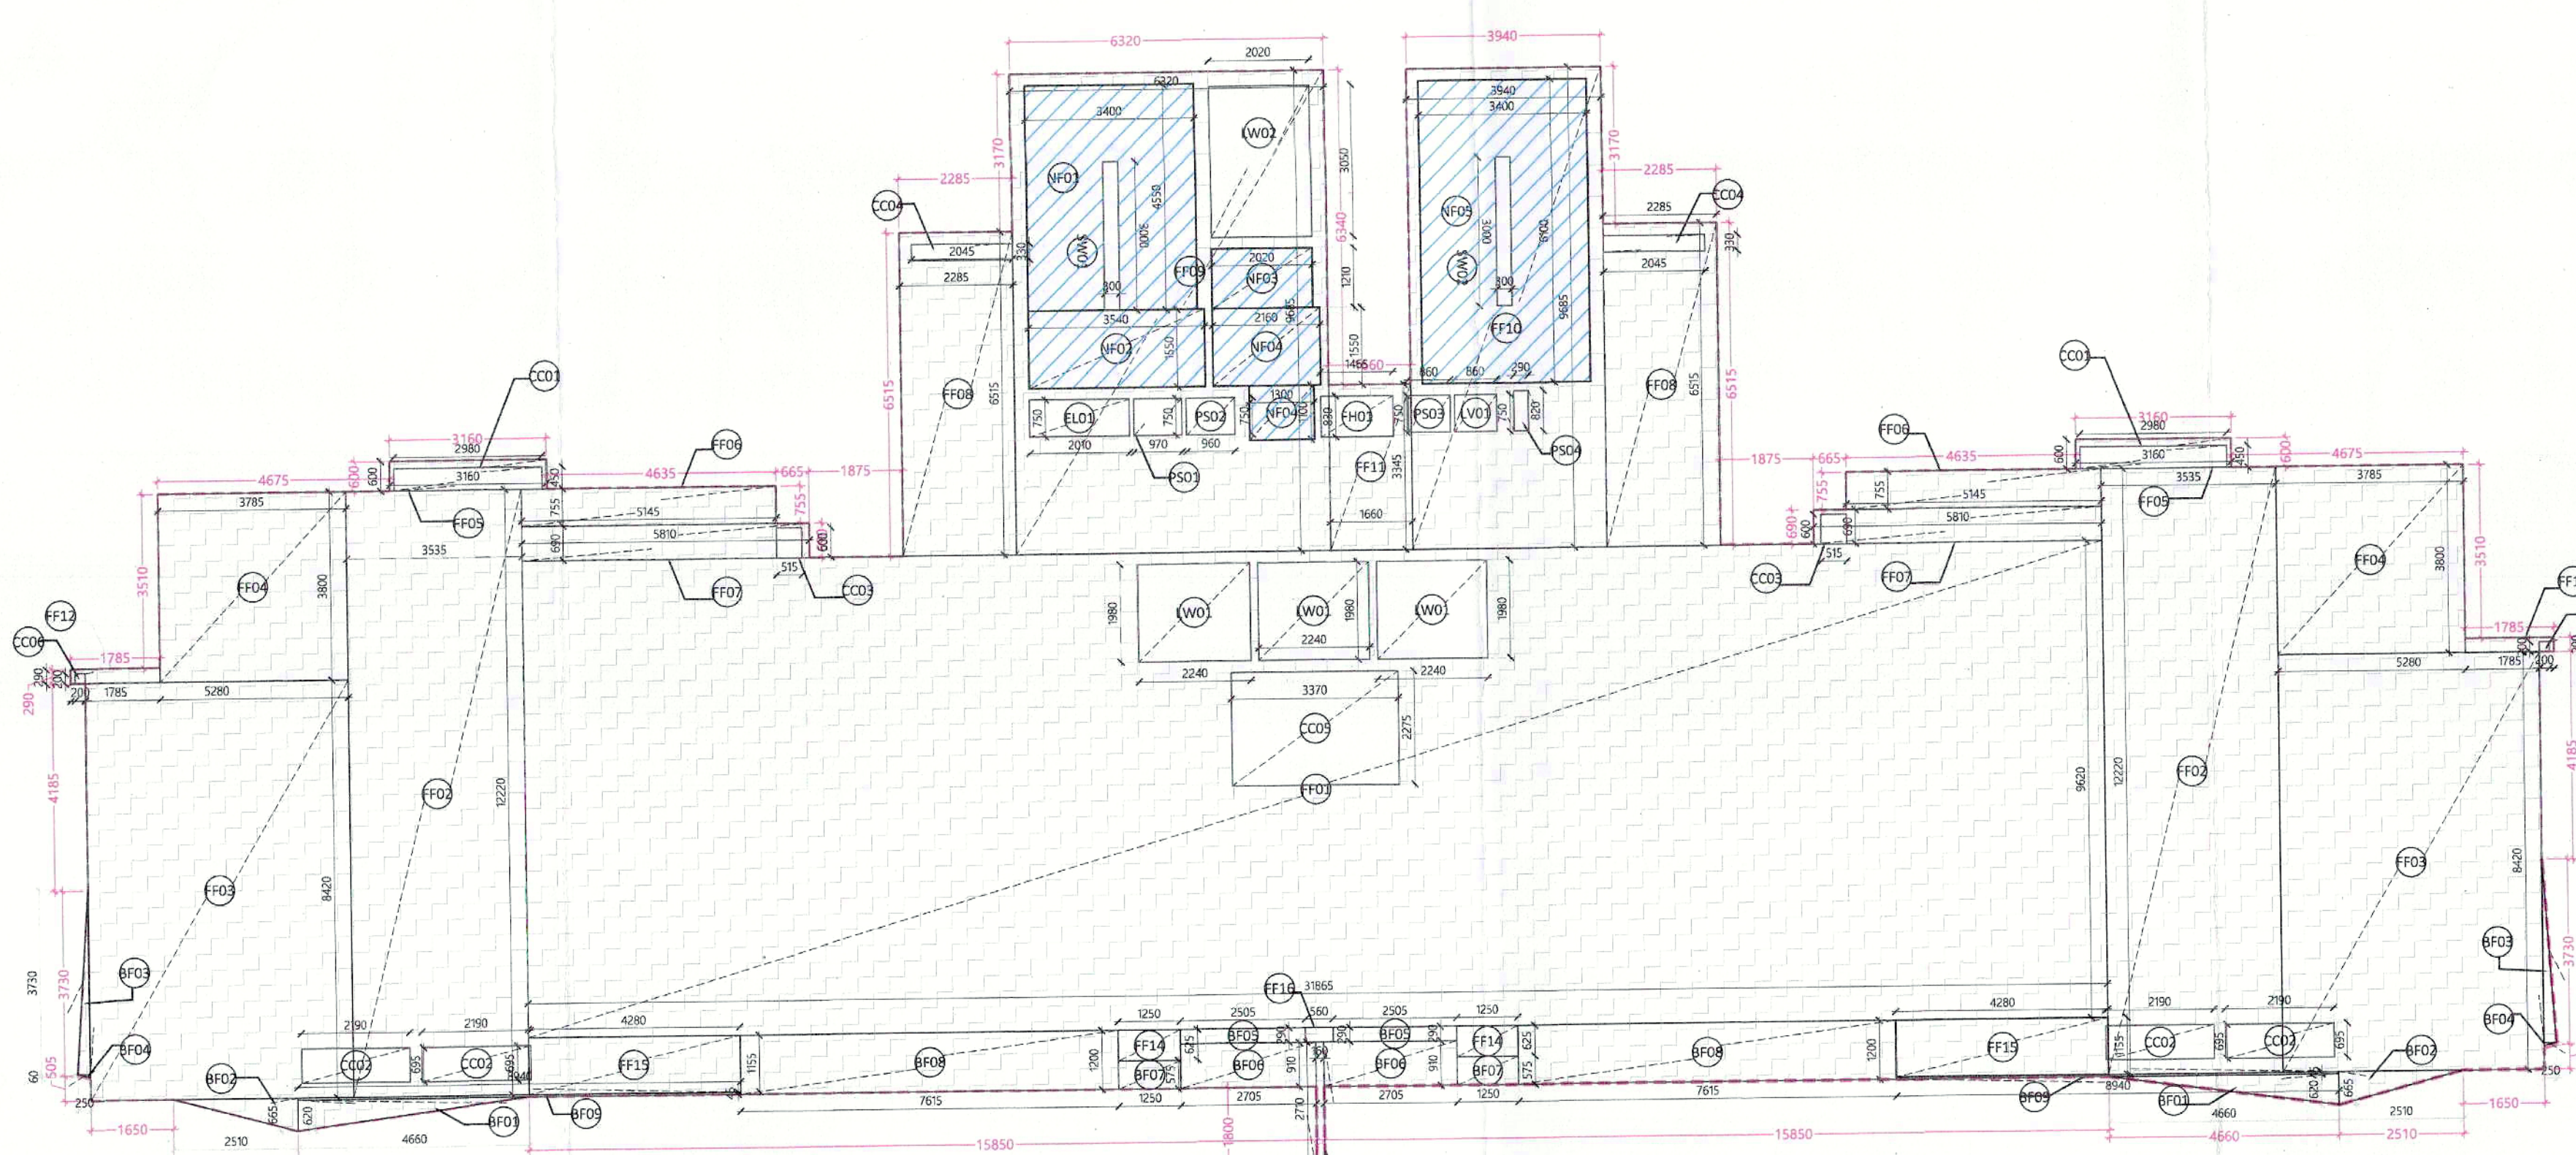

AREA DIAGRAM FOR 3RD & 27TH FLOOR

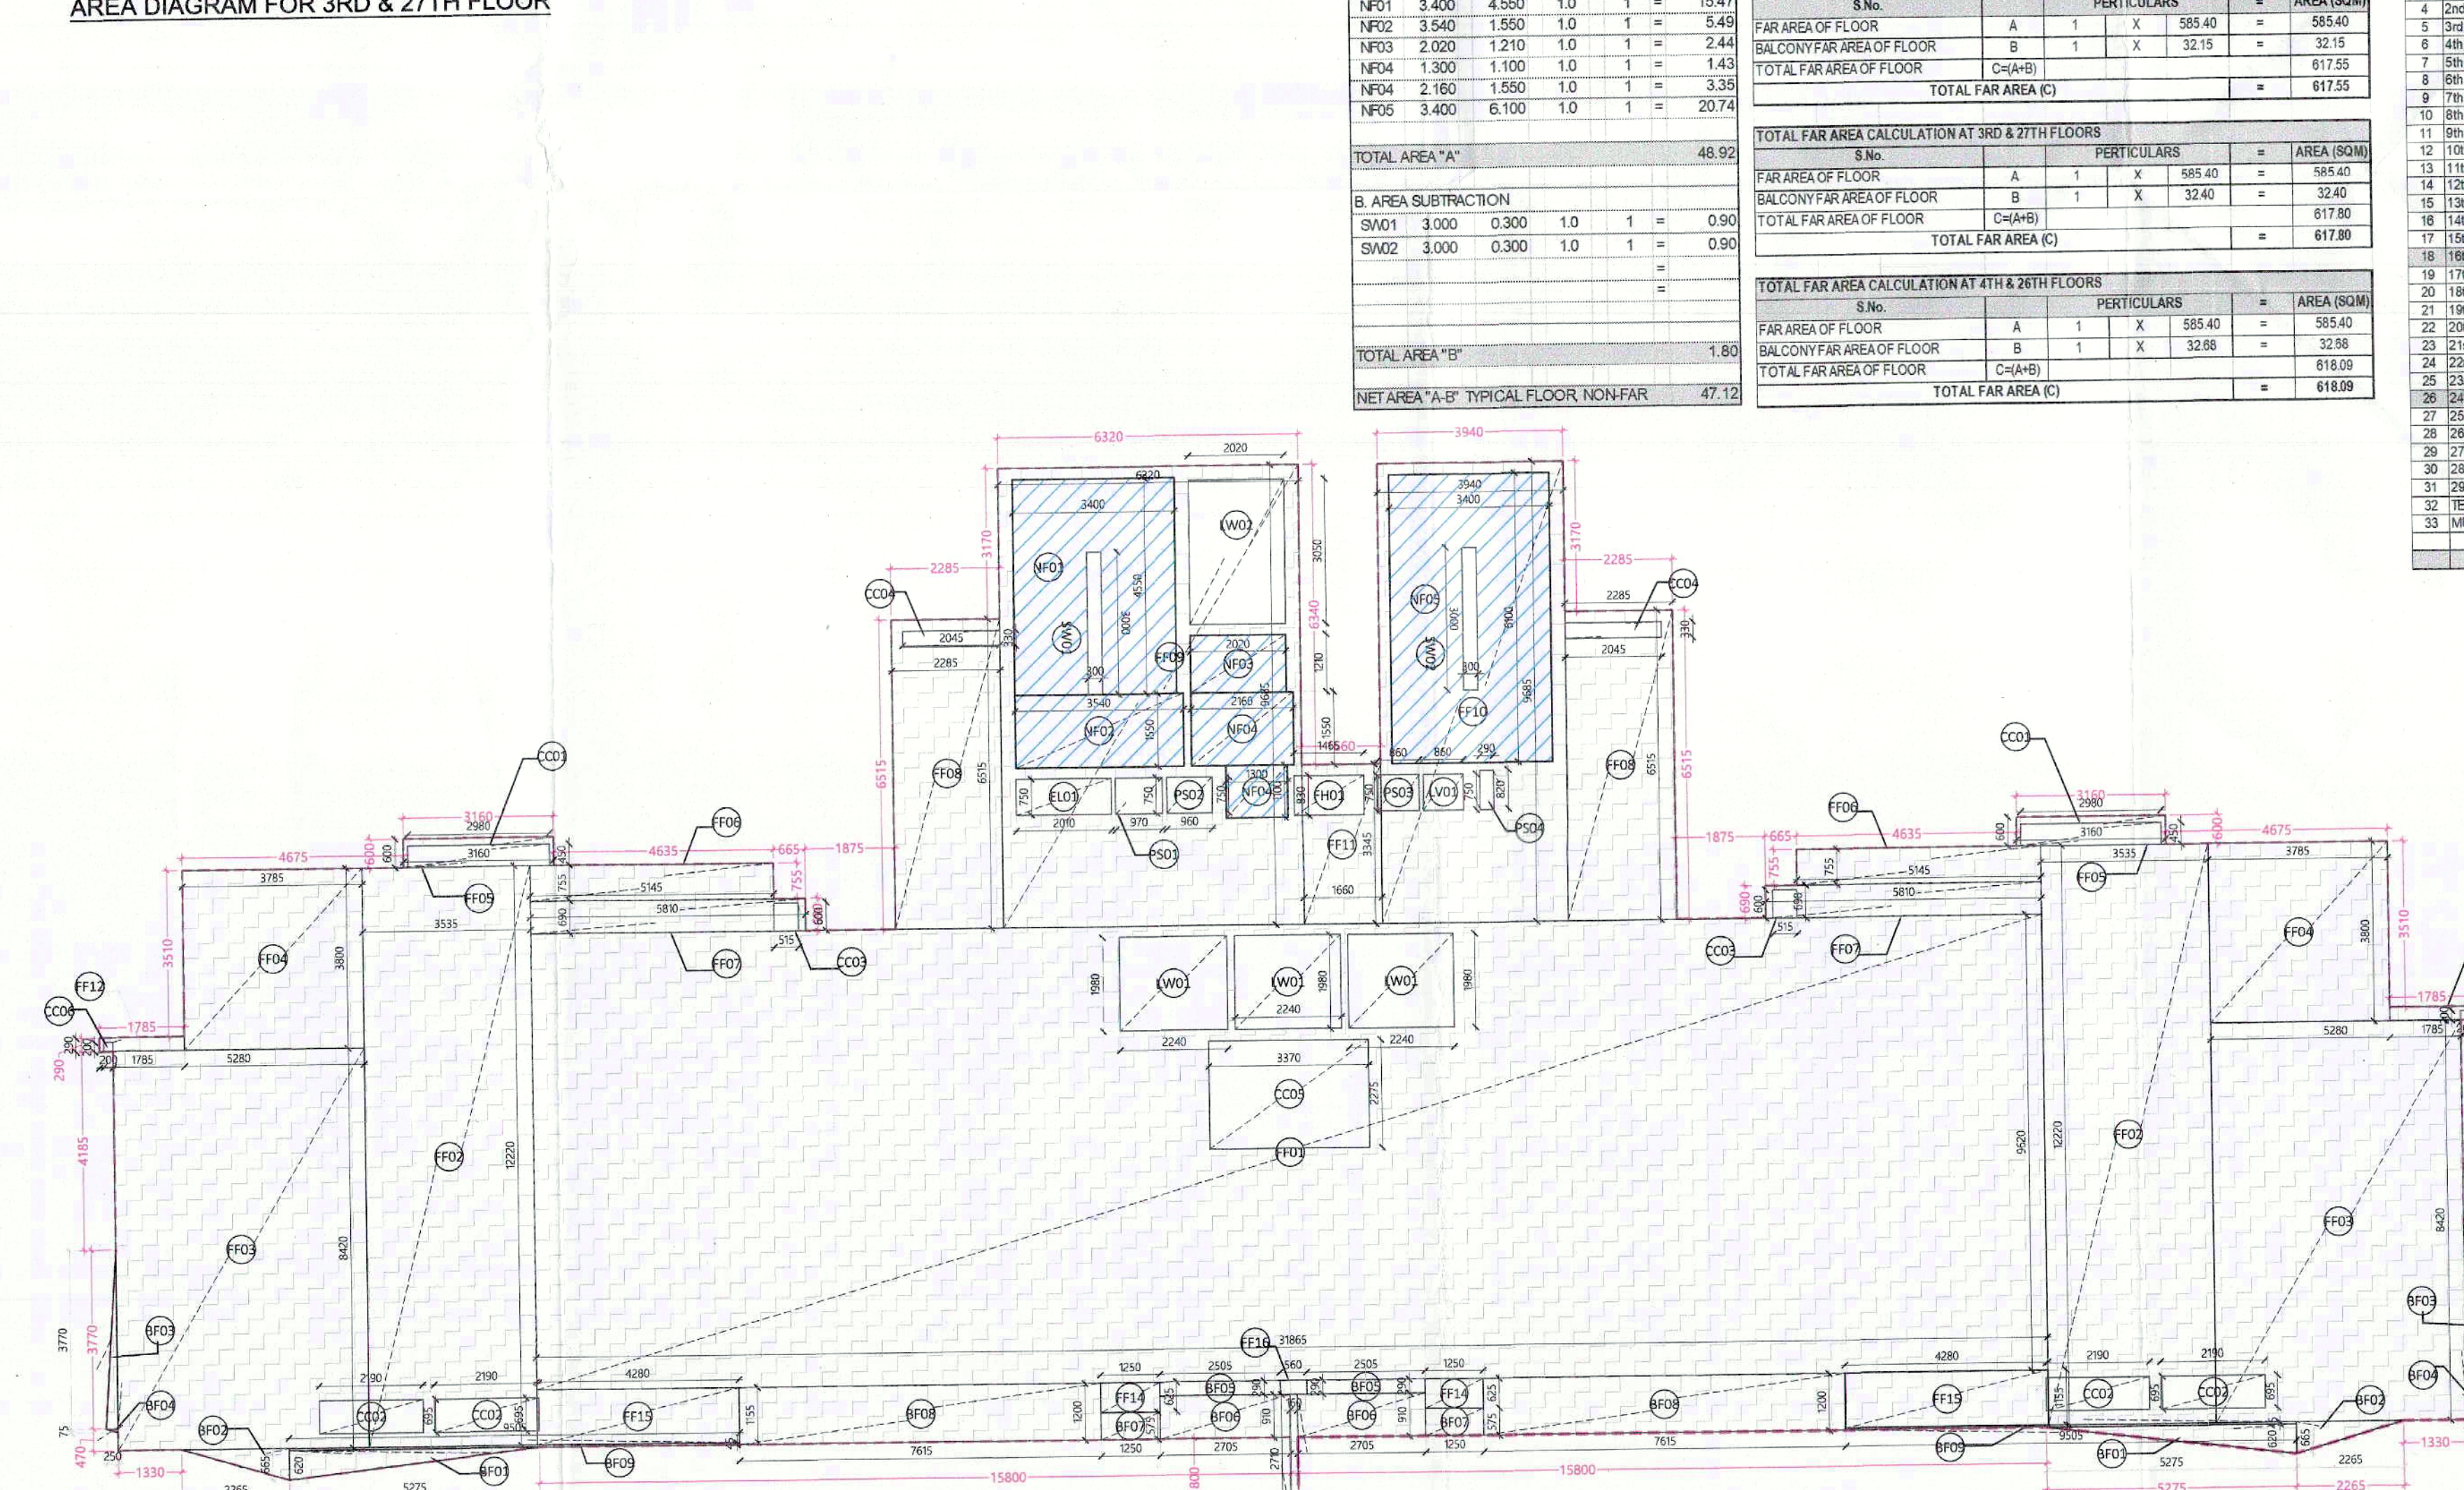

AREA DIAGRAM FOR 4TH & 26TH FLOOR

TYPICAL FLOOR				
ID	X	Y	Count	Area
(m)	(m)	(nos)	(sqm)	
A. COVERED AREA				
FF01	31.865	9.620	1.0	306.54
FF02	3.535	12.220	1.0	43.15
FF03	2.260	4.400	1.0	9.94
FF04	3.785	3.800	1.0	14.37
FF05	3.160	0.800	1.0	2.53
FF06	1.140	0.750	1.0	0.86
FF07	5.810	0.850	1.0	4.93
FF08	2.288	6.515	1.0	14.91
FF09	3.220	9.885	1.0	31.75
FF10	3.940	9.885	1.0	38.16
FF11	1.600	3.345	1.0	5.35
FF12	1.785	0.295	1.0	0.53
FF13	0.160	2.710	1.0	0.43
FF14	1.260	0.625	1.0	0.79
FF15	4.280	1.185	1.0	5.07
FF16	2.860	2.340	1.0	6.68
TOTAL AREA "A"				677.97
B. AREA SUBTRACTION				
CC01	2.980	0.430	1.0	1.28
CC02	2.190	0.895	1.0	1.96
CC03	0.515	0.800	1.0	0.41
CC04	2.445	0.330	1.0	0.81
CC05	3.370	2.215	1.0	7.47
CC06	0.200	0.200	1.0	0.04
CC07	2.210	0.750	1.0	1.66
CC08	1.465	0.830	1.0	1.22
CC09	0.880	0.710	1.0	0.62
CC10	2.240	1.580	1.0	3.54
CC11	2.020	3.050	1.0	6.16
CC12	1.320	1.100	1.0	1.45
CC13	2.020	1.210	1.0	2.44
CC14	1.300	1.100	1.0	1.43
CC15	2.160	1.580	1.0	3.41
CC16	2.980	0.100	1.0	0.30
CC17	0.960	0.750	1.0	0.72
CC18	0.960	0.750	1.0	0.72
CC19	0.290	0.820	1.0	0.24
TOTAL AREA "B"				52.97
NET AREA "A-B" TYPICAL FLOOR, FAR				585.40

NET AREA "A-B" TYPICAL FLOOR, FAR				
ID	X	Y	Count	Area
(m)	(m)	(nos)	(sqm)	
A. COVERED AREA				
FF01	4.095	0.620	0.5	2.54
FF02	2.745	0.685	0.5	1.87
FF03	3.685	0.500	0.5	1.84
FF04	0.080	0.280	0.5	0.11
FF05	2.500	0.280	1.0	0.70
FF06	2.100	0.810	1.0	1.69
FF07	1.250	0.575	1.0	0.72
FF08	7.615	1.200	1.0	9.14
FF09	8.940	0.585	1.0	5.22
TOTAL AREA "A"				32.15

3RD & 27TH FLOOR				
ID	X	Y	Count	Area
(m)	(m)	(nos)	(sqm)	
A. COVERED AREA				
FF01	4.660	0.620	0.5	2.88
FF02	2.910	0.685	0.5	1.97
FF03	3.730	0.500	0.5	1.93
FF04	0.070	0.280	0.5	0.10
FF05	2.500	0.280	1.0	0.70
FF06	2.100	0.810	1.0	1.69
FF07	1.250	0.575	1.0	0.72
FF08	7.615	1.200	1.0	9.14
FF09	8.940	0.585	1.0	5.22
TOTAL AREA "A"				32.40

4TH & 26TH FLOOR				
ID	X	Y	Count	Area
(m)	(m)	(nos)	(sqm)	
A. COVERED AREA				
FF01	5.275	0.620	0.5	3.27
FF02	2.260	0.685	0.5	1.57
FF03	3.770	0.500	0.5	1.93
FF04	0.075	0.280	0.5	0.10
FF05	2.500	0.280	1.0	0.70
FF06	2.100	0.810	1.0	1.69
FF07	1.250	0.575	1.0	0.72
FF08	7.615	1.200	1.0	9.14
FF09	9.505	0.585	1.0	5.55
TOTAL AREA "A"				32.68

TOTAL AREA "A"						32.6
FLOOR	GRADE CONCRETE THICK	TOWER 1			BUILT-UP AREA (SQM)	
		FAR SIDE	NECK/FAR SIDE	NECK/FAR SIDE		
FLOOR	758.56	502.9	254.22	756.99		
	617.35	47.12		664.42		
	617.62	47.12		664.67		
	617.80	47.12		664.96		
	618.06	47.12		665.20		
	618.34	47.12		665.48		
	618.62	47.12		665.74		
	618.75	47.12		665.84		
	618.88	47.12		665.94		
	619.01	47.12		666.13		
FLOOR	619.23	47.12		666.35		
	619.44	47.12		666.58		
	619.65	47.12		666.80		
	619.86	47.12		667.02		
	619.97	47.12		667.12		
	620.08	47.12		667.22		
	620.19	47.12		667.32		
	620.30	47.12		667.42		
	620.41	47.12		667.52		
	620.52	47.12		667.62		
FLOOR	620.63	47.12		667.72		
	620.74	47.12		667.82		
	620.85	47.12		667.92		
	620.96	47.12		668.02		
	621.07	47.12		668.12		
	621.18	47.12		668.22		
	621.29	47.12		668.32		
	621.40	47.12		668.42		
	621.51	47.12		668.52		
	621.62	47.12		668.62		
FLOOR	621.73	47.12		668.72		
	621.84	47.12		668.82		
	621.95	47.12		668.92		
	622.06	47.12		669.02		
	622.17	47.12		669.12		
	622.28	47.12		669.22		
	622.39	47.12		669.32		
	622.50	47.12		669.42		
	622.61	47.12		669.52		
	622.72	47.12		669.62		
TOTAL	758.44	2544.41	1580.31	803.34		

**BUILDING IS CENTRALIZED
MECHANICALLY VENTILATED ON ALL
FLOOR & 100% POWER BACK UP**

FLOOR PLAN (Left):

- Overall dimensions: 3250' (width) x 420' (depth).
- Rooms and areas:
 - WC (10' x 10')
 - STAIR #1
 - STAIR #2
- Other labels: BALCONY AREA, STAIR, STAIR #1, STAIR #2, STAIR #100.

ELEVATION VIEW (Right):

- Overall dimensions: 3250' (width) x 420' (depth).
- Rooms and areas:
 - WC (10' x 10')
 - STAIR #1
 - STAIR #2
- Other labels: BALCONY AREA, STAIR, STAIR #1, STAIR #2, STAIR #100.

SERVICE PERSONNEL PLAN				
S.No.	Length	Breadth	Number	Area (sqm)
1	2.045	0.420	1.000	0.86
2	2.195	0.300	1.000	0.66
3	2.195	1.550	1.000	3.40
4	2.195	1.220	1.000	2.68
5	2.145	2.200	1.000	4.72
6	0.240	2.125	1.000	0.51
TOTAL COVERED AREA				13.40

This is a "PROVISIONAL BUILDING PLAN" approved only for the purpose of inviting objections from the public.

OWNER SIGN: *[Signature]*
ARCHITECT SIGN: *[Signature]*

KEY PLAN: *[Diagram]*

SUBMISSION DRAWING: *[Stamp]*

PROJECT: *[Text]*

REVISED BUILDING PLAN FOR GROUP HOUSING COLONY ON AN AREA MEASURING 24.125 ACRES (LICENCE NO.42 OF 2013 DATED 06.06.2013 & LICENCE NO.44 OF 2013 DATED 08.06.2013) IN THE REVENUE ESTATE OF VILLAGE HARSAR, SECTOR - 88A, SURIGRAM

SCALE: 1/1500
DATE: 12.09.2025

DRAWING TITLE: 2ND, 3RD, 4TH, 26TH & 27TH FLOOR PLAN & AREA DIAGRAM

TOWER A

CONFORMANCE CONSULTANCY SERVICES

DRAWING NO: S-TA-102
REVISION: R0