


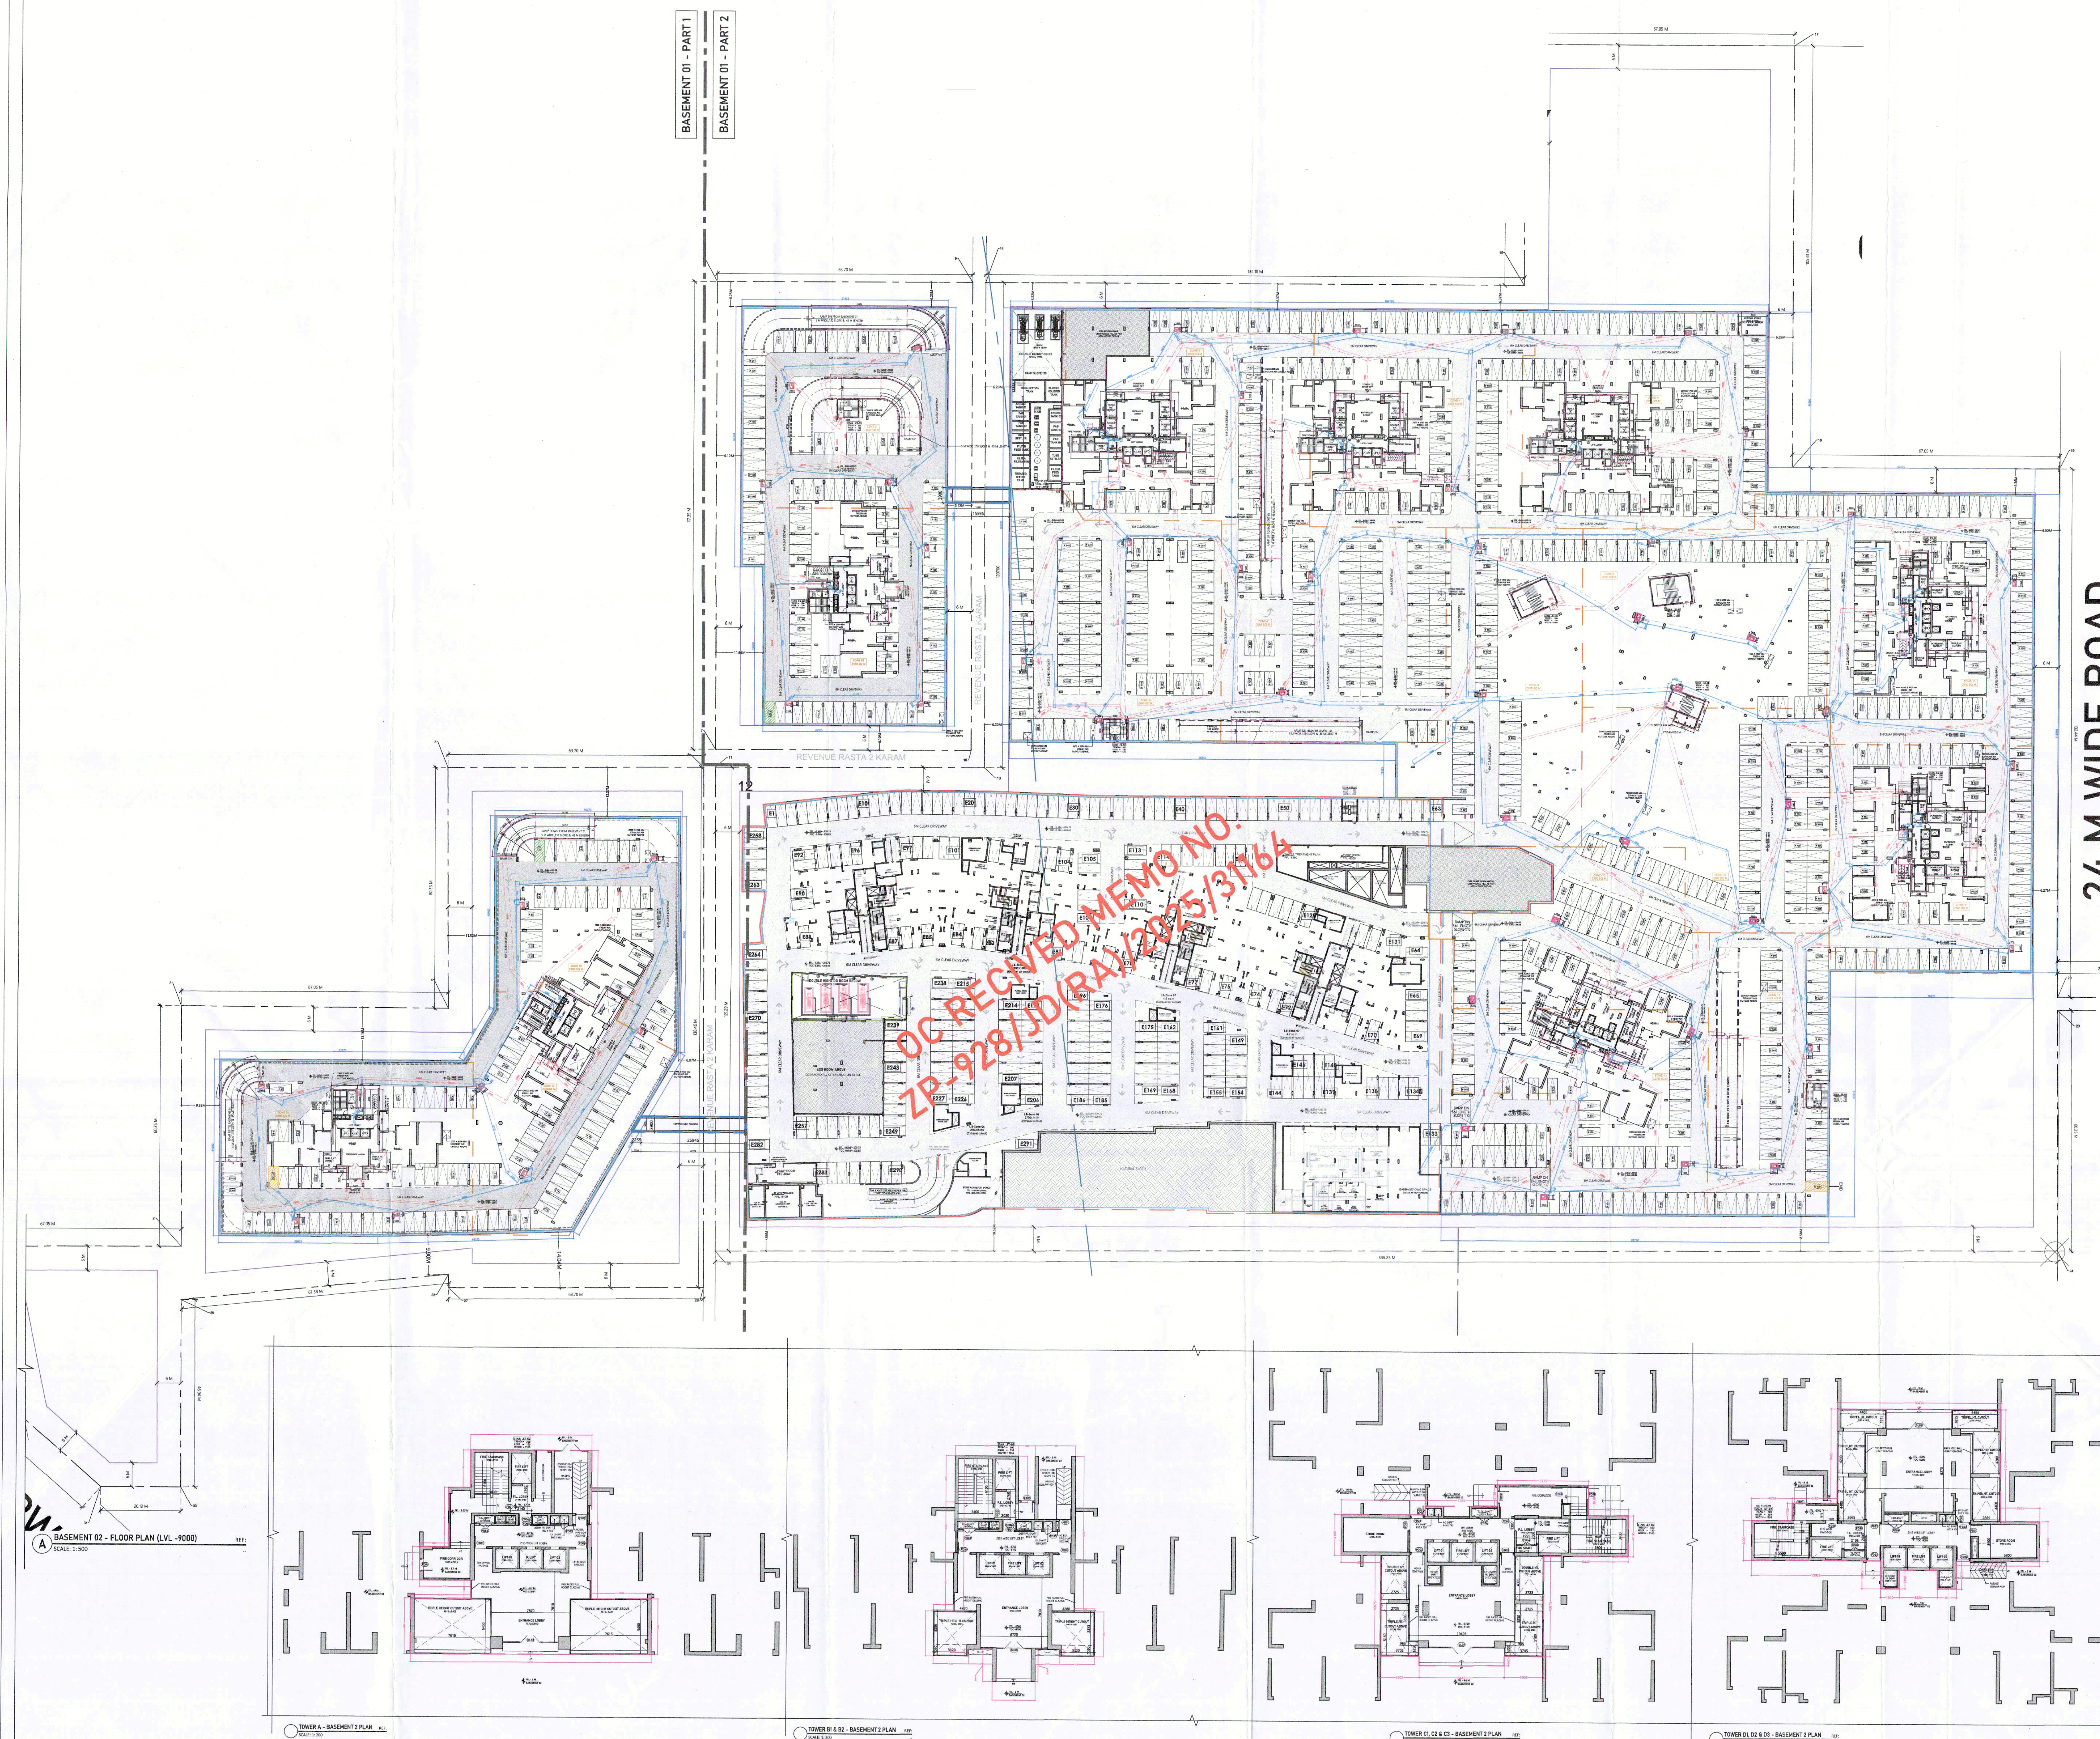

24 M WIDE ROAD

This is a "PROVISIONAL BUILDING PLAN" approved only for the purpose of inviting objections from the general public.

S.T. (H.O.) Member Secretary B.P.A.C.
S.P. (H.O.) Member B.P.A.C.
C.T. (H.O.) Chairman B.P.A.C.

AD PA ATP

Rajesh Dutt SD(HQ)

TO BE FILED WITH THE OFFICE MEMO NO. DATED :

This drawing is a "COPYRIGHT" contents of this drawing or part thereof may not be used or reproduced without the permission of the Architect.

OWNER SIGN ARCHITECT SIGN

ARCHITECT SIGNATURE


DFW ID	FINISHED FRAME	LOCATION
WIDTH	CALL	HEIGHT
mm	mm	mm
DFW1	750	2100
DM01	1200	2100
DM02	1200	2100
DM03	1200	2100
DM04	2400	2100
DM05	2000	2100
DM06	1500	2100
DM07	1350	2100
FD01	1200	2400
FD02	1200	2400
FD03	1200	2400
FD04	900	2400
FD05	750	2400
DT01	1200	2700
DT02	1200	2700
DT03	1200	2700
DT04	750	2700
VM01	600	2500
RB01	3000	2400
RB02	3000	2400
FD	1500	2400

TOTAL CAR PARKING IN BASEMENT 02	OC RECEIVED (E)	PROPOSED (E)
PARKING	291	989
TOTAL	291	989

LEGEND

Plot Line
Zoning Line
Proposed Basement
Proposed Basement Profile

Fire Travel Distance
Fire Travel Distance
First Car Parking
Last Car Parking

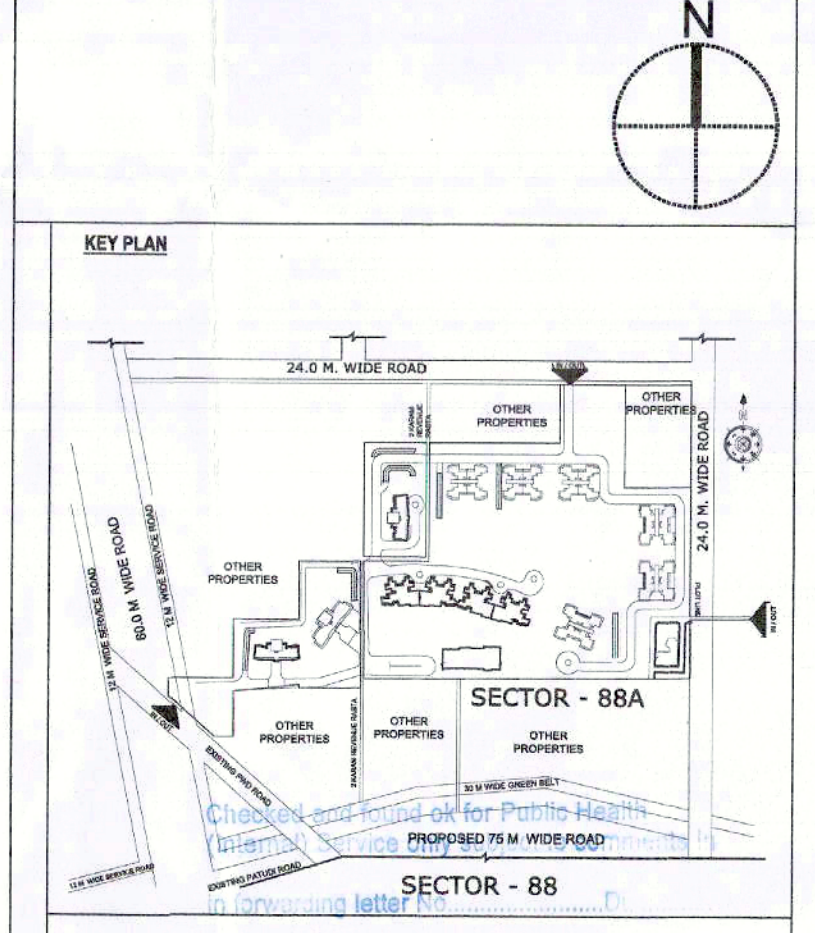

SUBMISSION DRAWING

OWNER M/S ASHIANA LANDSCAPE REALTY PVT. LTD.

PROJECT REVISED BUILDING PLAN FOR GROUP HOUSING COLONY OVER AN AREA MEASURING 24.125 ACRES LICENCE NO.42 OF 2013 DATED 06.06.2013 & LICENCE NO.46 OF 2013 DATED 08.06.2013 IN THE REVENUE ESTATE OF VILLAGE HARSARU, SECTOR - 88A, GURUGRAM

SCALE AS/1:500 DATE 12-09-2025

DRAWING TITLE FLOOR PLAN (LVL -9000) BASEMENT 02

ARCHITECTS Confluence CONFLUENCE CONSULTANCY SERVICES F-11, First Floor, NITC Corporate Tower, Sector 14, Gurgaon, Haryana, India

DRAWING NO. S-B2-107 REVISION R0