




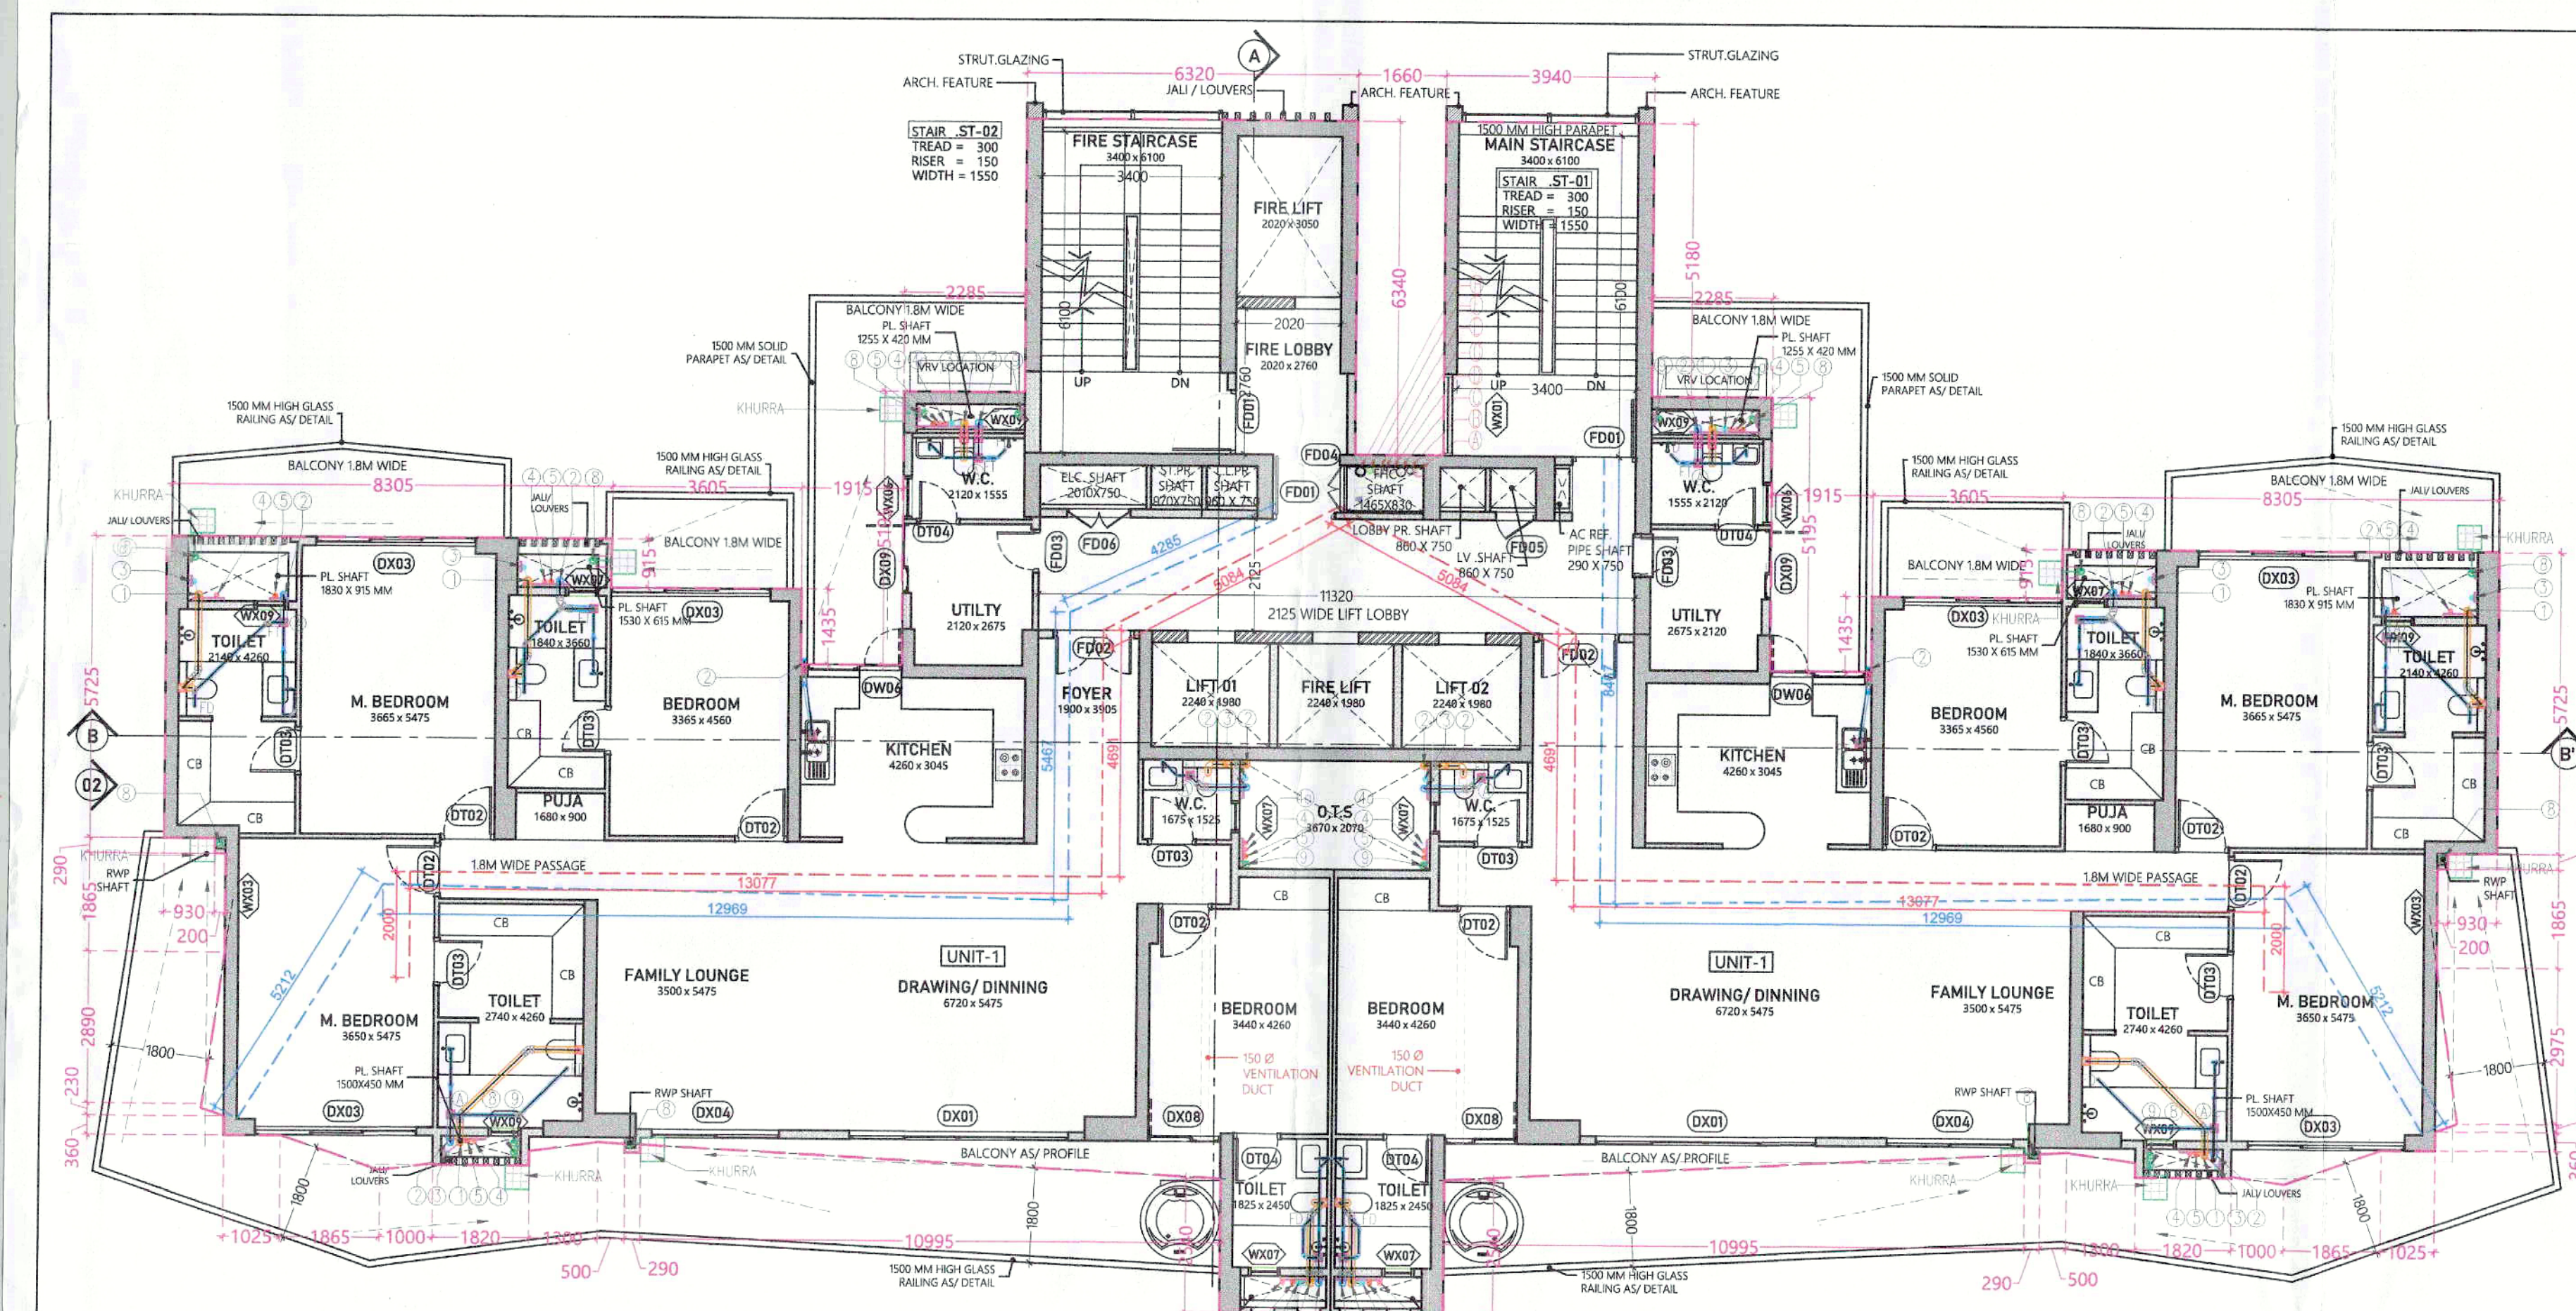


TOWER-B2
5TH FLOOR PLAN : LVL +22800

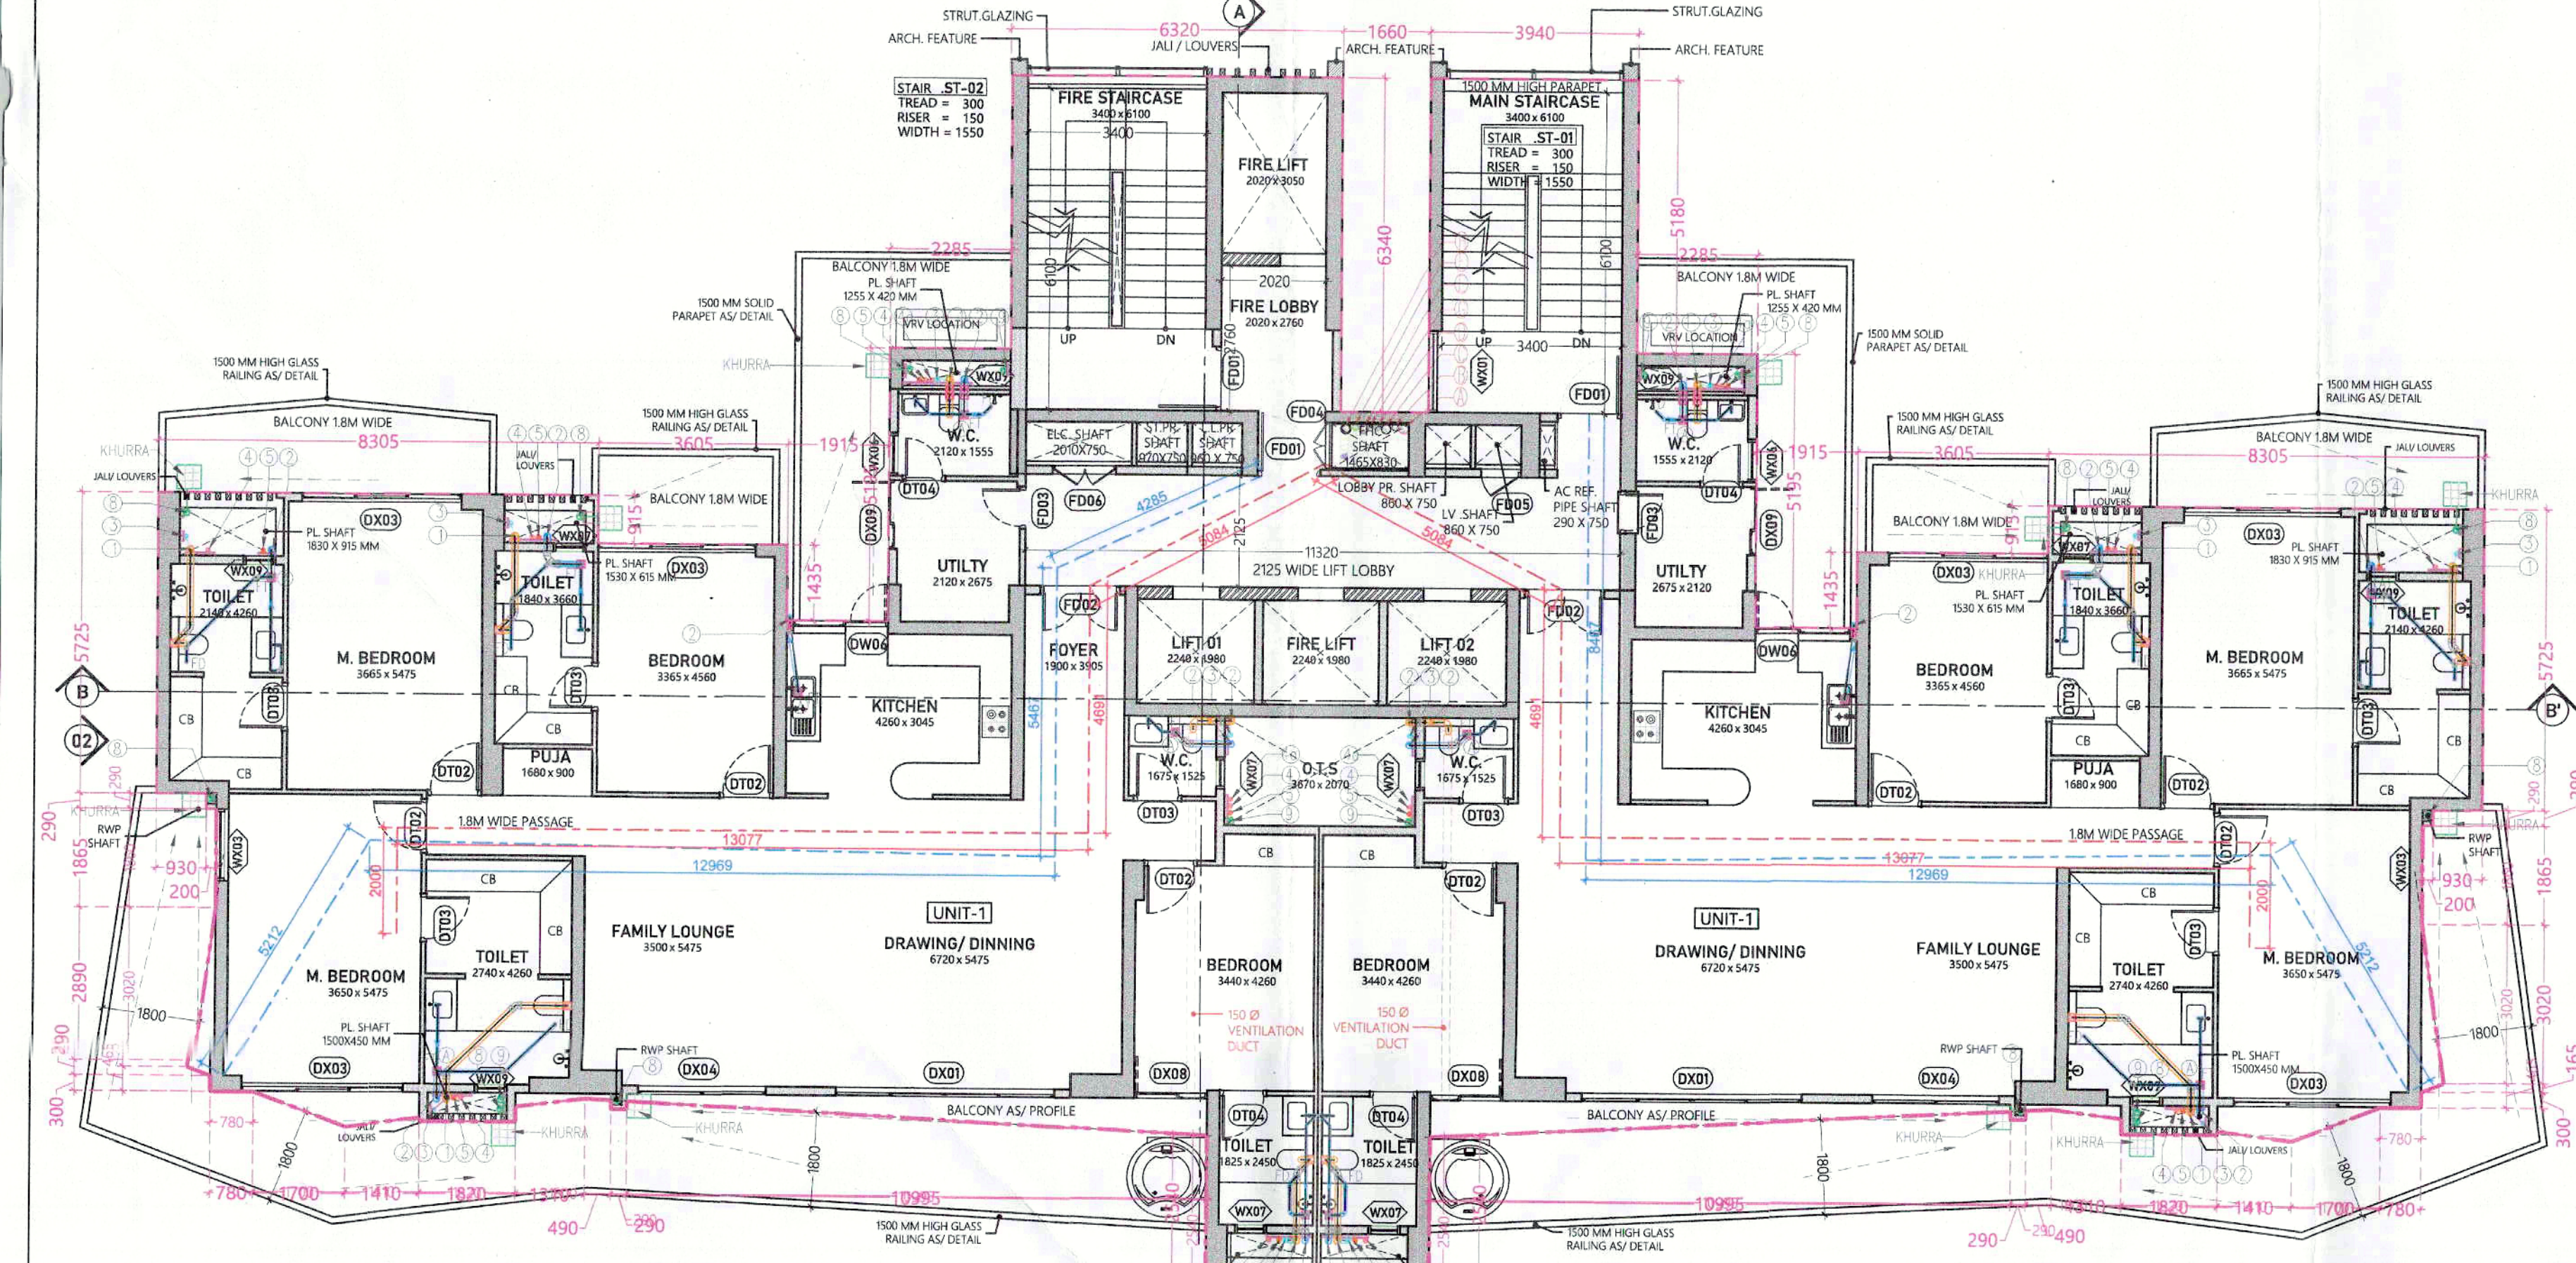


TOWER-B2
6TH FLOOR PLAN : LVL +26400
23 RD FLOOR PLAN : LVL +87600

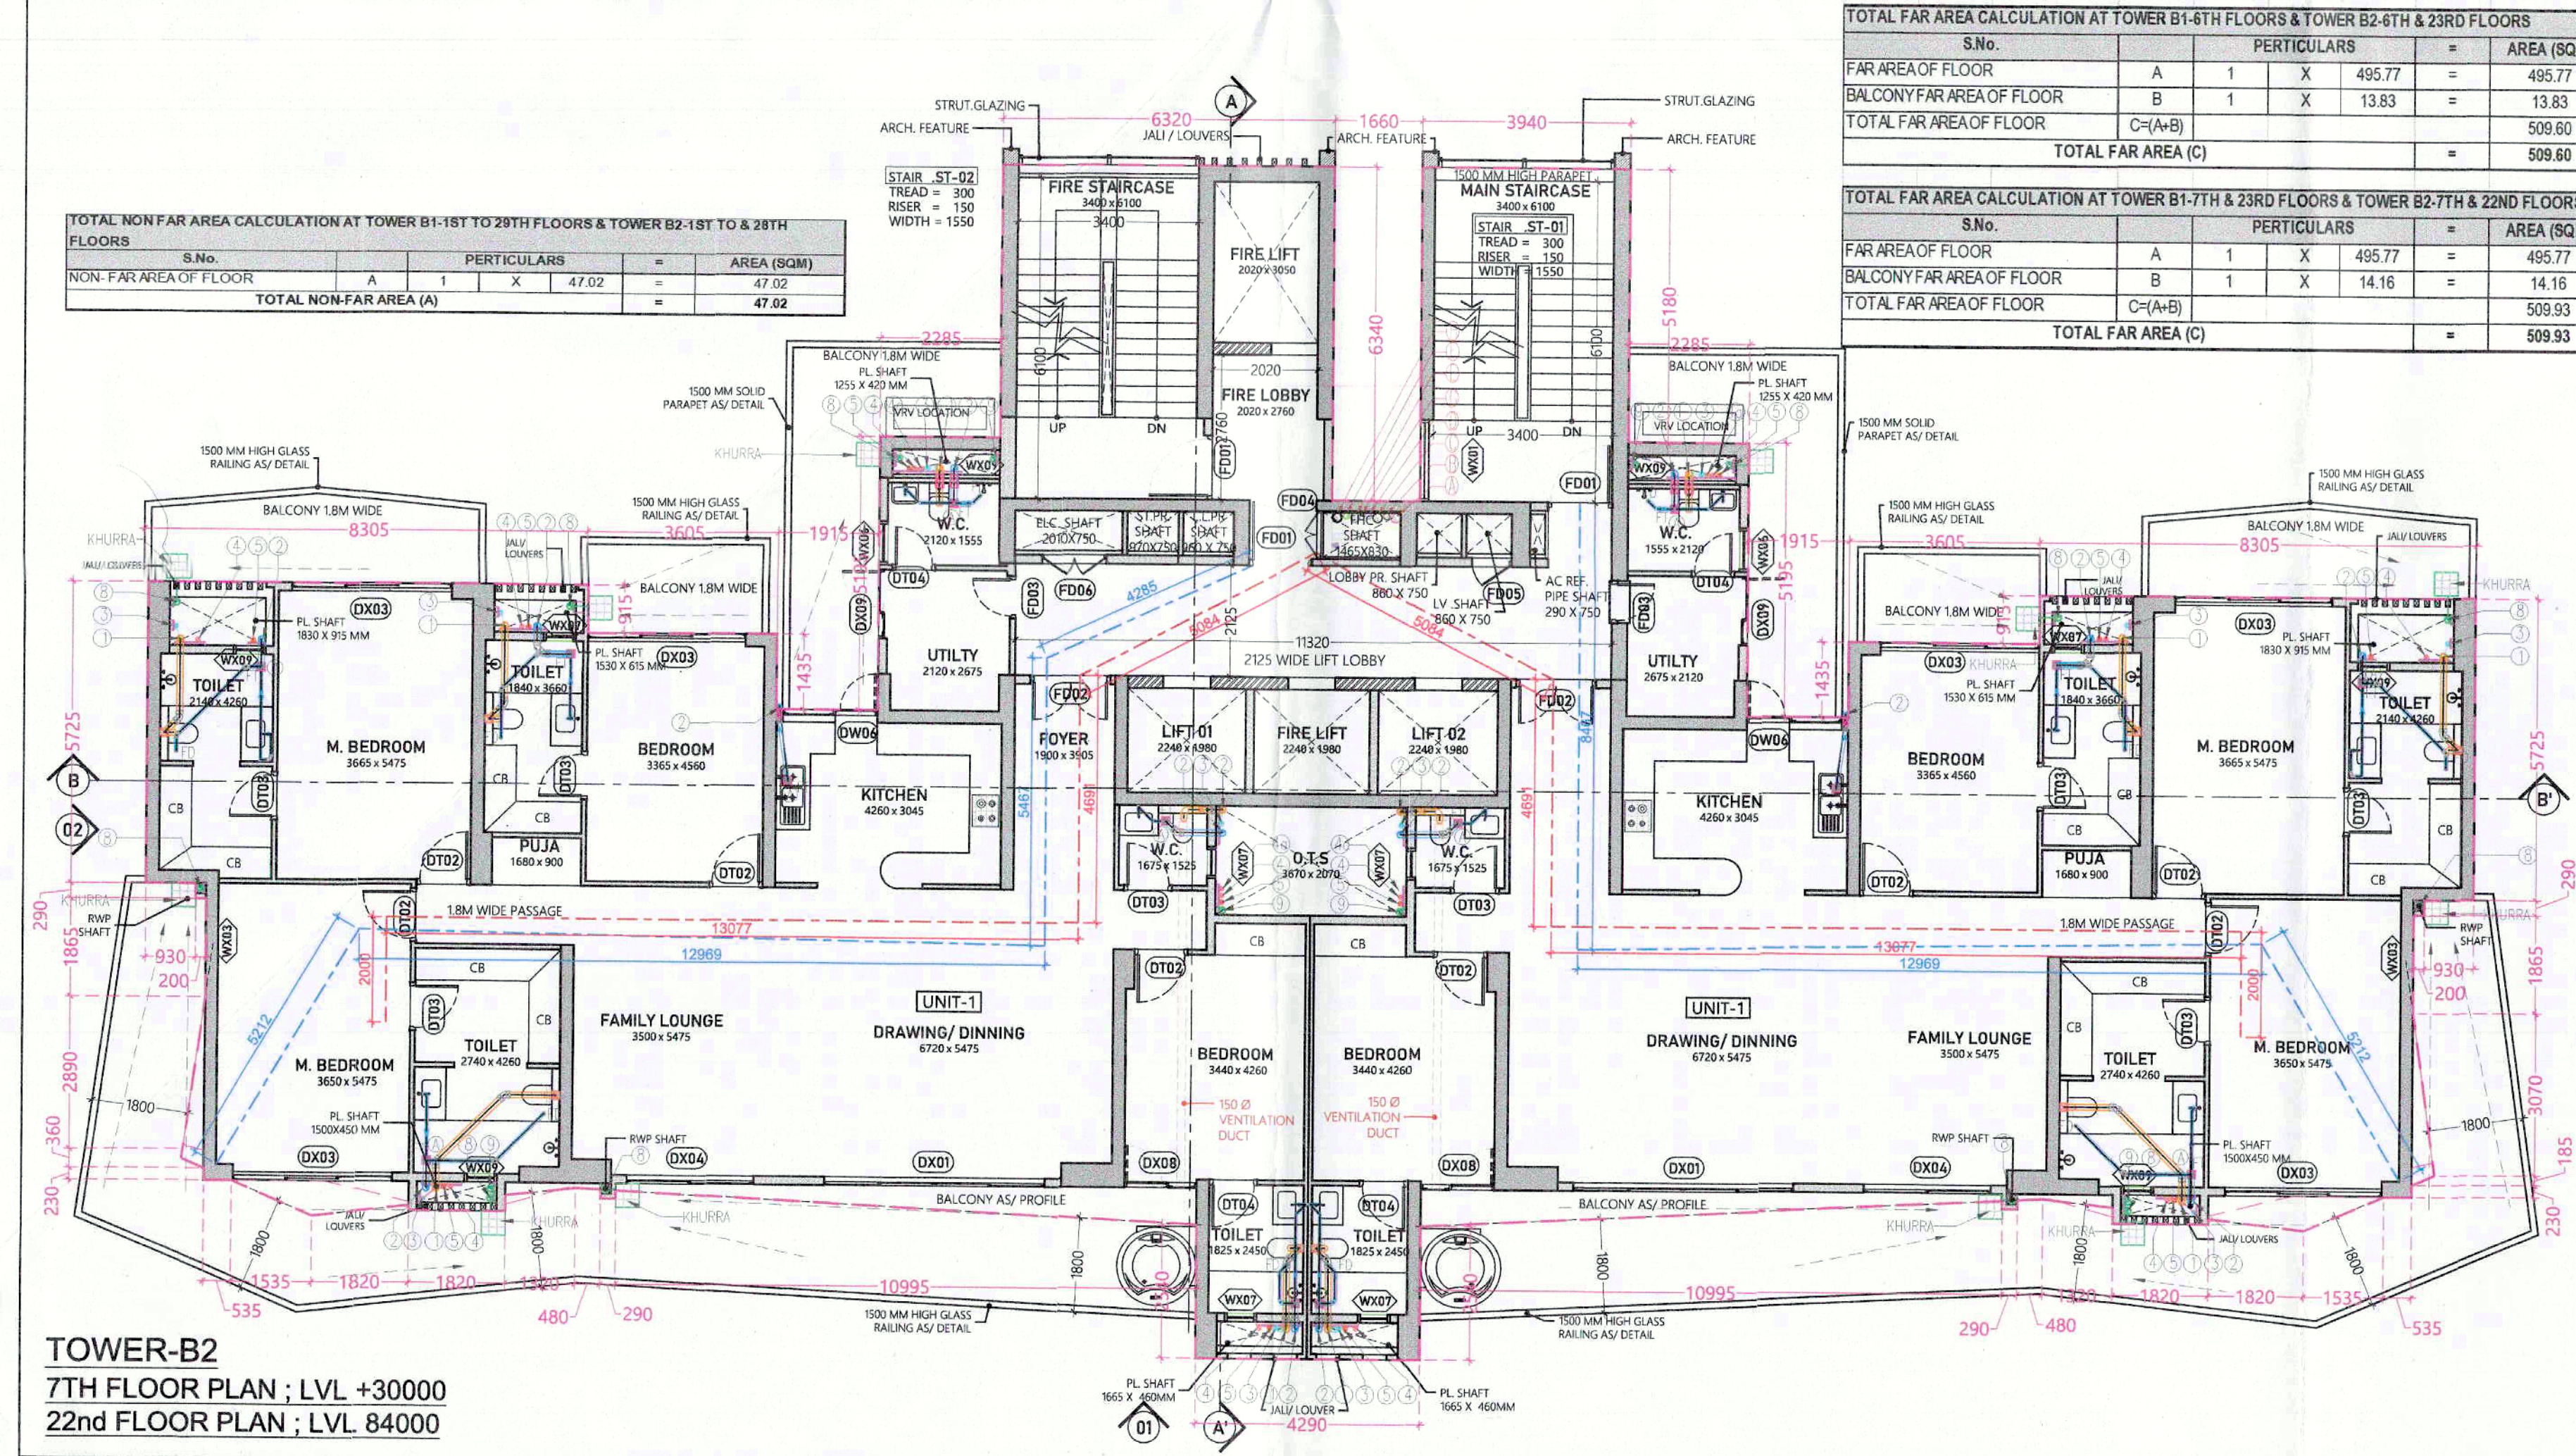


TOWER-B2
7TH FLOOR PLAN : LVL +30000
22nd FLOOR PLAN : LVL 84000

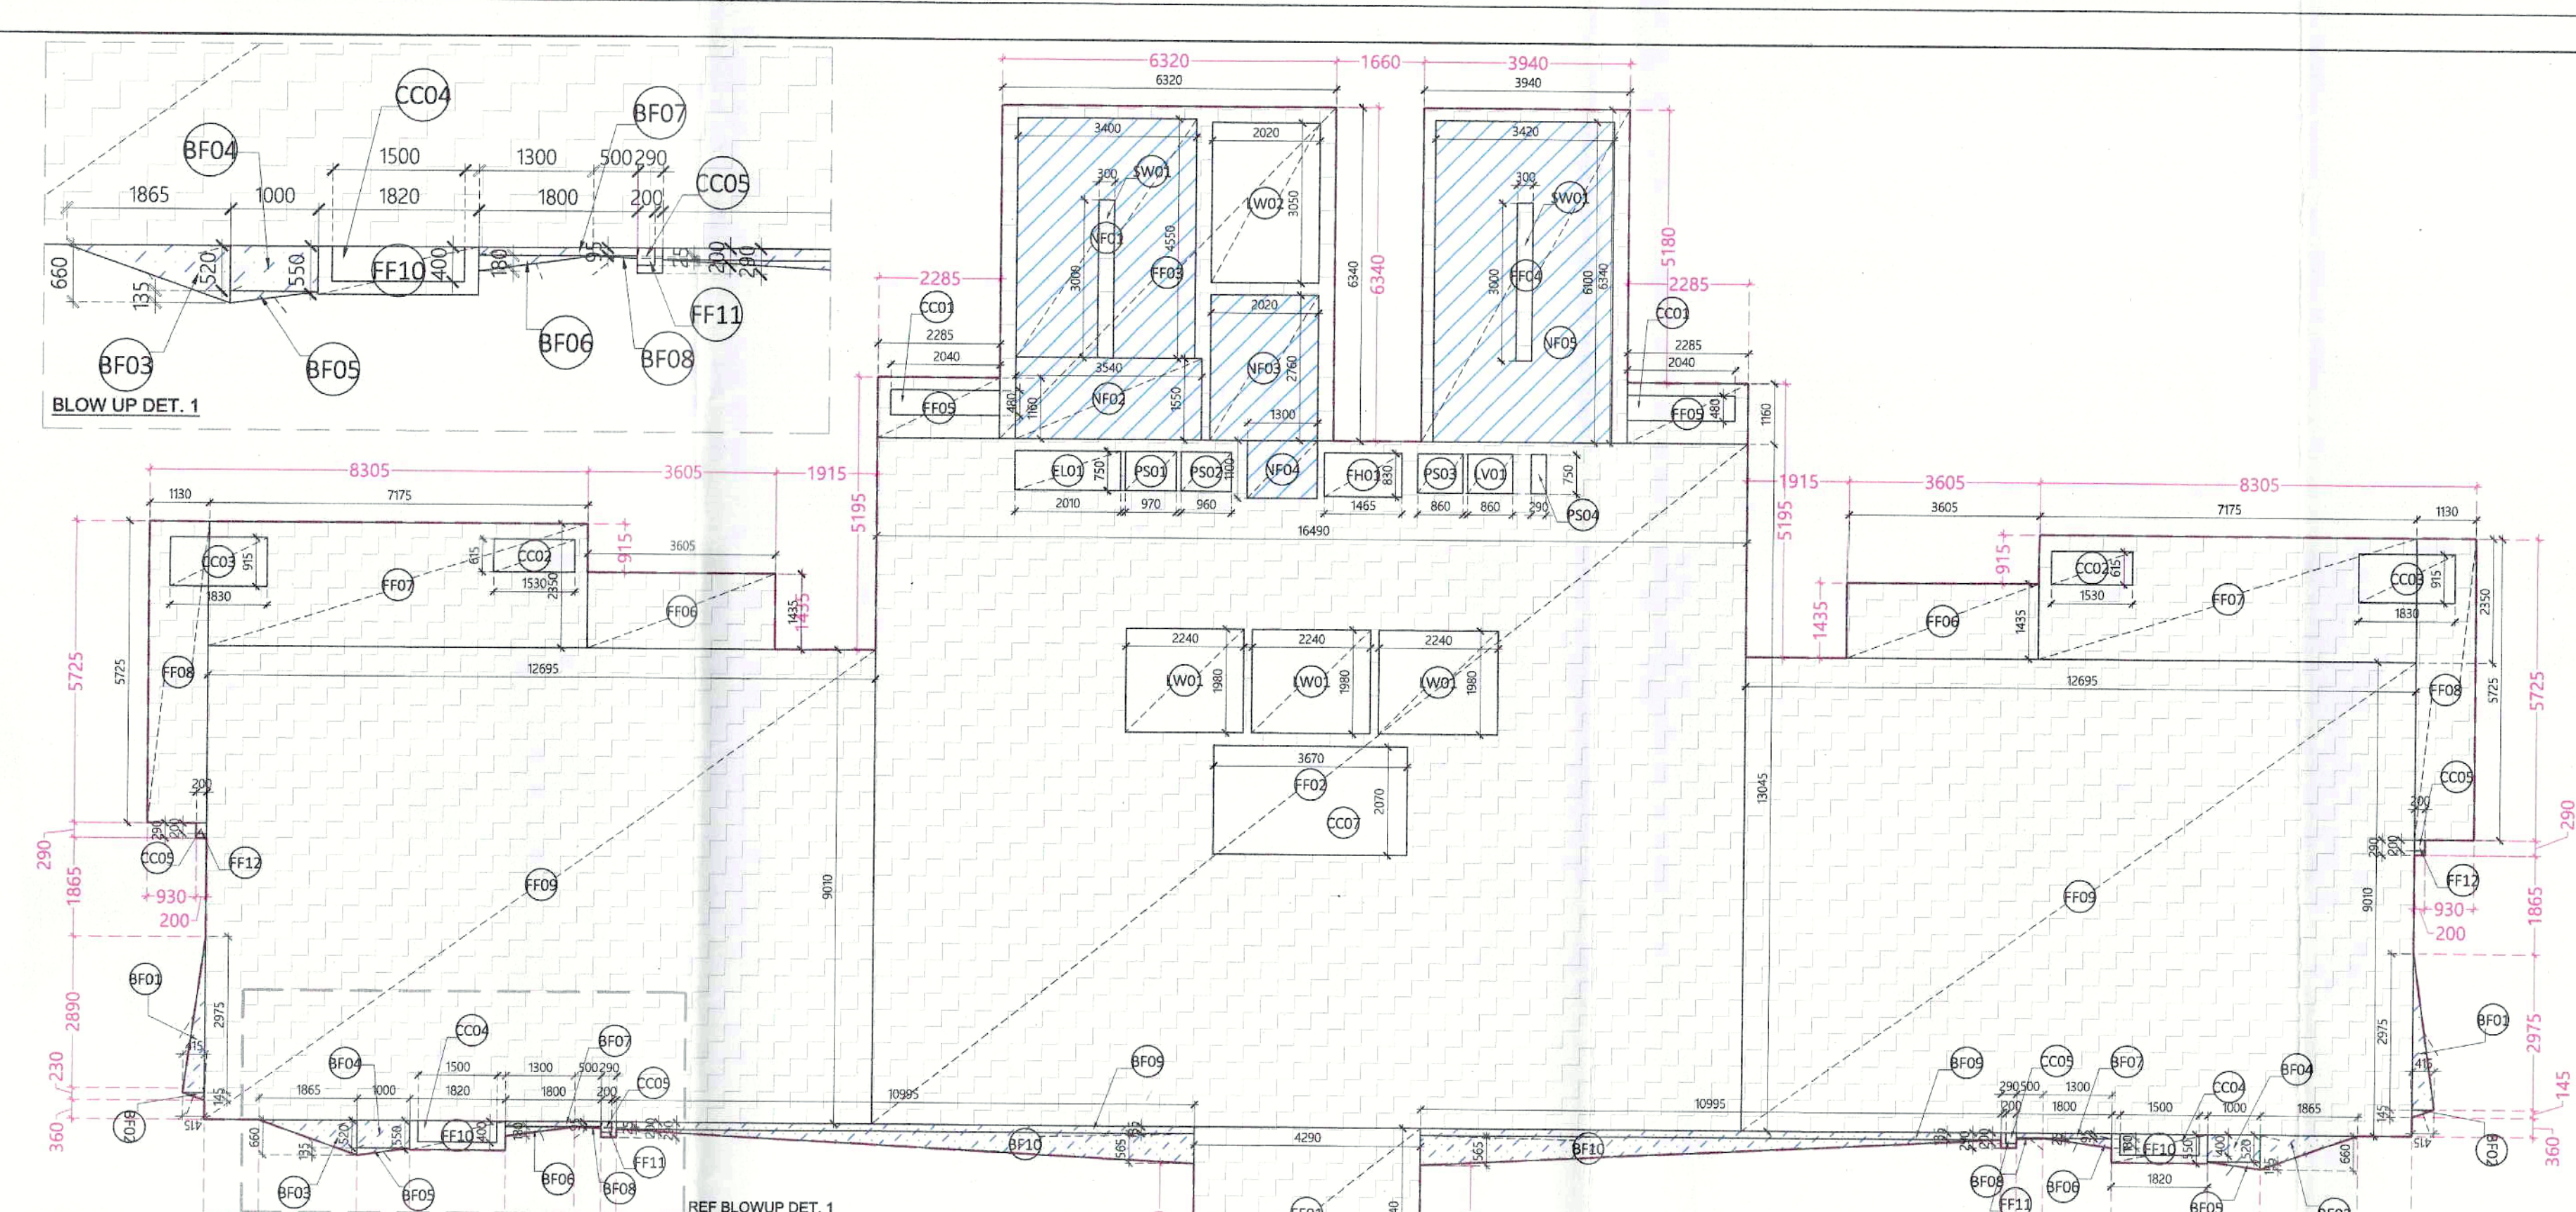

TOWER-B2
5TH FLOOR AREA DIAGRAM

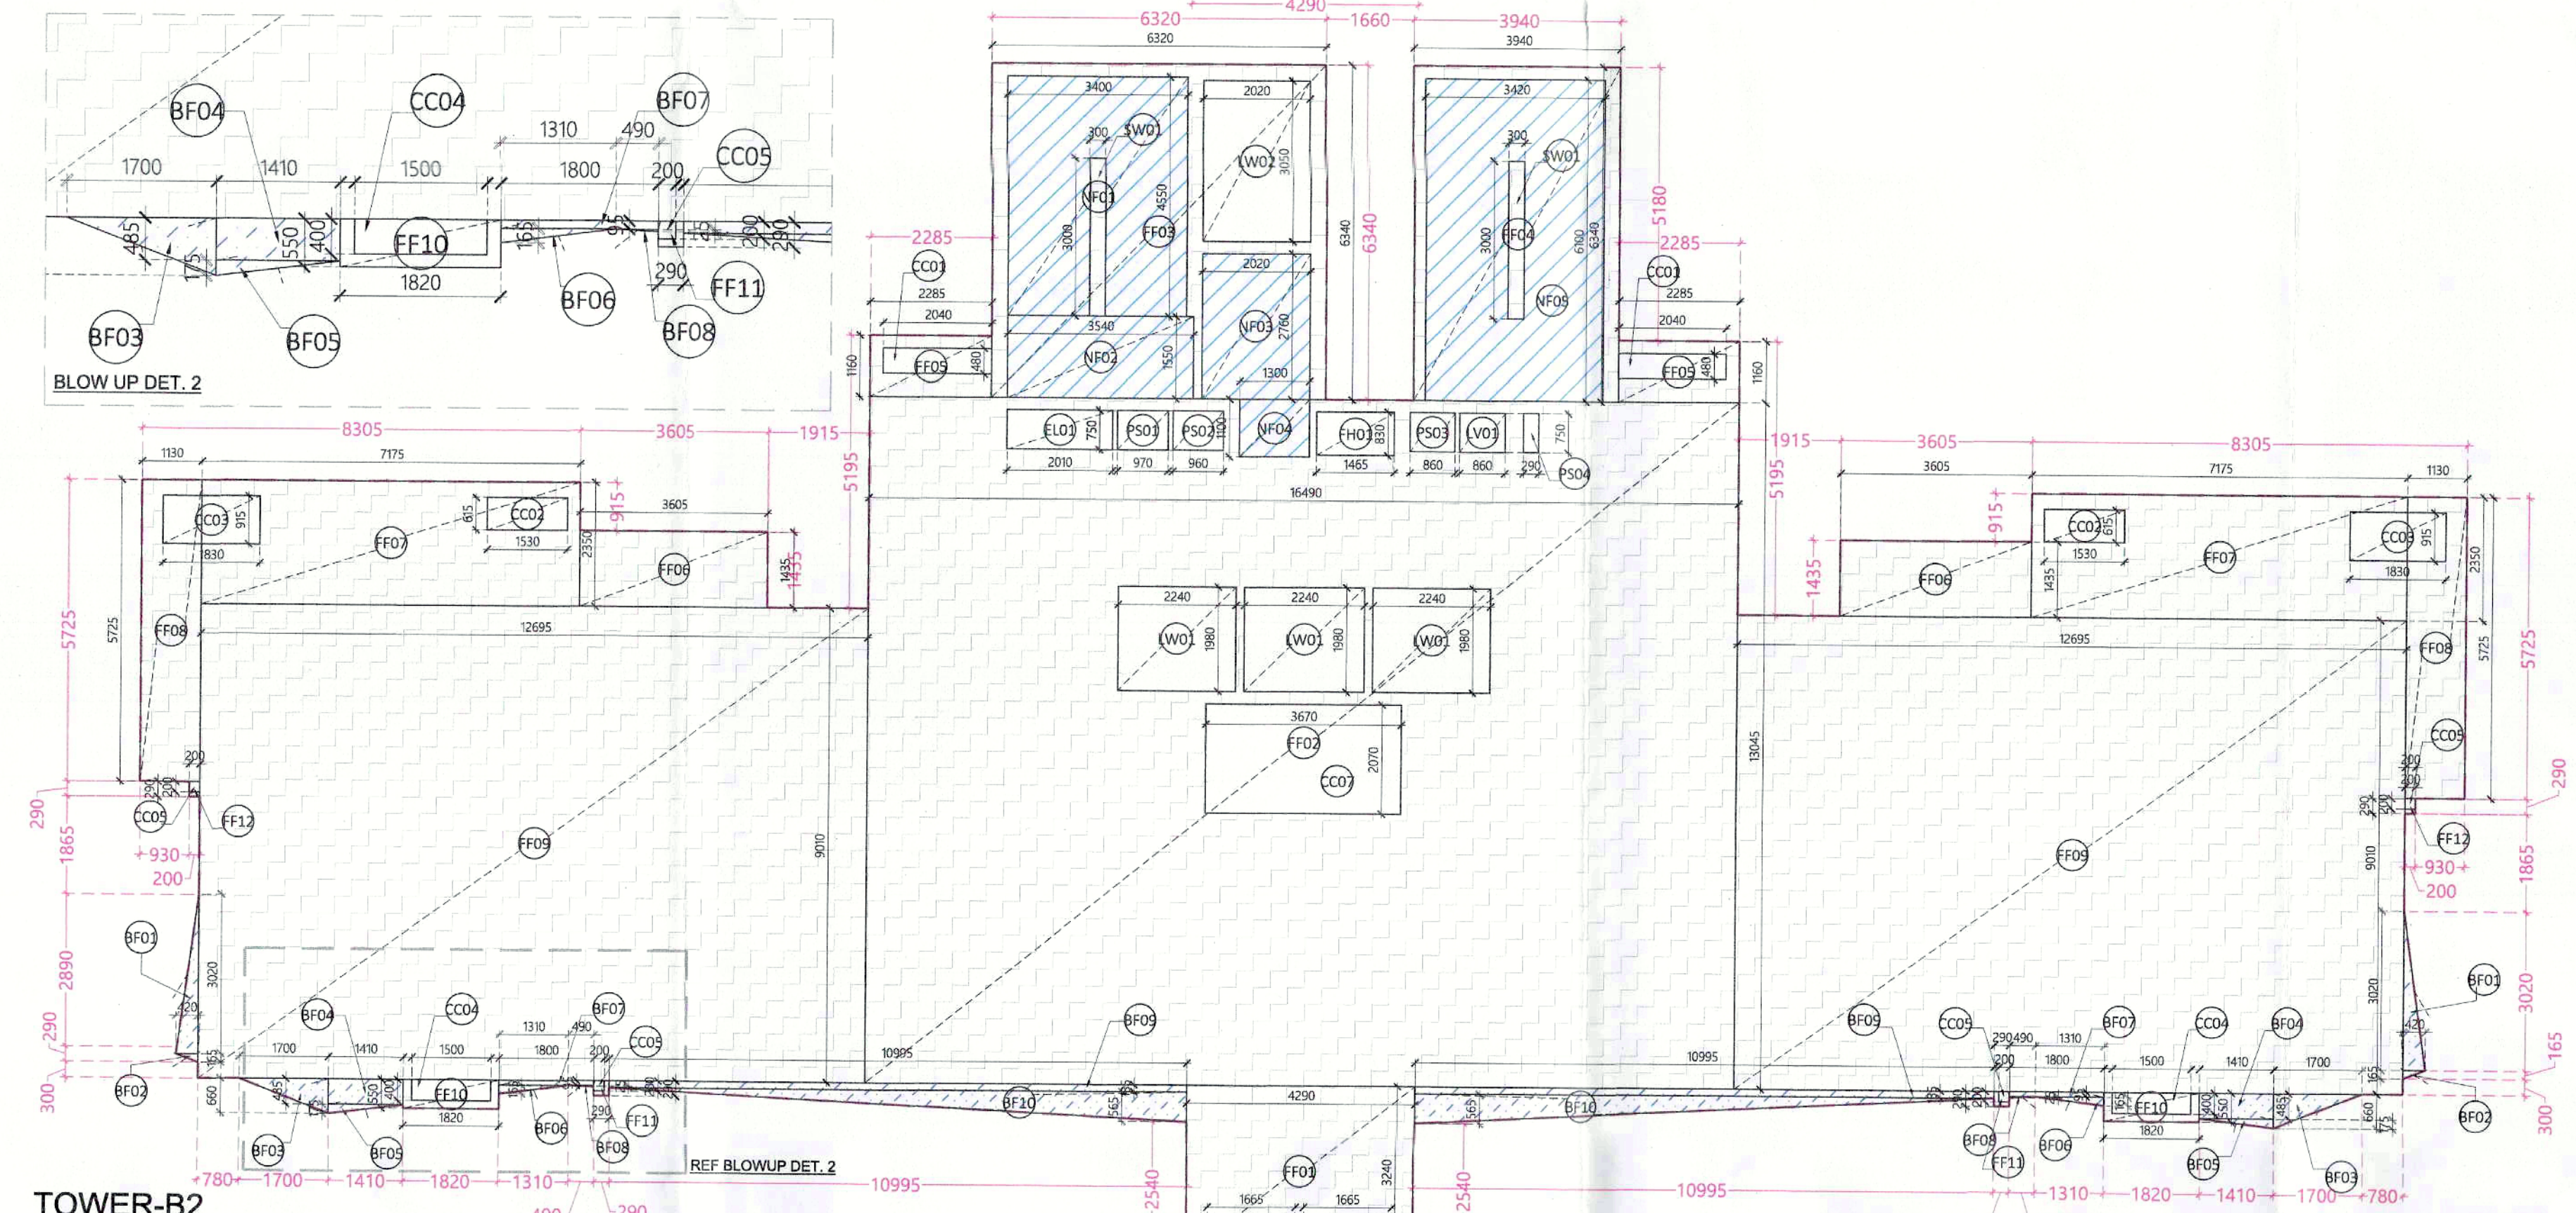

TOWER-B2
6TH & 23RD FLOOR AREA DIAGRAM

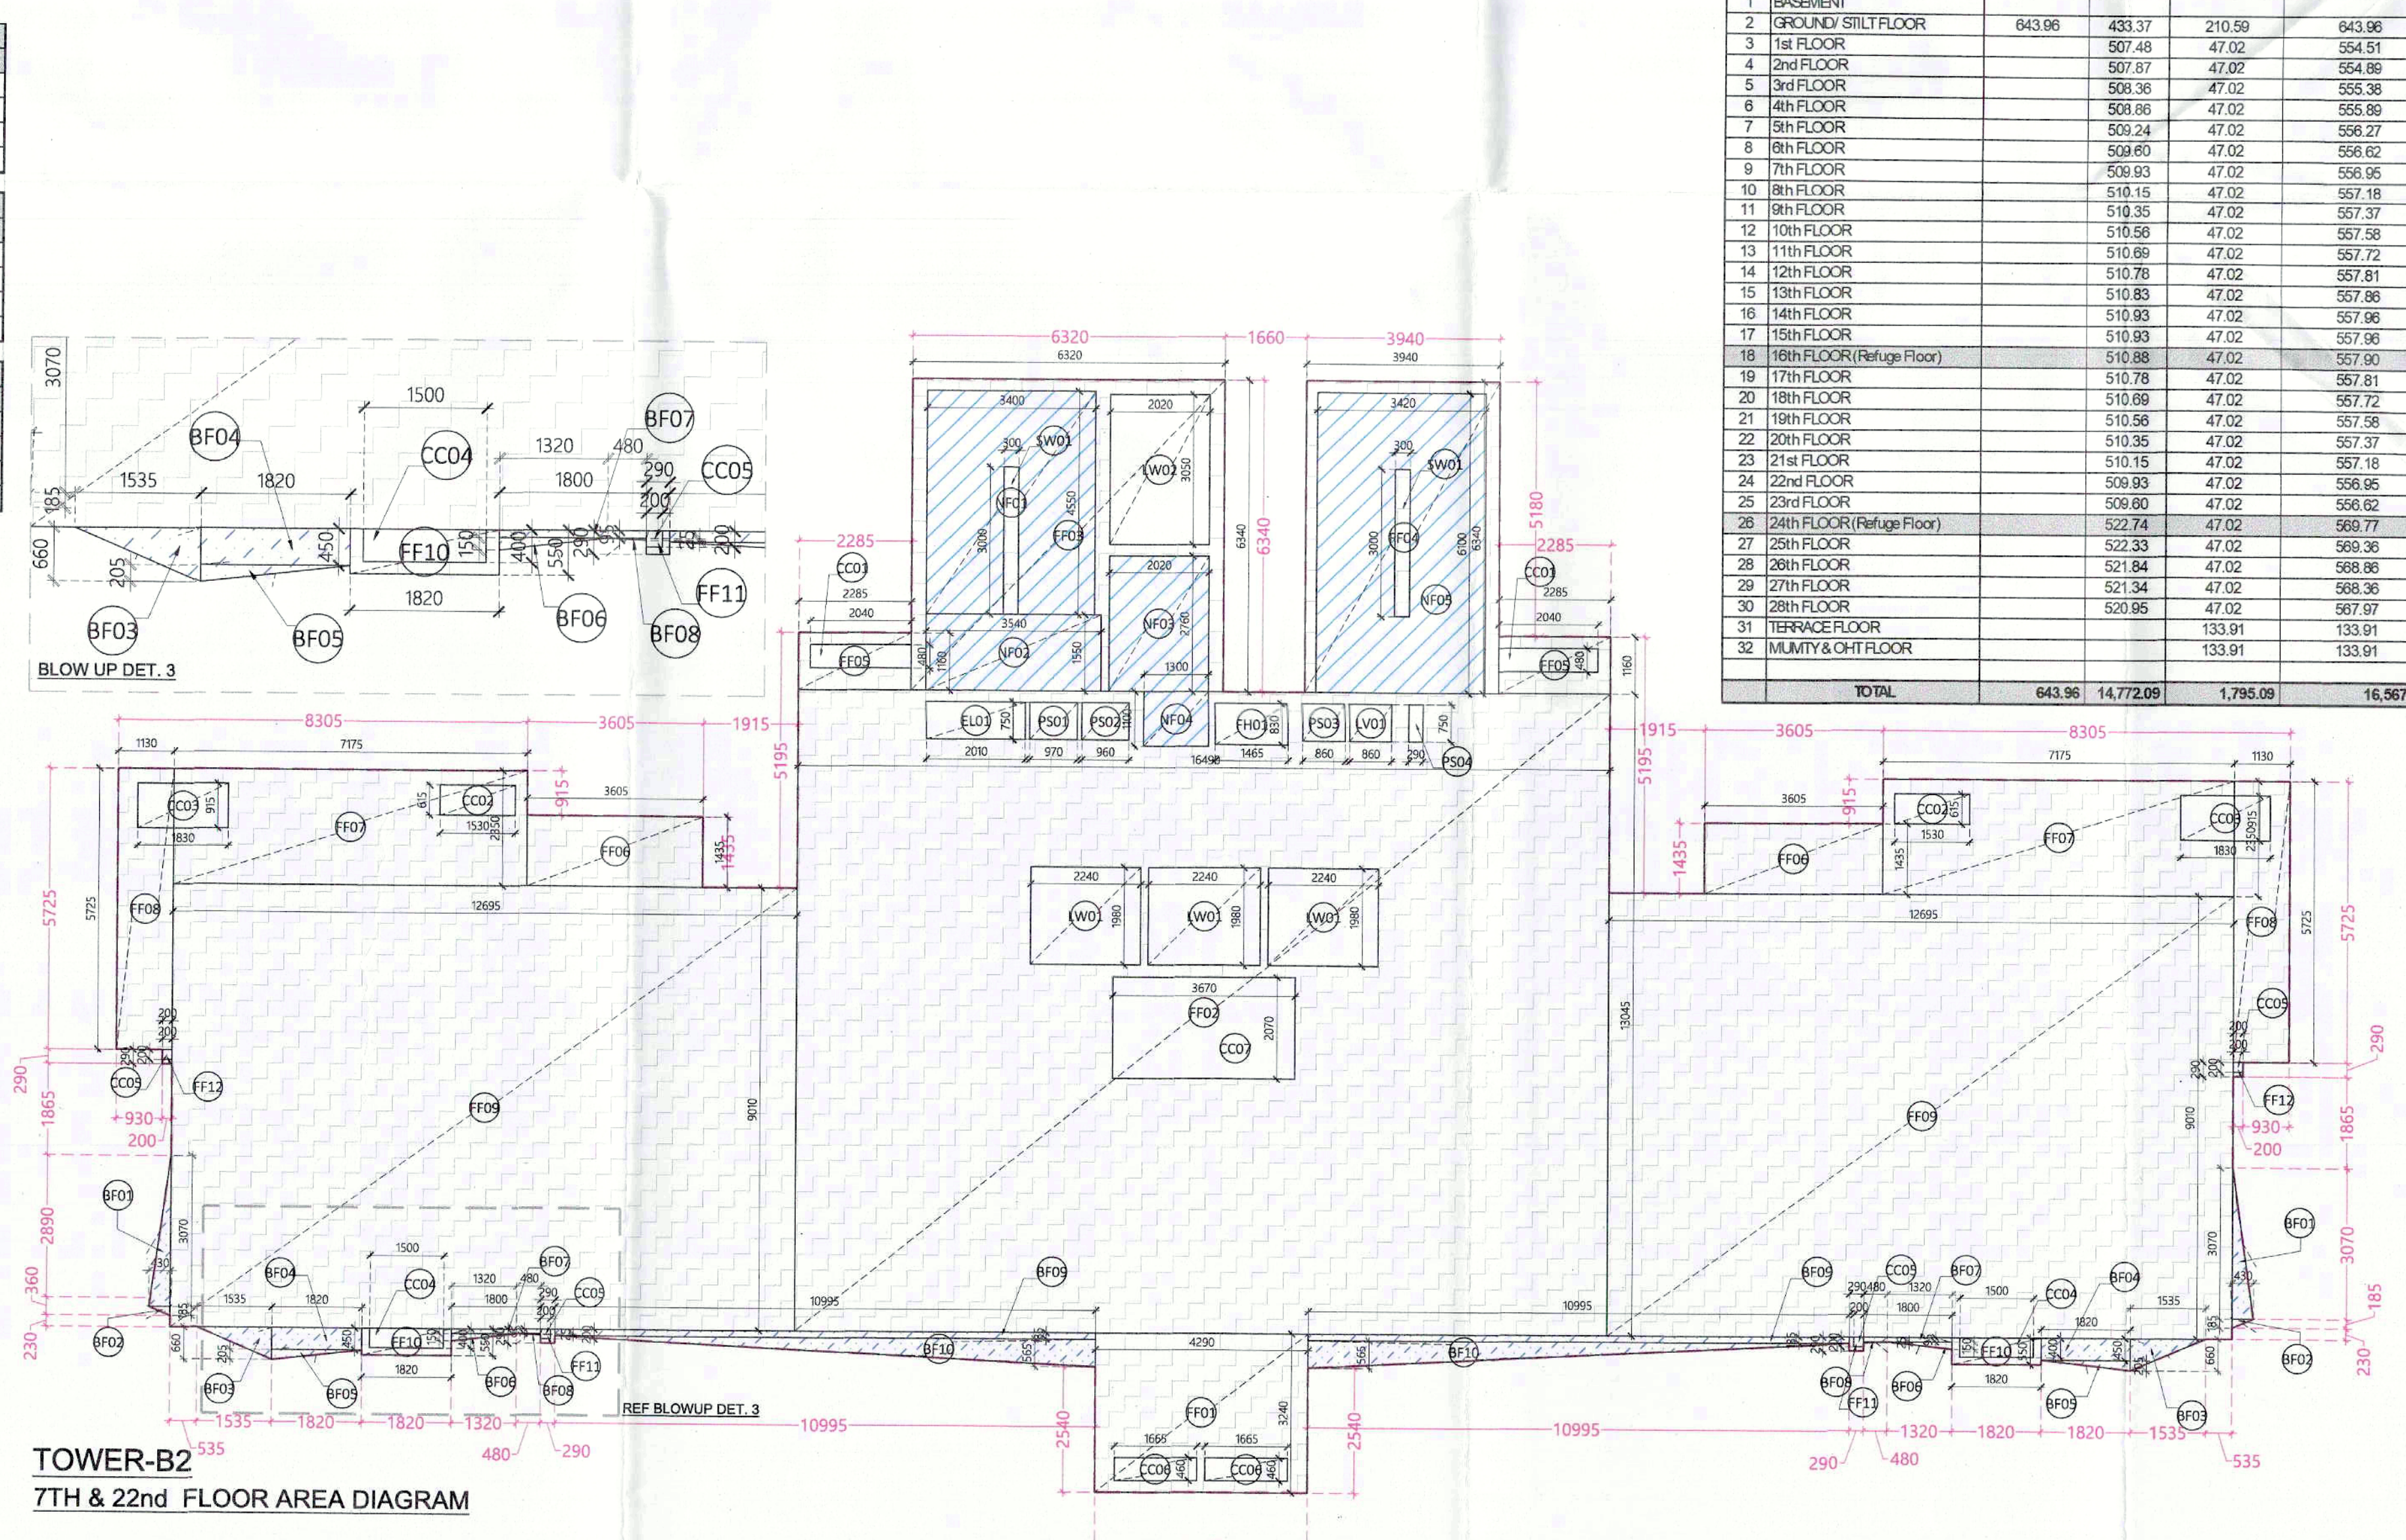

TOWER-B2
7TH & 22nd FLOOR AREA DIAGRAM

B1 & B2 - TYP. FLOOR FAR

ID	X	Y	X Multiplier	Count	Area (sqm)
CC01	2.340	0.480	1.0	2	1.96
CC02	1.330	0.615	1.0	2	1.63
CC03	1.830	0.915	1.0	2	3.35
CC04	1.500	0.400	1.0	2	1.20
CC05	0.200	0.200	1.0	4	0.16
CC06	1.665	0.480	1.0	2	1.53
CC07	3.670	2.070	1.0	1	7.60
CC08	2.010	0.750	1.0	1	1.51
CC09	1.485	0.830	1.0	1	1.22
CC10	0.860	0.750	1.0	1	0.65
CC11	2.340	1.980	1.0	3	13.51
CC12	2.020	3.050	1.0	1	6.12
CC13	3.400	4.550	1.0	1	15.47
CC14	3.540	1.550	1.0	1	5.49
CC15	2.020	2.760	1.0	1	5.58
CC16	1.300	1.100	1.0	1	1.43
CC17	3.420	6.100	1.0	1	20.86
CC18	0.870	0.750	1.0	1	0.73
CC19	0.960	0.750	1.0	1	0.72
CC20	0.860	0.750	1.0	1	0.65
CC21	0.860	0.750	1.0	1	0.65
TOTAL AREA "A"					567.42

B. AREA SUBTRACTION

ID	X	Y	X Multiplier	Count	Area (sqm)
CC22	1.330	0.615	1.0	2	1.63
CC23	1.830	0.915	1.0	2	3.35
CC24	1.500	0.400	1.0	2	1.20
CC25	0.200	0.200	1.0	4	0.16
CC26	1.665	0.480	1.0	2	1.53
CC27	3.670	2.070	1.0	1	7.60
CC28	2.010	0.750	1.0	1	1.51
CC29	1.485	0.830	1.0	1	1.22
CC30	0.860	0.750	1.0	1	0.65
CC31	2.340	1.980	1.0	3	13.51
CC32	2.020	3.050	1.0	1	6.12
CC33	3.400	4.550	1.0	1	15.47
CC34	3.540	1.550	1.0	1	5.49
CC35	2.020	2.760	1.0	1	5.58
CC36	1.300	1.100	1.0	1	1.43
CC37	3.420	6.100	1.0	1	20.86
CC38	0.870	0.750	1.0	1	0.73
CC39	0.960	0.750	1.0	1	0.72
CC40	0.860	0.750	1.0	1	0.65
TOTAL AREA "B"					91.65
NET AREA "A" & "B" B1 & B2 - TYP. FLOOR FAR					495.77

B1 & B2 - TYP. FLOOR FAR

B1 & B2 - TYP. FLOOR NON-FAR

ID	X	Y	X Multiplier	Count	Area (sqm)
CC01	2.340	0.480	1.0	2	1.96
CC02	1.330	0.615	1.0	2	1.63
CC03	1.830	0.915	1.0	2	3.35
CC04	1.500	0.400	1.0	2	1.20
CC05	0.200	0.200	1.0	4	0.16
CC06	1.665	0.480	1.0	2	1.53
CC07	3.670	2.070	1.0	1	7.60
CC08	2.010	0.750	1.0	1	1.51
CC09	1.485	0.830	1.0	1	1.22
CC10	0.860	0.750	1.0	1	0.65
CC11	2.340	1.980	1.0	3	13.51
CC12	2.020	3.050	1.0	1	6.12
CC13	3.400	4.550	1.0	1	15.47
CC14	3.540	1.550	1.0	1	5.49
CC15	2.020	2.760	1.0	1	5.58
CC16	1.300	1.100	1.0	1	1.43
CC17	3.420	6.100	1.0	1	20.86
CC18	0.870	0.750	1.0	1	0.73
CC19	0.960	0.750	1.0	1	0.72
CC20	0.860	0.750	1.0	1	0.65
TOTAL AREA "A"					48.82

B. AREA SUBTRACTION

ID	X	Y	X Multiplier	Count	Area (sqm)
CC21	1.330	0.615	1.0	2	1.63
CC22	1.830	0.915	1.0	2	3.35
CC23	1.500	0.400	1.0	2	1.20
CC24	0.200	0.200	1.0	4	0.16
CC25	1.665	0.480	1.0	2	1.53
CC26	3.670	2.070	1.0	1	7.60
CC27	2.010	0.750	1.0	1	1.51
CC28	1.485	0.830	1.0	1	1.22
CC29	0.860	0.750	1.0	1	0.65
CC30	2.340	1.980	1.0	3	13.51
CC31	2.020	3.050	1.0	1	6.12
CC32	3.400	4.550	1.0	1	15.47
CC33	3.540	1.550	1.0	1	5.49
CC34	2.020	2.760	1.0	1	5.58
CC35	1.300	1.100	1.0	1	1.43
CC36	3.420	6.100	1.0	1	20.86
CC37	0.870	0.750	1.0	1	0.73
CC38	0.960	0.750	1.0	1	0.72
CC39	0.860	0.750	1.0	1	0.65
TOTAL AREA "B"					1.80
NET AREA "A" & "B" B1 & B2 - TYP. FLOOR NON-FAR					47.02

B1 & B2 - TYP. FLOOR NON-FAR

B1 & B2 - 5TH FLOOR BALCONY FAR

ID	X	Y	X Multiplier	Count	Area (sqm)
CC01	2.340	0.480	1.0	2	1.96
CC02	1.330	0.615	1.0	2	1.63
CC03	1.830	0.915	1.0	2	3.35
CC04	1.500	0.400	1.0	2	1.20
CC05	0.200	0.200	1.0	4	0.16
CC06	1.665	0.480	1.0	2	1.53
CC07	3.670	2.070	1.0	1	7.60
CC08	2.010	0.750	1.0	1	1.51
CC09	1.485	0.830	1.0	1	1.22
CC10	0.860	0.750	1.0	1	0.65
CC11	2.340	1.980	1.0	3	13.51
CC12	2.020	3.050	1.0	1	6.12
CC13	3.400	4.550	1.0	1	15.47
CC14	3.540	1.550	1.0	1	5.49
CC15	2.020	2.760	1.0	1	5.58
CC16	1.300	1.100	1.0	1	1.43
CC17	3.420	6.100	1.0	1	20.86
CC18	0.870	0.750	1.0	1	0.73
CC19	0.960	0.750	1.0	1	0.72
CC20	0.860	0.750	1.0	1	0.65
TOTAL AREA "A"					13.47

B1 & B2 - 5TH FLOOR BALCONY FAR

B1 & B2 - 5TH & 23RD BALCONY FAR

ID	X	Y	X Multiplier	Count	Area (sqm)
CC01	2.340	0.480	1.0	2	1.96
CC02	1.330	0.615	1.0	2	1.63
CC03	1.830	0.915	1.0	2	3.35
CC04	1.500	0.400	1.0	2	1.20
CC05	0.200	0.200	1.0	4	0.16
CC06	1.665	0.480	1.0	2	1.53
CC07	3.670	2.070	1.0	1	7.60
CC08	2.010	0.750	1.0	1	1.51
CC09	1.485	0.830	1.0	1	1.22
CC10	0.860	0.750	1.0	1	0.65
CC11	2.340	1.980	1.0	3	13.51
CC12	2.020	3.050	1.0	1	6.12
CC13	3.400	4.550	1.0	1	15.47
CC14	3.540	1.550	1.0	1	5.49
CC15	2.020	2.760	1.0	1	5.58
CC16	1.300	1.100	1.0	1	1.43
CC17	3.420	6.100	1.0	1	20.86
CC18	0.870	0.750	1.0	1	0.73
CC19	0.960	0.750	1.0	1	0.72
CC20	0.860	0.750	1.0	1	0.65
TOTAL AREA "A"					13.83

B1 & B2 - 5TH & 23RD BALCONY FAR

B1-7TH-23RD, B2-7TH & 22ND BALCONY FAR

ID	X	Y	X Multiplier	Count	Area (sqm)
CC01	3.070	0.430	0.5	2	1.32
CC02	0.185	0.430	0.5	2	0.08
CC03	1.535	0.860	0.5	2	1.01
CC04	1.620	0.450	1.0	2	1.64
CC05	1.820	0.205	0.5	2	0.37
CC06	1.320	0.150	0.5	2	0.20
CC07	1.800	0.065	1.0	2	0.34
CC08	0.480	0.025	0.5	2	0.01
CC09	10.995	0.135	1.0	2	2.97
CC10	10.995	0.565	0.5	2	6.21
TOTAL AREA "A"					14.16

B1-7TH-23RD, B2-7TH & 22ND BALCONY FAR

This is a "PROVISIONAL BUILDING PLAN" approved only for the purpose of building objections with the concerned public.

OWNER SIGN:

ARCHITECT SIGN:

DATE: 12.09.2022

SCALE: AS SHOWN

DRAWING NO: S-TB2-103

REVISION: R0

This drawing is a "COPYRIGHT" contents of this drawing or part thereof may not be used or reproduced without the permission of the Architect.

OWNER SIGN

ARCHITECT SIGN

DTW ID	FINISHED FLOOR				LOCATION
	WIDTH	CELL	LINTEL	HEIGHT	ROOM
	mm	mm	mm	mm	
DTW01	1500	0	2700	2700	Drawing room (Entrance)
DTW02	1000	0	2400	2400	Bedroom
DTW03	900	0	2400	2400	Toilet & Powder room
DTW04	800	0	2400	2400	Utility Toilet
DTW05	1500	0	2700	2700	Living room
DTW06	1000	0	2700	2700	Chipping Room/Cafe
DTW07	900	0	2700	2700	Yahya's /Tanner's room
DTW08	800	0	2700	2700	Wash/Arms room
DTW09	1300	0	2700	2700	Public Staircase
DK 01	4150	100	2700	2600	Drawing room
DK 03	3000	100	2700	2600	Drawing room, Bedroom
DK 04	2798	100	2700	2600	Drawing room
W0001	1450	100	2700	2600	Staircase
DK 06	1375	0	2700	2700	Bedroom
DTW10	1400	0	2700	2700	Living room (for retail)
DTW11	1400	0	2700	2700	Living room (for retail)
DTW12	800	0	2700	2700	Living room (for retail)
DTW13	900	100	2700	2600	Living room (for retail)
DTW14	750	100	2700	2600	Living room (for retail)
DTW15	1200	100	2700	2600	Living room (for retail)
DTW16	1550	100	2700	2600	Living room (for retail)
DTW17	1500	100	2700	2600	Living room (for retail)
DTW18	1500	100	2700	2600	Living room (for retail)
W004	1300	100	2700	2600	Staircase
W004	1300	100	2700	2600	Staircase
W005	900	100	2700	2600	Staircase
W006	900	100	2700	2600	Staircase
W007	600	600	2400	1800	Master Bedroom
W008	600	600	2400	1800	Master Bedroom
