



GREEN AREA CALCULATION				
S NO.	LENGTH	BREADTH	NO (c)	AREA
		(a) (M)	(b) (M)	(a)X(b)
1	81.15	X	52.38	2125.32
2	81.15	X	8.04	652.45
3	20.80	X	21.79	453.23
4	32.24	X	16.28	524.87
5	AS/PLAN	X	16.28	25.96
6	7.31	X	16.28	59.50
7	AS/PLAN	X	16.28	74.84
8	7.67	X	4.95	18.98
9	3.72	X	2.34	4.35
9a	3.72	X	4.00	14.88
10	9.73	X	18.94	184.29
11	8.14	X	2.51	20.43
12	5.13	X	8.14	29.57
13	13.45	X	6.82	91.73
14	13.45	X	8.48	57.03
15	19.49	X	17.70	172.49
16	16.95	X	8.75	74.16
17	46.11	X	5.12	236.08
18	26.32	X	16.95	223.06
19	17.84	X	11.55	42.38
20	26.25	X	4.47	58.67
21	26.25	X	21.61	283.63
22	43.56	X	40.26	1753.73
23	23.18	X	14.93	173.04
24	17.53	X	5.57	97.64
25	7.32	X	11.28	41.28
26	25.93	X	16.85	218.46
27	60.44	X	5.77	348.74
28	73.28	X	5.77	422.83
29	4.00	X	16.06	64.24
30	24.44	X	16.06	196.25
31	34.27	X	25.42	871.14
32	8.45	X	10.64	89.91
33	AS/PLAN	X	10.64	29.62
34	22.09	X	3.98	87.92
35	AS/PLAN	X	10.0	23.53
36	11.29	X	19.28	217.67
37	18.63	X	7.23	134.69
38	18.63	X	12.05	112.25
39	8.76	X	5.68	24.88
40	2.48	X	5.68	14.09
41	11.00	X	8.02	88.22
42	18.32	X	14.62	267.84
43	23.66	X	11.44	270.67
TOTAL				10934.25

AREA DIAGRAM

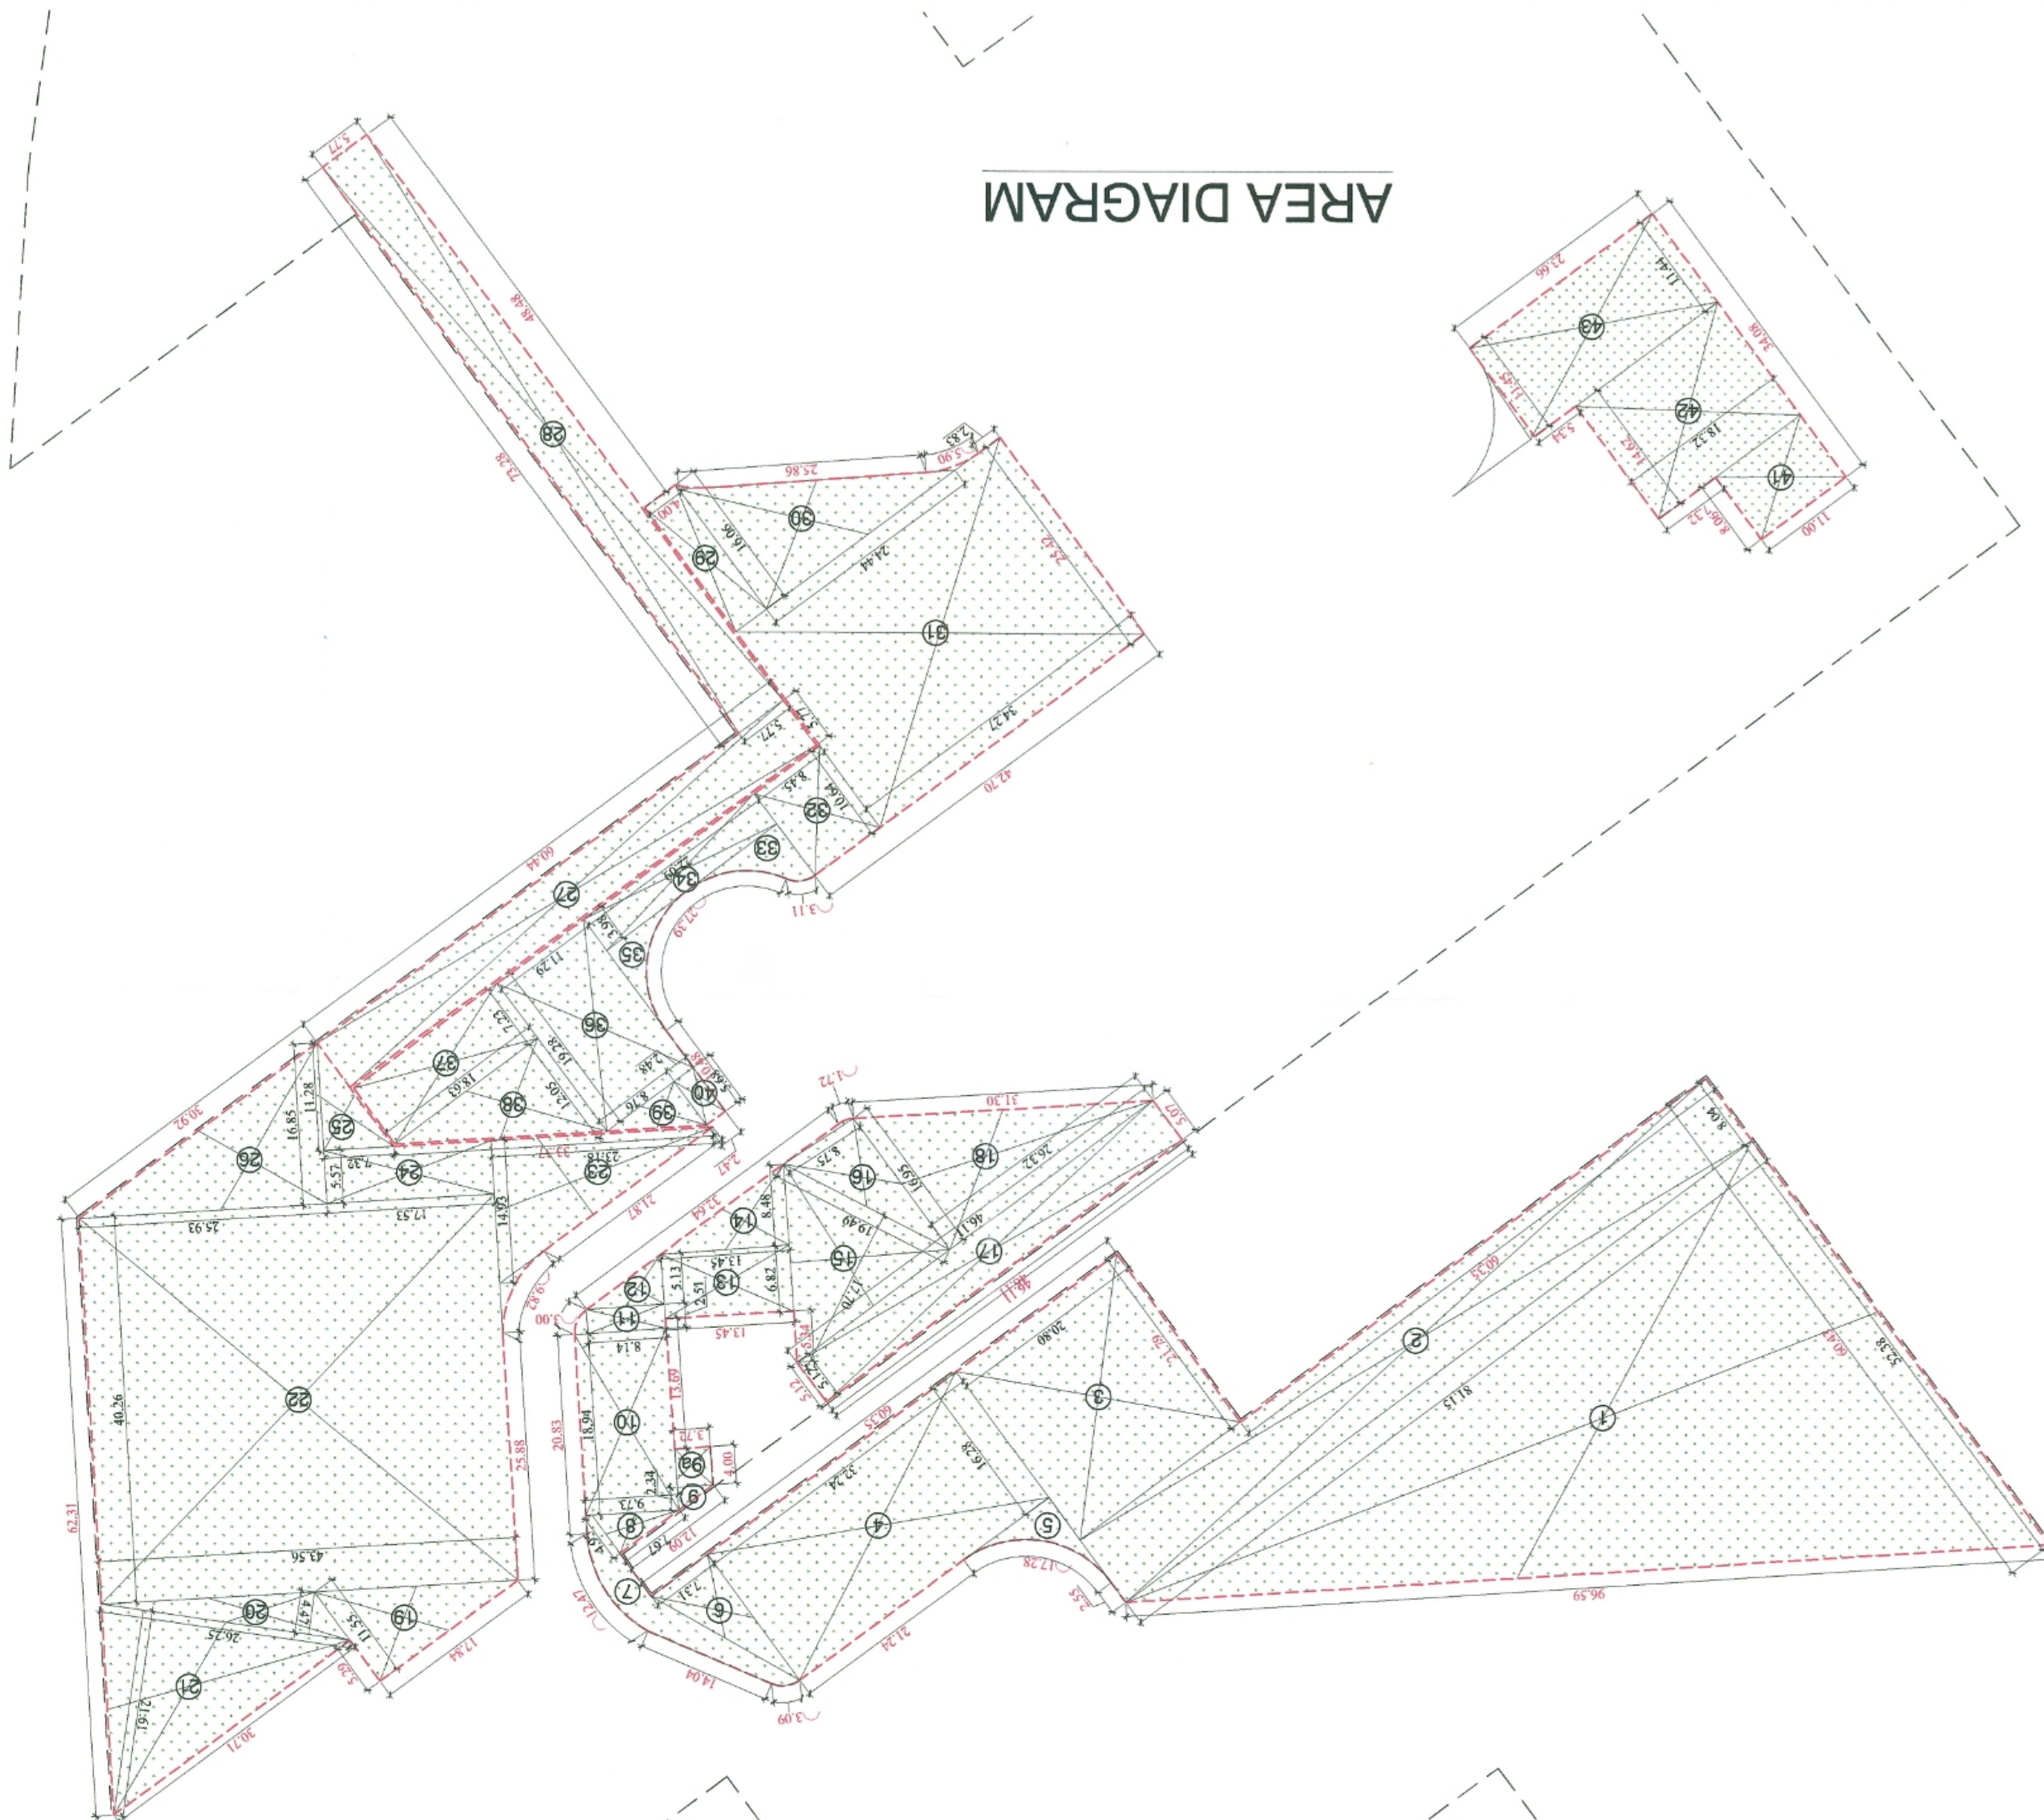

SITE PLAN

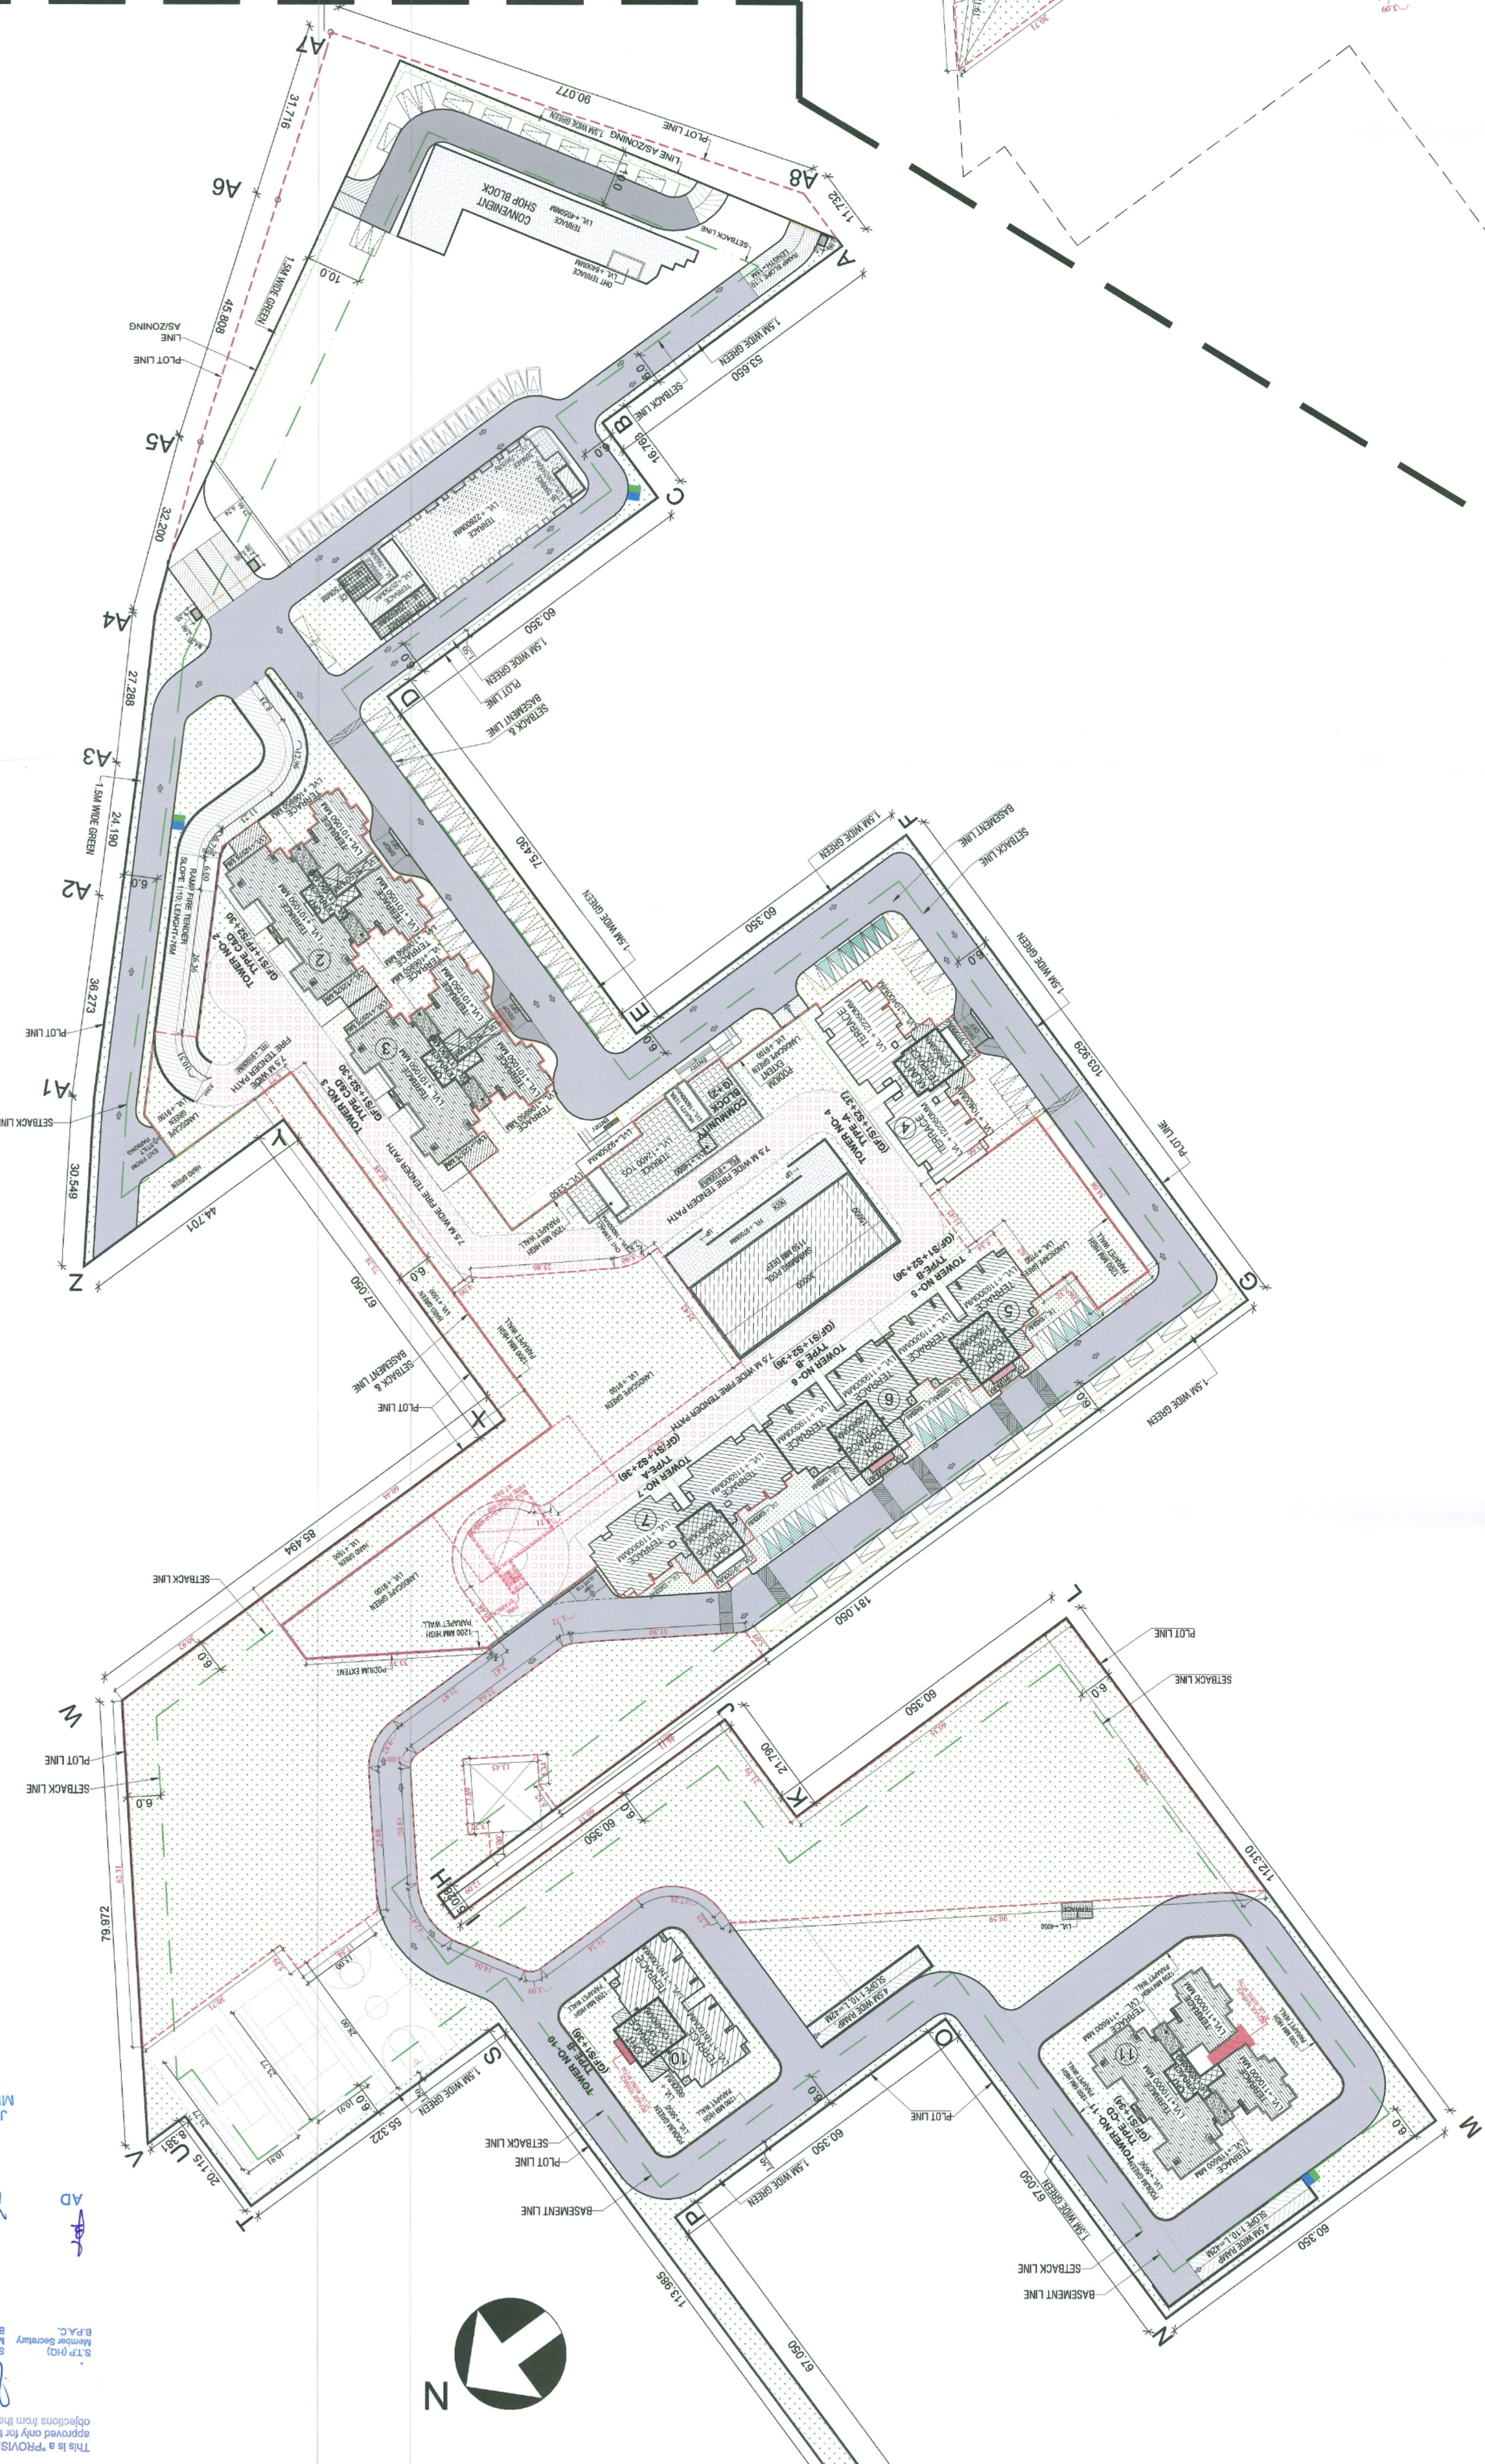

AD
PA
ATP

APR 2025

MEMBER B.P.A.C.

JOY (T)

APR 2025

MEMBER B.P.A.C.

ATP

PROJECT: REVISOR BUILDING PLAN OF GROUP HOUSING COLONY MEASURING 11.5875 ACRES (LICENSE NO. 37 OF 2013 DATED 03/6/2013) IN SECTOR-99A, GURGAON, MANESAR URBAN COMPLEX BEING DEVELOPED BY HASTA INFRASTRUCTURE PVT. LTD.

DRAWING TITLE: GREEN AREA CALCULATION

DATE: 24.12.2025

SCALE: 1:500

SHEET NO.: 08

ARCHITECTS SIGN: *Ar. Nitya Chaudhary* CA/2016/73651

AUTHOR'S SIGN: *Nitya Infrastructure Pvt. Ltd.* Authorized Signatory

DRG. NO. SP-1.5

Checked and found ok for P. to Health in forwarding letter No. 112/08 of 23/11/25