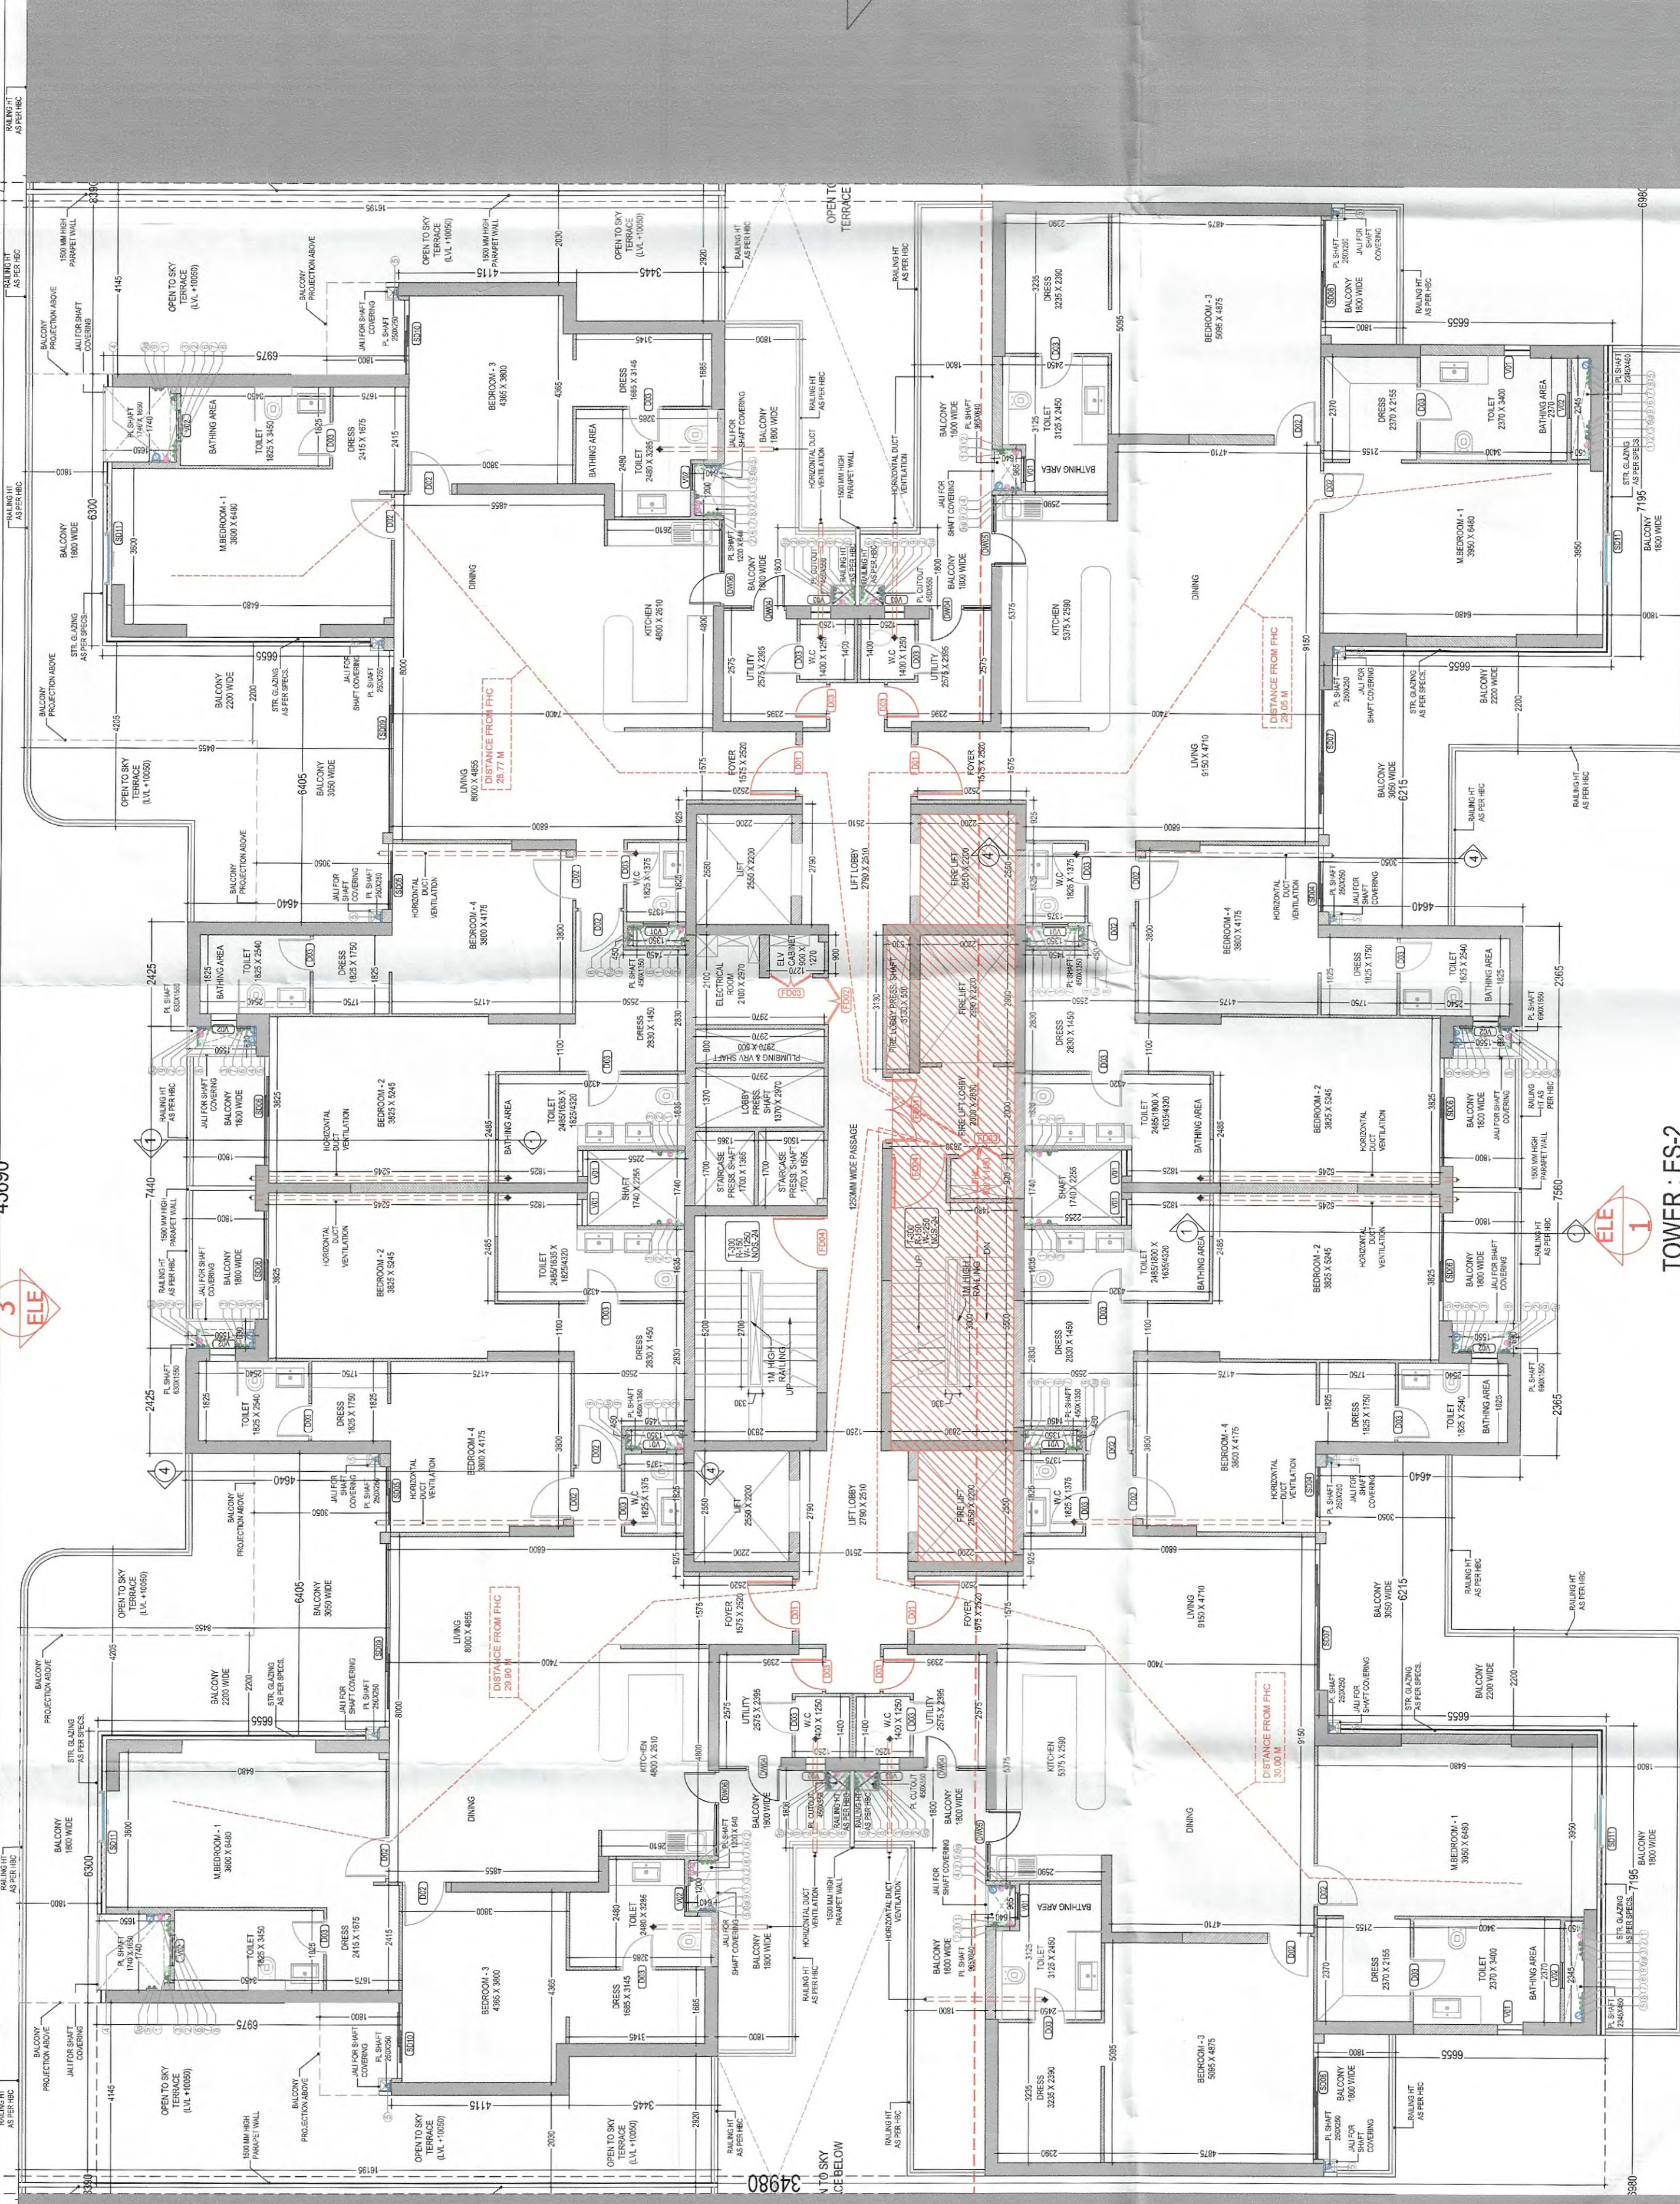
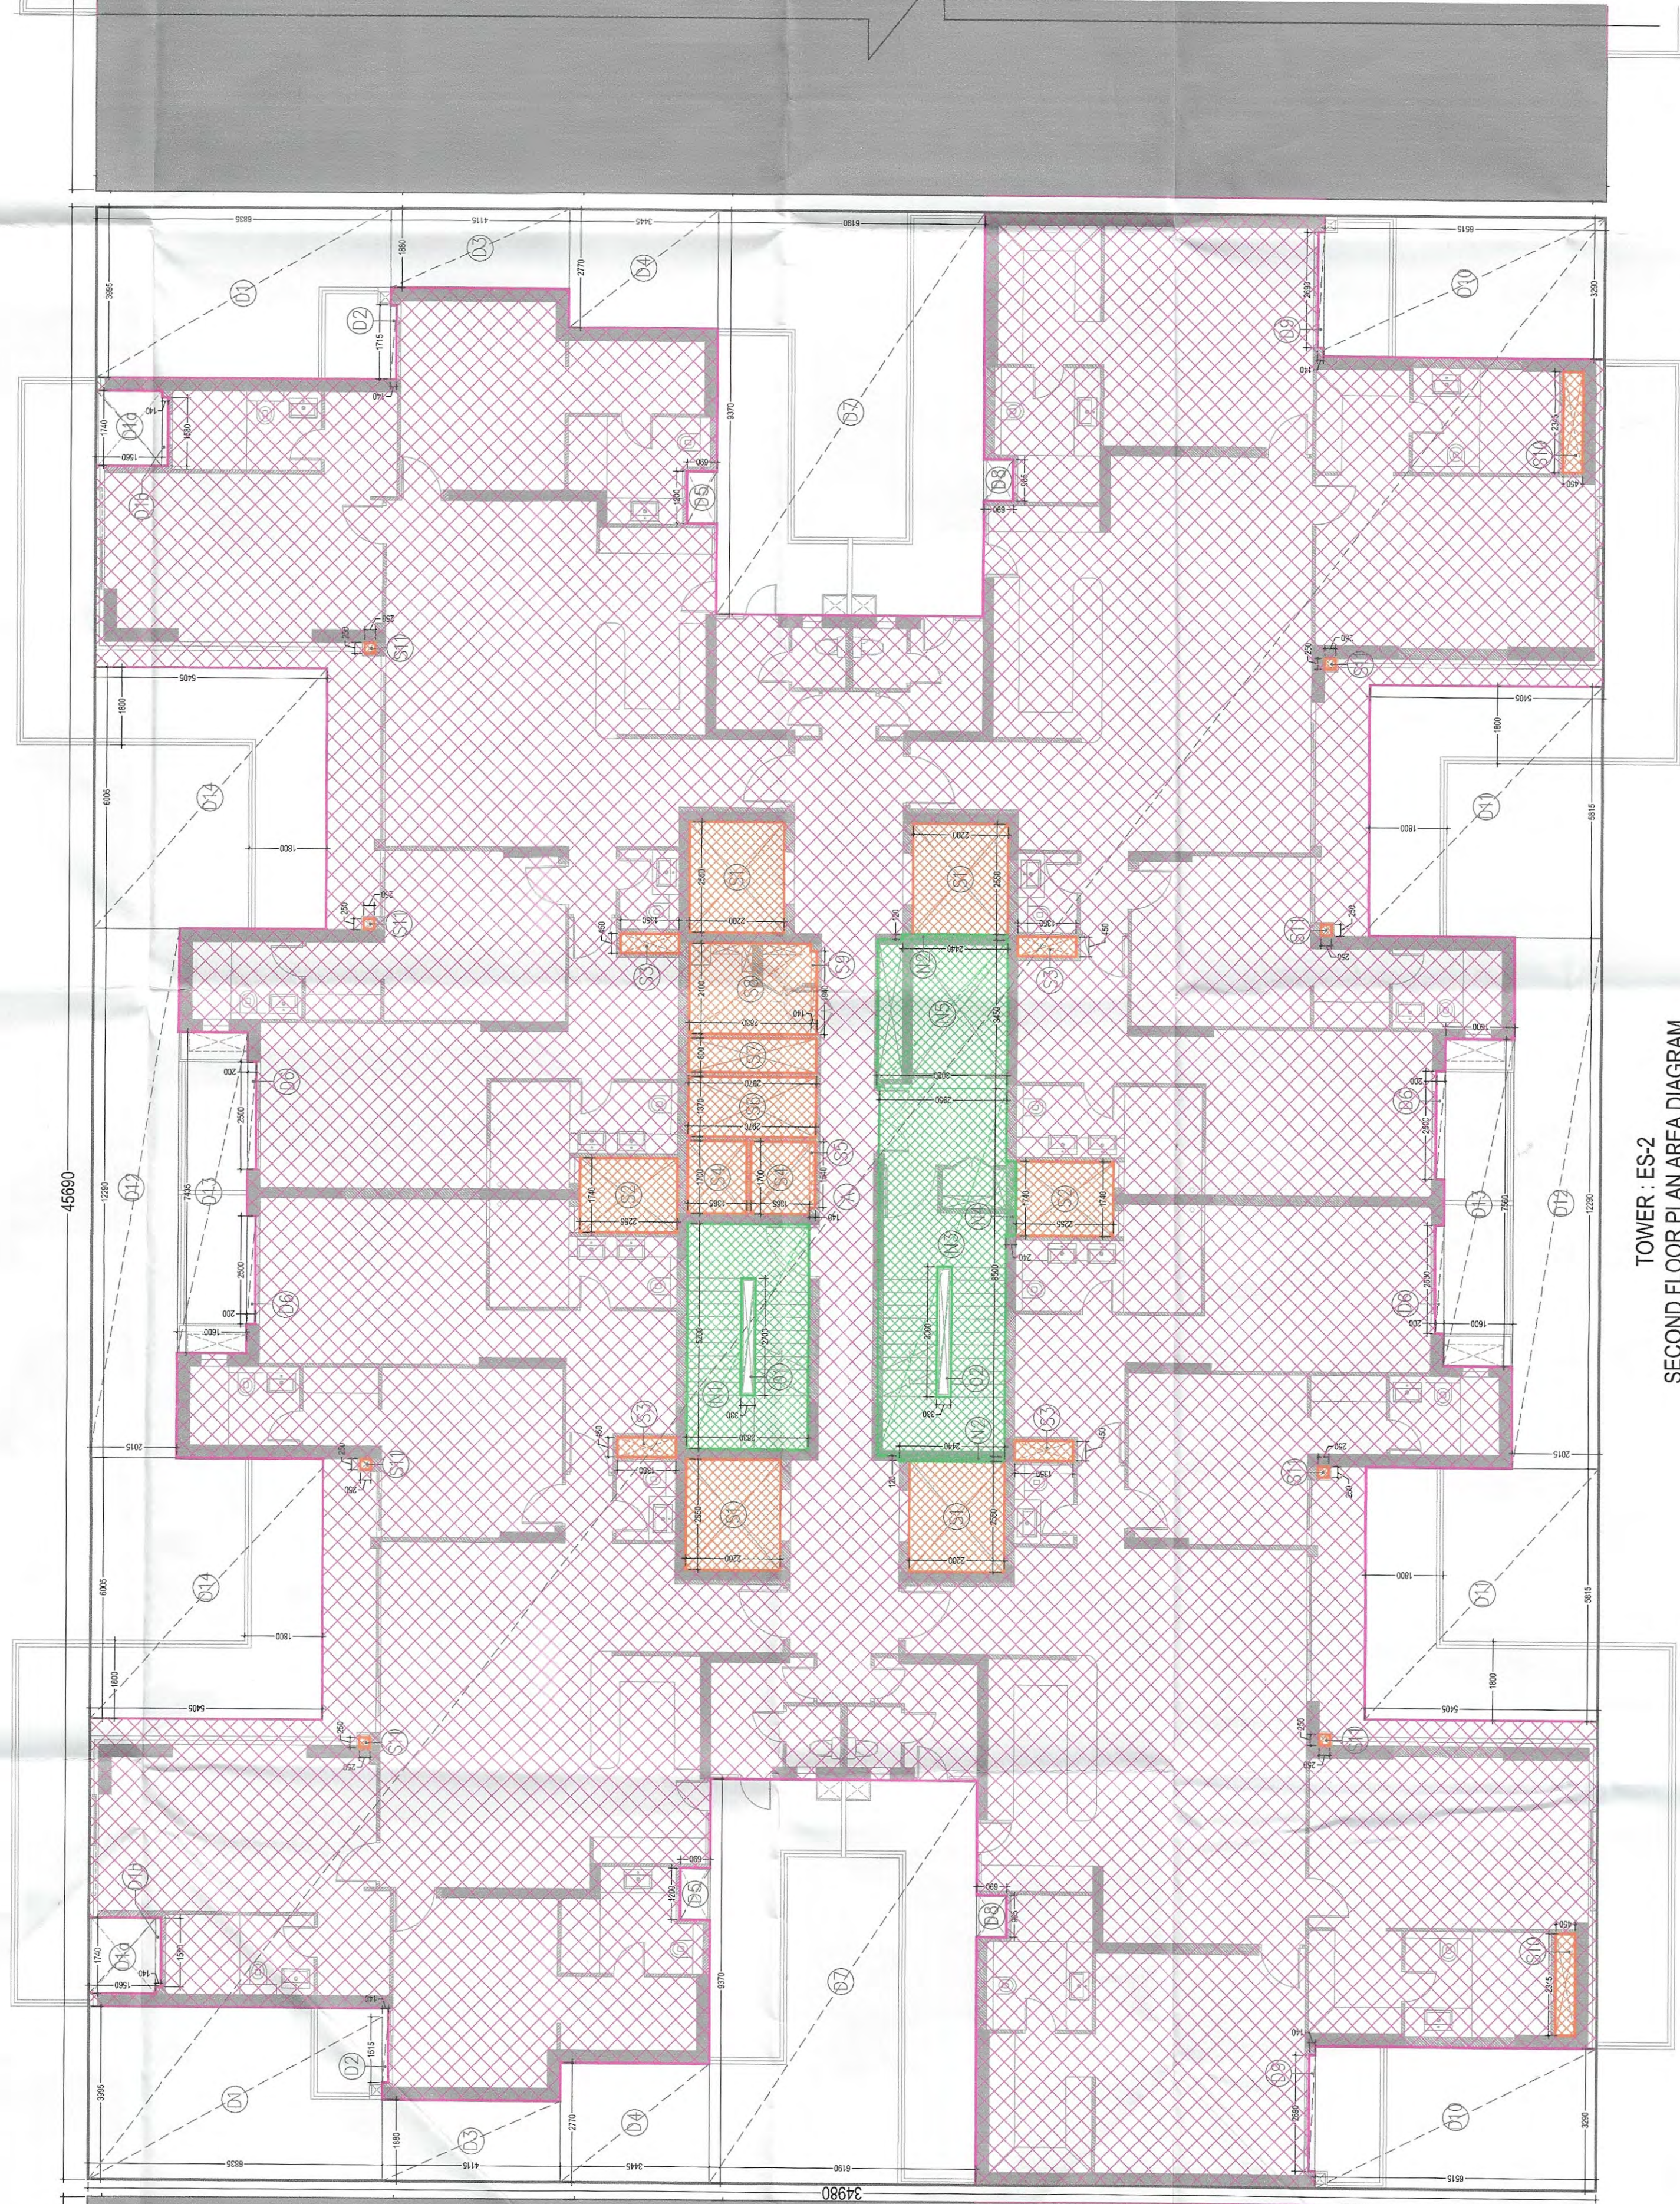
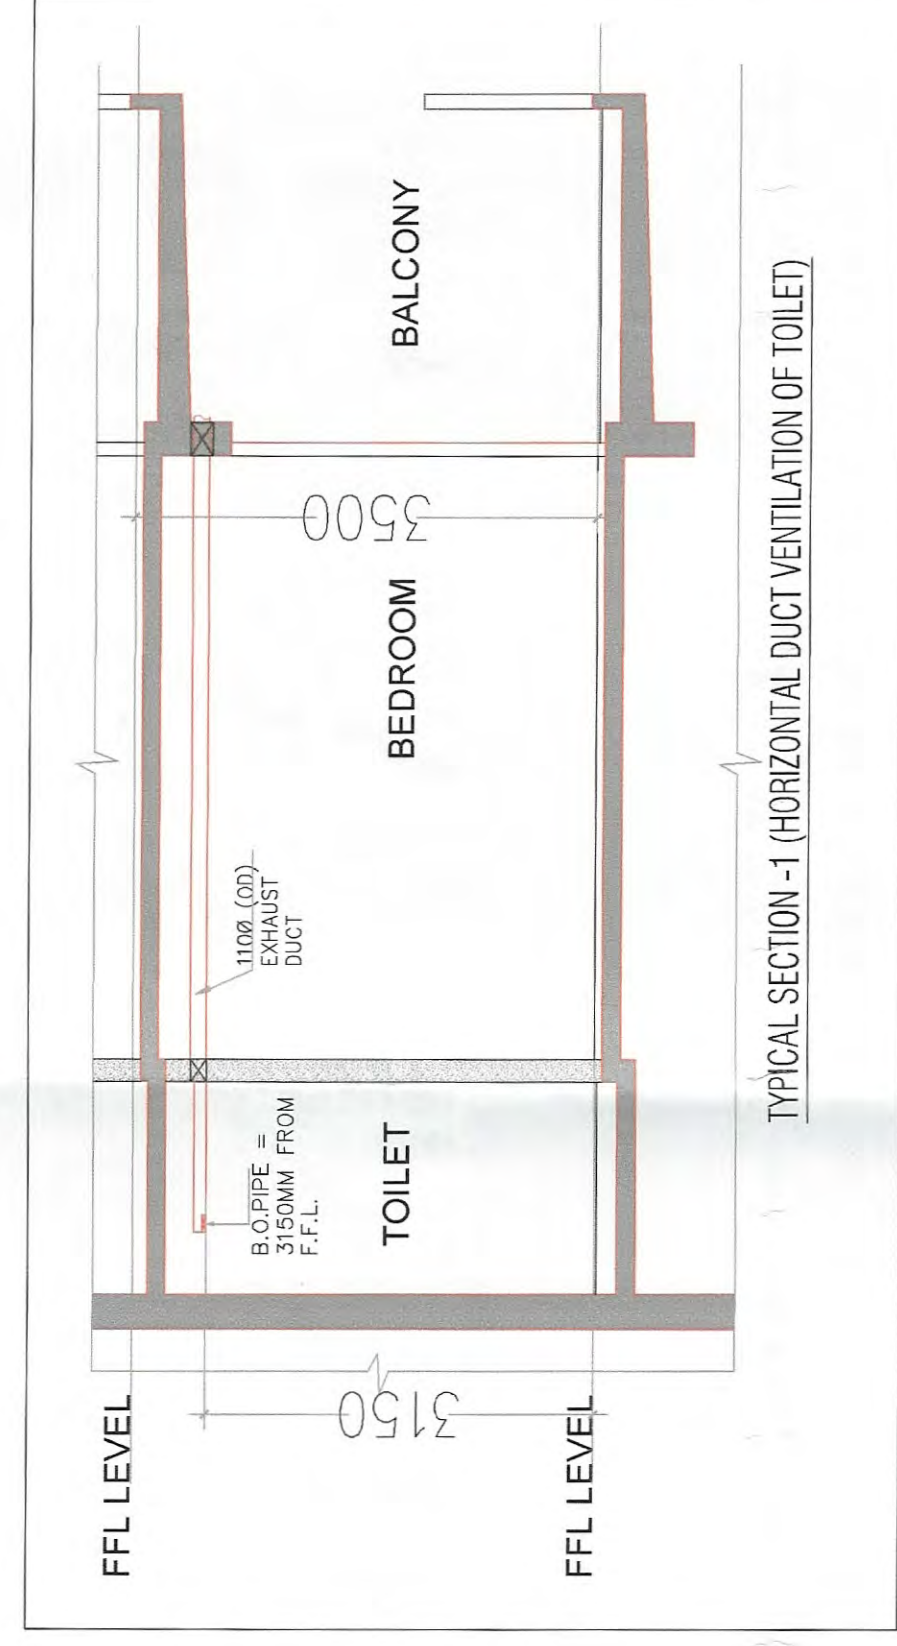




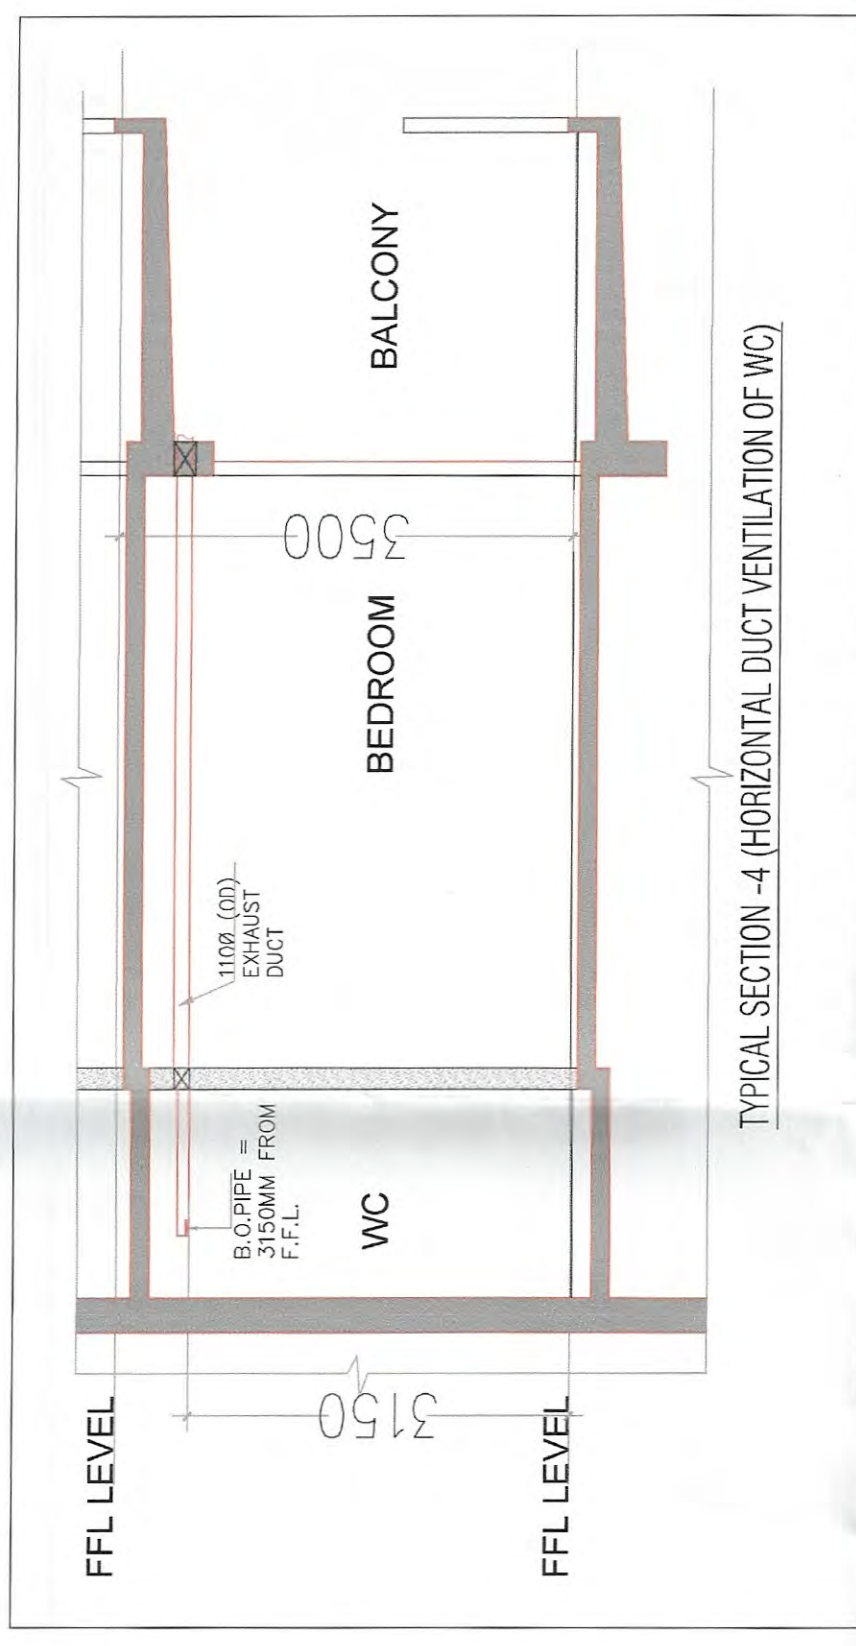
TOWER : ES-2
SECOND FLOOR PLAN (FFL +10050)



TOWER: ES-2
SECOND FLOOR PLAN AREA DIAGRAM



TYPICAL SECTION - 1 (HORIZONTAL DUCT VENTILATION OF TOILET)



TYPICAL SECTION -4 (HORIZONTAL DUCT VENTILATION OF WC)

DOOR & WINDOW SCHEDULE						
S.NO.	SYMBOL	DOOR	WINDOW	SCHEDULE	DOOR	REMARKS
			UNIT	LITRE/L		
1	S001	1000x2150	-	2750	UPVC	UPVC/DOOR
2	S002	1000x2150	-	2750	UPVC	UPVC/DOOR
3	S003	1500x2150	-	2750	UPVC	UPVC/DOOR
4	S004	1500x2150	-	2750	UPVC	UPVC/DOOR
5	S005	2000x2150	-	2750	UPVC	UPVC/DOOR
6	S006	2000x2150	-	2750	UPVC	UPVC/DOOR
7	S007	3000x2150	-	2750	UPVC	UPVC/DOOR
8	S008	3000x2150	-	2750	UPVC	UPVC/DOOR
9	S009	4000x2150	-	2750	UPVC	UPVC/DOOR
10	S010	715x2150	-	2750	UPVC	UPVC/DOOR
11	S011	2250x2150	-	2750	UPVC	UPVC/DOOR
12	G001	1000x2150	-	2750	GLASS	GLASS DOOR
13	G002	1000x2150	-	2750	GLASS	GLASS DOOR
14	G003	1500x2150	-	2750	GLASS	GLASS DOOR
15	F001	1000x2150	-	2750	TWO HOUR FIRE RATED DOOR	TWO HOUR FIRE RATED DOOR
16	F002	1000x2150	-	2750	TWO HOUR FIRE RATED DOOR	TWO HOUR FIRE RATED DOOR
17	F003	1500x2150	-	2750	TWO HOUR FIRE RATED DOOR	TWO HOUR FIRE RATED DOOR
18	F004	1500x2150	-	2750	TWO HOUR FIRE RATED DOOR	TWO HOUR FIRE RATED DOOR
19	F005	2000x2150	-	2750	TWO HOUR FIRE RATED DOOR	TWO HOUR FIRE RATED DOOR
20	F006	2000x2150	-	2750	TWO HOUR FIRE RATED DOOR	TWO HOUR FIRE RATED DOOR
21	F007	3000x2150	-	2750	TWO HOUR FIRE RATED DOOR	TWO HOUR FIRE RATED DOOR
22	F008	3000x2150	-	2750	TWO HOUR FIRE RATED DOOR	TWO HOUR FIRE RATED DOOR
23	F009	4000x2150	-	2750	TWO HOUR FIRE RATED DOOR	TWO HOUR FIRE RATED DOOR
24	W001	1000x2150	-	2750	WOLYSH DOOR	WOLYSH DOOR
25	W002	1000x2150	-	2750	WOLYSH DOOR	WOLYSH DOOR
174	W006	1500x2150	-	2750	WOLYSH DOOR	WOLYSH DOOR
175	U001	1000x2150	-	2750	UPVC	UPVC
176	U002	1000x2150	-	2750	UPVC	UPVC
177	U003	1500x2150	-	2750	UPVC	UPVC
178	W001	1000x2150	-	2750	WOLYSH DOOR	WOLYSH DOOR
179	W002	1000x2150	-	2750	WOLYSH DOOR	WOLYSH DOOR
180	W003	1500x2150	-	2750	WOLYSH DOOR	WOLYSH DOOR
181	W004	800x2150	-	2750	WOLYSH DOOR	WOLYSH DOOR
182	W005	1000x2150	-	275		

FAR AREA OF TOWER- ES2				
AT SECOND FLOOR/TYPICAL FLOOR LEVEL				
TAG	LENGTH (L) in Mts	WIDTH (W) in Mts	NO.5 (N)	AREA (L x W x N) in sq.m
A	45.690	34.98	1	1598.236
TOTAL(A)				1598.236

TAG	LENGTH (L) in Mts	WIDTH (W) in Mts	NO.5 (N)	AREA (L x W x N) in sq.m
D1	3.795	6.835	2	51.878
D2				
D3	1.850	0.140	2	0.424
D4	1.580	1.415	2	15.472
D5	2.770	3.445	2	19.085
D6	1.200	0.690	2	1.656
D7	2.500	0.200	4	2.000
D8	6.390	4.000	2	51.120

 
 
 
 
 
D8	0.965	0.690	2	1.132
D9	2.650	0.140	2	0.753
D10	3.140	6.515	2	40.914
D11	5.615	5.405	2	60.698
D12	12.650	1.815	2	46.065
D13	6.080	1.800	2	21.888
D14	5.805	5.405	2	62.752
TOTAL (D)				440.918
LIFT & SERVICES SHAFTS				

NO.	width (W) in Mts	width (W) in Mts	NO.	area (L x W x N) in sq.m
S1	2.550	2.200	4	22.440
S2	1.740	2.255	2	7.847
S3	0.450	1.355	4	2.430
S4	1.700	1.365	2	4.641
S5	1.540	1.016	1	0.216
S6	1.370	2.970	1	4.069
S7	0.800	2.970	1	2.376
S8	2.000	2.970	2	11.880

S9	1.940	0.140	1	0.272
S10	1.740	0.450	2	1.566
S11	1.580	0.140	2	0.442
S12	2.345	0.450	2	2.111
S13	0.250	0.250	8	0.500
S14	0.480	1.600	2	1.536
S15	0.540	1.600	2	1.728
TOTAL (\$)				58.116

NO.	LENGTH (L) in Mts	WIDTH (W) in Mts	NO.S	AREA (L x W x N)
N1	5.200	2.830	1	14.716
N2	2.440	0.120	2	0.586
N3	8.500	2.950	1	25.075
N4	1.740	0.240	1	0.418
N5	3.450	3.020	1	10.419
TOTAL (N)				51.213

O2	3,000	0,330	1	0,990
TOTAL (W)				1,881
TOTAL NON FAR AREA (NF) = (N - W)				49,332
TOTAL FAR AREA (F) = (A - D - S - N)				1047,988
TOTAL COVERED AREA = (F + NF)				1097,321

LEGEND					
		FAR AREA			
		NON FAR AREA			
		SERVICE AREA			
		SHAFT AREA UNDER DEDUCTION			
		FIRE TENDER PATH			
		TOWER LINE			

LEGEND - PLUMBING
1 1000 SOIL PIPE
2 1000 WASTE PIPE
3 750 VENT PIPE
4 1500 RAIN WATER PIPE FROM TERRACE
5 1000 RAIN WATER PIPE FROM BALCONY
6 DOMESTIC WATER DOWN TAKE
7 TOP 3 FLOOR HYDRO SUPPLY
8 DOMESTIC WATER DOWN TAKE (LEFT 26TH FLOOR TO 15TH FLOOR)
9 DOMESTIC WATER DOWN TAKE (LEFT 26TH FLOOR TO 15TH FLOOR)
10 FLUSHING WATER DOWN TAKE (TOP 28TH FLOOR TO 16TH FLOOR)
11 FLUSHING WATER DOWN TAKE (LEFT 15TH FLOOR TO GROUND/STILT FLOOR)
12 DOMESTIC WATER RISER PIPE
13 FLUSHING WATER RISER PIPE

	PIPE SUPPORT
	WC CISTERN
	HEALTH FAUCET
	GEYSER
	BUTTERFLY VALVE
	PIPE DROP
	FLOOR TRAP
	FLOOR DRAIN
	FLOOR TRAP OUTLET 150X150MM
	WC OUTLET 100X150MM
	HOT WATER SUPPLY PIPE
	KILNRA SIZE 400X450
	SUNKEN FOR TOILET 1000MM
	SUNKEN FOR BALCONY 75 MM

LEGEND:-

1. COLUMN / STRUCTURAL WALL
2. NON STRUCTURAL WALL

Area Served		SUMMARY OF MECHANICAL VENTILATION																
SN	Floor	Enthorpe FRT	Volume CFT	Air Changing Per Hour	Calculated CFM	Required CFM	Application	Note of Fan Capacity	Type of fan	Remarks	Static Pressure (mm) indicative	No. of Fans Each	Test No. Prime Mode	Test No. Inlet Mode	Test No. Inlet Data in Fire Mode	Test No. Power	Location of Supply to Local Source	
A. GENERAL VENTILATION																		
1	TYPICAL FLOOR	27	9.0	243	10	41	100	Enthorpe	100 CFM	Inline Fan Normal	0	1	0.15	PPH	0.15	0.00	MCB	Near Fan by Others
1 Toilet to Living & Dining																		
2	Toilet for Bedroom-2	93	9.0	837	10	140	150	Enthorpe	150 CFM	Inline Fan Normal	0	1	0.20	PPH	0.20	0.00	MCB	Near Fan by Others
2 Toilet for Bedroom-2																		

This is a "PROVISIONAL BUILDING PLAN" approved only for the purpose of inviting Objections from the general public.

[illegible][illegible]

Note :-	1. BUILDING HAS AUTOMATIC SPRINKLER SYSTEM WHEREVER REQUIRED BY NBC. 2. BUILDING WILL BE DESIGNED STRUCTURES AS PER RELEVANT IS CODES FOR EARTH QUAKE RESISTANCE. 3. 100% POWER BACKUP / MECHANICAL VENTILATED SHAFTS. 4. RAILING HEIGHT AS PER NBC.
-----------------------	---

PHASE - 1 ALREADY SANCTIONED VIDE DATES:
25.01.2023 AND MEMO NO. - 2350

PROJECT:

PROPOSED BUILDING PLANS OF PHASE-03 & REVISED BUILDING PLANS OF PHASE-02, & BASEMENTS FILLING UNDER PHASE-02 & 03 PART OF GROUP HOUSING COLONY (MIX-AND USE 99% RESIDENTIAL COMPONENT & 1% COMMERCIAL COMPONENT) UNDER TDO POLICY OVER AN AREA MEASURING 15.93975 ACRES (LICENSE NO. 213 OF 2022 DATED: 27.12.2022), THE SECTOR-11, REVENUE ESTATE OF VILLAGE-CHAJIMA, SECTOR-11, GURUGRAM, MANESAR

URBAN- COMPLEX BEING DEVELOPED BY M/S METRO EDUCATION & WELFARE PVT. LTD.

OWNER

METRO EDUCATION AND WELFARE PVT. LTD

ARCHITECTS

STUDIO SYMBIOSIS
India | Germany | UK

INDIA
C-79, Sector 48, DLF-1 NCR
Hauz Khas, New Delhi
TEL: +91 11 2619 4228/422879

GERMANY
Hainbuchweg 38
71229 Stuttgart | Leontberg

EMAIL:
info@studio-symbiosis.com

SUBMISSION DRAWING

OWNER'S SEAL
& SIGNATURE

Metro Education & Welfare Pvt. Ltd.

DATE:- MAR 2026	SCALE:- 1:100	DRAWING NO:- CRN111-PH2-STS-ES2-F2-DR-AR-0104
--------------------	------------------	--