


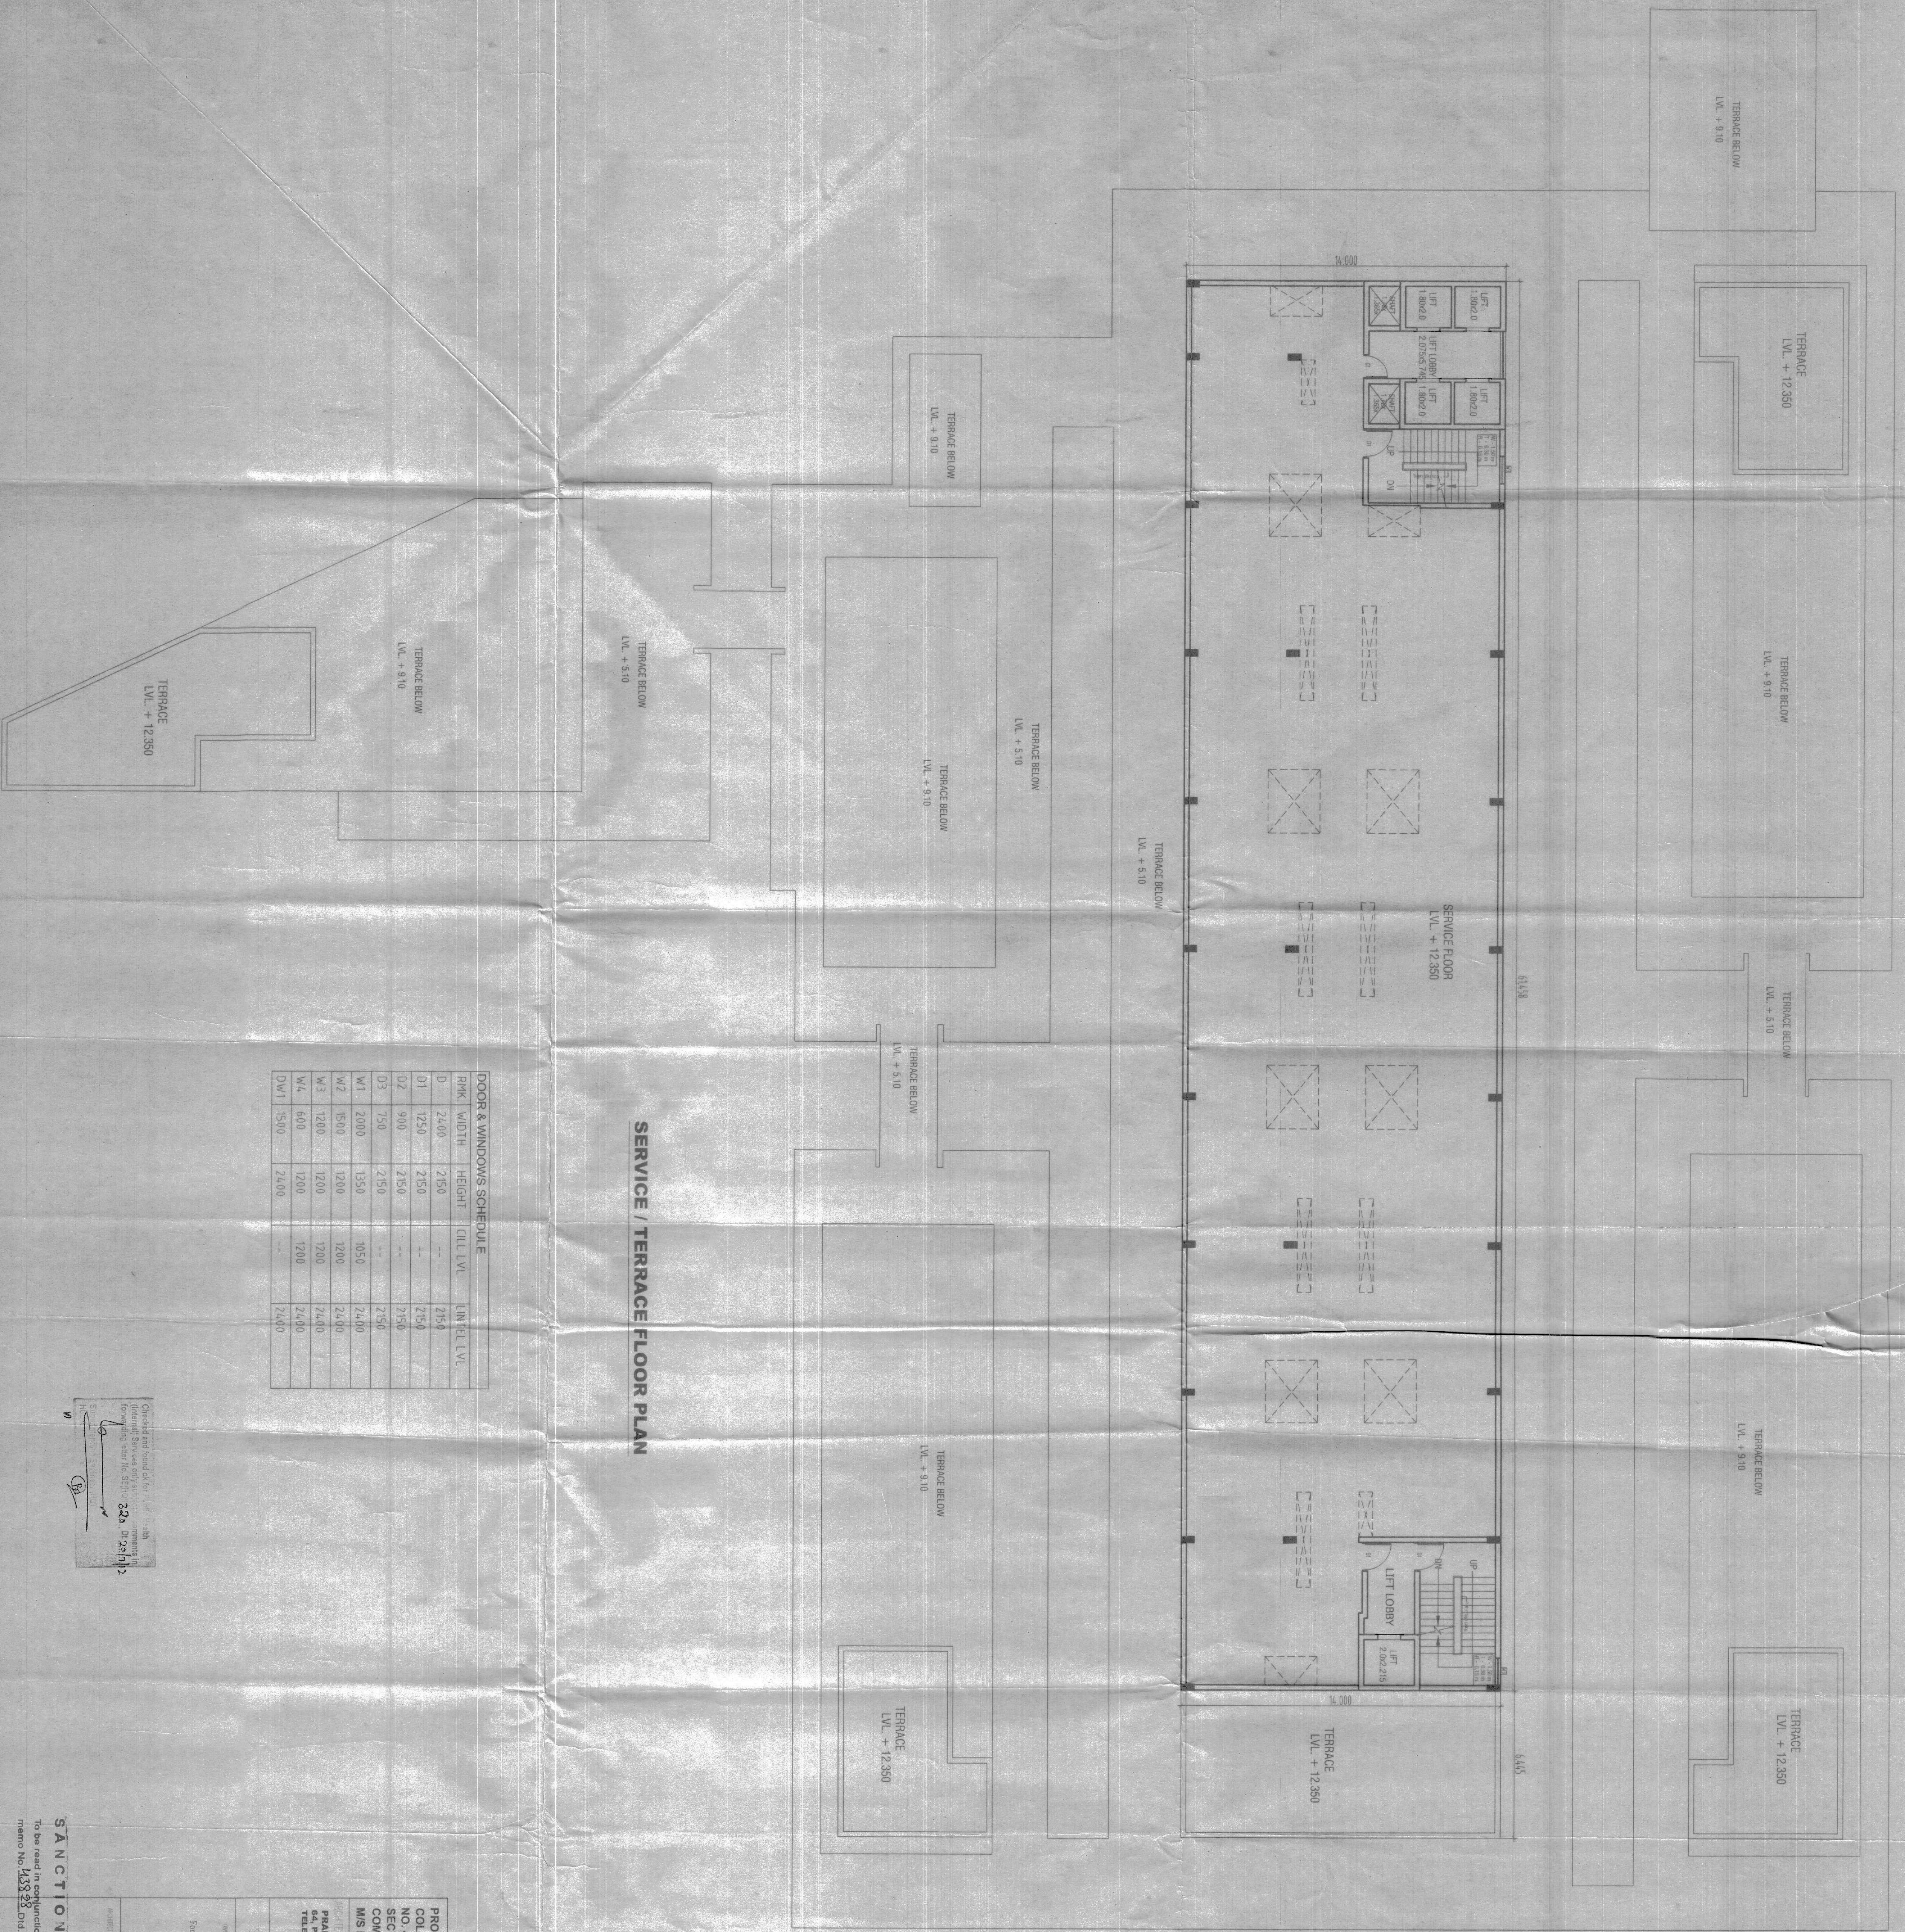

SERVICE / TERRACE FLOOR PLAN

DOOR & WINDOWS SCHEDULE				
RMK.	WIDTH	HEIGHT	CILL LVL.	INTEL LVL.
D	2400	2150	--	2150
D1	1250	2150	--	2150
D2	900	2150	--	2150
D3	750	2150	--	2150
W1	2000	1350	1050	2400
W2	1500	1200	1200	2400
W3	1200	1200	1200	2400
W4	600	1200	1200	2400
DW1	1500	2400	--	2400

STB (9)
CTR (40)
B/C
A/B
17

SANCTION
To be read in conjunction with
memo No. 433-28 Dtd. 25/6/13

PROPOSED BUILDING PLAN FOR COMMERCIAL COLONY AREA MEASURING 20 ACRES (LICENCE NO. 47 OF 2012 DATED 12.05.2012) IN SECTION-37-C, GURGAON MANESAR URBAN COMPLEX BEING DEVELOPED BY M/S PRIME IT SOLUTIONS PVT. LTD. AND OTHERS.

PRADIP SHARMA ARCHITECTS (P) LTD.
64, POORVI MARG VASANT VIHAR NEW DELHI-57
TELE FAX 91-011-40589761-66

FOR PRIME IT SOLUTIONS PVT. LTD.
DIRECTOR

SCALE 1:100