
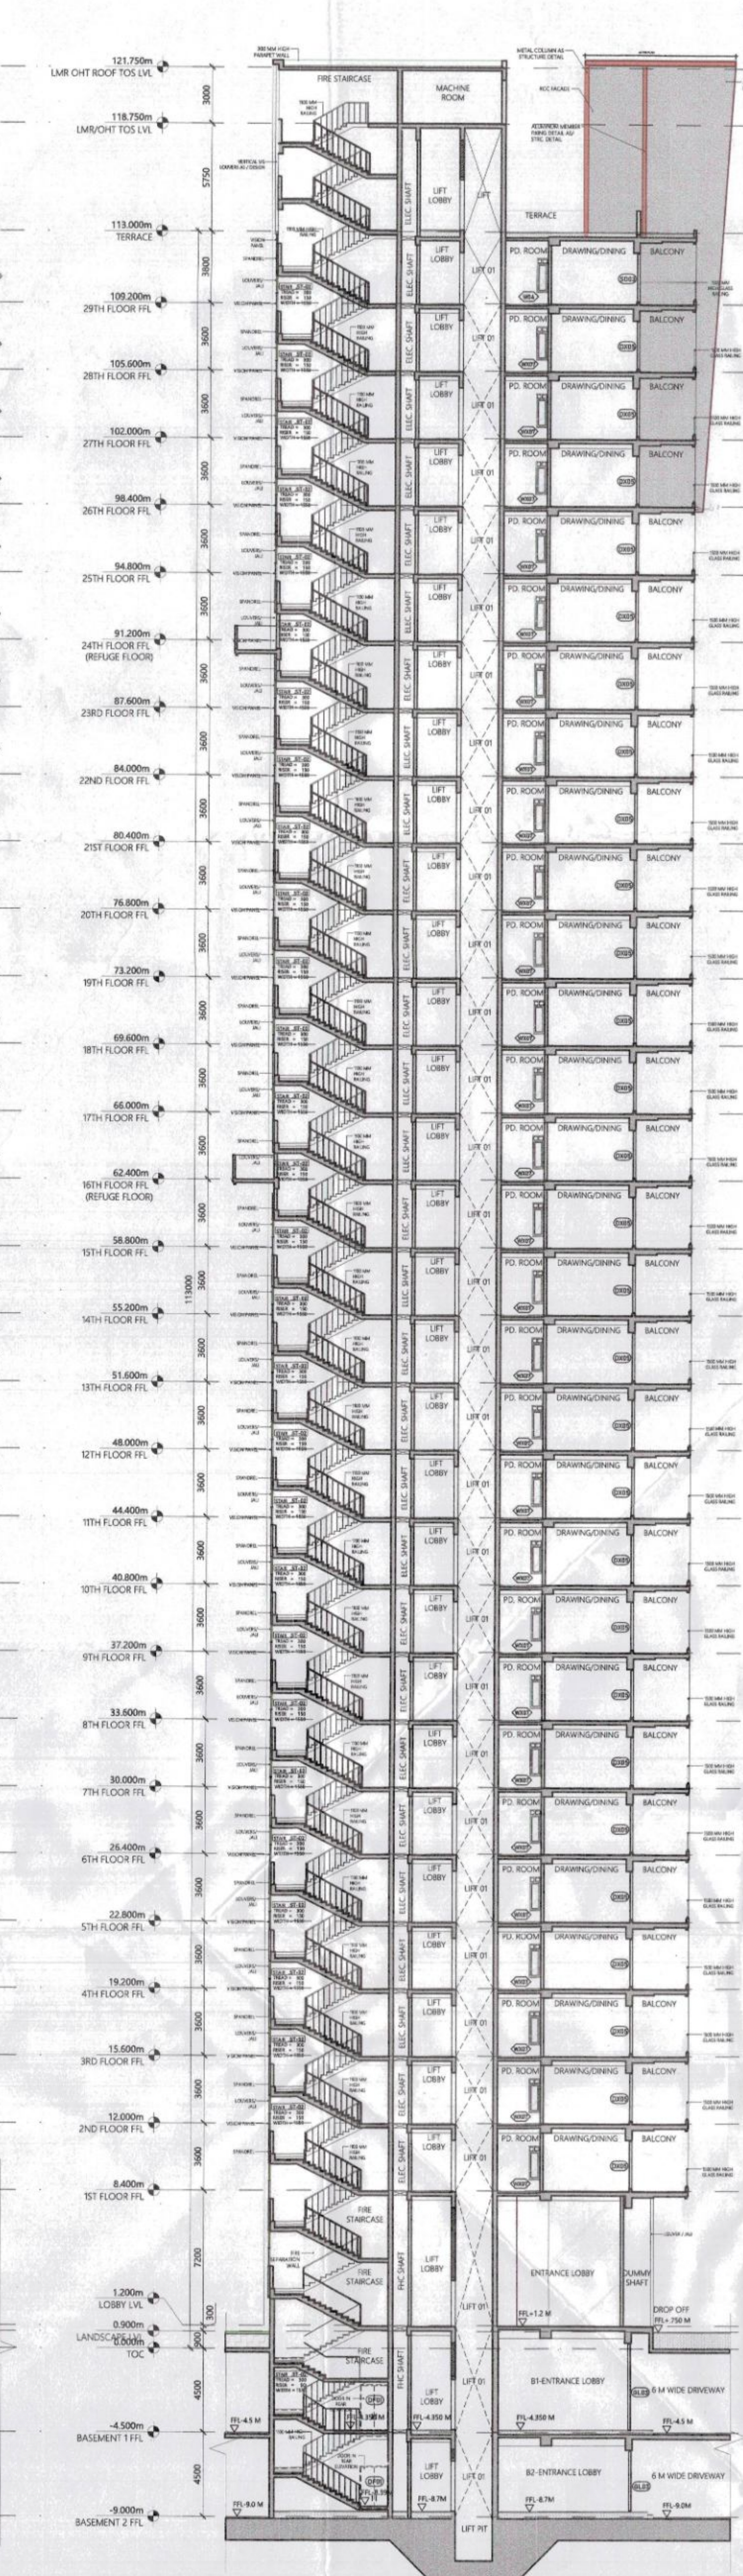
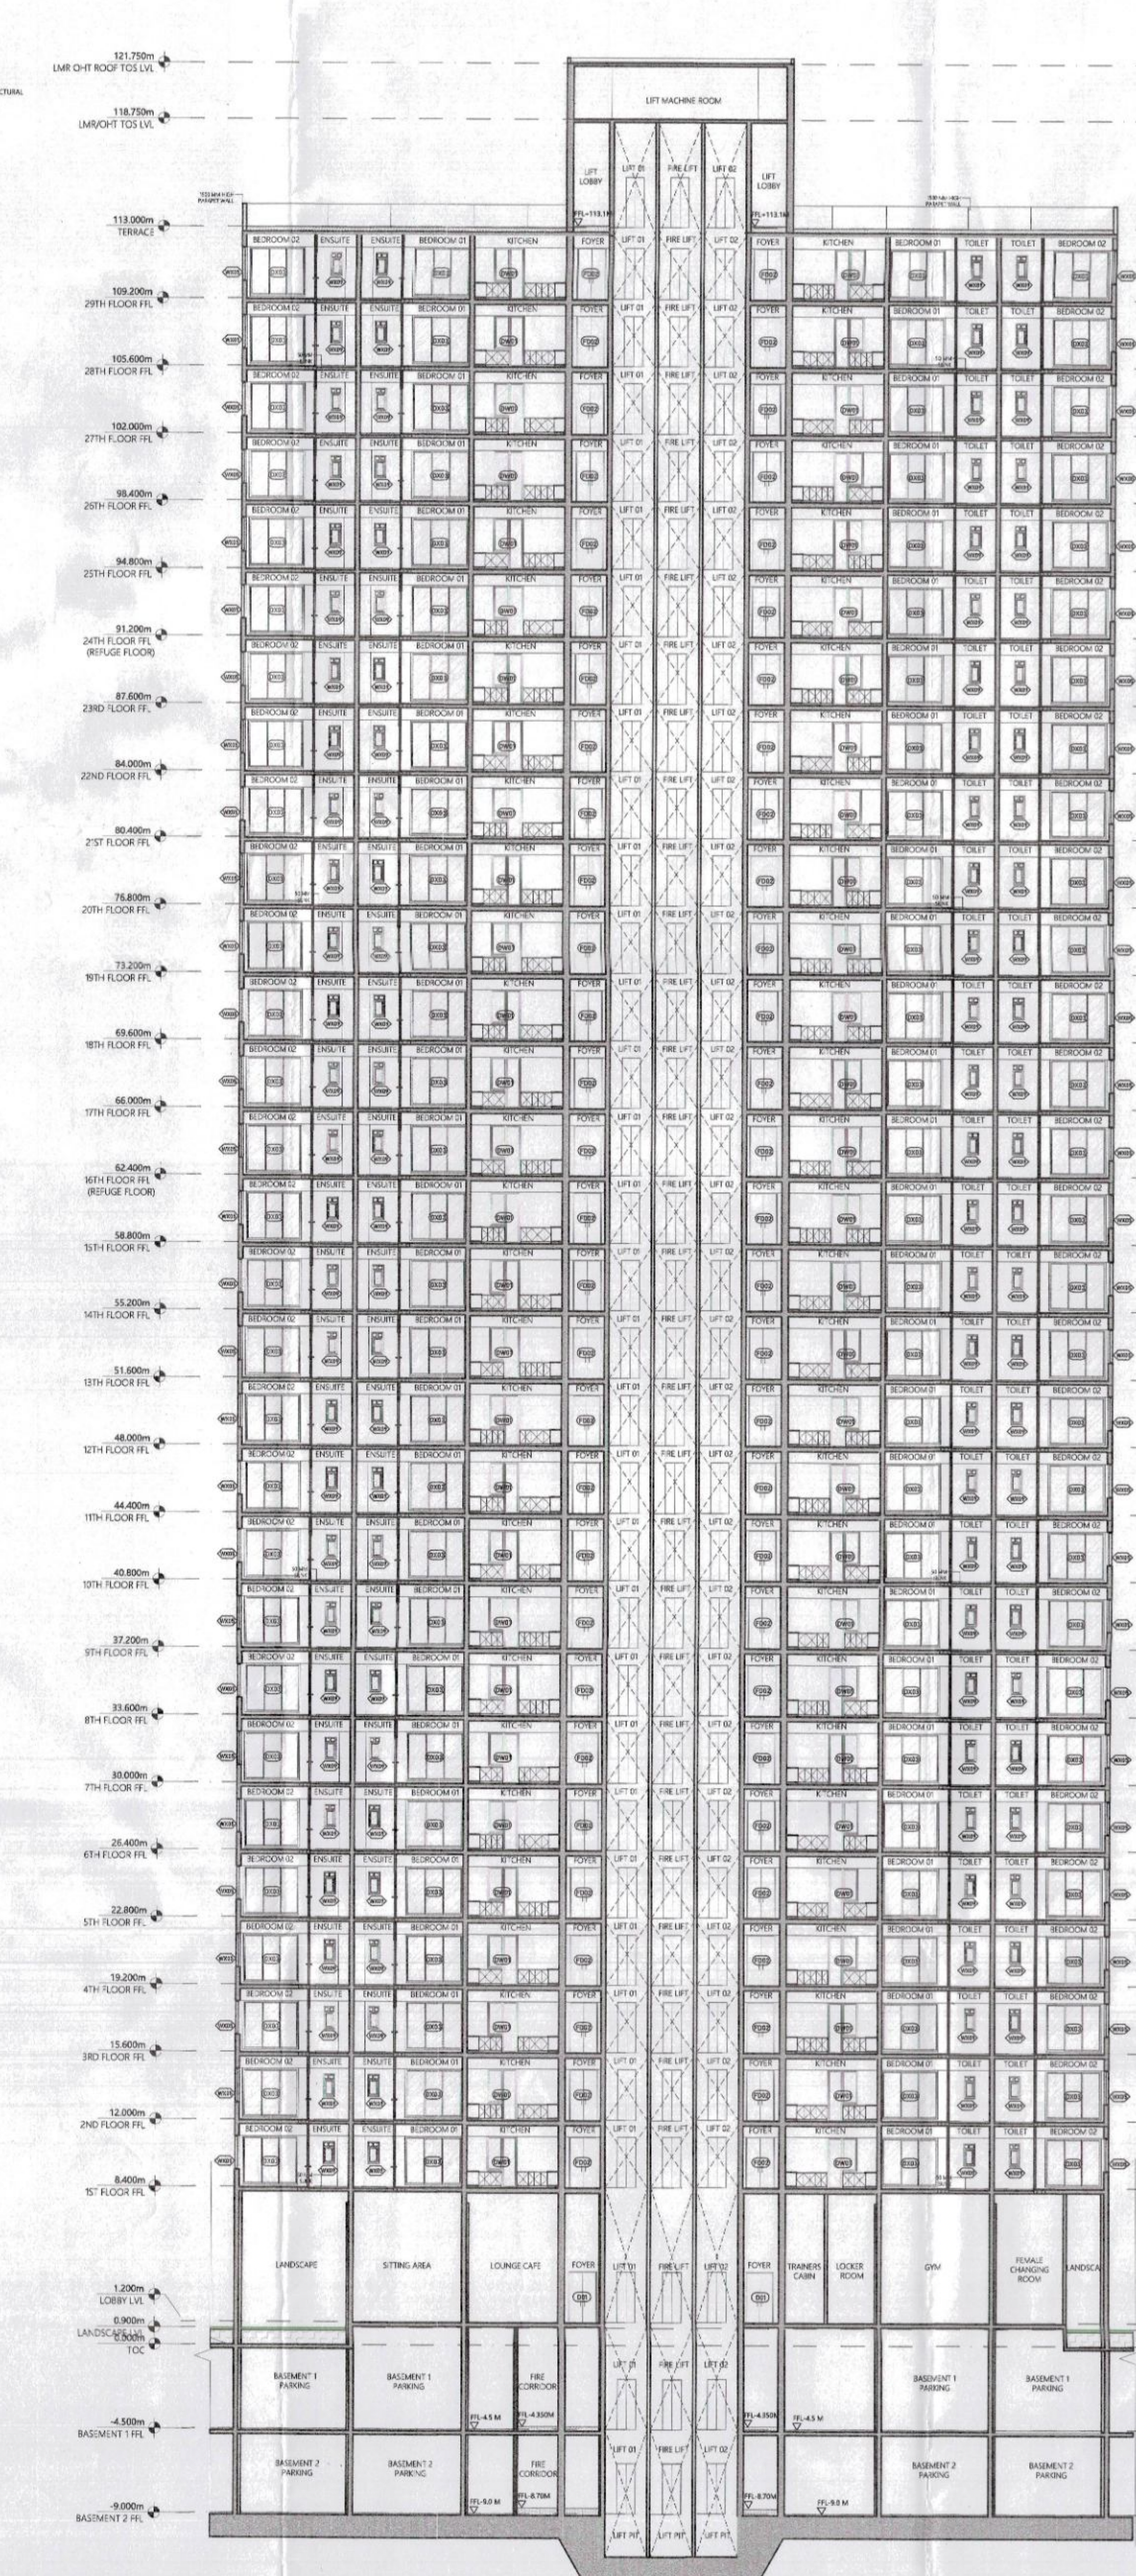


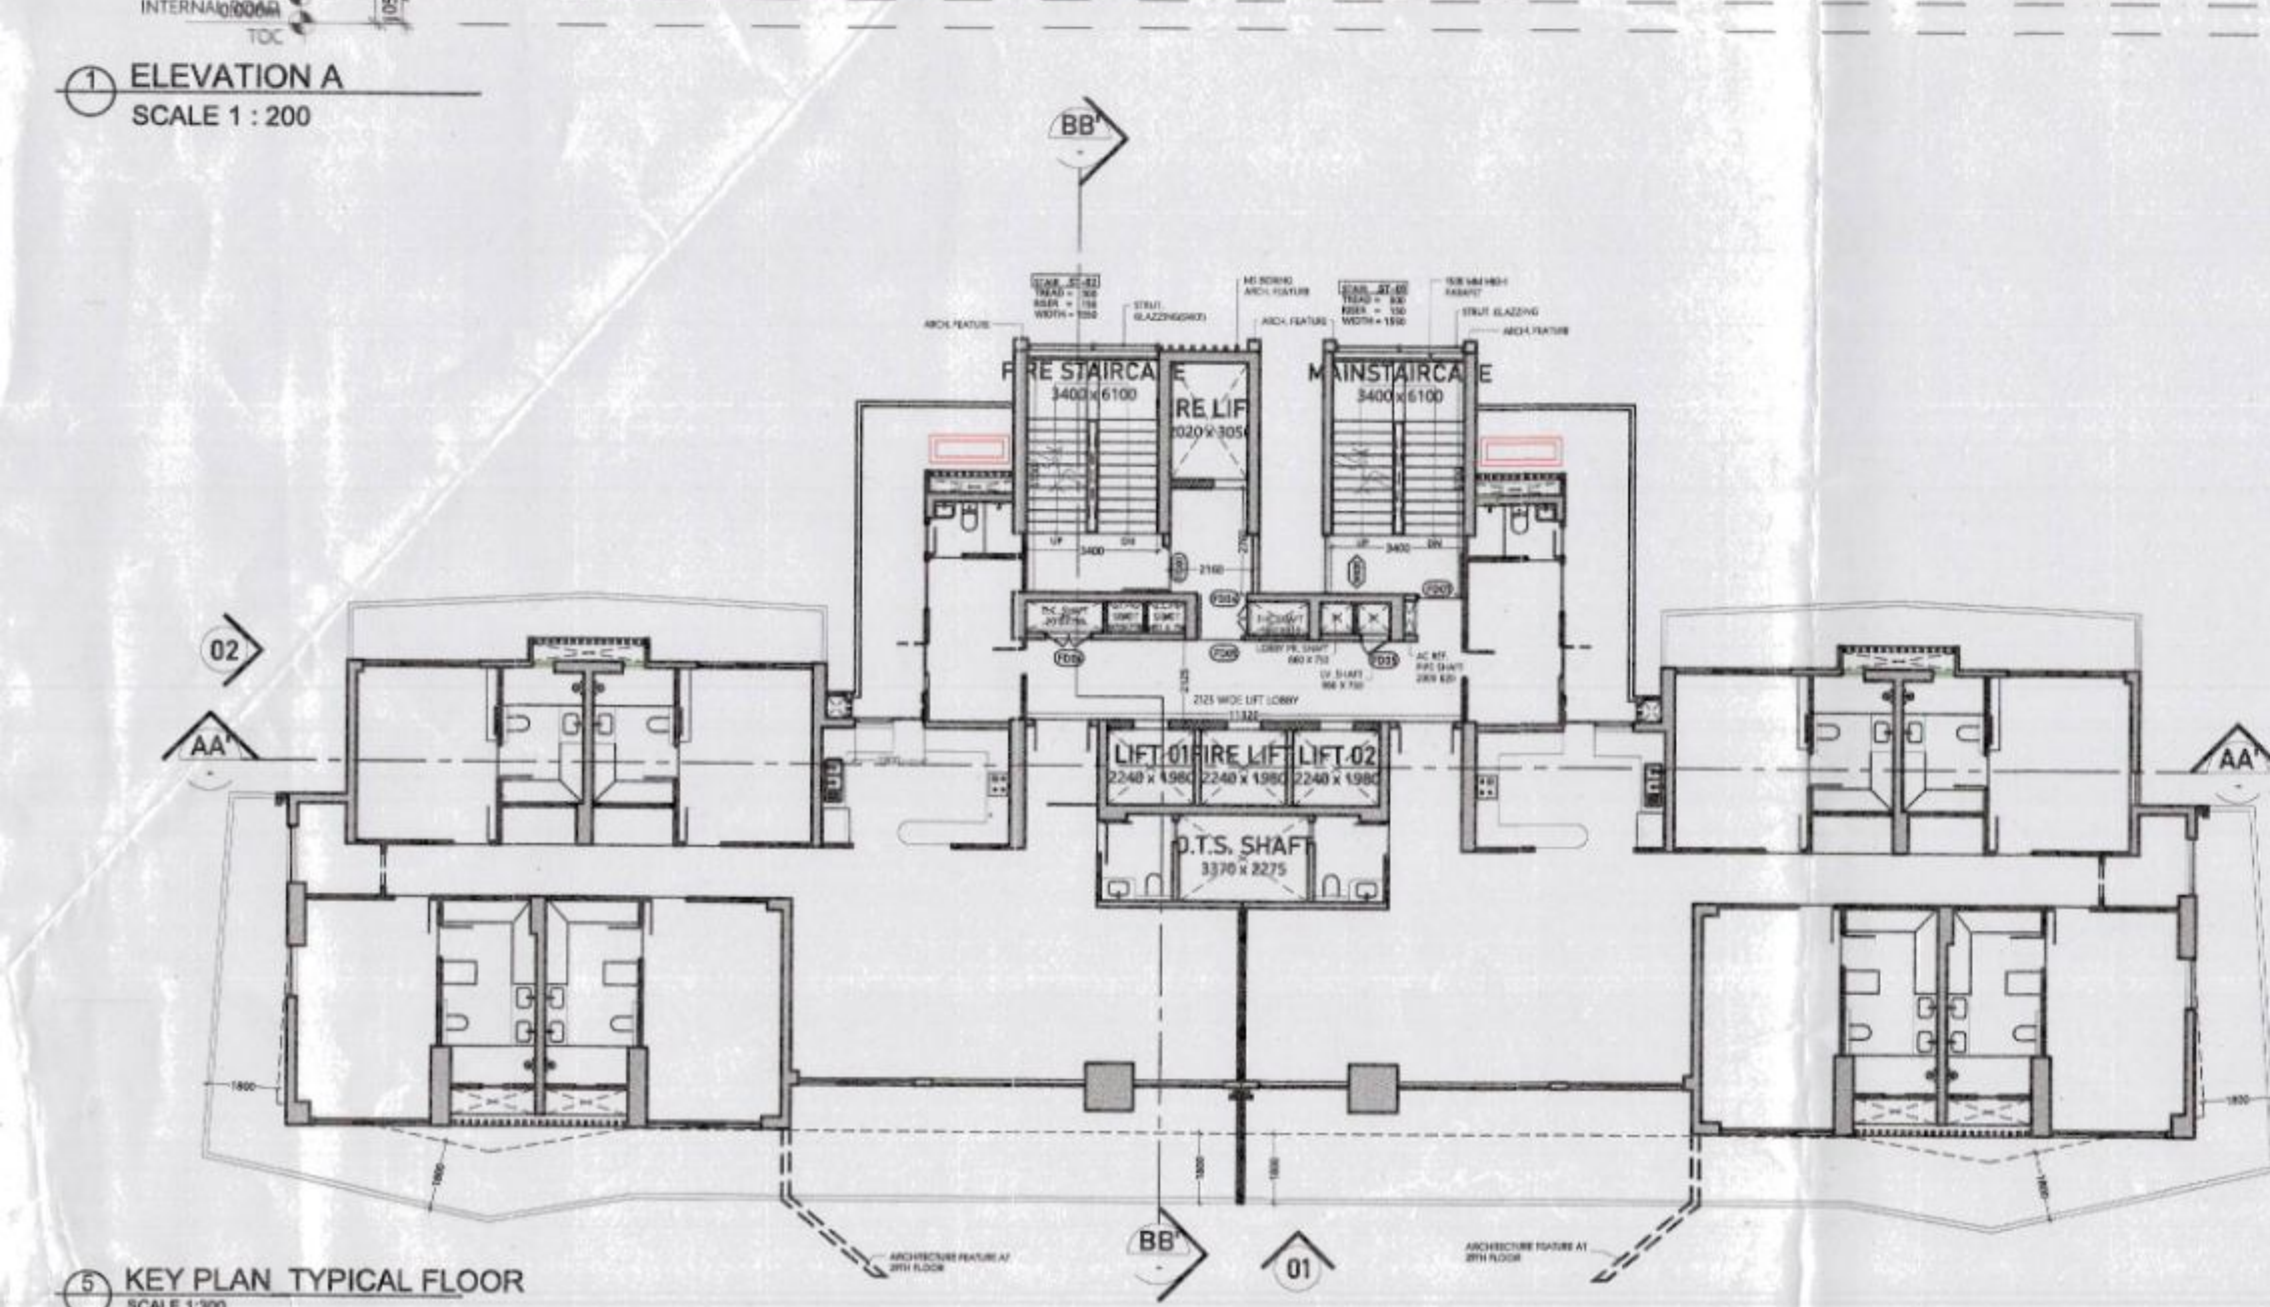

This is a "PROVISIONAL BUILDING PLAN" approved only for the purpose of inviting objections from the general public.

S.T.P. (H) Member B.P.A.C. S.T.P. (H) Member B.P.A.C. S.T.P. (H) Member B.P.A.C.

AD PA ATP

Rajesh Dutt SD(HQ)

This drawing is a "COPYRIGHT" contents of this drawing or part thereof may not be used or reproduced without the permission of the Architect.


OWNER SIGN ARCHITECT SIGN

For Ashiana Landcraft Realty Pvt. Ltd. Architect Signature

ASHIANA LANDSCAPE REALTY PVT. LTD. ARCHITECT SIGNATURE

PLUMBING LEGEND

1	110 OD SWR PVC WASTE & VENT PIPE
2	110 OD SWR PVC WASTE & VENT PIPE
3	90 OD UPVC ANTI-SIPHONAGE PIPE
4	DOMESTIC WATER SUPPLY ON TAKE PIPE
5	DOMESTIC WATER SUPPLY ON TAKE PIPE FOR UPPER 3000
6	FLUSHING WATER SUPPLY ON TAKE PIPE
7	DOMESTIC WATER SUPPLY RISER PIPE FOR CHILL RING
8	FLUSHING WATER SUPPLY RISER PIPE FOR CHILL RING
9	110 OD UPVC BATH WATER PIPE FOR BALCONY
10	110 OD UPVC BATH WATER PIPE FOR BALCONY

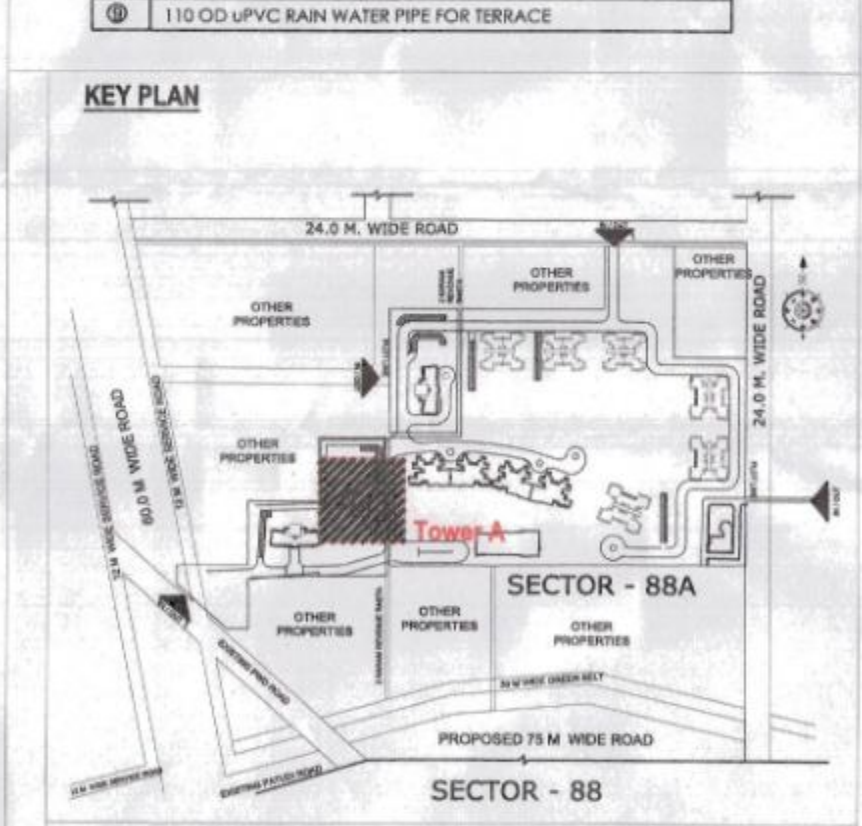

SUBMISSION DRAWING

OWNER M/S ASHIANA LANDSCAPE REALTY PVT. LTD.

PROJECT REVISED BUILDING PLAN FOR GROUP HOUSING COLONY OVER AN AREA MEASURING 24.125 ACRES (LICENCE NO.42 OF 2013 DATED 06.06.2013, & LICENCE NO.44 OF 2013 DATED 08.04.2013) IN THE REVENUE ESTATE OF VILLAGE HARSARU, SECTOR -88A, GURUGRAM

SCALE A0/1:200 DATE 12.09.2025

DRAWING TITLE ELEVATION & SECTION

TOWER A

ARCHITECTS CONFLUENCE CONSULTANCY SERVICES

F-1, First Floor, Mira Corporate Suites, Indhar Nagar, New Delhi-65






www.confluenceindia.com | info@confluenceindia.com

+91 11 43484508 | +91 11 43484509

Member of: AECI, IIA, IIAI, IIAI, IIAI

architecture urban design hospitality interiors

DRAWING NO. S-TA-EL-SEC-109 REVISION R0

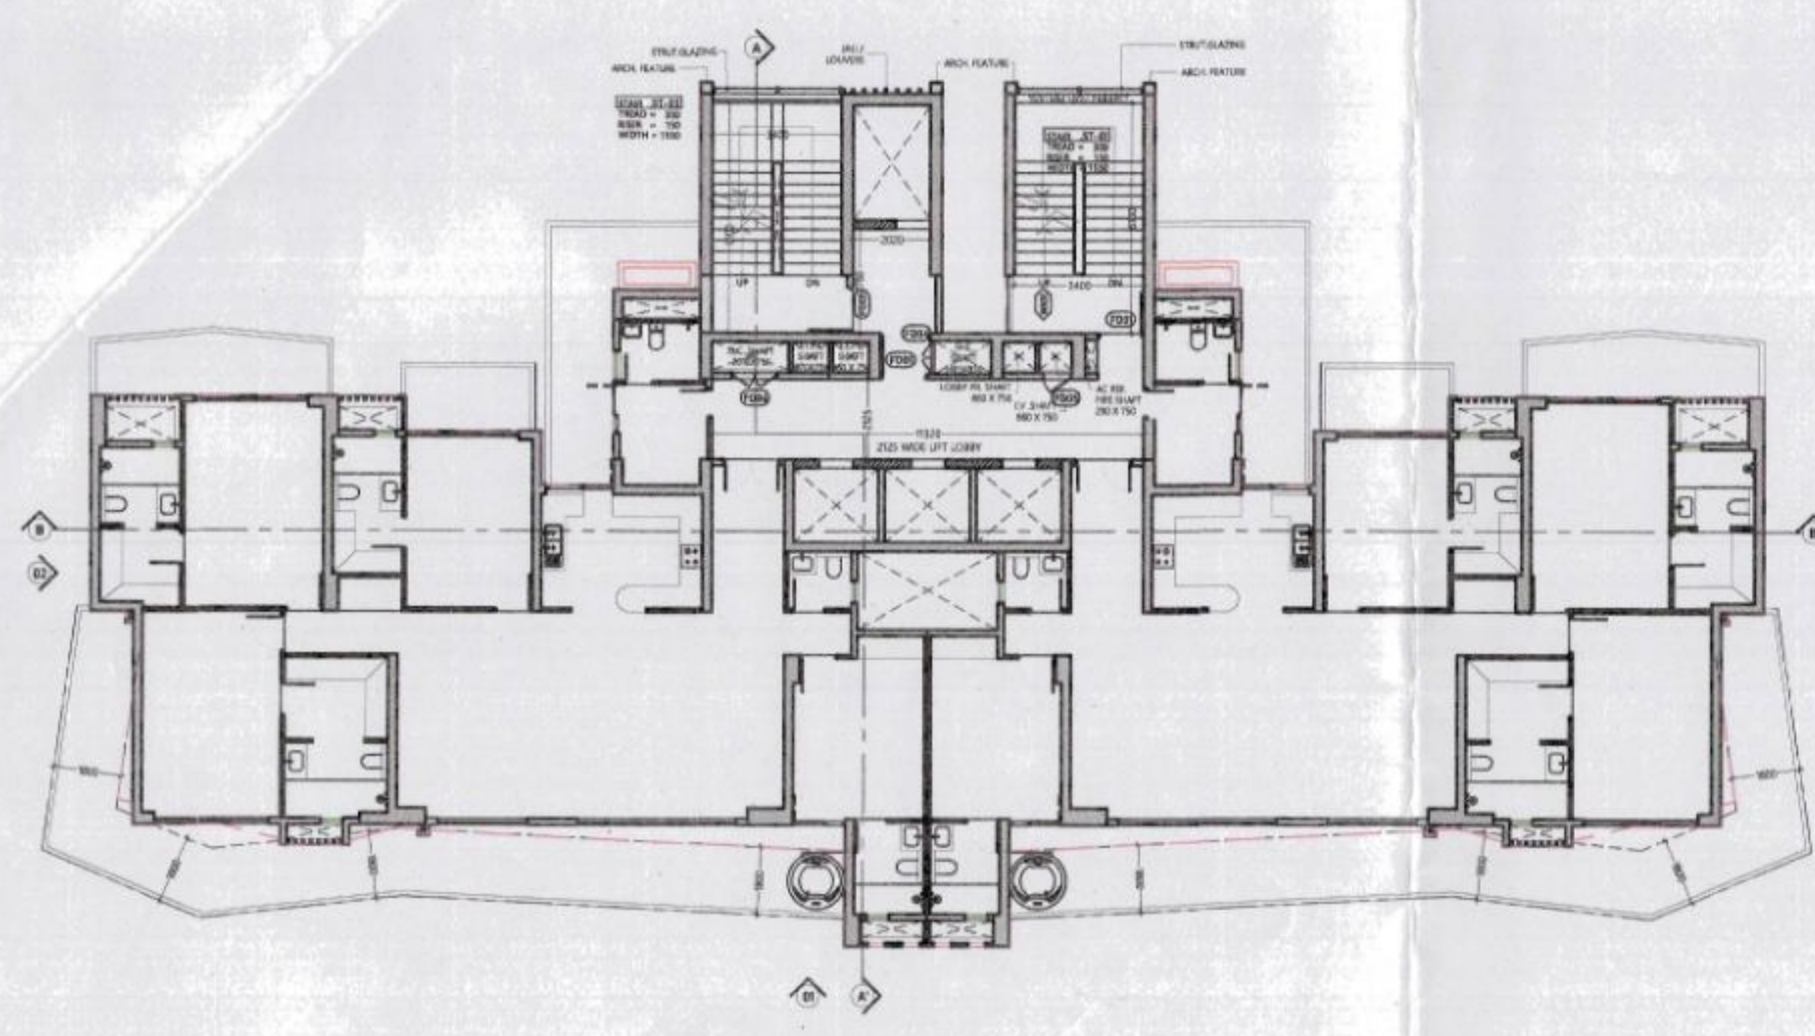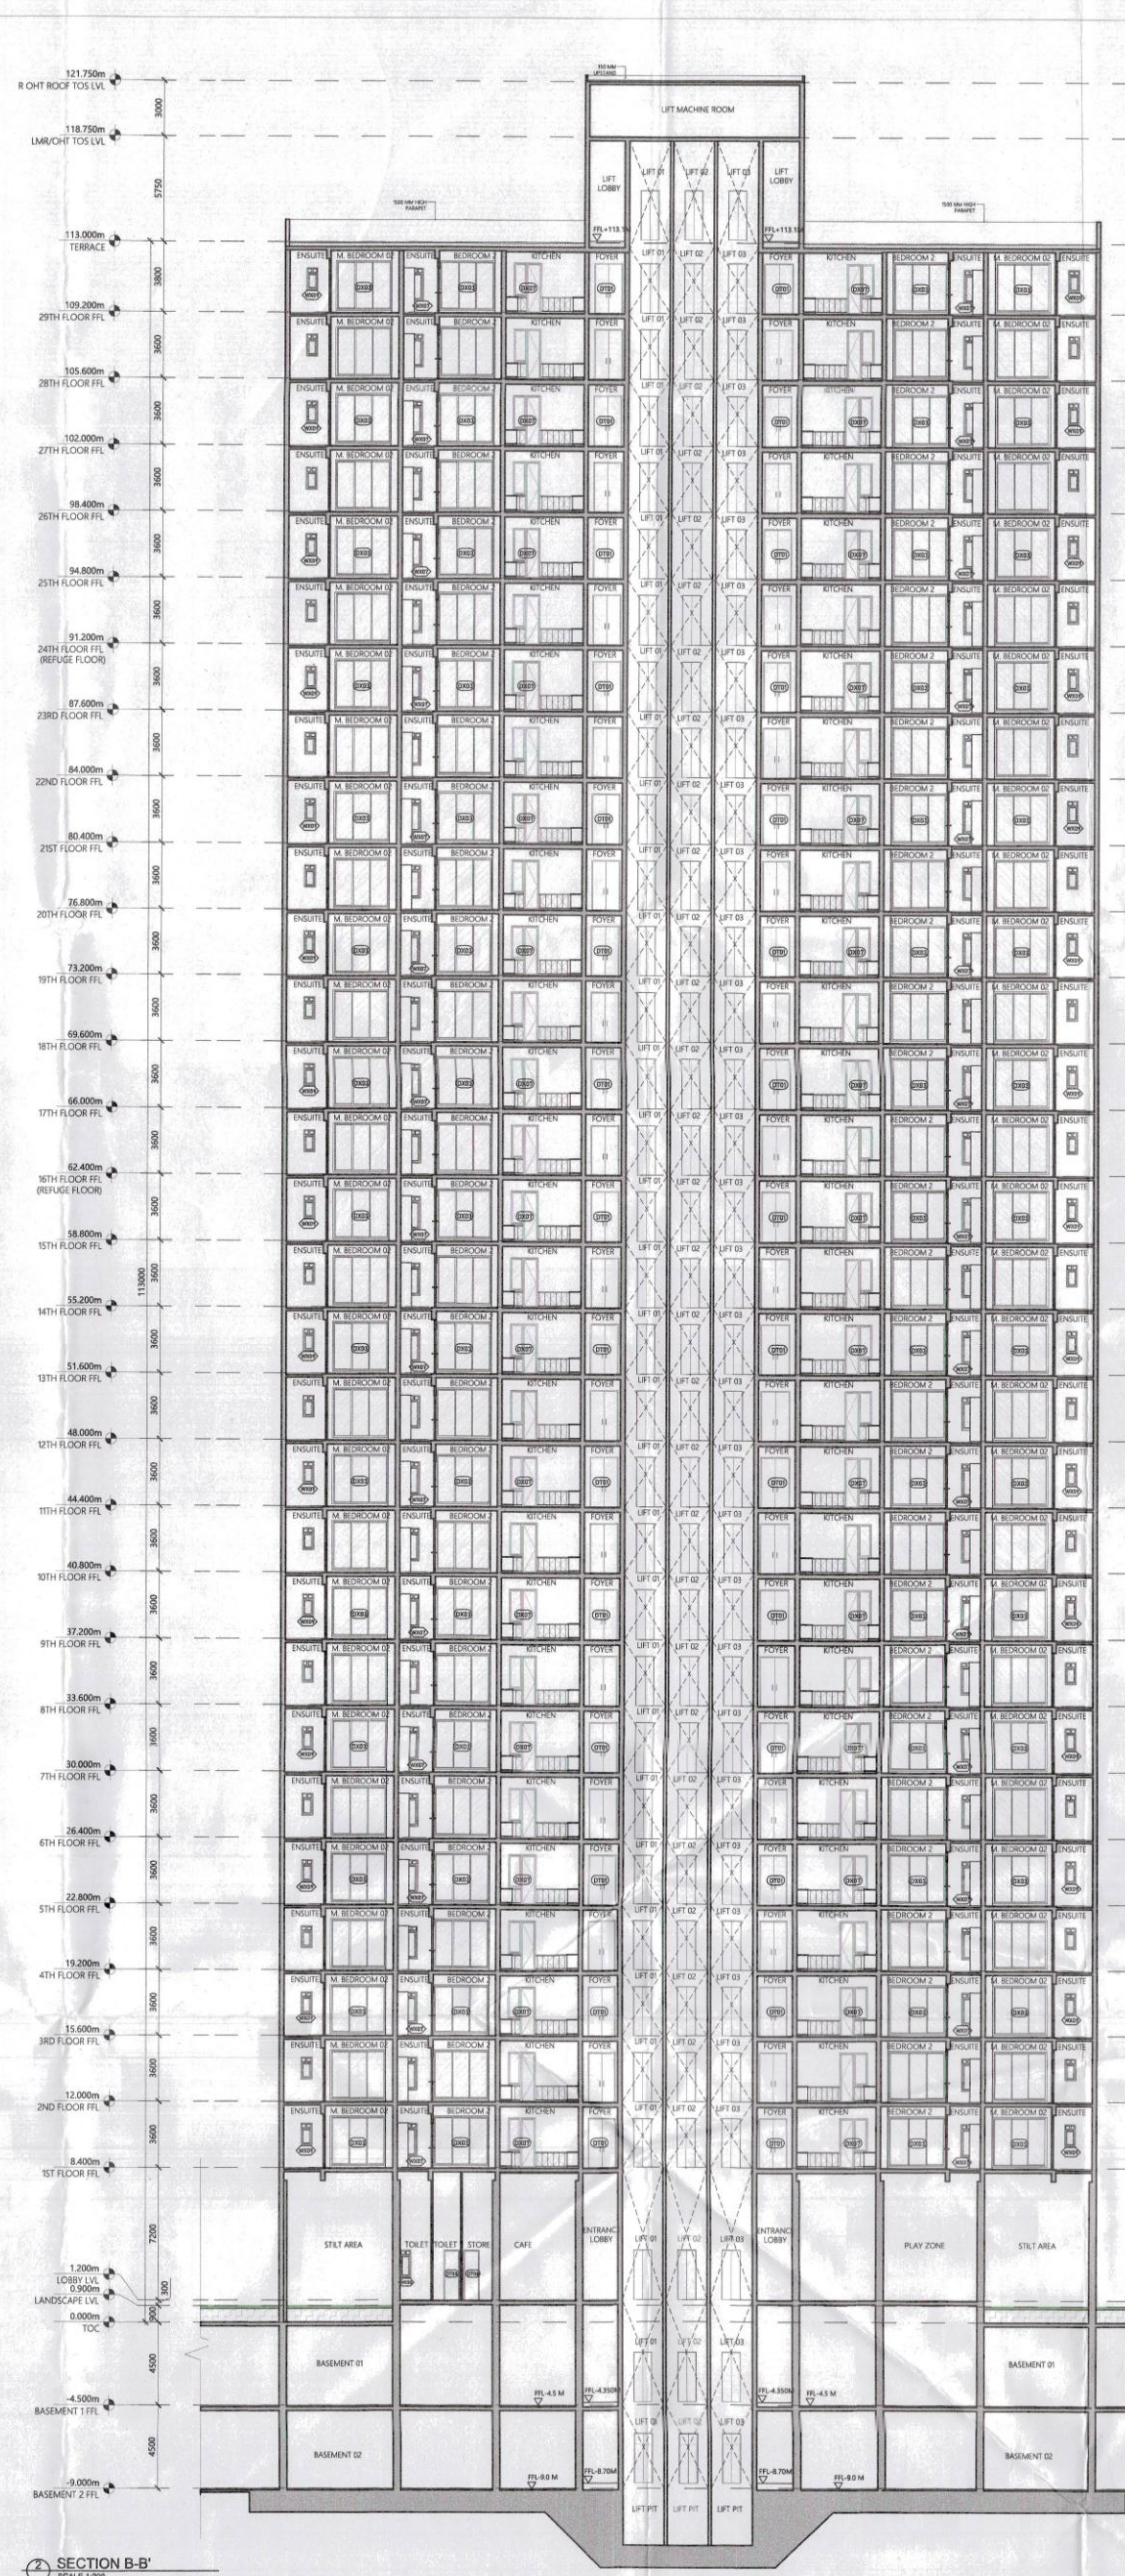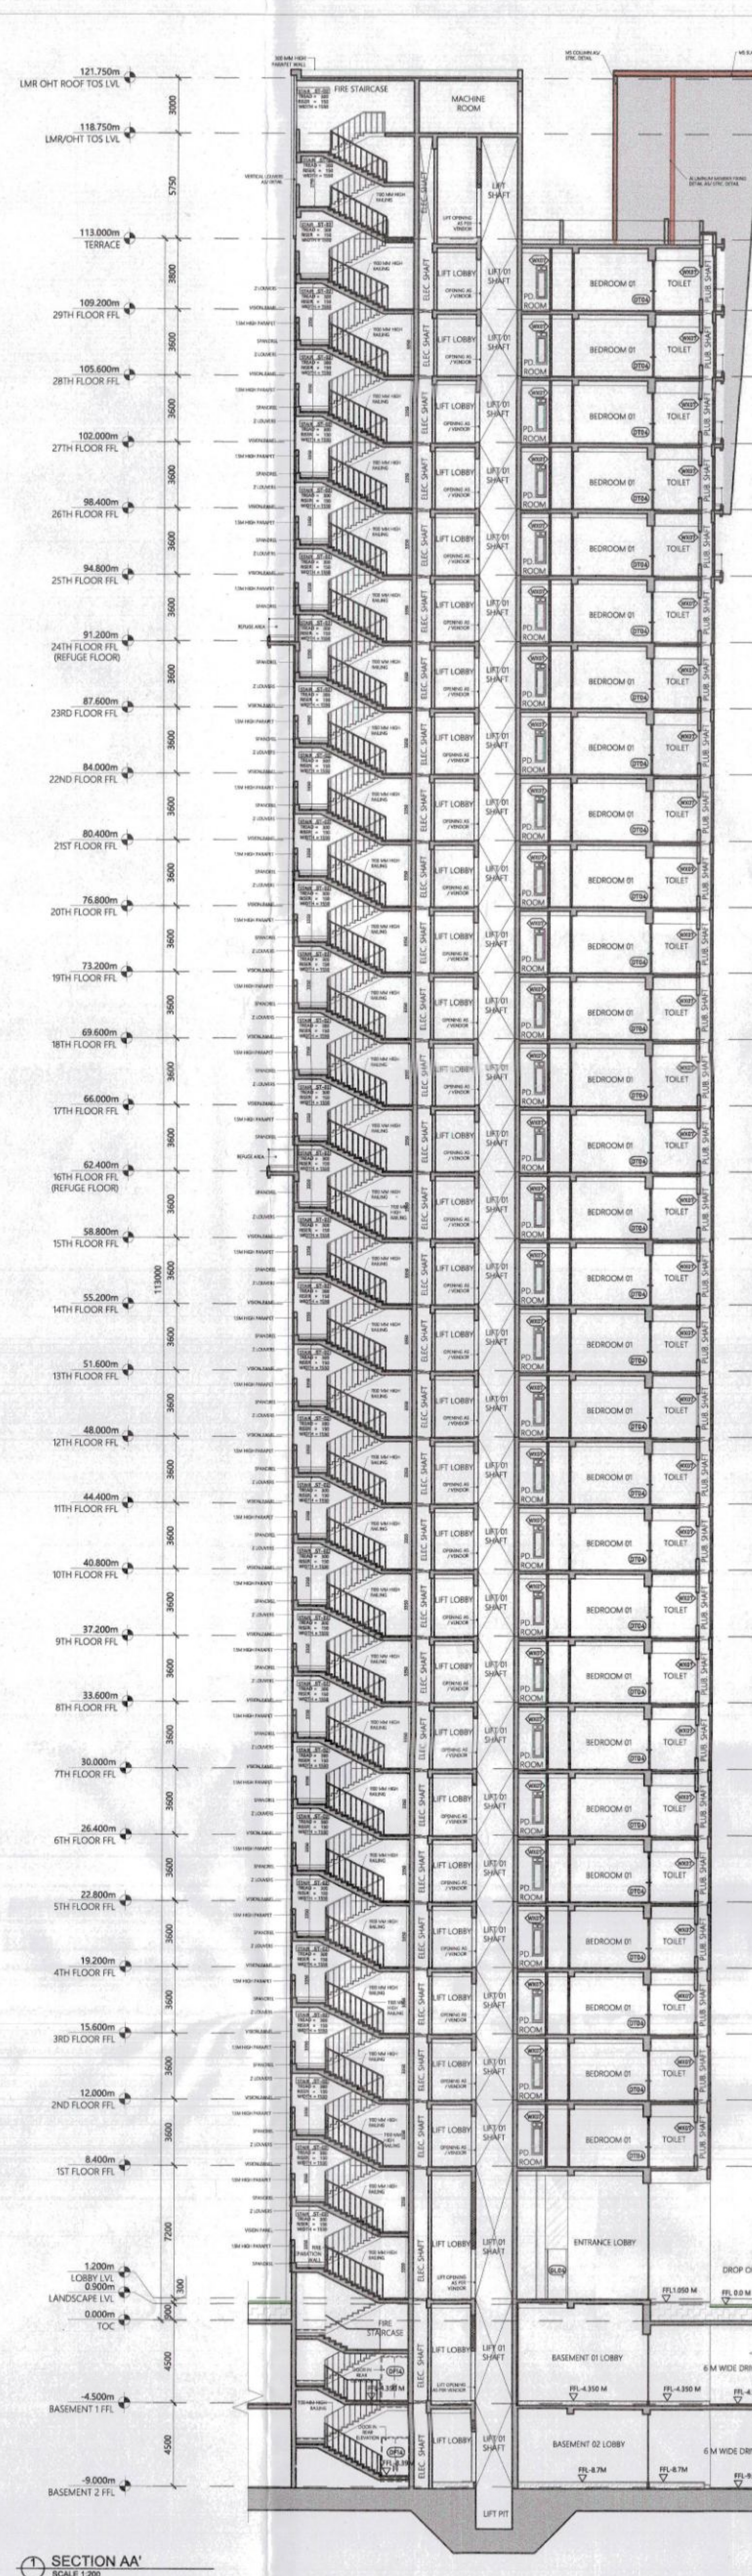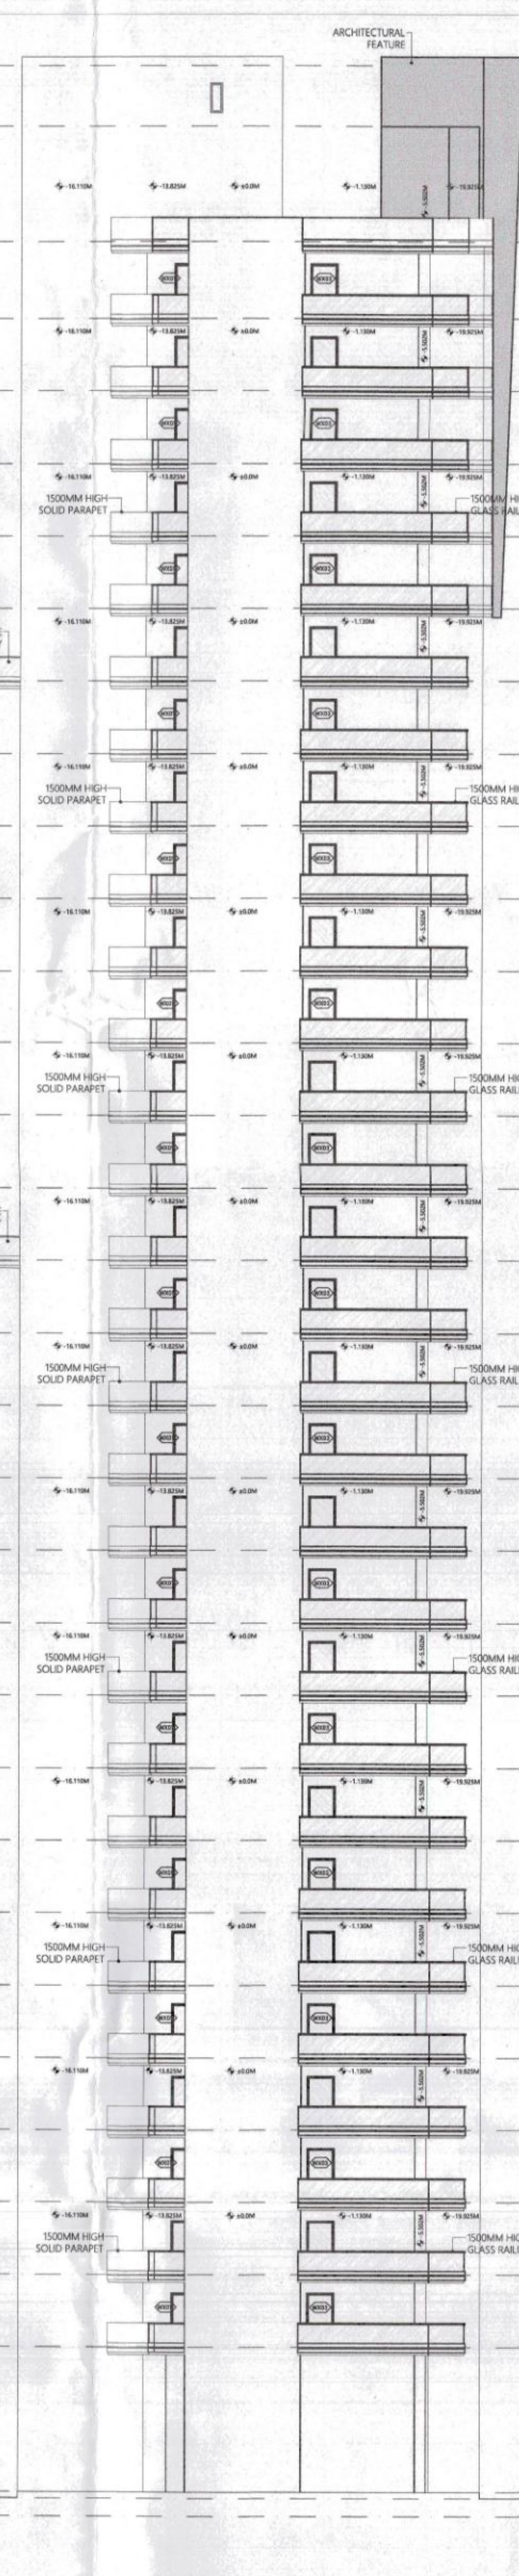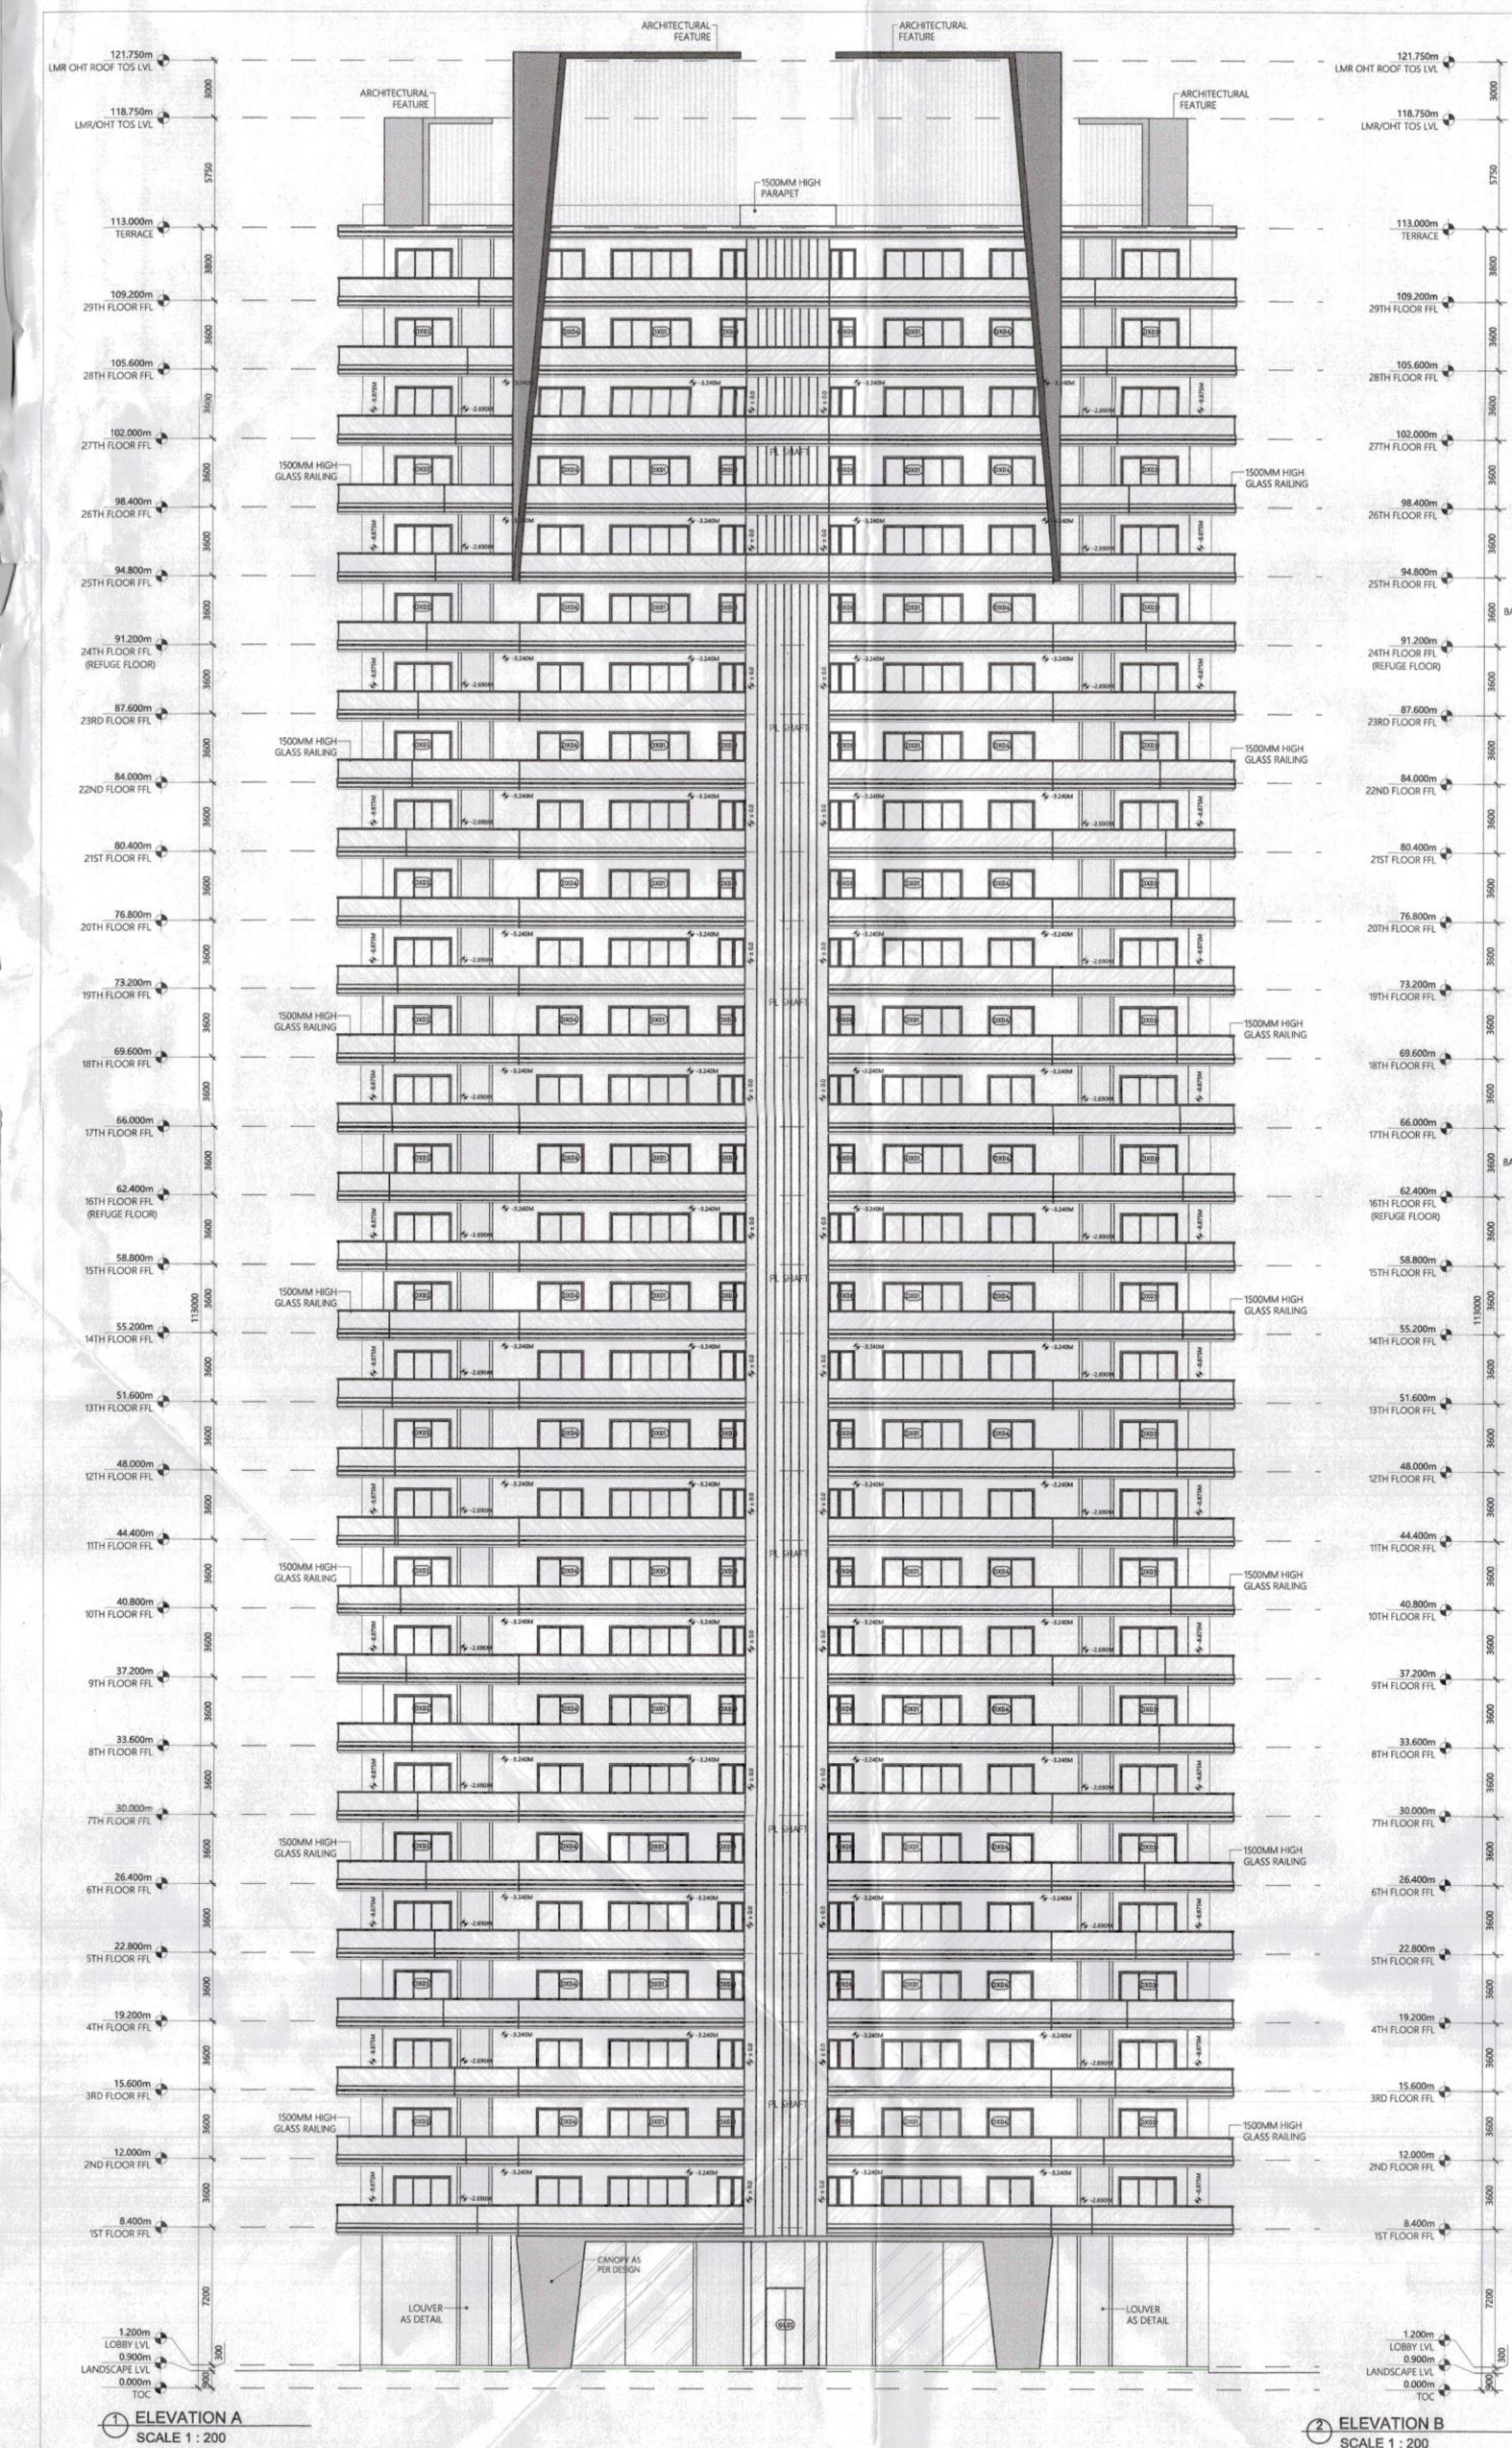

This is a "PROVISIONAL BUILDING PLAN" approved only for the purpose of inviting objections from the general public.


S.T.P. (Hq)
Member Secretary
B.P.A.C.


S.T.P. (G)
Member
B.P.A.C.


S.T.P. (Hr)
Chairman
B.P.A.C.

DTP(HQ) ATP(HQ)

AD PA ATP

FSO, (HQ)
Member
BPAC

This drawing is a "COPYRIGHT" contents of this drawing or part thereof may not be used or reproduced without the permission of the copyright owner.

OWNER SIGN _____

ARCHITECT SIGN


For Ashiana Landcraft Realty Private Limited



PLUMBING LEGEND

①	110 OD SWR PVC SOL & VENT PIPE
②	110 OD SWR PVC WASTE & VENT PIPE
③	90 OD UPVC ANTI-SYPHONAGE PIPE
④	DOMESTIC WATER SUPPLY DN. TAKE PIPE
⑤	DOMESTIC WATER SUPPLY DN. TAKE PIPE FOR UPPER FLOOR
⑥	RUSHING WATER SUPPLY DN. TAKE PIPE
⑦	DOMESTIC WATER SUPPLY RISER PIPE FOR O.K.T. FILLING
⑧	RUSHING WATER SUPPLY RISER PIPE FOR O.K.T. FILLING
⑨	110 OD UPVC RAIN WATER PIPE BALCONY
⑩	110 OD UPVC RAIN WATER PIPE FOR TERRACE

KEY PLAN

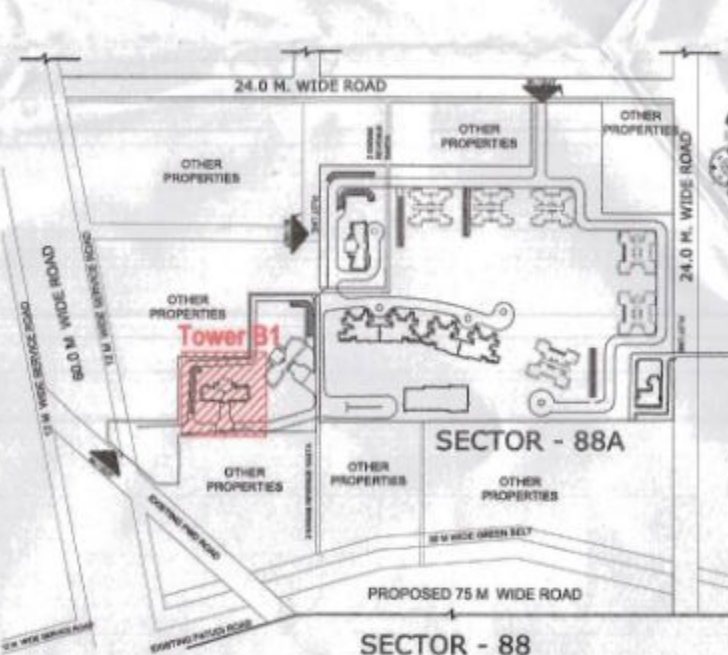

SUBMISSION DRAWING

OWNER
M/S ASHIANA LANDCRAFT REALTY Pvt. Ltd.

PROJECT
REVISED BUILDING PLAN FOR GROUP HOUSING
COLONY OVER AN AREA MEASURING 24.125 ACRES
LICENCE NO.42 OF 2013 DATED 06.06.2013 &
LICENCE NO.46 OF 2013 DATED 08.06.2013) IN THE
REVENUE ESTATE OF VILLAGE HARSARU,SECTOR
88A,GURUGRAM

SCALE 1:100	DATE 12.09.2025
DRAWING TITLE ELEVATION & SECTION	
TOWER B1	
ARCHITECTS Confluence CONFLUENCE CONSULTANCY SERVICES F-1, First Floor, Mira Corporate Suites, Inghar Nagar, New Delhi-65 info@confluenceindia.in confluenceindia.com T: +91 8144358 +91 91 432305 Member of : AECI IIDA IIDA IIDA	
architects	urban design
landscape	interiors

DRAWING NO.	REVISION
S-TB1-EL-SEC-110	R0