


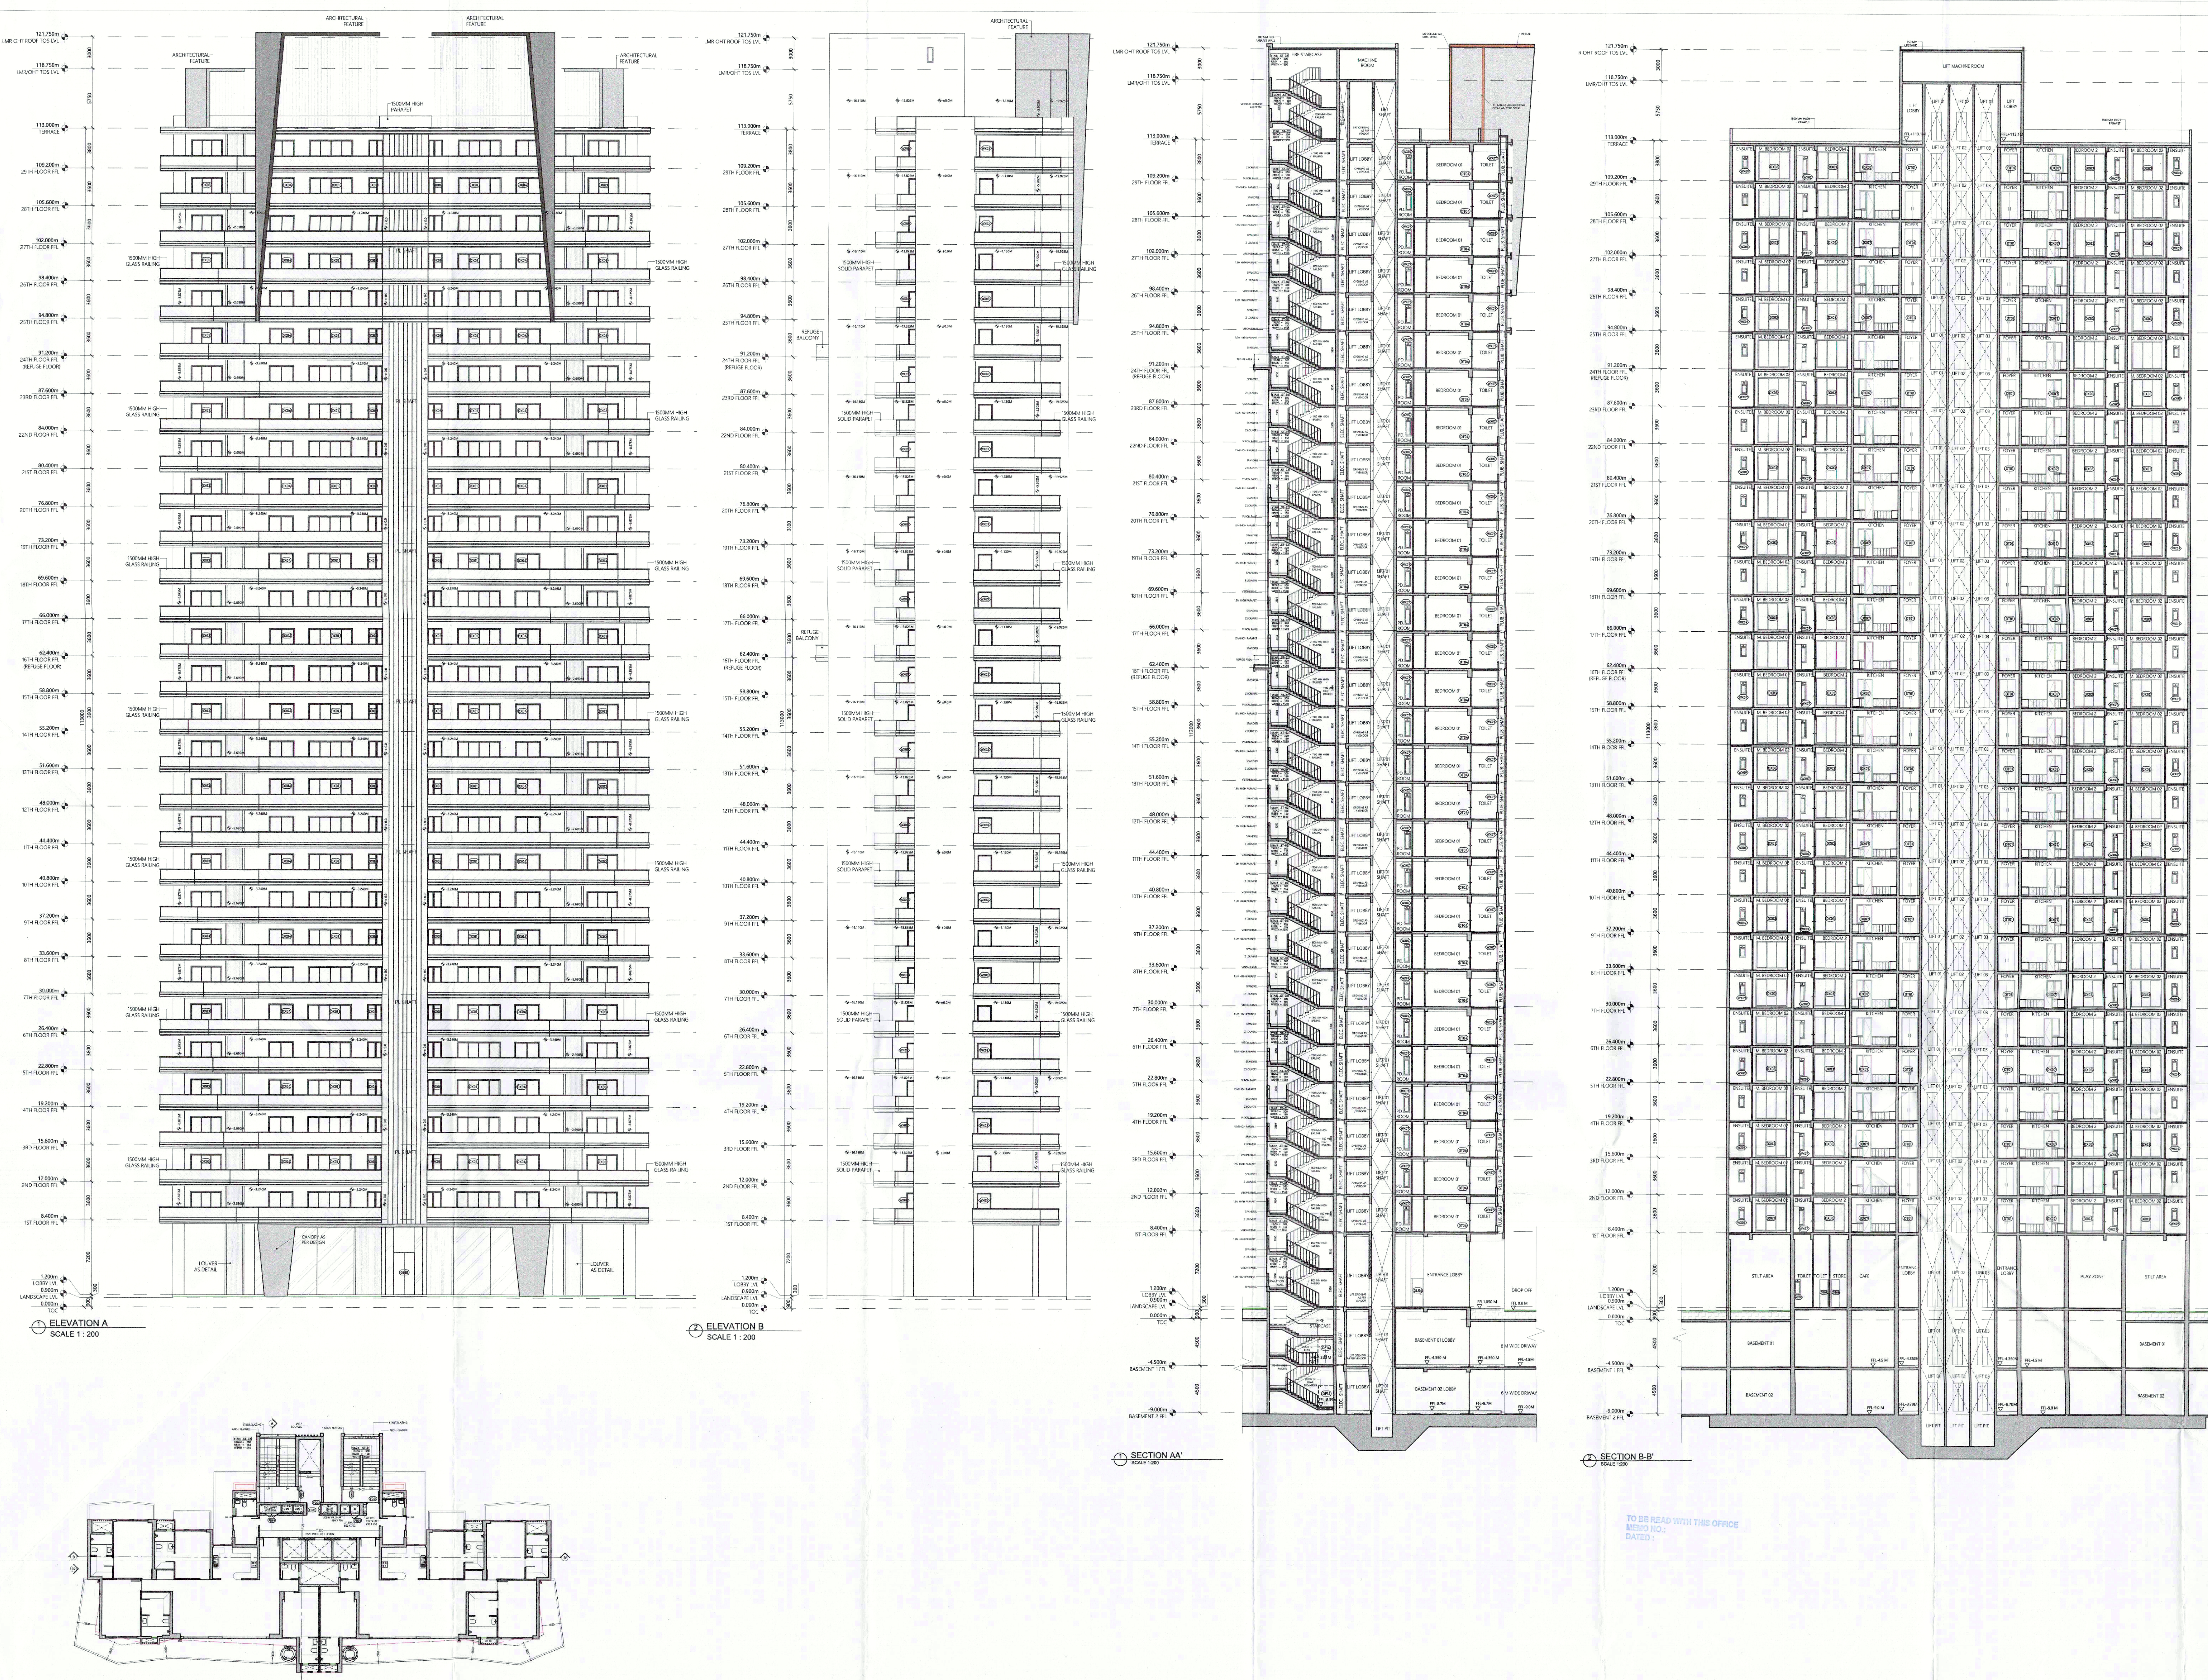

This is a "PROVISIONAL BUILDING PLAN" approved only for the purpose of inviting objections from the general public.

OWNER SIGN: M/S ASHIANA LANDSCAPE REALTY Pvt. Ltd.

ARCHITECT SIGN: CONFLUENCE CONSULTANCY SERVICES

PLUMBING LEGEND:

1	110 OD SWP PVC SOL & VENT PIPE
2	110 OD SWP PVC WATER & VENT PIPE
3	90 OD UPVC ANTI-SIPHONAGE PIPE
4	DOMESTIC WATER SUPPLY ON TAKE PIPE
5	DOMESTIC WATER SUPPLY ON TAKE PIPE FOR UPPER FLOOR
6	FLUSHING WATER SUPPLY ON TAKE PIPE
7	DOMESTIC WATER SUPPLY REEP PIPE FOR CHLT. FILING
8	FLUSHING WATER SUPPLY REEP PIPE FOR CHLT. FILING
9	110 OD UPVC RAIN WATER PIPE BALCONY
10	110 OD UPVC RAIN WATER PIPE FOR TERRACE

KEY PLAN: SECTOR - 88A, SECTOR - 88

SUBMISSION DRAWING

OWNER: M/S ASHIANA LANDSCAPE REALTY Pvt. Ltd.

PROJECT: REVISED BUILDING PLAN FOR GROUP HOUSING COLONY OVER AN AREA MEASURING 24.125 ACRES (LICENCE NO.42 OF 2013 DATED 06.06.2013 & LICENCE NO.44 OF 2013 DATED 08.04.2013) IN THE REVENUE ESTATE OF VILLAGE HARSARU, SECTOR - 88A, GURUGRAM

SCALE: 1:100

DATE: 12.09.2025

DRAWING TITLE: ELEVATION & SECTION

TOWER B1

ARCHITECTS: CONFLUENCE CONSULTANCY SERVICES

CONFLUENCE CONSULTANCY SERVICES
P-1, First Floor, Asha Corporate Centre, Sector 18, Gurgaon, Haryana 122001
www.confluenceindia.com | info@confluenceindia.com
+91 9898888111 | +91 9898888112

Drawing No. S-TB1-EL-SEC-110

REVISION: R0