


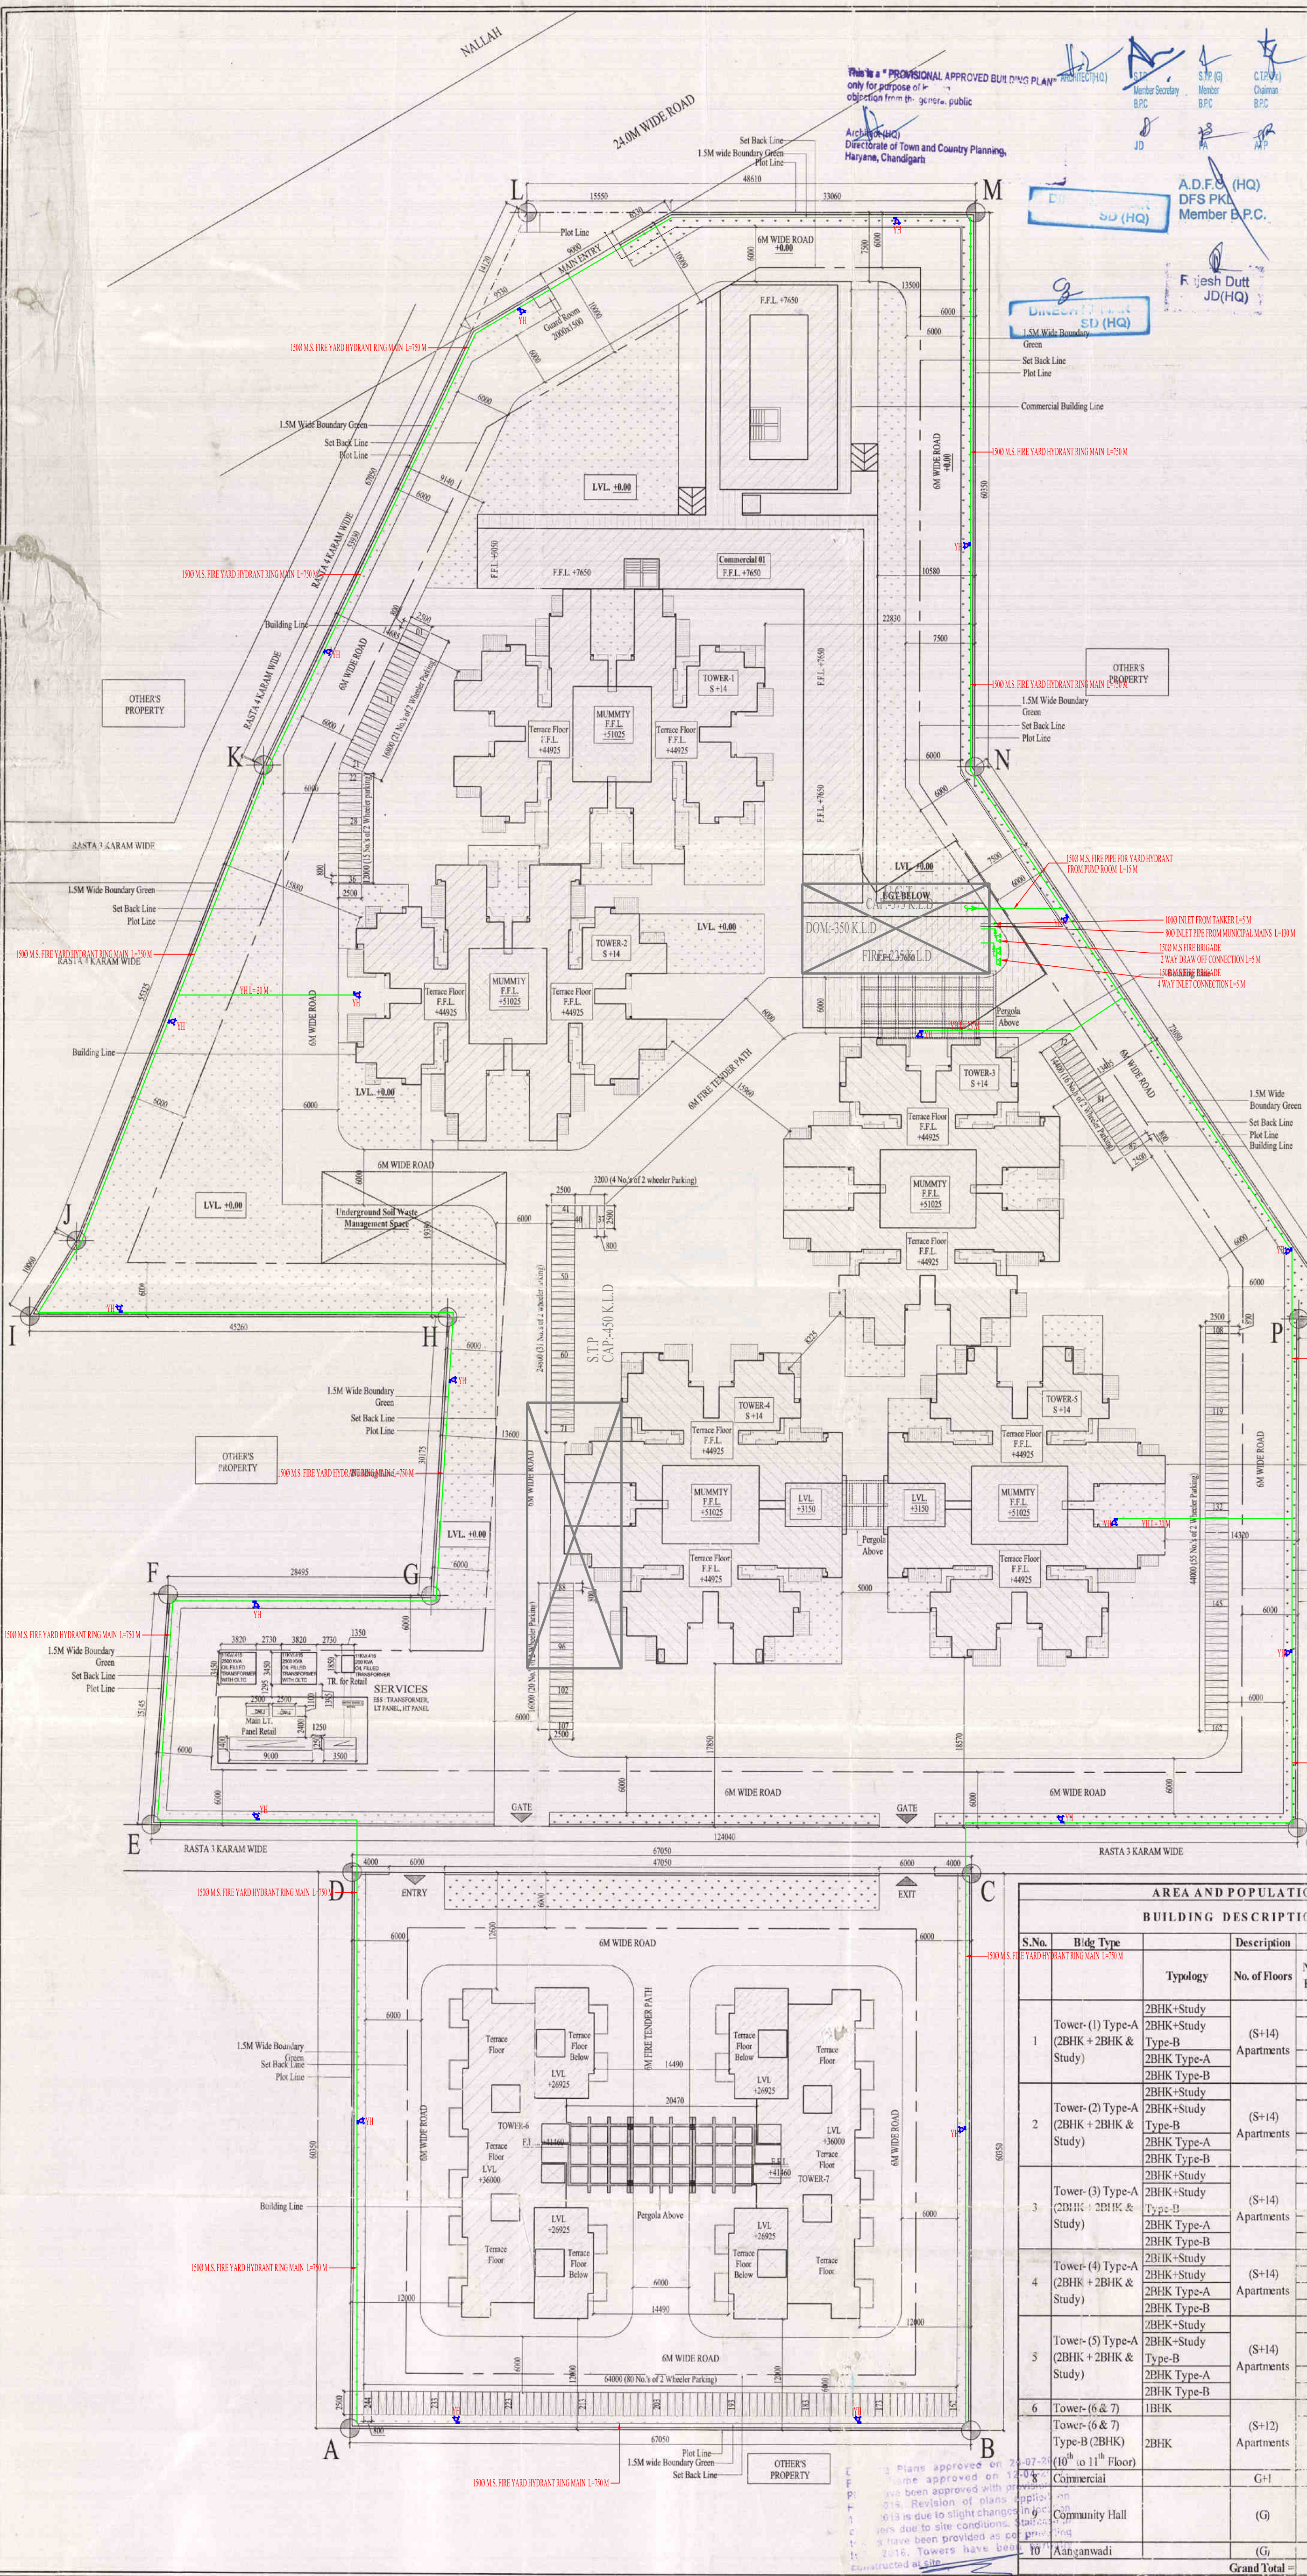

Pivotal Infrastructures Pvt Ltd.			
Plot Area Detail			
	(in Acres)	(in Sq.Mts.)	
Total Plot Area	5.06875	20517.471	
Commercial Plot Area @ 4%	0.20275	820.499	
Residential Plot Area @ 96%	4.866	19691.972	
Summary of F.A.R.			
	Permissible Area (in Sq.Mts.)	Proposed Area (in Sq.Mts.)	
Commercial F.A.R. @ 175%	1435.873	1427.637	
Balance Commercial F.A.R.		8.236	
Permissible Residential F.A.R. @ 225%	44306.937		
Additional F.A.R. - Solid Waste Management (3% of Residential Plot Area)	590.759		
Total Permissible Residential F.A.R.	44897.696	44841.133	
Balance Residential F.A.R.		56.563	
F.A.R. Detail			
	Area	Unit	
Tower-1 to Tower-3	22271.454	Sq.Mts.	
Tower-4	7423.818	Sq.Mts.	
Tower-5	7423.818	Sq.Mts.	
Tower-6 & Tower-7	7722.042	Sq.Mts.	
Total F.A.R.	44841.133	Sq.Mts.	
Summary of Ground Coverage			
	Permissible Area (in Sq.Mts.)	Proposed Area (in Sq.Mts.)	
Ground Coverage	10256.335	4959.768	
Percentage	50.00%	24.18%	
Ground Coverage Detail			
	Area	Unit	
Tower-1 to Tower-3	1756.000	Sq.Mts.	
Tower-4	610.499	Sq.Mts.	
Tower-5	610.499	Sq.Mts.	
Tower-6 & Tower-7	805.516	Sq.Mts.	
Commercial	1197.255	Sq.Mts.	
Total Ground Coverage	4959.768	Sq.Mts.	
Density Calculation			
	Permissible (in PPA)	Proposed (in PPA)	
Density	750 to 900	773	
Density Detail			
Total Nos. of Dwelling Unit	752	Nos.	
Population per Dwelling Unit	5	Nos.	
Total Population	3760	Nos.	
Area of Plot for Density	4.866	Acres	
Population per Acre	773	PPA	
Green Area Summary			
	Permissible	Proposed	
Green Area	4102.494	4179.082	
	20.7%	20.37%	
Community Hall & Aanganwadi cum Creche Area Summary			
	Permissible Area (in Sq.Mts.)	Proposed Area (in Sq.Mts.)	
Community Hall	185.810	205.212	
Aanganwadi cum Creche	185.810	205.413	
Plot Area Summary			
	Area in Sq.Mts.		
Building Area	4959.768	24.18%	
Green Area	4179.082	20.37%	
Parking Area	7056.903	34.37%	
Road Area & Hard Paved Area	4322.718	21.07%	
		100.00%	
Built-up Area Summary			
	Built-up Area (Sq.Mts.)	Nos.	Total Built-up Area (in Sq.Mts.)
Tower 1 to 3	4511.308	3	28552.923
Tower 4	9377.927	1	9377.927
Tower 5	9377.726	1	9377.726
Tower 6 & 7	5016.774	2	10033.548
Commercial	1427.637	1	1427.637
Underground Tank	401.000	1	401.000
STP	453.039	1	453.039
Soil Waste Management	200.000	1	200.000
Total Built-up Area	59524.620		

SOLID WASTE GENERATION

The solid waste generated from the project is mainly domestic waste and estimated quantity of the waste is 1999.91 kg/day (at 0.5 kg per capita per day for Residents, @ 0.15 kg per capita per day for the visitors, 0.25 kg per capita per day for the staff members and landscape wastes @ 0.2 kg/acre/day). Following arrangements will be made at the site in accordance to Municipal Solid Waste Management and Handling) Rules, 2016.

S. No.	Category	Counts (Heads)	Waste Generated (kg/day)
1.	Residents	3760 @ 0.5 kg/day	1880
2.	Visitors	376 @ 0.15 kg/day	56.4
3.	Staff	188 @ 0.25 kg/day	47.0
4.	Landscape Waste (1.0665 acres)	@ 0.2 kg/acre/day	0.22
Total Solid Waste Generated			1983.62

PARKING SUMMARY			
TOTAL NO. OF APARTMENTS			752
PARKING REQUIRED @ 0.5 ECS PER DU			376 ECS
PARKING REQUIRED BY AREA			
PROPOSED OPEN PARKING AREA			7050.903 SQ.M.
TOTAL NOS. OF PARKING IN OPEN SPACE @ 25 SQ.M./ECS			282.036 ECS
	Say		282 ECS
PROPOSED STILT PARKING AREA			
TOTAL NOS. OF PARKING IN STILT AREA @ 30 SQ.M./ECS			2363.790 SQ.M.
	Say		96.860 ECS
			97
TOTAL ECS PROVIDED			379 ECS
PARKING PROVIDED			
TOTAL NO. OF APARTMENTS			752
TWO WHEELER PARKING REQUIRED @ 1 PARKING PER DU			752
2 WHEELERS PROVIDED ON STILT			516 NOS.
2 WHEELERS PROVIDED SITE			244 NOS.
TOTAL 2 WHEELERS PROVIDED			760 NOS.

AREA AND POPULATION STATEMENT								
BUILDING DESCRIPTION								
S.No.	Bldg Type	Typology	Description	Population				
				No. of Floors	Nos. of Units per Floor	Person per Unit		
1	Tower- (1) Type-A (2BHK + 2BHK & Study)	2BHK+Study	(S+14) Apartments	14	2	28	5	140
		2BHK+Study Type-B		14	2	28	5	140
		2BHK Type-A		14	2	28	5	140
		2BHK Type-B		14	2	28	5	140
2	Tower- (2) Type-A (2BHK + 2BHK & Study)	2BHK+Study	(S+14) Apartments	14	2	28	5	140
		2BHK+Study Type-B		14	2	28	5	140
		2BHK Type-A		14	2	28	5	140
		2BHK Type-B		14	2	28	5	140
3	Tower- (3) Type-A (2BHK + 2BHK & Study)	2BHK+Study Type-B	(S+14) Apartments	14	2	28	5	140
		2BHK Type-A		14	2	28	5	140
		2BHK Type-B		14	2	28	5	140
		2BHK+Study		14	2	28	5	140
4	Tower- (4) Type-A (2BHK + 2BHK & Study)	2BHK+Study	(S+14) Apartments	14	2	28	5	140
		2BHK+Study		14	2	28	5	140
		2BHK Type-A		14	2	28	5	140
		2BHK Type-B		14	2	28	5	140
5	Tower- (5) Type-A (2BHK + 2BHK & Study)	2BHK+Study Type-B	(S+14) Apartments	14	2	28	5	140
		2BHK Type-A		14	2	28	5	140
		2BHK Type-B		14	2	28	5	140
		2BHK+Study		14	2	28	5	140
6	Tower- (6 & 7) Type-B (2BHK)	1BHK	(S+12) Apartments	9	20	180	5	900
		2BHK		2	6	12	5	60
7	Commercial		(G)+					--
8	Community Hall		(G)					--
9	Aanganwadi		(G)					--
Grand Total						752		3760

PRINCIPAL ARCHITECT:

DESIGN FORUM INTERNATIONAL

K-47, KAILASH COLONY, NEW DELHI-110048
PHONE NO.: 011-46556600

OWNER'S SIGNATURE: _____ ARCHITECT'S SIGNATURE: _____

CLIENT: PIVOTAL INFRASTRUCTURE PVT.LTD.

PROJECT: REVISED BUILDING PLAN OF AFFORDABLE GROUP HOUSING SCHEME MEASURING 5.06875 ACRES (LICENCE NO. 05 OF 2016 DATED 30.05.2016) IN SECTOR-62, GURGAON, MANESAR URBAN COMPLEX BEING DEVELOPED BY PIVOTAL INFRASTRUCTURE PVT. LTD.

DRAWING TITLE: SITE PLAN WITH TERRACE PLANS

SHEET NO. 1

SCALE: 1:500

DATE: _____

FIRE FIGHTING LAYOUT