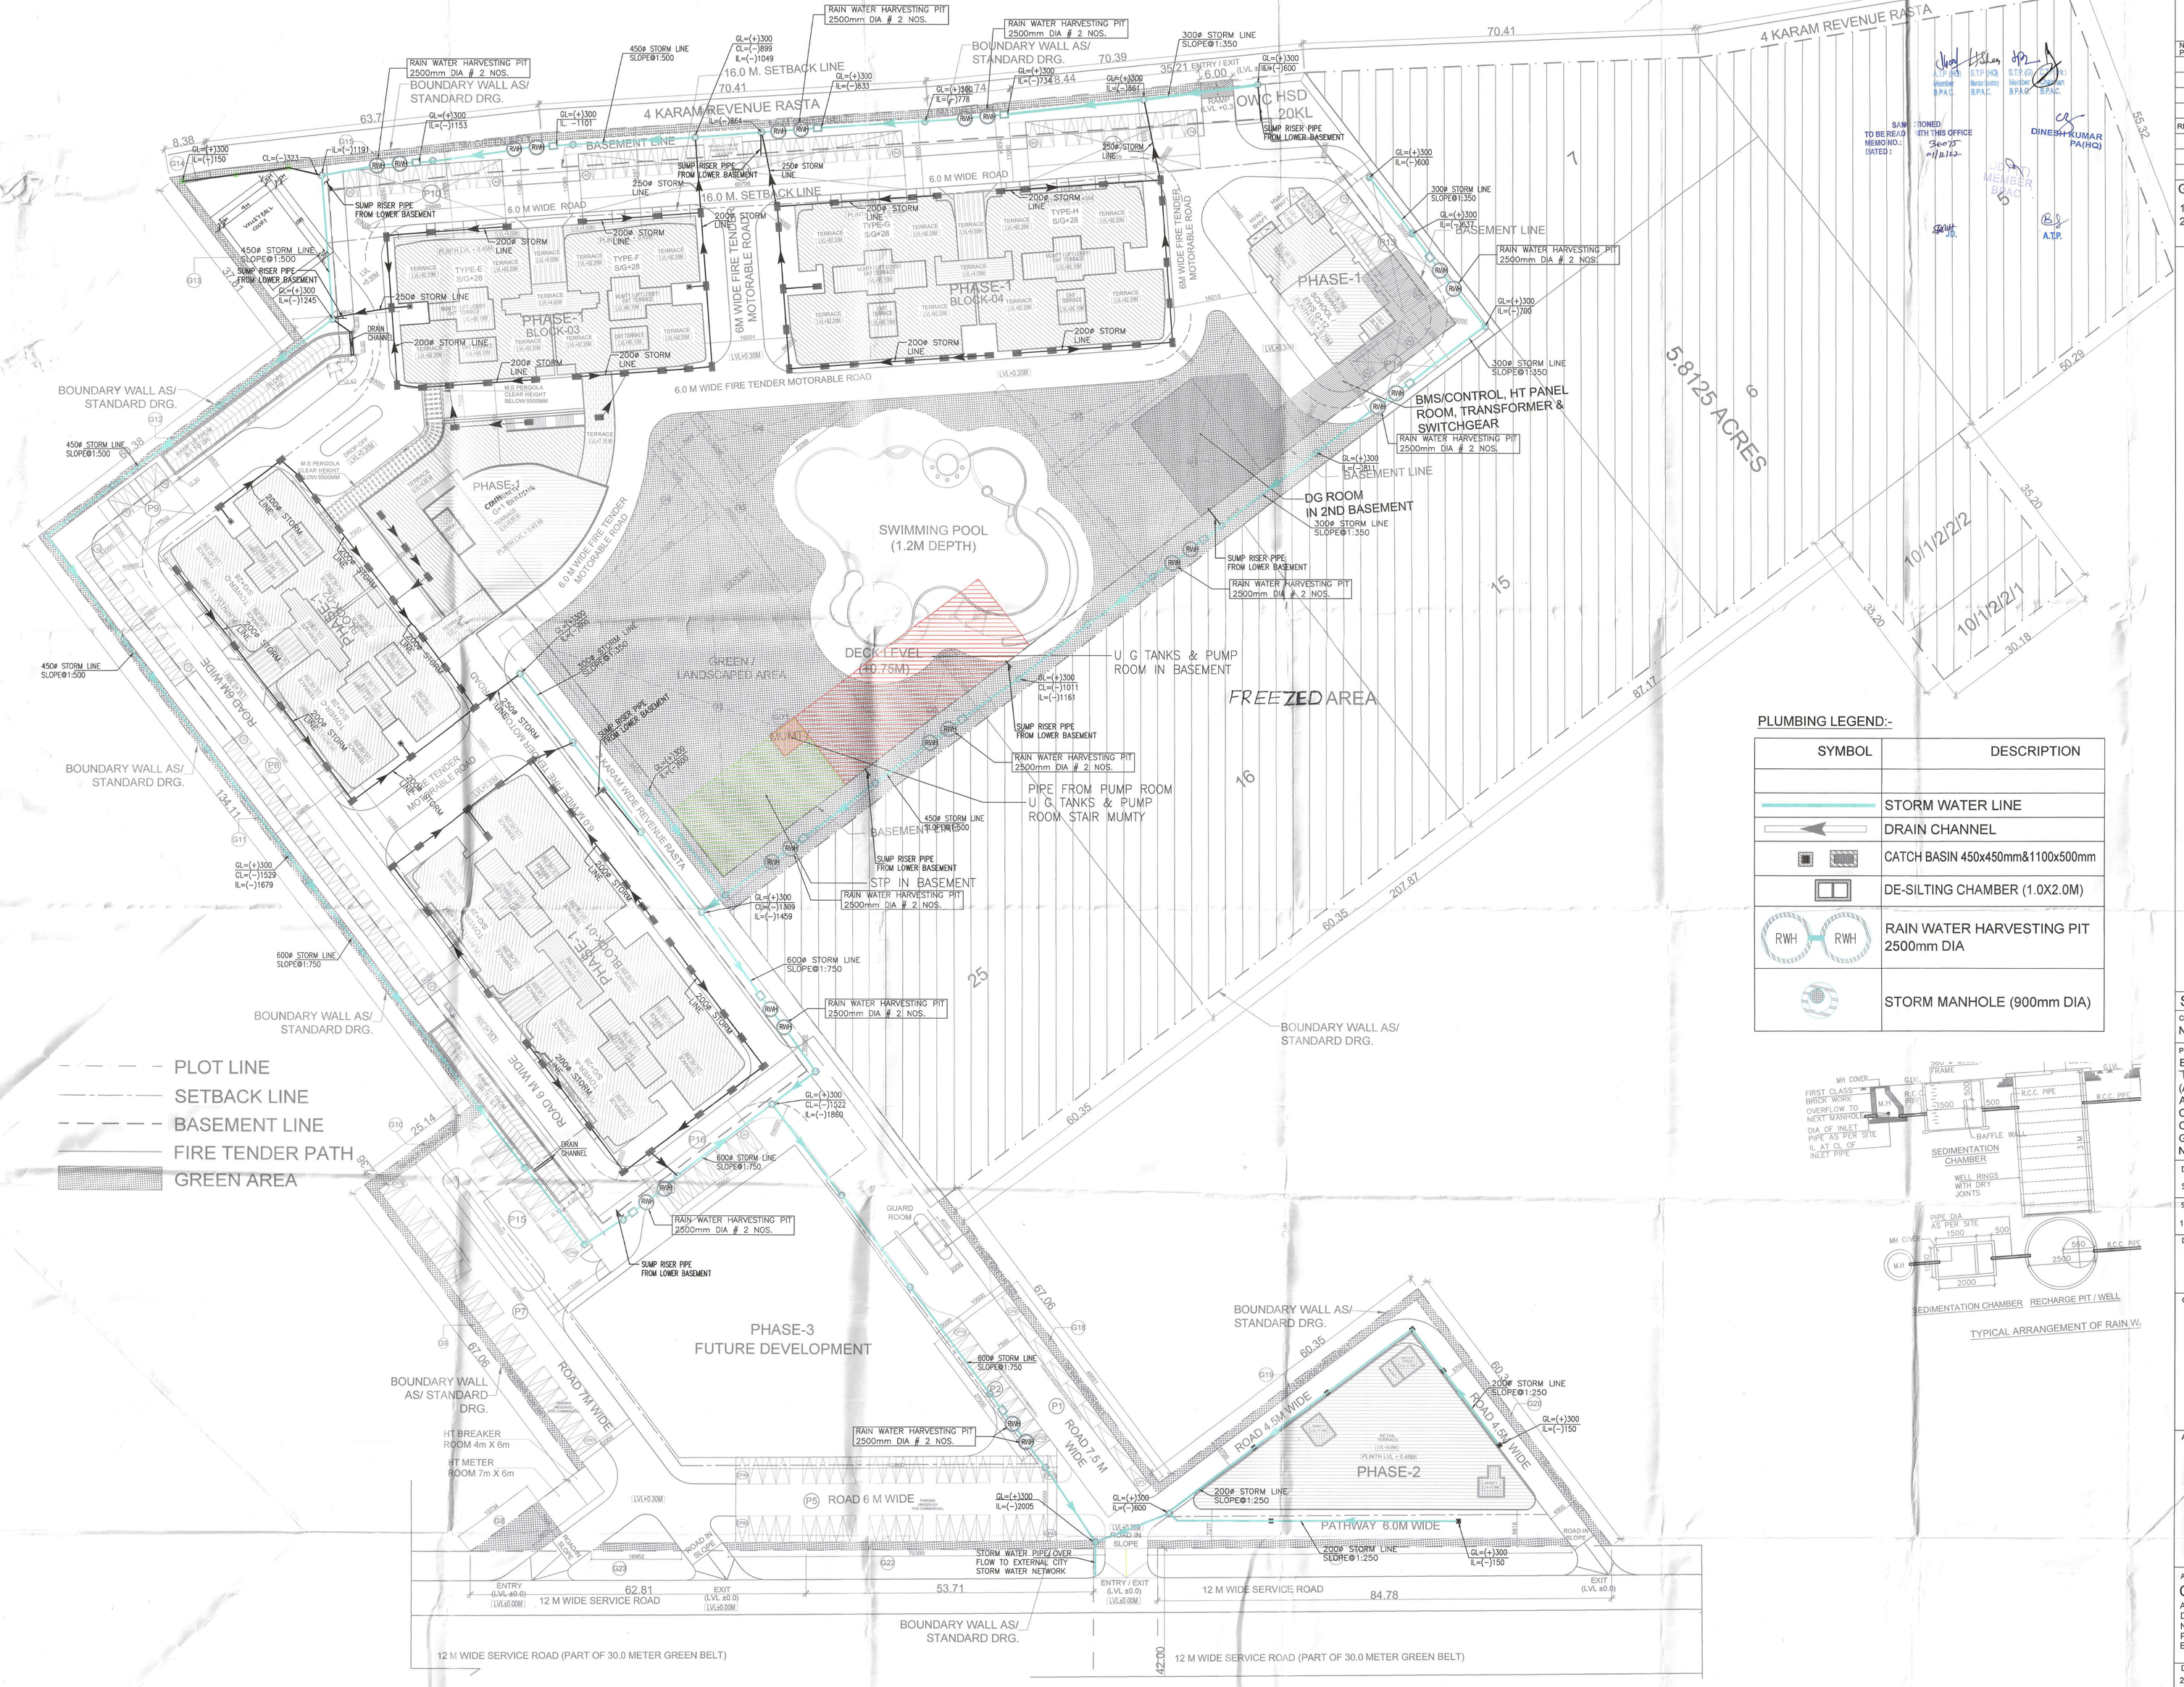

PLUMBING LEGEND:-

SYMBOL	DESCRIPTION
	STORM WATER LINE
	DRAIN CHANNEL
	CATCH BASIN 450x450mm&1100x500mm
	DE-SILTING CHAMBER (1.0X2.0M)
RWH RWH	RAIN WATER HARVESTING PIT 2500mm DIA
	STORM MANHOLE (900mm DIA)

TYPICAL ARRANGEMENT OF RAIN WA

© THESE DRAWINGS ARE THE COPYRIGHT OF THE ARCHITECT AND THEREOF MAY NOT BE USED OR REPRODUCED WITHOUT THE PERMISSION OF THE ARCHITECT

NO. OF PRINTS	DATE	ISSUED TO	REMARKS

REVISION	DATE	DESCRIPTION	BY

SANCTIONED TO BE READ WITH THIS OFFICE MEMO NO.: 30075 DATED: 9/11/22

DINESH KUMAR PA(HQ)

A.T.P.

Building Plan have been checked and found in order as per Public Health Services point of view.

Executive Engineer-III Drainage Division, GMDA, Gurugram

Executive Engineer-V, Sew, Dhobi, GMDA, Gurugram

Executive Engineer-IV Infra-II, Gurugram Metropolitan Development Authority Gurugram

Executive Engineer (I), GMDA Nodal officer (Rep.) of TCP Deptt.

Chief Engineer, (Infra-II), GMDA Gurugram

GENERAL NOTES

1. All dimensions are in mm unless mentioned otherwise
2. No dimensions are to be scaled from this drawing.

SUBMISSION DRAWINGS

CLIENT :
NOURISH DEVELOPERS PVT. LTD.

PROJECT :
BUILDING PLAN FOR RESIDENTIAL COLONY UNDER TOD POLICY ON THE AREA MEASURING 10.30 (AFTER FREEZING OF AN AREA MEASURING 5.8125 ACRES (46K-10M) FALLING UNDER NCZ AND NON COMPACT POCKET DUE TO NCZ) (LICENCE NO. 106 OF 2022, DATED 5/8/2022 AT SECTOR-113 DISTRICT GURUGRAM, HARYANA BEING DEVELOPED NOURISH DEVELOPERS PVT. LTD

DATE	CHECKED BY	APPROVED BY
SEP. 2022	DEEPAK AGARWAL	
SCALE	DEALT BY	
1:500	SHANKY GARG	DEEPAK AGARWAL

DRAWING TITLE

SITE PLAN : STORM WATER LAYOUT

OWNER'S SIGN.

ARCHITECT'S SIGN.

Reg. No. CA/1977/1160

ARCHITECTS:-
C. P. KUKREJA ARCHITECTS
ASHIRWAD BUILDING,
D-1,GREEN PARK,
NEW DELHI - 110016
PHONE :- 011 26863953 FAX :- 011 26865770
EMAIL-cpka@cpkukreja.com

DRAWING NO.	DRG. NO.
21020/SWD-113/SUB./LATEST/SITE PLAN/P-SP02	1B
CAD NO.	