FIRE - FIGHTING LEGEND


SYMBOL		DESCRIPTION
A		1500 MS FIRE PIPE GROUND TO10th FLOOR WING- A,B&C LOWER ZONE
A		1500 MS FIRE PIPE UPPER ZONE 11th TO 23th FL. WING- A & WING C 11th to16 FLOOR UPPER ZONE
B		1500 MS SPRINKLER PIPE GROUND TO10th FLOOR WING- A,B&C LOWER ZONE
B		1500 MS SPRINKLER PIPE UPPER ZONE 11th TO 23TH FL. WING- A & WING C 11th TO16th FLOOR UPPER ZONE
C		500 DRAIN PIPE
D		600 DRAIN PIPE
E		1500 MS SPRINKLER ALTERNATE RISER GROUND TO10th FLOOR WING- A & C LOWER ZONE
F		1500 MS SPRINKLER ALTERNATE RISER UPPER 11th TO 23th FL. WING- A & WING C 11th TO16th FLOOR UPPER ZONE
		4.5 KG CO2 TYPE EXTINGUISHER
		6 KG ABC TYPE FIRE EXTINGUISHER
		PENDENT SPRINKLER
		UP-RIGHT SPRINKLER
		FIRE HOSE CABINET
ARV		AIR RELEASE VALVE
ACT		AIR CUSHION TANK

TOILET INTERNAL DETAIL

SYMBOL	ABBRIVIATION
A	1000 SOIL PIPE
B	1000 WASTE PIPE
C	500 WASTE PIPE
D	600 WASTE PIPE
E	600 SOIL PIPE
FD	FLOOR DRAIN
FT	FLOOR TRAP
UT	URINAL TRAP
RE	150X150 CUTOUT
COP	CLEAN OUT PLUG
FCO	FLOOR CLEAN OUT

SHAFT PIPE DETAIL

SYMBOL	ABBRVIATION	DESCRIPTION
1a	SP	1500 SOIL PIPE
1		1000 SOIL PIPE
2b	WP	1000 WASTE PIPE
2	WP	1000 WASTE PIPE
2a	WP	1000 WASTE PIPE FOR AHU
3a	AP	1000 ANTI-SIPHONAGE PIPE
3	AP	750 ANTI-SIPHONAGE PIPE
4	DWS	DOMESTIC WATER SUPPLY PIPE
4a	DWS	DOMESTIC WATER SUPPLY PIPE RETAIL/BASEMENT
5	DWS	FLUSHING WATER SUPPLY PIPE
5a	DWS	DOMESTIC WATER SUPPLY PIPE FOR RETAIL/BASEMENT
6	DWSR	DOMESTIC WATER SUPPLY RISER
7	FWSR	FLUSHING WATER SUPPLY RISER
8	SWSR	SOFT WATER SUPPLY RISER
9	P.D.	1000 SWIMMING POOL DRAIN PIPE
2a	RWP	2000 RAIN WATER PIPE TERRACE
2a	RWP	1000 RAIN WATER PIPE (BALCONY)
	600MODE	600MM WIDE SHAFT ACCESS DOOR

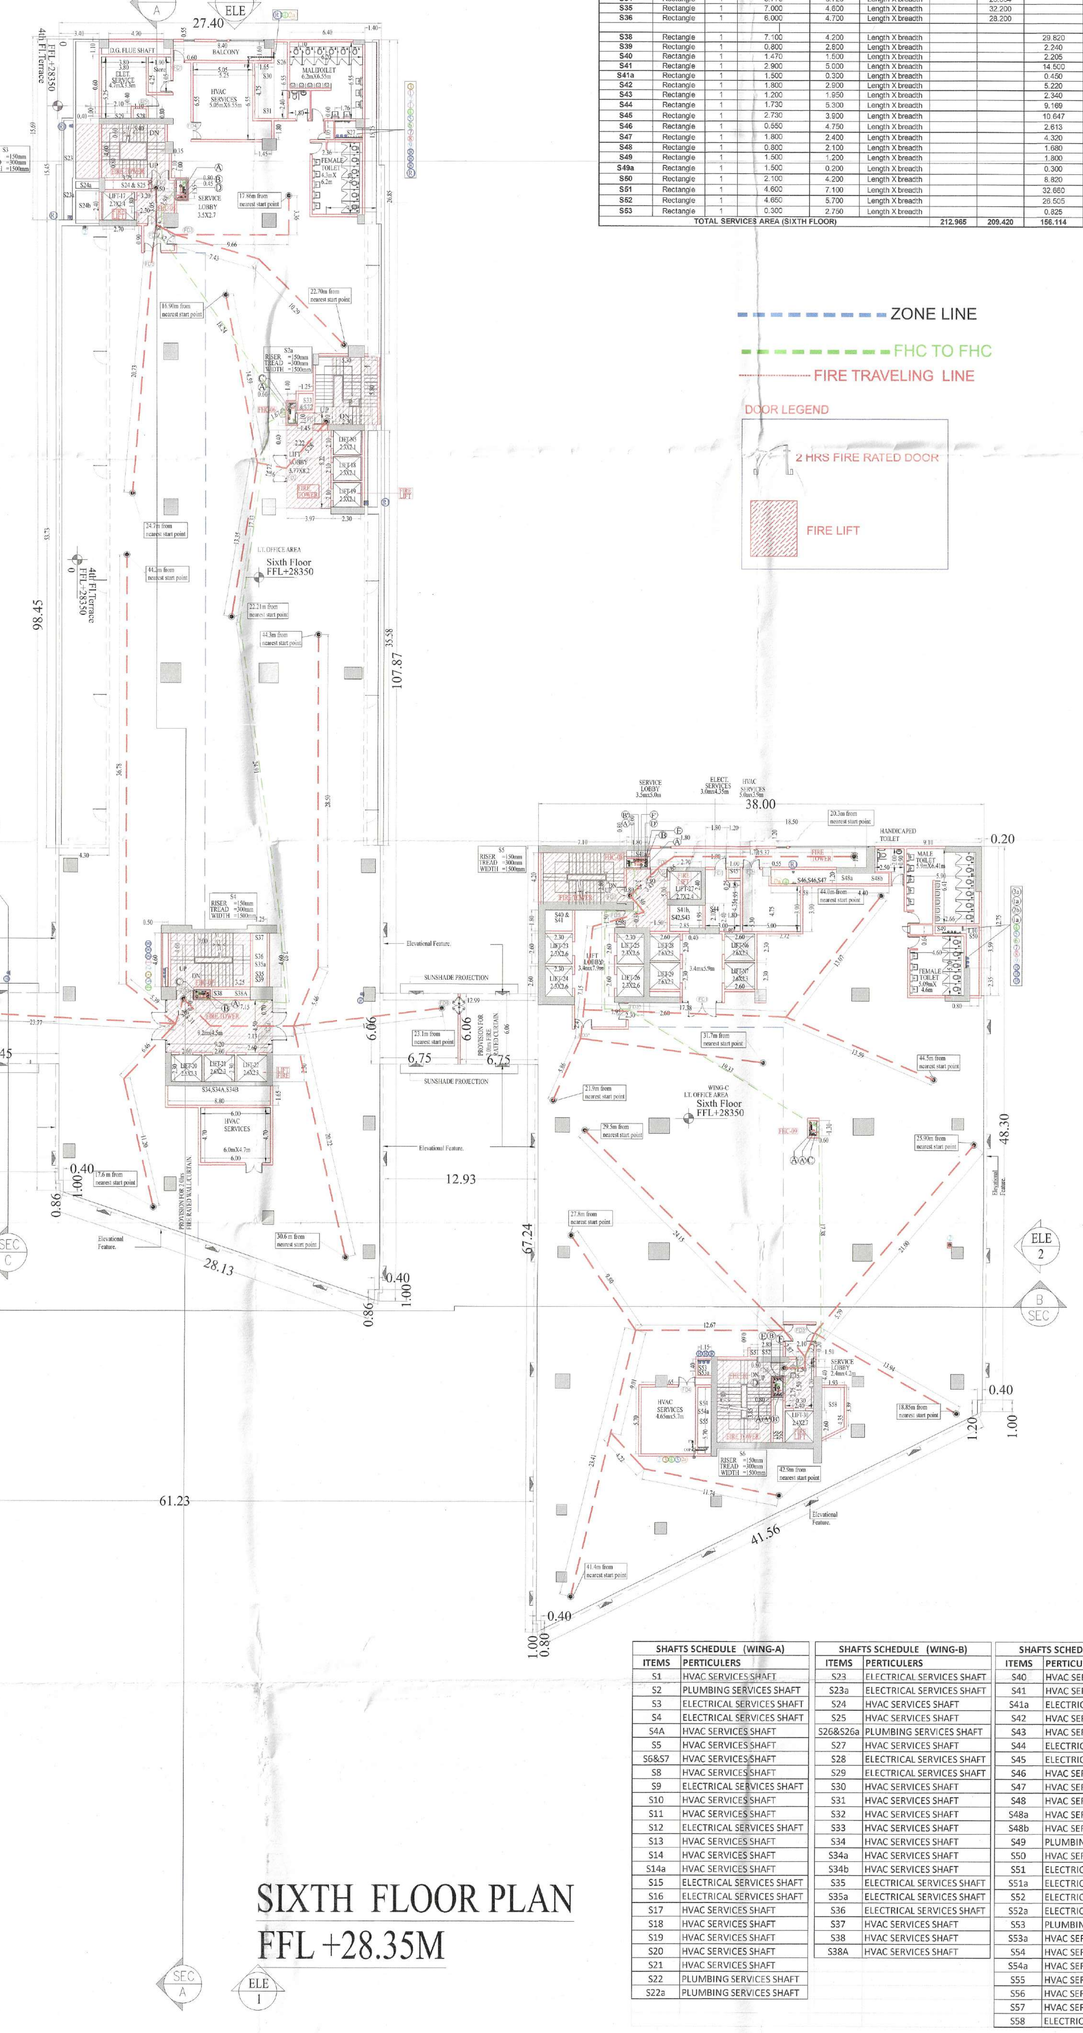

SERVICE AREA (SIXTH FLOOR) DETAIL							
S1	Rectangle	1	1.850	1.000	Length x breadth	1.850	sqm.
S2	Rectangle	1	4.700	6.460		27.390	sqm.
S3	Rectangle	1	2.200	0.750	Length x breadth	1.650	sqm.
S4	Rectangle	1	2.200	0.750	Length x breadth	1.650	sqm.
S5	Rectangle	1	3.100	2.980	Length x breadth	7.402	sqm.
S6	Rectangle	1	3.100	1.350	Length x breadth	4.375	sqm.
S7	Rectangle	1	5.300	1.660	Length x breadth	8.480	sqm.
S8	Rectangle	1	5.300	1.660	Length x breadth	8.480	sqm.
S9	Rectangle	1	1.400	2.450	Length x breadth	3.430	sqm.
S10	Rectangle	1	3.800	2.450	Length x breadth	8.310	sqm.
S11	Rectangle	1	5.700	2.450	Length x breadth	3.185	sqm.
S12	Rectangle	1	2.800	3.460	Length x breadth	9.261	sqm.
S13	Rectangle	1	2.800	3.460	Length x breadth	9.261	sqm.
S14	Rectangle	1	4.650	5.300	Length x breadth	12.080	sqm.
S15	Rectangle	1	1.400	0.501	Length x breadth	7.422	sqm.
S16	Rectangle	1	2.300	1.100	Length x breadth	2.992	sqm.
S16a	Rectangle	1	0.200	1.060	Length x breadth	0.200	sqm.
S17	Rectangle	1	5.300	1.660	Length x breadth	8.480	sqm.
S18	Rectangle	1	5.300	1.660	Length x breadth	33.460	sqm.
S19	Rectangle	1	6.100	7.200	Length x breadth	43.900	sqm.
S20	Rectangle	1	3.800	4.253	Length x breadth	16.150	sqm.
S21	Rectangle	1	5.100	2.600	Length x breadth	1.000	sqm.
S22	Rectangle	1	3.400	1.000	Length x breadth	0.400	sqm.
S23	Rectangle	1	5.400	1.000	Length x breadth	5.400	sqm.
S24	Rectangle	1	1.300	1.100	Length x breadth	5.760	sqm.
S25	Rectangle	1	5.200	1.100	Length x breadth	24.336	sqm.
S26	Rectangle	1	1.440	6.800	Length x breadth	2.610	sqm.
S31	Rectangle	1	1.300	6.800	Length x breadth	20.740	sqm.
S32	Rectangle	1	1.400	1.100	Length x breadth	1.596	sqm.
S33	Rectangle	1	5.200	1.100	Length x breadth	5.760	sqm.
S34	Rectangle	1	5.215	4.200	Length x breadth	20.556	sqm.
S35	Rectangle	1	7.900	4.550	Length x breadth	32.200	sqm.
S36	Rectangle	1	8.000	4.700	Length x breadth	28.200	sqm.
S38	Rectangle	1	7.100	4.200	Length x breadth	29.820	sqm.
S39	Rectangle	1	3.900	1.200	Length x breadth	2.340	sqm.
S40	Rectangle	1	1.470	1.530	Length x breadth	2.206	2.205 sqm.
S41	Rectangle	1	2.900	5.000	Length x breadth	14.500	14.500 sqm.
S41a	Rectangle	1	1.800	0.320	Length x breadth	0.430	0.449 sqm.
S42	Rectangle	1	1.800	0.320	Length x breadth	0.430	0.449 sqm.
S43	Rectangle	1	1.700	1.100	Length x breadth	5.720	5.720 sqm.
S44	Rectangle	1	1.730	5.338	Length x breadth	9.196	9.196 sqm.
S46	Rectangle	1	2.730	3.500	Length x breadth	13.647	10.647 sqm.
S46	Rectangle	1	0.950	4.750	Length x breadth	2.813	2.813 sqm.
S47	Rectangle	1	1.800	2.420	Length x breadth	4.320	4.320 sqm.
S48	Rectangle	1	0.800	2.120	Length x breadth	1.696	1.689 sqm.
S49	Rectangle	1	0.800	2.370	Length x breadth	1.896	1.800 sqm.
S49a	Rectangle	1	1.500	6.000	Length x breadth	9.000	8.500 sqm.
S50	Rectangle	1	1.500	6.000	Length x breadth	9.000	8.500 sqm.
S51	Rectangle	1	3.000	5.000	Length x breadth	15.000	14.900 sqm.
S52	Rectangle	1	4.660	8.700	Length x breadth	40.555	40.555 sqm.
S53	Rectangle	1	0.800	2.700	Length x breadth	2.025	2.025 sqm.
TOTAL SERVICES AREA (SIXTH FLOOR)						512.988	209.420 156.114 876.486 sqm.

ZONE LINE
FHC TO FHC
FIRE TRAVELING LINE
DOOR LEGEND
2 HKS FIRE RATLD DOOR
FIRE LIFT

SHAFTS SCHEDULE (WING-A)	
ITEMS	PERTICULERS
S1	HVAC SERVICES SHAFT
S2	PLUMBING SERVICES SHAFT
S3	ELECTRICAL SERVICES SHAFT
S4	ELECTRICAL SERVICES SHAFT
S4A	HVAC SERVICES SHAFT
S5	HVAC SERVICES SHAFT
S5&S7	HVAC SERVICES SHAFT
S8	HVAC SERVICES SHAFT
S9	ELECTRICAL SERVICES SHAFT
S10	HVAC SERVICES SHAFT
S11	HVAC SERVICES SHAFT
S12	ELECTRICAL SERVICES SHAFT
S13	HVAC SERVICES SHAFT
S14	HVAC SERVICES SHAFT
S14a	HVAC SERVICES SHAFT
S15	ELECTRICAL SERVICES SHAFT
S16	ELECTRICAL SERVICES SHAFT
S17	HVAC SERVICES SHAFT
S18	HVAC SERVICES SHAFT
S19	HVAC SERVICES SHAFT
S20	HVAC SERVICES SHAFT
S21	HVAC SERVICES SHAFT
S22	PLUMBING SERVICES SHAFT
S22a	PLUMBING SERVICES SHAFT

SHAFTS SCHEDULE (WING-B)	
ITEMS	PERTICULERS
S23	ELECTRICAL SERVICES SHAFT
S23a	ELECTRICAL SERVICES SHAFT
S24	HVAC SERVICES SHAFT
S25	HVAC SERVICES SHAFT
S26&S26a	PLUMBING SERVICES SHAFT
S27	HVAC SERVICES SHAFT
S28	ELECTRICAL SERVICES SHAFT
S29	ELECTRICAL SERVICES SHAFT
S30	HVAC SERVICES SHAFT
S31	HVAC SERVICES SHAFT
S32	HVAC SERVICES SHAFT
S33	HVAC SERVICES SHAFT
S34	HVAC SERVICES SHAFT
S34b	HVAC SERVICES SHAFT
S35	ELECTRICAL SERVICES SHAFT
S35a	ELECTRICAL SERVICES SHAFT
S36	ELECTRICAL SERVICES SHAFT
S37	HVAC SERVICES SHAFT
S38	HVAC SERVICES SHAFT
S38A	HVAC SERVICES SHAFT

SHAFTS SCHEDULE (WING-C)	
ITEMS	PERTICULERS
S40	HVAC SERVICES SHAFT
S41	HVAC SERVICES SHAFT
S41a	ELECTRICAL SERVICES SHAFT
S42	HVAC SERVICES SHAFT
S43	HVAC SERVICES SHAFT
S44	ELECTRICAL SERVICES SHAFT
S45	ELECTRICAL SERVICES SHAFT
S46	HVAC SERVICES SHAFT
S47	HVAC SERVICES SHAFT
S48	HVAC SERVICES SHAFT
S48a	HVAC SERVICES SHAFT
S48b	HVAC SERVICES SHAFT
S49	PLUMBING SERVICES SHAFT
S50	HVAC SERVICES SHAFT
S51	ELECTRICAL SERVICES SHAFT
S51a	ELECTRICAL SERVICES SHAFT
S52	ELECTRICAL SERVICES SHAFT
S52a	ELECTRICAL SERVICES SHAFT
S53	PLUMBING SERVICES SHAFT
S53a	HVAC SERVICES SHAFT
S54	HVAC SERVICES SHAFT
S54a	HVAC SERVICES SHAFT
S55	HVAC SERVICES SHAFT
S56	HVAC SERVICES SHAFT
S57	HVAC SERVICES SHAFT
S58	ELECTRICAL SERVICES SHAFT


DETAIL OF SIXTH FLOOR FAR AREA


ADDITION

Description	Type	Number	Dimension (in meters) Length	Breadth	Calculation	WING-A	WING-B	WING-C	Answer	Unit
A	Trapezium	1	81.380	94.440	1/2 (d1+d2) X height	3340.561			3340.561	sqm.
B	Rectangle	1	10.450	6.060	Length X breadth	63.327			63.327	sqm.
E	Rectangle	1	10.450	6.060	Length X breadth		63.327		63.327	sqm.
F	Trapezium	1	96.450	107.870	1/2 (d1+d2) X height		2026.064		2026.064	sqm.
G	Rectangle	1	6.790	6.060	Length X breadth		40.908		40.908	sqm.
J	Rectangle	1	5.730	6.060	Length X breadth			-43.628	-43.628	sqm.
K	Trapezium	1	67.240	48.303	1/2 (d1+d2) X height			2195.280	2195.280	sqm.
ADDITION						3403.887	2930.016	2196.188	8529.089	sqm.

DEDUCTION (X)

Description	Type	Number	Dimension (in meters) Length	Breadth	Calculation	WING-A	WING-B	WING-C	Answer	Unit
1	Rectangle	2	3.200	10.730	Length X breadth	68.672			68.672	sqm.
2	Rectangle	1	1.100	4.840	Length X breadth	4.884			4.884	sqm.
3	Rectangle	1	1.100	4.840	Length X breadth	4.884			4.884	sqm.
4	Rectangle	1	1.200	1.350	Length X breadth	1.620			1.620	sqm.
5	Rectangle	1	1.690	1.892	Length X breadth	8.261			8.261	sqm.
6	Rectangle	1	2.480	0.501	Length X breadth	1.374			1.374	sqm.
7	Rectangle	1	6.790	1.860	Length X breadth	12.395			12.395	sqm.
8	Rectangle	1	2.750	0.501	Length X breadth	1.377			1.377	sqm.
9	Rectangle	1	2.750	0.500	Length X breadth	1.375			1.375	sqm.
10	Rectangle	1	1.200	0.451	Length X breadth	0.540			0.540	sqm.
11	Rectangle	1	2.690	2.950	Length X breadth	84.055			30.950	sqm.
12	Rectangle	1	2.800	0.303	Length X breadth	0.840			0.840	sqm.
13	Rectangle	1	2.800	0.303	Length X breadth	0.840			0.840	sqm.
14	Rectangle	1	2.400	2.700	Length X breadth	64.800			6.480	sqm.
15	Rectangle	1	1.200	1.300	Length X breadth	1.560			1.440	sqm.
16	Rectangle	1	1.200	1.300	Length X breadth	1.560			1.560	sqm.
17	Rectangle	1	1.800	0.450	Length X breadth	2.610			2.610	sqm.
18	Rectangle	1	1.800	0.450	Length X breadth	2.610			2.610	sqm.
19	Rectangle	1	2.080	1.600	Length X breadth	3.200			3.200	sqm.
20	Rectangle	1	2.080	0.900	Length X breadth	1.798			1.798	sqm.
21	Rectangle	1	2.080	0.900	Length X breadth	1.798			1.798	sqm.
22	Rectangle	1	6.000	1.360	Length X breadth	8.160			1.360	sqm.
23	Rectangle	1	2.600	1.360	Length X breadth	3.536			3.536	sqm.
24	Rectangle	1	2.400	2.750	Length X breadth	6.600			6.600	sqm.
25	Rectangle	1	2.400	2.750	Length X breadth	6.600			6.600	sqm.
26	Rectangle	1	1.700	0.460	Length X breadth	0.782			0.782	sqm.
30	Trapezium	1	0.950	1.000	0.400	1/2 (d1+d2) X height			0.372	sqm.
31	Rectangle	1	2.400	2.750	Length X breadth	6.600			6.480	sqm.
32	Rectangle	1	1.200	1.300	Length X breadth	1.560			1.560	sqm.
33	Rectangle	1	1.700	1.100	Length X breadth	1.870			1.870	sqm.
33a	Rectangle	1	0.700	1.500	Length X breadth	1.050			1.050	sqm.
34	Rectangle	1	2.600	2.200	Length X breadth	5.720			33.060	sqm.
36	Trapezium	1	0.950	1.000	0.400	1/2 (d1+d2) X height			0.372	sqm.
36	Rectangle	1	3.400	15.450	Length X breadth	52.530			52.530	sqm.
37	Rectangle	1	4.300	93.730	Length X breadth	231.039			231.039	sqm.
37a	Rectangle	1	3.700	0.900	Length X breadth	3.330			3.330	sqm.
37b	Rectangle	1	1.800	0.500	Length X breadth	0.900			0.900	sqm.
38	Rectangle	1	2.600	1.100	Length X breadth	1.430			1.430	sqm.
39	Rectangle	1	2.150	0.400	Length X breadth	0.860			0.860	sqm.
40	Rectangle	1	1.320	0.500	Length X breadth	0.660			0.660	sqm.
40	Rectangle	1	4.790	1.100	Length X breadth	5.170			5.170	sqm.
41	Rectangle	1	1.700	1.100	Length X breadth	1.870			1.870	sqm.
42	Rectangle	1	1.600	4.750	Length X breadth	7.600			7.600	sqm.
42a	Rectangle	1	5.400	1.500	Length X breadth	13.640			13.640	sqm.
43	Rectangle	1	1.330	5.530	Length X breadth	7.355			7.355	sqm.
44	Rectangle	1	2.280	1.030	Length X breadth	2.479			2.479	sqm.
45	Rectangle	1	2.280	1.030	Length X breadth	2.479			2.479	sqm.
46	Rectangle	1	1.400	20.550	Length X breadth	37.590			37.590	sqm.
46a	Rectangle	1	1.400	30.550	Length X breadth	49.812			49.812	sqm.
47	Rectangle	1	1.720	0.600	Length X breadth	1.032			1.032	sqm.
48	Rectangle	1	2.230	1.430	Length X breadth	11.790			11.790	sqm.
49	Rectangle	1	2.230	1.430	Length X breadth	11.790			11.790	sqm.
50	Rectangle	1	2.550	4.000	Length X breadth	2.300			4.590	sqm.
51	Rectangle	1	1.230	4.630	Length X breadth	5.700			5.790	sqm.
52	Rectangle	1	2.200	0.750	Length X breadth	1.650			1.650	sqm.
54	Rectangle	3	2.600	2.100	Length X breadth	2.275			2.275	sqm.
54	Rectangle	3	2.600	2.100	Length X breadth	16.380			16.380	sqm.
55	Rectangle	1	1.800	1.830	Length X breadth	14.520			14.520	sqm.
56	Trapezium	2	0.890	1.000	0.400	1/2 (d1+d2) X height			0.741	sqm.
63	Rectangle	1	2.330	1.830	Length X breadth			4.140	4.140	sqm.
64	Rectangle	1	2.600	2.530	Length X breadth			24.502	24.502	sqm.
65	Rectangle	4	2.600	2.530	Length X breadth			33.603	33.603	sqm.
66	Rectangle	1	2.600	2.530	Length X breadth			6.578	6.578	sqm.
67	Rectangle	1	1.450	1.500	Length X breadth			4.500	4.500	sqm.
67a	Rectangle	1	3.400	2.100	Length X breadth			2.880	5.940	sqm.
68	Rectangle	1	2.500	4.000	Length X breadth			8.910	1.440	sqm.
69	Rectangle	1	1.930	3.630	Length X breadth			3.090	1.380	sqm.
70	Rectangle	1	1.000	3.630	Length X breadth			3.630	3.630	sqm.
70a	Rectangle	1	1.000	5.730	Length X breadth			5.730	5.730	sqm.
71	Rectangle	1	5.080	1.200	Length X breadth			6.096	6.096	sqm.
72	Rectangle	1	1.400	0.500	Length X breadth			0.700	0.980	sqm.
73	Rectangle	1	2.690	0.840	Length X breadth			1.702	1.702	sqm.
74	Rectangle	1	2.690	0.840	Length X breadth			1.702	1.702	sqm.
75	Rectangle	1	1.700	3.290	Length X breadth			1.540	5.593	sqm.
76	Rectangle	1	2.800	2.350	Length X breadth			1.880	1.880	sqm.
77	Rectangle	1	2.600	1.100	Length X breadth			2.700	2.700	sqm.
80	Rectangle	1	2.800	0.500	Length X breadth			1.260	1.232	sqm.
81	Rectangle	1	1.100	1.400	Length X breadth			1.540	1.540	sqm.
82	Rectangle	1	1.100	1.400	Length X breadth			1.610	1.610	sqm.
83	Rectangle	1	1.130	8.700	Length X breadth			6.955	6.555	sqm.
84	Rectangle	1	2.800	2.700	Length X breadth			6.480	6.480	sqm.
85	Rectangle	1	2.800	2.700	Length X breadth			6.480	6.480	sqm.
86	Trapezium	1	4.330	3.360	1.800	1/2 (d1+d2) X height			7.469	7.459	sqm.
87	Trapezium	1	1.200	1.000	0.400	1/2 (d1+d2) X height			0.440	0.440	sqm.
88	Trapezium	1	1.000	0.800	0.400	1/2 (d1+d2) X height			0.360	0.550	sqm.
TOTAL DEDUCTION (X)						195.062	462.557	183.819	629.937	sqm.
TOTAL FAR AREA ON SIXTH FLOOR (Total Addition + Total Deduction X+SERVICES AREA Y)						2990.390	2238.849	1928.233	7162.462	sqm.

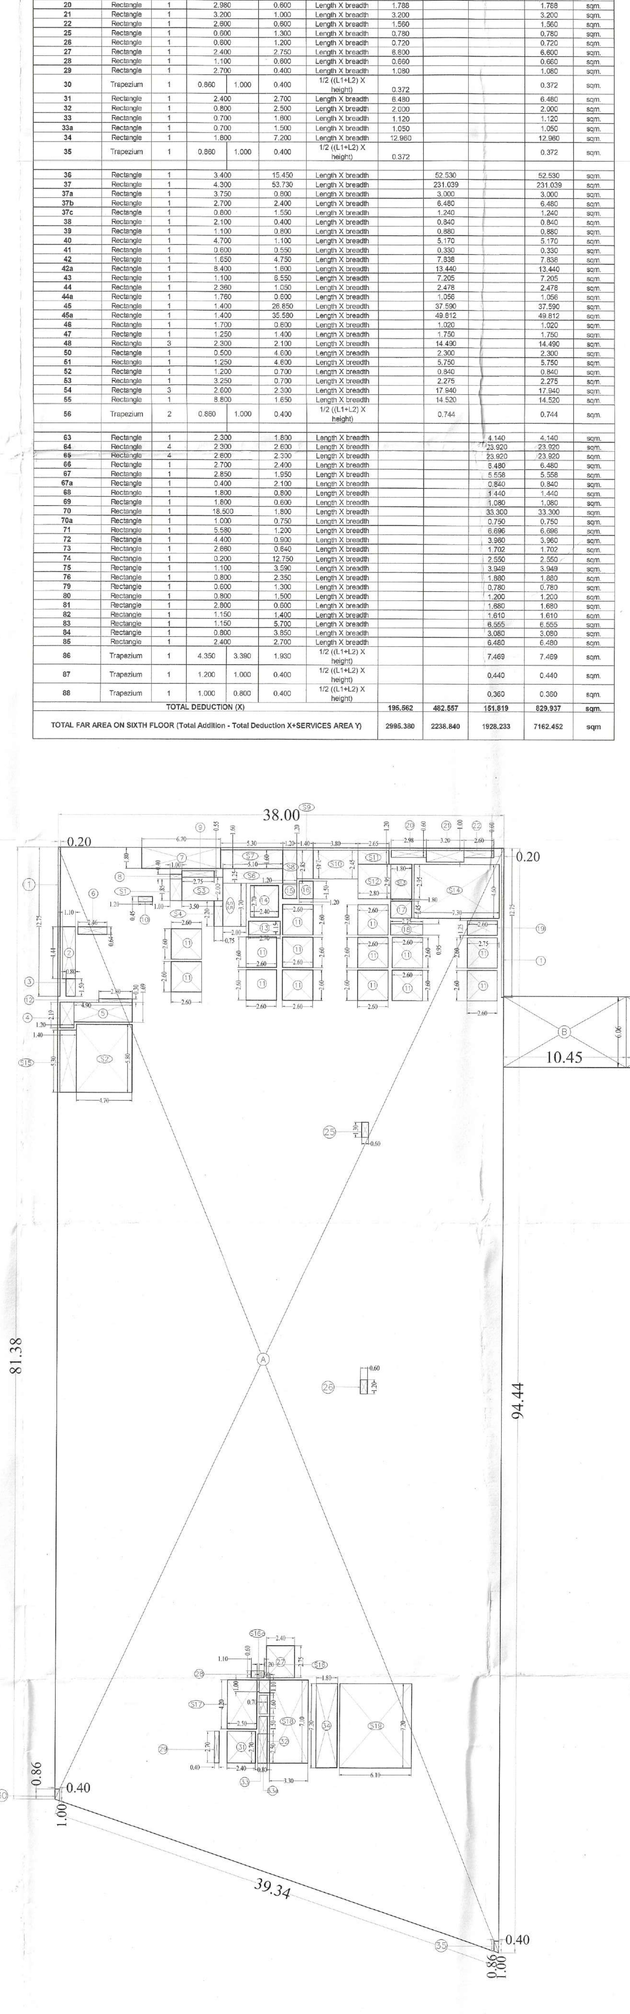

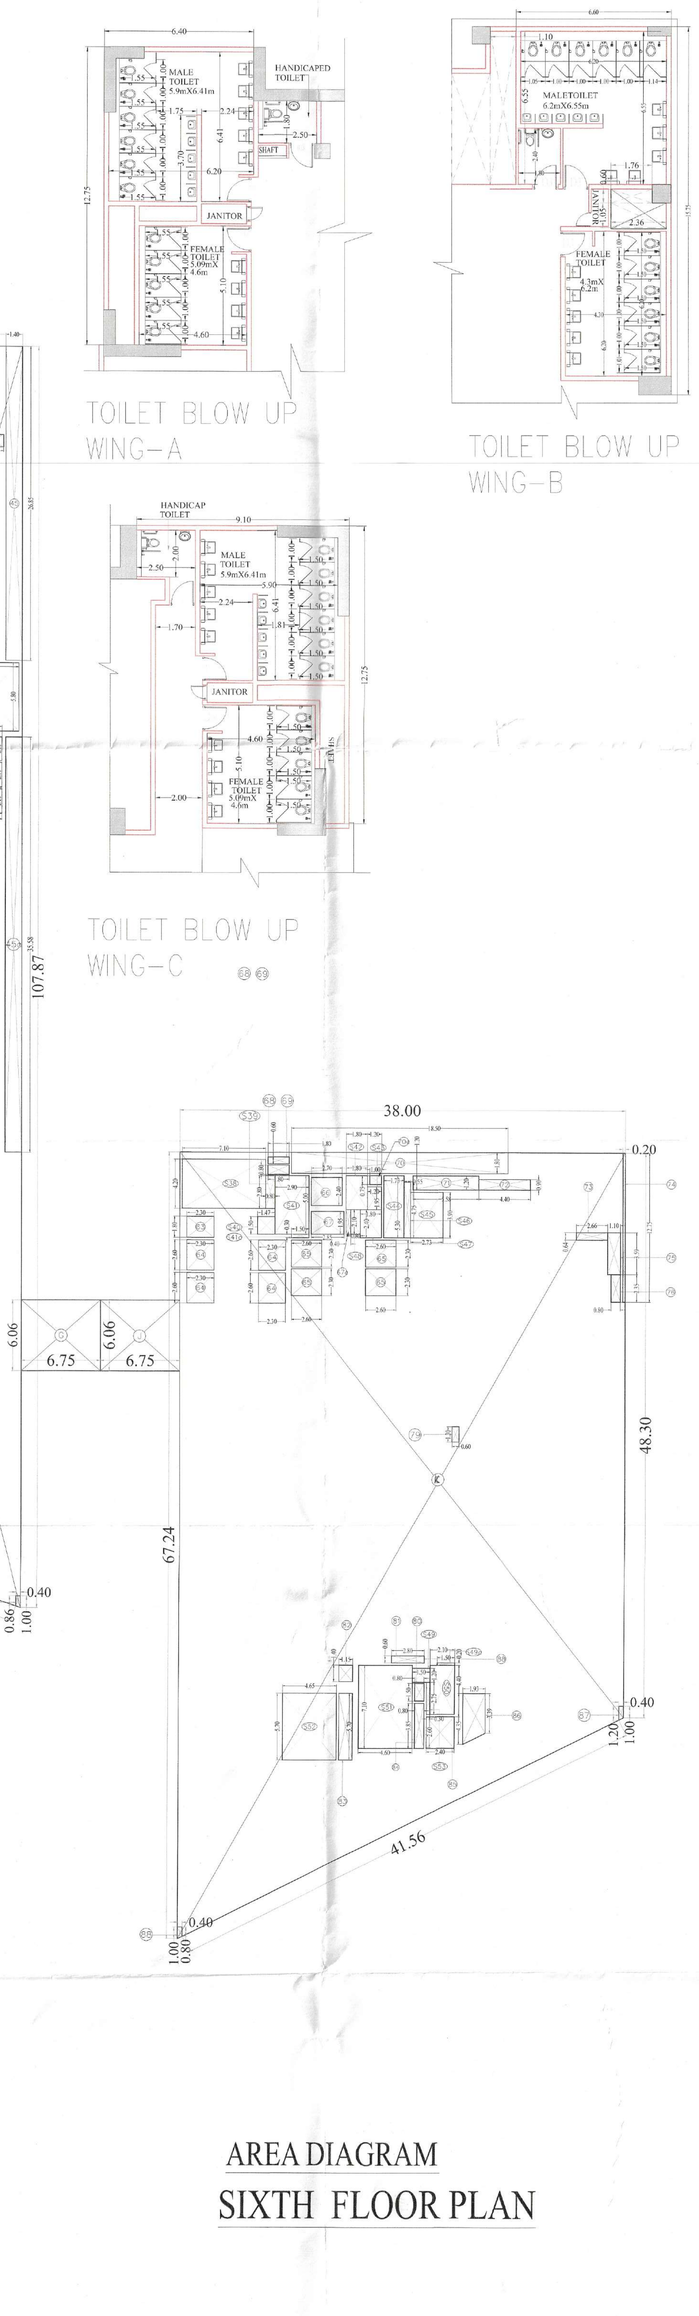

Door Window Schedule						
S. No.	Tag	Size Width	Height	Cill	Lintel	Remarks
1	D1	900	2400		2400	DOOR
2	D2	800	2400		2400	DOOR
3	D3	1000	2400		2400	TOILET MAIN DOOR
4	D4	1200	2400		2400	FAN ROOM DOOR
5	D5	1800	2400		2400	ENTRANCE LOBBY DOOR
6	D6	2000	2400		2400	ENTRANCE GLASS DOOR
7	D7	1000	2400		2400	DOOR
8	D8	800	2400		2400	JANITORS DOOR
9	D9	2400	2400		2400	EQUALTOR ROOM DOOR
10	D10	1200	2400		2400	METER ROOM DOOR
11	D11	2400	2400		2400	ISOLATION DOOR
12	D12	1150	2400		2400	DOOR
13	D13	1500	2400		2400	DOOR
14	D14	1150	2400		2400	DOOR
15	D15	750	2400		2400	GUARD ROOM DOOR
16	D16	2525	2400		2400	DOOR
17	RS1	3000	3000		3000	TRF ROOM ROLLING SHUTTER
18	FD1	1000	2400		2400	FIRE DOOR
19	FD1	1500	2400		2400	FIRE DOOR
20	FD1*	1500	2400		2400	FIRE DOOR
21	(FD1)*	1500	2400		2400	FIRE DOOR
22	FD1	1500	2400		2400	FIRE DOOR
23	FD1	2400	2400		2400	FIRE DOOR
24	FD1	3050	2400		2400	FIRE DOOR
25	FD1	FD1*	2350	2400	2400	FIRE DOOR
26	FD1	1200	2400		2400	FIRE DOOR
27	FD1	1350	2400		2400	FIRE DOOR
28	FD1	2350	2400		2400	FIRE DOOR
29	FD1	1150	2400		2400	FIRE DOOR
30	FC1	3400	4450			FIRE RATED GLASS DOOR GLAZING
31	FC2	9700	9550			FIRE CURTAIN
32	FC3	4800	9150			FIRE CURTAIN
33	FC4	9400	9500			FIRE CURTAIN
34	FGL1	2485	2400		2400	GLASS FIRE DOORS
35	FGL2	2660	2400		2400	GLASS FIRE DOORS
36	GP1	1050	2150	900	2300	FACADE WINDOW
37	W1	1220	1100	1200	2300	WINDOW
38	W2	900	2600	900	3500	WINDOW
40	FW1	1200	2150	250	2400	OFFICE LIFT LOBBY
41	FW2	2000	2150	250	2400	OFFICE LIFT LOBBY
42	FW3	2950	2150	250	2400	OFFICE LIFT LOBBY
43	FW4	3400	2150	250	2400	OFFICE LIFT LOBBY
44	SD1	1500	2300	100	2400	TENENT SHAT DOOR
45	SD2	900	2300	100	2400	FHC
46	SD5	1500	2300	100	2400	FIRE MAN PIPE SHAFT
47	SD7	1000	2400	100	2300	SHAFT DOOR
48	GL1	39934	86430			GLAZING
49	GL2	75395	82925			GLAZING
50	GL3	88340	86430			GLAZING
51	GL4	1600	9900		9900	GLAZING
52	GL4a	3735	9900		9900	GLAZING
53	GL5	1800	9900		9900	GLAZING
54	GL6	17466	9900		9900	GLAZING
55	GL7	10240	9900		9900	GLAZING
56	GL8	28718	42625			GLAZING
57	GL9	87150	42625			GLAZING
58	GL10	96435	35800			GLAZING
59	GL11	86520	52970			GLAZING
60	GL12	42195	52970			GLAZING
61	GL13	42205	45970			GLAZING
Note:	ALL FIRE DOORS ARE TO BE 2 HRS. FIRE RATED.					

This is a *PROVISIONAL BUILDING PLAN approved only for the purpose of invite objections from the general public
DTP(HQ) ATP(HQ) TO SUBMIT WITH THIS OFFICE DINESHKUMAR PA(HQ)

NOTES:—
1. ALL DIMENSIONS ARE IN MM UNLESS OTHERWISE SPECIFIED.
2. ALL BUILDING EXCLUDING BASEMENTS FULLY AIR CONDITIONED AS PER N.B.C. NORMS.
3. ALL BASEMENTS ARE MECHANICALLY LIGHTED AND VENTILATED AS PER N.B.C. NORMS.
4. ALL BUILDING INCLUDING BASEMENT FULLY SPRINKLERED AS PER N.B.C. NORMS.
5. ALL PARTITION WALLS IS BRICK WORK 230 MM THICK.
6. ALL TOILETS ARE MECHANICALLY VENTILATED AND LIGHTED.

OWNER'S SIGNATURE

ARCHITECT'S SIGNATURE
CA/92/14687
KAMAL RATRA CA/92/14687

OWNER:-
Authorised Signatory

PROJECT:-
Revised Building Plans of IT Park/Cyber Park colony over an area measuring 6.1375acres falling in the revenue estate of village Maidawas, sector -66 Gurugram, being developed by Advance India Projects limited under License No 112 of 2012 dated 27.10.2012

DRG. TITLE:-
SIXTH FLOOR PLAN
AREA DIAGRAM AND CALCULATION

JD (HQ) Member BIPAC
Public Health Building Plans Unit, Please give comments in ...Dt/10/23

DRG. NO. : S-08

Licensed Architect Engineer (HQ) Town & Country Planning Haryana

SCALE 1:250

DATE 08.03.25