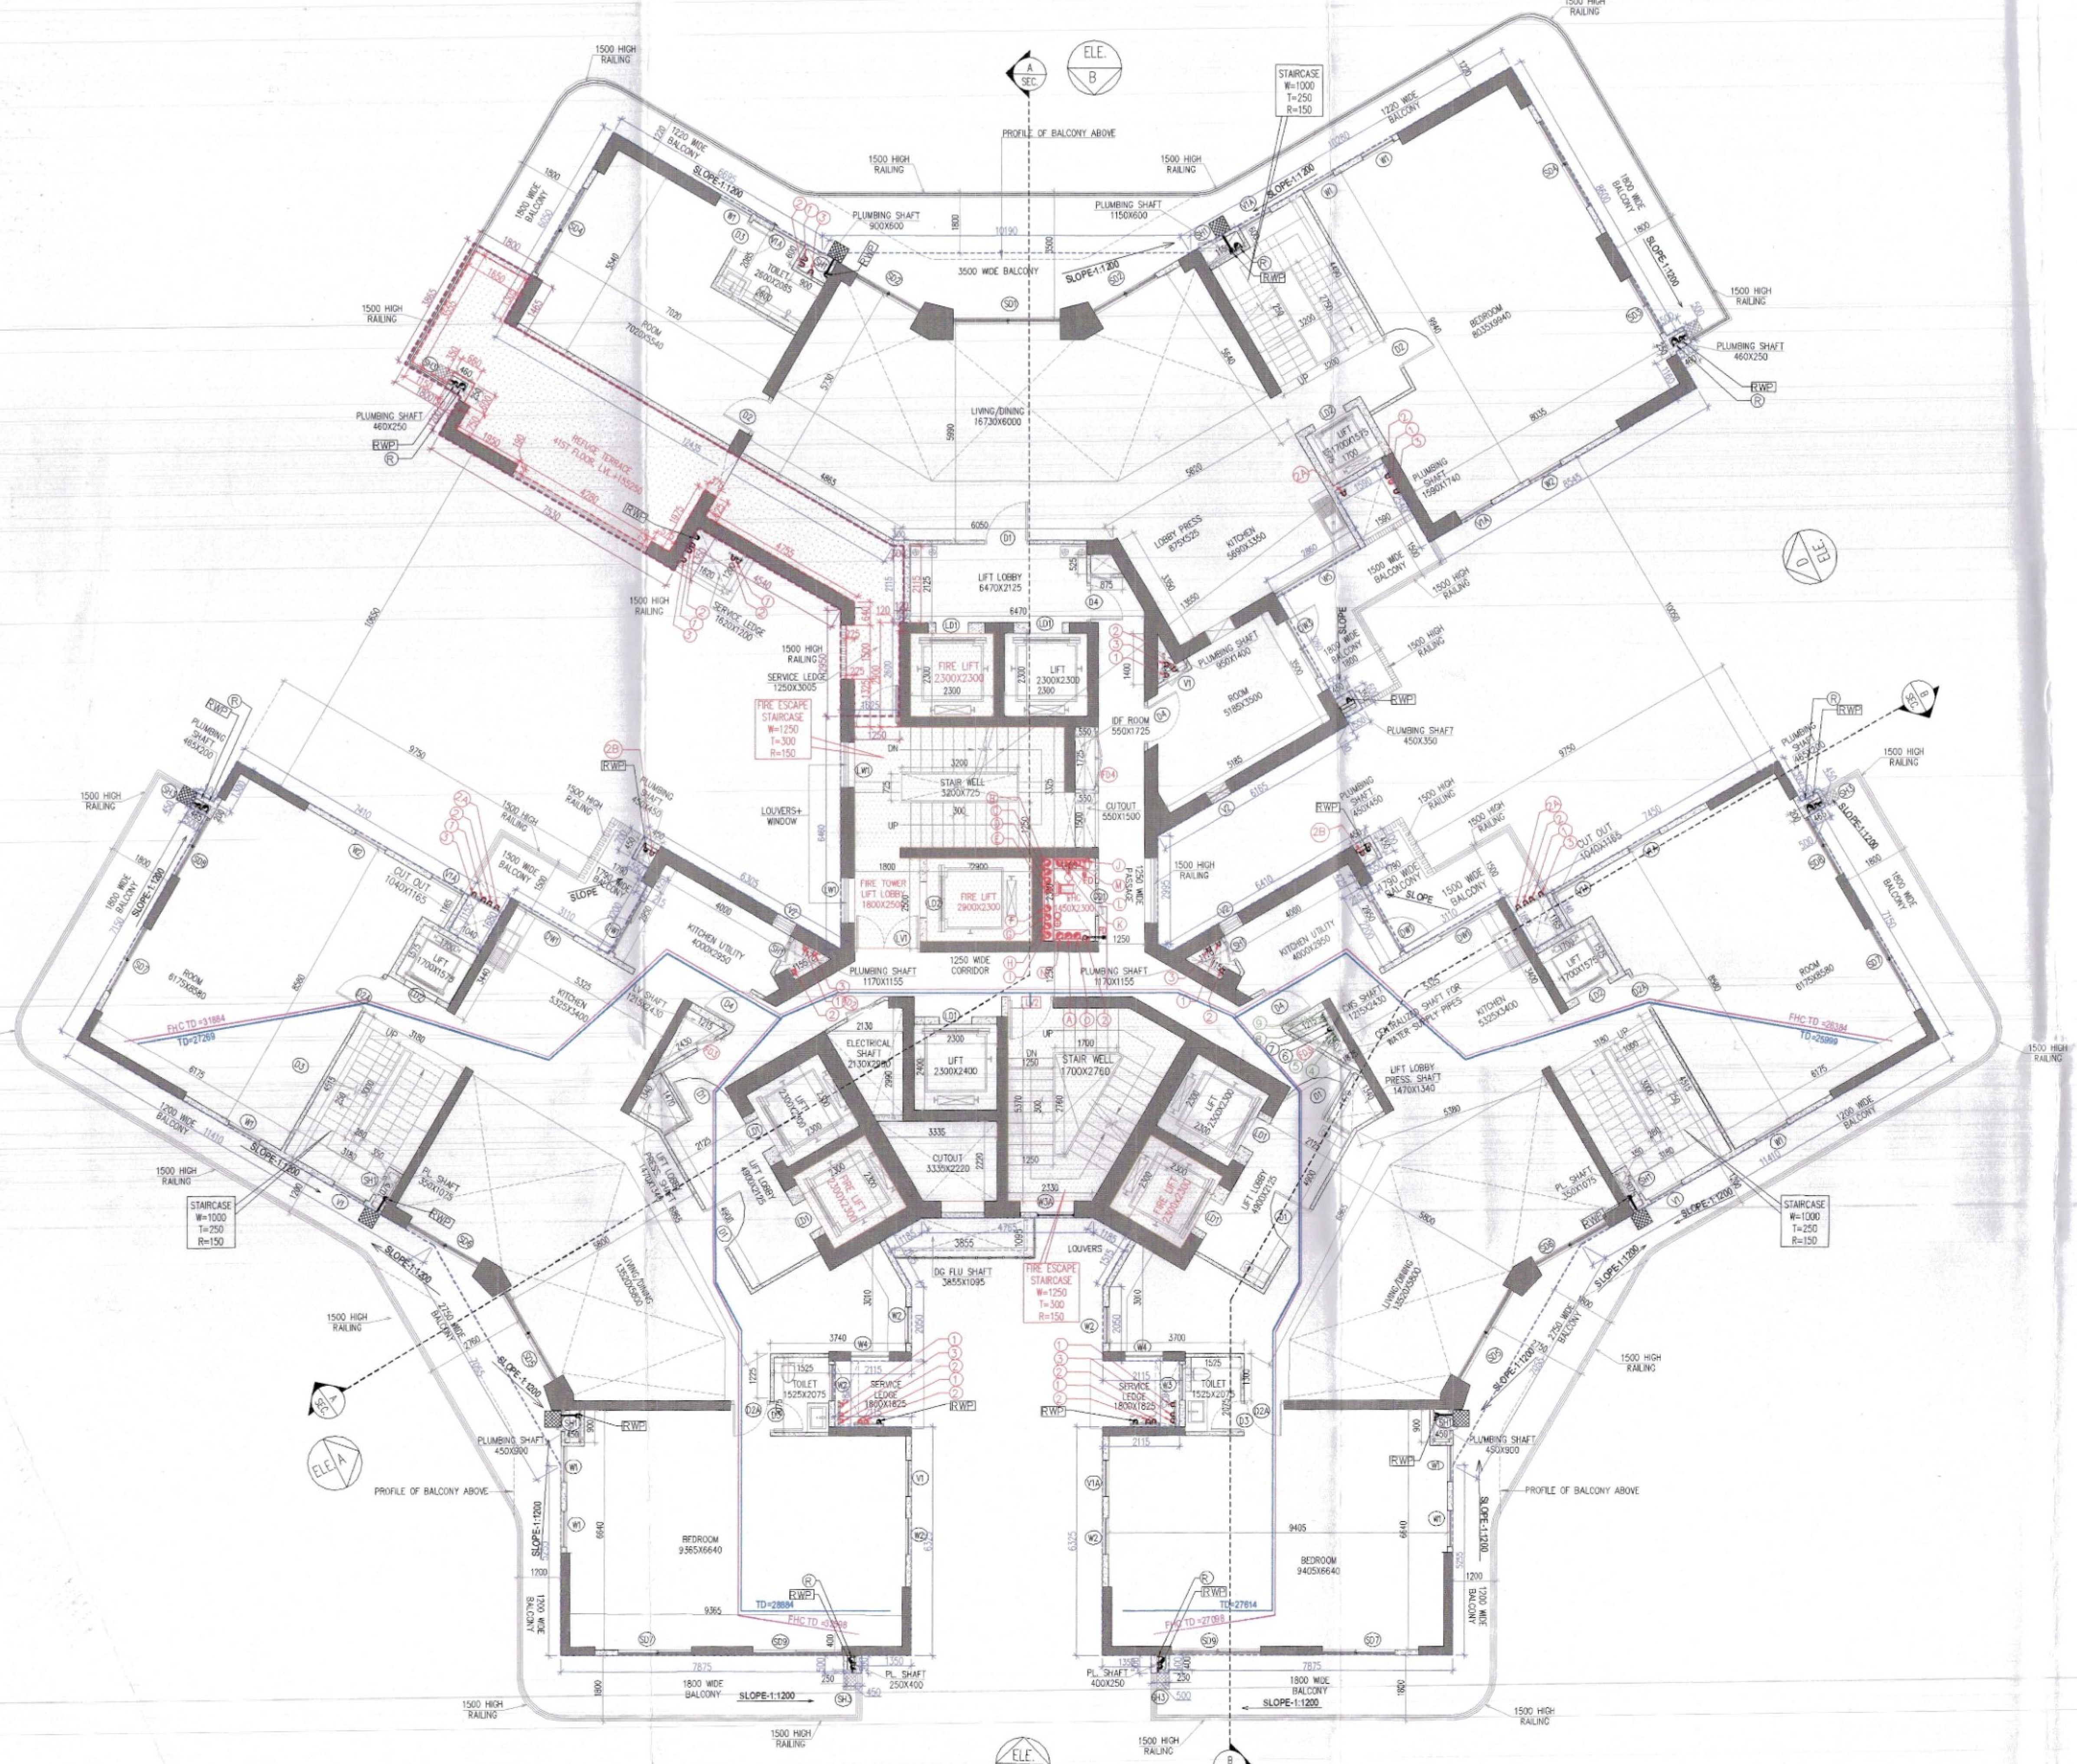


41st FLOOR PLAN
(LOWER PENT HOUSE / REFUGE FLOOR)
TOWER-A
LVL. + 155250
NO OF UNIT = 03


MAX ESTATES - PENTHOUSE & TOWNHOUSE								
Tag		Width (MM)	Height (MM)	Sill (MM)	Lintel (MM)	DOOR TYPE	OPENING TYPE	LOCATION
SCHEDULE OF NON FIRE RATED DOORS								
D2		1050	2450	0	2450	WOODEN FLUSH DOOR	SINGLE LEAF DOOR	BEDROOM
D2A	(SUBFRAME)	1050	2450	0	2450	WOODEN FLUSH DOOR	SINGLE LEAF DOOR	BEDROOM
D3		850	2450	0	2450	WOODEN FLUSH DOOR	SINGLE LEAF DOOR	TOILETS ENTRANCE
SCHEDULE OF WINDOWS								
W1A		1000	2450	600	3050	FIXED WINDOW / OPENABLE	FIXED PANEL/ OPENABLE + GLASS	TOILET
W1		1000	2450	600	3050	FIXED WINDOW / OPENABLE	FIXED PANEL/ OPENABLE + GLASS	MAIN / CLEAR FAÇADE
W2		1000	1800	1250	3050	FIXED WINDOW / OPENABLE	FIXED PANEL/ OPENABLE + GLASS	BACK FAÇADE
W3		1250	1800	1250	3050	FIXED WINDOW / OPENABLE	FIXED PANEL/ OPENABLE + GLASS	STAIRCASE 1
W3A		1000	1800	1250	3050	FIXED WINDOW / OPENABLE	FIXED PANEL/ OPENABLE + GLASS	STAIRCASE 2
W4		1050	1800	1250	3050	FIXED WINDOW / OPENABLE	FIXED PANEL/ OPENABLE + GLASS	STUDY
W5		2700	1800	1250	3050	FIXED WINDOW / OPENABLE	FIXED PANEL/ OPENABLE + GLASS	KITCHEN
W6		1800	1800	1250	3050	FIXED WINDOW / OPENABLE	FIXED PANEL/ OPENABLE + GLASS	KITCHEN
W7		1800	1800	0	3050	FIXED WINDOW	FIXED PANEL + GLASS	DRESSER
SCHEDULE OF SLIDING DOORS								
SD1		2985	3050	0	3050	SLIDING DOOR, ALUMINIUM + GLASS	SLIDING PANEL	LIVING AREA
SD2		2000	3050	0	3050	SLIDING DOOR, ALUMINIUM + GLASS	SLIDING PANEL	DINING AREA
SD3		1800	3050	0	3050	SLIDING DOOR, ALUMINIUM + GLASS	SLIDING PANEL	MASTER BEDROOM
SD4		2700	3050	0	3050	SLIDING DOOR, ALUMINIUM + GLASS	SLIDING PANEL	BEDROOM 2
SD5		2850	3050	0	3050	SLIDING DOOR, ALUMINIUM + GLASS	SLIDING PANEL	LIVING AREA
SD6		2365	3050	0	3050	SLIDING DOOR, ALUMINIUM + GLASS	SLIDING PANEL	DINING AREA
SD7		2050	3050	0	3050	SLIDING DOOR, ALUMINIUM + GLASS	SLIDING PANEL	MASTER BEDROOM
SD8		1765	3050	0	3050	SLIDING DOOR, ALUMINIUM + GLASS	SLIDING PANEL	BEDROOM 2
SD9		2450	3050	0	3050	SLIDING DOOR, ALUMINIUM + GLASS	SLIDING PANEL	BEDROOM 4
SCHEDULE OF EXTERNAL DOOR/WINDOWS & VENTILATORS								
DW1	DOOR WINDOW	1050 650	3050 2450	0 600	3050 3050	HINGED GLASS DOOR / WINDOW	SINGLE SHUTTER DOOR, OPENABLE OUTSIDE + FIXED WINDOW	KITCHEN/UTILITY ROOM
DW2	DOOR WINDOW	650 1050	2150 3050	900 0	3050 3050	HINGED GLASS DOOR / WINDOW	SINGLE SHUTTER DOOR, OPENABLE OUTSIDE + FIXED WINDOW	KITCHEN/UTILITY ROOM
DW3	DOOR WINDOW	1000 850	3050 2450	0 600	3050 3050	HINGED GLASS DOOR / WINDOW	SINGLE SHUTTER DOOR, OPENABLE OUTSIDE + FIXED WINDOW	KITCHEN/UTILITY ROOM
DW4	DOOR WINDOW	850 800	3050 2150	0 900	3050 3050	HINGED GLASS DOOR / WINDOW	SINGLE SHUTTER DOOR, OPENABLE OUTSIDE + FIXED WINDOW	UTILITY ROOM
SCHEDULE OF SHAFTS								
SH1		600	2300	150	2450	HINGED GLASS DOOR	SINGLE SHUTTER DOOR	TOILET
SH2		1000	2300	150	2450	HINGED GLASS DOOR	SINGLE SHUTTER DOOR	CORRIDOR
SH2		450	2300	150	2450	HINGED GLASS DOOR	SINGLE SHUTTER DOOR	PL SHAFT
SCHEDULE OF VENTILATORS								
V1		1000	2450	600	3050	OPENABLE	OPENABLE GLASS PANEL	TOILET
V1A		1000	1800	1250	3050	OPENABLE	OPENABLE GLASS PANEL	TOILET
V2		600	1800	1250	3050	OPENABLE	OPENABLE GLASS PANEL	TOILET
SCHEDULE OF FIRE RATED DOOR								
D1		1250	2750	0	2750	WOODEN FLUSH DOOR (MIN. 2HR. FIRE RATING)	SINGLE LEAF DOOR	UNIT ENTRANCE
D4		1050	2750	0	2750	WOODEN FLUSH DOOR (MIN. 2HR. FIRE RATING)	SINGLE LEAF DOOR	UTILITY ROOM
FD2		900	2300	150	2450	METAL DOOR WITH VISION PANEL (MIN. 2HR. FIRE RATING)	SINGLE SHUTTER, OPENABLE OUTSIDE	ELECTRICAL SHAFT
FD3		600	2300	150	2450	METAL FIRE DOOR (MIN. 2HR. FIRE RATING)	SINGLE SHUTTER, OPENABLE OUTSIDE	LV SHAFT
FD4		1500	2300	150	2450	METAL FIRE DOOR (MIN. 2HR. FIRE RATING)	SINGLE SHUTTER, OPENABLE OUTSIDE	IDF ROOM
SCHEDULE OF GLASS DOOR								
GD1		900	2300	150	2450	SINGLE SHUTTER, OPENABLE INSIDE	GLASS DOOR AS SPEC	FHC
GD2		850	2450	0	2450	SINGLE SHUTTER, OPENABLE INSIDE	GLASS DOOR AS SPEC	FHC
SCHEDULE OF LOUVERED DOOR								
LV1		1800	2450	0	2450	LOUVERED DOOR	DOUBLE SHUTTER, OPENABLE INSIDE	FIRE STAIRCASE LOBBY
LV2		1250	2450	0	2450	LOUVERED DOOR	SINGLE SHUTTER, OPENABLE INSIDE	STAIRCASE 02
LV3		775	2300	150	2450	LOUVERED DOOR	SINGLE SHUTTER, OPENABLE INSIDE	LOBBY PRESSURISATION
SCHEDULE OF LOUVERED DOOR-WINDOW								
LW1	LOUVERS WINDOW	1275 1175	2450 1550	0 900	2450 2450	HINGED GLASS + LOUVER / WINDOW	DOUBLE SHUTTER, OPENABLE OUTSIDE	FIRE STAIRCASE LOBBY
SCHEDULE OF LIFT OPENINGS								
LD1		900	2450	0	2450	AS PER VENDOR/ VT		LIFTS
LD2		1000	2450	0	2450	AS PER VENDOR/ VT		LIFTS

PLUMBING VERTICAL PIPES SCHEDULES:-	
1	100ø SOIL PIPE
2	100ø WASTE PIPE
2A	100ø KITCHEN WASTE PIPE
2B	100ø UTILITY WASTE PIPE
3	100ø VENT PIPE
4	DOMESTIC WATER SUPPLY MAIN PIPE
5	DOMESTIC WATER SUPPLY BRANCH PIPE
6	FLUSHING WATER SUPPLY MAIN PIPE
7	FLUSHING WATER SUPPLY BRANCH PIPE
8	DOMESTIC WATER RISER TO OHT
9	FLUSHING WATER RISER TO OHT
R	ROOF RAIN WATER PIPE
RWP	BALCONY RAIN WATER PIPE
WC	WC DROP CUTOUT SIZE 150x150mm
FT	FLOOR TRAP CUTOUT SIZE 150x150mm
FD	FLOOR DRAIN CUTOUT SIZE 100x100mm
WB	WASH BASIN CUTOUT SIZE 75x75MM
BD	BALCONY DRAIN
	RAIN WATER KHURRA SIZE 450X450 MM

REFUGE AREA CALCULATION 41ST REFUGE FLOOR								
GROSS – A								
r1	=	1	X	1.650	X	3.205	=	5.288 SQM
r2	=	1	X	0.350	X	1.150	=	0.403 SQM
r3	=	1	X	0.175	X	1.900	=	0.333 SQM
r4	=	1	X	6.980	X	2.500	=	17.450 SQM
r5	=	1	X	6.805	X	0.750	=	5.104 SQM
r6	=	1	X	4.280	X	0.190	=	0.813 SQM
r7	=	1	X	0.375	X	1.250	=	0.469 SQM
r8	=	0.5	X	(3.675+4.755)	X	1.875	=	7.903 SQM
r9	=	0.5	X	(2.165+1.550)	X	1.070	=	1.988 SQM
r10	=	1	X	0.300	X	2.115	=	0.635 SQM
r10a	=	1	X	1.070	X	0.565	=	0.605 SQM
r11	=	1	X	0.225	X	1.500	=	0.338 SQM
r12	=	1	X	1.250	X	2.900	=	3.625 SQM
TOTAL							=	44.951 SQM

TOTAL REFUGE AREA	=	GROSS – A	
	=	44.951	
	=	44.951	SQM
GROSS AREA OF 41ST (REFUGE)	=	963.220	SQM
GROSS AREA OF 42ND FLOOR	=	865.887	SQM
TOTAL	=	1829.107	SQM

TOTAL NO. OF OCCUPANTS	=	GROSS AREA	/	OCCUPANT FACTOR
	=	1829.107	/	12.5 = 146 PERSONS
REFUGE AREA REQUIRED	=	0.3 SQM. PER PERSON	+	0.9 SQM. ADDITIONAL SPAE TO ACCOMMODATE WHEEL CHAIR SPACE FOR EVERY 200 PERSON POPULATION OR PART THEREOF
	=	0.3	X	146 + 0.9
	=	43.800		+ 0.9
	=	44.700	SQM.	
PROPOSED REFUGE AREA	=	44.951	SQM.	

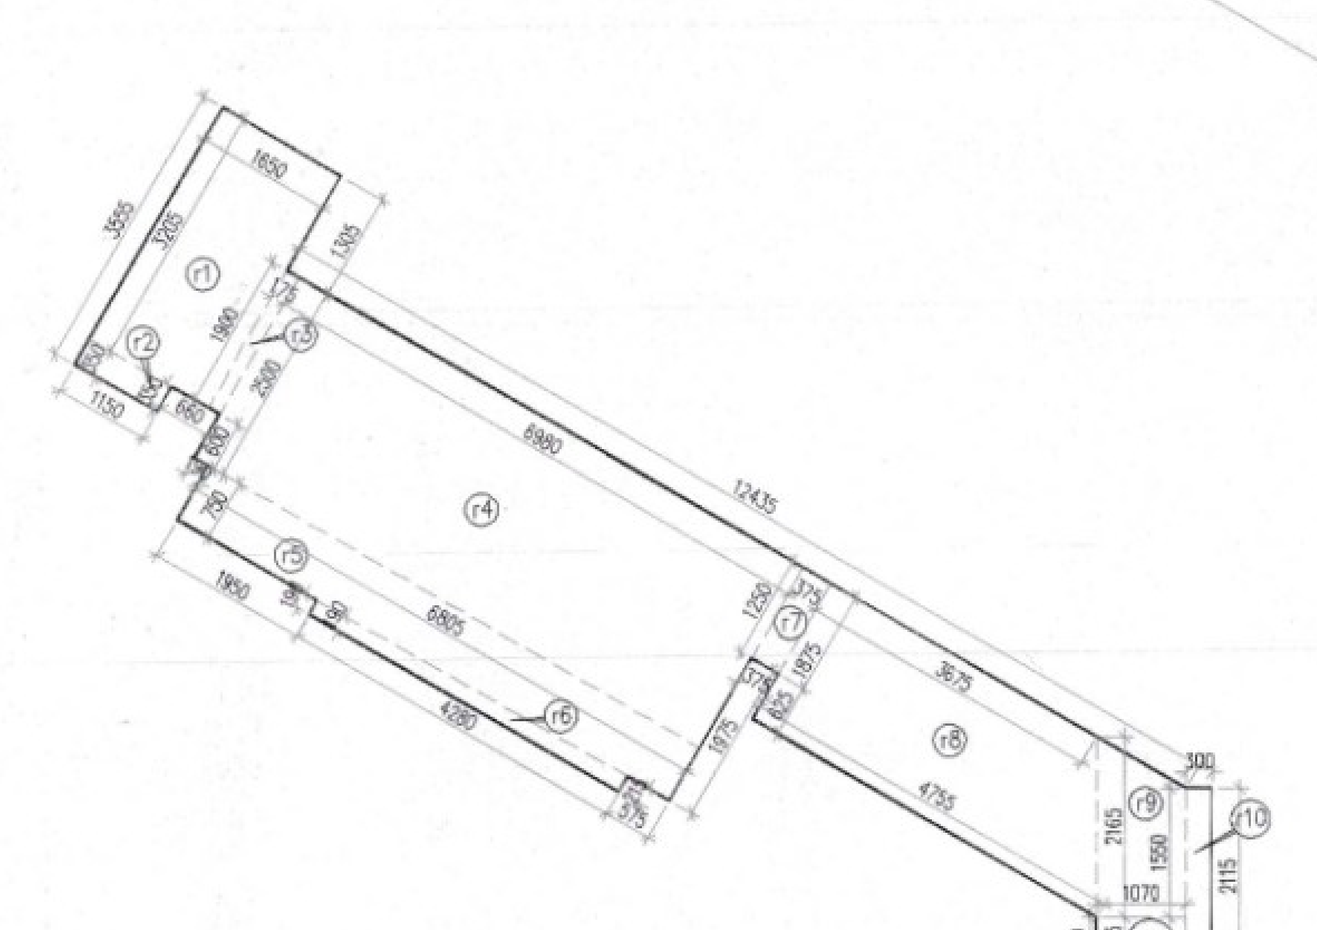

41ST REFUGE FLOOR AREA


SANCTIONED
TO BE READ WITH THIS OFFICE
MEMO NO.:
DATED :

FAR AREA OF 41ST LOWER PENT HOUSE & REFUGE FLOOR AREA CALCULATION							
GROSS – A							
1	1	X	7.530	X	6.050	=	45.557 SQ.MT.
2a	1	X	0.500	X	0.500	=	0.250 SQ.MT.
4	0.5	X	0.965	X	0.480	=	0.232 SQ.MT.
5	0.5	X	2.805	X	4.860	=	6.816 SQ.MT.
6	0.5	X	2.805	X	1.620	=	2.272 SQ.MT.
7	0.5	X	(6.480+7.315)	X	1.445	=	9.967 SQ.MT.
8	1	X	7.940	X	1.440	=	11.434 SQ.MT.
9	0.5	X	(9.225+9.685)	X	0.795	=	7.517 SQ.MT.
10	1	X	8.240	X	7.315	=	60.276 SQ.MT.
11	0.5	X	8.120	X	4.855	=	19.711 SQ.MT.
12	1	X	2.380	X	1.430	=	3.403 SQ.MT.
13	0.5	X	2.475	X	1.430	=	1.770 SQ.MT.
18	0.5	X	(1.735+1.590)	X	7.760	=	12.125 SQ.MT.
19	1	X	8.545	X	10.260	=	87.672 SQ.MT.
22	1	X	7.005	X	0.675	=	4.728 SQ.MT.
23	1	X	7.125	X	5.915	=	42.144 SQ.MT.
24	0.5	X	(6.590+4.675)	X	3.315	=	18.357 SQ.MT.
25	0.5	X	3.505	X	2.025	=	3.549 SQ.MT.
25a	0.5	X	2.025	X	1.170	=	1.185 SQ.MT.
26	1	X	0.550	X	0.600	=	0.330 SQ.MT.
28	1	X	1.625	X	3.315	=	5.387 SQ.MT.
31	1	X	8.750	X	2.410	=	21.088 SQ.MT.
34	1	X	5.425	X	0.650	=	3.526 SQ.MT.
35	1	X	3.325	X	0.495	=	1.646 SQ.MT.
36	0.5	X	(3.325+3.680)	X	0.205	=	0.718 SQ.MT.
37	0.5	X	(5.755+6.405)	X	1.300	=	7.868 SQ.MT.
37a	1	X	0.700	X	0.550	=	0.385 SQ.MT.
38	0.5	X	(10.170+7.075)	X	5.360	=	46.217 SQ.MT.
39	0.5	X	(10.170+8.265)	X	1.100	=	10.139 SQ.MT.
40	0.5	X	4.840	X	8.265	=	20.001 SQ.MT.
41	0.5	X	(2.960+3.110)	X	9.425	=	28.605 SQ.MT.
42	1	X	7.410	X	1.155	=	8.559 SQ.MT.
43	1	X	0.500	X	0.450	=	0.225 SQ.MT.
45	1	X	8.450	X	7.745	=	65.445 SQ.MT.
46	0.5	X	(4.840+4.740)	X	0.175	=	0.832 SQ.MT.
47	0.5	X	3.420	X	5.930	=	10.140 SQ.MT.
50	0.5	X	(9.160+9.730)	X	0.990	=	9.351 SQ.MT.
51	2	X	9.730	X	2.050	=	39.893 SQ.MT.
52	1	X	7.610	X	0.570	=	4.338 SQ.MT.
52a	1	X	7.610	X	0.560	=	4.262 SQ.MT.
53	1	X	7.610	X	0.780	=	5.936 SQ.MT.
53a	1	X	7.610	X	0.790	=	6.012 SQ.MT.
55	2	X	7.610	X	0.475	=	7.230 SQ.MT.
56	2	X	9.725	X	6.325	=	123.021 SQ.MT.
58	2	X	0.500	X	0.500	=	0.500 SQ.MT.
58a	0.5	X	(8.965+9.725)	X	1.310	=	12.242 SQ.MT.
59	0.5	X	(9.990+8.965)	X	0.590	=	5.592 SQ.MT.
60	0.5	X	(3.990+3.525)	X	0.740	=	2.782 SQ.MT.
61	0.5	X	3.525	X	6.110	=	10.769 SQ.MT.
65	1	X	8.450	X	7.760	=	65.572 SQ.MT.
66	1	X	0.150	X	0.150	=	0.023 SQ.MT.
67	1	X	0.500	X	0.450	=	0.225 SQ.MT.
68	1	X	7.450	X	1.140	=	8.493 SQ.MT.
69	0.5	X	(2.960+3.110)	X	9.425	=	28.134 SQ.MT.
70	0.5	X	4.405	X	7.350	=	16.188 SQ.MT.
71	0.5	X	(7.350+9.255)	X	1.100	=	9.133 SQ.MT.
72	1	X	0.700	X	0.550	=	0.385 SQ.MT.
73	0.5	X	(5.860+6.510)	X	1.125	=	6.924 SQ.MT.
74	0.5	X	(9.255+6.105)	X	5.450	=	41.597 SQ.MT.
75	1	X	3.680	X	7.500	=	27.600 SQ.MT.
76	1	X	5.425	X	7.545	=	40.932 SQ.MT.
77	0.5	X	(2.215+1.190)	X	0.590	=	1.004 SQ.MT.
78	0.5	X	(1.380+1.190)	X	0.325	=	0.418 SQ.MT.
					TOTAL	=	1048.628 SQ.MT.
DEDUCTION AREA							
GROSS - B							
a	1	X	0.900	X	0.600	=	0.540 SQ.MT.
m	1	X	1.150	X	0.500	=	0.575 SQ.MT.
p2	2	X	0.250	X	0.400	=	0.200 SQ.MT.
p3	1	X	0.450	X	0.450	=	0.203 SQ.MT.
p4	1	X	0.460	X	0.250	=	0.115 SQ.MT.
q	0.5	X	(.570+.875)	X	0.525	=	0.379 SQ.MT.
r	1	X	0.250	X	0.240	=	0.060 SQ.MT.
r1	1	X	0.350	X	0.450	=	0.158 SQ.MT.
r2	0.5	X	1.215	X	0.700	=	0.425 SQ.MT.
s	6	X	2.300	X	2.300	=	31.740 SQ.MT.
t	1	X	0.550	X	1.725	=	0.949 SQ.MT.
u	1	X	0.550	X	1.500	=	0.825 SQ.MT.
v	1	X	0.900	X	3.925	=	3.533 SQ.MT.
w	1	X	3.400	X	6.375	=	21.675 SQ.MT.
y	1	X	2.175	X	6.375	=	13.866 SQ.MT.
z2	1	X	1.800	X	0.100	=	0.180 SQ.MT.
z3	0.5	X	(.660+1.155)	X	1.170	=	1.062 SQ.MT.
z3a	1	X	0.450	X	0.450	=	0.203 SQ.MT.
z3b	1	X	1.450	X	2.300	=	3.335 SQ.MT.
z4	0.5	X	(.435+.375)	X	0.090	=	0.036 SQ.MT.
z5	0.5	X	1.215	X	2.105	=	1.279 SQ.MT.
z6	0.5	X	0.585	X	0.865	=	0.253 SQ.MT.
z7	0.5	X	(.865+.375)	X	0.755	=	0.468 SQ.MT.
z8	1	X	0.775	X	0.130	=	0.101 SQ.MT.
z9	1	X	1.340	X	0.400	=	0.536 SQ.MT.
z10	0.5	X	0.930	X	1.610	=	0.749 SQ.MT.
z11	1	X	0.125	X	1.130	=	0.141 SQ.MT.
z12	1	X	0.400	X	0.930	=	0.372 SQ.MT.
z13	0.5	X	(1.610+1.490)	X	0.205	=	0.318 SQ.MT.
z14	0.5	X	(2.015+.850)	X	2.020	=	2.894 SQ.MT.
z15	1	X	2.300	X	2.400	=	5.520 SQ.MT.
z16	0.5	X	(3.335+1.850)	X	2.220	=	5.755 SQ.MT.
z17	1	X	1.195	X	0.275	=	0.329 SQ.MT.
z21	1	X	1.490	X	0.275	=	0.410 SQ.MT.
z22	1	X	2.330	X	5.370	=	12.512 SQ.MT.
z23	0.5	X	(1.020+2.580)	X	0.900	=	1.566 SQ.MT.
z24	0.5	X	2.580	X	4.470	=	5.766 SQ.MT.
z25	0.5	X	(1.170+.685)	X	1.155	=	1.071 SQ.MT.
z26	0.5	X	(0.310+0.090)	X	0.375	=	0.075 SQ.MT.
z27	0.5	X	2.105	X	1.215	=	1.279 SQ.MT.
z28	1	X	0.400	X	1.340	=	0.536 SQ.MT.
z29	1	X	0.130	X	0.775	=	0.101 SQ.MT.
z30	0.5	X	(.375+.865)	X	0.845	=	0.524 SQ.MT.
z30a	0.5	X	0.500	X	0.865	=	0.216 SQ.MT.
z32	2	X	0.465	X	0.200	=	0.186 SQ.MT.
z33	1	X	0.200	X	0.465	=	0.093 SQ.MT.
z34	1	X	0.350	X	1.075	=	0.376 SQ.MT.
z39	2	X	0.450	X	0.900	=	0.810 SQ.MT.
z49	1	X	0.350	X	1.075	=	0.376 SQ.MT.
					TOTAL	=	124.669 SQ.MT.

TOTAL FAR AREA OF 41ST LOWER PENT HOUSE & REFUGE FLOOR	=	GROSS – A	-	GROSS – B
	=	1048.628	-	124.669
	=	923.959	SQ.MT.	

NON FAR AREA (ADDITION)							
GROSS - C							
v	1	X	0.900	X	3.925	=	3.533 SQ.MT.
w	1	X	3.400	X	6.375	=	21.675 SQ.MT.
y	1	X	2.175	X	6.375	=	13.866 SQ.MT.
z2	1	X	1.800	X	0.100	=	0.180 SQ.MT.
z21	1	X	1.490	X	0.275	=	0.410 SQ.MT.
z22	1	X	2.330	X	5.370	=	12.512 SQ.MT.
z23	0.5	X	(1.020+2.580)	X	0.900	=	1.566 SQ.MT.
z24	0.5	X	2.580	X	4.470	=	5.766 SQ.MT.
z50	1	X	1.800	X	3.865	=	6.957 SQ.MT.
z51	1	X	7.530	X	3.600	=	27.108 SQ.MT.
z52	0.5	X	(4.540+3.240)	X	2.250	=	8.753 SQ.MT.
z53	0.5	X	1.445	X	0.835	=	0.603 SQ.MT.
z54	1	X	1.745	X	2.115	=	3.691 SQ.MT.
z55	1	X	1.625	X	2.600	=	4.225 SQ.MT.
					TOTAL	=	110.844 SQ.MT.
NON FAR AREA (DEDUCTION)							
GROSS - D							
d1	1	X	3.200	X	0.725	=	2.320 SQ.MT.
d2	1	X	2.900	X	2.300	=	6.670 SQ.MT.
d3	0.5	X	(2.760+2.810)	X	0.260	=	0.724 SQ.MT.
d4	0.5	X	(1.445+1.580)	X	0.080	=	0.121 SQ.MT.
d5	0.5	X	2.375	X	1.580	=	1.876 SQ.MT.
d6	1	X	0.250	X	0.400	=	0.100 SQ.MT.
					TOTAL	=	11.811 SQ.MT.

TOTAL NON FAR AREA OF 41ST LOWER PENT HOUSE & REFUGE FLOOR	=	GROSS – C	-	GROSS – D
	=	110.844	-	11.811
	=	99.032	SQ.MT.	
TOTAL BUILT-UP AREA OF 41ST LOWER PENT HOUSE & REFUGE FLOOR	=	FAR AREA	+	NON FAR AREA
	=	923.959	+	99.032
	=	1022.992	SQ.MT.	

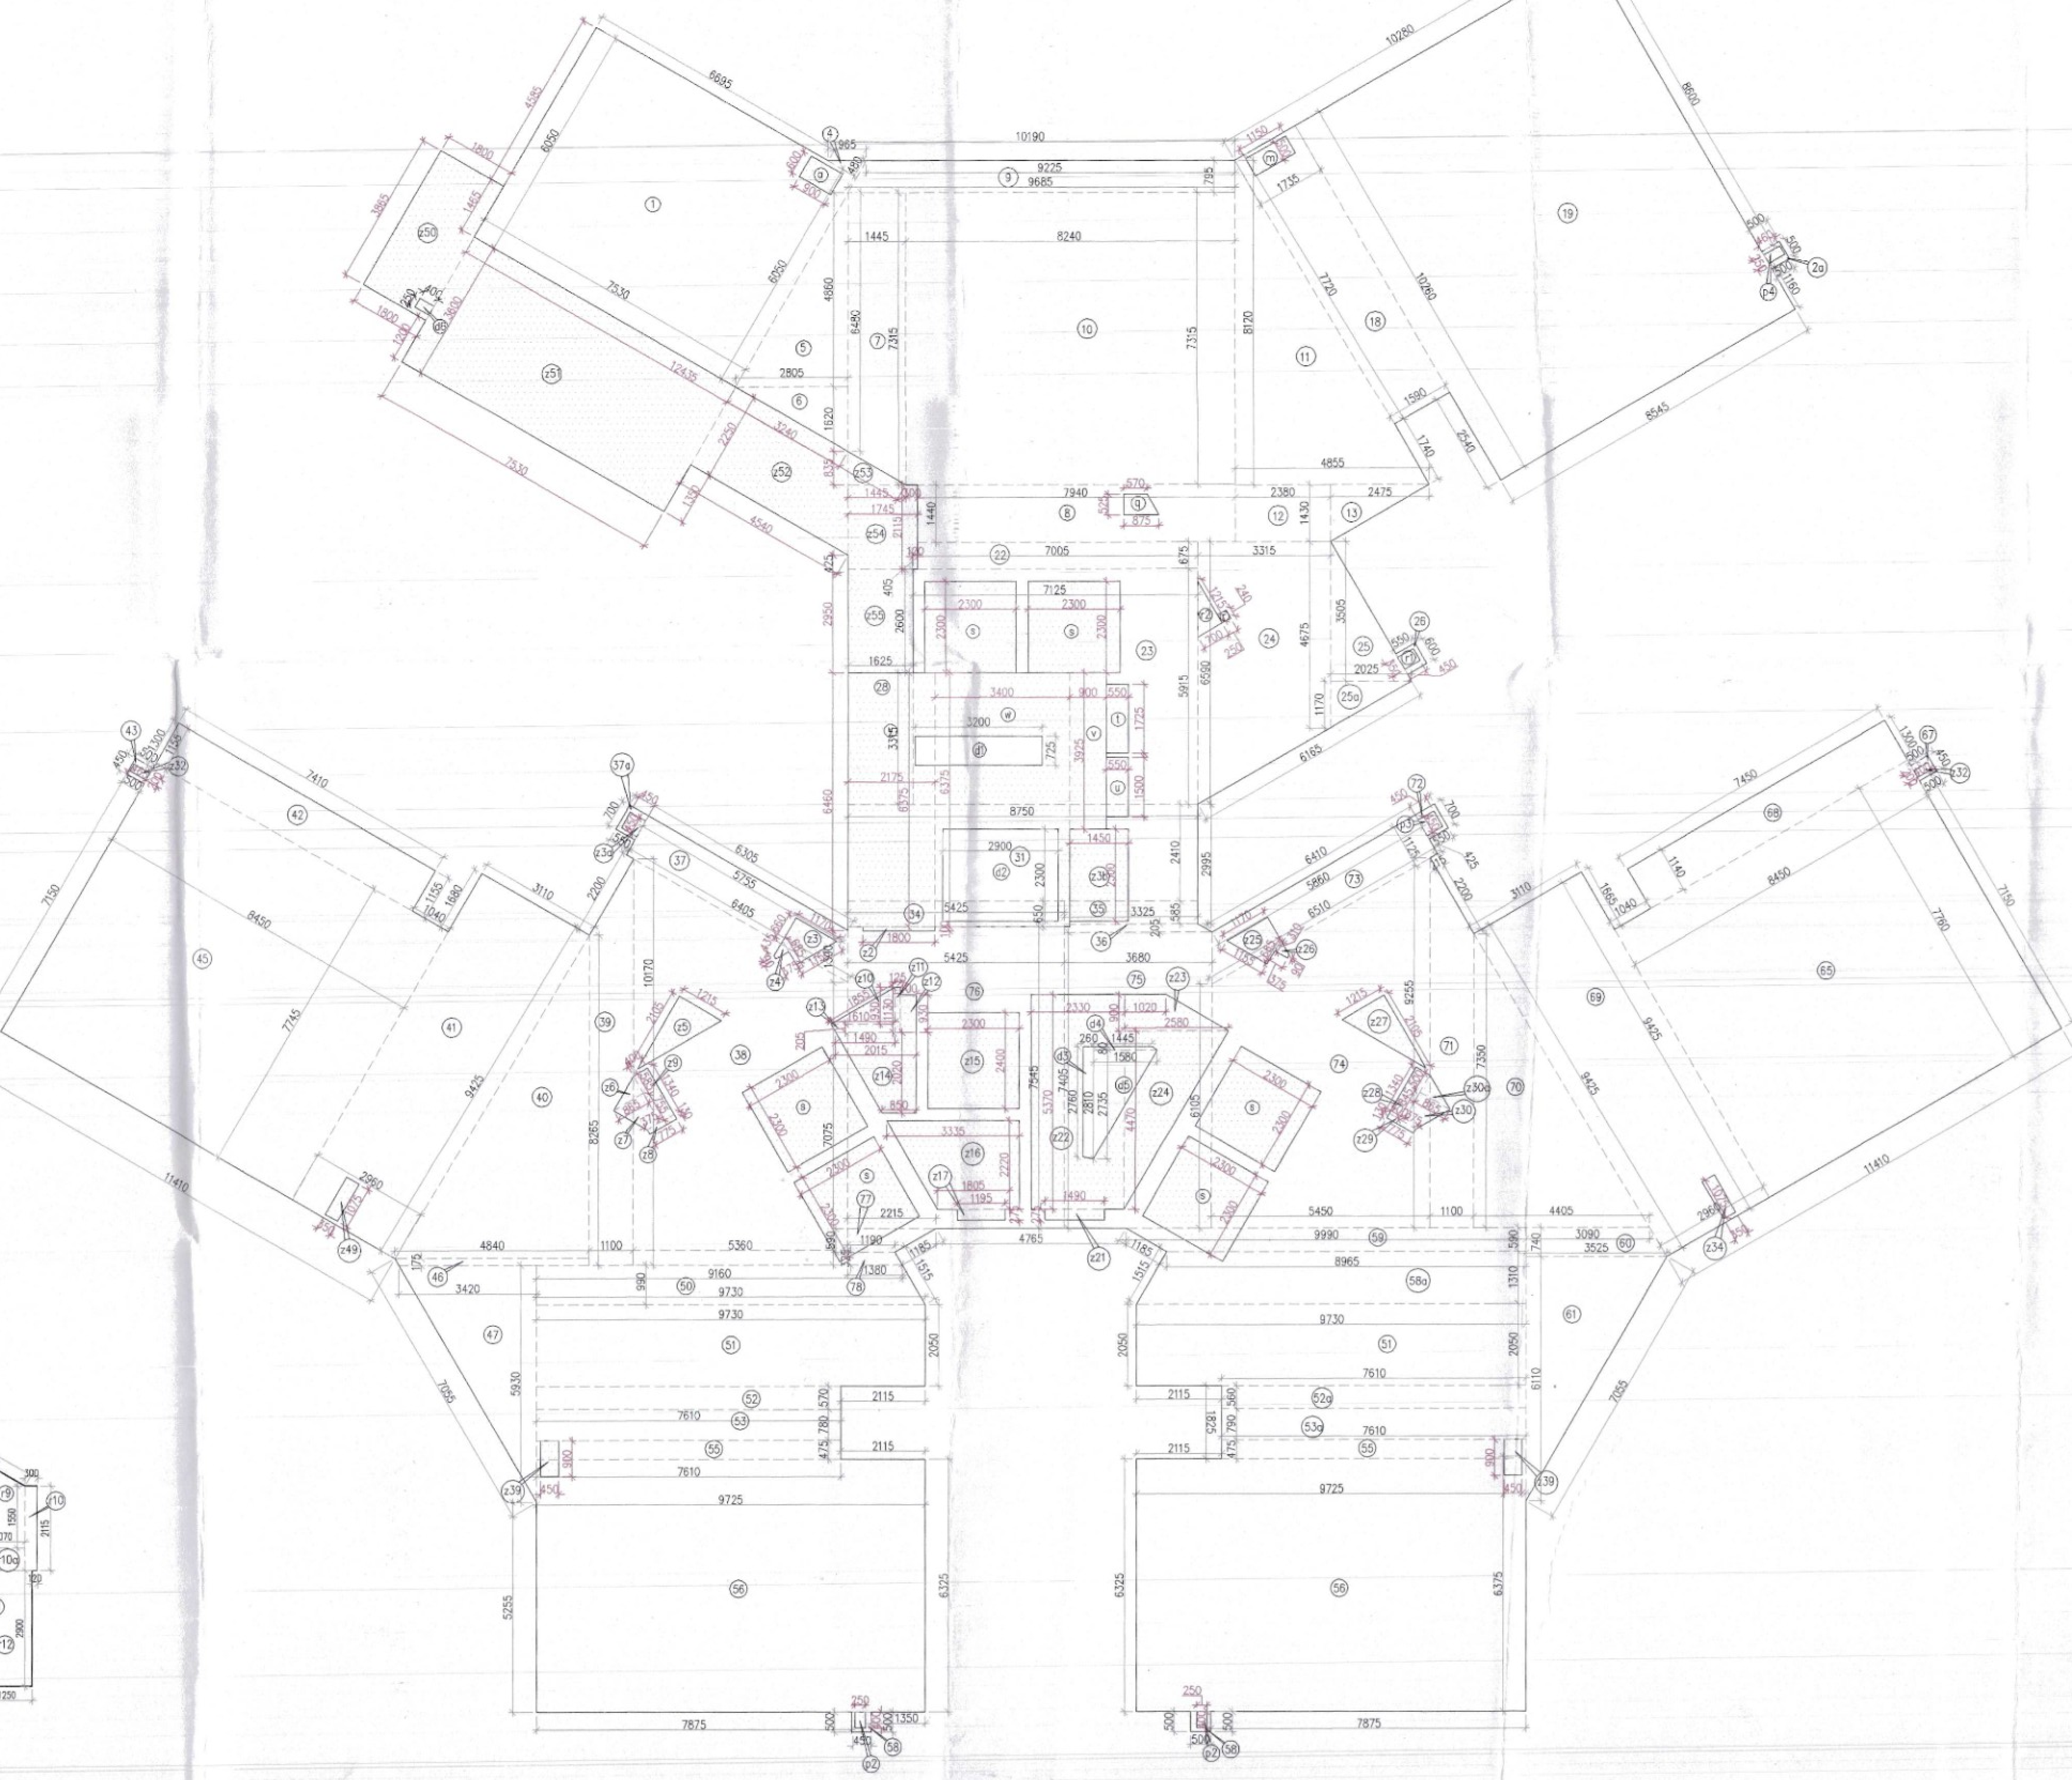

41ST LOWER PENTHOUSE & REFUGE FLOOR AREA

Note :-

1. BUILDING HAS AUTOMATIC SPRINKLER SYSTEM WHEREVER REQUIRED BY NBC.
2. BUILDING WILL BE DESIGNED (STRUCTURES) AS PER RELEVENT IS CODES FOR EARTH QUAKE RESISTANCE.
3. ALL TOILET & KITCHEN HAVE PERMANENT VENTILATION /EXHAUST
4. ALL BUILDINGS ARE NATURALLY VENTILATED AND WHERE EVER REQUIRED MECHANICAL VENTILATION IS PROPOSED WITH 100% POWER BACKUP.

Project

PROPOSED BUILDING PLAN OF GROUP HOUSING COLONY FOR PHASE 3 AREA MEASURING 8.19375 ACRES PART OF TOTAL LICENSED LAND MEASURING 34.175 ACRES(LICENCE NO. 16 OF 2008 DATED 31.01.2008, LICENCE NO. 28 OF 2008 DATED 17.02.2008, LICENCE NO. 44 OF 2011 DATED 13.05.2011) IN SECTOR-59 GURUGRAM MANESAR URBAN COMPLEX BEING DEVELOPED BY BTVS BUILDWELL PVT LTD. AND OTHERS IN COLLABORATION WITH BASE EXPORTS PVT LTD. AND BUZZ HOTELS PVT. LTD.

Architects:
Morphogenesis
Plot No. 41, Industrial Estate,
Okhla Phase-III,
New Delhi 110020, India
TEL: +91 11 41828070
FAX: 91 11 26490351
E Mail:studio@morphogenesis.org

Associate Architects:

SBA Design N Code LLP
Architecture·Codes·Interiors
(Formerly known as RSMS)
Plot no. 10 A&B, Bhawani Kunj,
Behind D2,Vasant Kunj,
New Delhi-110070.
Mob.: 9810791652,9811077209

S.T.P.(HQ) Member Secretary B.P.A.C.
C.T.P.(HR) Chairman B.P.A.C.
S.T.P.(G) Member B.P.A.C.
DTP(HQ)
ATP(HQ)
JD.
ATP
A.D.O. (HQ) Member BPAC
FSO. (HQ) Member BPAC
DINESH KUMAR PA(HQ)

OWNER'S SEAL & SIGNATURE

Checked and found ok for Public Health (Internal) Service only subject to comments in in forwarding letter No. 266264 DH. 03/09/2026
Superintending Engineer (HQ) for Chief Engineer-I HSVP, Panchkula

LP HOLDER SEAL & SIGNATURE

ARCHITECT'S SEAL & SIGNATURE

REENA SHARMA
B.ARCH
CA/2016/77247

JUL.-2026	Scale :1:100
Drawing Title:- 41ST LOWER PENTHOUSE FLOOR / REFUGE FLOOR PLAN & AREA CALCULATION (TOWER-A)	Drawing No:- TA-12
	03-20072026