
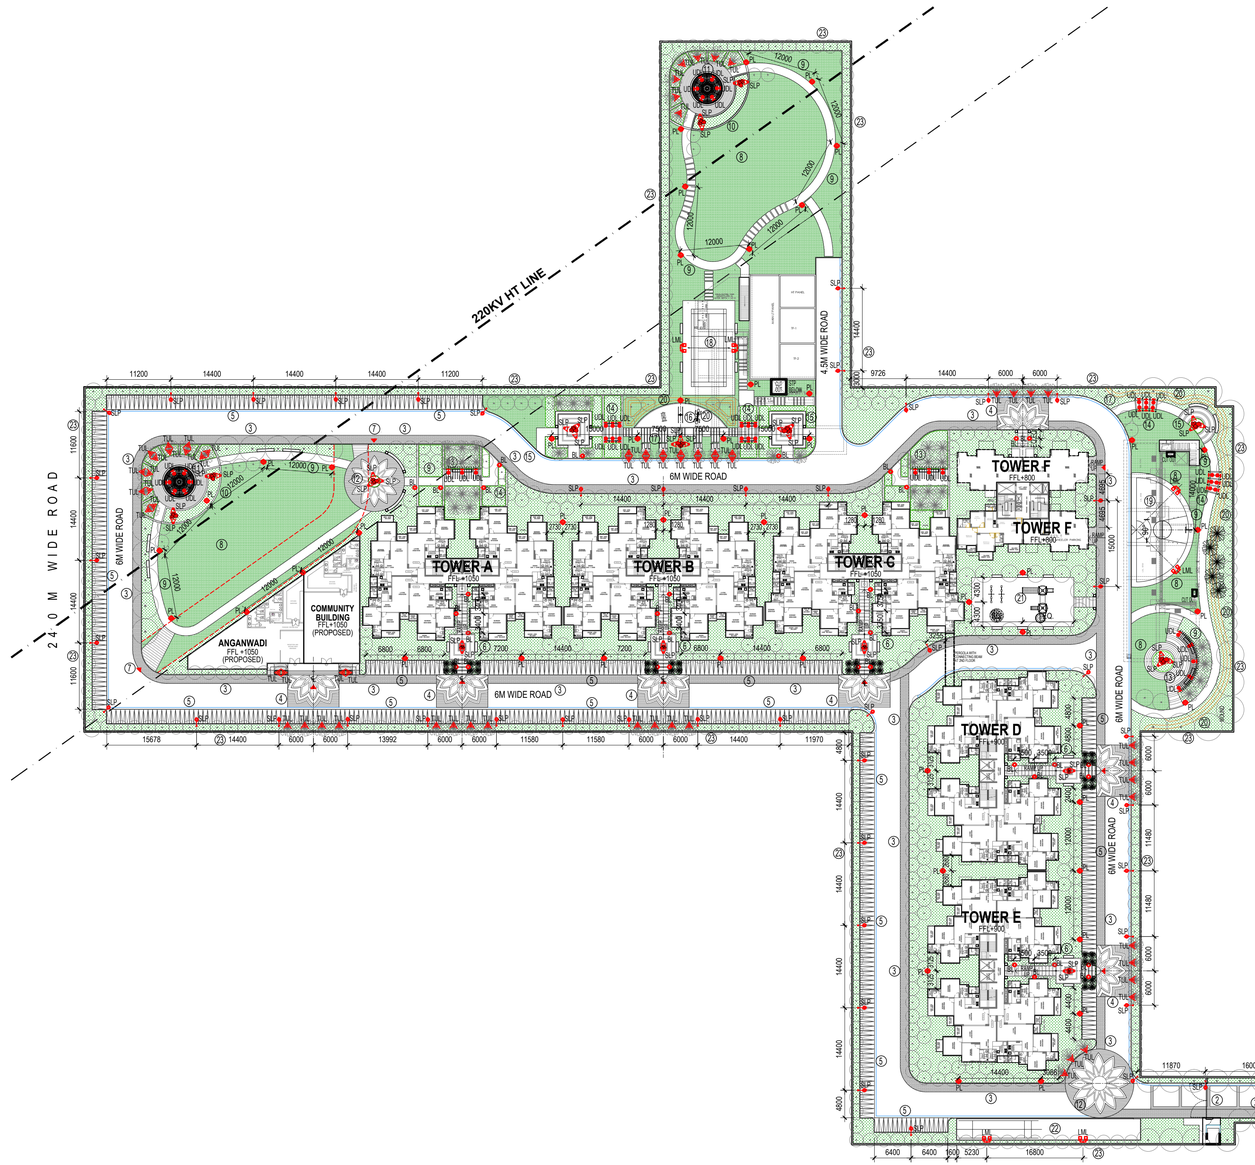


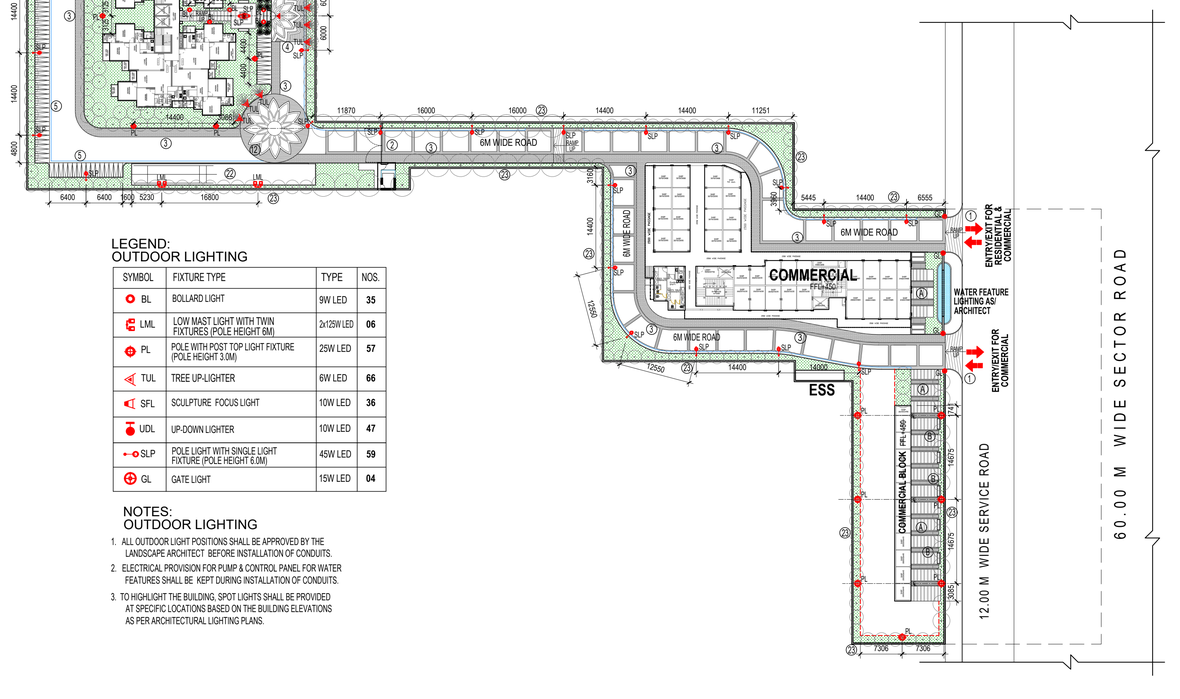

LEGEND: RESIDENTIAL

1. ENTRY/ EXIT
2. ENTRY/ EXIT FOR RESIDENTIAL AREA
3. PERIPHERAL JOGGING TRACK
4. TOWER DROP-OFF
5. OPEN SCOOTER PARKING
6. TOWER ENTRANCE COURT
7. ENTRY TO LAWN
8. LAWN
9. PATHWAY/ JOGGING TRACK
10. PLANTER WITH SCULPTURES
11. GARDEN PAVILION
12. FLORAL PLAZA
13. SITTING UNDER TRELLIS
14. PATHWAY THROUGH PORTALS
15. OUTDOOR SITTING AREA
16. OUTDOOR GYM
17. YOGA/ MEDITATION GARDEN
18. BADMINTON COURT
19. HALF BASKET BALL COURT
20. MOUND WITH DENSE PLANTATION
21. KIDS' PLAY AREA
22. CRICKET NET PRACTICE
23. BOUNDARY PLANTATION

LEGEND: COMMERCIAL

- (A) COMMERCIAL PLAZA
- (B) SEATING

LEGEND: LANDSCAPE ABBREVIATIONS

ABBREVIATION	MEANING
FFL	FINISHED FLOOR LEVEL
PB	PLANTING BED
P/ PL	PLANTER
LVL	LEVEL
S	SEAT

LEGEND:
OUTDOOR LIGHTING

SYMBOL	FIXTURE TYPE	TYPE	NOS.
BL	BOLLARD LIGHT	9W LED	**35**
LML	LOW MAST LIGHT WITH TWIN FIXTURES (POLE HEIGHT 6M)	2x125W LED	**06**
PL	POLE WITH POST TOP LIGHT FIXTURE (POLE HEIGHT 3.0M)	25W LED	**57**
TUL	TREE UP-LIGHTER	6W LED	**66**
SFL	SCULPTURE FOCUS LIGHT	10W LED	**36**
UDL	UP-DOWN LIGHTER	10W LED	**47**
SLP	POLE LIGHT WITH SINGLE LIGHT FIXTURE (POLE HEIGHT 6.0M)	45W LED	**59**
GL	GATE LIGHT	15W LED	**04**

NOTES:
OUTDOOR LIGHTING

1. ALL OUTDOOR LIGHT POSITIONS SHALL BE APPROVED BY THE LANDSCAPE ARCHITECT BEFORE INSTALLATION OF CONDUITS.
2. ELECTRICAL PROVISION FOR PUMP & CONTROL PANEL FOR WATER FEATURES SHALL BE KEPT DURING INSTALLATION OF CONDUITS.
3. TO HIGHLIGHT THE BUILDING, SPOT LIGHTS SHALL BE PROVIDED AT SPECIFIC LOCATIONS BASED ON THE BUILDING ELEVATIONS AS PER ARCHITECTURAL LIGHTING PLANS.

GOOD FOR CONSTRUCTION
ISSUED ON
July 23, 2021

SINGAL ASSOCIATES
D-220, Anand Vihar
New Delhi-110 092

GENERAL NOTES:
1. ALL DIMENSIONS & LEVELS ARE IN MILLIMETERS UNLESS MENTIONED OTHERWISE.
2. THE CONTRACTOR SHOULD CHECK AND VERIFY ALL DIMENSIONS AND LEVELS AT SITE PRIOR TO COMMENCEMENT OF WORK AT SITE. ANY DISCREPANCY IN THE DRAWING SHALL BE BROUGHT TO THE NOTICE OF THE LANDSCAPE ARCHITECT.

PATH: D:\Singal Associates\Current Projects\Signature Global Housing, Sec.63A 'Client Issued Drawings' L1/3 (Outdoor Lighting Plan - Phase I)

DATE	REV	DESCRIPTION
23.07.21	email	Client/Architect ISSUED TO

REVISIONS — DISTRIBUTION

LANDSCAPE CONSULTANT
Singal Associates
Architects, Landscape Architects & Interior Designers
D-220, Anand Vihar, New Delhi-92 TEL: 011-42427206
E-mail : design@singalassociates.com
KRISHAN C. SINGAL

THIS DRAWING IS THE PROPERTY OF SINGAL ASSOCIATES AND NOT TO BE COPIED OR USED WITHOUT THEIR PERMISSION

DRG. TITLE
LANDSCAPE OUTDOOR LIGHTING PLAN - Phase I

PROJECT
SIGNATURE GLOBAL HOUSING SEC -63A, GURUGRAM, HARYANA

ARCHITECT
Dot Architecture Interiors Pvt. Ltd.
M-5, Malviya Nagar, Opp. Malviya Nagar Bus Stand, New Delhi-110017
Tel.: 26687224, 26687225, 26687226 E-mail : info@dotarchitecture.com

CLIENT
Signature Global (India) Pvt. Ltd.
Gurugram, Haryana

DEALT BY: ZUBAIR
CHECKED BY: K.C.S.
DATE: 13.07.2021
SCALE: 1:500 (A1Extd.)
NORTH:
DRAWING NO.: **L13**
REVISION: R0
JOB NO.: SGHG - 469/L