

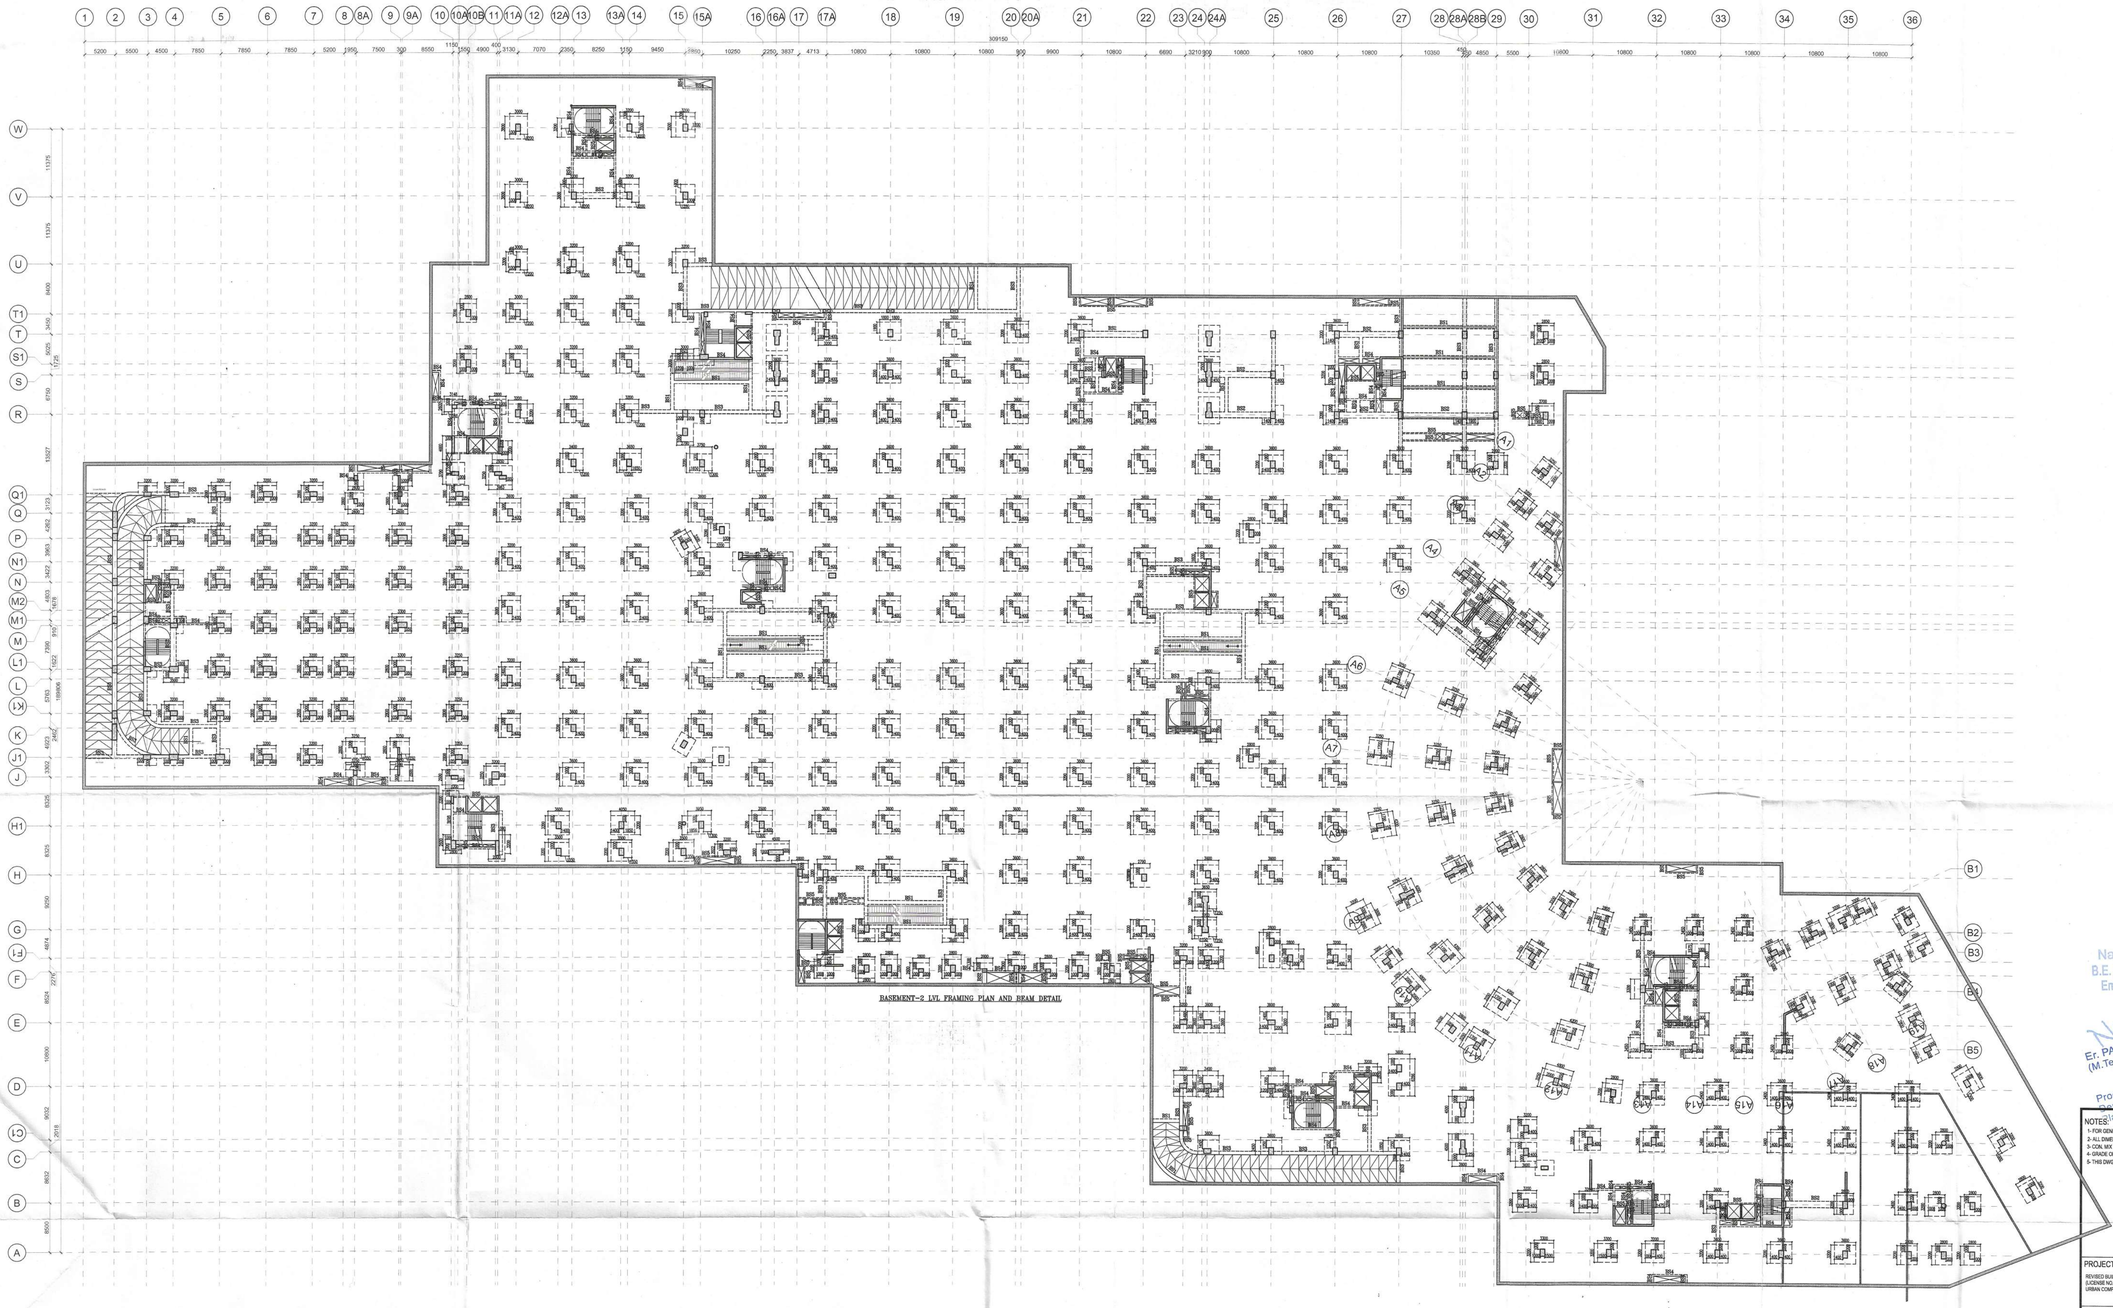


BASEMENT-2 LVL FRAMING PLAN AND BEAM DETAIL

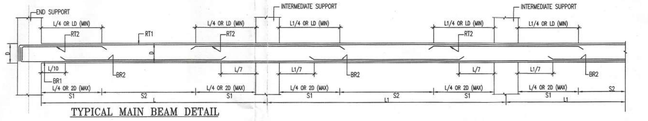

TYPICAL MAIN BEAM DETAIL

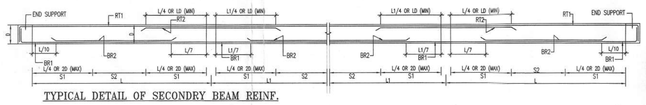


TYPICAL DETAIL OF SECONDRY BEAM REINF.

BASEMENT-2 SCHEDULE OF BEAM REINFORCEMENT

BEAM MKD	BEAM SIZE	BEAM REINFORCEMENT				STIRRUPS SCHEDULE
		BOTTM REINF.		TOP REINF.		
		ALTN. (BY)	EXTRA (BK)	ALTN. (BY)	EXTRA (BT)	
BS1	(600X600)	6-25T	- -	6-25T	4-20T	SS/SS
BS2	(1000x750)	6-32T+4-25T	6-25T	4+32T+4-25T	8-32T	ST/SS
BS3	(600X750)	4-25T	--	4-25T	6-25T	SS/SS
BS4	(300X600)	3-20T	3-20T	3-20T	3+16T	S1/S2
BS5	(300X600)	2-20T	- -	2-20T	- -	S1/S2
BS6	(400X750)	4-25T	4+16T	4-25T	4+16T	S3/S4

SCHEDULE OF STIRRUPS

S1	2L--8T@100C/C
S2	2L--8T@200C/C
S3	4L--8T@100C/C
S4	4L--8T@200C/C
S5	4L--8T@100C/C
S6	4L--8T@200C/C
S7	6L--10T@100C/C
S8	6L--10T@200C/C

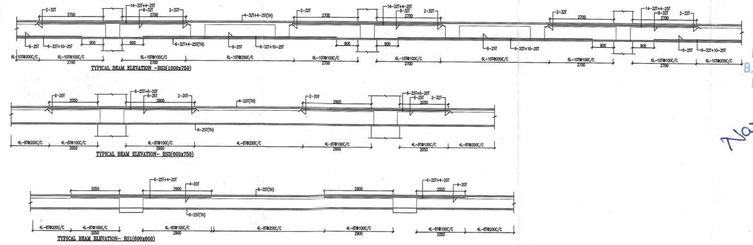

NOTES:
1. FOR GENERAL NOTES REFER DWG NO.9245/100
2. ALL DIMENSIONS ARE IN mm.
3. CON. MIX 40Gl.
4. GRADE OF REINF. - Fe 550D.
5. THIS DWG. SHALL BE READ WITH ALL RELEVANT ARCH. DRAWING.

PROJECT:
REVISED BUILDING PLAN OF COMMERCIAL COLONY MEASURING 10.4375 ACRES LICENSE NO. 38 OF 2010 DATED 10.07.2010 IN SECTION-68, GURUGRAM MANESAR URBAN COMPLEX BEING DEVELOPED BY ADVANCE INDIA PROJECTS LIMITED.

OWNER SIGN

STRUCTURAL CONSULTANTS
CIVTECH CONSULTANTS PVT LTD
A-46, SECTOR -4, NOIDA-201301
PH. NO: 0120-2544094, E-mail :- Projects@civtech.in

ARCHITECT SIGN - Architect is solely responsible for architectural design of project.

DRAWING TITLE:
BASEMENT-2 LVL. FRAMING PLAN AND BEAM DETAIL

DATE:- 22-04-2024	SCALE:- N.T.S
DRAWN BY:- RAKESH	APPRO. BY:-
DESIGNED BY:- AMIR	CHECKED. BY:- AMIR
ORG. NO :- 924/S/201	SHEET NO:- 1/1
ISSUED FOR :- SUBMISSION	REV NO:-

Advance India Projects Limited
Authorised Signatory

Naresh Kumar Garg
B.E. (CIVIL) M.E. (Structure)
Emp. ID TCP-2977-A-2024
Er. PARESH JAUHRI
(M.Tech. Structures - IIT Delhi)
Proof Consultant (TCP, Govt.)
Department of Town & Country
Planning, Haryana

Naresh Kumar Garg
B.E. (CIVIL) M.E. (Structure)
Emp. ID TCP-2977-A-2024

A. Shashank
CAD/125/2004
Arch. MCA