AREA STATEMENT AND POPULATION CHART –(ALREADY SANCTION) PHASE 1

BUILDING DESCRIPTION		AREA CALCULATION			POPULATION STATEMENT		
BUILDING TYPE	DESCRIPTION	GROUND COVERAGE (sqm)	FAR (sqm)	NO. OF APARMENTS	POPULATION BREAK UP		TOTAL POPULATION
					Main Population (@5 Persons / Unit)	Service Population (@2 Persons / Unit)	(Main+ Service)
TOWER EAST	G+27	5,563.732	62973.676	239	1195	10% of the main Dwelling Units = 433 x 10 / 100 = 44 Units. Hence Service Population = 44 x 2 = 88 Person / Room. EWS Population = 77x2= 154 Person	
TOWER WEST	G+34			194	970		
CLUB	G+1						
SHOPPING	G						
EWS	S+4	529.015	1745.311	77		242	
GRAND TOTAL		6,092.747	64718.987	510	2165	242	2407

ALREADY SANCTIONED

AREA STATEMENT AND POPULATION CHART –(REVISED SACNCTION) PHASE 2

BUILDING DESCRIPTION		AREA CALCULATION				POPULATION STATEMENT		
BUILDING TYPE	DESCRIPTION	GROUND COVERAGE (sqm)	FAR (sqm)	NON FAR (sqm)	NO. OF APARMENTS	POPULATION BREAK UP		TOTAL POPULATION
						Main Population (@5 Persons / Unit)	Service Population (@2 Persons / Unit)	(Main+ Service)
TOWER 1A	G+34	1,952.630	25936.847	52920.011	320	1600	10% of the main Dwelling Units = 320 x 10 / 100 = 32 Units. Hence Service Population = 32 x 2 = 64 Person / Room. EWS Population = 58x2= 116Person	1780
CLUB	G							
SHOPPING	G							
NURSERY SCHOOL	G	244.3		270.2				
EWS	S+3	731.313	1552.635	5933.719	58		180	
GRAND TOTAL		2,928.243	27489.482	59123.93	378	1600	180	1780

ALREADY SANCTIONED

AREA STATEMENT AND POPULATION CHART –(PHASE 3 , 4 &7 SANCTION)

BUILDING DESCRIPTION		AREA CALCULATION				POPULATION STATEMENT		
BUILDING TYPE	DESCRIPTION	GROUND COVERAGE (sqm)	FAR (sqm)	NON FAR +FAR +BUA AREA (sqm)	NO. OF APARMENTS	POPULATION BREAK UP		TOTAL POPULATION
						Main Population (@5 Persons / Unit)	Service Population (@2 Persons / Unit)	(Main+ Service)
TOWER 3.1	G+35	1,420.762	24803.362	32925.47	134	670	10% of the main Dwelling Units = 1051 x 10 / 100 = 106 Units. Hence Service Population = 106 x 2 = 212 Person / Room. EWS Population = 186x2= 372Person	
TOWER 3.2	G+39	1,468.821	30458.849	37847.513	230	1150		
TOWER 3.3	G+42	1,468.821	32763.585	40644.548	248	1240		
TOWER 6.0	G+46	1,032.138	32620.12	40450.26	439	2195		
BASEMENTS (TOWERS)	3 LEVEL			63545.088				
CHANGE ROOM	G	124.135	151.6	151.6				
EWS	S+7	407.537	4317.325	5091.051	186		584	
TOTAL		6,002.329	124515.242	220655.53	1237	5255	584	5839
Amenities								
TOTAL		5,743.355		37947.34				
GRAND TOTAL		11,745.684		258602.87				

ALREADY SANCTIONED

AREA STATEMENT AND POPULATION CHART –(PHASE 5,6 and 8SANCTION)

BUILDING DESCRIPTION		AREA CALCULATION				POPULATION STATEMENT		
BUILDING TYPE	DESCRIPTION	GROUND COVERAGE (sqm)	FAR (sqm)	NON FAR +FAR +BUA AREA (sqm)	NO. OF APARMENTS	POPULATION BREAK UP		TOTAL POPULATION
						Main Population (@5 Persons / Unit)	Service Population (@2 Persons / Unit)	(Main+ Service)
TOWER 4.1	G+42	2,202.849	44332.85	58943.3	244	1220	10% of the main Dwelling Units = 838 x 10 / 100 = 84 Units. Provided Service Personal unit Population = 100 x 3 = 300 Person. EWS Population = 148x2= 296 Person	
TOWER 4.2	G+40	2,031.160	38182.08	51222.32	154	770		
TOWER 4.3	G+37	1,821.670	34948.51	45292.44	142	710		
TOWER 7.1	G+40	1,704.600	34821.03	44025.58	150	750		
TOWER 7.2	G+38	1,432.505	26765.294	35158.075	148	740		
BASEMENTS (TOWERS)	3 LEVEL			67788.897 (22414.742+22873.913 +22511.142)				
EWS	S+14	0	3622.046	4749.653	148		596	
TOTAL		9,192.784	182671.91	307190.265	986	4190	596	4786
Amenities								
TOTAL				650.02				
GRAND TOTAL		9,192.784		307840.285				

ALREADY SANCTIONED

LEGEND

- Storm Water Line
- Irrigation Water Supply
- Municipal Water Line
- Fire Tender Path
- PROPOSED PHASE- 5, 6 & 8
- REVISED SANCTION
- ALREADY SANCTION

LEGEND

- Demarcation line
- Setback line
- Basement profile
- Organized greens line
- 6.0m wide fire tender path
- 1.5M wide green
- Organized greens

NOTES:
1. All lifts shall have 100% power back up
2. All Electrical installations shall be as per NBC provisions
3. Fire fighting/Safety provisions will be as per prevalent NBC provisions
4. Roof slab of Upper basement is designed to take Fire Tender load

SEWERAGE LEGEND :
- SOIL PIPE
- WASTE PIPE
- EXTERNAL SEWER LINE
- EXTERNAL MANHOLE

DRAINAGE LEGEND :
- EXTERNAL SEWER LINE
- EXTERNAL STORM MANHOLE

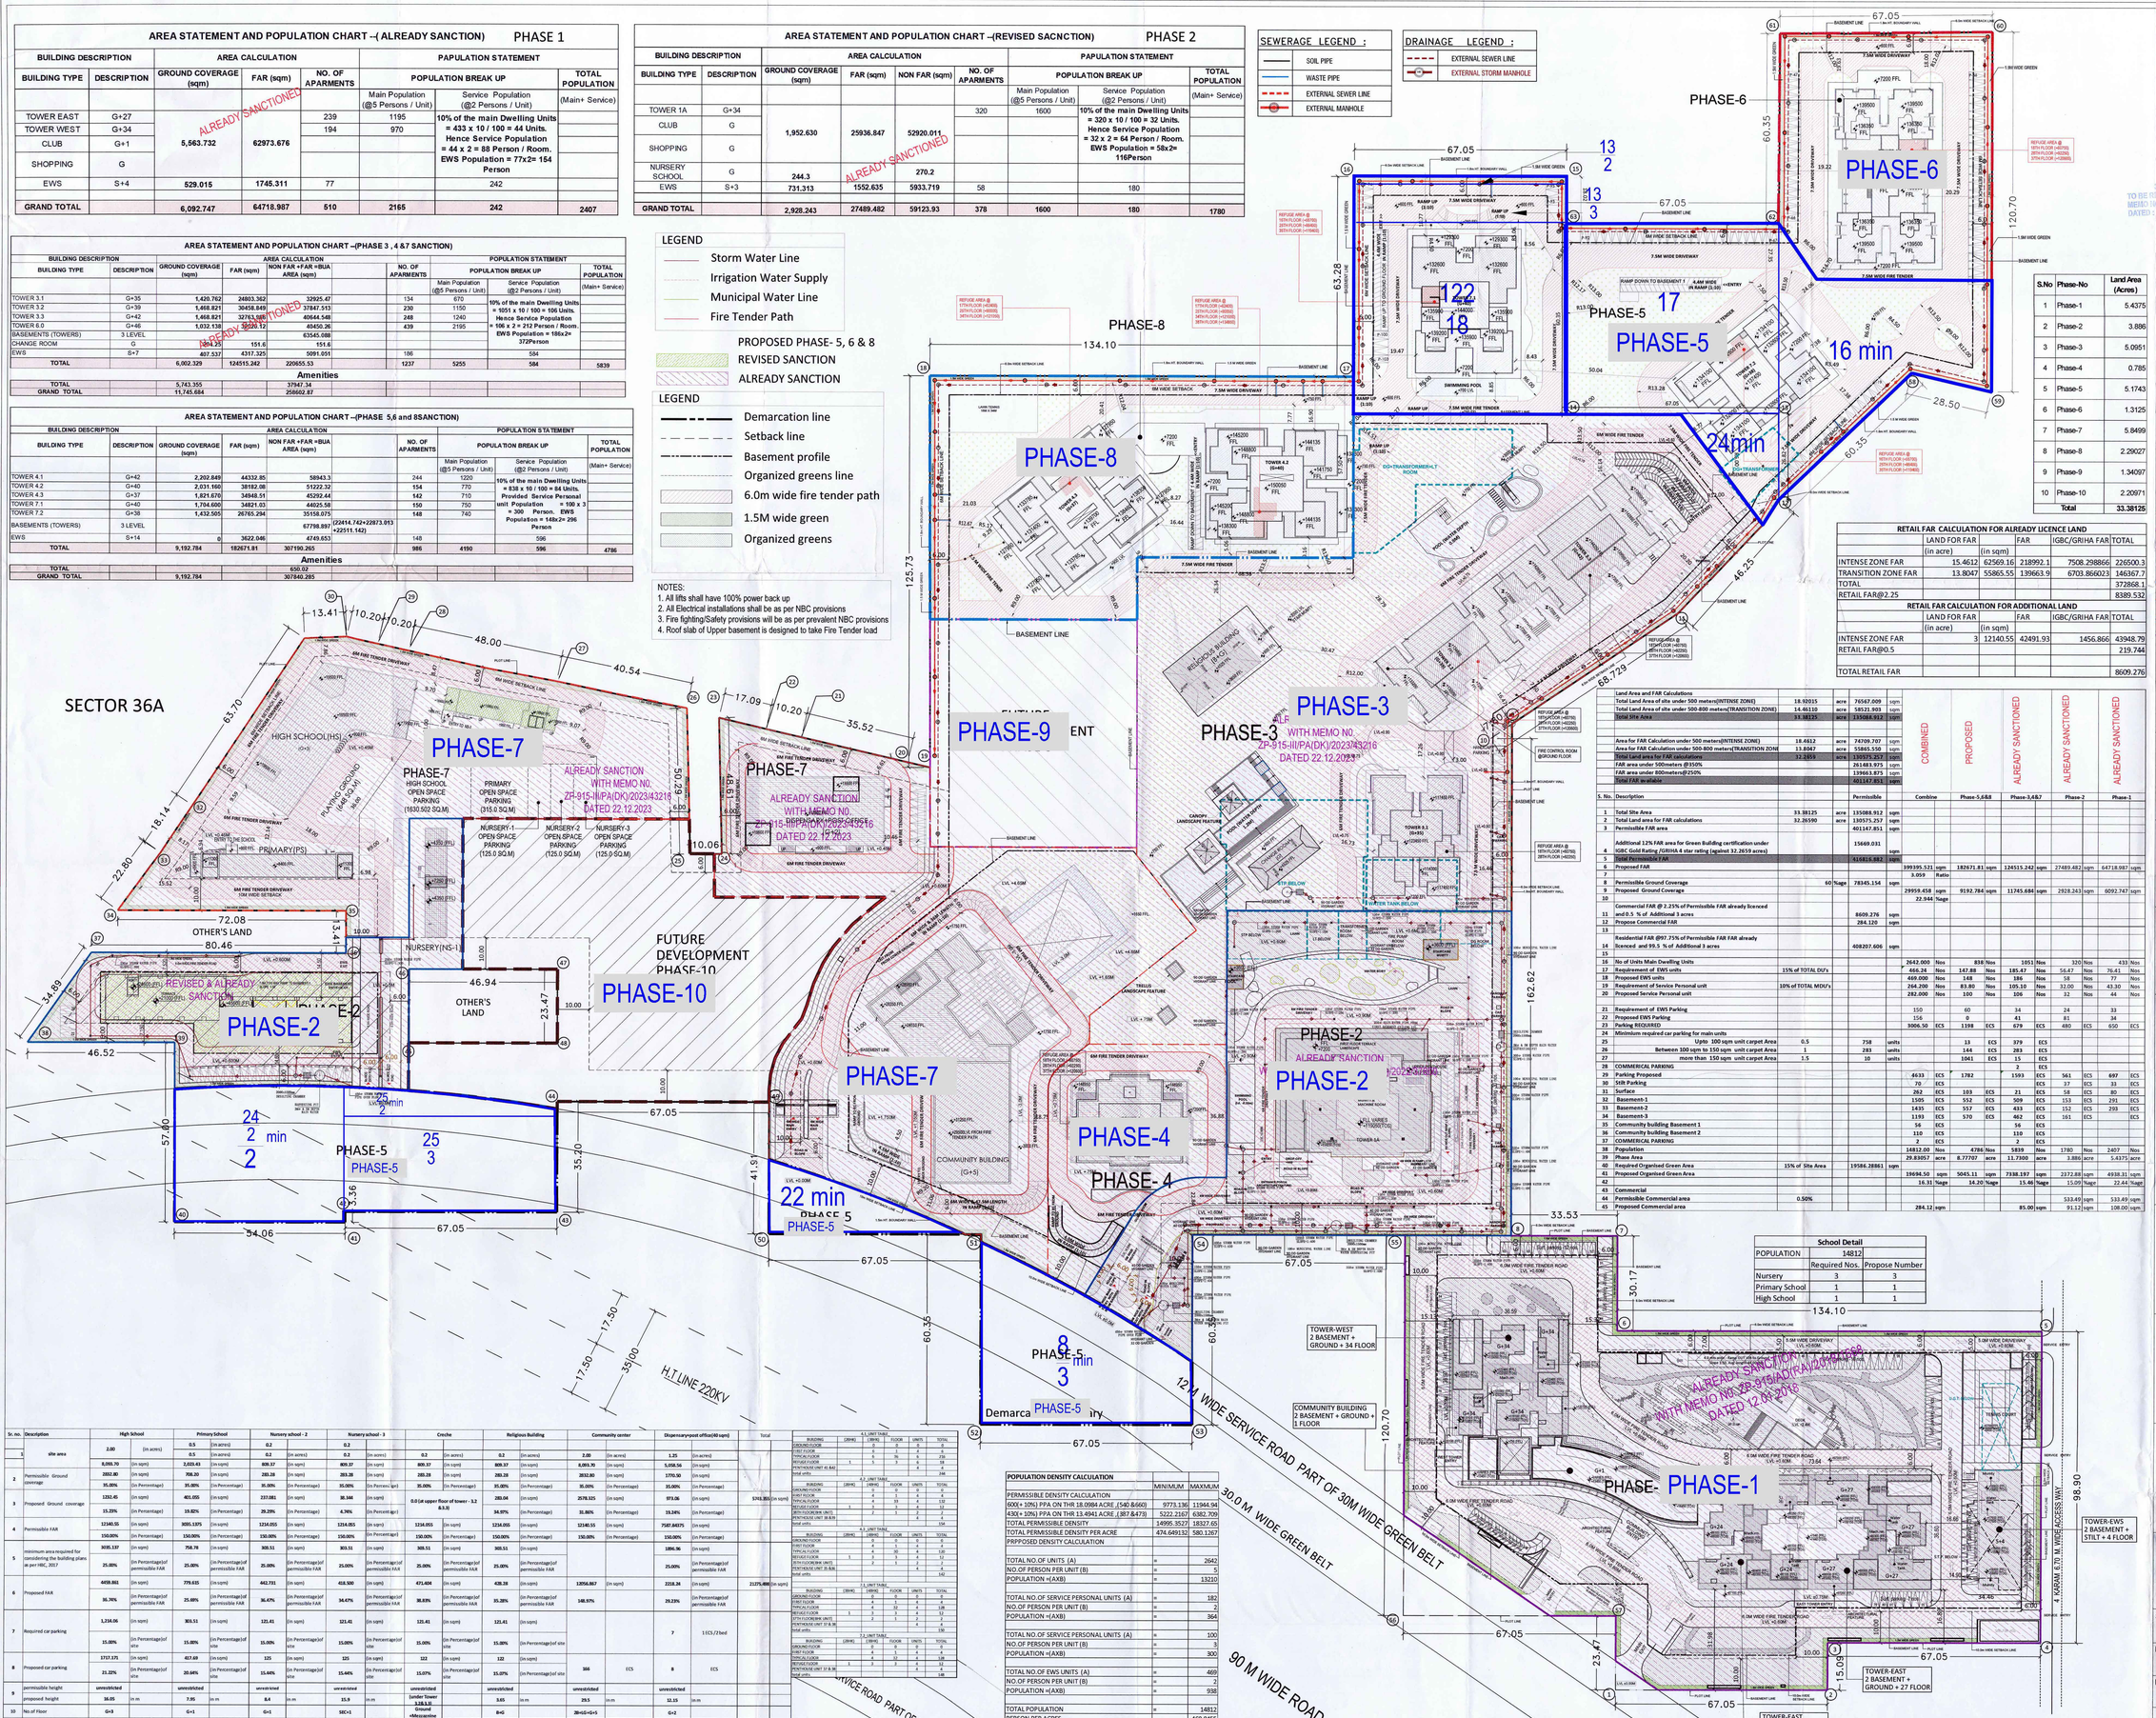

S.No	Phase-No	Land Area (Acres)
1	Phase-1	5.4375
2	Phase-2	3.886
3	Phase-3	5.0951
4	Phase-4	0.785
5	Phase-5	5.1743
6	Phase-6	1.3125
7	Phase-7	5.8499
8	Phase-8	2.29027
9	Phase-9	1.34097
10	Phase-10	2.20971
	Total	33.38125

RETAIL FAR CALCULATION FOR ALREADY LICENCE LAND

	LAND FOR FAR (in acre)	(in sqm)	FAR	IGBC/GRIHA FAR	TOTAL
INTENSE ZONE FAR	15.4612	62569.16	218992.1	7508.298866	226500.3
TRANSITION ZONE FAR	13.8047	55865.55	139663.9	6703.866023	146367.7
TOTAL					372868.1
RETAIL FAR@2.25					8389.532

RETAIL FAR CALCULATION FOR ADDITIONAL LAND

	LAND FOR FAR (in acre)	(in sqm)	FAR	IGBC/GRIHA FAR	TOTAL
INTENSE ZONE FAR	3	12140.55	42491.93	1456.866	43948.79
RETAIL FAR@0.5					219.744
TOTAL RETAIL FAR					8609.276

				COMBINED	PROPOSED	ALREADY SANCTIONED	ALREADY SANCTIONED	ALREADY SANCTIONED
Land Area and FAR Calculations								
Total Land Area of site under 500 meters(INTENSE ZONE)	18.92015	acre	76567.009	sqm				
Total Land Area of site under 500-800 meters(TRANSITION ZONE)	14.46110	acre	58521.903	sqm				
Total Site Area	33.38125	acre	135088.912	sqm				
Area for FAR Calculation under 500 meters(INTENSE ZONE)	18.4612	acre	74709.707	sqm				
Area for FAR Calculation under 500-800 meters(TRANSITION ZONE	13.8047	acre	55865.550	sqm				
Total land area for FAR calculations	32.2659	acre	130575.257	sqm				
FAR area under 500meters @350%			261483.975	sqm				
FAR area under 800meters@250%			139663.875	sqm				
Total FAR available			401147.851	sqm				
S. No. Description			Permissible		Combine	Phase-5,6&8	Phase-3,4&7	Phase-2	Phase-1
1 Total Site Area	33.38125	acre	135088.912	sqm					
2 Total Land area for FAR calculations	32.26590	acre	130575.257	sqm					
3 Permissible FAR area			401147.851	sqm					
Additional 12% FAR area for Green Building certification under IGBC Gold Rating /GRIHA 4 star rating (against 32.2659 acres)			15669.031	sqm					
5 Total Permissible FAR			416816.882	sqm					
6 Proposed FAR			399395.521	sqm	182671.81	sqm	124515.242	sqm	27489.482	sqm	64718.987	sqm
7			3.059	Ratio								
8 Permissible Ground Coverage	60	%age	78345.154	sqm								
9 Proposed Ground Coverage			29959.458	sqm	9192.784	sqm	11745.684	sqm	2928.243	sqm	6092.747	sqm
10			22.944	%age								
Commercial FAR @ 2.25% of Permissible FAR already licenced												
11 and 0.5 % of Additional 3 acres			8609.376	sqm								
12 Propose Commercial FAR			284.120	sqm								
13												
Residential FAR @97.75% of Permissible FAR FAR already												
14 licenced and 99.5 % of Additional 3 acres			408207.606	sqm								
15												
16 No of Units Main Dwelling Units					2642.000	Nos	838	Nos	1051	Nos	320	Nos	433	Nos
17 Requirement of EWS units	15% of TOTAL DU's				466.26	Nos	147.88	Nos	185.47	Nos	56.47	Nos	76.41	Nos
18 Proposed EWS units					469.000	Nos	148	Nos	186	Nos	58	Nos	77	Nos
19 Requirement of Service Personal unit	10% of TOTAL MDU's				264.200	Nos	83.80	Nos	105.10	Nos	32.00	Nos	43.30	Nos
20 Proposed Service Personal unit					282.000	Nos	100	Nos	106	Nos	32	Nos	44	Nos
21 Requirement of EWS Parking					150		60		34		24		33	
22 Proposed EWS Parking					156		0		41		81		34	
23 Parking REQUIRED					3006.50	ECS	1198	ECS	679	ECS	480	ECS	650	ECS
24 Minimum required car parking for main units														
25 Upto 100 sqm unit carpet Area	0.5		758	units			13	ECS	379	ECS				
26 Between 100 sqm to 150 sqm unit carpet Area	1		283	units			144	ECS	283	ECS				
27 more than 150 sqm unit carpet Area	1.5		10	units			1041	ECS	15	ECS				
28 COMMERCIAL PARKING									2	ECS				
29 Parking Proposed					4633	ECS	1782		1593	ECS	561	ECS	697	ECS
30 Stilt Parking					70	ECS				ECS	37	ECS	33	ECS
31 Surface					262	ECS	103	ECS	61	ECS	58	ECS	80	ECS
32 Basement-1					1505	ECS	552	ECS	509	ECS	153	ECS	291	ECS
33 Basement-2					1435	ECS	557	ECS	433	ECS	152	ECS	293	ECS
34 Basement-3					1193	ECS	570	ECS	462	ECS	161	ECS		ECS
35 Communtity building Basement 1					56	ECS			56	ECS				
36 Communtity building Basement 2					110	ECS			110	ECS				
37 COMMERCIAL PARKING					2	ECS			2	ECS				
38 Population					14812.00	Nos	4786	Nos	5839	Nos	1780	Nos	2407	Nos
39 Phase Area					29.83057	acre	8.77707	acre	11.7308	acre	3.886	acre	5.4375	acre
40 Required Organised Green Area	15% of Site Area		19586.28861	sqm										
41 Proposed Organised Green Area					19694.50	sqm	5045.11	sqm	7338.197	sqm	2372.88	sqm	4938.31	sqm
42					10.31	%age	34.20	%age	15.46	%age	15.09	%age	22.44	%age
43 Commercial														
44 Permissible Commercial area	0.50%										533.49	sqm	533.49	sqm
45 Proposed Commercial area					284.12	sqm			85.00	sqm	91.12	sqm	108.00	sqm

School Detail		
POPULATION	14812	
	Required Nos.	Propose Number
Nursery	3	3
Primary School	1	1
High School	1	1

Sr. no.	Description	High School		Primary School		Nursery school - 2		Nursery school - 3		Creche		Religious Building		Community center		Dispensary+post office(40 sqm)		Total
1	site area	2.00	(in acres)	0.5	(in acres)	0.2	(in acres)	0.2	(in acres)	0.3	(in acres)	0.3	(in acres)	2.00	(in acres)	1.25	(in acres)	
				809.37	(in sqm)	809.37	(in sqm)	809.37	(in sqm)	1214.055	(in sqm)	1214.055	(in sqm)	8,093.70	(in sqm)	5,058.56	(in sqm)	
2	Permissible Ground coverage	2832.80	(in sqm)	708.20	(in sqm)	283.28	(in sqm)	283.28	(in sqm)	283.28	(in sqm)	283.28	(in sqm)	2832.80	(in sqm)	1770.50	(in sqm)	
		35.00%	(in Percentage)	35.00%	(in Percentage)	35.00%	(in Percentage)	35.00%	(in Percentage)	35.00%	(in Percentage)	35.00%	(in Percentage)	35.00%	(in Percentage)	35.00%	(in Percentage)	
3	Proposed Ground coverage	1232.45	(in sqm)	401.055	(in sqm)	237.081	(in sqm)	38.344	(in sqm)	0.0 Cat upper floor of tower - 3.2 & 3.3)		283.04	(in sqm)	2578.325	(in sqm)	973.06	(in sqm)	5743.355 (in sqm)
		15.23%	(in Percentage)	19.82%	(in Percentage)	29.29%	(in Percentage)	4.74%	(in Percentage)			34.97%	(in Percentage)	31.86%	(in Percentage)	19.24%	(in Percentage)	
4	Permissible FAR	12160.55	(in sqm)	3035.1375	(in sqm)	1214.055	(in sqm)	1214.055	(in sqm)	1214.055	(in sqm)	1214.055	(in sqm)	1214.055	(in sqm)	12140.55	(in sqm)	7507.84375 (in sqm)
		150.00%	(in Percentage)	150.00%	(in Percentage)	150.00%	(in Percentage)	150.00%	(in Percentage)	150.00%	(in Percentage)	150.00%	(in Percentage)	150.00%	(in Percentage)	150.00%	(in Percentage)	
5	minimum area required for considering the building plans as per HBC, 2017	3035.137	(in sqm)	758.78	(in sqm)	303.51	(in sqm)	303.51	(in sqm)	303.51	(in sqm)	303.51	(in sqm)	3035.137	(in sqm)	1896.96	(in sqm)	
		25.00%	(in Percentage)of permissible FAR	25.00%	(in Percentage)of permissible FAR	25.00%	(in Percentage)of permissible FAR	25.00%	(in Percentage)of permissible FAR	25.00%	(in Percentage)of permissible FAR	25.00%	(in Percentage)of permissible FAR	25.00%	(in Percentage)of permissible FAR	25.00%	(in Percentage)of permissible FAR	
6	Proposed FAR	4459.881	(in sqm)	779.635	(in sqm)	442.731	(in sqm)	418.500	(in sqm)	471.404	(in sqm)	438.28	(in sqm)	12056.867	(in sqm)	2218.34	(in sqm)	21275.488 (in sqm)
		36.76%	(in Percentage)of permissible FAR	25.68%	(in Percentage)of permissible FAR	36.47%	(in Percentage)of permissible FAR	34.47%	(in Percentage)of permissible FAR	38.83%	(in Percentage)of permissible FAR	35.28%	(in Percentage)of permissible FAR	148.97%		29.23%	(in Percentage)of permissible FAR	
7	Required car parking	1,214.06	(in sqm)	303.51	(in sqm)	121.41	(in sqm)	121.41	(in sqm)	121.41	(in sqm)	121.41	(in sqm)			7	1 ECS/2 bed	
		15.00%	(in Percentage)of site	15.00%	(in Percentage)of site	15.00%	(in Percentage)of site	15.00%	(in Percentage)of site	15.00%	(in Percentage)of site	15.00%	(in Percentage)of site					
8	Proposed car parking	1737.171	(in sqm)	417.69	(in sqm)	125	(in sqm)	125	(in sqm)	122	(in sqm)	122	(in sqm)	166	ECS	8	ECS	
		21.22%	(in Percentage)of site	20.04%	(in Percentage)of site	15.44%	(in Percentage)of site	15.44%	(in Percentage)of site	15.07%	(in Percentage)of site	15.07%	(in Percentage)of site					
9	permissible height	unrestricted		unrestricted		unrestricted		unrestricted		unrestricted		unrestricted		unrestricted		unrestricted		
	proposed height	36.05	m m	7.95	m m	8.4	m m	15.9	m m	[under tower 3.0] Ground +Mezzanine		3.65	m m	29.5	m m	12.15	m m	
10	No of Floor	G+3		G+1		G+1		SEC+1		471.40	(in sqm)	367.88	(in sqm)	28397.50	(in sqm)	2,288.248	(in sqm)	36597.36 (in sqm)
11	Total built up/covered area	4537.47		850.58	(in sqm)	498.891	(in sqm)	609.001	(in sqm)			B+G		3B+GG+G+5		G+2		

POPULATION DENSITY CALCULATION		MINIMUM	MAXIMUM
PERMISSIBLE DENSITY CALCULATION			
60(X+ 10%) PPA ON THR 18.0984 ACRE ,(540.8460)		9773.136	11944.94
430(+ 10%) PPA ON THR 13.4941 ACRE ,(387.8473)		5222.2167	6382.709
TOTAL PERMISSIBLE DENSITY		14995.3527	18327.65
TOTAL PERMISSIBLE DENSITY PER ACRE		474.649132	580.1267
PRPPOSED DENSITY CALCULATION			
TOTAL NO.OF UNITS (A)	=		2642
NO.OF PERSON PER UNIT (B)	=		5
POPULATION =(AXB)	=		13210
TOTAL NO.OF SERVICE PERSONAL UNITS (A)	=		182
NO.OF PERSON PER UNIT (B)	=		2
POPULATION =(AXB)	=		364
TOTAL NO.OF SERVICE PERSONAL UNITS (A)	=		100
NO.OF PERSON PER UNIT (B)	=		3
POPULATION =(AXB)	=		300
TOTAL NO.OF EWS UNITS (A)	=		469
NO.OF PERSON PER UNIT (B)	=		2
POPULATION =(AXB)	=		938
TOTAL POPULATION	=		14812
PERSON PER ACRES			468.8455

AUTHORITY STAMP :

This is a "PROVISIONAL BUILDING PLAN" approved only for the purpose of inviting Objections from the general public

S.T.P.(HQ) Member Secretary B.P.A.C. | S.T.P.(O) Member B.P.A.C. | C.T.P.(HR.) Chairman B.P.A.C.

DTP(HQ) ATP(HQ) AD PA ATP

Ram Avtar Bisoi JD(HQ)

SANCTIONED TO BE READ WITH THIS OFFICE MEMO NO.: DATED :

KEY PLAN :

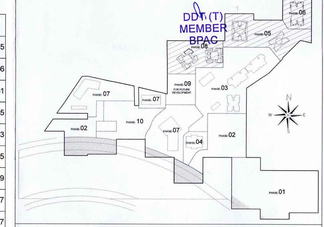

PHASE LEGEND:

- PHASE-10
- PHASE-9
- PHASE-5
- PHASE-6
- PHASE-8
- PHASE-3,4&7
- PHASE-2
- PHASE-1

PROJECT ARCHITECT:-

rajeev agarwal architects

j-1963, chittaranjan park
new delhi - 110019
tel: 011- 40526848
website: www.rajeevagarwal.com

STRUCTURE

NNC DESIGN INTERNATIONAL

NNC CONSULTING STRUCTURAL ENGINEERS
G-70, 2nd FLOOR, JASWANT PLAZA, NEAR KALINDI KUNJ MAIN SARITA VIHAR ROAD, OKHLA, NEW DELHI-110025
PHONE NO.: +91-11-26940734/5/6/7/8 FAX: 26940738
E-Mail : nnc_consultants@hotmail.com
Web : www.nncdesigninternational.com

MEP Consultants

DESIGN CENTRE CONSULTING ENGINEERS PVT. LTD.
OFFICE NO. 44 TO 47,
4TH FLOOR ANSAL PLAZA,
OPPOSITE DABUR CHOWK VAISHALI,
GHAZIABAD, UP-201010
PHONE: 0120-4333451, 4333452
E.MAIL : dcce_go@yahoo.com
E.MAIL : dccepl@gmail.com

PROJECT LANDSCAPE CONSULTANTS

Greenbox Designs
P-1/23, DLF City Phase 2
Gurgaon
Haryana, India

PROJECT TITLE :

REVISED BUILDING PLANS OF COLONY (97.75% RESIDENTIAL COMPONENT & 2.25% COMMERCIAL COMPONENT) (LC-2819-C) UNDER TOD POLICY DATED 09.02.2016 FOR THE AREA MEASURING 33.38125 ACRES (LICENCE NO. 39 OF 2013 DATED 04.06.2013 GRANTED FOR 25.10 ACRES & LICENCE NO. 85 OF 2014 DATED 08.08.2014 GRANTED FOR 2.38125 ACRES, LICENCE NO. 166 OF 2023 DATED 18.08.2023 GRANTED FOR 2.90 ACRES AND ADDITIONAL AREA MEASURING 3.00 ACRES WITH (99.5% RESIDENTIAL COMPONENT & 0.5% COMMERCIAL COMPONENT) (LICENCE NO . - 71 OF 2024 DATED 28.06.2024) IN SECTOR-36A, GURUGRAM MANESAR URBAN COMPLEX BEING DEVELOPED BY KRISUMI CORPORATION PVT. LTD

ARCHITECT'S SIGNATURE / STAMP :

RAJEEV KUMAR AGARWAL
ARCHITECT CA/88/11915

STRUCTURE CONSULTANT SIGNATURE / STAMP :

OWNER SIGNATURE / STAMP :

For KRISUMI CORPORATION PVT. LTD.
Authorised Signatory

DRAWING TITLE :

SITE PLAN

Checked and found ok for Public Health (Internal) Service only subject to comments in forwarding letter No. dated

Superintending Engineer (HQ) for Chief Engineer-I HSVP, Panchkula

SCALE 1:500

DATE 5 OCTOBER 2023

DRAWING NO. SP-1

RELEASED FOR -

- ☐ INFORMATION
- ☐ EIA
- ☐ TENDER
- ☐ ADVANCE COPY
- ☑ SUBMISSION DRG.
- ☐ GFC