
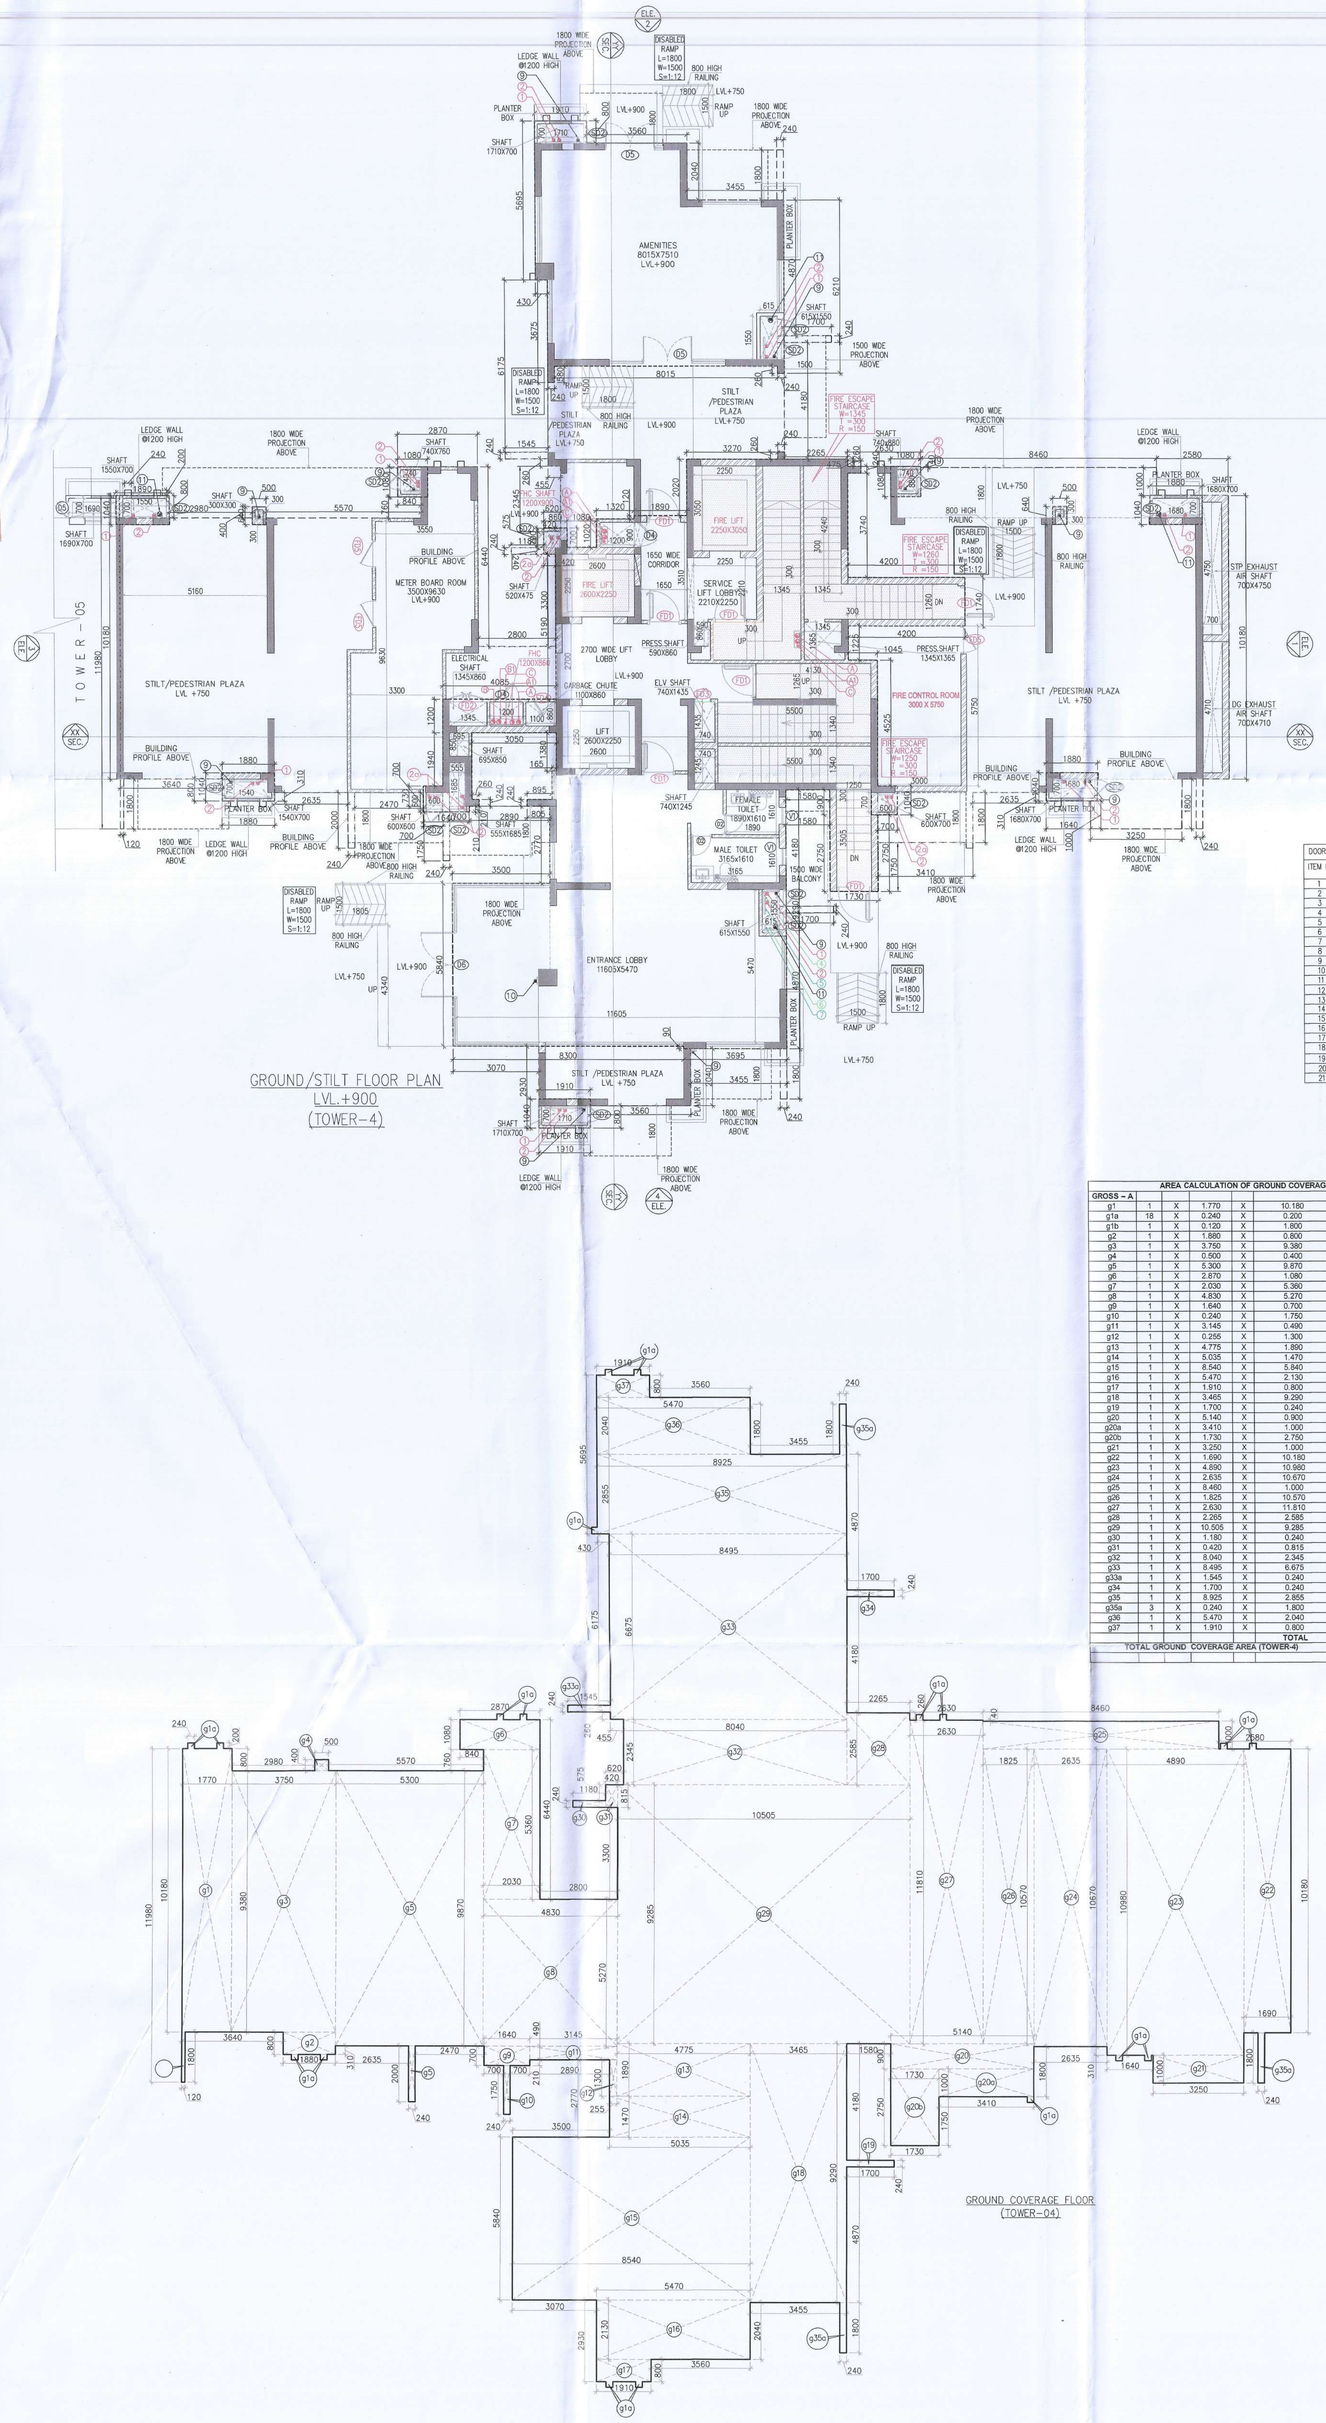


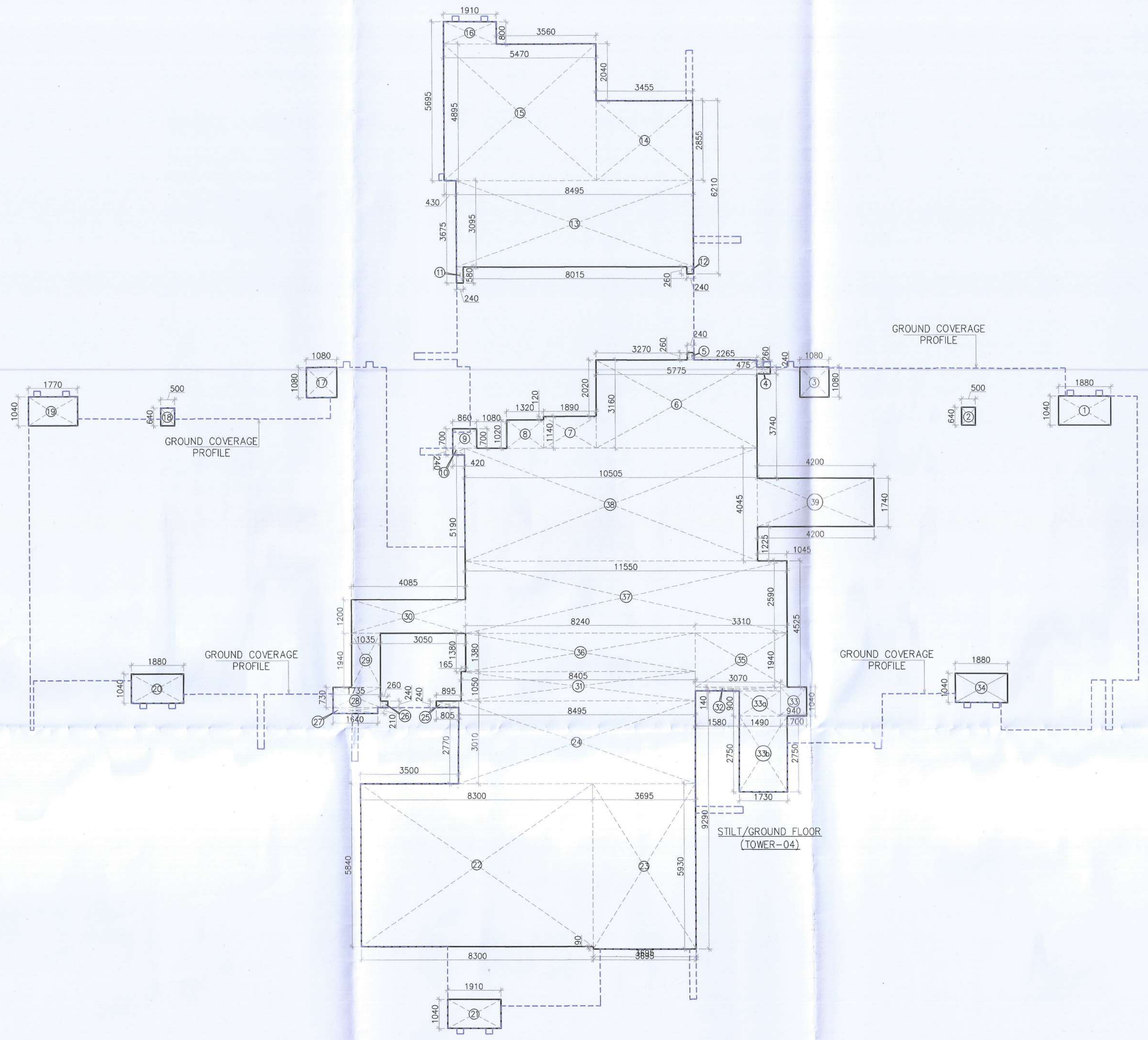

DOOR WINDOW SCHEDULE						
ITEM NO.	TAG	DETAILS	SIZE WIDTH	HEIGHT	SILL	LINTEL
1	SD1	SLIDING DOOR	2100	2450		2400
2	SD2	SHAFT DOOR	600	2450	100	2400
3	DW1	DOOR WINDOW	1350	2450		2400
4	DW2	DOOR WINDOW	1650	2450		2400
5	SW1	SLIDING WINDOW	2100	2450		2400
6	SW2	SLIDING WINDOW	1300	2450		2400
7	D	MAIN DOOR	1000	2450		2400
8	FD	DOOR	900	2450		2400
9	D1	DOOR	900	2150		2100
10	D2	DOOR	750	2150		2100
11	D4	DOOR - FHC	900	2250		2100
12	D5	DOOR	2000	2450		2400
13	D6	DOOR	2400	2450		2400
14	FD1	FIRE DOOR	1000	2050	100	2500
15	FD2	FIRE DOOR - ELEC. SHAFT	1000	2050	100	2500
16	FD3	FIRE DOOR - FLY SHAFT	750	2050	100	2500
17	FD4	FIRE DOOR - GARBAGE CHUTE	600	2050	100	2500
18	FD5	FIRE DOOR-METER BOARD ROOM	1000	2050	100	2500
19	W1	GLAZED LOUVERS	1250	2450	1200	2400
20	V1	VENTILATOR	600	1200	1200	2400
21	V2	VENTILATOR	450	1200	1200	2400

AREA CALCULATION OF GROUND COVERAGE (TOWER-4)								
GROSS – A								
g1	1	X	1.770	X	10.180	=	18.019	SQM
g1a	18	X	0.240	X	0.200	=	0.864	SQM
g1b	1	X	0.120	X	1.800	=	0.216	SQM
g2	1	X	1.880	X	0.800	=	1.504	SQM
g3	1	X	3.750	X	9.380	=	35.175	SQM
g4	1	X	0.500	X	0.400	=	0.200	SQM
g5	1	X	5.300	X	9.870	=	52.311	SQM
g6	1	X	2.870	X	1.080	=	3.100	SQM
g7	1	X	2.030	X	5.360	=	10.881	SQM
g8	1	X	4.830	X	5.270	=	25.454	SQM
g9	1	X	1.640	X	0.700	=	1.148	SQM
g10	1	X	0.240	X	1.790	=	0.430	SQM
g11	1	X	3.145	X	0.490	=	1.541	SQM
g12	1	X	0.255	X	1.300	=	0.332	SQM
g13	1	X	4.775	X	1.890	=	9.025	SQM
g14	1	X	5.035	X	1.470	=	7.401	SQM
g15	1	X	8.540	X	5.940	=	49.874	SQM
g16	1	X	5.470	X	2.130	=	11.651	SQM
g17	1	X	1.910	X	0.800	=	1.528	SQM
g18	1	X	3.465	X	9.260	=	32.190	SQM
g19	1	X	1.700	X	0.240	=	0.408	SQM
g20	1	X	5.140	X	0.900	=	4.626	SQM
g20a	1	X	3.410	X	1.000	=	3.410	SQM
g20b	1	X	1.730	X	2.750	=	4.758	SQM
g21	1	X	3.250	X	1.000	=	3.250	SQM
g22	1	X	1.690	X	10.180	=	17.204	SQM
g23	1	X	4.890	X	10.980	=	53.692	SQM
g24	1	X	2.635	X	10.670	=	28.119	SQM
g25	1	X	8.460	X	1.000	=	8.460	SQM
g26	1	X	1.825	X	10.670	=	19.290	SQM
g27	1	X	2.630	X	11.810	=	31.060	SQM
g28	1	X	2.265	X	2.585	=	5.855	SQM
g29	1	X	10.505	X	9.285	=	97.539	SQM
g30	1	X	1.180	X	0.240	=	0.283	SQM
g31	1	X	0.420	X	0.615	=	0.340	SQM
g32	1	X	8.040	X	2.345	=	18.854	SQM
g33	1	X	8.495	X	5.675	=	56.704	SQM
g33a	1	X	1.545	X	0.240	=	0.371	SQM
g34	1	X	1.700	X	0.240	=	0.408	SQM
g35	1	X	8.925	X	2.855	=	25.481	SQM
g35a	3	X	0.240	X	1.800	=	1.296	SQM
g36	1	X	5.470	X	2.040	=	11.159	SQM
g37	1	X	1.910	X	0.800	=	1.528	SQM
					TOTAL	=	656.926	SQM
TOTAL GROUND COVERAGE AREA (TOWER-4)					GROSS-A	=	656.926	SQM

AREA CALCULATION OF STILT /GROUND FLOOR (TOWER-4)								
GROSS – A								
1	1	X	1.880	X	1.040	=	1.955	SQM
2	1	X	0.500	X	0.640	=	0.320	SQM
3	1	X	1.080	X	1.080	=	1.166	SQM
4	1	X	0.475	X	0.240	=	0.114	SQM
5	1	X	0.240	X	0.260	=	0.062	SQM
6	1	X	5.775	X	3.160	=	18.249	SQM
7	1	X	1.890	X	1.140	=	2.155	SQM
8	1	X	1.320	X	1.020	=	1.346	SQM
9	1	X	0.860	X	0.700	=	0.602	SQM
10	1	X	0.420	X	0.240	=	0.101	SQM
11	1	X	0.240	X	0.580	=	0.139	SQM
12	1	X	0.240	X	0.260	=	0.062	SQM
13	1	X	8.495	X	3.095	=	26.292	SQM
14	1	X	3.455	X	2.855	=	9.864	SQM
15	1	X	5.470	X	4.895	=	26.776	SQM
16	1	X	1.910	X	0.800	=	1.528	SQM
17	1	X	1.080	X	1.080	=	1.166	SQM
18	1	X	0.500	X	0.640	=	0.320	SQM
19	1	X	1.770	X	1.040	=	1.841	SQM
20	1	X	1.880	X	1.040	=	1.955	SQM
21	1	X	1.910	X	1.040	=	1.986	SQM
22	1	X	8.300	X	5.840	=	48.472	SQM
23	1	X	3.695	X	5.930	=	21.911	SQM
24	1	X	8.495	X	3.010	=	25.570	SQM
25	1	X	0.805	X	0.240	=	0.193	SQM
26	1	X	0.260	X	0.240	=	0.062	SQM
27	1	X	1.640	X	0.210	=	0.344	SQM
28	1	X	1.735	X	0.730	=	1.267	SQM
29	1	X	1.035	X	1.940	=	2.008	SQM
30	1	X	4.085	X	1.200	=	4.902	SQM
31	1	X	8.405	X	1.050	=	8.825	SQM
32	1	X	3.070	X	0.140	=	0.430	SQM
33	1	X	0.940	X	1.040	=	0.978	SQM
33a	1	X	1.490	X	0.900	=	1.341	SQM
33b	1	X	1.730	X	2.750	=	4.758	SQM
34	1	X	1.880	X	1.040	=	1.955	SQM
35	1	X	3.310	X	1.940	=	6.421	SQM
36	1	X	8.240	X	1.380	=	11.371	SQM
37	1	X	11.550	X	2.590	=	29.915	SQM
38	1	X	10.505	X	4.045	=	42.493	SQM
39	1	X	4.200	X	1.740	=	7.308	SQM
					TOTAL	=	318.525	SQM
TOTAL FAR AREA OF STILT /GROUND FLOOR (TOWER-4)						=	GROSS-A	
						=	318.525	SQM
TOTAL NON FAR AREA OF GROUND FLOOR (TOWER-4)	=	GROUND COVERAGE	-	FAR AREA	=	NON FAR AREA		
	=	656.926	-	318.525	=	338.401	SQM	

Linetype	PLUMBING LEGEND:-
	(1) 100ø SOIL & VENT PIPE
	(1a) 150ø SOIL & VENT PIPE
	(2) 100ø WASTE & VENT PIPE
	(2a) 100ø PANTRY/KITCHEN WASTE & VENT PIPE
	(2b) 100ø/110ø WASHING MACHINE WASTE WATER PIPE
	(3) 75øANTI-SYPHONAGE PIPE
	(4) DOMESTIC WATER SUPPLY PIPE DN.TAKE
	(4a) DOMESTIC WATER SUPPLY PIPE (HPN)
	(5) FLUSHING WATER SUPPLY PIPE DN.TAKE
	(6) DOMESTIC WATER SUPPLY RISER FOR O.H. TANK
	(7) FLUSHING WATER SUPPLY RISER FOR O.H. TANK
	(8) SOLAR HOT WATER SUPPLY LINE
	(9) 100ø RAIN WATER PIPE FOR BALCONY
	(10) 100ø RAIN WATER PIPE
	(11) 150ø RAIN WATER PIPE

FIRE FIGHTING PIPE LEGEND:-
A 150ø FIRE HYDRANT PIPE FOR UP TO 45M.
A1 150ø FIRE HYDRANT PIPE FOR ABOVE 45M.
B 150ø SPRINKLER PIPE FOR UP TO 45M.
B1 150ø SPRINKLER PIPE ABOVE 45M.
C 80ø DRAIN PIPE
FHC FIRE HOSE CABINET

Note :-

1. BUILDING HAS AUTOMATIC SPRINKLER SYSTEM WHEREVER REQUIRED BY NBC.
2. BUILDING WILL BE DESIGNED (STRUCTURES) AS PER RELEVENT IS CODES FOR EARTH QUAKE RESISTANCE.
3. ALL TOILET & KITCHEN HAVE PERMANENT VENTILATION /EXHAUST
4. ALL BUILDINGS ARE NATURALLY VENTILATED AND WHERE EVER REQUIRED MECHANICAL VENTILATION IS PROPOSED WITH 100% POWER BACKUP.

PROJECT

PROPOSED GROUP HOUSING COLONY (MIX LAND USE) UNDER TOD ZONE (90% GH COMPONENT & 10% COMMERCIAL COMPONENT) ON THE AREA 14.53125 ACRE (0.95625+13.575) LICENCE NO. 100 OF 08/05/2023, DATED 08/05/2023, SECTOR -90, GURUGRAM, BEING DEVELOPED BY PARDOS CRAFT HOMES PVT. LTD.

CLIENT

PARDOS CRAFT HOMES PVT LTD.
10, Vishnu Digamber Marg, Rouse Avenue, Mata Sundari Railway Colony, Mandi House, New Delhi, Delhi, 110002

DESIGN ARCHITECT

RSP
RSP Design consultants (India) Pvt. Ltd.
103, First Floor, Bestech Business Tower, Sector: 48, Sohna Road Gurgaon, 122018, India TEL: 4706868 FAX: 4706818
HEAD OFFICE:NO.30, MUSEUM ROAD, BANGALORE-560 001
TEL: 25596868 FAX:25596818
EMAIL: rsp@rspindia.net ; www.rspindia.net

ASSOCIATE ARCHITECT

RSMS ARCHITECTS
RSMS ARCHITECTS PVT. LTD.
69,Nora Niwas Bhawani Kunj
(Behind D2), Vasant Kunj,
New Delhi-110070.
Tel.: 011-26898616,26898617
www.rsms-arch.com

S.T.P.(HQ) Member Secretary B.P.A.C. | S.T.P.(G) Member B.P.A.C. | Chairman B.P.A.C.
DTP(HQ) | ATP(HQ) | DD (HQ) Member BPAC
AD | PA | ATP
Checked and found ok for Public Health (Internal) Service only subject to comments in forwarding letter No. HQ-23-2_DW_21_16/ 2024
Ram Avtar Bassi JD(HQ)
Superintending Engineer (HQ) & Chief Engineer HSVP, Panchkula
SANCTIONED TO BE READ WITH THIS OFFICE MEMO NO.: DATED :

ARCHITECT'S SEAL & SIGNATURE	OWNER'S SEAL & SIGNATURE
	For Pardos Craft Homes Pvt. Ltd. Director/Authorised Signatory


JUNE.-2024 | Scale : 1:100

Drawing Title:- STILT/GROUND FLOOR PLAN & GROUND/STILT,GROUND COVERAGE AREA (TOWER-4)


Drawing No:- T4-01

3-17122024

A1-21

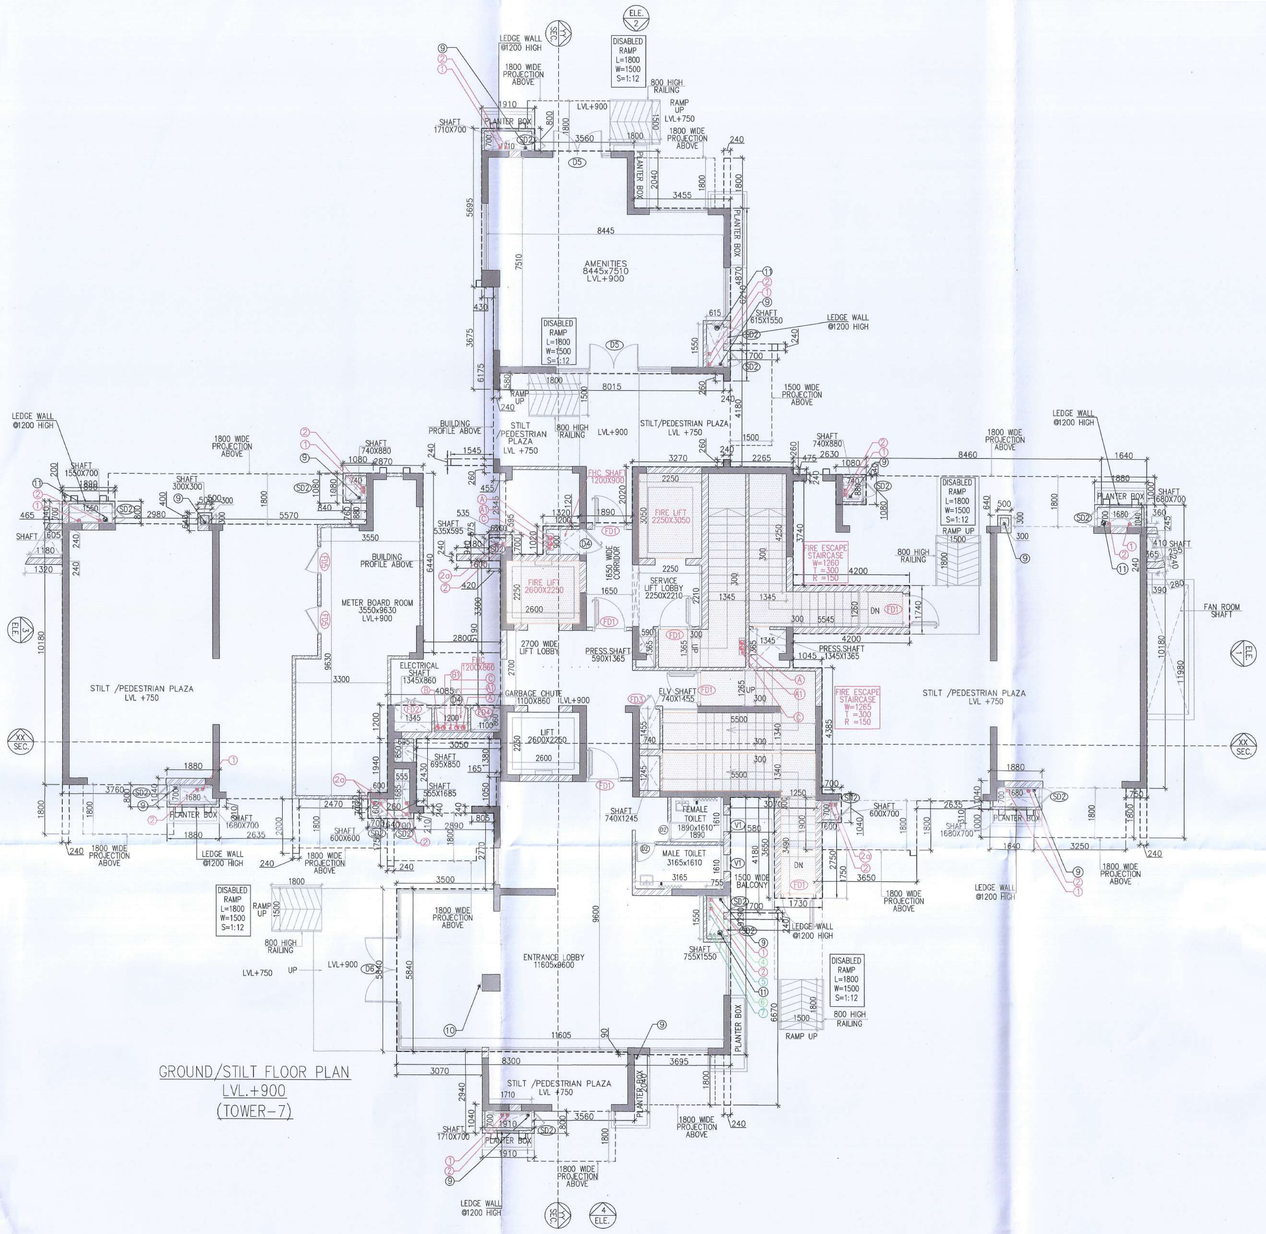


GROUND/STILT FLOOR PLAN
(LVL.+900
(TOWER-7)

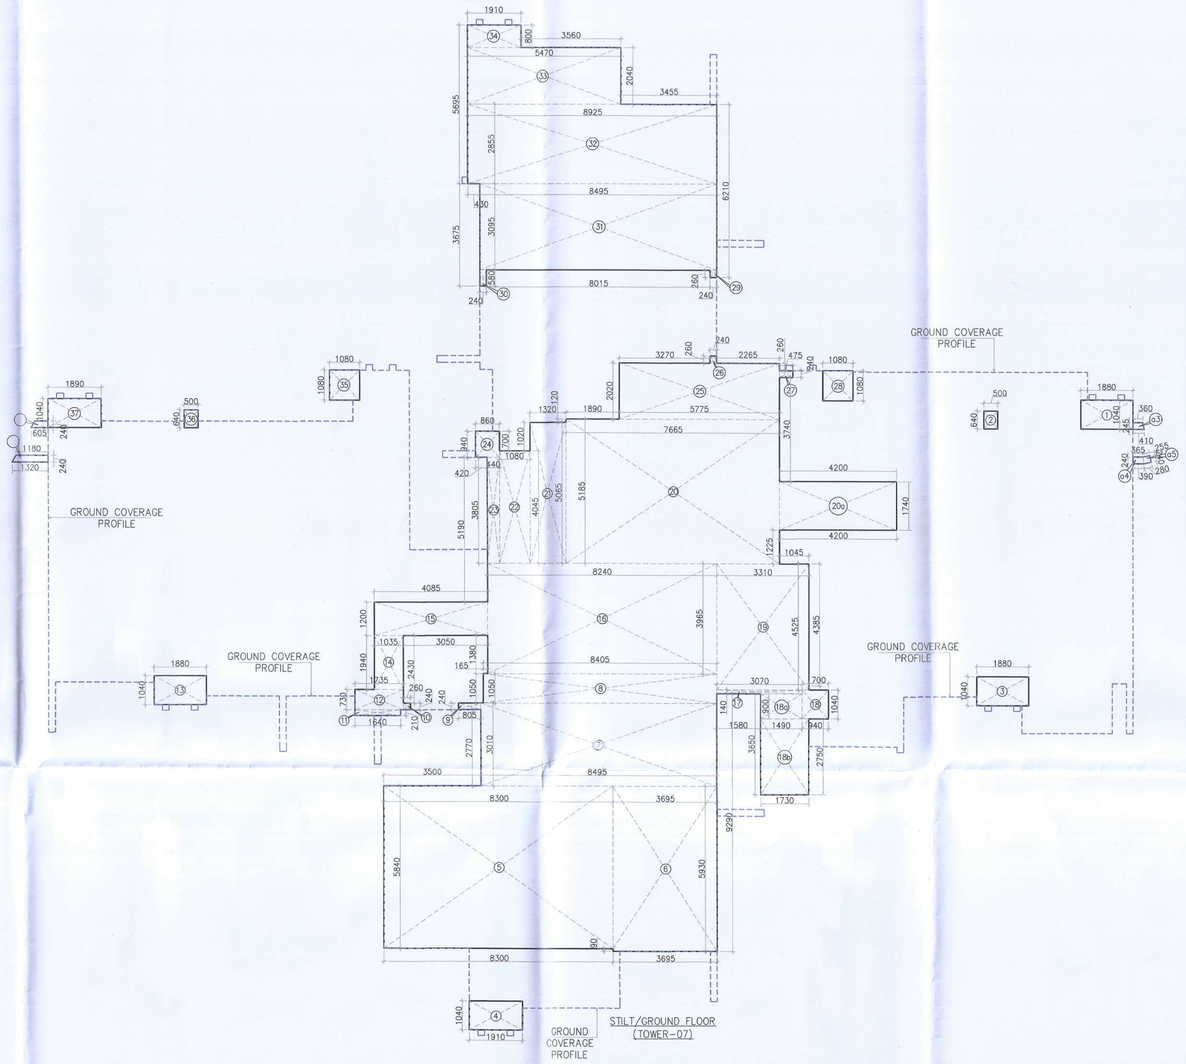

GROUND COVERAGE PROFILE

STILT/GROUND FLOOR
(TOWER-07)

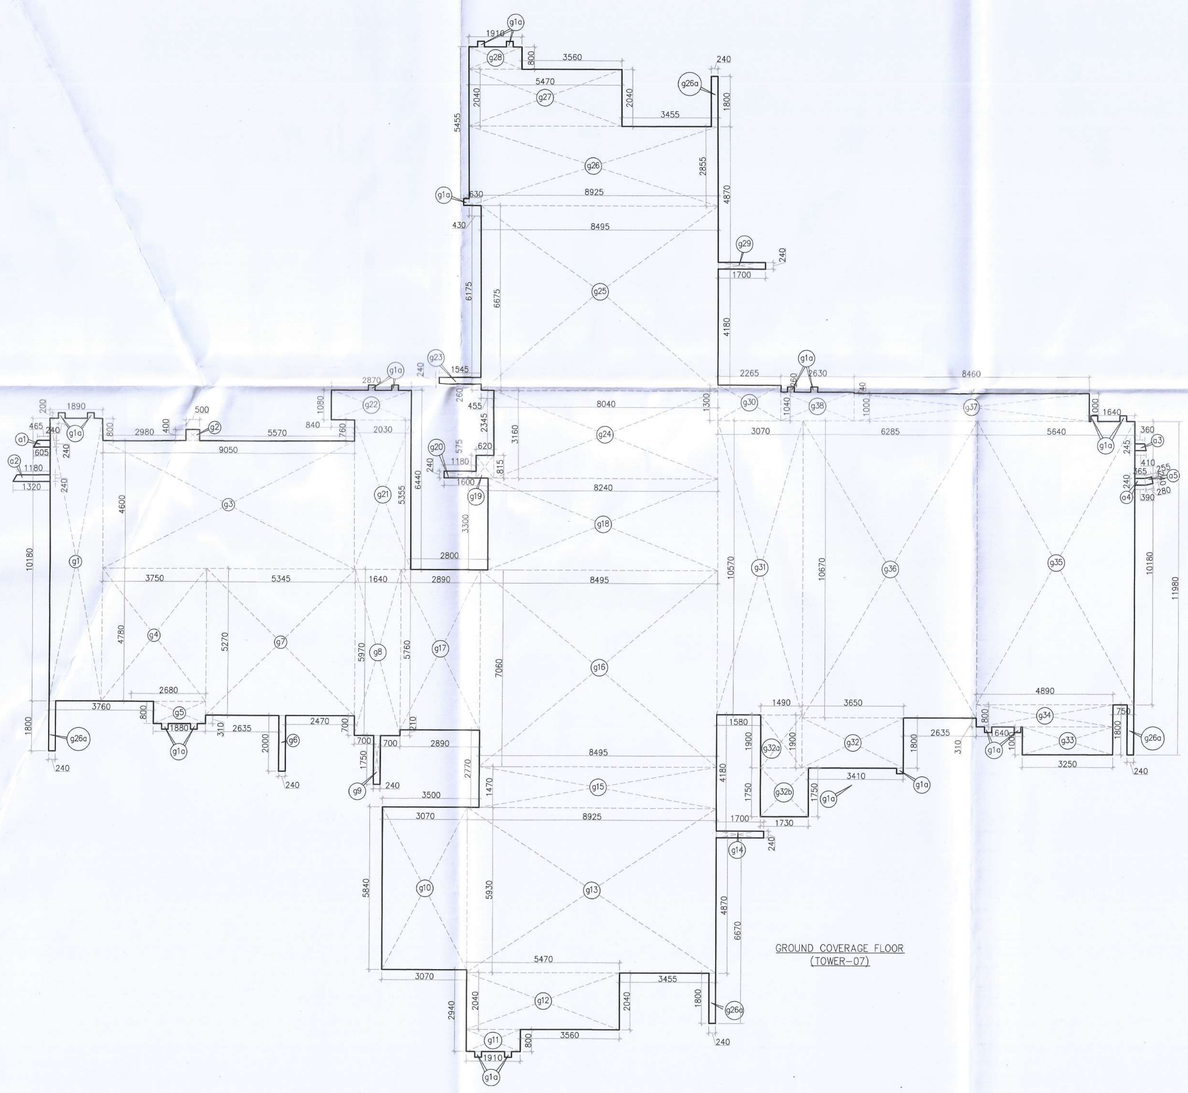

GROUND COVERAGE FLOOR
(TOWER-07)

AREA CALCULATION OF GROUND COVERAGE (TOWER-7)

GROSS – A								
g1	1	X	1.880	X	10.180	=	19.240	SQM
g1a	18	X	0.240	X	0.200	=	0.864	SQM
g2	1	X	0.500	X	0.400	=	0.200	SQM
g3	1	X	9.050	X	4.600	=	41.630	SQM
g4	1	X	3.750	X	4.780	=	17.925	SQM
g5	1	X	1.880	X	0.800	=	1.504	SQM
g6	1	X	0.240	X	2.000	=	0.480	SQM
g7	1	X	5.345	X	5.270	=	28.168	SQM
g8	1	X	1.640	X	5.970	=	9.791	SQM
g9	1	X	0.240	X	1.750	=	0.420	SQM
g10	1	X	3.070	X	5.840	=	17.929	SQM
g11	1	X	1.910	X	0.800	=	1.528	SQM
g12	1	X	5.470	X	2.040	=	11.159	SQM
g13	1	X	8.925	X	5.930	=	52.925	SQM
g14	1	X	1.700	X	0.240	=	0.408	SQM
g15	1	X	8.495	X	1.470	=	12.488	SQM
g16	1	X	8.495	X	7.060	=	59.975	SQM
g17	1	X	2.890	X	5.760	=	16.646	SQM
g18	1	X	8.240	X	3.300	=	27.192	SQM
g19	1	X	0.620	X	0.815	=	0.505	SQM
g20	1	X	1.180	X	0.240	=	0.283	SQM
g21	1	X	2.030	X	5.355	=	10.871	SQM
g22	1	X	2.870	X	1.080	=	3.100	SQM
g23	1	X	1.545	X	0.240	=	0.371	SQM
g24	1	X	8.040	X	3.160	=	25.406	SQM
g25	1	X	8.495	X	6.675	=	56.704	SQM
g26	1	X	6.925	X	2.855	=	25.481	SQM
g26a	4	X	0.240	X	1.800	=	1.728	SQM
g27	1	X	5.470	X	2.040	=	11.159	SQM
g28	1	X	1.910	X	0.800	=	1.528	SQM
g29	1	X	1.700	X	0.240	=	0.408	SQM
g30	1	X	2.265	X	1.300	=	2.945	SQM
g31	1	X	3.070	X	10.570	=	32.450	SQM
g32	1	X	3.660	X	1.800	=	6.570	SQM
g32a	1	X	1.490	X	1.900	=	2.831	SQM
g32b	1	X	1.730	X	1.750	=	3.028	SQM
g33	1	X	3.250	X	1.000	=	3.250	SQM
g34	1	X	4.890	X	0.800	=	3.912	SQM
g35	1	X	5.640	X	10.180	=	57.415	SQM
g36	1	X	6.285	X	10.670	=	67.061	SQM
g37	1	X	6.460	X	1.000	=	6.460	SQM
g38	1	X	1.630	X	1.040	=	2.735	SQM
a1	0.5	X	(0.465+0.605)	X	0.240	=	0.128	SQM
a2	0.5	X	(1.180+1.320)	X	0.240	=	0.300	SQM
a3	0.5	X	(0.360+0.410)	X	0.245	=	0.094	SQM
a4	0.5	X	(0.365+0.390)	X	0.240	=	0.091	SQM
a5	0.5	X	(0.255+0.280)	X	0.240	=	0.064	SQM
					TOTAL	=	649.349	SQM
TOTAL GROUND COVERAGE AREA (TOWER-7)						=	GROSS-A	
						=	649.349	SQM

AREA CALCULATION OF STILT /GROUND FLOOR (TOWER-7)

GROSS – A								
1	1	X	1.880	X	1.040	=	1.955	SQM
2	1	X	0.500	X	0.640	=	0.320	SQM
3	1	X	1.880	X	1.040	=	1.955	SQM
4	1	X	1.910	X	1.040	=	1.986	SQM
5	1	X	8.300	X	5.840	=	48.472	SQM
6	1	X	3.695	X	5.930	=	21.911	SQM
7	1	X	8.495	X	3.010	=	25.570	SQM
8	1	X	8.405	X	1.050	=	8.825	SQM
9	1	X	0.805	X	0.240	=	0.193	SQM
10	1	X	0.260	X	0.240	=	0.062	SQM
11	1	X	1.640	X	0.210	=	0.344	SQM
12	1	X	1.735	X	0.730	=	1.267	SQM
13	1	X	1.880	X	1.040	=	1.955	SQM
14	1	X	1.035	X	1.940	=	2.008	SQM
15	1	X	4.085	X	1.200	=	4.902	SQM
16	1	X	8.240	X	3.965	=	32.672	SQM
17	1	X	3.070	X	0.140	=	0.430	SQM
18	1	X	0.940	X	1.040	=	0.978	SQM
18a	1	X	1.490	X	0.900	=	1.341	SQM
18b	1	X	1.730	X	2.750	=	4.758	SQM
19	1	X	3.310	X	4.525	=	14.978	SQM
20	1	X	7.665	X	5.185	=	39.743	SQM
20a	1	X	4.200	X	1.740	=	7.308	SQM
21	1	X	1.320	X	5.065	=	6.686	SQM
22	1	X	1.080	X	4.045	=	4.369	SQM
23	1	X	0.440	X	3.805	=	1.674	SQM
24	1	X	0.860	X	0.940	=	0.808	SQM
25	1	X	5.775	X	2.020	=	11.666	SQM
26	1	X	0.240	X	0.260	=	0.062	SQM
27	1	X	0.475	X	0.240	=	0.114	SQM
28	1	X	1.080	X	1.080	=	1.166	SQM
29	1	X	0.240	X	0.260	=	0.062	SQM
30	1	X	0.240	X	0.580	=	0.139	SQM
31	1	X	8.495	X	3.095	=	26.292	SQM
32	1	X	8.925	X	2.855	=	25.481	SQM
33	1	X	5.470	X	2.040	=	11.159	SQM
34	1	X	1.910	X	0.800	=	1.528	SQM
35	1	X	1.060	X	1.080	=	1.166	SQM
36	1	X	0.800	X	0.640	=	0.320	SQM
37	1	X	1.880	X	1.040	=	1.955	SQM
a1	0.5	X	(0.465+0.605)	X	0.240	=	0.128	SQM
a2	0.5	X	(1.180+1.320)	X	0.240	=	0.300	SQM
a3	0.5	X	(0.360+0.410)	X	0.245	=	0.094	SQM
a4	0.5	X	(0.365+0.390)	X	0.240	=	0.091	SQM
a5	0.5	X	(0.255+0.280)	X	0.240	=	0.064	SQM
					TOTAL	=	319.269	SQM
TOTAL FAR AREA OF STILT /GROUND FLOOR (TOWER-7)						=	GROSS-A	
						=	319.269	SQM

TOTAL NON FAR AREA OF GROUND FLOOR (TOWER-7)	=	GROUND COVERAGE	-	FAR AREA	=	NON FAR AREA
	=	649.349	-	319.269	=	330.080 SQM

DOOR WINDOW SCHEDULE

ITEM NO.	TAG.	DETAILS	SIZE				
			WIDTH	HEIGHT	SILL	LINTEL	FIRE RATING
1	SD1	SLIDING DOOR	2100	2450		2400	
2	SD2	SHAFT DOOR	600	2450	100	2400	
3	DW1	DOOR WINDOW	1350	2450		2400	
4	DW2	DOOR WINDOW	1650	2450		2400	
5	SW1	SLIDING WINDOW	2100	2450		2400	
6	SW2	SLIDING WINDOW	1300	2450		2400	
7	D	MAIN DOOR	1200	2450		2400	1 HR
8	D1B	DOOR	900	2150		2100	1 HR
9	D1	DOOR	900	2150		2100	
10	D1A	DOOR	1200	2450		2400	
11	D2	DOOR	750	2150		2100	
12	D4	DOOR – FHC	900	2050		2100	
13	D5	DOOR	2000	2450		2400	
14	D6	DOOR	2400	2450		2400	
15	FD1	FIRE DOOR	1200	2150		2400	2 HR
16	FD2	FIRE DOOR – ELEC. SHAFT	1200	2050	100	2100	2 HR
17	FD3	FIRE DOOR – ELV SHAFT	750	2050	100	2100	2 HR
18	FD4	FIRE DOOR – GARBAGE CHUTE	600	2050	100	2100	2 HR
19	FD5	FIRE DOOR–METER BORAD ROOM	1000	2050	100	2100	2 HR
20	W1	GLAZED LOUVERS	1250	2450	1200	2400	
21	V1	VENTILATOR	600	1200	1200	2400	
22	V2	VENTILATOR	450	1200	1200	2400	

Linetype	PLUMBING LEGEND:–
	① 100ø SOIL & VENT PIPE
	①a 150ø SOIL & VENT PIPE
	② 100ø WASTE & VENT PIPE
	②a 100ø PANTRY/KITCHEN WASTE & VENT PIPE
	②b 100ø/110ø WASHING MACHINE WASTE WATER PIPE
	③ 75øANTI–SYPHONAGE PIPE
	④ DOMESTIC WATER SUPPLY PIPE DN.TAKE
	④a DOMESTIC WATER SUPPLY PIPE (HPW)
	⑤ FLUSHING WATER SUPPLY PIPE DN.TAKE
	⑥ DOMESTIC WATER SUPPLY RISER FOR O.H. TANK
	⑦ FLUSHING WATER SUPPLY RISER FOR O.H. TANK
	⑧ SOLAR HOT WATER SUPPLY LINE
	⑨ 100ø RAIN WATER PIPE FOR BALCONY
	⑩ 100ø RAIN WATER PIPE
	⑪ 150ø RAIN WATER PIPE

FIRE FIGHTING PIPE LEGEND:–	
A	150ø FIRE HYDRANT PIPE FOR UP TO 45M.
A1	150ø FIRE HYDRANT PIPE FOR ABOVE 45M.
B	150ø SPRINKLER PIPE FOR UP TO 45M.
B1	150ø SPRINKLER PIPE ABOVE 45M.
C	80ø DRAIN PIPE
FHC	FIRE HOSE CABINET

Note :–

1. BUILDING HAS AUTOMATIC SPRINKLER SYSTEM WHEREVER REQUIRED BY NBC.
2. BUILDING WILL BE DESIGNED (STRUCTURES) AS PER RELEVENT IS CODES FOR EARTH QUAKE RESISTANCE.
3. ALL TOILET & KITCHEN HAVE PERMANENT VENTILATION /EXHAUST
4. ALL BUILDINGS ARE NATURALLY VENTILATED AND WHERE EVER REQUIRED MECHANICAL VENTILATION IS PROPOSED WITH 100% POWER BACKUP.

PROJECT

PROPOSED GROUP HOUSING COLONY (MIX LAND USE) UNDER TOD ZONE (90% GH COMPONENT & 10% COMMERCIAL COMPONENT) ON THE AREA 14.53125 ACRE (0.95625+13.575) LICENCE NO. 100 OF 08/05/2023, DATED 08/05/2023, SECTOR -90, GURUGRAM, BEING DEVELOPED BY PARDOS CRAFT HOMES PVT. LTD.

CLIENT

PARDOS CRAFT HOMES PVT LTD.
10, Vishnu Digamber Marg, Rouse Avenue, Mata Sundari Railway Colony, Mandi House, New Delhi, 110002

DESIGN ARCHITECT

RSP
RSP Design consultants (India) Pvt. Ltd.
103, First Floor, Bestech Business Tower, Sector: 48, Sohna Road Gurgaon, 122018, India TEL: 4706868 FAX: 4706818
HEAD OFFICE:NO.30, MUSEUM ROAD, BANGALORE–560 001
TEL: 25596868 FAX:25596818
EMAIL: rsp@rspindia.net ; www.rspindia.net

ASSOCIATE ARCHITECT

RSMS ARCHITECTS PVT. LTD.
69,Nora Niwas Bhawani Kunj
(Behind D2), Vasant Kunj,
New Delhi–110070.
Tel.: 011–26898616,26898617
www.rsms–arch.com

S.T.P.(HQ) Member Secretary B.P.A.C. | S.T.P.(G) Member B.P.A.C. | CTP (HR) Chairman B.P.A.C.
DTP(HQ) | ATP(HQ) | DDT (HQ) Member BPAC
AD | PA | ATP

SANCTIONED
TO BE READ WITH THIS OFFICE MEMO NO.:
DATED :

Jam Ander Bassi JD(HQ)

Checked and found ok for Public Health (Internal Service only subject to comments in in forwarding letter No. 16737 Dt. 21/06/2024

Superintending Engineer (HQ) Chief Engineer, HSVP, Panchkula

ARCHITECT'S SEAL & SIGNATURE

OWNER'S SEAL & SIGNATURE

For Pardos Craft Homes Pvt. Ltd.
Director/Authorised Signatory

JUNE.–2024 | Scale :1:100

Drawing Title:–
STILT/GROUND FLOOR PLAN & GROUND/STILT,GROUND COVERAGE AREA (TOWER-7)

Drawing No:–
T7-01

3–17122024

B1–8