



| PLUMBING VERTICAL PIPES SCHEDULES:- | |
|---|---|
| 1 | 100Ø SOIL PIPE |
| 2 | 100Ø WASTE PIPE |
| 2A | 100Ø KITCHEN WASTE PIPE |
| 2B | 100Ø UTILITY WASTE PIPE |
| 3 | 100Ø VENT PIPE |
| 4 | DOMESTIC WATER SUPPLY MAIN PIPE |
| 5 | DOMESTIC WATER SUPPLY BRANCH PIPE |
| 6 | FLUSHING WATER SUPPLY MAIN PIPE |
| 7 | FLUSHING WATER SUPPLY BRANCH PIPE |
| 8 | DOMESTIC WATER RISER TO OHT |
| 9 | FLUSHING WATER RISER TO OHT |
| R | ROOF RAIN WATER PIPE |
| RWP | BALCONY RAIN WATER PIPE |
| WC | WC DROP CUTOUT SIZE 150x150mm |
| FT | FLOOR TRAP CUTOUT SIZE 150x150mm |
| FD | FLOOR DRAIN CUTOUT SIZE 100x100mm |
| WB | WASH BASIN CUTOUT SIZE 75x75MM |
| BD | BALCONY DRAIN |
| | RAIN WATER KHURRA SIZE 450X450 MM |


| SERVICE PERSONNEL | UNIT | LEVEL | FLOORS |
|---|---|---|---|
| 01 | 03 | +14850 | 3RD FLOOR |
| 01 | 03 | +18450 | 4TH FLOOR |
| 01 | 03 | +22050 | 5TH FLOOR |
| 03 | 09 | | TOTAL |

| FAR AREA OF TYPICAL FLOOR (3RD TO 5TH ) AREA CALCULATION | | | | | | | | | | |
|---|---|---|---|---|---|---|---|---|---|---|
| GROSS – A | | | | | | | | | | |
| 1 | 1 | X | | | 0.550 | X | 0.500 | = | 0.275 | SQM |
| 2 | 1 | X | | | 7.530 | X | 9.650 | = | 72.665 | SQM |
| 3 | 0.5 | X | | | 2.190 | X | 1.265 | = | 1.385 | SQM |
| 4 | 0.5 | X | 8.450 | + | 7.475 | X | 1.695 | = | 13.615 | SQM |
| 5 | 0.5 | X | | 3.735 | | X | 6.470 | = | 12.083 | SQM |
| 6 | 0.5 | X | 5.690 | + | 2.085 | X | 2.085 | = | 8.105 | SQM |
| 7 | 0.5 | X | 0.775 | + | 0.525 | X | 0.140 | = | 0.091 | SQM |
| 8 | 1 | X | | 0.525 | | X | 0.340 | = | 0.179 | SQM |
| 9 | 1 | X | | 8.000 | | X | 9.820 | = | 78.560 | SQM |
| 10 | 0.5 | X | | 4.000 | | X | 6.635 | = | 13.270 | SQM |
| 10a | 0.5 | X | 1.590 | + | 1.735 | X | 7.750 | = | 12.884 | SQM |
| 10b | 1 | X | | 6.545 | | X | 10.260 | = | 67.672 | SQM |
| 10c | 1 | X | | 0.500 | | X | 0.500 | = | 0.250 | SQM |
| 11 | 0.5 | X | 4.000 | + | 4.855 | X | 1.480 | = | 6.553 | SQM |
| 12 | 0.5 | X | 4.855 | + | 2.380 | X | 1.430 | = | 5.173 | SQM |
| 13 | 0.5 | X | 2.380 | + | 2.535 | X | 0.270 | = | 0.664 | SQM |
| 14 | 1 | X | | 7.215 | | X | 0.365 | = | 2.633 | SQM |
| 15 | 1 | X | | 7.275 | | X | 2.600 | = | 18.915 | SQM |
| 16 | 0.5 | X | 3.340 | + | 5.190 | X | 3.200 | = | 13.736 | SQM |
| 17 | 1 | X | | 0.550 | | X | 0.700 | = | 0.385 | SQM |
| 18 | 0.5 | X | | 5.190 | | X | 2.995 | = | 7.772 | SQM |
| 19 | 1 | X | | 0.525 | | X | 1.025 | = | 0.538 | SQM |
| 20 | 1 | X | | 9.050 | | X | 6.570 | = | 59.459 | SQM |
| 21 | 0.5 | X | 0.350 | + | 0.145 | X | 0.355 | = | 0.088 | SQM |
| 22 | 0.5 | X | 5.690 | + | 4.025 | X | 1.125 | = | 5.465 | SQM |
| 23 | 2 | X | | 0.700 | | X | 0.550 | = | 0.770 | SQM |
| 24 | 0.5 | X | | 3.300 | | X | 1.905 | = | 3.143 | SQM |
| 25 | 0.5 | X | | 1.100 | | X | 1.905 | = | 1.048 | SQM |
| 26 | 1 | X | | 15.825 | | X | 7.350 | = | 116.314 | SQM |
| 27 | 0.5 | X | | 4.405 | | X | 7.350 | = | 16.188 | SQM |
| 28 | 0.5 | X | 3.060 | + | 3.210 | X | 9.425 | = | 29.547 | SQM |
| 29 | 2 | X | | 8.350 | | X | 8.900 | = | 148.630 | SQM |
| 30 | 2 | X | | 0.450 | | X | 0.500 | = | 0.450 | SQM |
| 32 | 0.5 | X | 13.080 | + | 12.495 | X | 0.650 | = | 8.312 | SQM |
| 33 | 0.5 | X | 12.495 | + | 12.580 | X | 1.305 | = | 16.361 | SQM |
| 34 | 0.5 | X | 10.465 | + | 7.610 | X | 4.845 | = | 44.690 | SQM |
| 35 | 2 | X | | 2.115 | | X | 2.100 | = | 8.883 | SQM |
| 36 | 2 | X | | 2.115 | | X | 1.120 | = | 4.738 | SQM |
| 37 | 2 | X | | 9.725 | | X | 5.225 | = | 101.626 | SQM |
| 38 | 2 | X | | 0.500 | | X | 0.500 | = | 0.500 | SQM |
| 40 | 0.5 | X | 11.135 | + | 7.610 | X | 6.110 | = | 57.571 | SQM |
| 41 | 0.5 | X | 1.360 | + | 2.115 | X | 1.315 | = | 2.285 | SQM |
| 42 | 0.5 | X | 2.380 | + | 0.590 | X | 0.590 | = | 0.876 | SQM |
| 43 | 1 | X | | 6.295 | | X | 8.085 | = | 50.895 | SQM |
| 44 | 0.5 | X | | 4.840 | | X | 8.085 | = | 19.566 | SQM |
| 45 | 0.5 | X | 3.060 | + | 3.210 | X | 9.425 | = | 29.783 | SQM |
| 46 | 0.5 | X | | 1.100 | | X | 1.905 | = | 1.048 | SQM |
| 47 | 0.5 | X | | 3.300 | | X | 1.905 | = | 3.143 | SQM |
| 48 | 0.5 | X | 5.975 | + | 3.810 | X | 1.125 | = | 5.504 | SQM |
| | | | | | | | TOTAL | = | 1094.286 | SQM |


| TOILET CARPET AREA (SERVICE PERSONNEL UNIT) | | | | | | | | | | |
|---|---|---|---|---|---|---|---|---|---|---|
| GROSS-A | | | | | | | | | | |
| 1 | 1 | X | 1.410 | | | X | 1.575 | = | 2.220 | |
| 2 | 0.5 | X | 0.465 | + | 1.575 | X | 0.650 | = | 0.648 | |
| TOTAL | | | | | | | | = | 2.867 | |

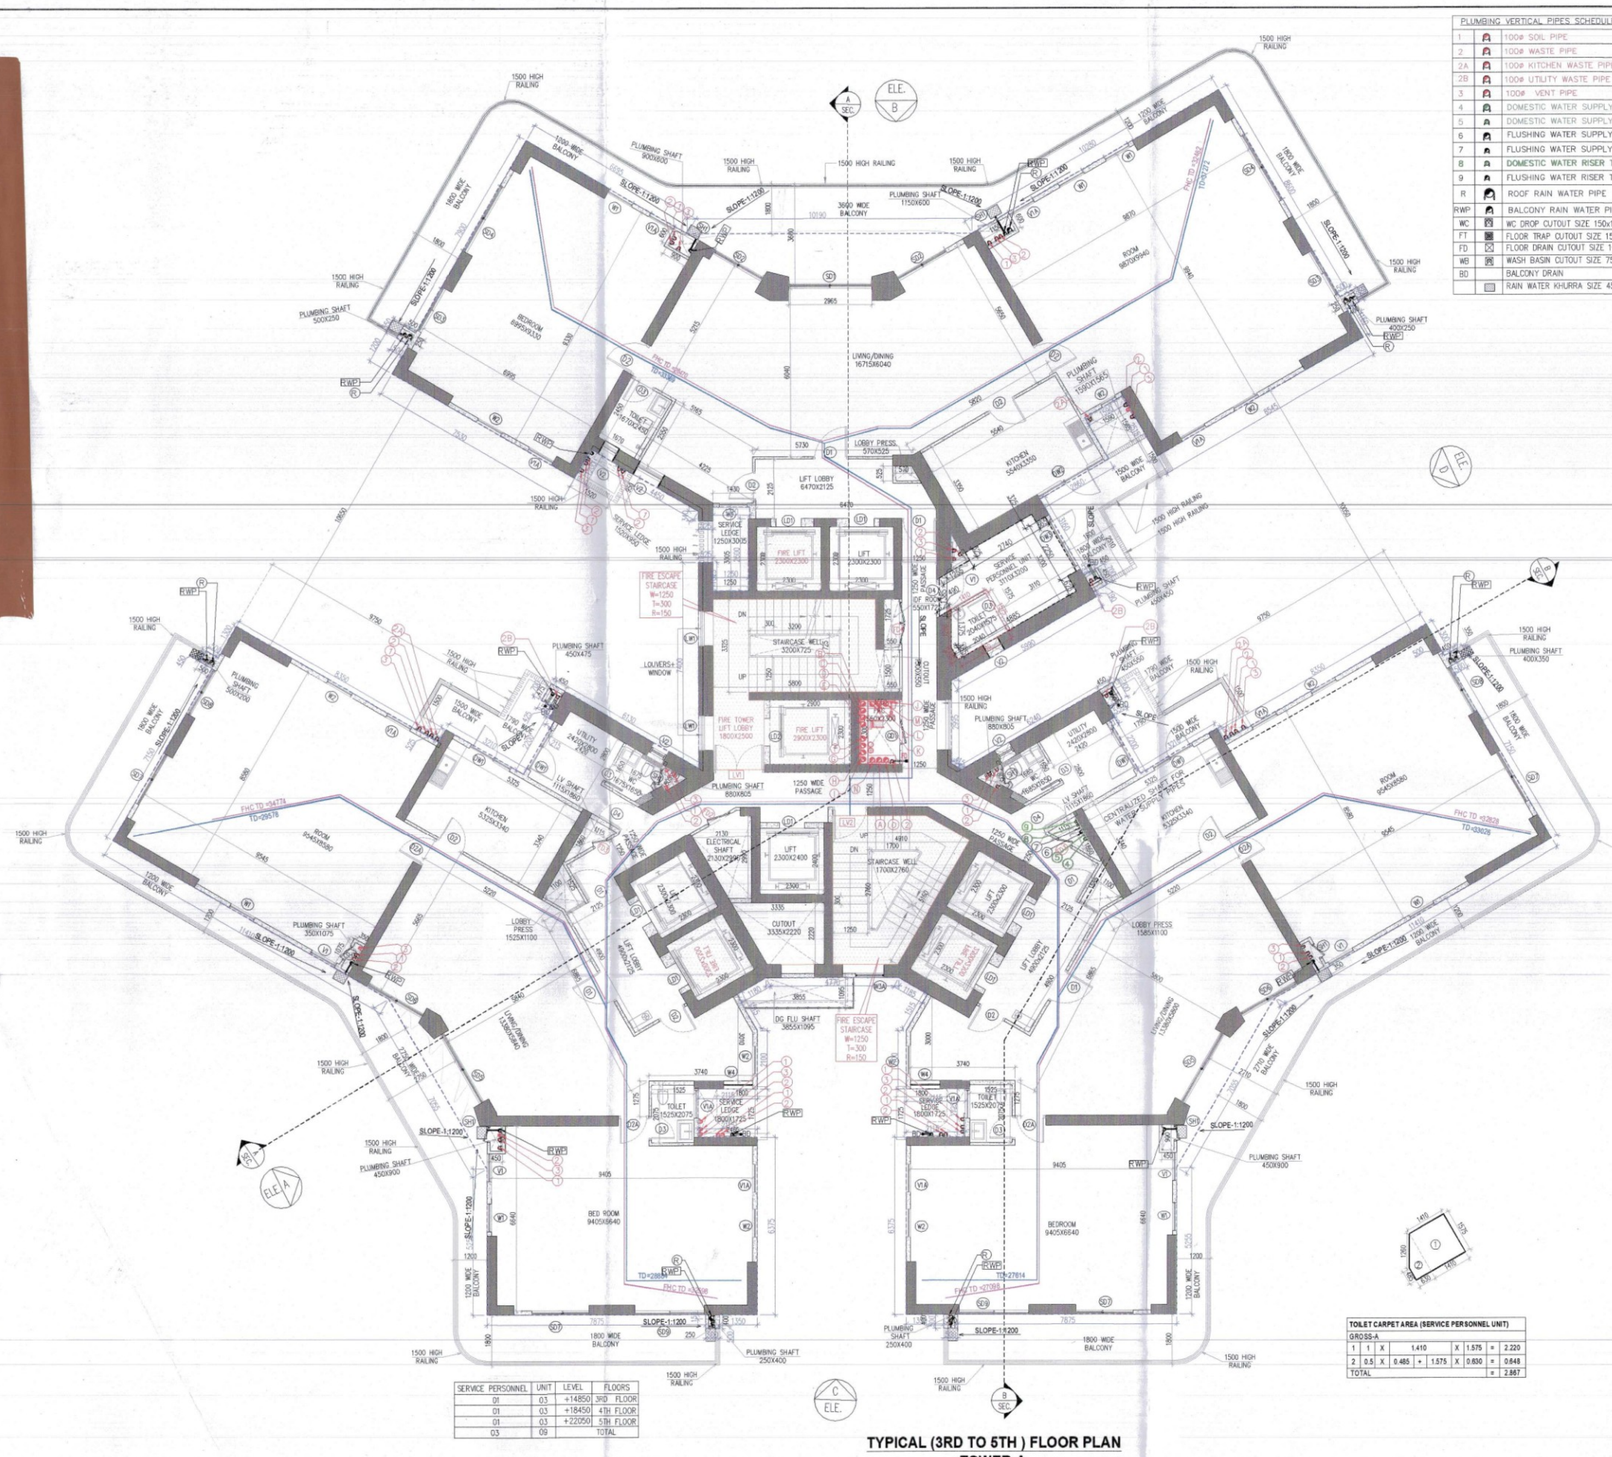


| SERVICE PERSONNEL UNIT AREATYPICAL (3RD TO 5TH ) FLOOR PLAN | | | | | | | | | | |
|---|---|---|---|---|---|---|---|---|---|---|
| GROSS – A | | | | | | | | | | |
| 1 | 1 | X | | | 0.365 | X | 2.250 | = | 0.821 | SQM |
| 2 | 1 | X | | | 2.740 | X | 0.325 | = | 0.891 | SQM |
| 3 | 0.5 | X | 1.385 | = | 1.385 | X | 0.425 | = | 0.589 | SQM |
| 4 | 0.5 | X | 4.885 | = | 3.505 | X | 2.380 | = | 10.026 | SQM |
| 5 | 1 | X | | 4.885 | | X | 0.490 | = | 2.394 | SQM |
| TOTAL | | | | | | | | = | 14.720 | SQM |

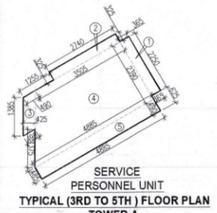


| Tag | | Width (MM) | Height (MM) | Sill (MM) | Lintel (MM) | DOOR TYPE | OPENING TYPE | LOCATION |
|---|---|---|---|---|---|---|---|---|
| SCHEDULE OF NON FIRE RATED DOORS | | | | | | | | |
| D2 | | 1050 | 2450 | 0 | 2450 | WOODEN FLUSH DOOR | SINGLE LEAF DOOR | BEDROOMS |
| D2A | | 1050 | 2450 | 0 | 2450 | WOODEN FLUSH DOOR (SUBFRAME) | SINGLE LEAF DOOR | BEDROOMS |
| D3 | | 850 | 2450 | 0 | 2450 | WOODEN FLUSH DOOR | SINGLE LEAF DOOR | TOILETS ENTRANCE |
| SCHEDULE OF WINDOWS | | | | | | | | |
| W1A | | 1000 | 2150 | 600 | 2750 | FIXED WINDOW / OPENABLE | FIXED PANEL/ OPENABLE + GLASS | TOILET |
| ~~W1~~ | | ~~1000~~ | ~~2150~~ | ~~600~~ | ~~2750~~ | ~~FIXED WINDOW / OPENABLE~~ | ~~FIXED PANEL/ OPENABLE + GLASS~~ | ~~MAIN / CLEAR FAÇADE~~ |
| W2 | | 1000 | 1850 | 900 | 2750 | FIXED WINDOW / OPENABLE | FIXED PANEL/ OPENABLE + GLASS | BACK FAÇADE |
| W3A | | 1000 | 1850 | 900 | 2750 | FIXED WINDOW / OPENABLE | FIXED PANEL/ OPENABLE + GLASS | STAIRCASE 2 |
| W4 | | 1050 | 1850 | 900 | 2750 | OPENABLE | OPENABLE + GLASS | STUDY |
| SCHEDULE OF SLIDING DOORS | | | | | | | | |
| SD1 | | 2965 | 2750 | 0 | 2750 | SLIDING DOOR, ALUMINUM + GLASS | SLIDING PANEL | LIVING AREA |
| SD2 | | 2000 | 2750 | 0 | 2750 | SLIDING DOOR, ALUMINUM + GLASS | SLIDING PANEL | DINING AREA |
| SD3 | | 1800 | 2750 | 0 | 2750 | SLIDING DOOR, ALUMINUM + GLASS | SLIDING PANEL | MASTER BEDROOM |
| SD4 | | 2700 | 2750 | 0 | 2750 | SLIDING DOOR, ALUMINUM + GLASS | SLIDING PANEL | BEDROOM 2 |
| SD5 | | 2850 | 2750 | 0 | 2750 | SLIDING DOOR, ALUMINUM + GLASS | SLIDING PANEL | LIVING AREA |
| SD6 | | 2265 | 2750 | 0 | 2750 | SLIDING DOOR, ALUMINUM + GLASS | SLIDING PANEL | DINING AREA |
| SD7 | | 2050 | 2750 | 0 | 2750 | SLIDING DOOR, ALUMINUM + GLASS | SLIDING PANEL | MASTER BEDROOM |
| SD8 | | 1800 | 2750 | 0 | 2750 | SLIDING DOOR, ALUMINUM + GLASS | SLIDING PANEL | BEDROOM 2 |
| SD9 | | 2450 | 2750 | 0 | 2750 | SLIDING DOOR, ALUMINUM + GLASS | SLIDING PANEL | BEDROOM 4 |
| SCHEDULE OF EXTERNAL DOOR/ WINDOWS & VENTILATORS | | | | | | | | |
| DW1 | DOOR | 1050 | 2750 | 0 | 2750 | HINGED GLASS DOOR / WINDOW | SINGLE SHUTTER DOOR, OPENABLE OUTSIDE + FIXED WINDOW | KITCHEN/UTILITY ROOM |
| | WINDOW | 600 | 2150 | 600 | 2750 | | | |
| DW2 | WINDOW | 650 | 1850 | 900 | 2750 | HINGED GLASS DOOR / WINDOW | SINGLE SHUTTER DOOR, OPENABLE OUTSIDE + FIXED WINDOW | KITCHEN/UTILITY ROOM |
| | DOOR | 1050 | 2750 | 0 | 2750 | | | |
| | WINDOW | 1000 | 1850 | 900 | 2750 | | | |
| DW3 | DOOR | 1050 | 2750 | 0 | 2750 | HINGED GLASS DOOR / WINDOW | SINGLE SHUTTER DOOR, OPENABLE OUTSIDE + FIXED WINDOW | KITCHEN/UTILITY ROOM |
| | WINDOW | 850 | 2150 | 600 | 2750 | | | |
| SCHEDULE OFSHAFTS | | | | | | | | |
| SH1 | | 600 | 2600 | 150 | 2750 | | SINGLE SHUTTER DOOR | TOILET |
| SH2 | | 1000 | 2600 | 150 | 2750 | | SINGLE SHUTTER DOOR | CORRIDOR |
| SCHEDULE OF VENTILATORS | | | | | | | | |
| V1 | | 1000 | 1850 | 600 | 2450 | OPENABLE | OPENABLE GLASS PANEL | TOILET |
| V1A | | 1000 | 1550 | 900 | 2450 | OPENABLE | OPENABLE GLASS PANEL | TOILET |
| V2 | | 600 | 1550 | 900 | 2450 | OPENABLE | OPENABLE GLASS PANEL | TOILET |
| SCHEDULE OF FIRE RATED DOOR | | | | | | | | |
| D1 | | 1250 | 2750 | 0 | 2750 | WOODEN FLUSH DOOR (MIN. 2HR. FIRE RATING) | SINGLE LEAF DOOR | UNIT ENTRANCE |
| D4 | | 1050 | 2750 | 0 | 2750 | WOODEN FLUSH DOOR (MIN. 2HR. FIRE RATING) | SINGLE LEAF DOOR | UTILITY ROOM |
| FD2 | | 900 | 2300 | 150 | 2450 | METAL DOOR WITH MISON PANEL (MIN. 2HR. FIRE RATING) | SINGLE SHUTTER, OPENABLE OUTSIDE | ELECTRICAL SHAFT |
| FD3 | | 900 | 2300 | 150 | 2450 | METAL FIRE DOOR (MIN. 2HR. FIRE RATING) | SINGLE SHUTTER, OPENABLE OUTSIDE | LV SHAFT |
| FD4 | | 1500 | 2300 | 150 | 2450 | METAL FIRE DOOR (MIN. 2HR. FIRE RATING) | SINGLE SHUTTER, OPENABLE OUTSIDE | IDF ROOM |
| FD5 | | 2500 | 2300 | 150 | 2450 | METAL FIRE DOOR (MIN. 2HR. FIRE RATING) | SINGLE SHUTTER, OPENABLE OUTSIDE | IDF ROOM |
| SCHEDULE OF GLASS DOOR | | | | | | | | |
| GD1 | | 900 | 2300 | 150 | 2450 | SINGLE SHUTTER, OPENABLE INSIDE | GLASS DOOR AS SPEC | FHC |
| SCHEDULE OF LOUVERED DOOR | | | | | | | | |
| LV1 | | 1800 | 2450 | 0 | 2450 | LOUVERED DOOR | DOUBLE SHUTTER, OPENABLE INSIDE | FIRE STAIRCASE LOBBY |
| LV2 | | 1250 | 2450 | 0 | 2450 | LOUVERED DOOR | SINGLE SHUTTER, OPENABLE INSIDE | STAIRCASE 02 |
| LV3 | | 775 | 2300 | 150 | 2450 | LOUVERED DOOR | SINGLE SHUTTER, OPENABLE INSIDE | LOBBY PRESSURISATION |
| SCHEDULE OF LOUVERED DOOR-WINDOW | | | | | | | | |
| LW1 | LOUVERS | 1275 | 2450 | 0 | 2450 | HINGED GLASS + LOUVER / WINDOW | DOUBLE SHUTTER, OPENABLE OUTSIDE | FIRE STAIRCASE LOBBY |
| | WINDOW | 1175 | 1550 | 900 | 2450 | | | |
| SCHEDULE OF LIFT OPENINGS | | | | | | | | |
| LD1 | | 900 | 2450 | 0 | 2450 | AS PER VENDOR/ VT | | LIFTS |
| LD2 | | 1000 | 2450 | 0 | 2450 | AS PER VENDOR/ VT | | LIFTS |

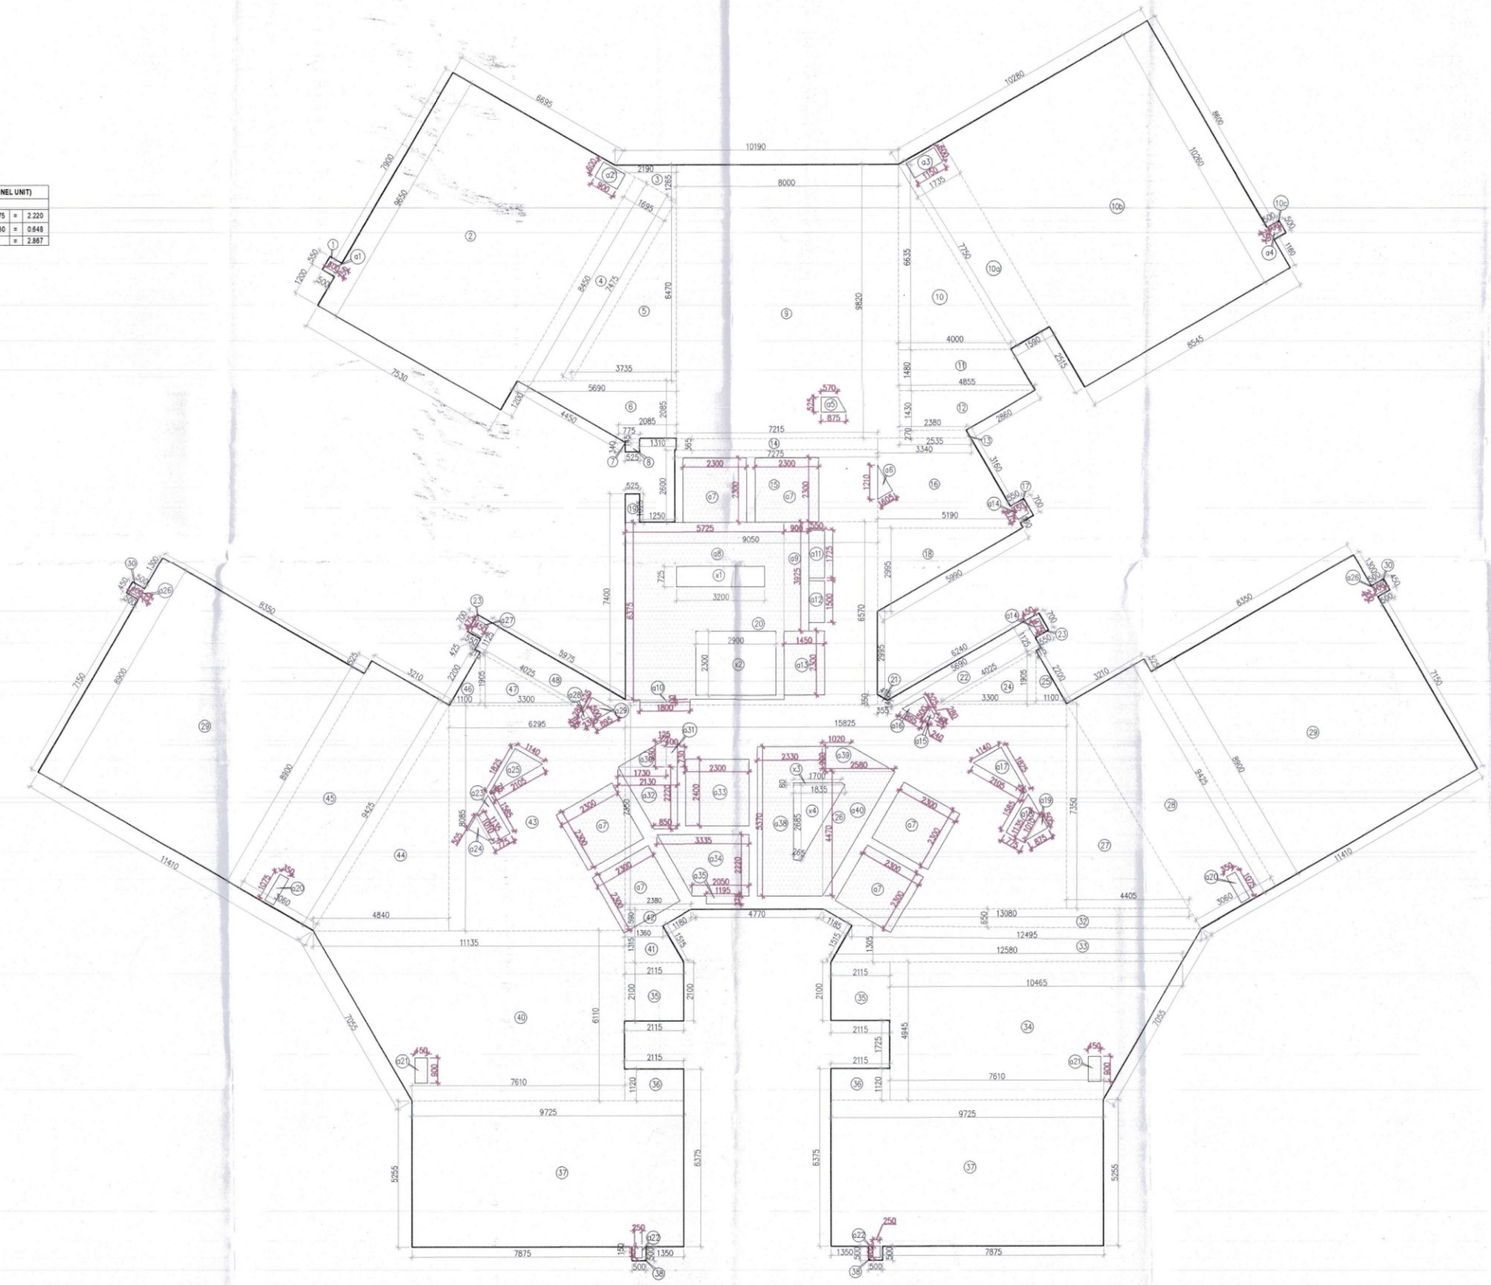


| DEDUCTION | | | | | | | | | | |
|---|---|---|---|---|---|---|---|---|---|---|
| GROSS – B | | | | | | | | | | |
| a1 | 1 | X | | | 0.250 | X | 0.400 | = | 0.100 | SQM |
| a2 | 1 | X | | | 0.900 | X | 0.600 | = | 0.540 | SQM |
| a3 | 1 | X | | | 1.150 | X | 0.600 | = | 0.690 | SQM |
| a4 | 1 | X | | | 0.400 | X | 0.250 | = | 0.100 | SQM |
| a5 | 0.5 | X | 0.570 | + | 0.875 | X | 0.525 | = | 0.379 | SQM |
| a6 | 0.5 | X | | | 1.210 | X | 0.605 | = | 0.366 | SQM |
| a7 | 6 | X | | | 2.300 | X | 2.300 | = | 31.740 | SQM |
| a8 | 1 | X | | | 5.725 | X | 6.375 | = | 36.497 | SQM |
| a9 | 1 | X | | | 0.900 | X | 3.925 | = | 3.533 | SQM |
| a10 | 1 | X | | | 1.800 | X | 0.100 | = | 0.180 | SQM |
| a11 | 1 | X | | | 0.550 | X | 1.725 | = | 0.949 | SQM |
| a12 | 1 | X | | | 0.550 | X | 1.500 | = | 0.825 | SQM |
| a13 | 1 | X | | | 1.450 | X | 2.300 | = | 3.335 | SQM |
| a14 | 2 | X | | | 0.450 | X | 0.475 | = | 0.428 | SQM |
| a15 | 0.5 | X | 0.240 | + | 0.280 | X | 0.135 | = | 0.035 | SQM |
| a16 | 0.5 | X | 0.895 | + | 0.525 | X | 0.500 | = | 0.355 | SQM |
| a17 | 0.5 | X | 0.075 | + | 1.140 | X | 1.825 | = | 1.109 | SQM |
| a18 | 0.5 | X | 1.585 | + | 1.135 | X | 0.775 | = | 1.054 | SQM |
| a19 | 0.5 | X | | | 1.010 | X | 0.505 | = | 0.255 | SQM |
| a20 | 2 | X | | | 0.350 | X | 1.075 | = | 0.753 | SQM |
| a21 | 2 | X | | | 0.450 | X | 0.900 | = | 0.810 | SQM |
| a22 | 2 | X | | | 0.250 | X | 0.400 | = | 0.200 | SQM |
| a23 | 0.5 | X | 1.585 | + | 1.135 | X | 0.775 | = | 1.054 | SQM |
| a24 | 0.5 | X | | | 1.010 | X | 0.505 | = | 0.255 | SQM |
| a25 | 0.5 | X | 1.140 | + | 0.075 | X | 1.825 | = | 1.109 | SQM |
| a26 | 2 | X | | | 0.200 | X | 0.400 | = | 0.160 | SQM |
| a27 | 1 | X | | | 0.475 | X | 0.450 | = | 0.214 | SQM |
| a28 | 0.5 | X | 0.280 | + | 0.235 | X | 0.135 | = | 0.035 | SQM |
| a29 | 0.5 | X | 0.525 | + | 0.895 | X | 0.500 | = | 0.355 | SQM |
| a30 | 0.5 | X | 0.125 | + | 1.730 | X | 0.930 | = | 0.863 | SQM |
| a31 | 1 | X | | | 0.400 | X | 0.730 | = | 0.292 | SQM |
| a32 | 0.5 | X | 2.130 | + | 0.850 | X | 2.220 | = | 3.308 | SQM |
| a33 | 1 | X | | | 2.300 | X | 2.400 | = | 5.520 | SQM |
| a34 | 0.5 | X | 3.335 | + | 2.050 | X | 2.220 | = | 5.977 | SQM |
| a35 | 1 | X | | | 1.195 | X | 0.275 | = | 0.329 | SQM |
| a36 | 1 | X | | | 2.330 | X | 5.370 | = | 12.512 | SQM |
| a39 | 0.5 | X | 1.020 | + | 2.580 | X | 0.900 | = | 1.620 | SQM |
| a40 | 0.5 | X | | | 2.580 | X | 4.470 | = | 5.766 | SQM |
| | | | | | | | TOTAL | = | 123.599 | SQM |

| | | | | | |
|---|---|---|---|---|---|
| TOTAL FAR AREA OF (3RD TO 5TH ) TYPICAL FLOOR | = | GROSS - A | - | GROSS – B | |
| | = | 1094.286 | - | 123.599 | |
| | = | 970.687 | SQM | | |

| NON FAR AREA (ADDITION) | | | | | | | | | | |
|---|---|---|---|---|---|---|---|---|---|---|
| GROSS – C | | | | | | | | | | |
| a8 | 1 | X | | | 5.725 | X | 6.375 | = | 36.497 | SQM |
| a9 | 1 | X | | | 0.900 | X | 3.925 | = | 3.533 | SQM |
| a10 | 1 | X | | | 1.800 | X | 0.100 | = | 0.180 | SQM |
| a36 | 1 | X | | | 2.330 | X | 5.370 | = | 12.512 | SQM |
| a39 | 0.5 | X | 1.020 | + | 2.580 | X | 0.900 | = | 1.620 | SQM |
| a40 | 0.5 | X | | | 2.580 | X | 4.470 | = | 5.766 | SQM |
| | | | | | | | TOTAL | = | 60.108 | SQM |

| NON FAR AREA (DEDUCTION) | | | | | | | | | | |
|---|---|---|---|---|---|---|---|---|---|---|
| GROSS – D | | | | | | | | | | |
| x1 | 1 | X | | | 3.200 | X | 0.725 | = | 2.320 | SQM |
| x2 | 1 | X | | | 2.900 | X | 2.300 | = | 6.670 | SQM |
| x3 | 0.5 | X | 1.700 | + | 1.835 | X | 0.080 | = | 0.141 | SQM |
| x4 | 0.5 | X | 1.835 | + | 0.265 | X | 2.685 | = | 2.819 | SQM |
| | | | | | | | TOTAL | = | 11.951 | SQM |

| | | | | | |
|---|---|---|---|---|---|
| TOTAL NON FAR AREA OF (3RD TO 5TH ) TYPICAL FLOOR | = | GROSS – C | - | GROSS –D | |
| | = | 60.108 | - | 11.951 | |
| | = | 48.157 | SQM | | |
| TOTAL BUILTUP AREA OF (3RD TO 5TH ) TYPICAL FLOOR | = | FAR AREA | + | NON FAR AREA | |
| | = | 970.687 | + | 48.157 | |
| | = | 1018.844 | SQM | | |

## Note :-

1. BUILDING HAS AUTOMATIC SPRINKLER SYSTEM WHEREVER REQUIRED BY NBC.
2. BUILDING WILL BE DESIGNED (STRUCTURES) AS PER RELEVENT IS CODES FOR EARTH QUAKE RESISTANCE.
3. ALL TOILET & KITCHEN HAVE PERMANENT VENTILATION /EXHAUST
4. ALL BUILDINGS ARE NATURALLY VENTILATED AND WHERE EVER REQUIRED MECHANICAL VENTILATION IS PROPOSED WITH 100% POWER BACKUP.

## Project

PROPOSED BUILDING PLAN OF GROUP HOUSING COLONY FOR PHASE 3 AREA MEASURING 8.19375 ACRES PART OF TOTAL LICENSED LAND MEASURING 34.175 ACRES(LICENCE NO. 16 OF 2008 DATED 31.01.2008, LICENCE NO. 28 OF 2008 DATED 17.02.2008, LICENCE NO. 44 OF 2011 DATED 13.05.2011) IN SECTOR-59 GURUGRAM MANESAR URBAN COMPLEX BEING DEVELOPED BY BTVS BUILDWELL PVT LTD. AND OTHERS IN COLLABORATION WITH BASE EXPORTS PVT LTD. AND BUZZ HOTELS PVT. LTD.

## Architects:


Morphogenesis
Plot No. 41, Industrial Estate,
Okhla Phase-III,
New Delhi 110020, India
TEL: +91 11 41828070
FAX: 91 11 26490351
E Mail:studio@morphogenesis.org

Associate Architects:

SBA Design N Code LLP
Architecture·Codes·Interiors
(Formerly known as RSMS)
Plot no. 10 A&B, Bhawani Kunj,
Behind D2,Vasant Kunj,
New Delhi-110070.
Mob.: 9810791652,9811077209


S.T.P.(HQ) Member Secretary B.P.A.C. | S.T.P.(W) Member B.P.A.C. | C.T.P.(HR) Chairman B.P.A.C.
DTP(HQ) | ATP(HQ)
JD. | ATP
Checked and found ok for Public Health (Internal) Service only subject to comments in In forwarding letter No. 264/69 Dt. 03/01/26 — ADTP(HQ) Member BPAC
OWNER'S SIGNATURE — Executive Engineer (HQ) for Chief Engineer-I — ESO (HQ) Member BPAC
SUMAN PA(HQ)

SANCTIONED
TO BE READ WITH LETTER NO.
DATED :

| BIP HOLDER SEAL & SIGNATURE | ARCHITECT'S SEAL & SIGNATURE |
|---|---|
| | REENA SHARMA B.ARCH. CA/2016/77247 |

JUL-2026 | Scale : 1:100

Drawing Title:- 3RD TO 5TH FLOOR PLAN & AREA CALCULATION (TOWER-A)

Drawing No:- -