43

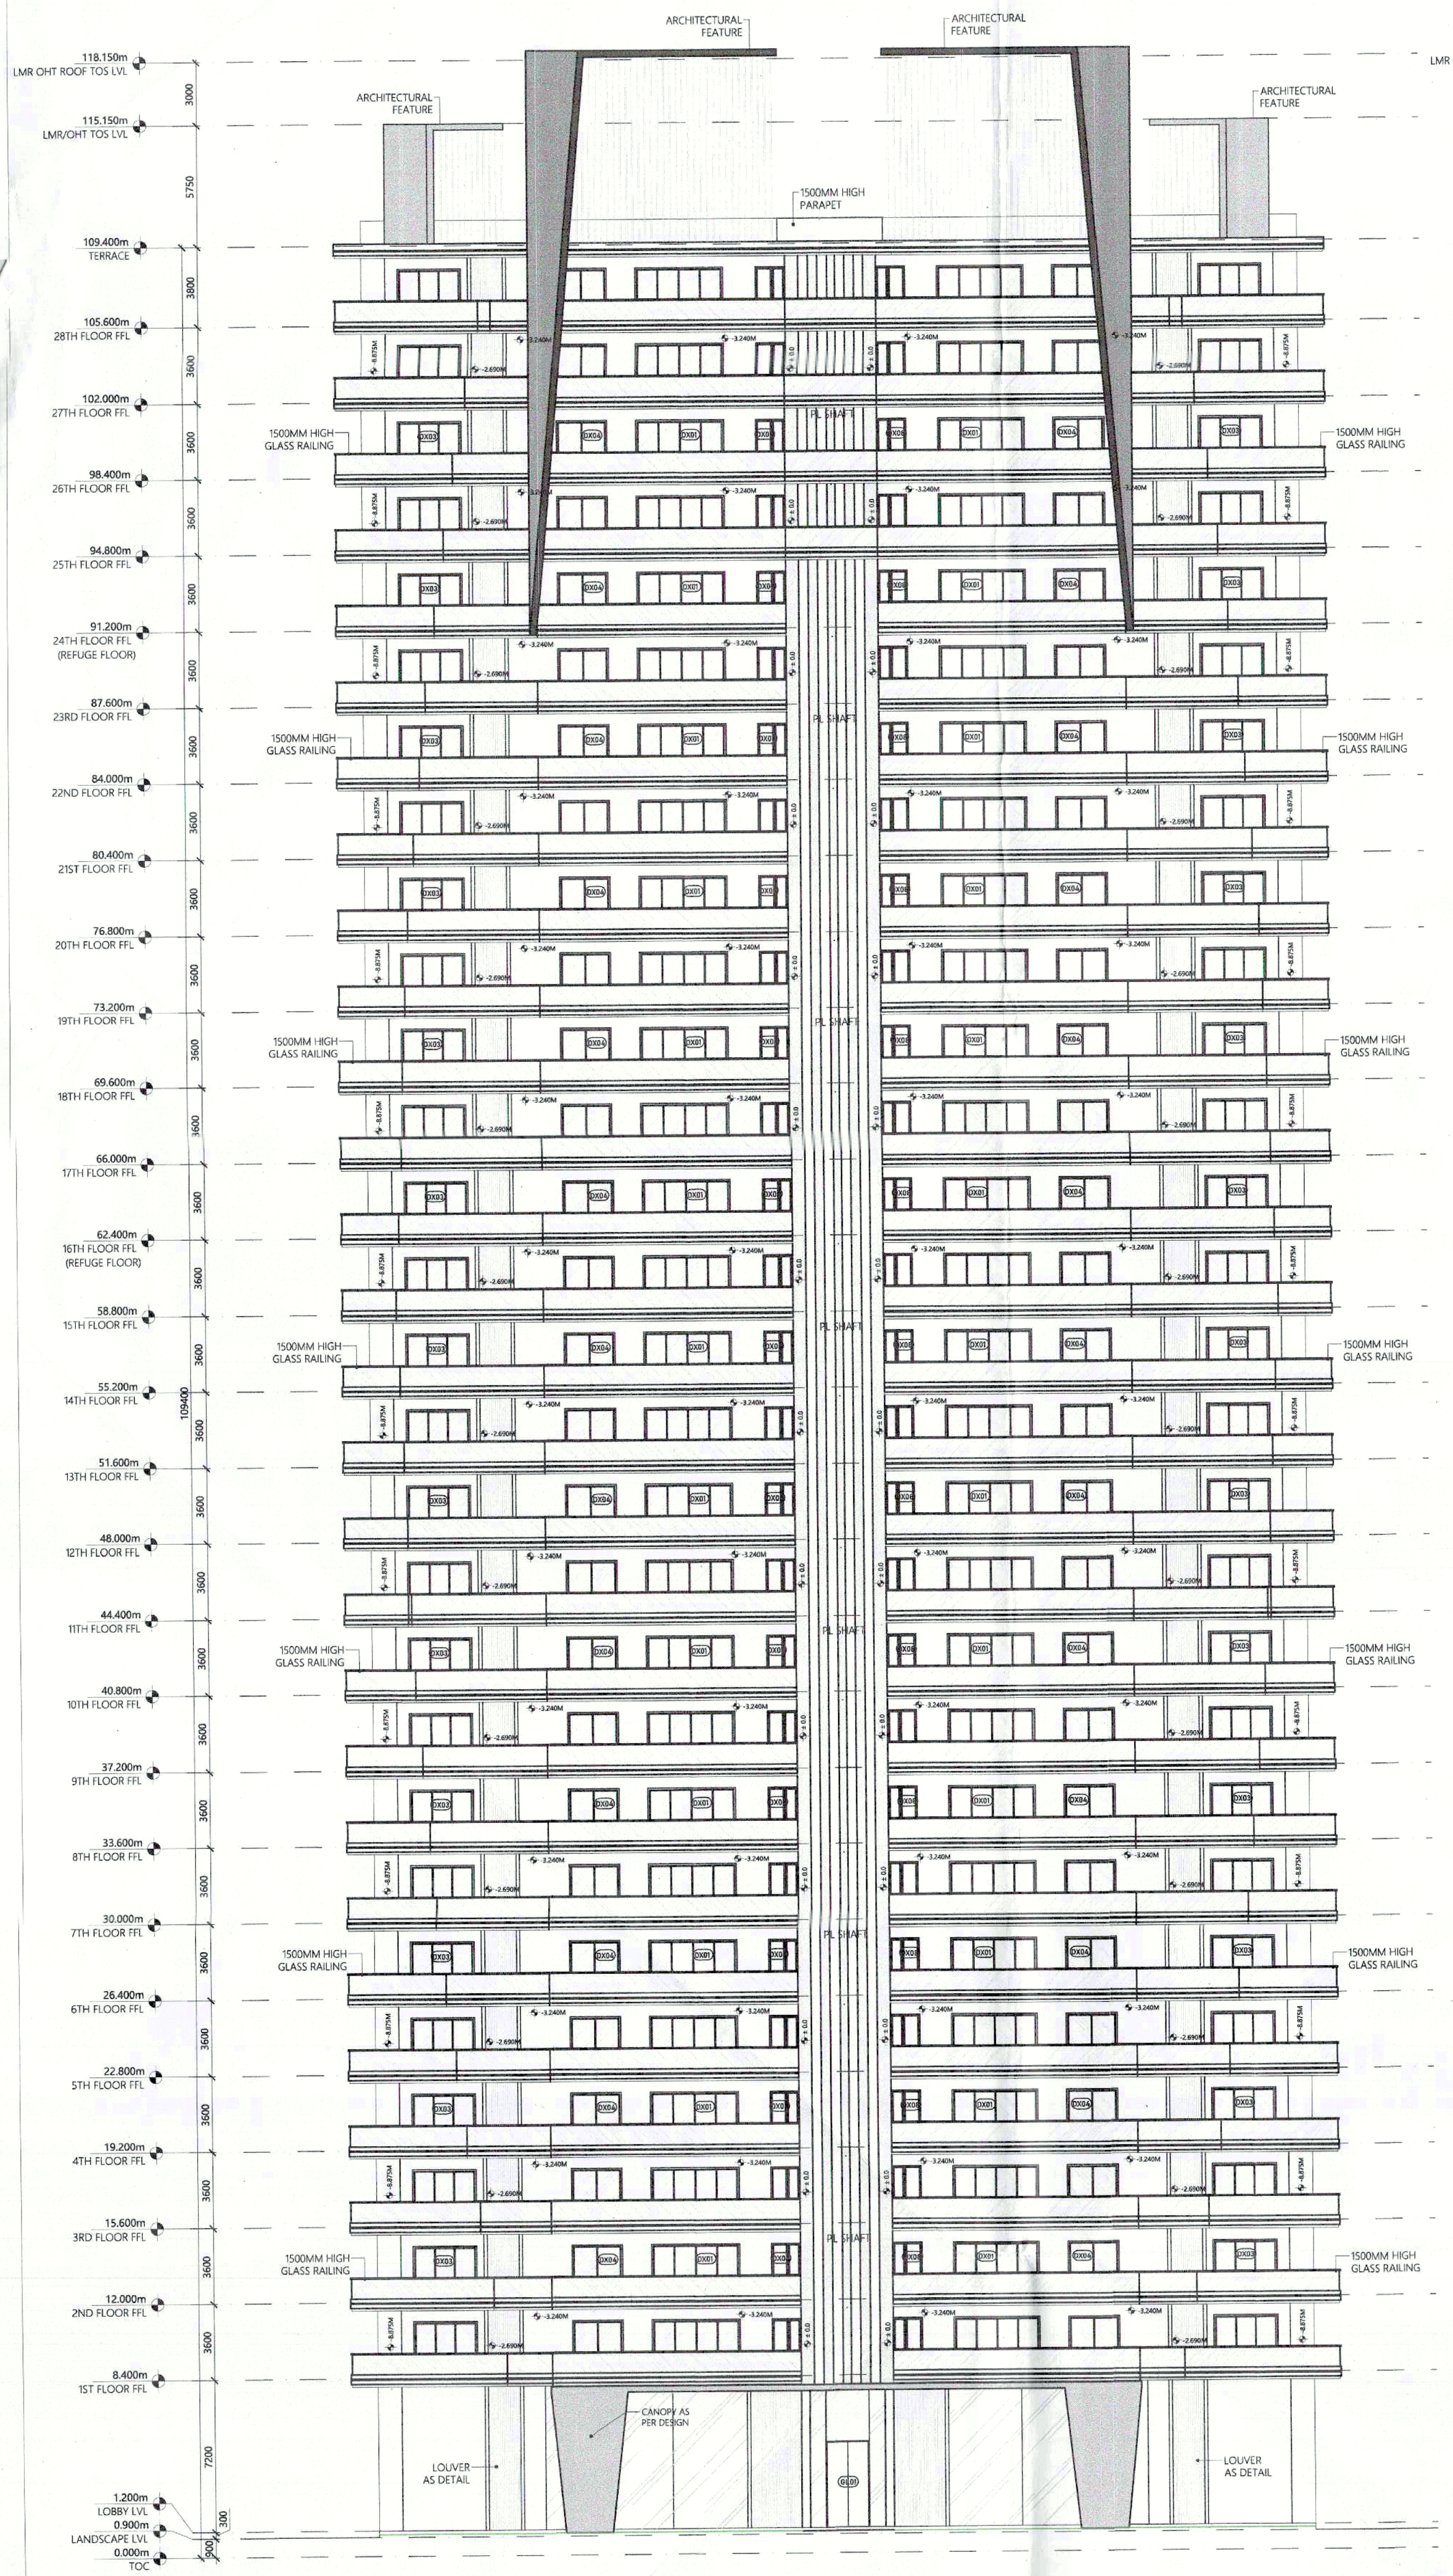

① ELEVATION A
SCALE 1 : 200

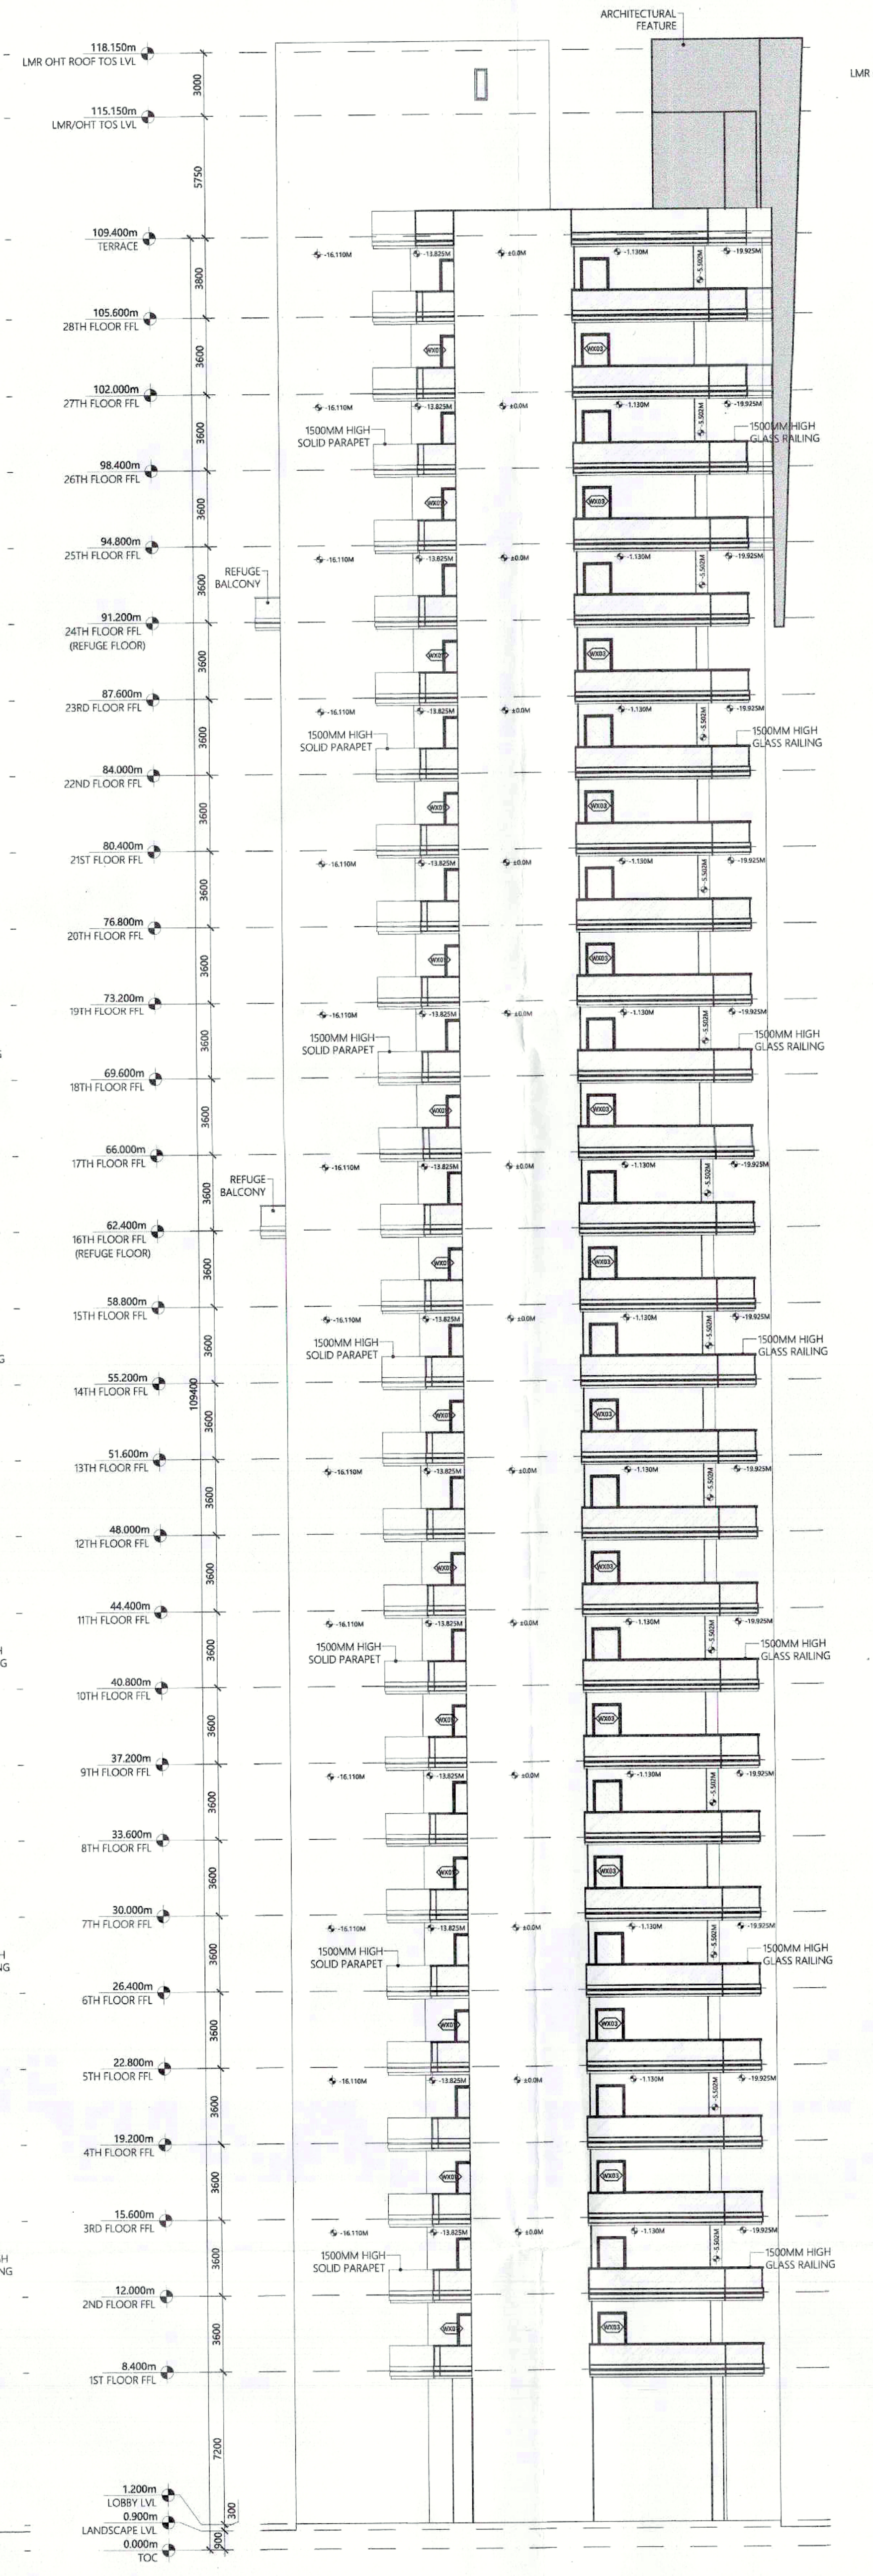

② ELEVATION B
SCALE 1 : 200

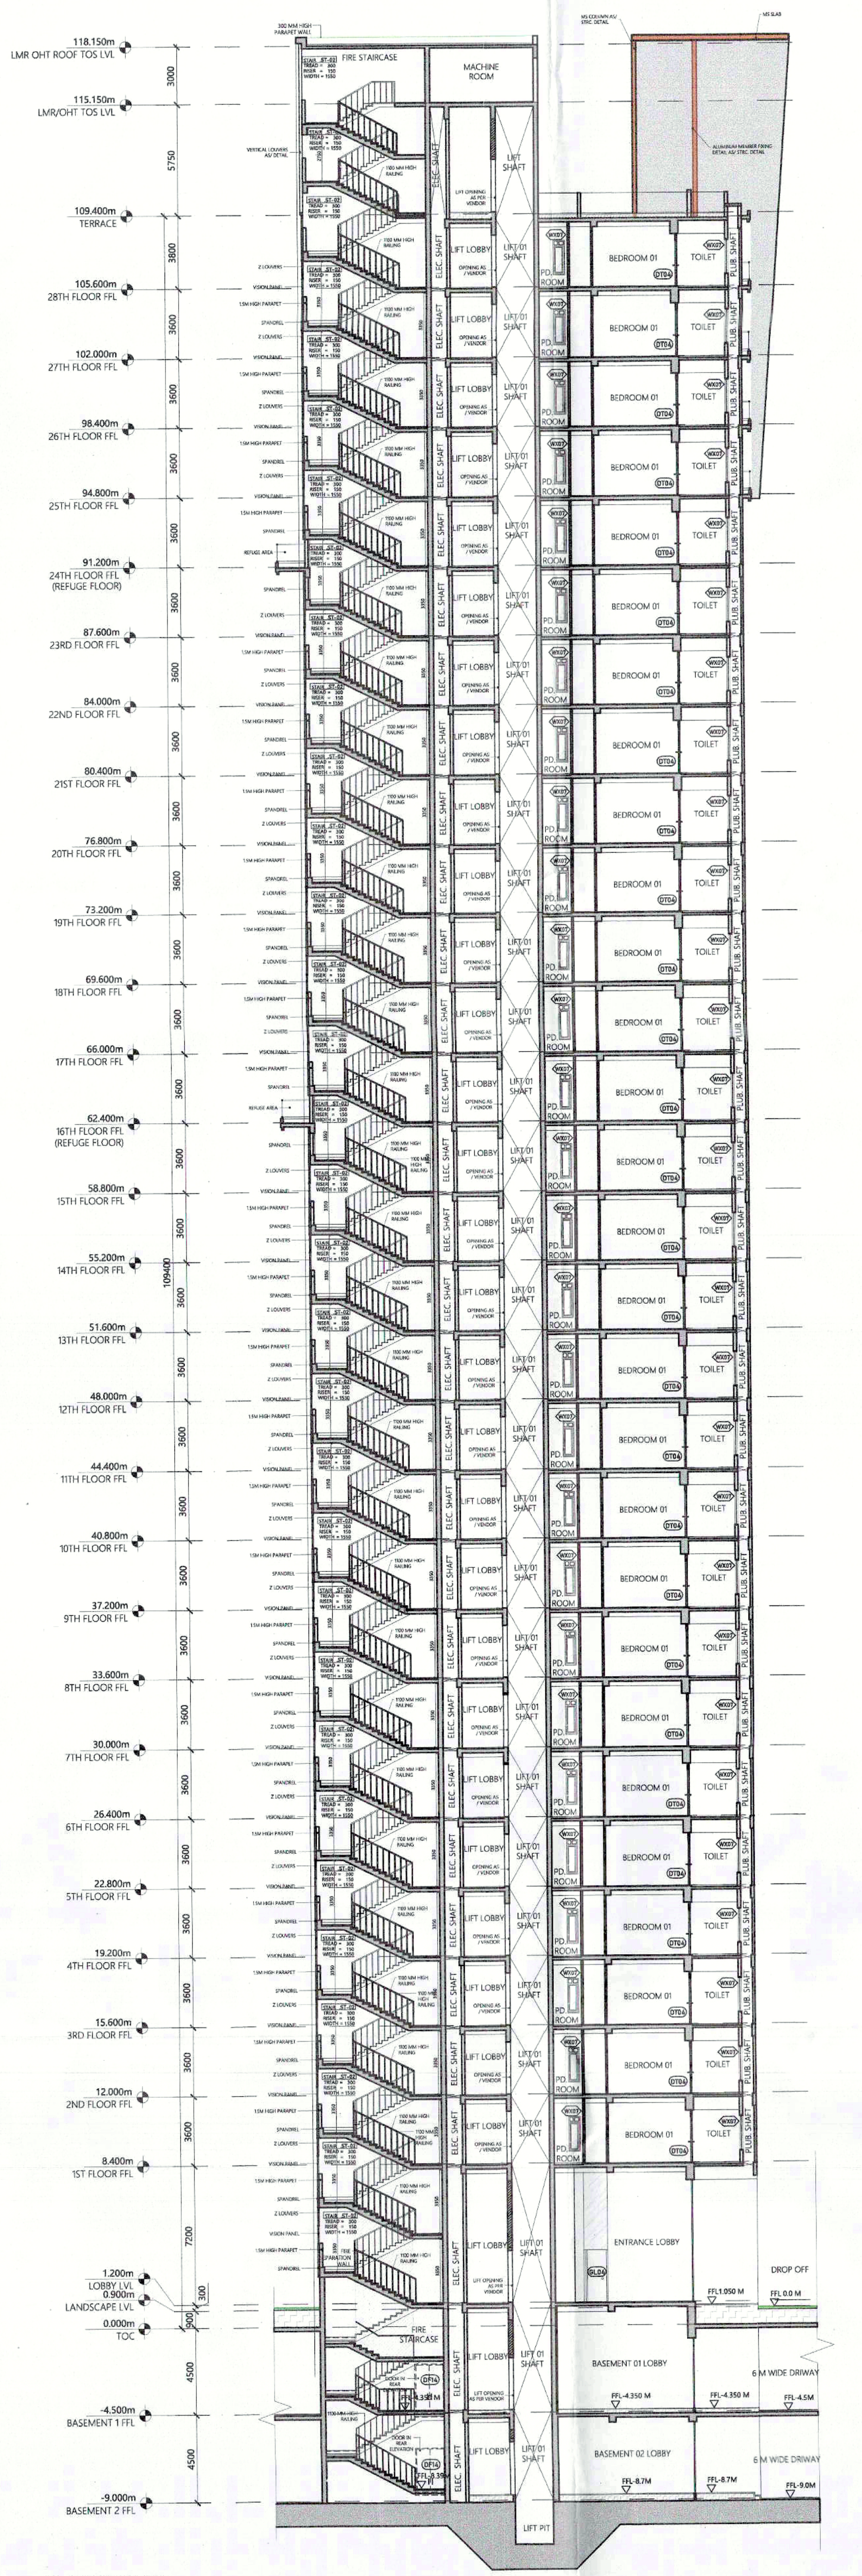

① SECTION AA'
SCALE 1:200

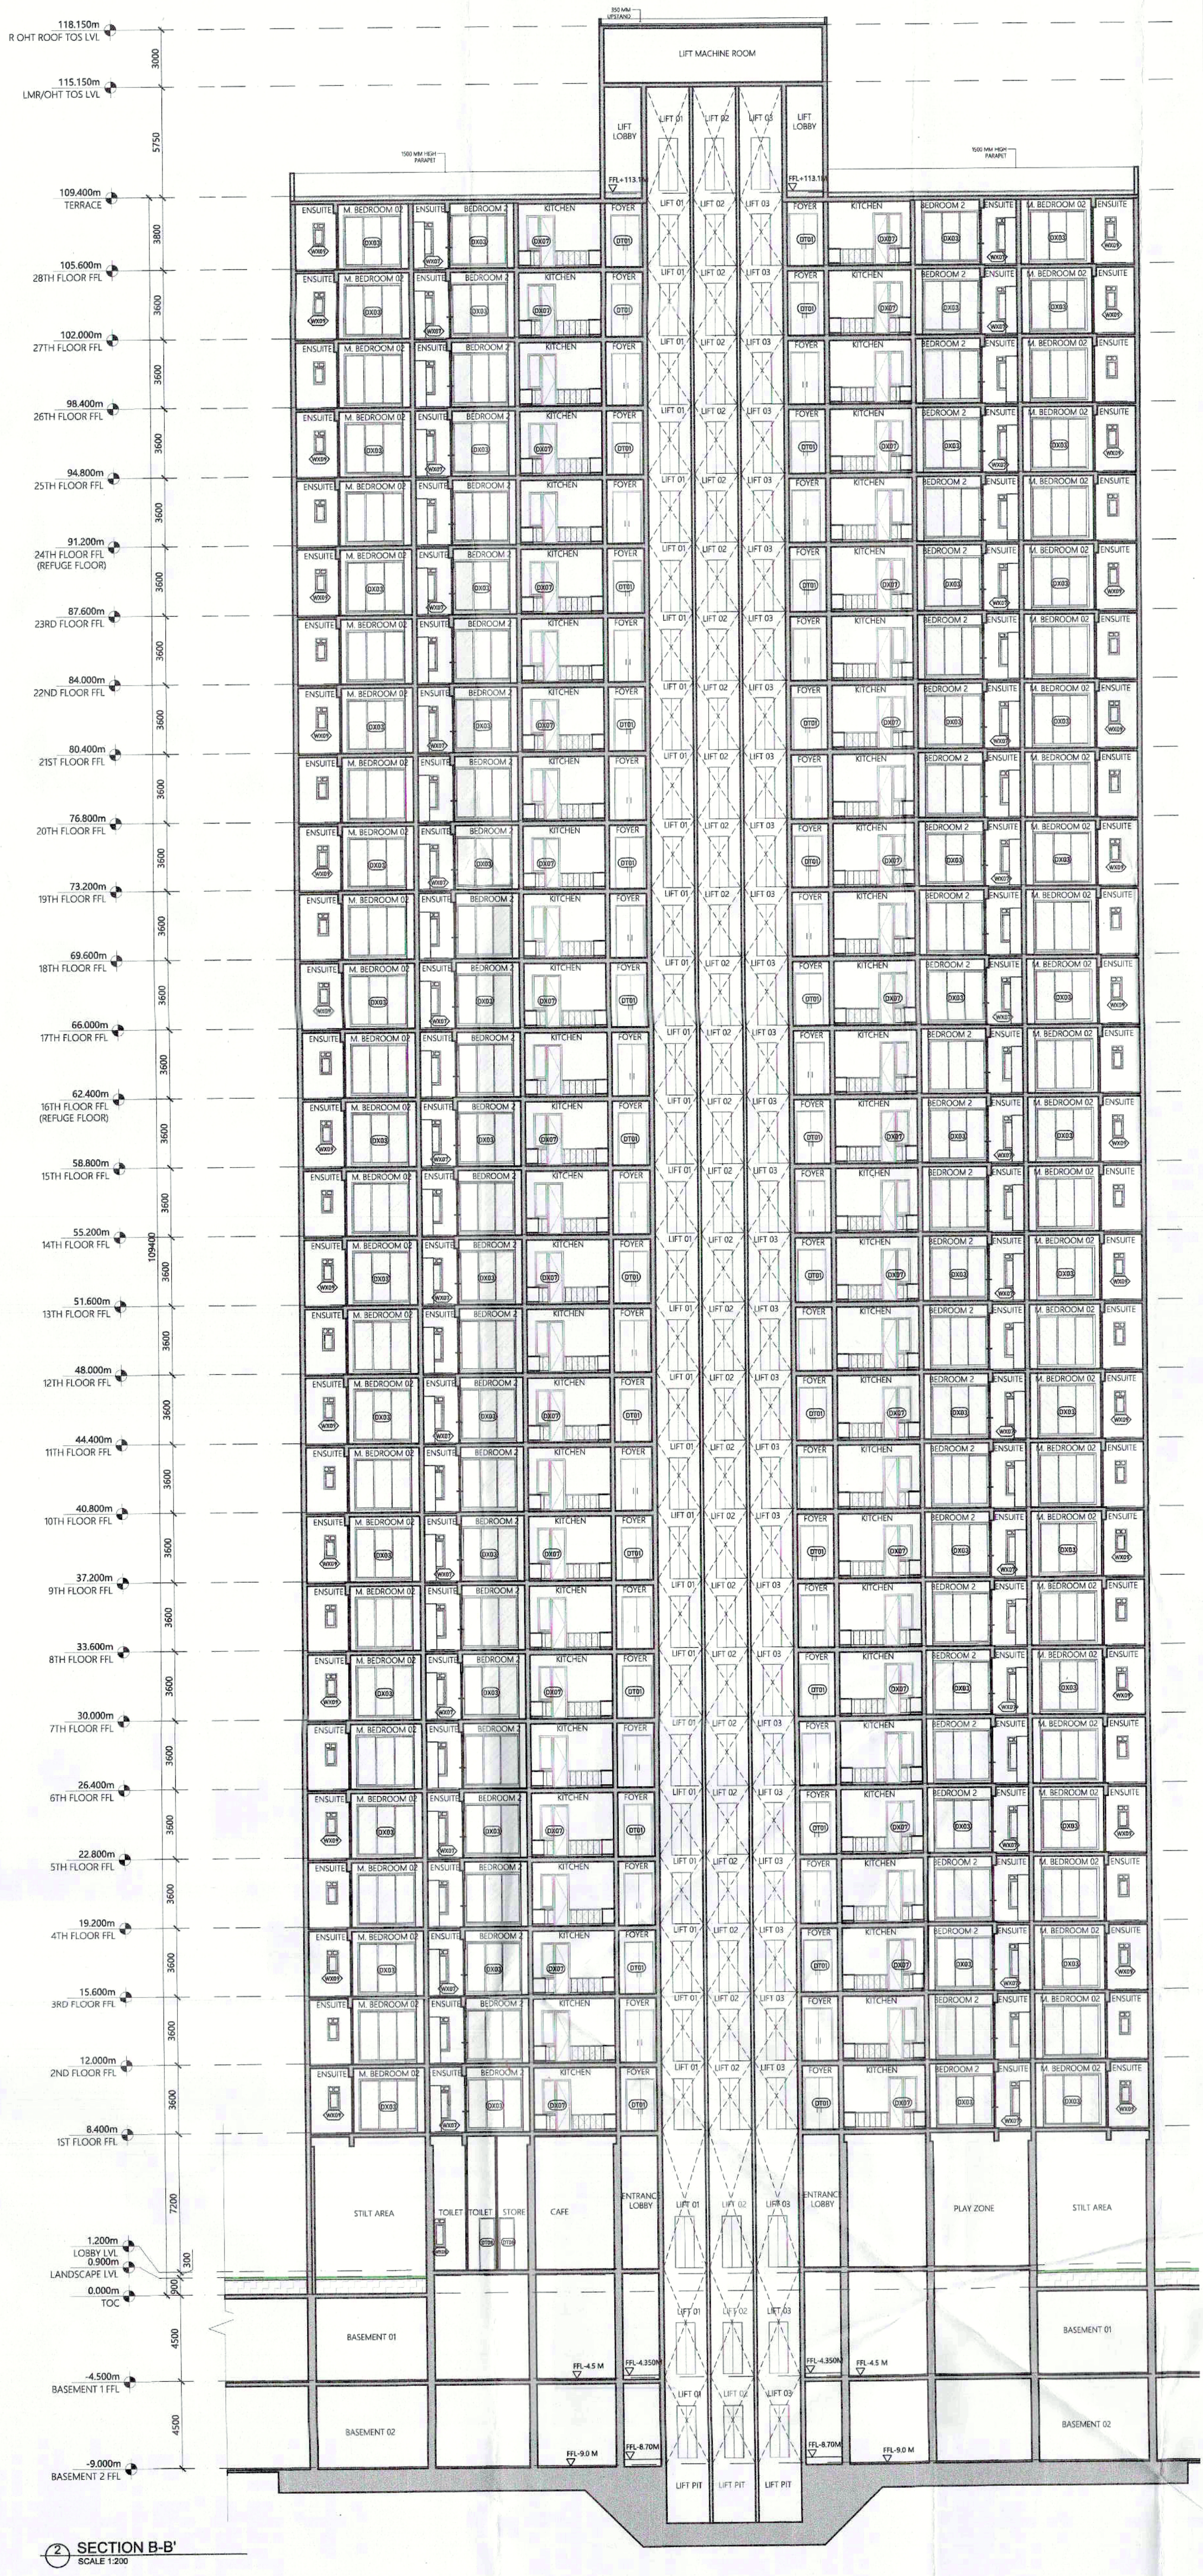

② SECTION B-B'
SCALE 1:200

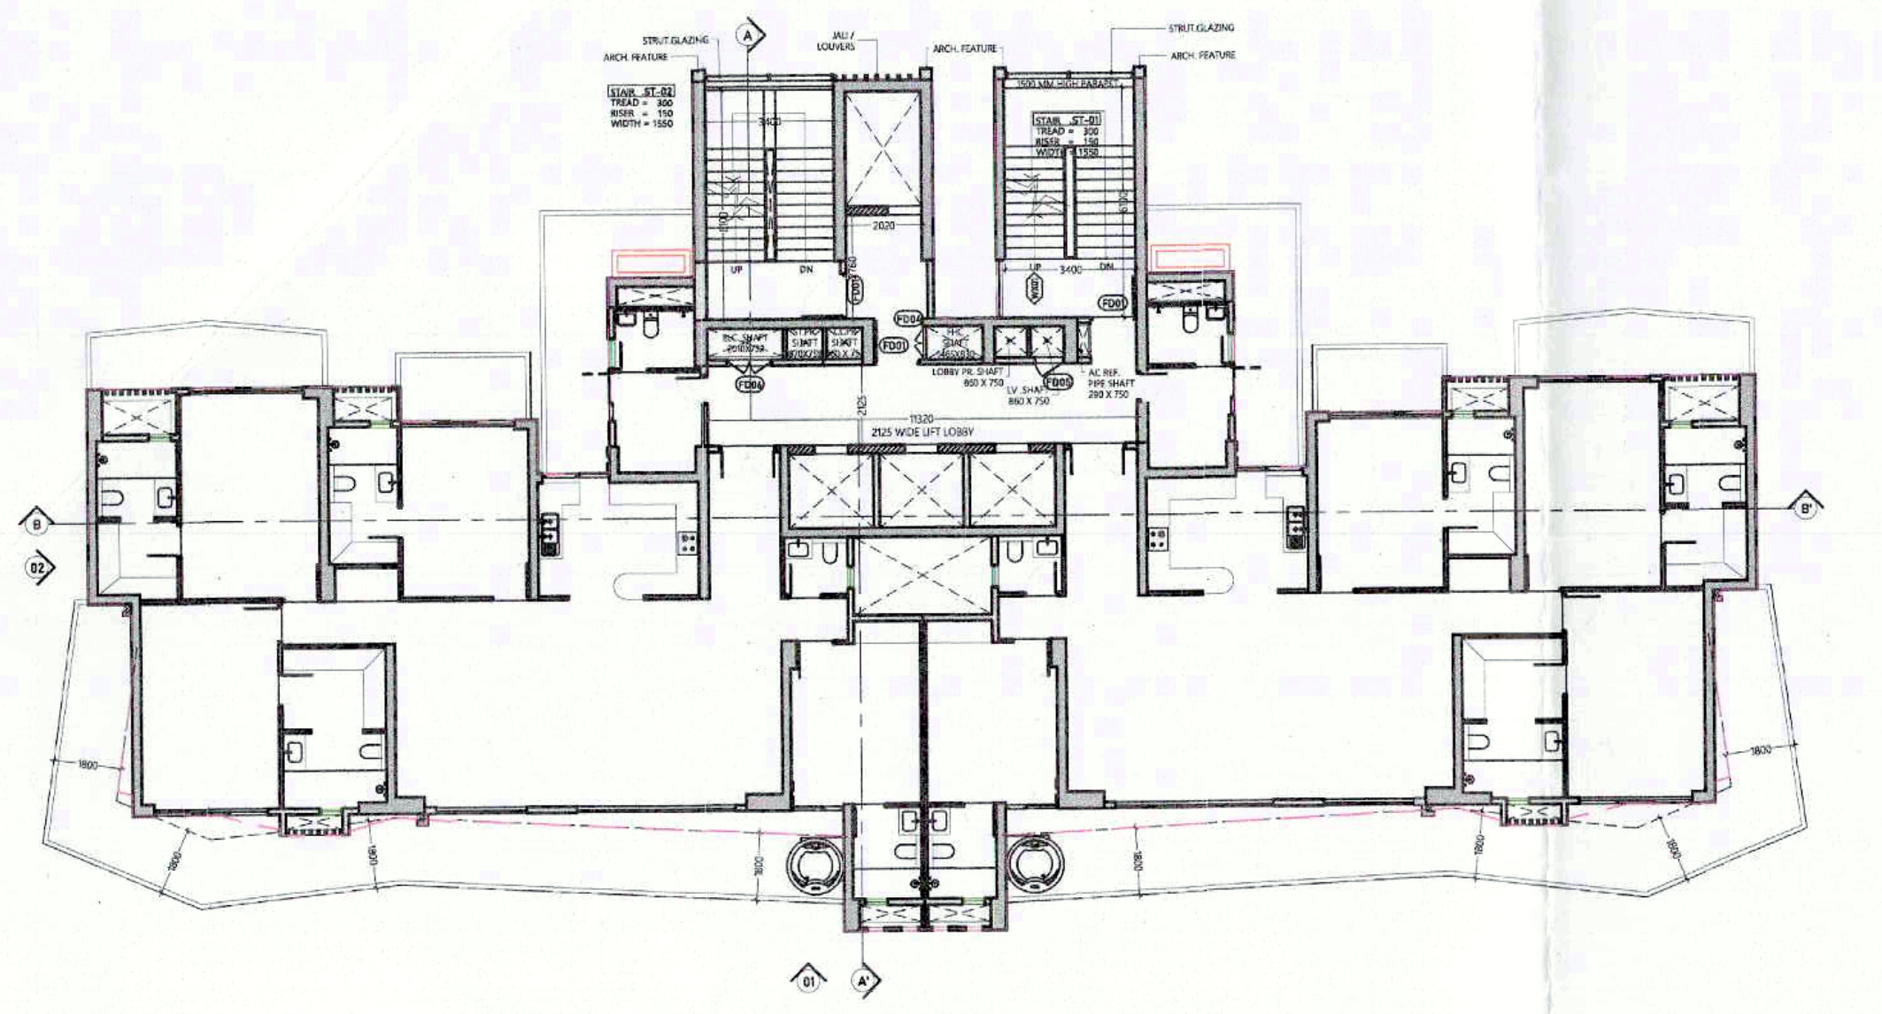

⑤ KEY PLAN TYPICAL FLOOR
SCALE 1:300

This is a "PROVISIONAL BUILDING PLAN"
approved only for the purpose of inviting objections from the general public

S.T.P (HQ)
Member Secretary
B.P.A.C.

S.T.P (G)
Member
B.P.A.C.

C.T.P (Hr.)
Chariman
B.P.A.C.

DTP(HQ)

ATP(HQ)

FSO, (HQ)
Member
BPAC

AD

PA

ATP

TO BE READ WITH THIS OFFICE
MEMO NO.:
DATED :

Rajesh Dutt
SD(HQ)

This drawing is a "COPYRIGHT" contents of this drawing or part thereof may not be used or reproduced without the permission of the Architect.

OWNER SIGN	ARCHITECT SIGN
For Ashiana Landcraft Realty Private Limited Authorized Signatory	VISHAL SHARMA ARCHITECT CA-98/23261 9310164866 NEW DELHI

PLUMBING LEGEND

①	110 OD SWR PVC SOIL & VENT PIPE
②	110 OD SWR PVC WASTE & VENT PIPE
③	90 OD uPVC ANTI-SYPHONAGE PIPE
④	DOMESTIC WATER SUPPLY DN. TAKE PIPE
4a	DOMESTIC WATER SUPPLY DN. TAKE PIPE FOR UPPER 3FLOOR
⑤	FLUSHING WATER SUPPLY DN. TAKE PIPE
⑥	DOMESTIC WATER SUPPLY RISER PIPE FOR O.H.T. FILLING
⑦	FLUSHING WATER SUPPLY RISER PIPE FOR O.H.T. FILLING
⑧	110 OD uPVC RAIN WATER PIPE BALCONY
⑨	110 OD uPVC RAIN WATER PIPE FOR TERRACE

KEY PLAN

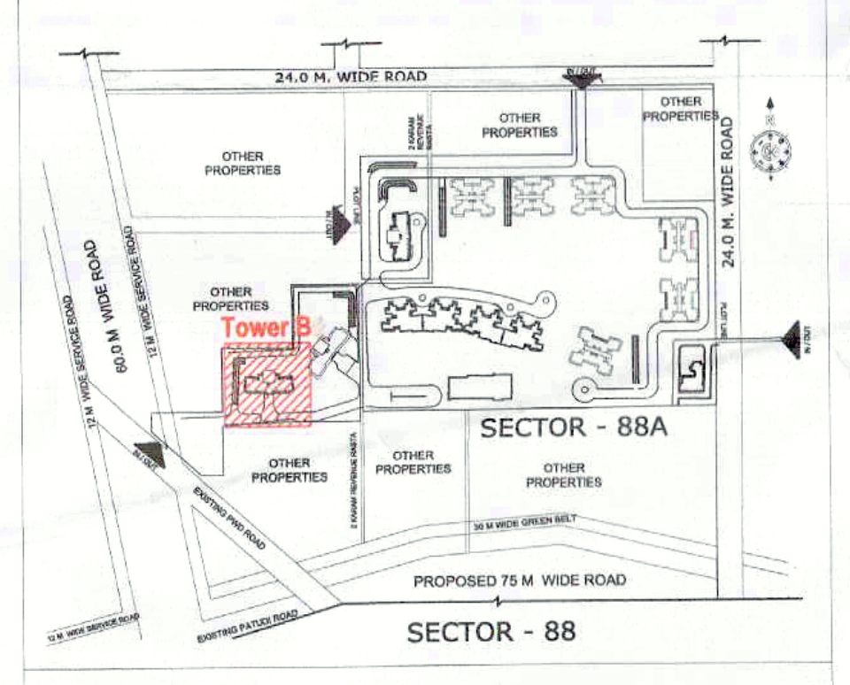

SUBMISSION DRAWING

OWNER
M/S ASHIANA LANDCRAFT REALTY Pvt. Ltd.

PROJECT

REVISED BUILDING PLAN FOR GROUP HOUSING COLONY OVER AN AREA MEASURING 24.125 ACRES (LICENCE NO.42 OF 2013 DATED 06.06.2013 & LICENCE NO.46 OF 2013 DATED 08.06.2013) IN THE REVENUE ESTATE OF VILLAGE HARSARU,SECTOR -88A,GURUGRAM

SCALE	DATE
1:100	12.09.2025

DRAWING TITLE
ELEVATION & SECTION

TOWER B2

ARCHITECTS

Confluence
CONFLUENCE CONSULTANCY SERVICES
F-1, First Floor, Mira Corporate Suites, Ishwar Nagar, New Delhi-65
www.confluenceworld.in | ccs@inconfluence.com
+91 11 41684508 | +91 11 41635305
Member of IGBC | ISO - 9001 : 2000
architecture urban design hospitality interiors

DRAWING NO.	REVISION
S-TB2-EL-SEC-109	R0