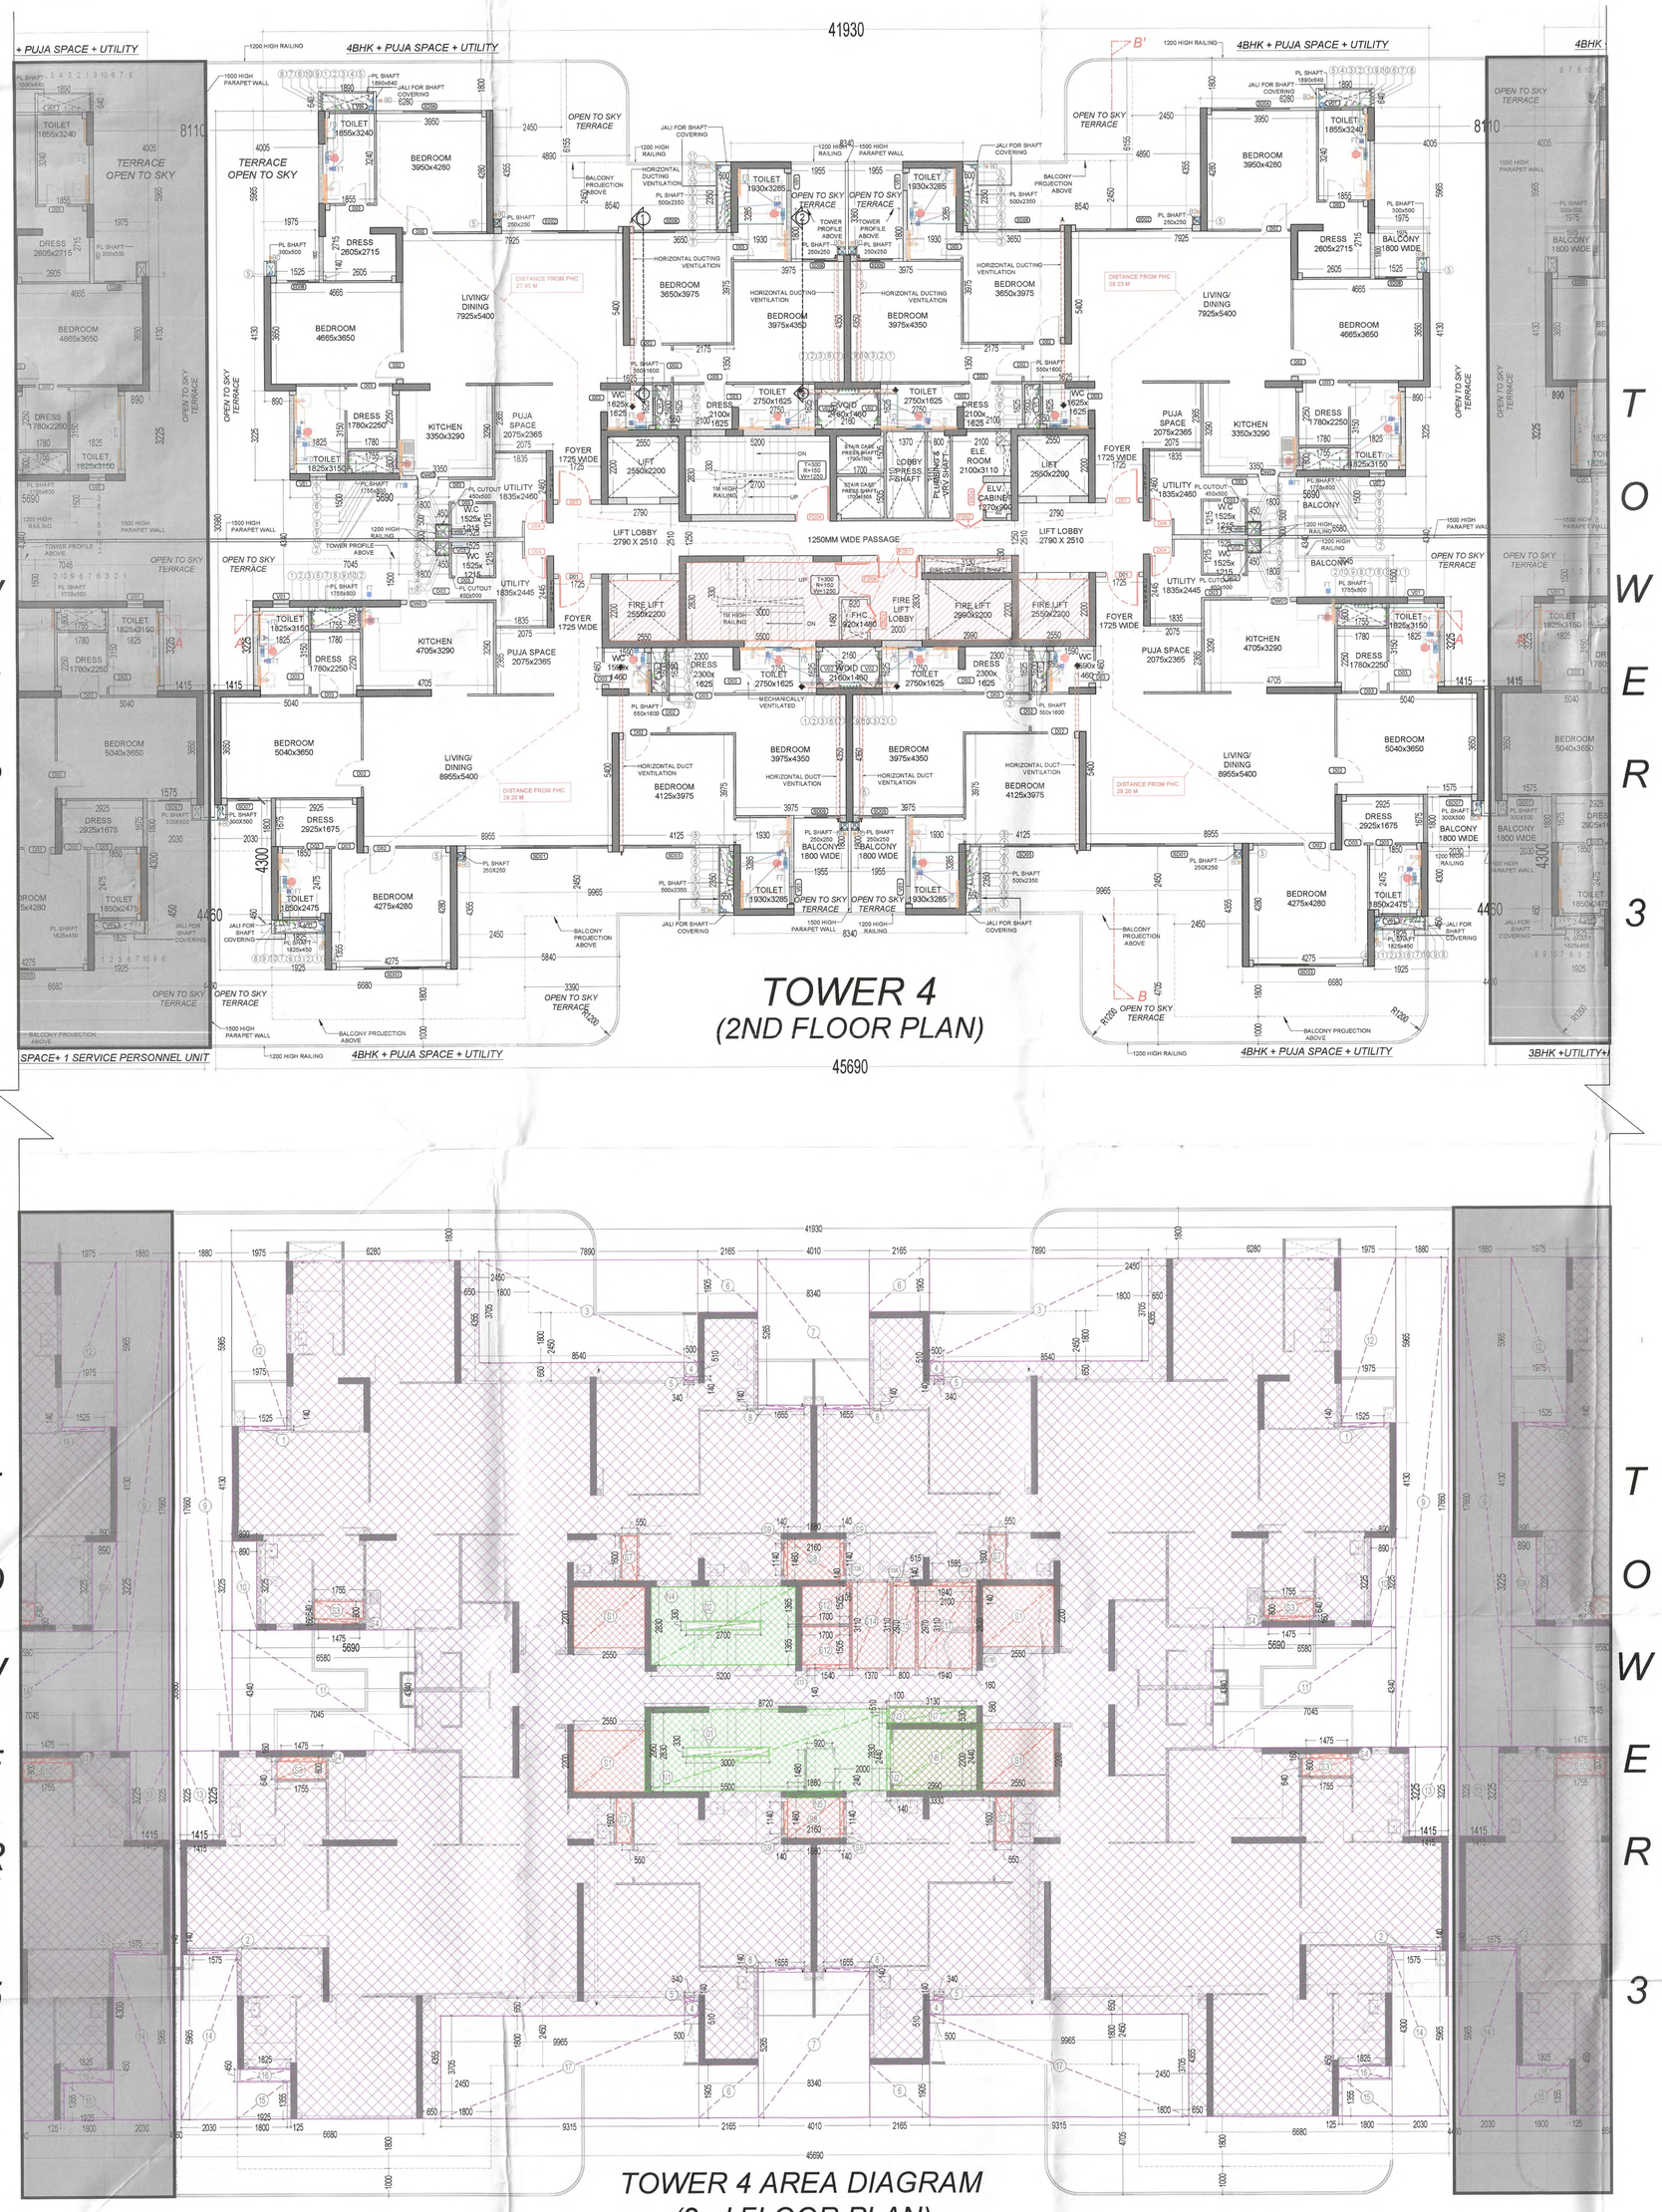

LEGEND:- PLUMBING

1	100Ø SOIL PIPE	PIPE SUPPORT
2	100Ø WASTE PIPE	W.C CISTERN
3	75Ø VENT PIPE	HEALTH FAUCET
4	150Ø RAIN WATER PIPE FROM TERRACE	GEYSER
5	100Ø RAIN WATER PIPE FROM BALCONY	BUTTERFLY VALVE
6	DOMESTIC WATER DOWN TAKE TOP 3-FLOOR HYDRO SUPPLY	PIPE DROP
7	DOMESTIC WATER DOWN TAKE (LEFT 25TH FLOOR TO 15TH FLOOR)	FLOOR TRAP
8	DOMESTIC WATER DOWN TAKE (LEFT 14 FLOOR TO GROUND/STILT FLOOR)	FLOOR DRAIN
9	FLUSHING WATER DOWN TAKE (TOP 28TH FLOOR TO 16TH FLOOR)	FLOOR TRAP CUTOUT 150X150MM
10	FLUSHING WATER DOWN TAKE (LEFT 15TH FLOOR TO GROUND/STILT FLOOR)	WC CUTOUT 150X150MM
11	DOMESTIC WATER RISER PIPE	HOT WATER SUPPLY PIPE
12	FLUSHING WATER RISER PIPE	KHURRA SIZE 450X450
		SUNKEN FOR TOILET 100MM
		SUNKEN FOR BALCONY 75 MM

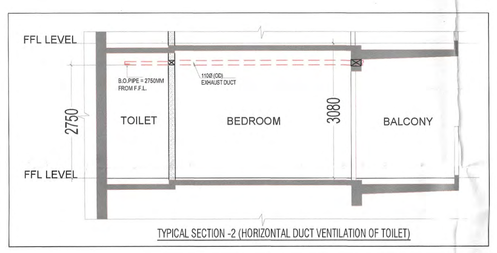

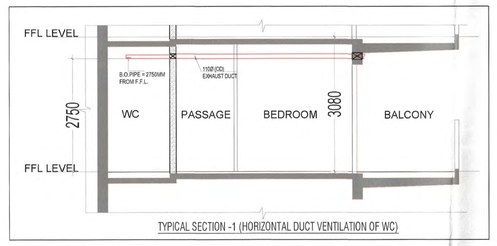

FAR AREA OF TOWER- 4

AT SECOND FLOOR/ TYPICAL FLOOR LEVEL

TAG	LENGTH (L) in Mts	WIDTH (W) in Mts	NO.S (N)	AREA (L x W x N)
A	45.690	30.98	1	1415.476
TOTAL (A)				1415.476

DEDUCTIONS

TAG	LENGTH (L) in Mts	WIDTH (W) in Mts	NO.S (N)	AREA (L x W x N)
1	1.525	0.140	2	0.427
2	1.575	0.140	2	0.441
3	7.890	3.705	2	58.465
4	0.500	0.510	4	1.020
5	0.340	0.140	4	0.190
6	2.165	1.905	4	16.497
7	4.010	5.265	2	42.225
8	1.655	0.140	4	0.927
9	1.880	17.660	2	66.402
10	0.890	3.225	2	5.741
11	6.580	4.340	2	57.114
12	1.975	5.965	2	23.562
13	1.415	3.225	2	9.127
14	2.030	5.965	2	24.218
15	1.800	1.355	2	4.878
16	1.825	0.450	2	1.643
17	9.315	3.705	2	69.024
TOTAL (D)				381.900

LIFT & SERVICES SHAFTS

TAG	LENGTH (L) in Mts	WIDTH (W) in Mts	NO.S (N)	AREA (L x W x N)
S1	2.550	2.200	4	22.440
S3	1.755	0.640	4	4.493
S4	1.475	0.160	4	0.944
S7	0.550	1.600	4	3.520
S8	1.880	1.460	2	5.490
S9	0.140	1.140	4	0.638
S12	1.700	1.365	2	4.641
S12A	0.105	0.140	1	0.015
S13	1.540	0.140	1	0.216
S14	3.110	1.370	1	4.261
S15	2.970	0.800	1	2.376
S15A	0.615	0.140	1	0.086
S17	1.940	2.970	1	5.762
S17A	1.585	0.140	1	0.222
S17B	2.830	0.160	1	0.453
TOTAL (S)				55.555

FIRE STAIRCASE & NON FAR AREA

TAG	LENGTH (L) in Mts	WIDTH (W) in Mts	NO.S (N)	AREA (L x W x N)
N1	8.720	2.950	1	25.724
N2	2.440	0.140	1	0.342
N3	0.510	0.100	1	0.051
N4	5.200	2.830	1	14.716
N5	1.880	0.240	1	0.451
N6	3.330	2.440	1	8.125
N7	3.130	0.580	1	1.815
TOTAL (N)				51.224

FIRE STAIRCASE WELL

O1	3.000	0.330	1	0.990
O2	2.700	0.330	1	0.891
TOTAL (W)				1.881
TOTAL NON FAR AREA (NF) = (N - W)				49.343
TOTAL FAR AREA (F) = (A - D - S - N)				926.796
TOTAL COVERED AREA = (F + NF)				976.140

SUMMARY OF MECHANICAL VENTILATION

S/N	Floor	Area SFT	Effective HT	Volume CFT	Air Change Per Hour	Calculated CFM	Installed CFM	Application	Nos. of Fan & Fan Capacity CFM	Type of Fan	Remark
	General Ventilation										
1	Toilet For Bedroom - Typical	47	9	423	6	42	100	Exhaust	1x100 CFM	Inline Fan	Normal Mode
2	Toilet For Bedroom - Typical	28	9	252	6	25	100	Exhaust	1x100 CFM	Inline Fan	Normal Mode

LEGEND:-

1. COLUMN / STRUCTURAL WALL	
2. 240 MM THK NON STRUCTURAL WALL	
3. 160MM THK NON STRUCTURAL WALL	
4. 100MM THK NON STRUCTURAL WALL	
5. 75MM THK NON STRUCTURAL WALL	
6. 200MM THK BLOCKWORK	

LEGEND

	FAR AREA
	NON FAR AREA
	SERVICE AREA
	SHAFT AREA UNDER DEDUCTION
	FIRE TENDER PATH
	TOWER LINE

DOOR & WINDOW SCHEDULE

S.NO.	SYMBOL	SIZE	CILL LVL	LINTEL LVL	REMARKS
1	SD01	5140X2430	-	2430	UPVC/SD
2	SD02	4190X2430	-	2430	UPVC/SD
3	SD03	3955X2430	-	2430	UPVC/SD
4	SD04	3790X2430	-	2430	UPVC/SD
5	SD05	3415X2430	-	2430	UPVC/SD
6	SD06	2940X2430	-	2430	UPVC/SD
7	SD07	1575X2430	-	2430	UPVC/SD
8	SD08	1525X2430	-	2430	UPVC/SD
9	SD09	1425X2430	-	2430	UPVC/SD
10	GL01	1500X2750	-	2750	GLASS DOOR
11	GL02	1250X2750	-	2750	GLASS DOOR
12	GL03	2000X2750	-	2750	GLASS DOOR
13	FD01	1500X2430	-	2430	ONE HOUR FIRE RATED DOOR
14	FD01A	1500X2750	-	2750	ONE HOUR FIRE RATED DOOR
15	FD02	1200X2650	100	2750	ONE HOUR FIRE RATED DOOR
16	FD03	1000X2330	100	2430	ONE HOUR FIRE RATED DOOR
17	FD04	1250X2430	-	2430	ONE HOUR FIRE RATED DOOR
18	FD04A	1250X2750	-	2750	ONE HOUR FIRE RATED DOOR
19	FD05	900X2750	-	2750	ONE HOUR FIRE RATED DOOR
20	D01	1200X2430	-	2430	ONE HOUR FIRE RATED DOOR
21	D02	1000X2250	-	2250	WD/FLUSH DOOR
22	D03	800X2250	-	2250	WD/FLUSH DOOR
23	D04	800X2430	-	2430	ONE HOUR FIRE RATED DOOR
24	D04A	800X2750	-	2750	WD/FLUSH DOOR
25	D05	1000X2750	-	2750	WD/FLUSH DOOR
26	D05A	1050X2750	-	2750	WD/FLUSH DOOR
27	D06	1250X2750	-	2750	WD/FLUSH DOOR
28	D07	815X2250	-	2250	WD/FLUSH DOOR
29	V01	600X1200	1050	2250	UPVC
30	V02	600X1200	600	2250	UPVC
31	V03	500X1200	1050	2250	UPVC
31	DW1	800/600 (1400)	0/1050	2250	UPVC/OP
32	DW2	800X350 (1150)	0/1050	2250	UPVC/OP
33	W01	815X1200	1050	2250	UPVC/OP
34	W02	600X1200	1050	2250	UPVC/OP

REMARKS
- WD/FD = WOODEN FLUSH DOOR
- UPVC/SD = UPVC/ SLIDING
- UPVC/OP = UPVC/ OPENABLE

S.T.P.(HQ) Member Secretary B.P.A.C. | S.T.P.(G) Member B.P.A.C. | C.T.P.(HR) Chairman B.P.A.C.

DTP(HQ) ATP(HQ)

AD PA ATP

SANCTIONED TO BE READ WITH THIS OFFICE MEMO NO.: 35995 DATED : 12/09/2025

JDT (T) MEMBER BPAC

Rajesh Dutt SD(HQ)

Note :-

1. BUILDING HAS AUTOMATIC SPRINKLER SYSTEM WHEREVER REQUIRED BY NBC.
2. BUILDING WILL BE DESIGNED (STRUCTURES) AS PER RELEVANT IS CODES FOR EARTH QUAKE RESISTANCE.
3. 100% POWER BACKUP/ MECHANICAL VENTILATED SHAFTS.

PHASE – 1 ALREADY SANCTIONED VIDE DATES: 25.01.2023 AND MEMO NO.– 2350

THIS IS SUBMISSION FOR PHASE–2 ONLY WITHOUT ANY CHANGE IN PHASE – 1.

GROUND FLOOR (COMMUNITY) – MECHANICALLY VENTILATED FLOOR AND WITH 100% POWER BACKUP

PROJECT:

PROPOSED BUILDING PLAN OF PHASE 2 GROUP HOUSING COLONY (MIX LAND USE) UNDER TOD ZONE FOR(90% GH COMPONENT AND 10% COMMERCIAL COMPONENT) ON THE AREA MEASURING 15.99375 ACRES (LICENCE NO 213 OF 2022 DATED 27/12/22) IN REVENUE ESTATE OF VILLAGE CHAUMA, IN SECTOR 111 GURUGRAM HARYANA BEING DEVELOPED BY METRO EDUCATION AND WELFARE PVT. LTD

OWNER

METRO EDUCATION AND WELFARE PVT. LTD

ARCHITECTS

STUDIO SYMBIOSIS
India | Germany | UK
INDIA
D-79, Sector 48, Delhi- NCR
U.P. 201301, Noida
TEL: +91 0120 4226879
E-MAIL:
info@studio-symbiosis.com
www.studio-symbiosis.com
GERMANY
Hasbuchenweg 38
71229 Stuttgart | Leonberg

STUDIO SYMBIOSIS

SUBMISSION DRAWING

Metro Education & Welfare Pvt. Ltd.
Authorised Signatory

OWNER'S SEAL & SIGNATURE

ARCHITECT'S SEAL & SIGNATURE

AMIT GUPTA Architect UP 11 CA/2006/38147

DATE:- JULY 2025

Scale :- 1:100

Drawing No:- SD/ARM3M-111-PH2/T-04/02

Drawing Title:- TOWER 4 SECOND FLOOR PLAN

Checked and found ok for Public Health (Internal) Service only subject to comments in In forwarding letter No. 374746 Dt. 26/8/25

Superintending Engineer (HQ) Chief Engineer-I HSVP, Panchkula