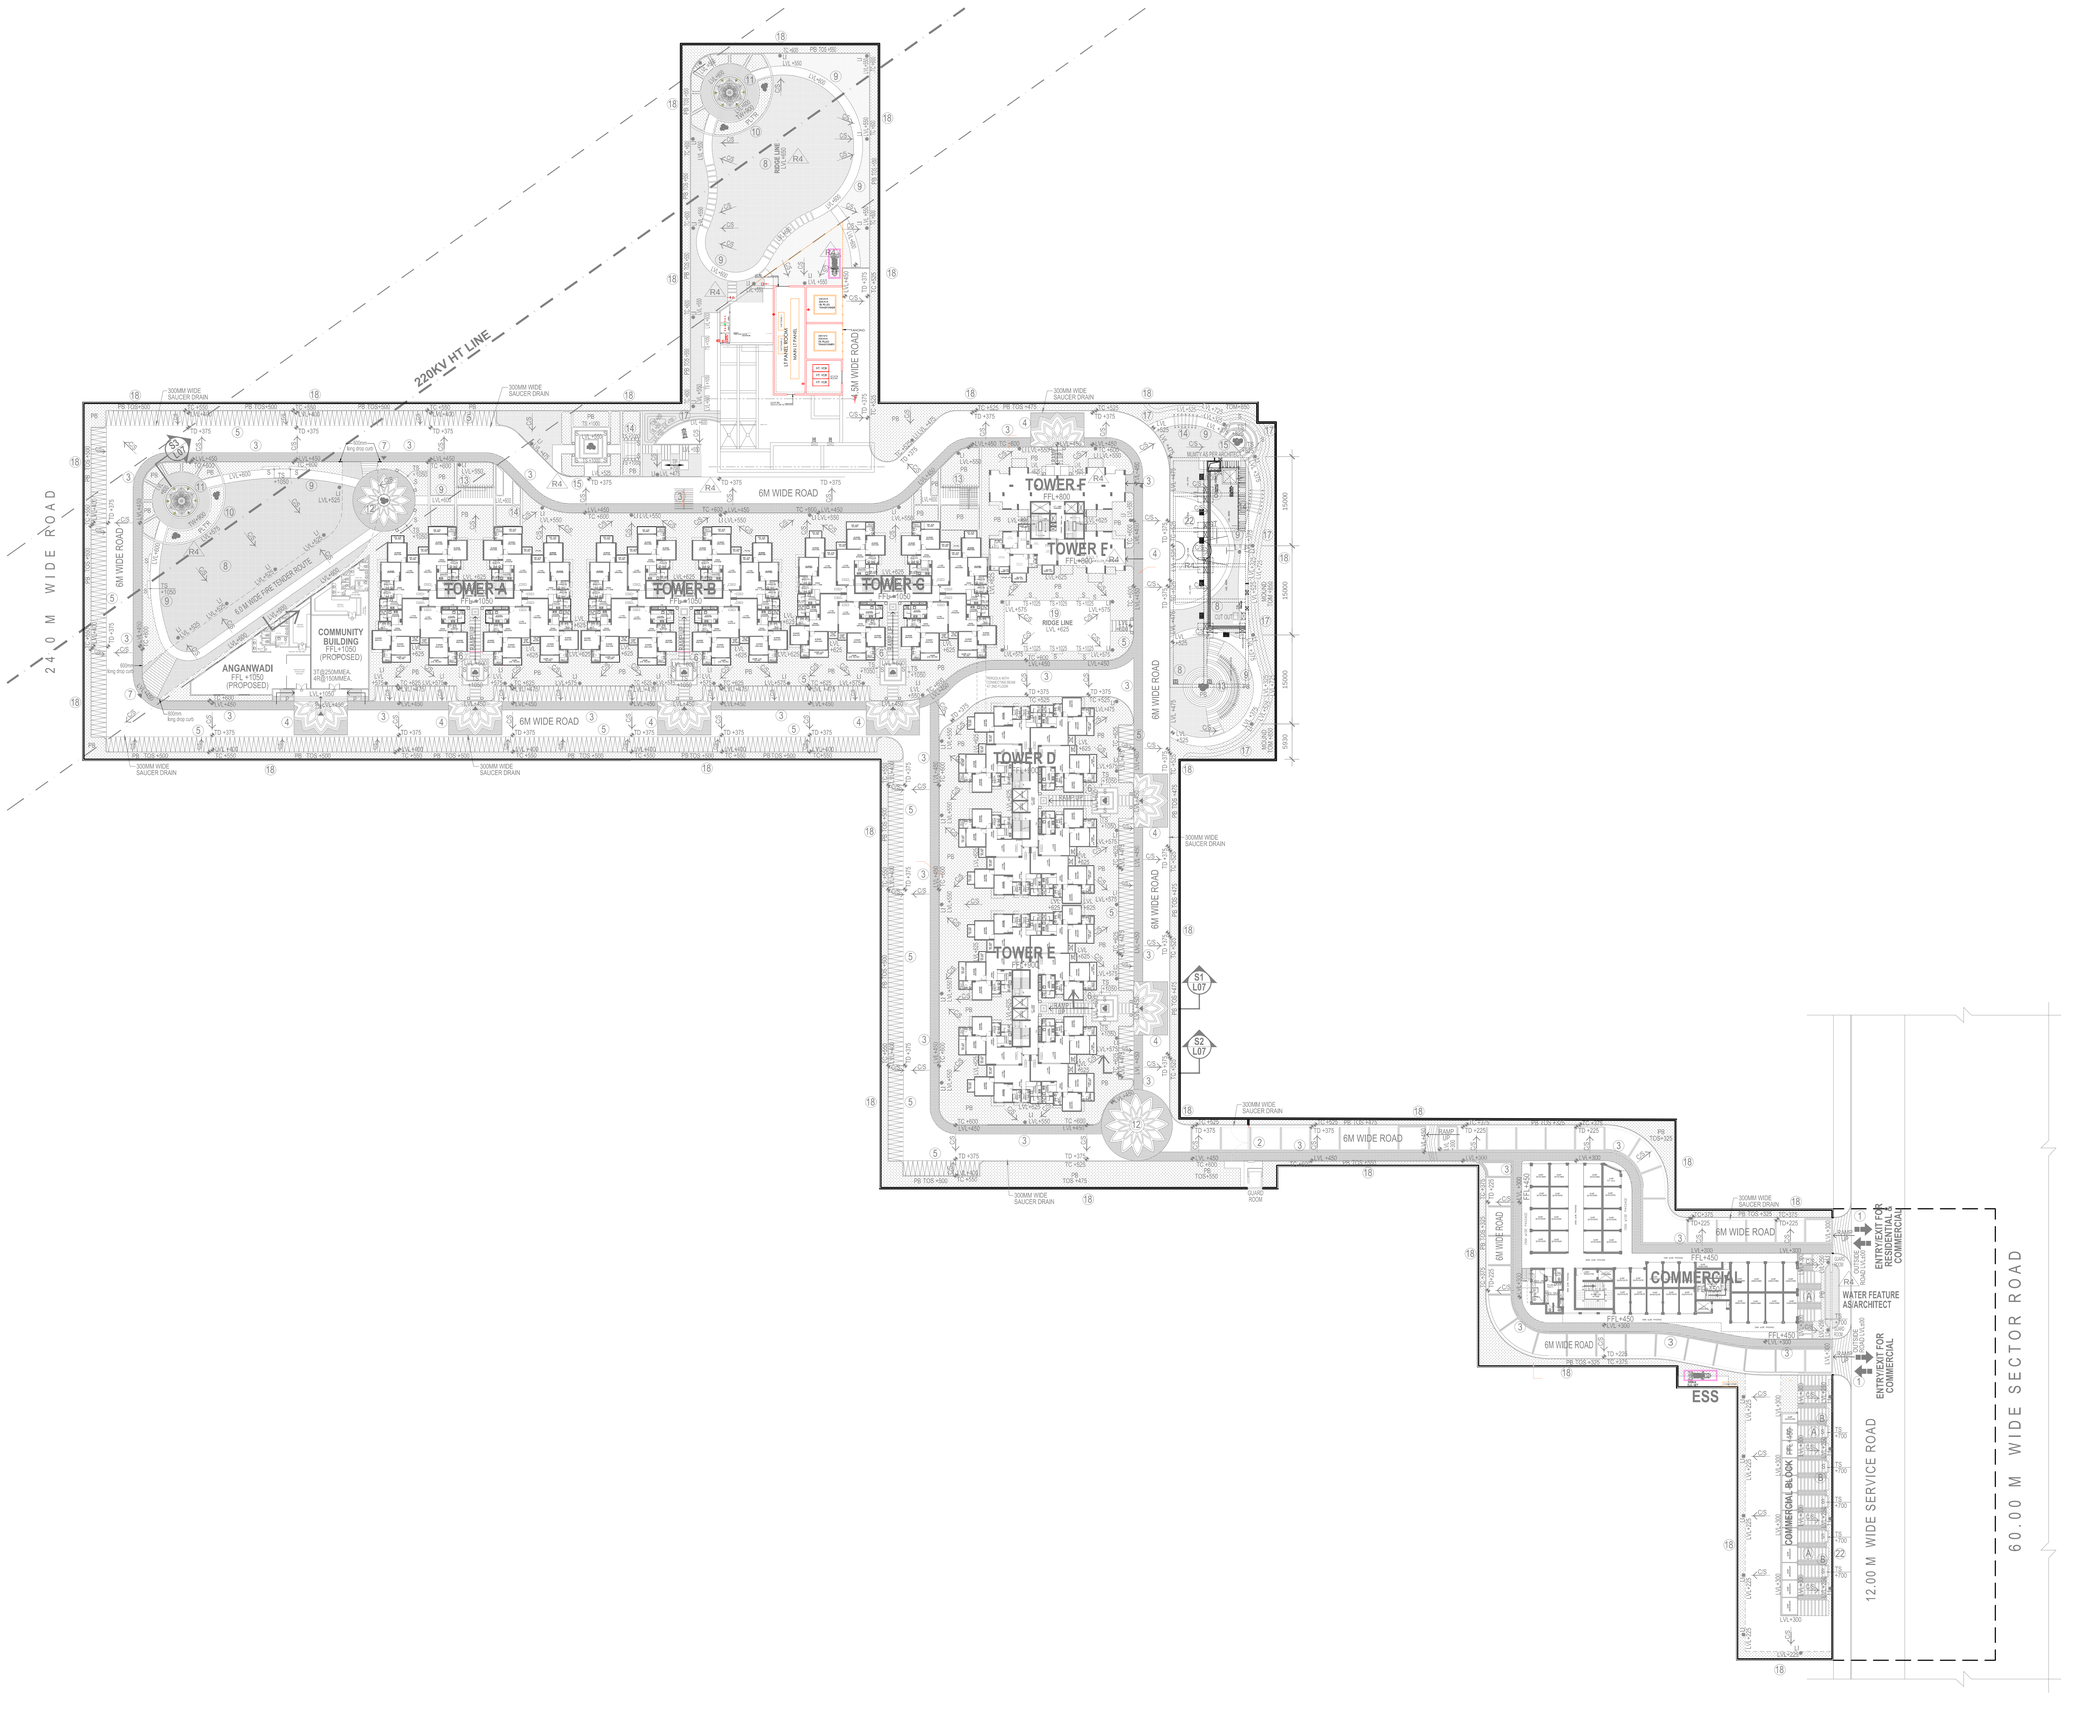


This is a "PROVISIONAL BUILDING PLAN" approved only for the purpose of inviting objections from the general public.

KEY PLAN :

ALREADY SANCTIONED

ADDITIONAL PROPOSED

SUBMISSION DRAWING

CLIENT :

M/S. SIGNATURE GLOBAL (INDIA) PRIVATE LIMITED
Signature Global, 201 B 2ND FLOOR ,Tower-A
Signature Towers,Gurugram-122001

PROJECT :

PROPOSED BUILDING PLAN OF AFFORDABLE GROUP HOUSING COLONY FOR AN ADDITIONAL AREA MEASURING .74375 Acres (Licenses No.-40 DATED 11.12.2020) IN ALREADY Licence granted AFFORDABLE GROUP HOUSING COLONY MEASURING 5.0 Acres (Licenses No.-69, DATED 26.06.2019) IN THE REVENUE STATE OF VILLAGE KADARPUR, SEC-63A , GURUGRAM, BEING DEVELOP BY M/S SIGNATURE GLOBAL (INDIA) PVT. LTD.

GRID
Grid Architecture Interiors Pvt. Ltd.
116, NEW MANGLA PURI
MEHRAULI GURGAON ROAD NEW DELHI-30
TEL : 26809974/75 X : 41838353
E, MAIL - info@grid...om

Consulting
B-50, Basement, Soami Nagar
New Delhi-110017
Tel No: 011-49848197 & 49849205
Email: info@vconsulting.co.in

OWNER SIGN

SIGNATURE GLOBAL (INDIA) PVT. LTD.

ARCHITECT SIGN

MEENAKSHI KHANNA
CA/89/12359
Architect

DRAWING TITLE:-

SITE PLAN

SUB TITLE:

ELECTRICAL LAYOUT

DATE	
SCALE	
DRAWN	
CHKD.BY	

N