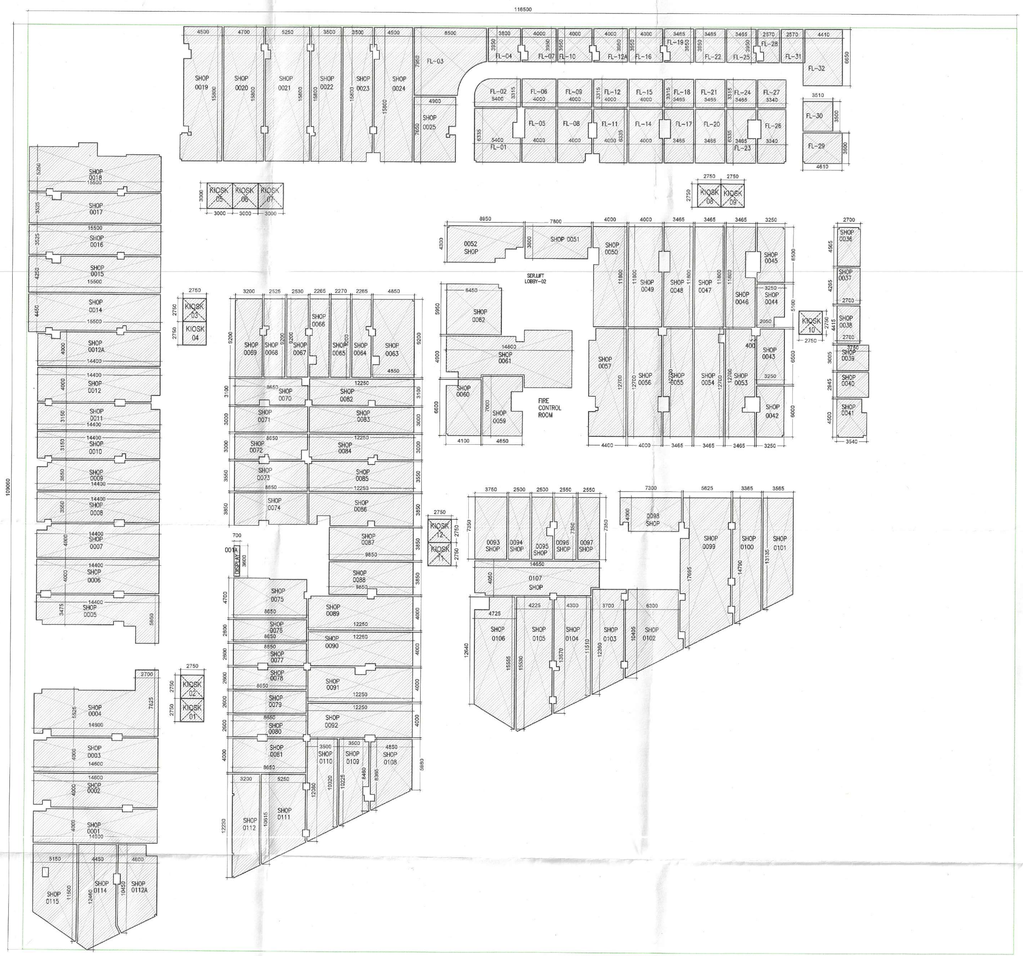


1 CARPET AREA DIAGRAM
SCALE 1:250

GROUND FLOOR CARPET AREA CALCULATION

GROUND FLOOR CARPET AREA = TOTAL ADDITION AREA - TOTAL DEDUCTION AREA

GROUND FLOOR RETAIL PLATE CARPET AREA (A)

S.NO.	DESCRIPTION	QUANTITY	LENGTH (M)	WIDTH/HT (M)	FORMULA	AREA (SQ.M.)
1	0001	1	14.600	4.000	As Per Plan/Irregular	57.58
2	0001A (Display)	1	0.700	3.900	As Per Plan/Irregular	2.52
3	0002	1	14.600	4.000	As Per Plan/Irregular	56.92
4	0003	1	14.600	4.000	As Per Plan/Irregular	57.99
5	0004	1	14.000	5.575	As Per Plan/Irregular	84.09
6	0005	1	14.400	5.550	As Per Plan/Irregular	54.55
7	0006	1	14.400	4.000	As Per Plan/Irregular	56.87
8	0007	1	14.400	4.000	As Per Plan/Irregular	56.15
9	0008	1	14.400	3.550	As Per Plan/Irregular	50.51
10	0009	1	14.400	3.550	As Per Plan/Irregular	49.67
11	0010	1	14.400	3.150	As Per Plan/Irregular	44.6
12	0011	1	14.400	3.150	As Per Plan/Irregular	44.05
13	0012	1	14.400	4.000	As Per Plan/Irregular	56.18
14	0013A	1	14.400	4.000	As Per Plan/Irregular	56.23
15	0014	1	15.580	4.450	As Per Plan/Irregular	65.59
16	0015	1	15.500	4.250	As Per Plan/Irregular	64.58
17	0016	1	15.500	3.525	As Per Plan/Irregular	54.15
18	0017	1	15.500	3.525	As Per Plan/Irregular	53.34
19	0018	1	15.500	5.250	As Per Plan/Irregular	74.27
20	0019	1	4.300	15.800	As Per Plan/Irregular	70.36
21	0020	1	4.700	15.800	As Per Plan/Irregular	73.78
22	0021	1	5.250	15.800	As Per Plan/Irregular	81.38
23	0022	1	3.300	15.800	As Per Plan/Irregular	54.65
24	0023	1	3.509	15.800	As Per Plan/Irregular	54.08
25	0024	1	4.509	15.800	As Per Plan/Irregular	69.22
26	0025	1	4.009	7.600	As Per Plan/Irregular	36.53
27	0026	1	2.709	4.565	As Per Plan/Irregular	12.25
28	0027	1	2.709	4.265	As Per Plan/Irregular	11.51
29	0028	1	2.709	4.415	As Per Plan/Irregular	11.92
30	0029	1	3.759	3.005	As Per Plan/Irregular	11.290
31	0040	1	3.759	2.945	As Per Plan/Irregular	11.08
32	004C	1	3.549	4.500	As Per Plan/Irregular	14.84
33	0042	1	3.259	6.000	As Per Plan/Irregular	18.67
34	0043	1	3.259	6.550	As Per Plan/Irregular	30.8
35	0044	1	3.259	5.100	As Per Plan/Irregular	15.13
36	0045	1	3.259	6.500	As Per Plan/Irregular	30.1
37	0046	1	3.465	11.800	As Per Plan/Irregular	37.37
38	0047	1	3.465	11.800	As Per Plan/Irregular	40.9
39	0048	1	3.465	11.800	As Per Plan/Irregular	39.07
40	0049	1	4.000	11.800	As Per Plan/Irregular	46.12
41	0050	1	4.000	11.800	As Per Plan/Irregular	45.66
42	0051	1	7.800	3.800	As Per Plan/Irregular	28.11
43	0052	1	8.950	6.300	As Per Plan/Irregular	54.32
44	0053	1	3.465	12.700	As Per Plan/Irregular	41.47
45	0054	1	3.465	12.700	As Per Plan/Irregular	43.40
46	0055	1	3.465	12.700	As Per Plan/Irregular	42.35
47	0056	1	4.000	12.700	As Per Plan/Irregular	49.76
48	0057	1	4.000	12.700	As Per Plan/Irregular	53.19
49	0059	1	4.650	7.000	As Per Plan/Irregular	29.56
50	0060	1	4.300	6.600	As Per Plan/Irregular	25.03
51	0061	1	14.800	4.900	As Per Plan/Irregular	79.63
52	0062	1	6.450	5.950	As Per Plan/Irregular	38.21
53	0063	1	4.850	9.300	As Per Plan/Irregular	43.56
54	0064	1	2.263	9.200	As Per Plan/Irregular	20.4
55	0065	1	2.270	9.200	As Per Plan/Irregular	20.85
56	0066	1	2.265	9.200	As Per Plan/Irregular	19.83
57	0067	1	2.330	9.200	As Per Plan/Irregular	22.09
58	0068	1	2.221	9.300	As Per Plan/Irregular	22.77
59	0069	1	3.200	9.200	As Per Plan/Irregular	29.16
60	0070	1	8.660	3.100	As Per Plan/Irregular	25.33
61	0071	1	8.660	3.000	As Per Plan/Irregular	25.96
62	0072	1	8.660	3.000	As Per Plan/Irregular	24.7
63	0073	1	8.650	3.550	As Per Plan/Irregular	30.26
64	0074	1	8.650	3.850	As Per Plan/Irregular	31.9
65	0075	1	8.660	4.700	As Per Plan/Irregular	39.75
66	0076	1	8.660	2.600	As Per Plan/Irregular	22.48
67	0077	1	8.660	2.600	As Per Plan/Irregular	22.04
68	0078	1	8.660	2.600	As Per Plan/Irregular	22.04
69	0079	1	8.650	2.600	As Per Plan/Irregular	22.48
70	0080	1	8.650	2.600	As Per Plan/Irregular	22.04
71	0081	1	8.650	4.000	As Per Plan/Irregular	34.15
72	0082	1	12.250	3.100	As Per Plan/Irregular	37.31
73	0083	1	12.250	3.000	As Per Plan/Irregular	36.75
74	0084	1	12.250	3.000	As Per Plan/Irregular	36.24
75	0085	1	12.250	3.550	As Per Plan/Irregular	43.12
76	0065	1	12.250	3.850	As Per Plan/Irregular	44.72
77	0087	1	9.850	3.850	As Per Plan/Irregular	37.92
78	0088	1	9.850	3.850	As Per Plan/Irregular	37.15
79	0089	1	12.250	4.000	As Per Plan/Irregular	48.66
80	0090	1	12.250	4.000	As Per Plan/Irregular	48.54
81	0091	1	12.250	4.000	As Per Plan/Irregular	47.53
82	0092	1	12.250	4.000	As Per Plan/Irregular	48.54
83	0093	1	3.750	7.350	As Per Plan/Irregular	27.56
84	0094	1	2.500	7.350	As Per Plan/Irregular	18.37
85	0095	1	2.500	7.350	As Per Plan/Irregular	17.47
86	0096	1	2.550	7.350	As Per Plan/Irregular	18.5
87	0097	1	2.550	7.350	As Per Plan/Irregular	18.74
88	0098	1	7.300	4.000	As Per Plan/Irregular	27.87
89	0099	1	5.625	17.695	As Per Plan/Irregular	93.36
90	0100	1	8.965	14.730	As Per Plan/Irregular	46.27
91	0101	1	8.565	13.135	As Per Plan/Irregular	43.61
92	0102	1	6.300	10.405	As Per Plan/Irregular	55.78
93	0103	1	3.700	12.350	As Per Plan/Irregular	41.56
94	0104	1	4.300	13.670	As Per Plan/Irregular	53.31
95	0105	1	4.225	15.530	As Per Plan/Irregular	62.06
96	0106	1	4.725	12.640	As Per Plan/Irregular	63.99
97	0107	1	14.650	4.050	As Per Plan/Irregular	57.76
98	0108	1	4.850	8.365	As Per Plan/Irregular	34.30
99	0109	1	3.500	10.225	As Per Plan/Irregular	31.63
100	0110	1	3.500	12.080	As Per Plan/Irregular	38.79
101	0111	1	5.250	10.615	As Per Plan/Irregular	48.56
102	0112	1	3.200	12.230	As Per Plan/Irregular	36.87
103	0112A	1	4.600	10.450	As Per Plan/Irregular	41.44
104	0114	1	4.450	12.460	As Per Plan/Irregular	52.18
105	0115	1	5.150	11.500	As Per Plan/Irregular	49.57
106	FL-01	1	5.400	6.335	As Per Plan/Irregular	31.89
107	FL-02	1	5.400	8.335	As Per Plan/Irregular	17.03
108	FL-03	1	8.500	7.950	As Per Plan/Irregular	57.37
109	FL-04	1	3.800	3.950	As Per Plan/Irregular	14.77
110	FL-05	1	4.000	6.335	As Per Plan/Irregular	24.22
111	FL-06	1	4.000	8.335	As Per Plan/Irregular	13.26
112	FL-07	1	4.000	3.900	As Per Plan/Irregular	14.88
113	FL-08	1	4.000	6.335	As Per Plan/Irregular	23.81
114	FL-09	1	4.000	8.335	As Per Plan/Irregular	13.26
115	FL-10	1	4.000	3.950	As Per Plan/Irregular	15.56
116	FL-11	1	4.000	6.335	As Per Plan/Irregular	23.85
117	FL-12	1	4.000	8.335	As Per Plan/Irregular	13.26
118	FL-12A	1	4.000	3.950	As Per Plan/Irregular	14.88
119	FL-14	1	4.000	6.335	As Per Plan/Irregular	24.45
120	FL-15	1	4.000	8.335	As Per Plan/Irregular	13.26
121	FL-16	1	4.000	3.950	As Per Plan/Irregular	15.56
122	FL-17	1	3.465	6.335	As Per Plan/Irregular	20.1
123	FL-18	1	3.465	8.335	As Per Plan/Irregular	11.49
124	FL-19	1	3.465	3.950	As Per Plan/Irregular	12.77
125	FL-20	1	3.465	6.335	As Per Plan/Irregular	21.95
126	FL-21	1	3.465	8.335	As Per Plan/Irregular	11.49
127	FL-22	1	3.465	3.950	As Per Plan/Irregular	13.69
128	FL-23	1	3.465	6.335	As Per Plan/Irregular	19.86
129	FL-24	1	3.465	8.335	As Per Plan/Irregular	11.49
130	FL-25	1	3.465	3.950	As Per Plan/Irregular	13.45
131	FL-26	1	3.340	6.335	As Per Plan/Irregular	20.24
132	FL-27	1	3.340	8.335	As Per Plan/Irregular	11.08
133	FL-28	1	2.570	3.950	As Per Plan/Irregular	9.24
134	FL-29	1	4.610	3.600	As Per Plan/Irregular	15.52
135	FL-30	1	3.510	3.500	As Per Plan/Irregular	12.27
136	FL-31	1	2.570	3.950	As Per Plan/Irregular	10.15
137	FL-32	1	4.410	6.650	As Per Plan/Irregular	29.85
A	TOTAL RETAIL PLATE CARPET AREA ON GROUND FLOOR					6828.230
KIOSKS (B)						
117	1	1	2.750	2.750	Area Rectangle=L X B	7.56
118	2	1	2.750	2.750	Area Rectangle=L X B	7.56
119	3	1	2.750	2.750	Area Rectangle=L X B	7.56
120	4	1	2.750	2.750	Area Rectangle=L X B	7.56
121	5	1	3.000	3.000	Area Rectangle=L X B	9.00
122	6	1	3.000	3.000	Area Rectangle=L X B	9.00
123	7	1	3.000	3.000	Area Rectangle=L X B	9.00
124	8	1	2.750	2.750	Area Rectangle=L X B	7.56
125	9	1	2.750	2.750	Area Rectangle=L X B	7.56
126	10	1	2.750	2.750	Area Rectangle=L X B	7.56
127	11	1	2.750	2.750	Area Rectangle=L X B	7.56
128	12	1	2.750	2.750	Area Rectangle=L X B	7.56
B	TOTAL KIOSKS CARPET AREA ON GROUND FLOOR					95.063
C	TOTAL CARPET AREA ON GROUND FLOOR (A+B)					6923.293

2 CARPET AREA CALCULATION

DTP

ATP

AD tech

JE

ARCHITECT:
DESIGN FORUM INTERNATIONAL
K-47, KAILASH COLONY
NEW DELHI
TEL : 011 - 46556600

STRUCTURE CONSULTANT:
VINTECH CONSULTANTS
C-16, PANPOSH ENCLAVE, GREATER KAILASH I,
NEW DELHI, DELHI 110048
Tel: 011 4341 5516

MEP CONSULTANT:
SANELAC CONSULTANTS PVT LTD
G-640, Sector, Industrial Area, Phase-II,
New Delhi-110020
Tel : 26386510, 65023659

NOTES:
1. ALL DIMENSIONS ARE IN MM.
2. GATE AND BOUNDARY WALL SHALL BE AS PER STANDARD DESIGN.
3. SPRINKLERS WILL BE PROVIDED IN ENTIRE BUILDING INCLUDING BASEMENTS AS PER N.B.C.
4. RAIN WATER HARVESTING SYSTEM WILL BE PROVIDED AS PER APPLICABLE NORMS.
5. 100% POWER BACK UP WILL BE PROVIDED FOR LIFTS & ESSENTIAL SERVICE AREAS.
6. DISABLED RAMP @ 1:12 SLOPE WITH 900MM HIGH RAILING.
7. ALL BUILDINGS ARE MECHANICALLY VENTILATED AND FULLY AIR CONDITIONED.

PROJECT:
PART OCCUPATION CERTIFICATE OF (GROUND FLOOR TO 3rd FLOOR), BASEMENT-1 & 2, FALLING IN THE COMMERCIAL COLONY OVER AN AREA MEASURING 4.418 ACRES (LICENCE NO. 197 OF 2008 DATED 05.12.2008) IN SECTOR 66, GURUGRAM DEVELOPED BY R.C.SOOD & COMPANY PVT. LTD. C/O ADVANCE INDIA PROJECTS LTD.

ARCHITECT'S SIGNATURE:

CLIENT'S SIGNATURE:

DRAWING TITLE:
GROUND FLOOR PLAN
(CARPET AREA)

DRAWING NO:
15.C

NORTH:

SCALE:
AS MENTION

DATE:
31/07/2023