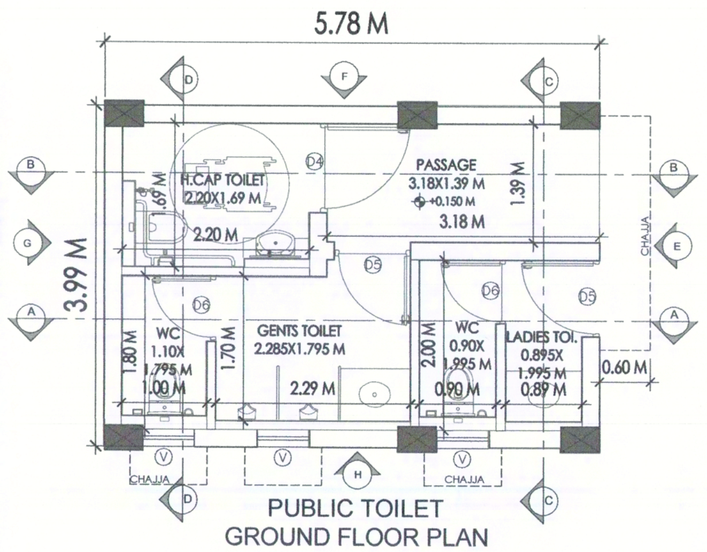

PUBLIC TOILET
GROUND FLOOR PLAN

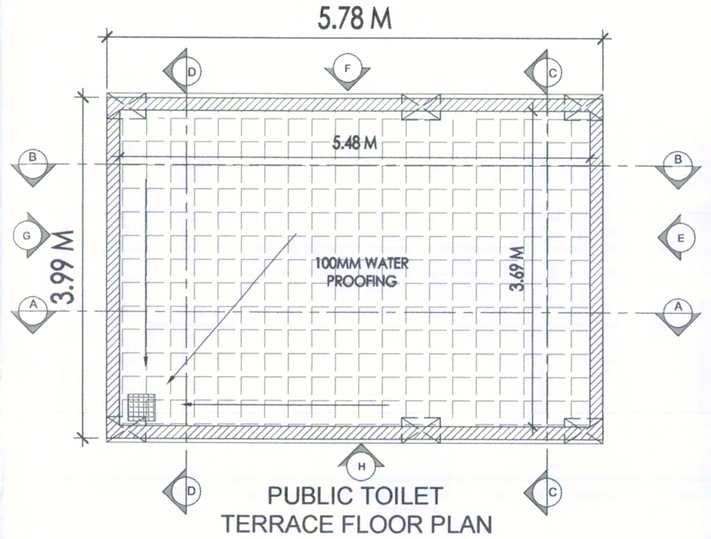

PUBLIC TOILET
TERRACE FLOOR PLAN

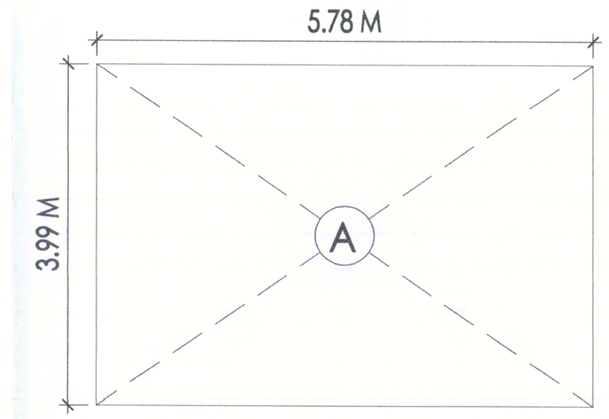

GROUND FLOOR AREA DIAGRAM

PUBLIC TOILET

AREA CALCULATIONS OF PUBLIC TOILET GROUND FLOOR

	ADDITIONS						
A	5.78	x	3.99	x	1	=	23.06

(NARENDER KUMAR) DTP(HQ) — (HITESH SHARMA) STP(M)(HQ) — (JITENDER SHAQ) CTP(HR) — (AMIT KHATRI, IAS) DTCP(HR)

(RAJAT CHAUHAN) ATP(HQ) — (DINESH KUMAR) PA(HQ)

DRG. NO.: DTCP 11008(ii) DATED:- 15-04-2025

KEY PLAN

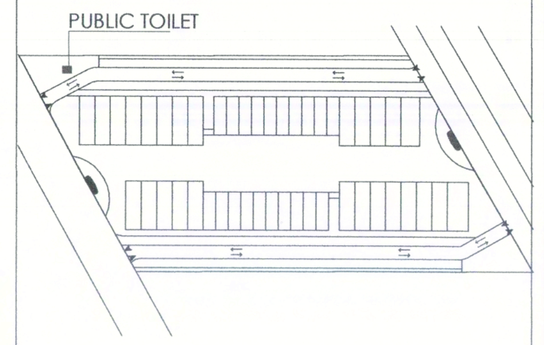

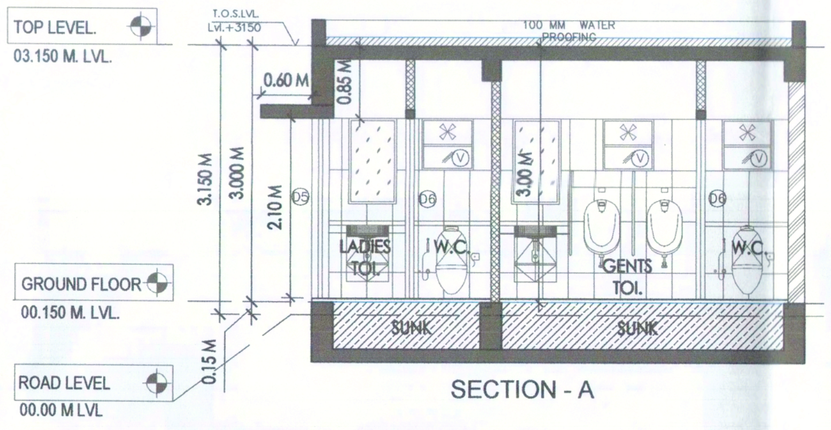

SECTION - A

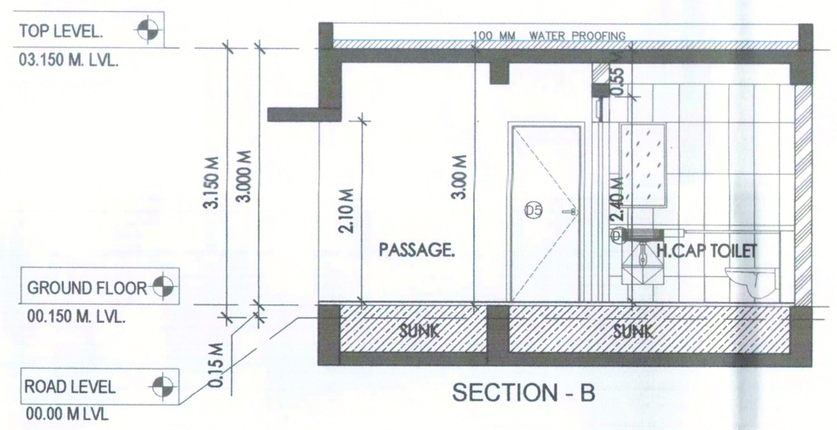

SECTION - B

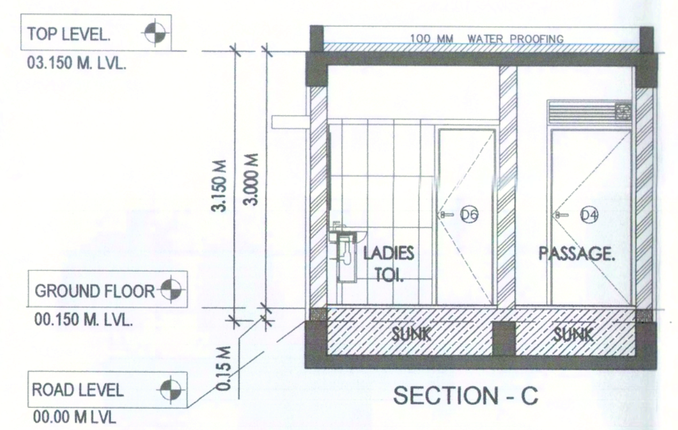

SECTION - C

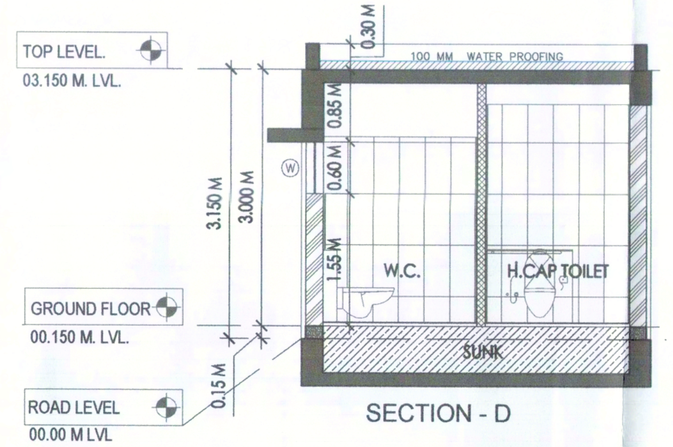

SECTION - D

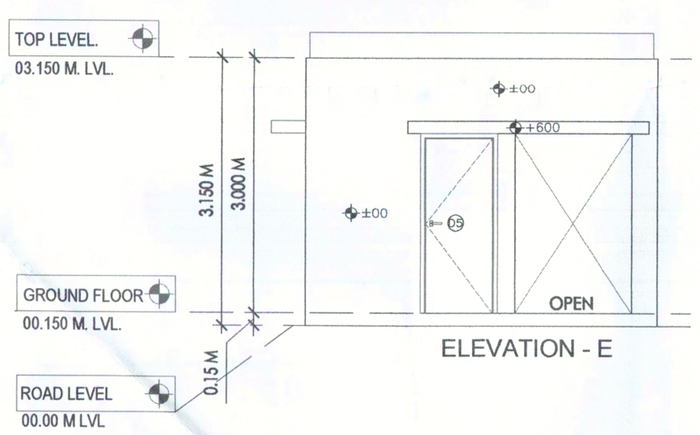

ELEVATION - E

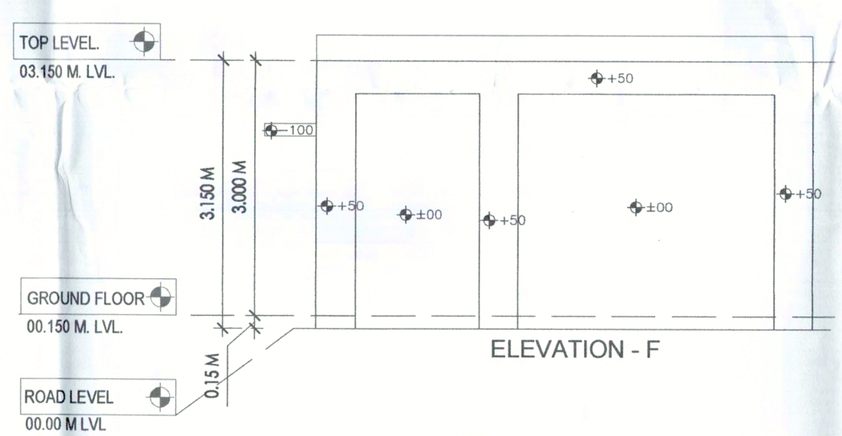

ELEVATION - F

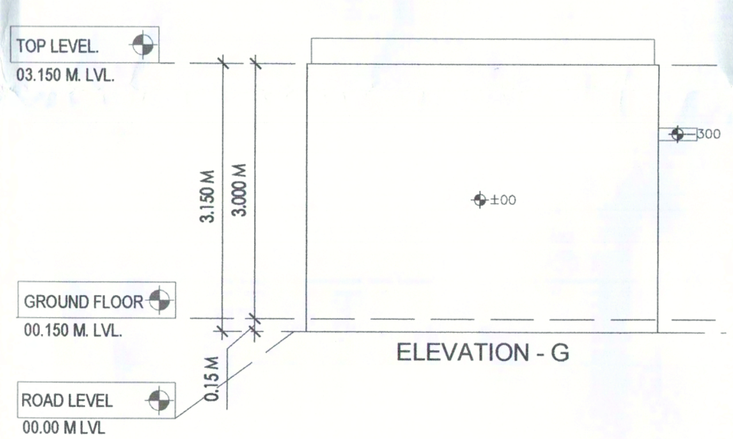

ELEVATION - G

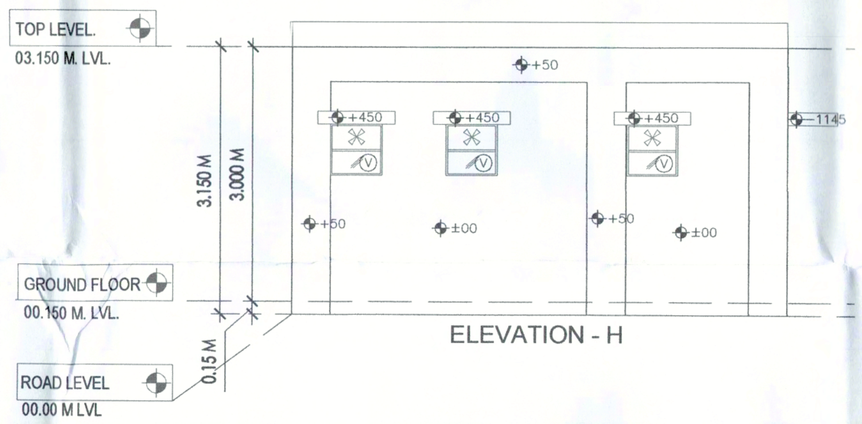

ELEVATION - H

WINDOW SCHEDULE			
SR.NO	PARTICULARS	OPENING SIZE	SILL FROM TOS LVL.
V	PUBLIC TOILET	600x600	1550

DOOR SCHEDULE			
SR.NO	PARTICULARS	OPENING SIZE	SILL FROM TOS LVL.
D4	H.CAP TOILET	1050x2400	–
D5	GENTS/ LADIES TOILET	900x2100	–
D6	W.C.	750x2100	–

PROJECT TITLE

ACS FOR SCO's (6.54375 Acs) at SECTOR 84, GURUGRAM , BEING DEVELOPED BY DLF HOME DEVELOPERS LTD.

SHEET TITLE

PUBLIC TOILET - GROUND, TERRACE FLOOR PLAN, AREA DIAGRAM, ELEVATIONS & SECTIONS.

Document Release Type

SUBMISSION DRAWING

Job No. -------	
Scale 1:100 ON A3 SHEET	
Date 02 Dec 2024	DRAWING NUMBER
Drawn by	**AR-84- PUBLIC TOILET**
Checked by	Revision No.

RUCHY LAKHANI
CA/99/25412
ARCHITECT/TOWN PLANNER

AUTHORISED SIGNATORY