
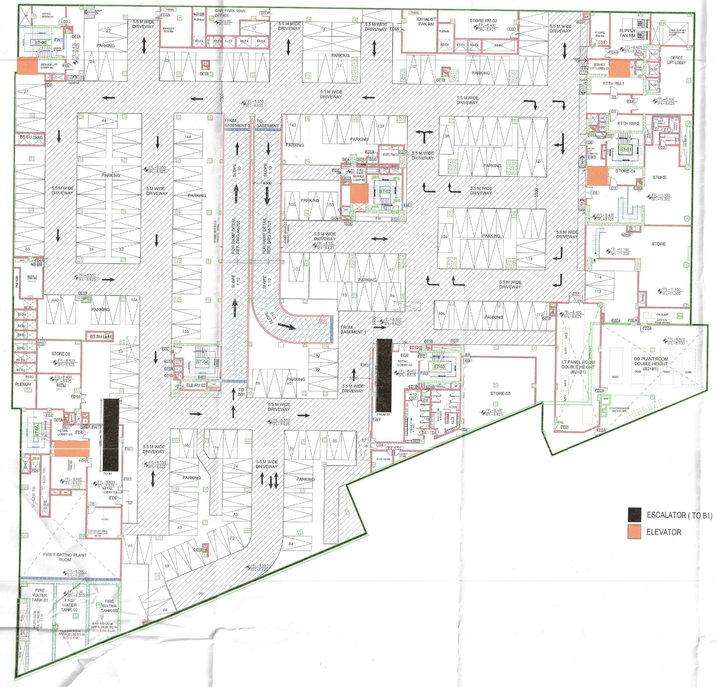


1 BASEMENT-02 FLOOR PLAN
SCALE 1:250

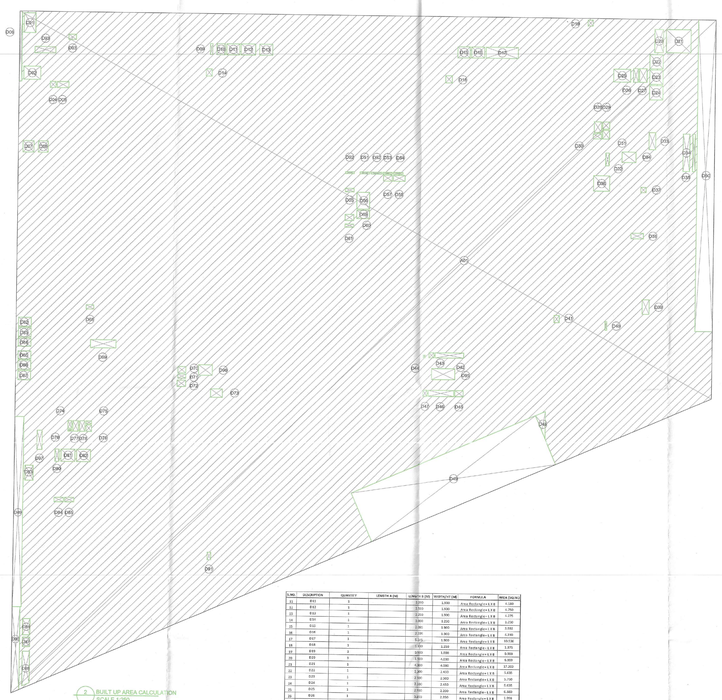

2 BUILT UP AREA CALCULATION
SCALE 1:250

BASEMENT-02 BUILT UP AREA CALCULATION


ASSESSMENT 3 AREA 4.4758 ACRES(181K - 135K) DEVELOPED AREA

S.NO.	DESCRIPTION	QUANTITY	LENGTH & DIA	LENGTH & DIA	WIDTH/LIFT (NO)	FORMULA	AREA (SQ.M)
1	A1	1	117.625	30.400	105.00	Area Trapezoidal= Sum of parallel sides / 2 *h	12050.66
A	TOTAL AREA						12050.66

DEDUCTION 1200.66

S.NO.	DESCRIPTION	QUANTITY	LENGTH & DIA	LENGTH & DIA	WIDTH/LIFT (NO)	FORMULA	AREA (SQ.M)
1	B01	1		2.000	3.700	Area Rectangle= L x B	6.400
2	B02	1		2.000	2.700	Area Rectangle= L x B	5.221
3	B03	1		2.000	5.000	Area Rectangle= L x B	1.970
4	B04	1		1.900	1.900	Area Rectangle= L x B	3.610
5	B05	1		2.000	1.000	Area Rectangle= L x B	1.898
6	B06	1		0.000	12.895	Area Rectangle= L x B	1.404
7	B07	1		1.500	3.925	Area Rectangle= L x B	5.766
8	B08	1		1.136	3.950	Area Rectangle= L x B	3.380
9	B09	1		0.400	2.000	Area Rectangle= L x B	5.851
10	B10	1		3.400	3.000	Area Rectangle= L x B	2.755

S.NO.	DESCRIPTION	QUANTITY	LENGTH & DIA	LENGTH & DIA	WIDTH/LIFT (NO)	FORMULA	AREA (SQ.M)
11	B11	1		1.000	1.000	Area Rectangle= L x B	1.000
12	B12	1		2.500	3.000	Area Rectangle= L x B	6.750
13	B13	1		3.044	1.900	Area Rectangle= L x B	1.179
14	B14	1		2.000	3.200	Area Rectangle= L x B	3.230
15	B15	1		2.000	1.800	Area Rectangle= L x B	3.700
16	B16	1		2.036	1.961	Area Rectangle= L x B	6.246
17	B17	1		2.025	1.964	Area Rectangle= L x B	10.518
18	B18	1		2.000	5.000	Area Rectangle= L x B	5.975
19	B19	1		2.000	3.000	Area Rectangle= L x B	6.900
20	B20	1		2.000	5.100	Area Rectangle= L x B	10.200
21	B21	1		2.000	9.000	Area Rectangle= L x B	5.400
22	B22	1		2.000	3.400	Area Rectangle= L x B	11.600
23	B23	1		2.000	2.992	Area Rectangle= L x B	5.768
24	B24	1		2.000	3.000	Area Rectangle= L x B	5.438
25	B25	1		2.000	3.000	Area Rectangle= L x B	6.300
26	B26	1		2.000	2.990	Area Rectangle= L x B	5.996
27	B27	1		2.000	2.000	Area Rectangle= L x B	5.993
28	B28	1		2.000	5.850	Area Rectangle= L x B	2.992
29	B29	1		2.000	4.000	Area Rectangle= L x B	1.000
30	B30	1		2.000	3.000	Area Rectangle= L x B	5.400
31	B31	1		2.000	5.000	Area Rectangle= L x B	5.400
32	B32	1		2.000	3.000	Area Rectangle= L x B	5.900
33	B33	1		2.000	2.900	Area Rectangle= L x B	5.900
34	B34	1		2.000	6.900	Area Rectangle= L x B	7.900
35	B35	1		2.000	6.400	Area Rectangle= L x B	2.800
36	B36	1		2.000	2.833	Area Rectangle= L x B	7.300
37	B37	1		2.000	5.900	Area Rectangle= L x B	5.900
38	B38	1		2.000	5.903	Area Rectangle= L x B	1.000
39	B39	1		2.000	5.000	Area Rectangle= L x B	10.98
40	B40	1		2.000	5.000	Area Rectangle= L x B	9.810
41	B41	1		2.000	5.750	Area Rectangle= L x B	5.900
42	B42	1		2.000	8.550	Area Rectangle= L x B	5.400
43	B43	1		2.000	6.000	Area Rectangle= L x B	5.900
44	B44	1		2.000	6.450	Area Rectangle= L x B	5.900
45	B45	1		5.450	1.929	Area Rectangle= L x B	5.522

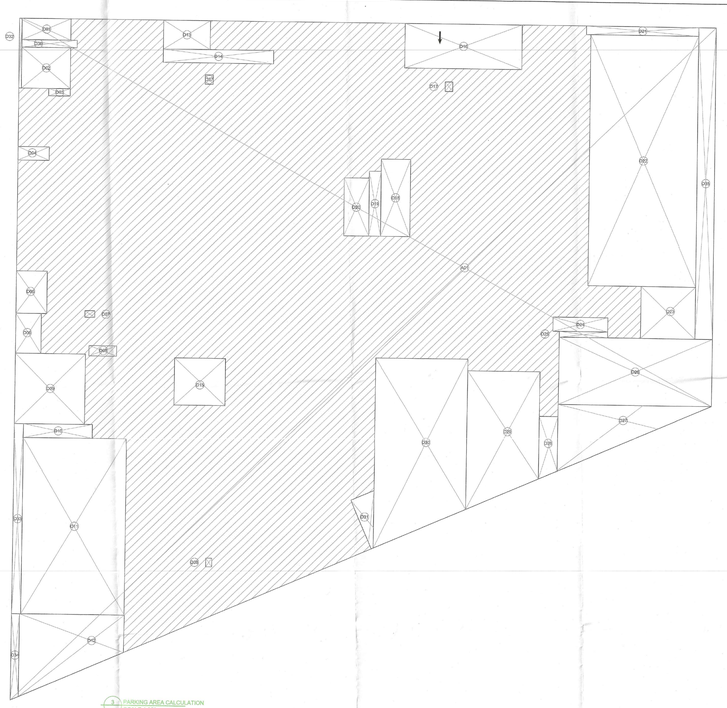

3 PARKING AREA CALCULATION
SCALE 1:250

ARCHITECT:
DESIGN FORUM INTERNATIONAL
A-27, KAILASH COLONY NEW DELHI
TEL: 011 - 46539000

STRUCTURE CONSULTANT:
VINTECH CONSULTANTS
C-39, PANCHSHEEL ENCLAVE, GREATER KAILASH-1
NEW DELHI, DELHI 110048
Tel: 011-4624 3518

MEP CONSULTANT:
SANELAC CONSULTANTS PVT LTD
C-2/43, Okhla Industrial Area, Phase-II,
New Delhi-110020
Tel: 26385615, 26385666

NOTES:
1. ALL DIMENSIONS ARE IN MM.
2. GATE AND BOUNDARY WALL BELOW 1.8M AS PER STANDARD DESIGN.
3. ALL PARKING SHALL BE PROVIDED AS PER NORMS AND SHALL BE MAINTAINED AS PER G.S.R.
4. RAIN WATER HARVESTING SYSTEM WILL BE PROVIDED AS PER NORMS AND GUIDELINES.
5. 100% POWER BACK-UP WILL BE PROVIDED FOR LIFTS & ESSENTIAL SERVICE AREAS.
6. ENERGY EFFICIENT NAME @ 5.10 W/SQFT WITH 3000K/ HIGH RISE.
7. ALL PLACEMENT ARE MECHANICALLY VENTILATED AND FULLY AIR CONDITIONED.

PROJECT:
PART OCCUPATION CERTIFICATE OF (GROUND FLOOR TO 3rd FLOOR), BASEMENT-1 & 2 FALLING IN THE COMMERCIAL COLONY KNOWN AS MEASURING 4.4758 ACRES (LICENCE NO. 101 OF 2008 DATED 05.12.2008) IN SECTOR 66, GURUGRAM DEVELOPED BY E-Z BOOK & COMPANY PVT. LTD. C/O ADVANCE INDIA PROJECTS LTD.

ARCHITECT'S SIGNATURE:

CLIENT'S SIGNATURE:

DRAWING TITLE:
BASEMENT -02 PLAN
(PARKING AREA AND BUILTUP)

DRAWING NO:
11.A

NORTH:

SCALE:
AS MENTION

DATE:
31/07/2023