
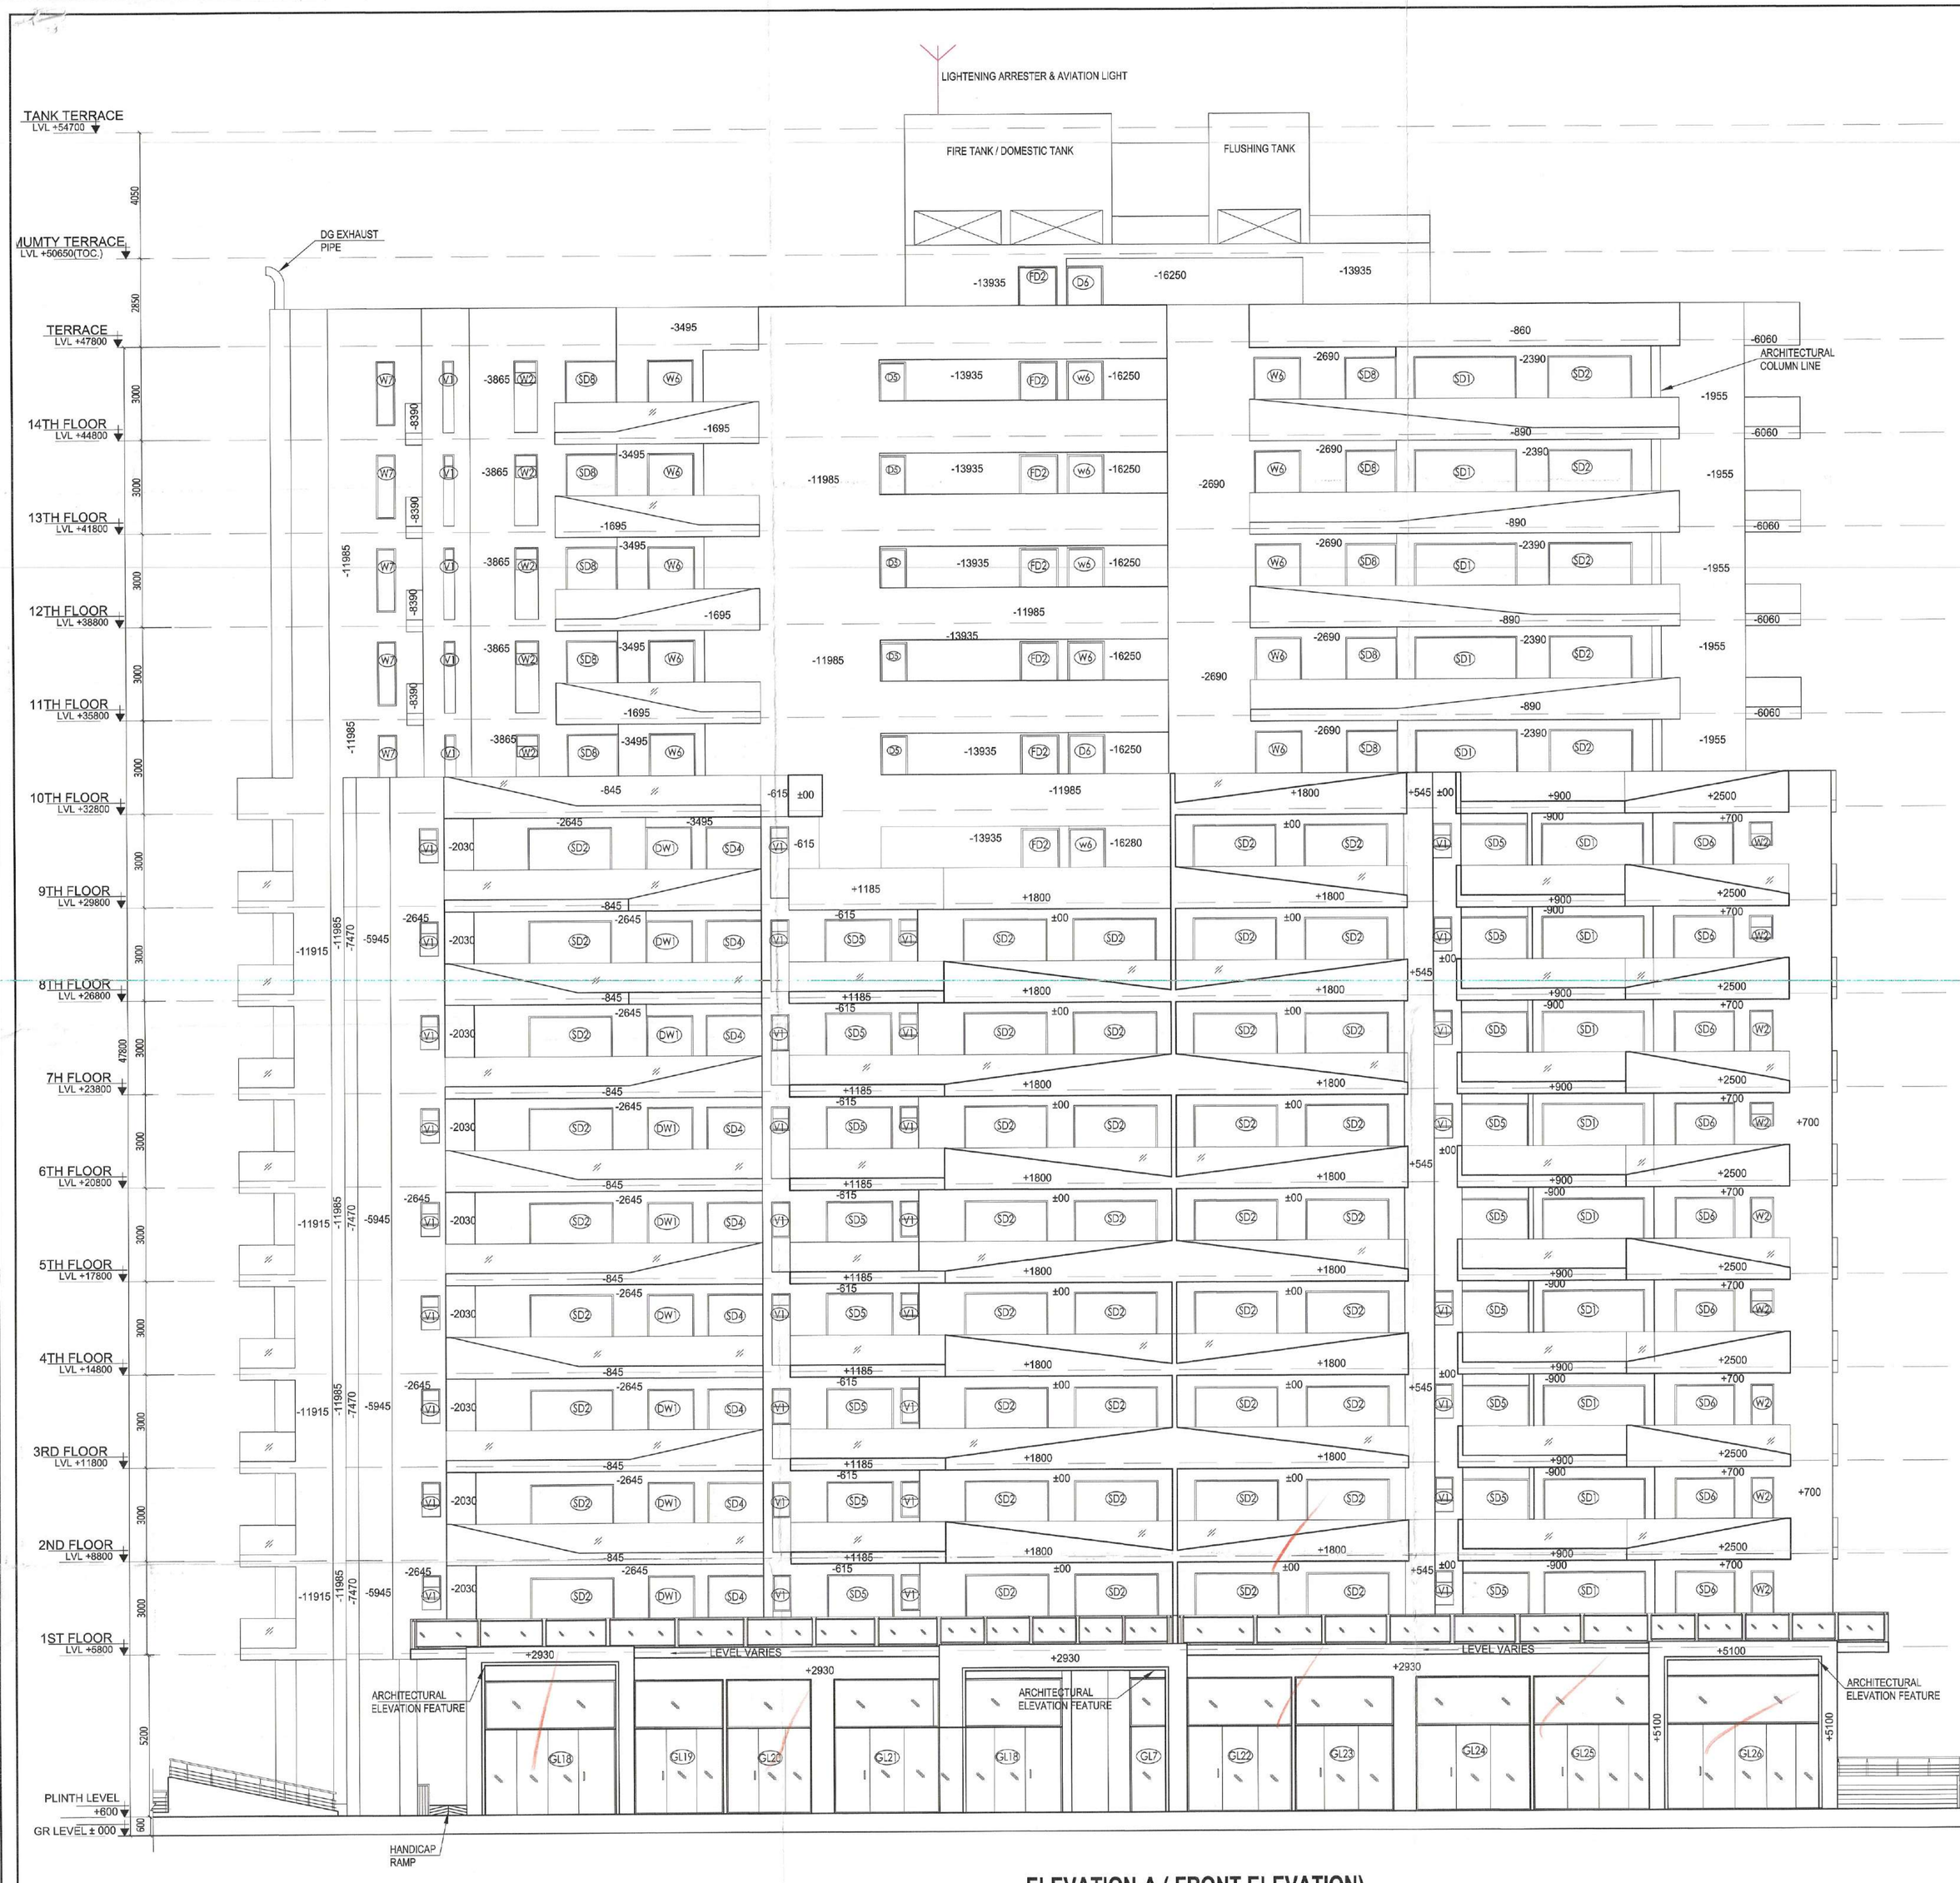


ELEVATION-A (FRONT ELEVATION)

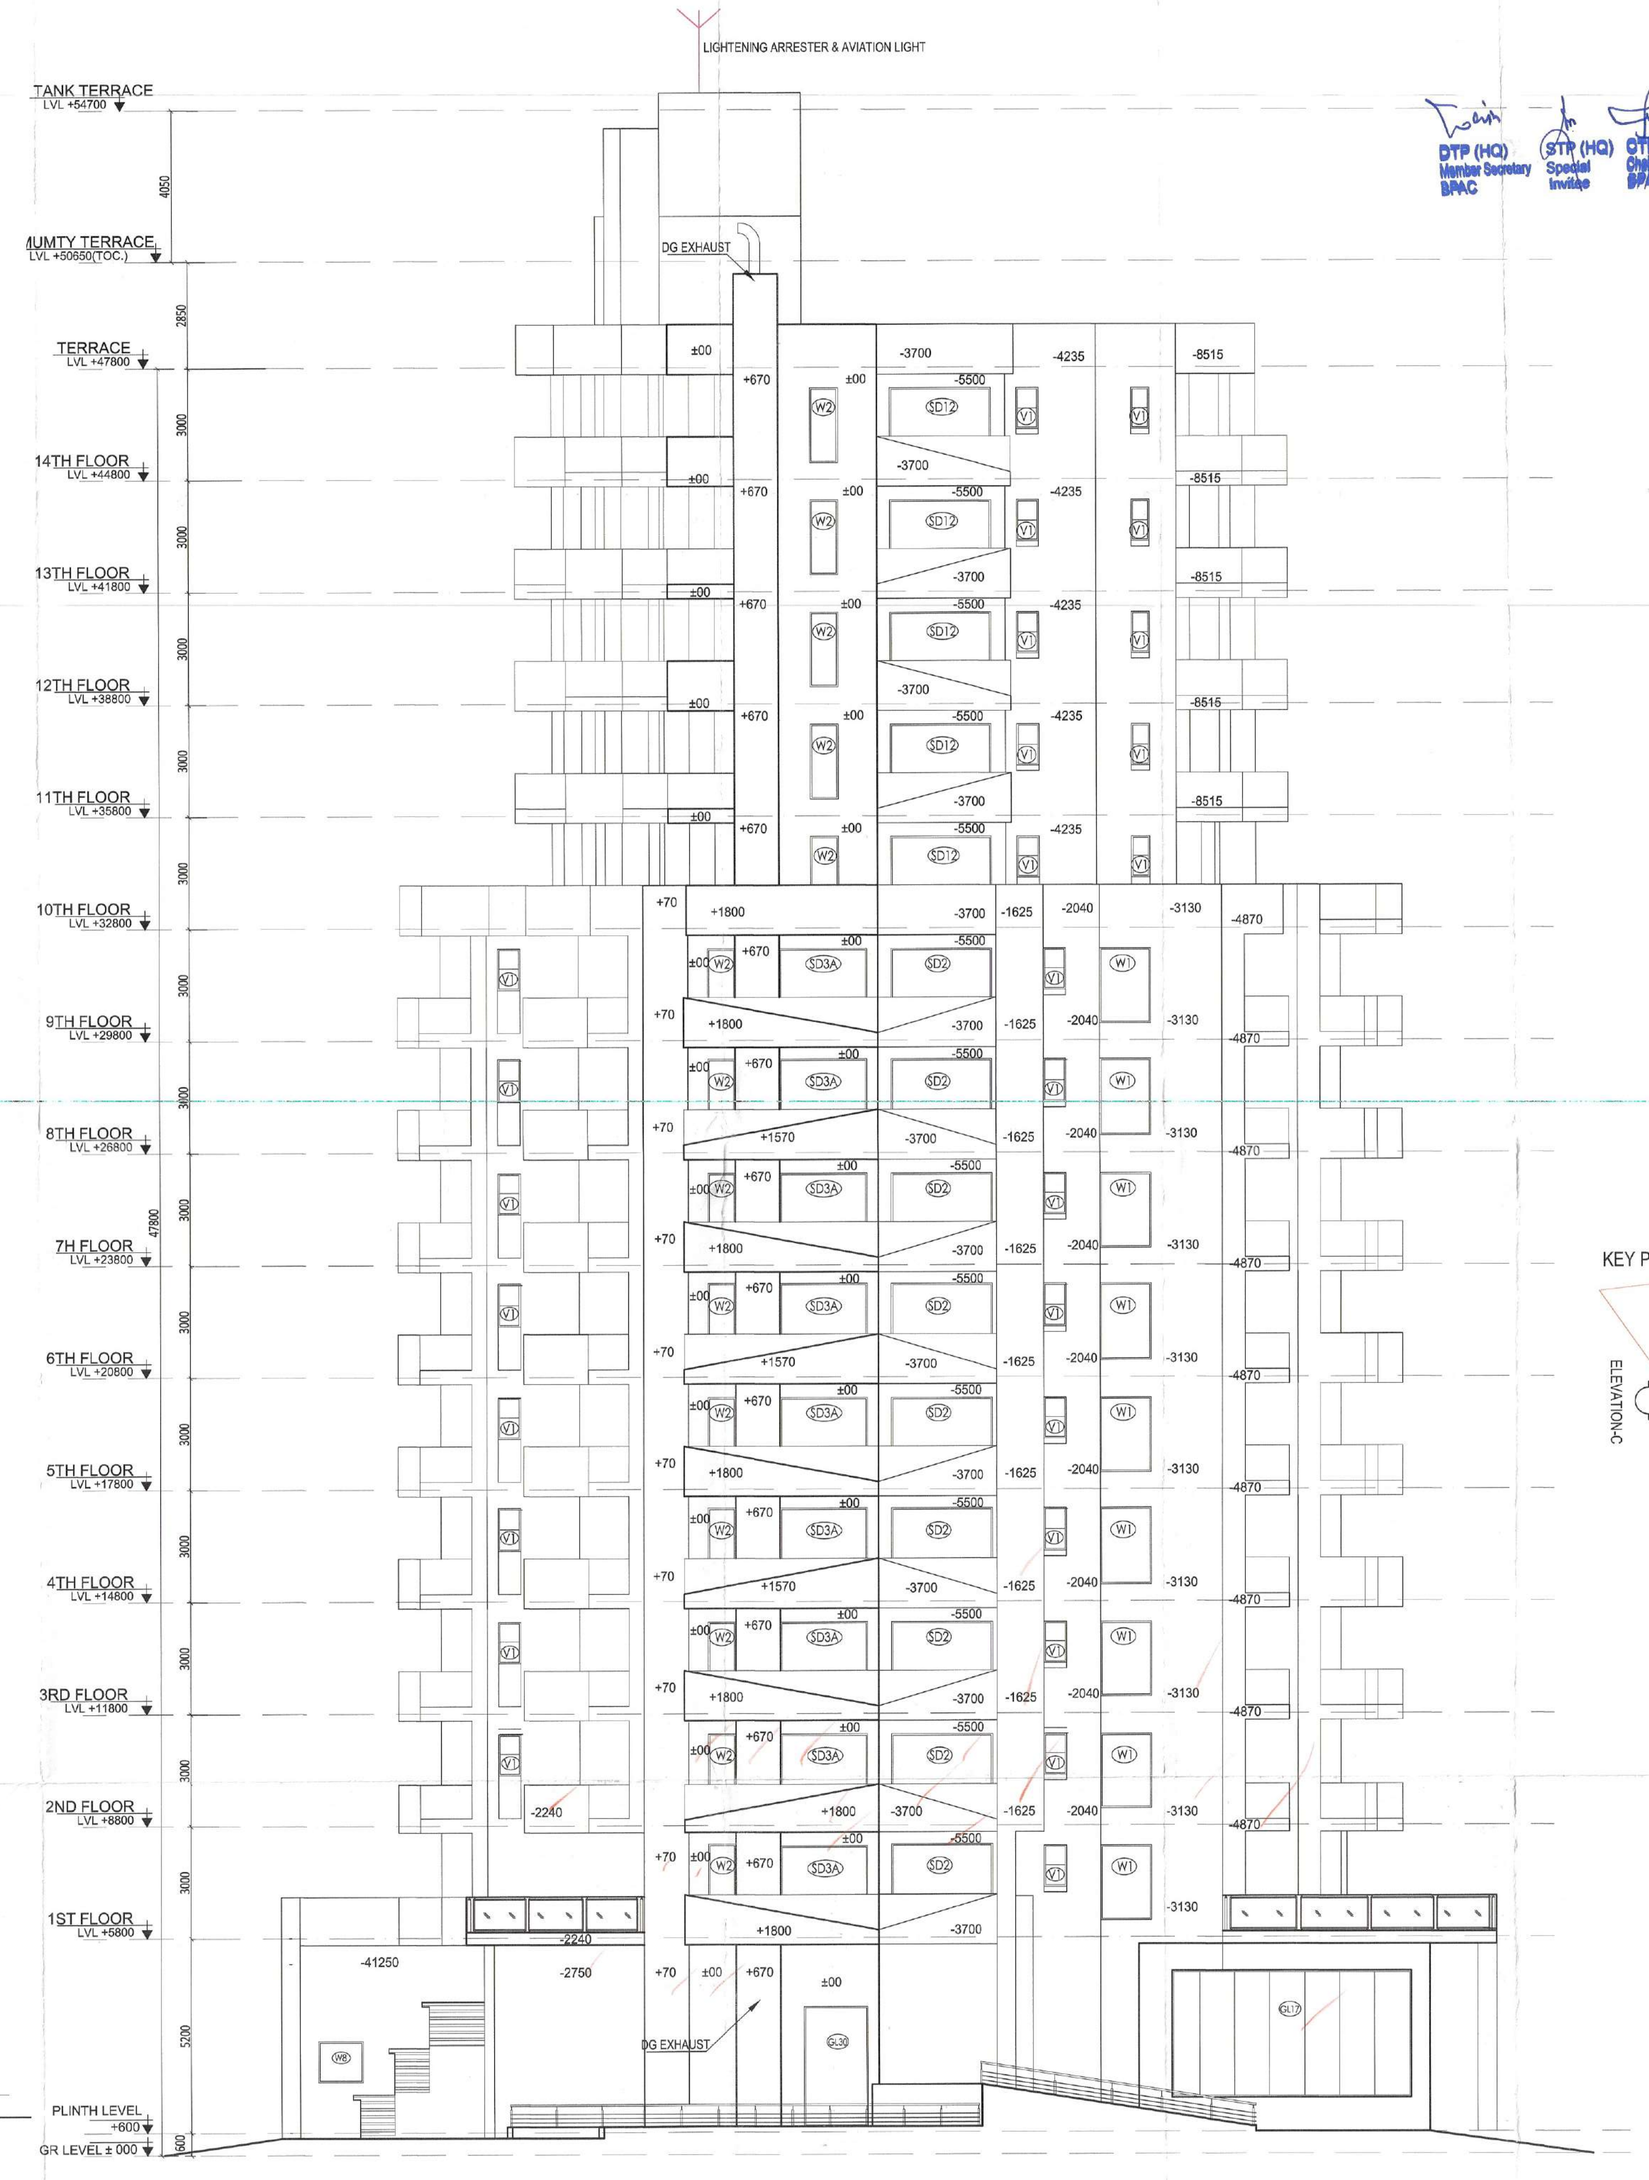


ELEVATION-C (LEFT SIDE)

DTP (HQ) Member Secretary DPAC — STP (HQ) Spotted Invitee — DTP Chairman DPAC — JD (H) — DTP (H) — STP (H) (MEMBER) (D.P.A.C.)

SANCTIONED
VIDE MEMO No. 2573/L DATED 05.08.2025

KEY PLAN

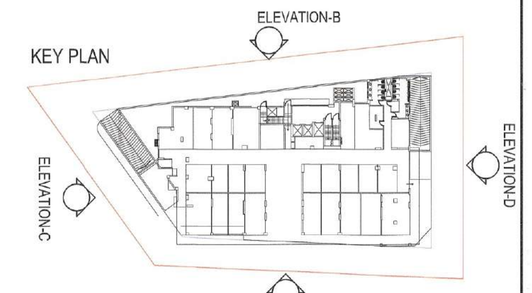

SUBMISSION DRAWING

PROJECT: REVISED BUILDING PLAN FOR GROUP HOUSING (GH1) AREA MEASURING 0.75999 ACRES IN SEC- 23A, GURUGRAM BEING DEVELOPED BY **M/S METADESIGN SOLUTIONS PVT. LTD.**

ARCHITECT: **DAULAT & PUNEET ARCHITECTS LLP.**
408, Fourth Floor, Sun City Trade Tower, Sector - 21, Gurugram - 122016,
E-MAIL: info@dnparchitects.com, Phone : +91-124-4376464
DnP ARCHITECTS LLP — Architecture · Interior · Planning · Vastu

ARCHITECT SIGN: DAULAT & PUNEET ARCHITECTS LLP — Daulat Singh Garg — ARCHITECT — CA/2017/55437 — HARYANA SHEHRI VIKAS PRADHIKARAN

OWNER SIGN: For MetaDesign Solutions Pvt. Ltd. — Authorised Signatory

SCALE	AS PER MENTION
DATE ISSUED	26/05/2025
DRAWN BY	HARISH JANGRA
CHECKED BY	DAULAT GARG

DRAWING: FRONT ELEVATION&LEFT SIDE ELEVATION

DWG NO.: MDS/13